



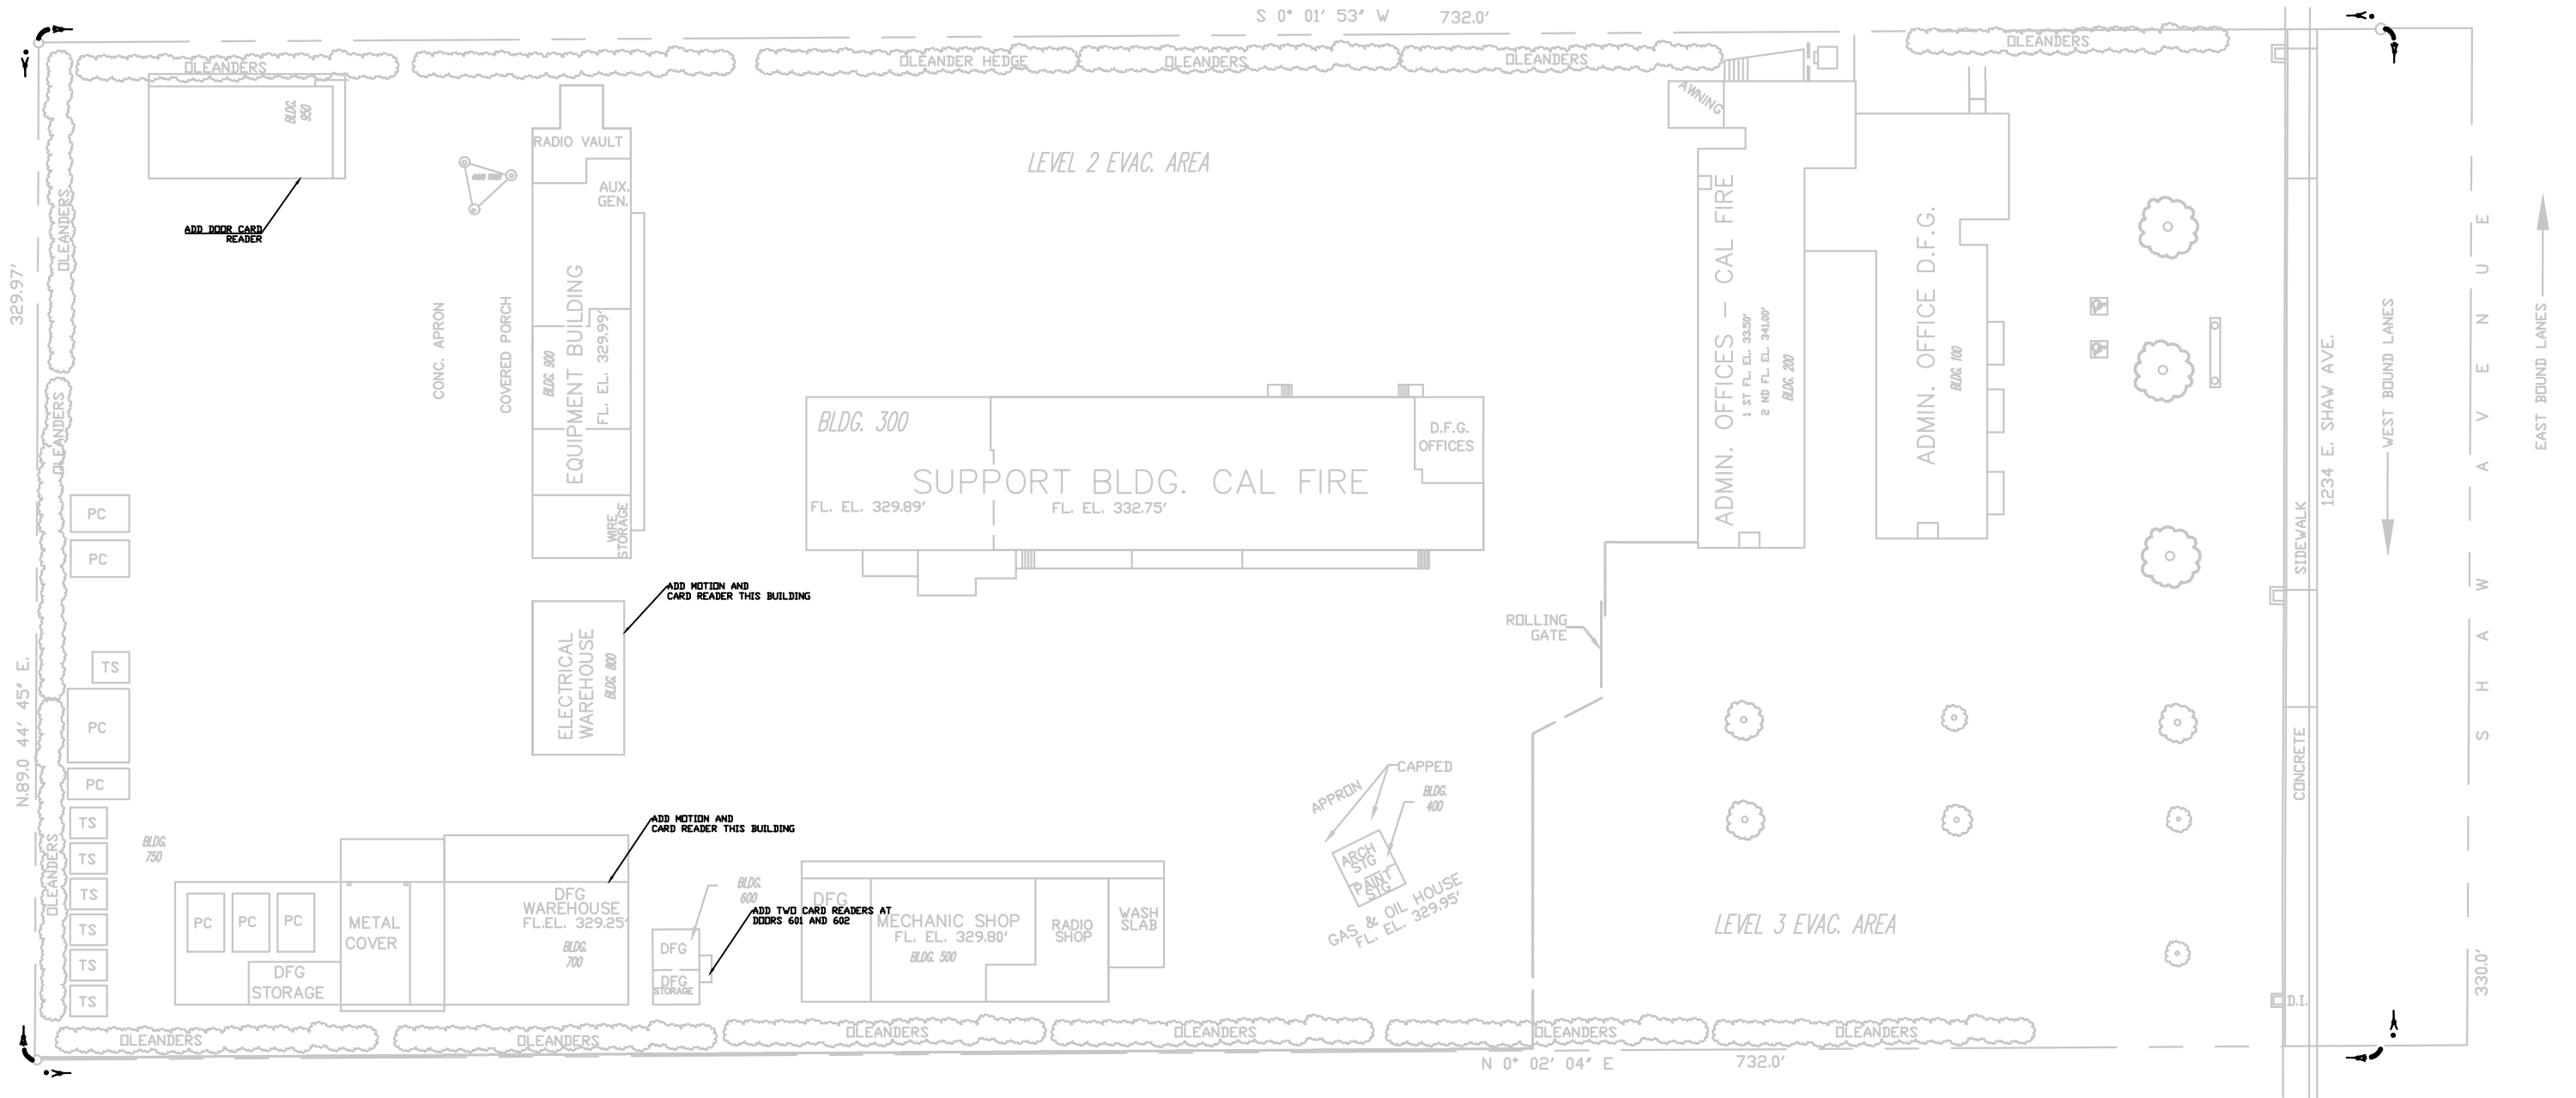

SITE PLAN

NO SCALE

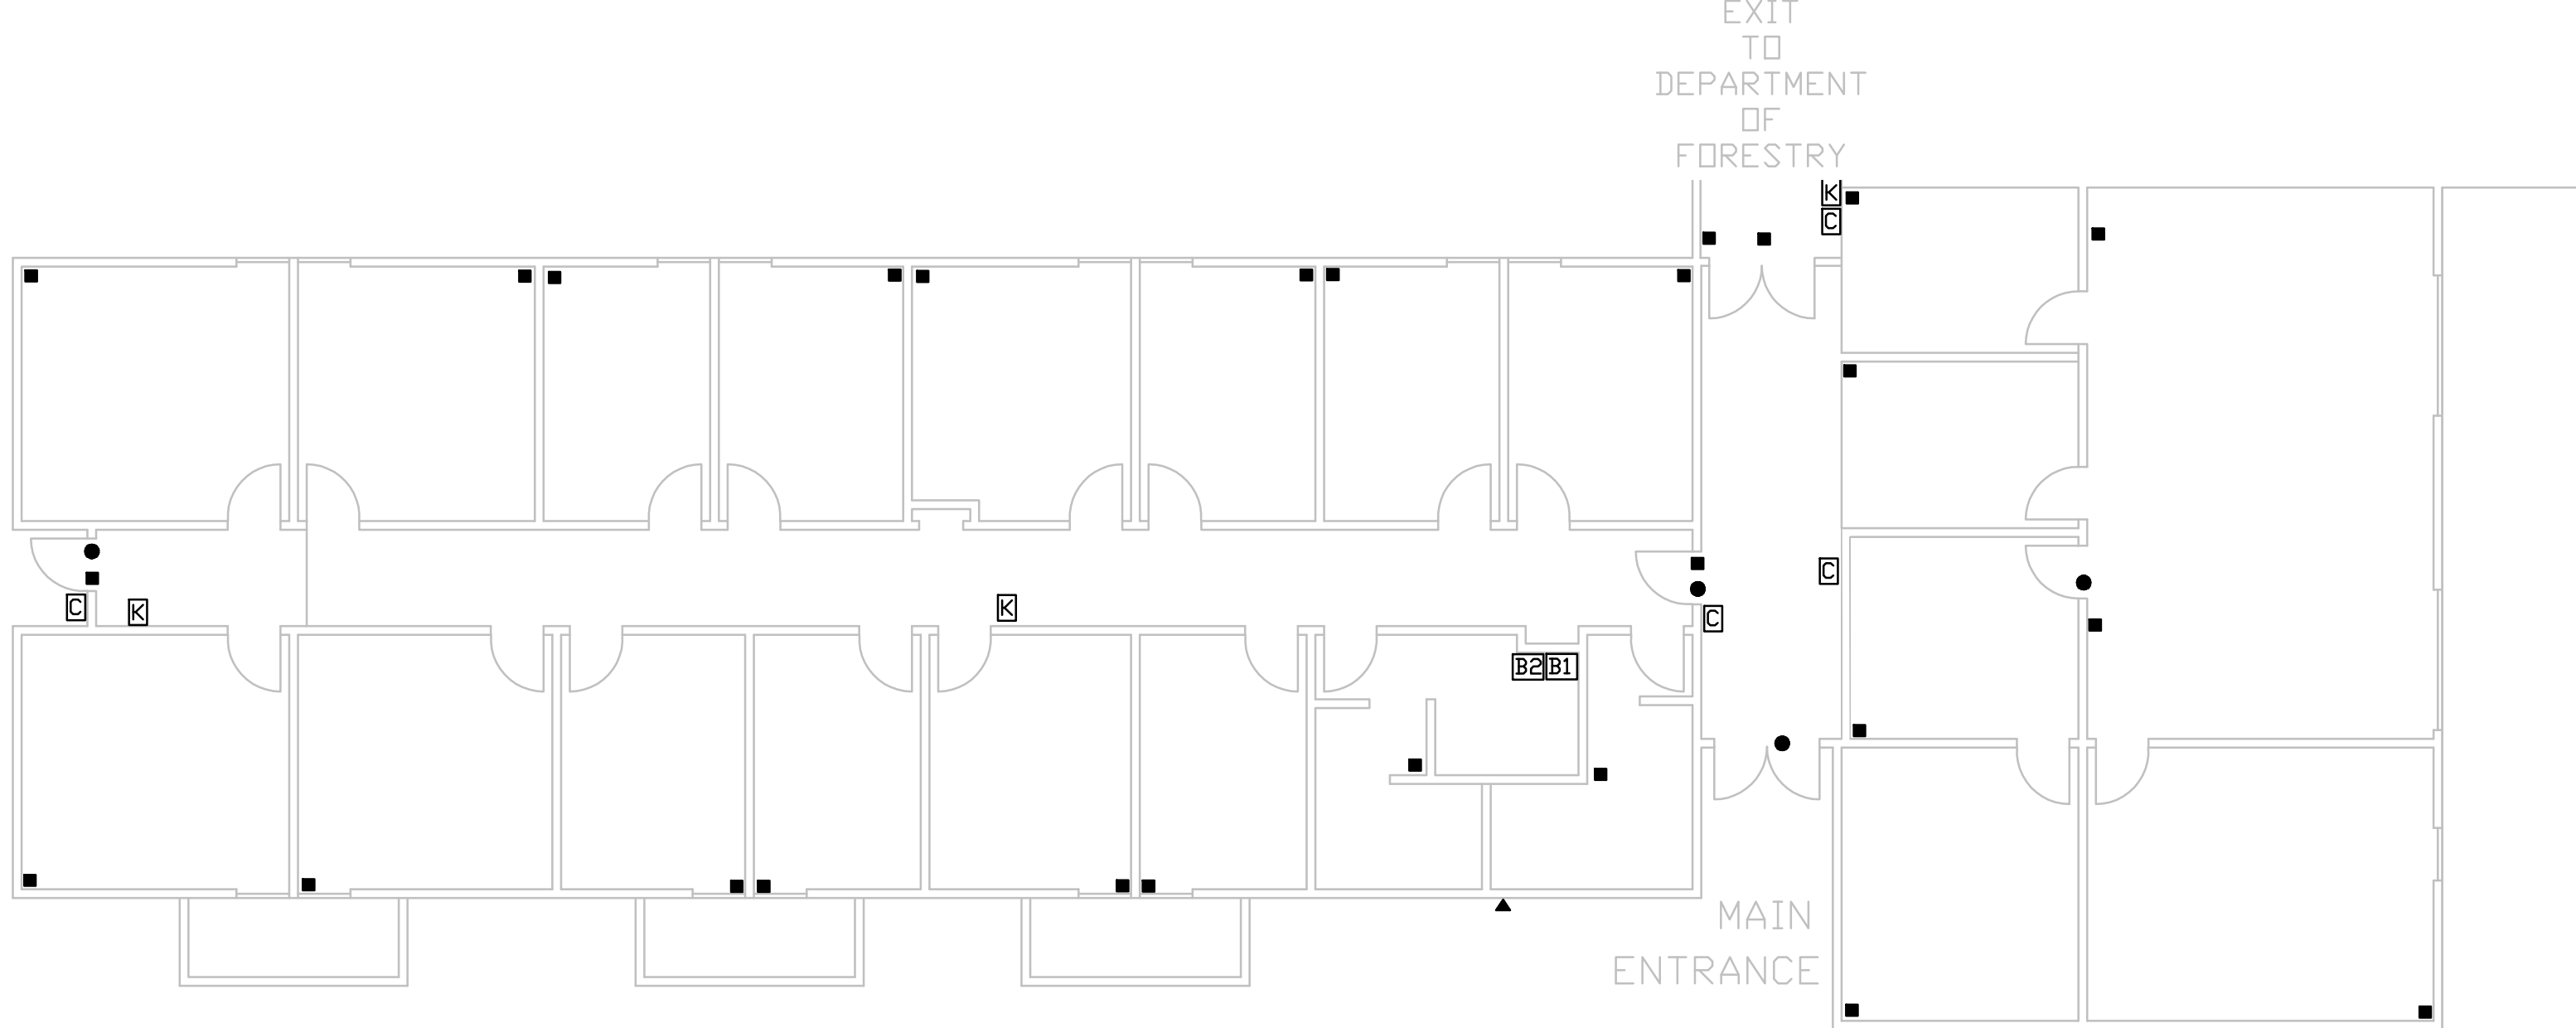


LEGEND

- - MOTION DETECTOR
- ▲ - ALARM SIREN
- - DOOR CONTACT DETECTOR
- C - CARD-ENTRY READER
- K - ALARM KEYPAD
TYPE: RADIONICS
- B1 - ALARM CONTROL BOX
TYPE: RADIONICS READYKEY K2120
- B2 - ALARM CONTROL BOX
TYPE: RADIONICS D7212

BLDG 100 FISH AND GAME HEADQUARTERS

NO SCALE

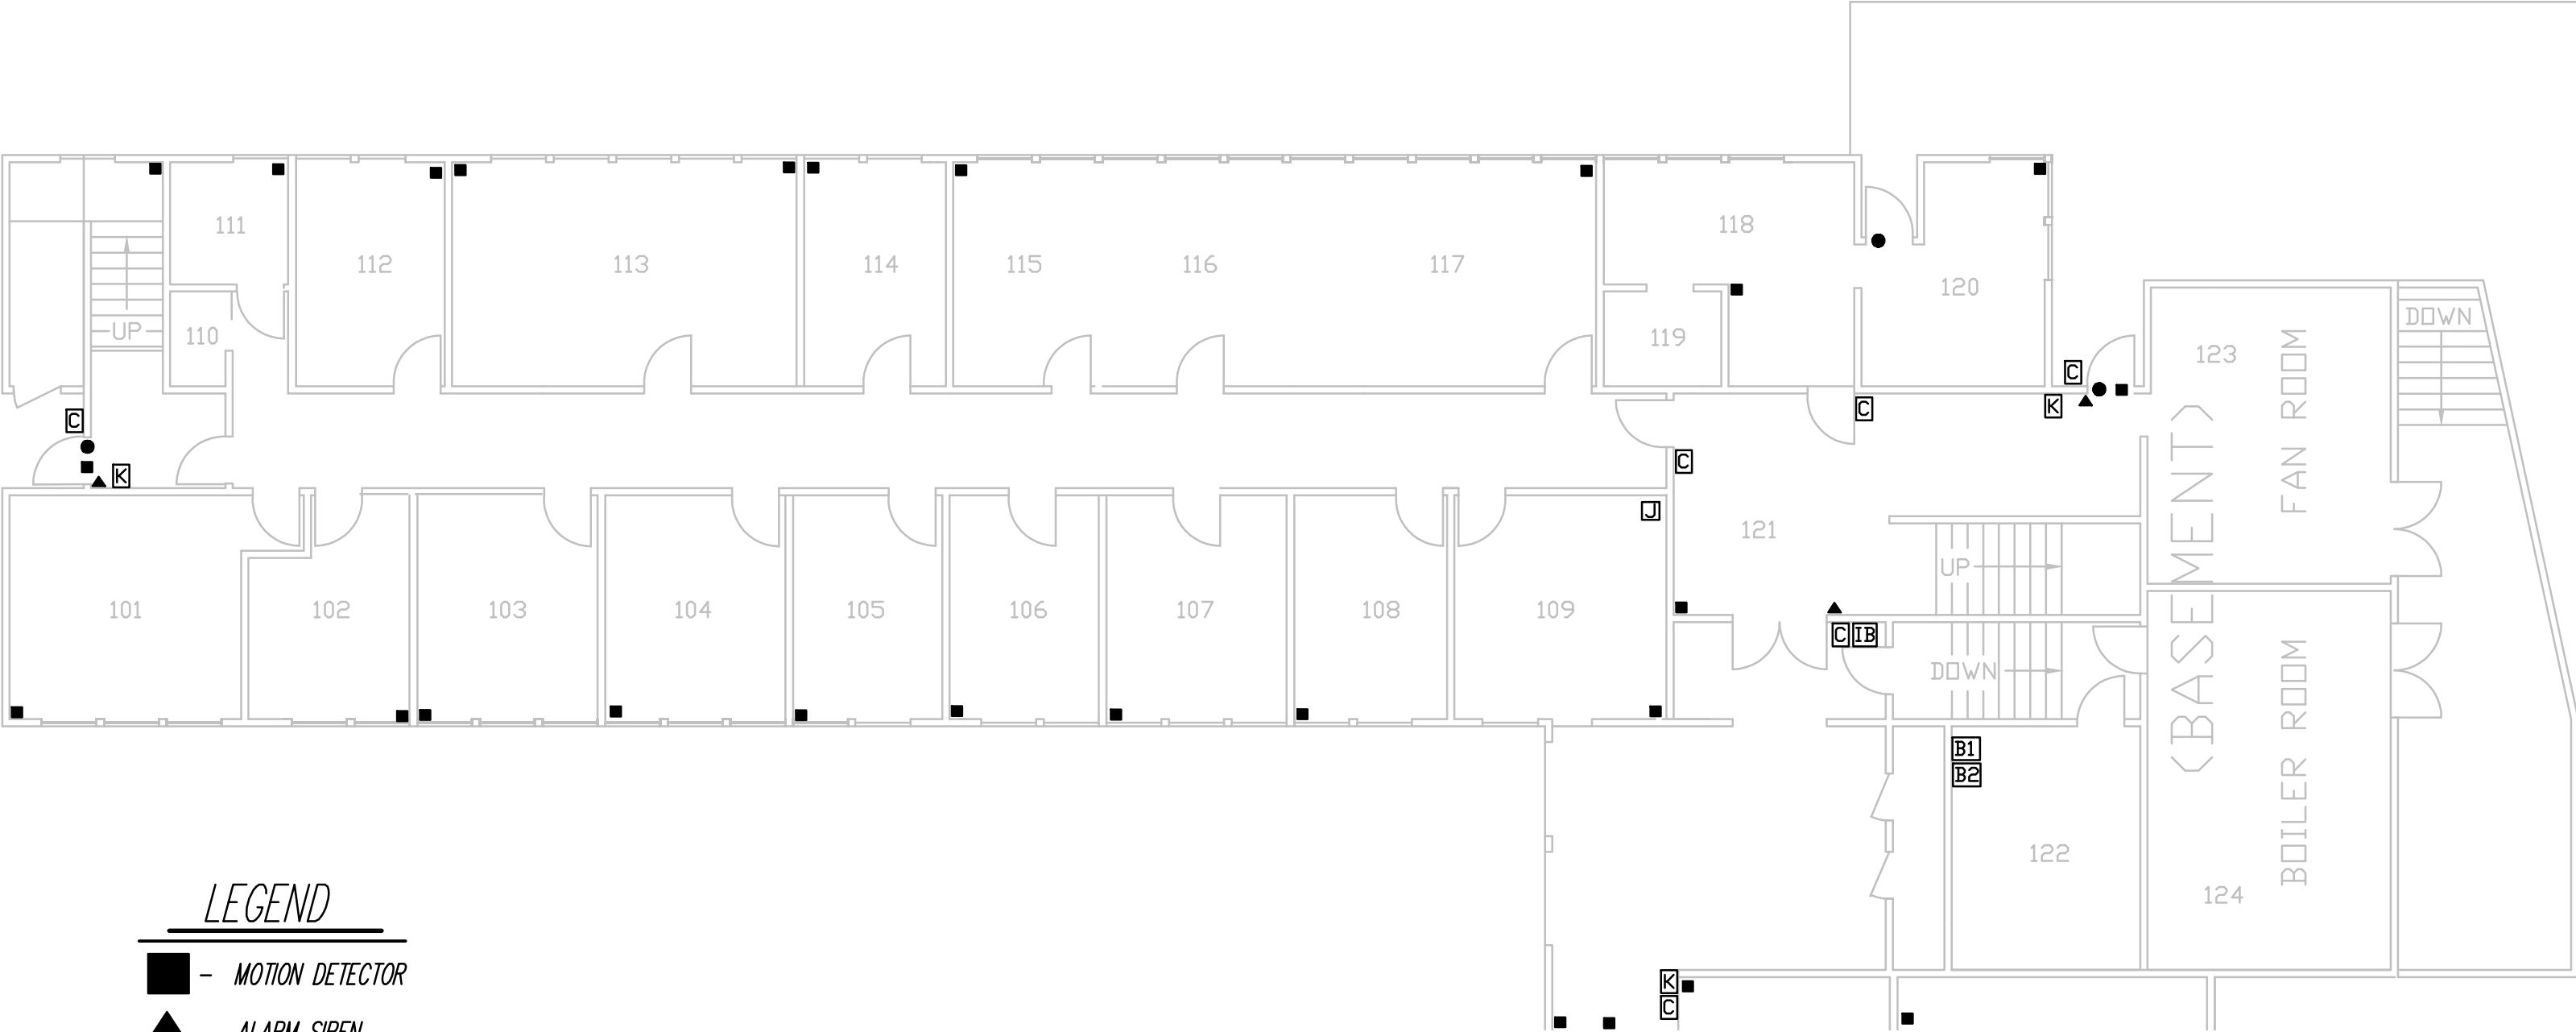


LEGEND


- - MOTION DETECTOR
- ▲ - ALARM SIREN
- - DOOR CONTACT DETECTOR
- C - CARD-ENTRY READER
- K - ALARM KEYPAD
TYPE: RADIONICS
- B1 - ALARM CONTROL BOX
TYPE: RADIONICS READYKEY K2120
- B2 - ALARM CONTROL BOX
TYPE: RADIONICS D7212
- J - ALARM JUNCTION BOX

BLDG 200 FIRST FLOOR

NO SCALE

EXIT
TO
FISH
AND
GAME

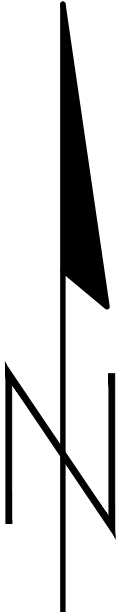


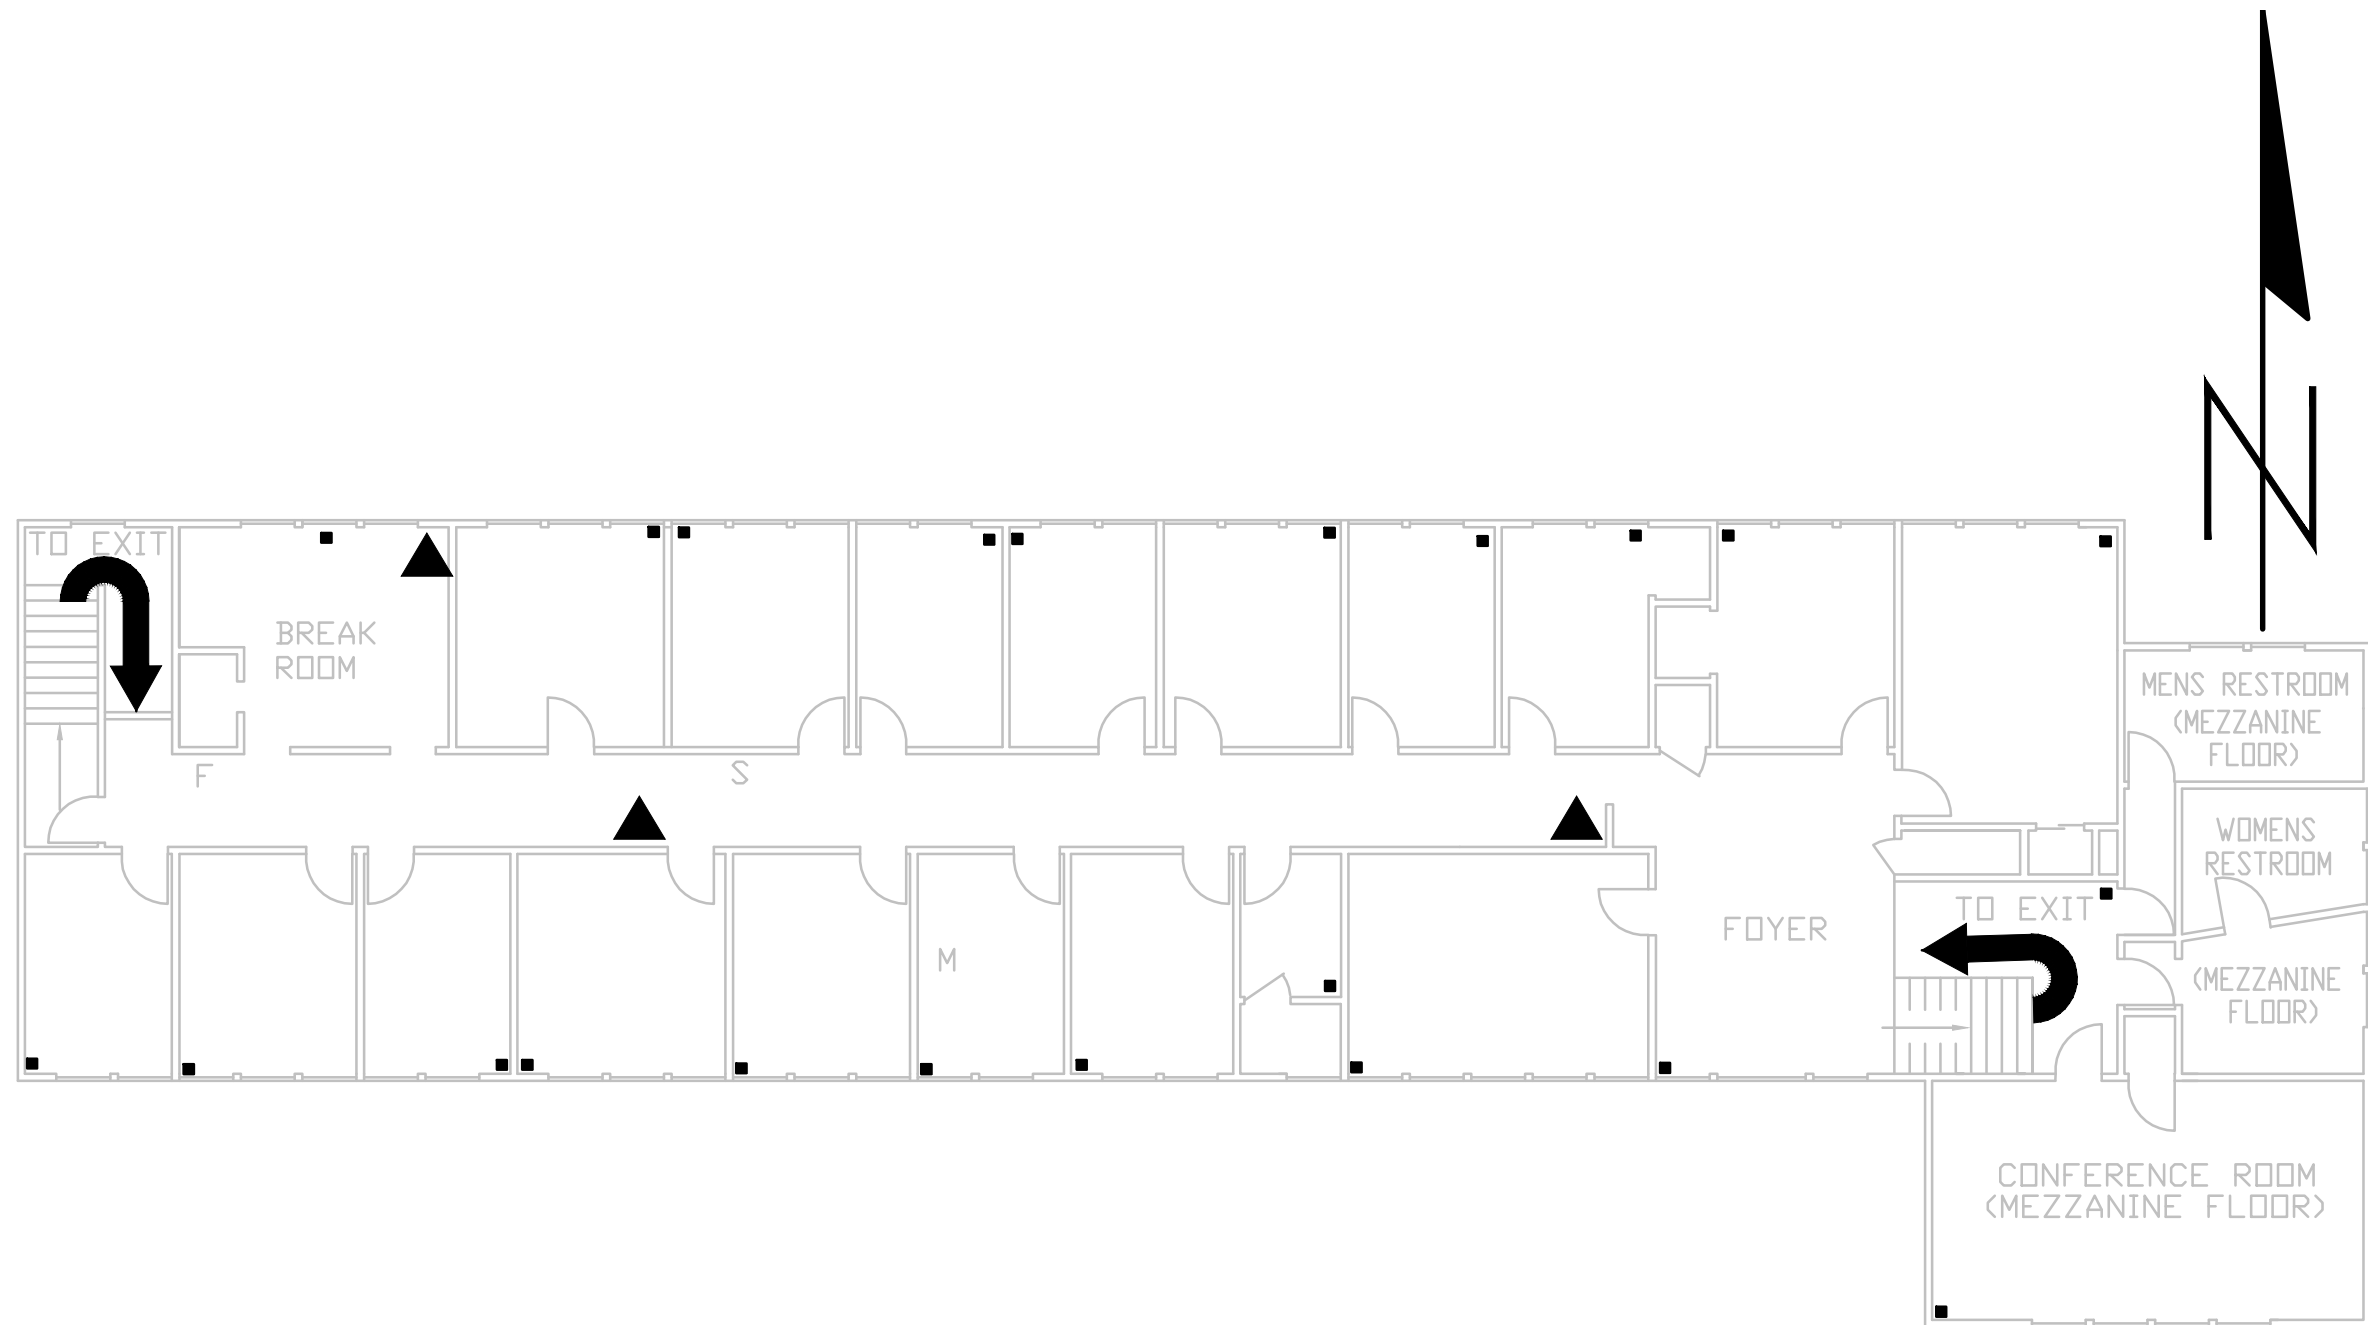

BLDG 200 MAIN ADMINISTRATION BUILDING (2ND FLOOR)

NO SCALE

LEGEND

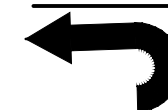

- EXIT



- FIRE EXTINGUISHER

- WINDOW



- UTILITY SHUTOFF LOCATION

G - GAS



W - WATER

E - ELECTRIC

F - FIRST AID

S - SAFETY BULLETIN BOARD

M - MSDS FORMS AND INFORMATION

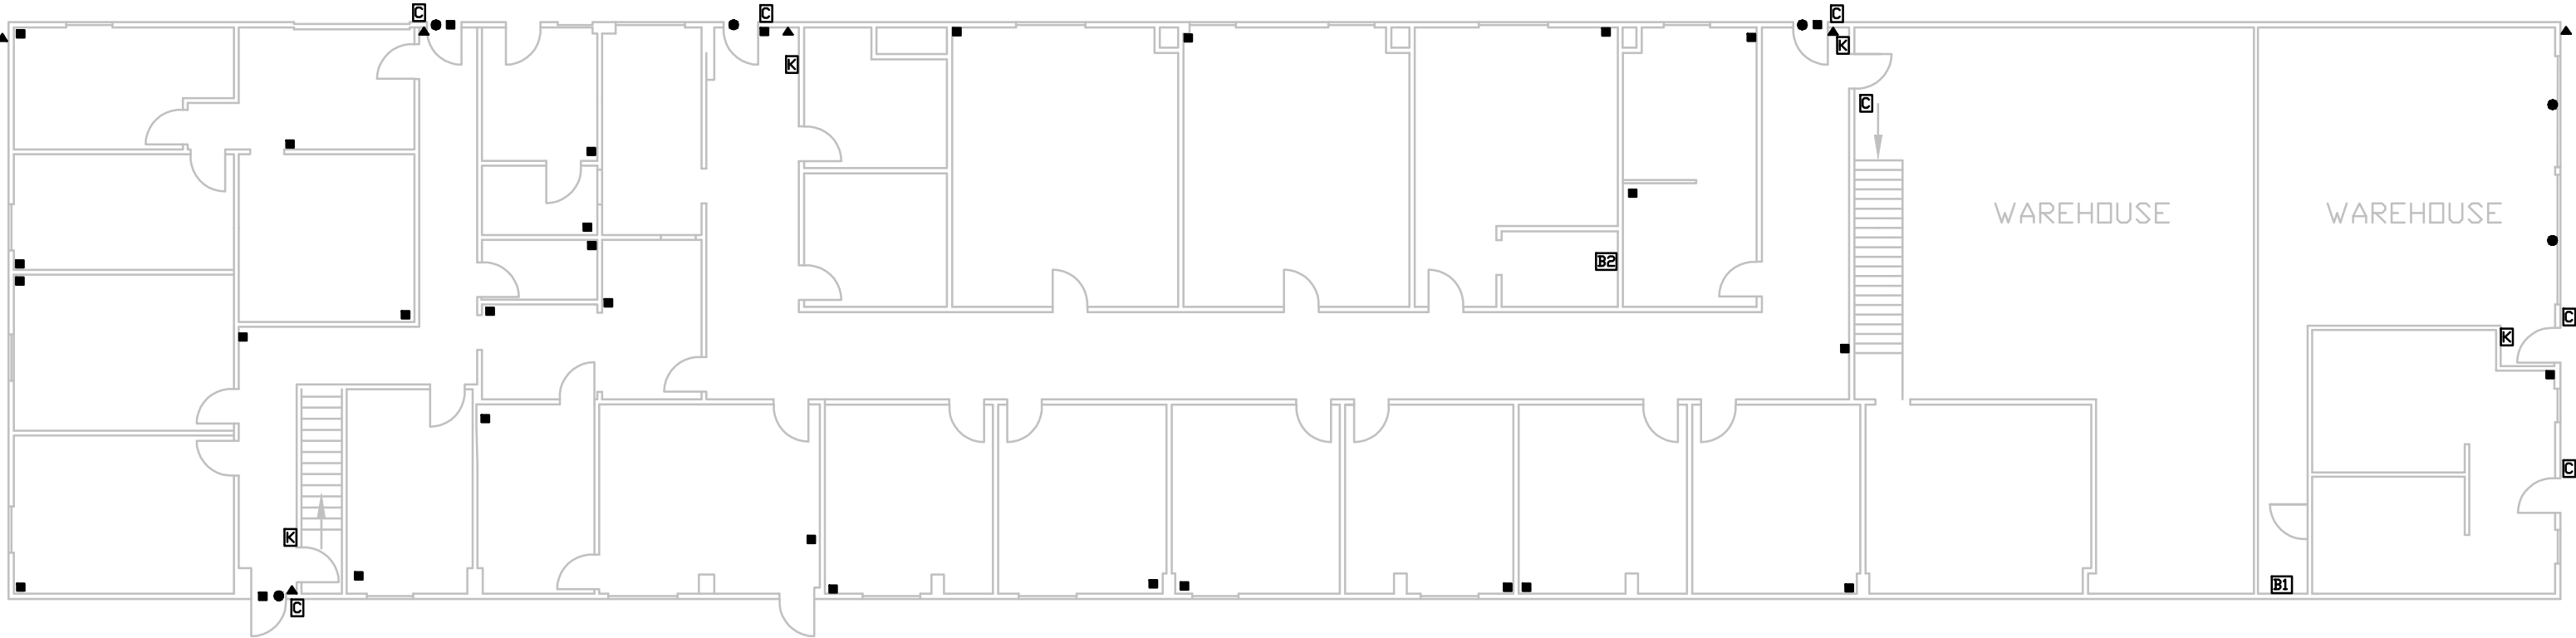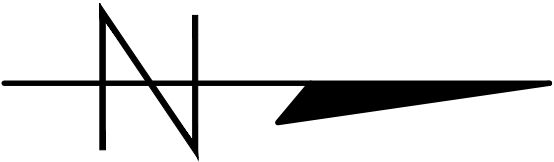


BLDG 300

NO SCALE

LEGEND

- - MOTION DETECTOR
- ▲ - ALARM SIREN
- - DOOR CONTACT DETECTOR
- C - CARD-ENTRY READER
- K - ALARM KEYPAD
TYPE: RADIONICS
- B1 - ALARM CONTROL BOX
TYPE: RADIONICS D2212
- B2 - ALARM CONTROL BOX
TYPE: RADIONICS D7212

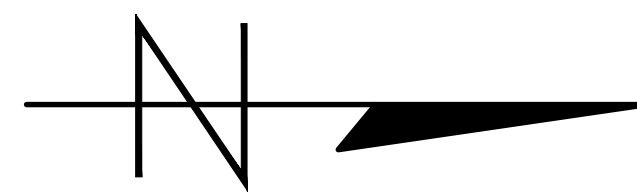

LEGEND



EXIT



FIRE EXTINGUISHER



WINDOW OR ROLL-UP DOOR




UTILITY SHUTOFF LOCATION

G - GAS W - WATER E - ELECTRIC

F - FIRST AID


S - SAFETY BULLETIN BOARD

M - MSDS FORMS AND INFORMATION

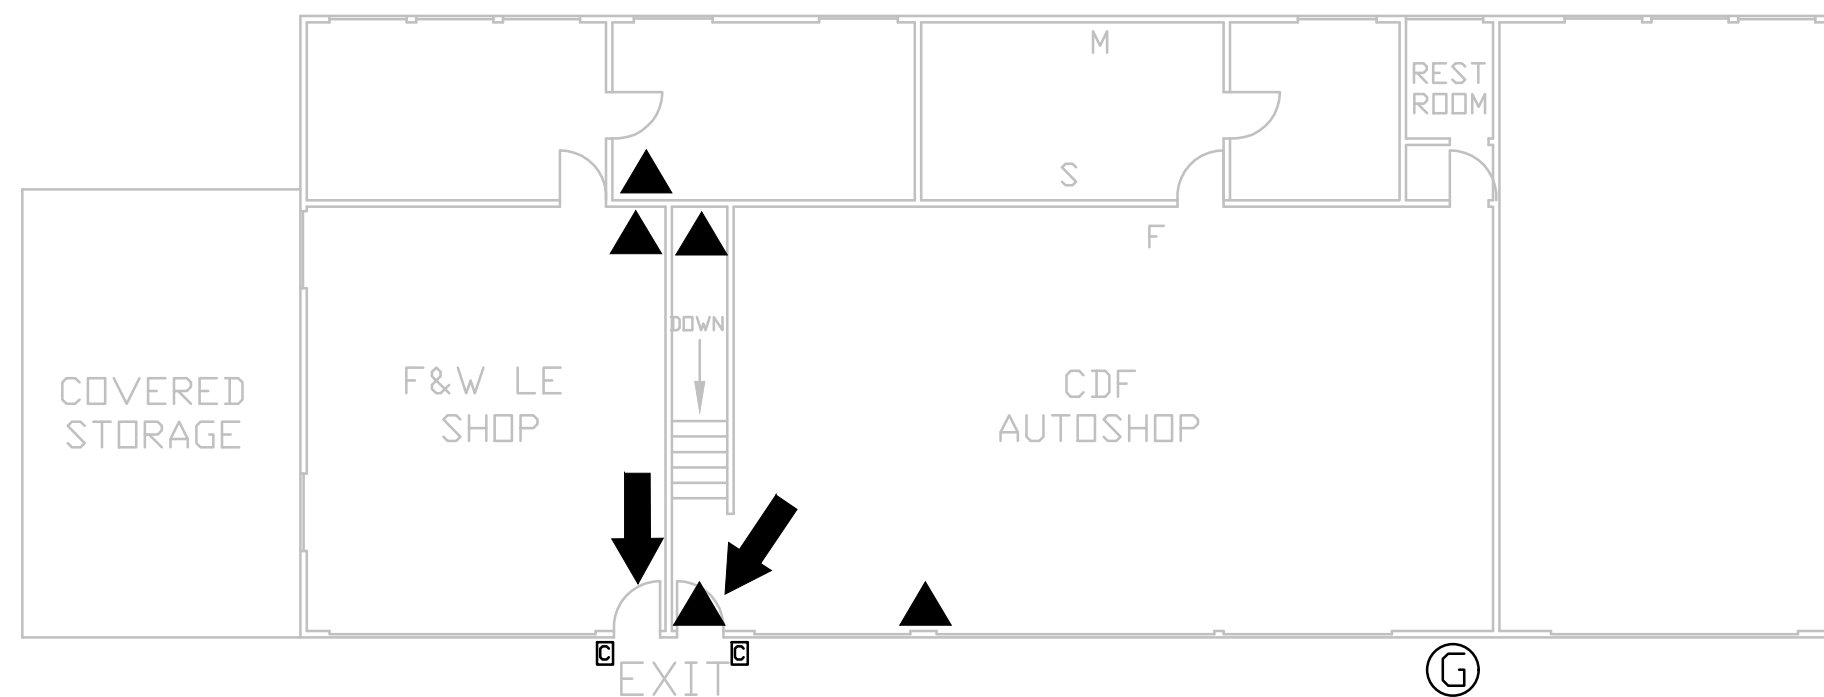

BUILDING 500 AUTOMOTIVE SHOP

NO SCALE

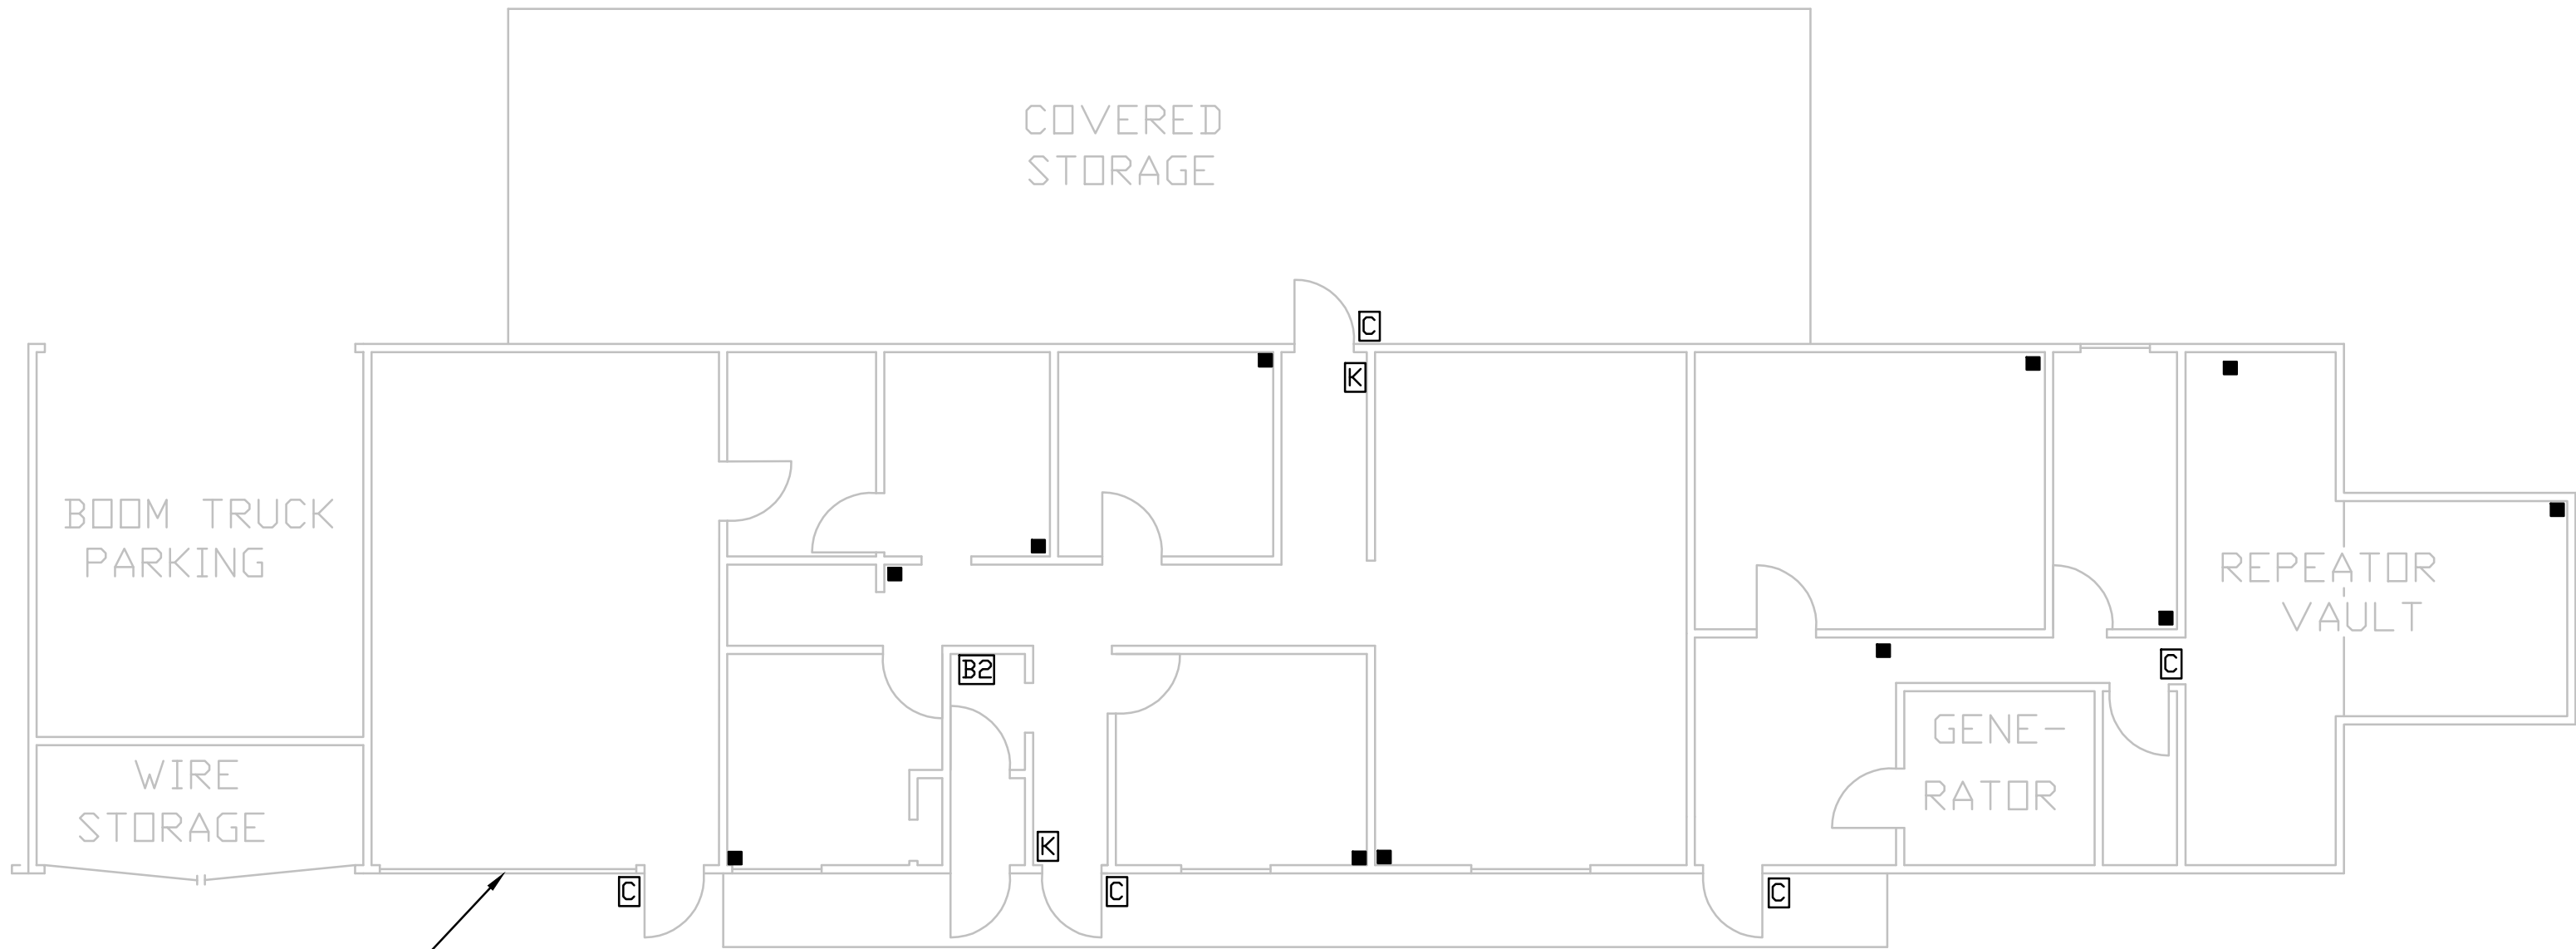

ADD DOOR CONTACT
TO ROLL UP DOOR



BLDG 900 CONSTRUCTION BUILDING

NO SCALE

LEGEND

■ - MOTION DETECTOR

▲ - ALARM SIREN

⌘ - ALARM KEYPAD
TYPE: RADIONICS

⌘ - ALARM CONTROL BOX
TYPE: RADIONICS D7212