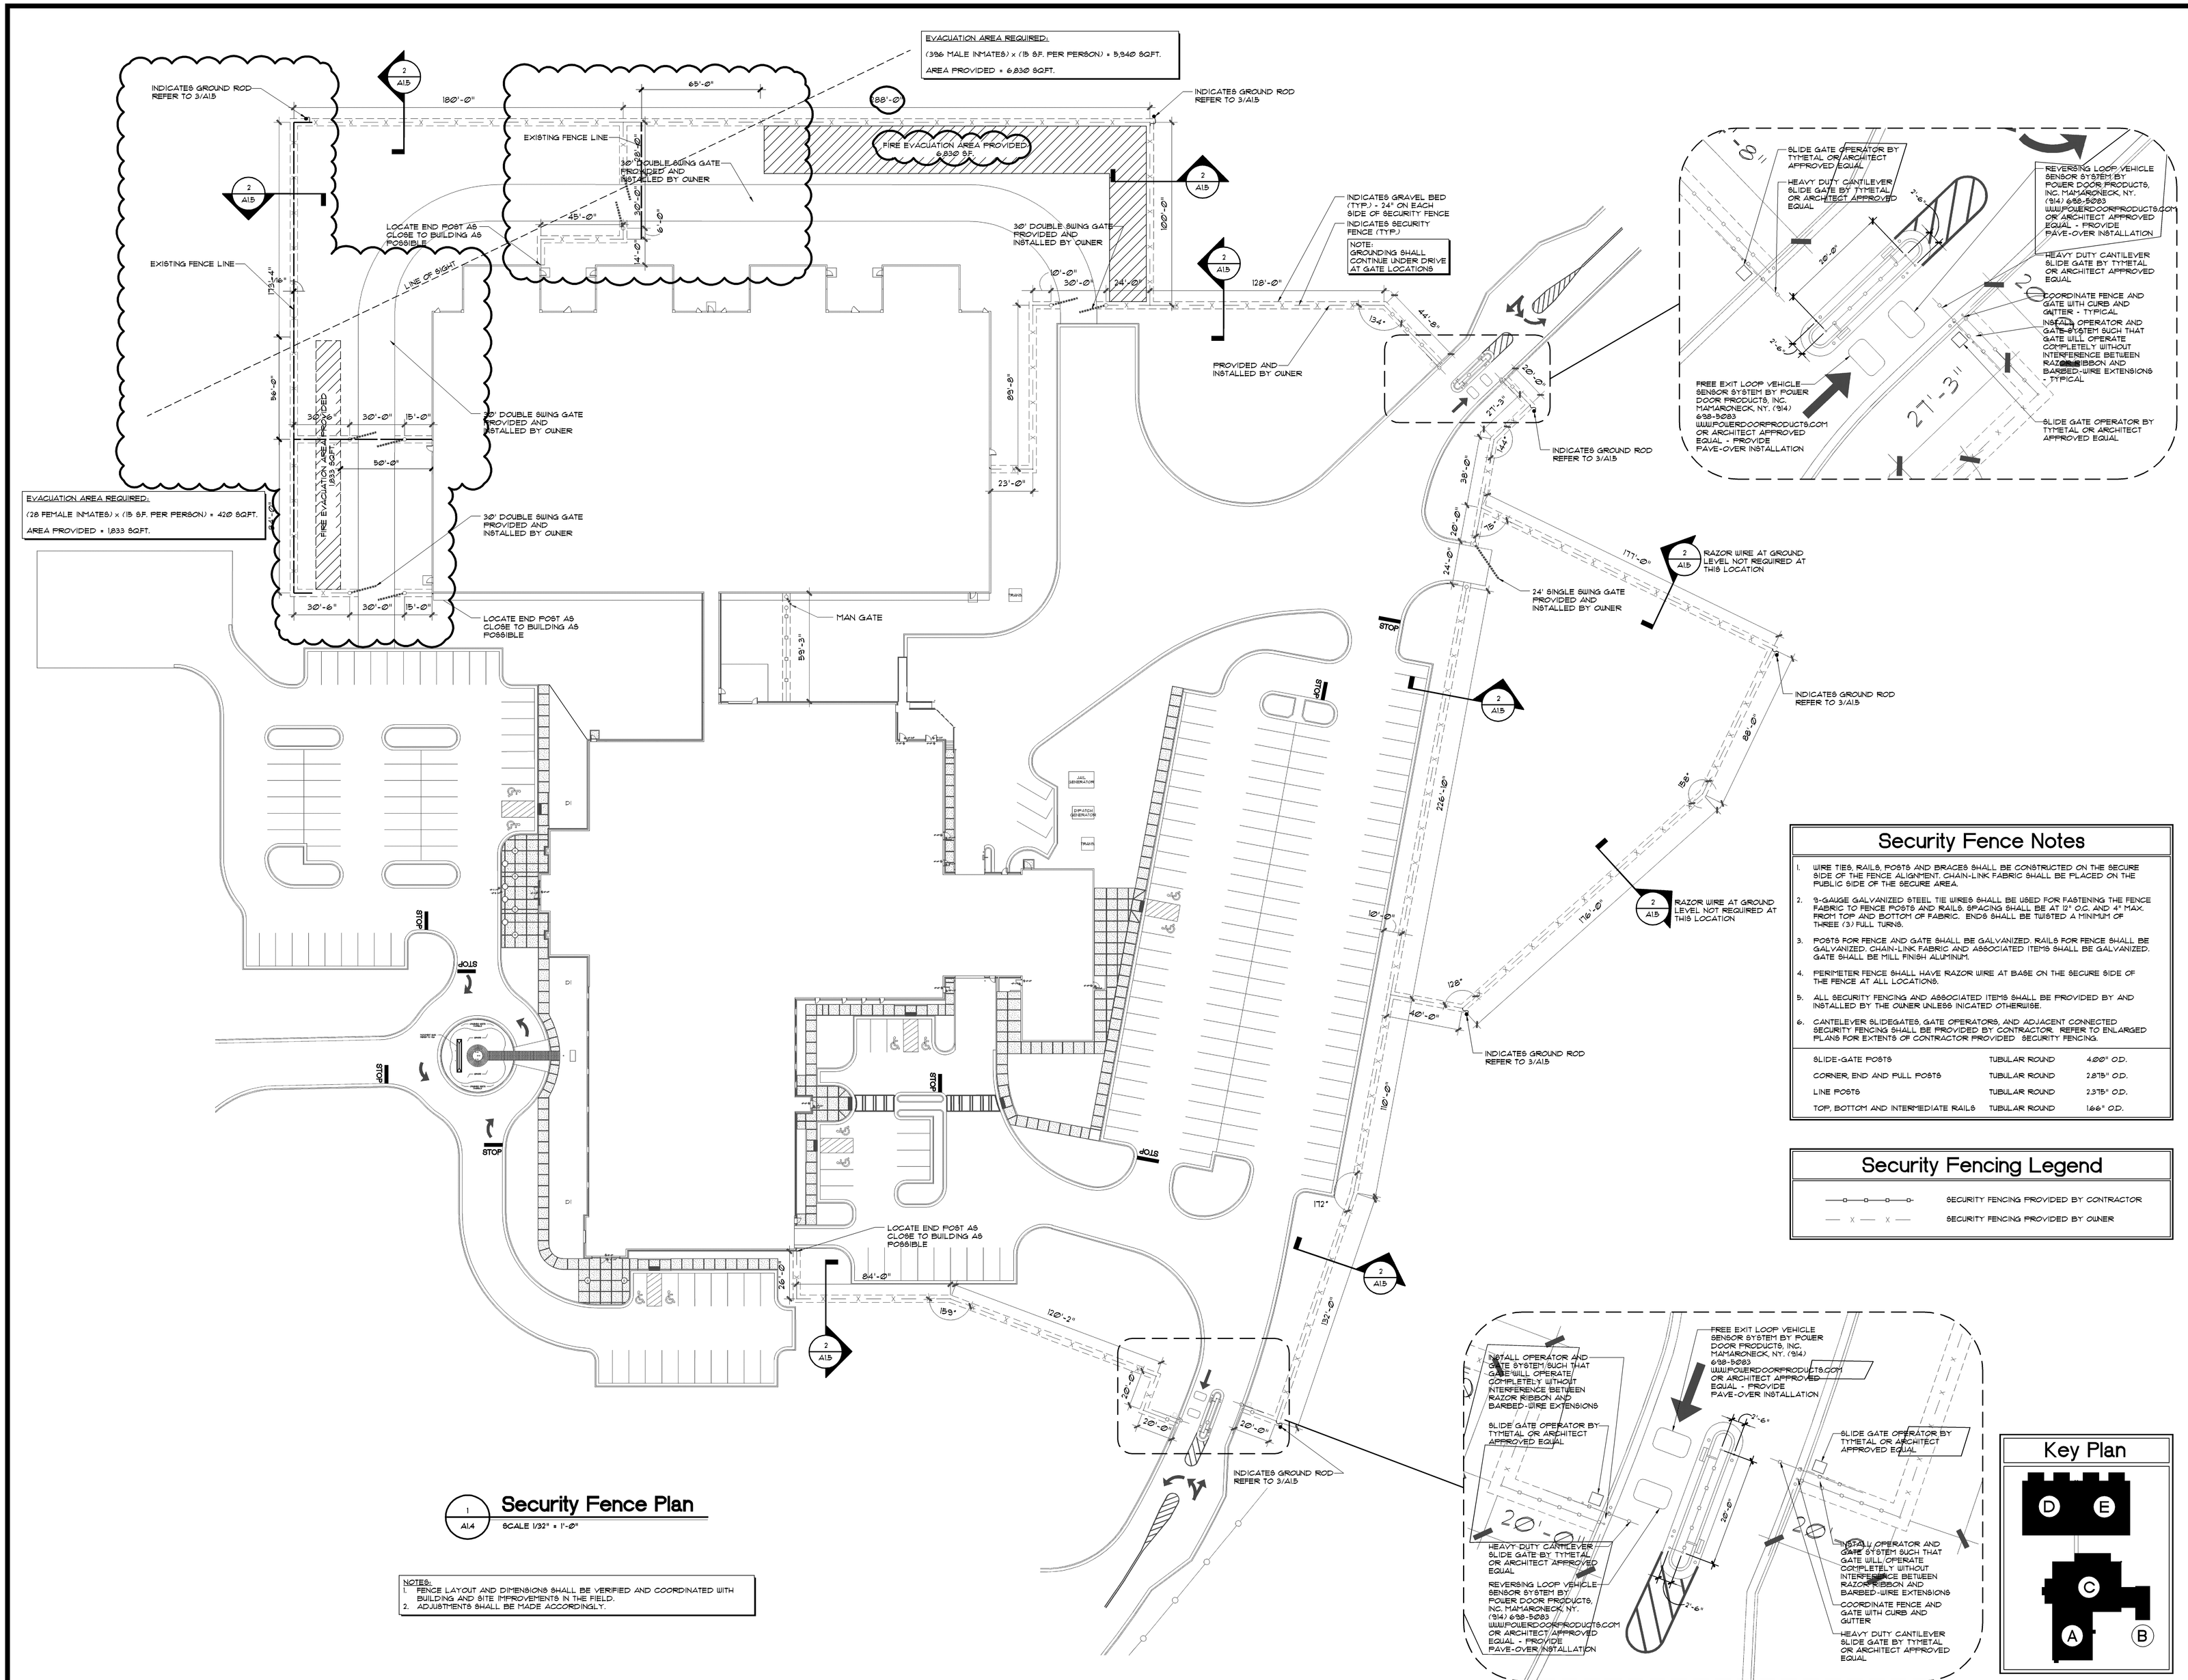

Security Fence Notes

1. WIRE TIES, RAILS, POSTS AND BRACES SHALL BE CONSTRUCTED ON THE SECURE SIDE OF THE FENCE ALIGNMENT. CHAIN-LINK FABRIC SHALL BE PLACED ON THE PUBLIC SIDE OF THE SECURE AREA.
2. 9-GAUGE GALVANIZED STEEL TIE WIRES SHALL BE USED FOR FASTENING THE FENCE FABRIC TO FENCE POSTS AND RAILS. SPACING SHALL BE AT 12" O.C. AND 4" MAX. FROM TOP AND BOTTOM OF FABRIC. ENDS SHALL BE TWISTED A MINIMUM OF THREE (3) FULL TURNS.
3. POSTS FOR FENCE AND GATE SHALL BE GALVANIZED. RAILS FOR FENCE SHALL BE GALVANIZED. CHAIN-LINK FABRIC AND ASSOCIATED ITEMS SHALL BE GALVANIZED. GATE SHALL BE MILL FINISH ALUMINUM.
4. PERIMETER FENCE SHALL HAVE RAZOR WIRE AT BASE ON THE SECURE SIDE OF THE FENCE AT ALL LOCATIONS.
5. ALL SECURITY FENCING AND ASSOCIATED ITEMS SHALL BE PROVIDED BY AND INSTALLED BY THE OWNER UNLESS INDICATED OTHERWISE.
6. CANTELEVER SLIDEGATES, GATE OPERATORS, AND ADJACENT CONNECTED SECURITY FENCING SHALL BE PROVIDED BY CONTRACTOR. REFER TO ENLARGED PLANS FOR EXTENTS OF CONTRACTOR PROVIDED SECURITY FENCING.

SLIDE-GATE POSTS	TUBULAR ROUND	4.00" O.D.
CORNER, END AND PULL POSTS	TUBULAR ROUND	2.875" O.D.
LINE POSTS	TUBULAR ROUND	2.375" O.D.
TOP, BOTTOM AND INTERMEDIATE RAILS	TUBULAR ROUND	1.66" O.D.

Security Fencing Legend

—o—o—o—o—	SECURITY FENCING PROVIDED BY CONTRACTOR
— X — X —	SECURITY FENCING PROVIDED BY OWNER

Key Plan

D E C A B

1 / A1.4 **Security Fence Plan**

SCALE 1/32" = 1'-0"

NOTES:
1. FENCE LAYOUT AND DIMENSIONS SHALL BE VERIFIED AND COORDINATED WITH BUILDING AND SITE IMPROVEMENTS IN THE FIELD.
2. ADJUSTMENTS SHALL BE MADE ACCORDINGLY.

© 2008 PRECISION PLANNING, INC. ALL RIGHTS RESERVED
THESE CONTRACTORS DOCUMENTS, INCLUDING BUT NOT LIMITED TO, PLANS, SPECIFICATIONS AND PORTIONS THEREOF, AS INSTRUMENTS OF SERVICE, AND ARE THE SOLE PROPERTY OF PRECISION PLANNING, INC. (PPI). UNLESS OTHERWISE AGREED TO, THEY SHALL NOT BE REPRODUCED, PUBLISHED OR DISCLOSED TO ANY MANNER NOR ARE THEY TO BE USED FOR ANY PURPOSE OTHER THAN THE PROJECT SPECIFICALLY INDICATED HEREON WITHOUT THE WRITTEN PERMISSION OF COMPENSATION TO PRECISION PLANNING, INC.

STATE OF GEORGIA 4-4-08 LANCE G. DAVIS REGISTERED ARCHITECT

STAMP

Precision Planning, Inc.
planners, engineers, architects & surveyors
P.O. Box 2210
400 Pike Boulevard
Lawrenceville, GA 30046-2210
(770) 338-8000 or (770) 962-8000
(Fax) (770) 822-5990

PROJECT

JACKSON COUNTY JAIL
555 GENERAL JACKSON DRIVE
JEFFERSON, GEORGIA 30549

SHEET TITLE

SECURITY FENCE PLAN

DESIGN	DRAWN	CHECKED
LGD	CAC	LGD

RELEASE

DATE	NO	DESCRIPTION
12/21/07		MECHANICAL/ELECTRICAL BID PACKAGE RELEASE
03/28/08		BALANCE OF REMAINING BID PACKAGES

03-28-08	DATE
A06136	PROJ. NUMBER
136-A14.dwg	CAD FILE NAME
	FILE NUMBER

A1.4