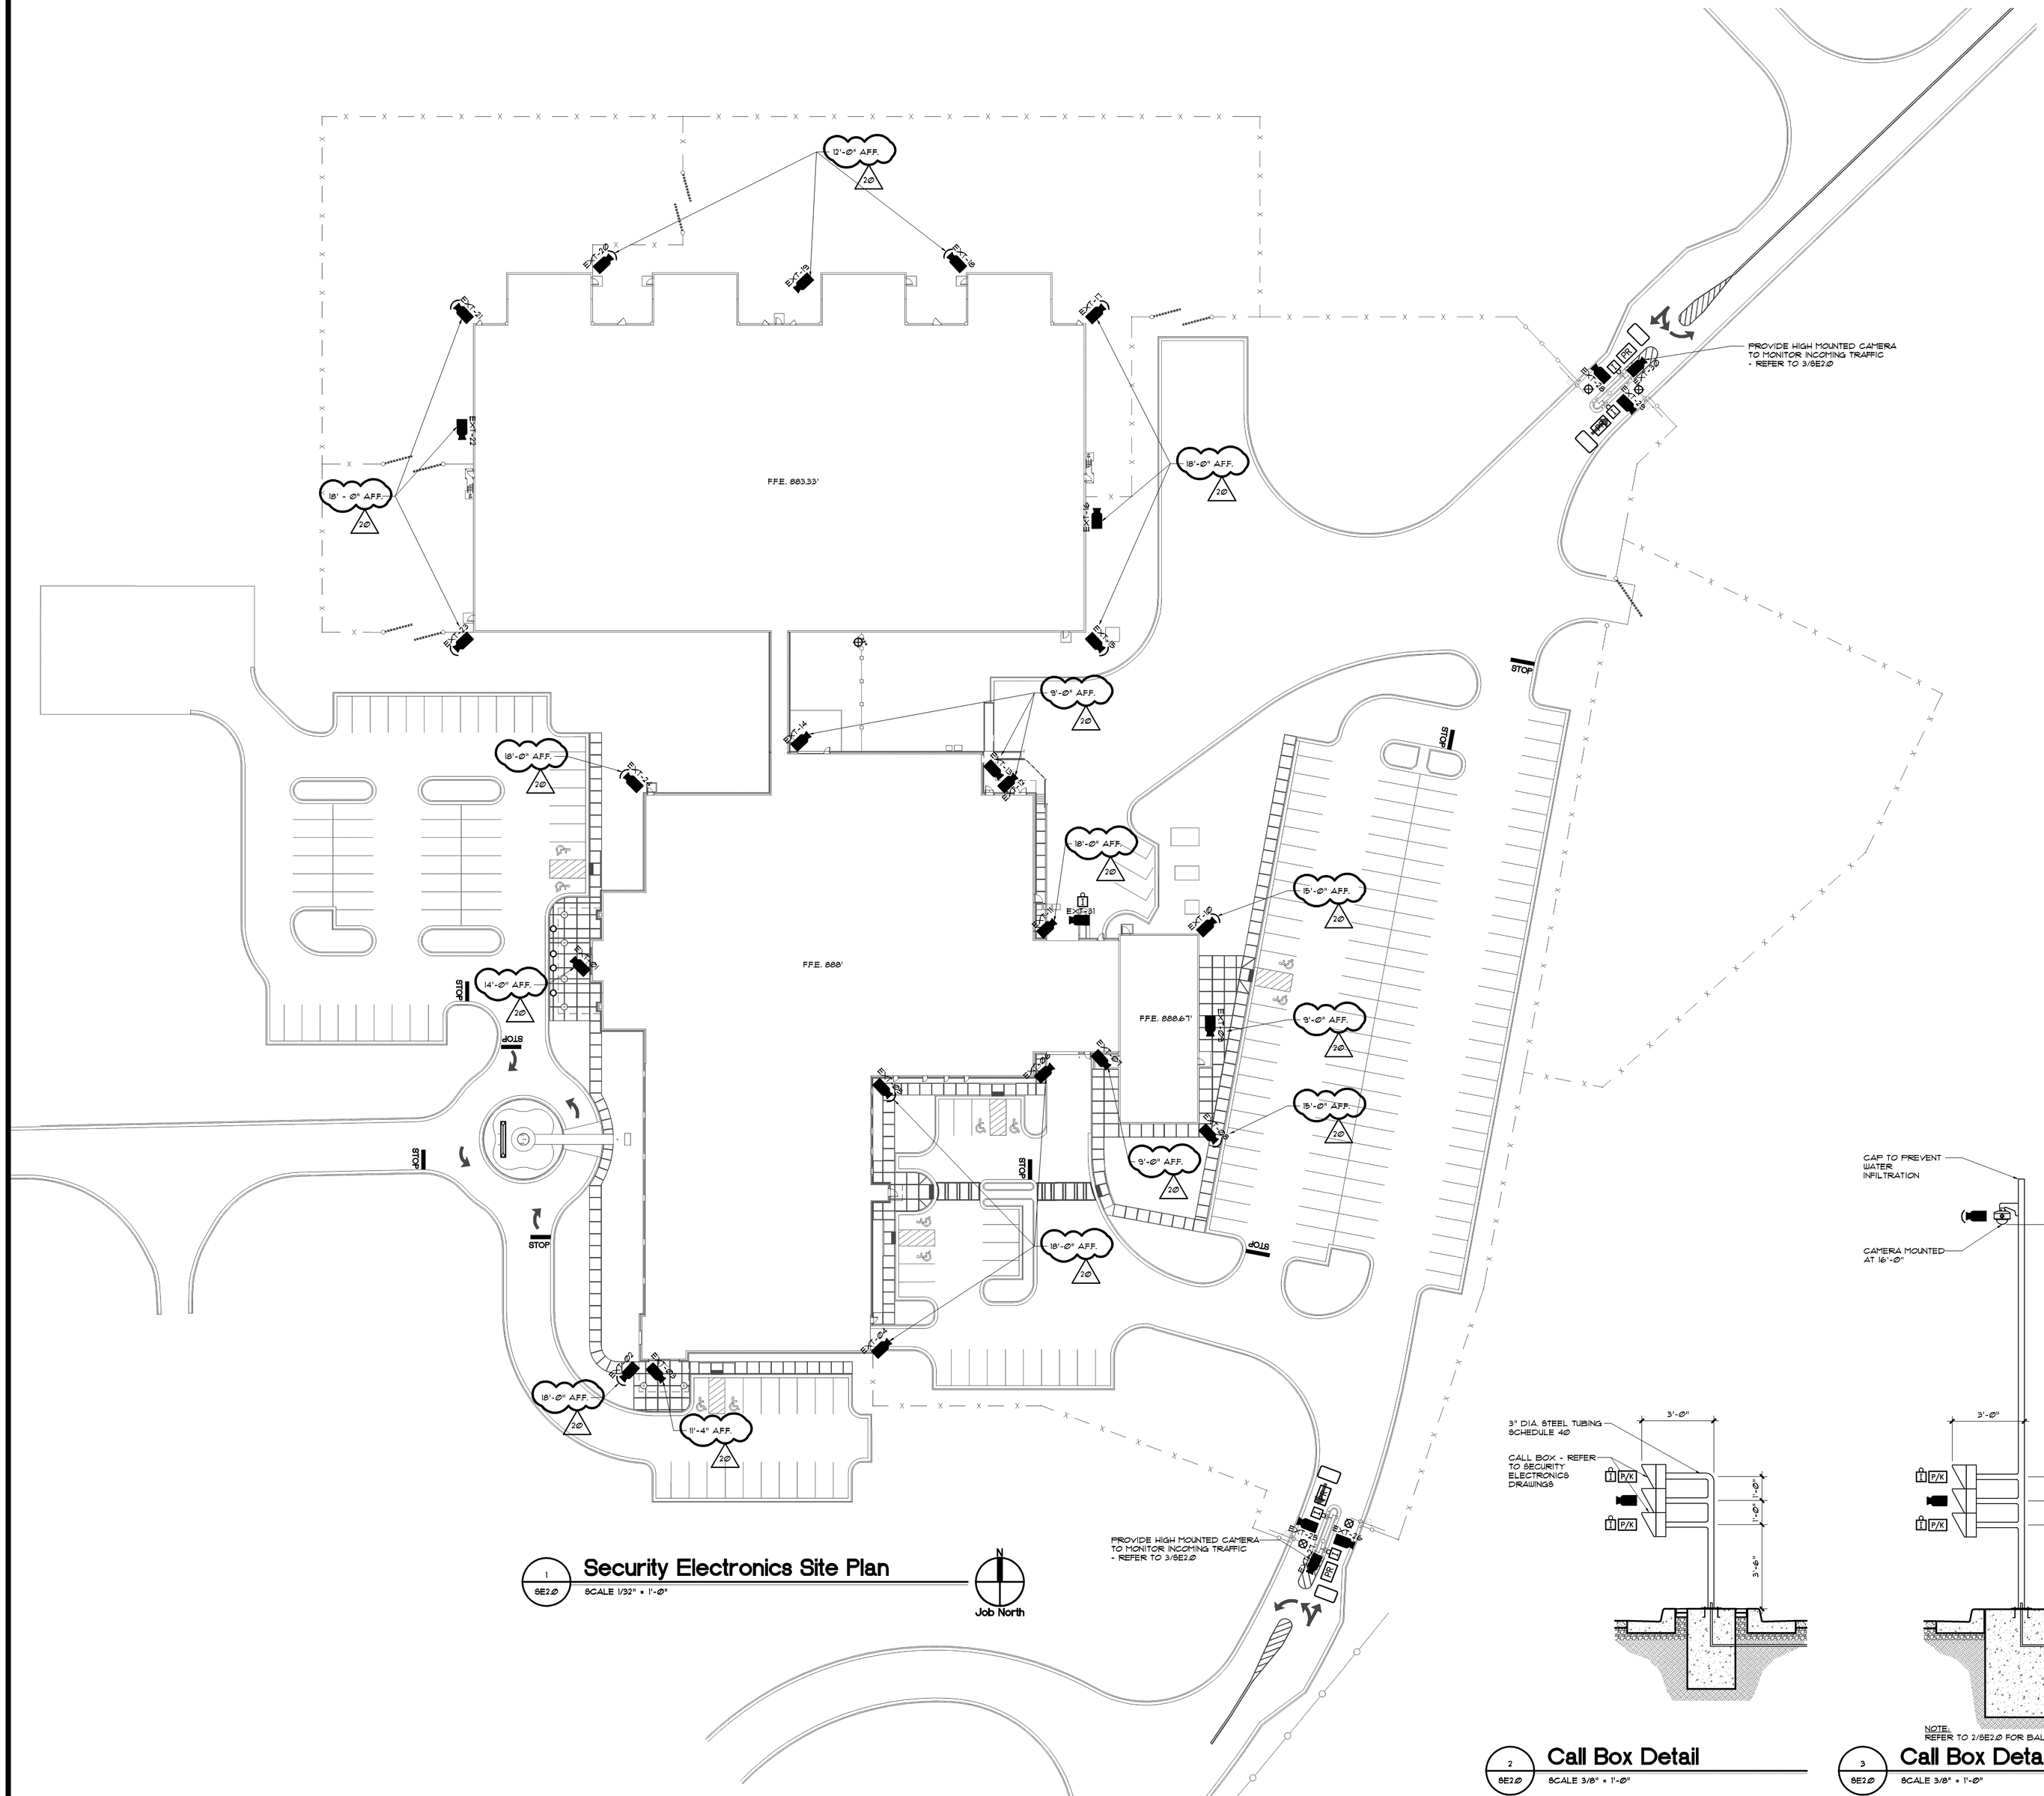

1 SE2.0 **Security Electronics Site Plan**

SCALE 1/32" = 1'-0"

2 SE2.0 **Call Box Detail**

SCALE 3/8" = 1'-0"

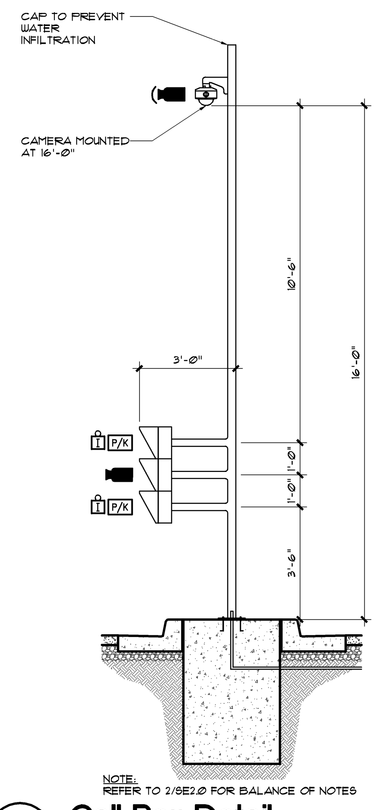

NOTE:
REFER TO 2/SE2.0 FOR BALANCE OF NOTES

3 SE2.0 **Call Box Detail**

SCALE 3/8" = 1'-0"

Security Electronics Legend

TCS	TOUCH SCREEN CONTROL STATION
GCP	GROUP CONTROL PANEL
	MONITORED/CONTROLLED DOOR
MO	MONITORED ONLY DOOR
PR	PROXIMITY READER
P/K	PROXIMITY READER/KEYPAD
DR	DOOR RELEASE PUSHBUTTON
EPB	EXIT PUSHBUTTON
D	DURESS PUSHBUTTON STATION, UNDER COUNTER
D	DURESS PUSHBUTTON STATION, WALL MOUNTED
WT	WATCHTOUR PUSHBUTTON STATION
MD	MOTION DETECTOR
I	REMOTE INTERCOM STATION
I F	REMOTE INTERCOM STATION, FRAME MOUNTED
I	REMOTE INTERCOM STATION, BOLLARD MOUNTED
S	CEILING SPEAKER (SUBSCRIPT DENOTES ZONE DESIGNATION)
S	SPEAKER HORN (SUBSCRIPT DENOTES ZONE DESIGNATION)
	TELEPHONE
	VISITATION TELEPHONE
INT-00	INTERIOR CAMERA WITH DETENTION HOUSING
EXT-00	EXTERIOR CAMERA WITH DETENTION HOUSING
EXT-00	EXTERIOR PAN/TILT/ZOOM CAMERA
COVERT 00	COVERT CAMERA
I	COVERT MICROPHONE
KBD	CCTV CONTROL KEYBOARD
M	CCTV MONITOR
DVD	CCTV DVD RECORDER
	VIDEO VISITATION STATION
	LIGHTING CONTROL
	WATER CONTROL
SEC	SECURITY EQUIPMENT CABINET
	SECURITY ELECTRONICS CABINET
INF	INFORMER DATALOGGER
RVC	REMOTE VIEWING COMPUTER (DVR)
REX	REQUEST-TO-EXIT MOTION DETECTOR
	LOOP DETECTOR

Notes

1. BIDDER SHALL INCLUDE ADDITIVE ALTERNATE FOR 10 VIDEO VISITATION STATIONS - LOCATIONS TO BE DETERMINED AT A LATER DATE

Key Plan

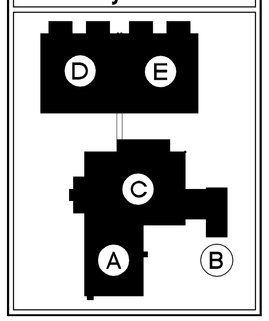

FOR BIDDING PURPOSES ONLY - FOR BIDDING PURPOSES ONLY - FOR BIDDING PURPOSES ONLY - FOR BIDDING PURPOSES ONLY

© 2008 PRECISION PLANNING, INC. ALL RIGHTS RESERVED

THESE CONTRACTORS DOCUMENTS, AND PRINTED REPRODUCTIONS, AS INSTRUMENTS OF PROFESSIONAL SERVICE, ARE THE SALE PROPERTY OF PRECISION PLANNING, INC. UNLESS OTHERWISE AGREED TO, THEY SHALL NOT BE USED BY OTHERS ON OTHER PROJECTS, EXTENSIONS OF THIS PROJECT OR OTHERWISE MANNER NOR ARE THEY TO BE USED FOR ANY PURPOSE WITHOUT THE WRITTEN AND SPECIFICALLY INDICATED CONSENT OF PRECISION PLANNING, INC. COMPENSATION TO PRECISION PLANNING, INC.

FOR BIDDING PURPOSES ONLY

STAMP

Precision Planning, Inc.
planners, engineers, architects & surveyors
P.O. Box 2210
400 Pike Boulevard
Lawrenceville, GA 30046-2210
(770) 338-8000 or (770) 962-8000
(Fax) (770) 822-5990

PROJECT

JACKSON COUNTY JAIL
555 GENERAL JACKSON DRIVE
JEFFERSON, GEORGIA 30549

SHEET TITLE

SECURITY ELECTRONICS SITE PLAN

DESIGN	DRAWN	CHECKED
LGD	DMM	LGD

RELEASE

DATE	NO	DESCRIPTION
10/31/07		D.E.C. / PLUMBING BID PACKAGE RELEASE
12/21/07		MECHANICAL/ELECTRICAL BID PACKAGE RELEASE
04/22/09	2	RFI #076 CAMERA HEIGHTS

03-28-08	DATE
A06136	PROJ. NUMBER
136SE2-0.dwg	CAD FILE NAME
	FILE NUMBER

SE2.0

I:\DRAWINGS\06\06136\1540 Construction Documents\136SE2-0.dwg, 4/30/2009 8:39:26 AM, 752ks