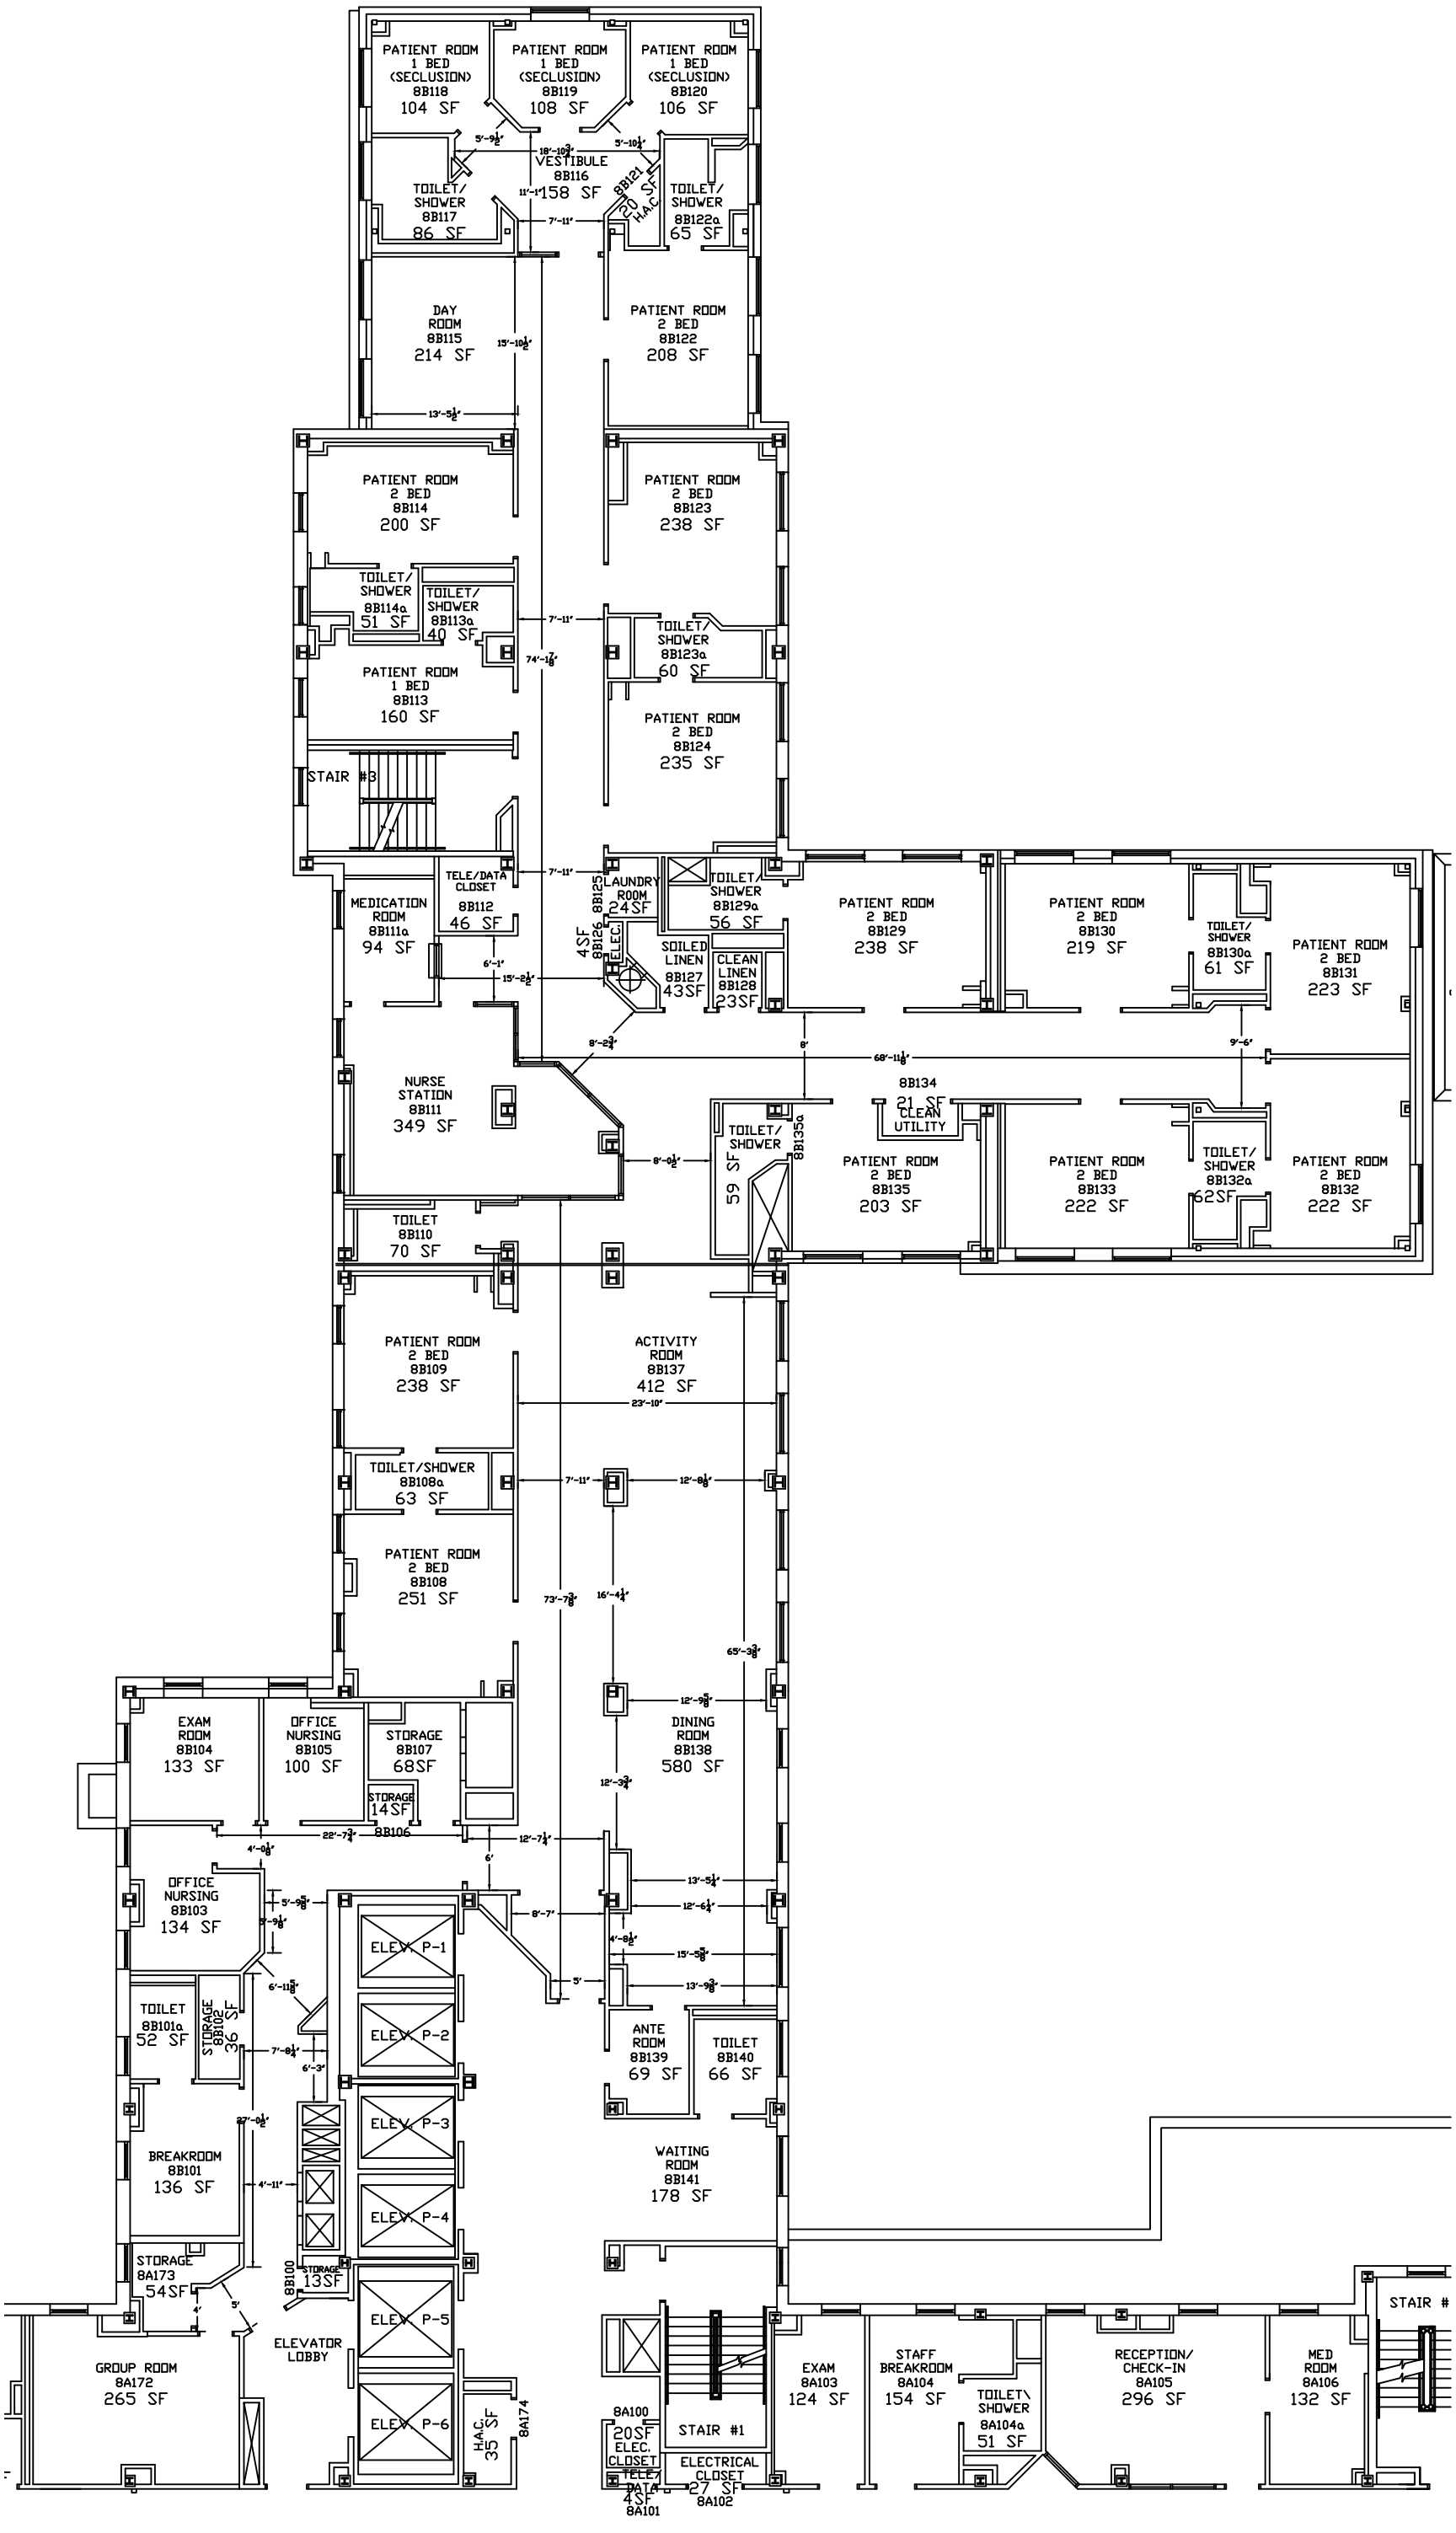
PATIENT ROOM 1 BED (SECLUSION) 8B118 104 SF
PATIENT ROOM 1 BED (SECLUSION) 8B119 108 SF
PATIENT ROOM 1 BED (SECLUSION) 8B120 106 SF
VESTIBULE 8B116 158 SF
TOILET/ SHOWER 8B117 86 SF
8B121 20 SF H.A.C.
TOILET/ SHOWER 8B122a 65 SF
DAY ROOM 8B115 214 SF
PATIENT ROOM 2 BED 8B122 208 SF
PATIENT ROOM 2 BED 8B114 200 SF
PATIENT ROOM 2 BED 8B123 238 SF
TOILET/ SHOWER 8B114a 51 SF
TOILET/ SHOWER 8B113a 40 SF
TOILET/ SHOWER 8B123a 60 SF
PATIENT ROOM 1 BED 8B113 160 SF
PATIENT ROOM 2 BED 8B124 235 SF
STAIR #3
TELE/DATA CLOSET 8B112 46 SF
MEDICATION ROOM 8B111a 94 SF
8B125 LAUNDRY ROOM 24SF
8B126 4SF ELEC.
TOILET/ SHOWER 8B129a 56 SF
SOILED LINEN 8B127 43SF
CLEAN LINEN 8B128 23SF
PATIENT ROOM 2 BED 8B129 238 SF
PATIENT ROOM 2 BED 8B130 219 SF
TOILET/ SHOWER 8B130a 61 SF
PATIENT ROOM 2 BED 8B131 223 SF
NURSE STATION 8B111 349 SF
8B134 21 SF CLEAN UTILITY
TOILET/ SHOWER 8B135a 59 SF
PATIENT ROOM 2 BED 8B135 203 SF
PATIENT ROOM 2 BED 8B133 222 SF
TOILET/ SHOWER 8B132a 62SF
PATIENT ROOM 2 BED 8B132 222 SF
TOILET 8B110 70 SF
PATIENT ROOM 2 BED 8B109 238 SF
ACTIVITY ROOM 8B137 412 SF
TOILET/SHOWER 8B108a 63 SF
PATIENT ROOM 2 BED 8B108 251 SF
EXAM ROOM 8B104 133 SF
OFFICE NURSING 8B105 100 SF
STORAGE 8B107 68SF
STORAGE 14SF 8B106
DINING ROOM 8B138 580 SF
OFFICE NURSING 8B103 134 SF
ELEV. P-1
ELEV. P-2
ELEV. P-3
ELEV. P-4
ELEV. P-5
ELEV. P-6
TOILET 8B101a 52 SF
STORAGE 8B102 36 SF
ANTE ROOM 8B139 69 SF
TOILET 8B140 66 SF
BREAKROOM 8B101 136 SF
WAITING ROOM 8B141 178 SF
STORAGE 8A173 54SF
8B100 STORAGE 13SF
ELEVATOR LOBBY
GROUP ROOM 8A172 265 SF
H.A.C. 35 SF 8A174
8A100 20SF ELEC. CLOSET
TELE/ DATA 4SF 8A101
STAIR #1
ELECTRICAL CLOSET 27 SF 8A102
EXAM 8A103 124 SF
STAFF BREAKROOM 8A104 154 SF
TOILET\ SHOWER 8A104a 51 SF
RECEPTION/ CHECK-IN 8A105 296 SF
MED ROOM 8A106 132 SF
STAIR #