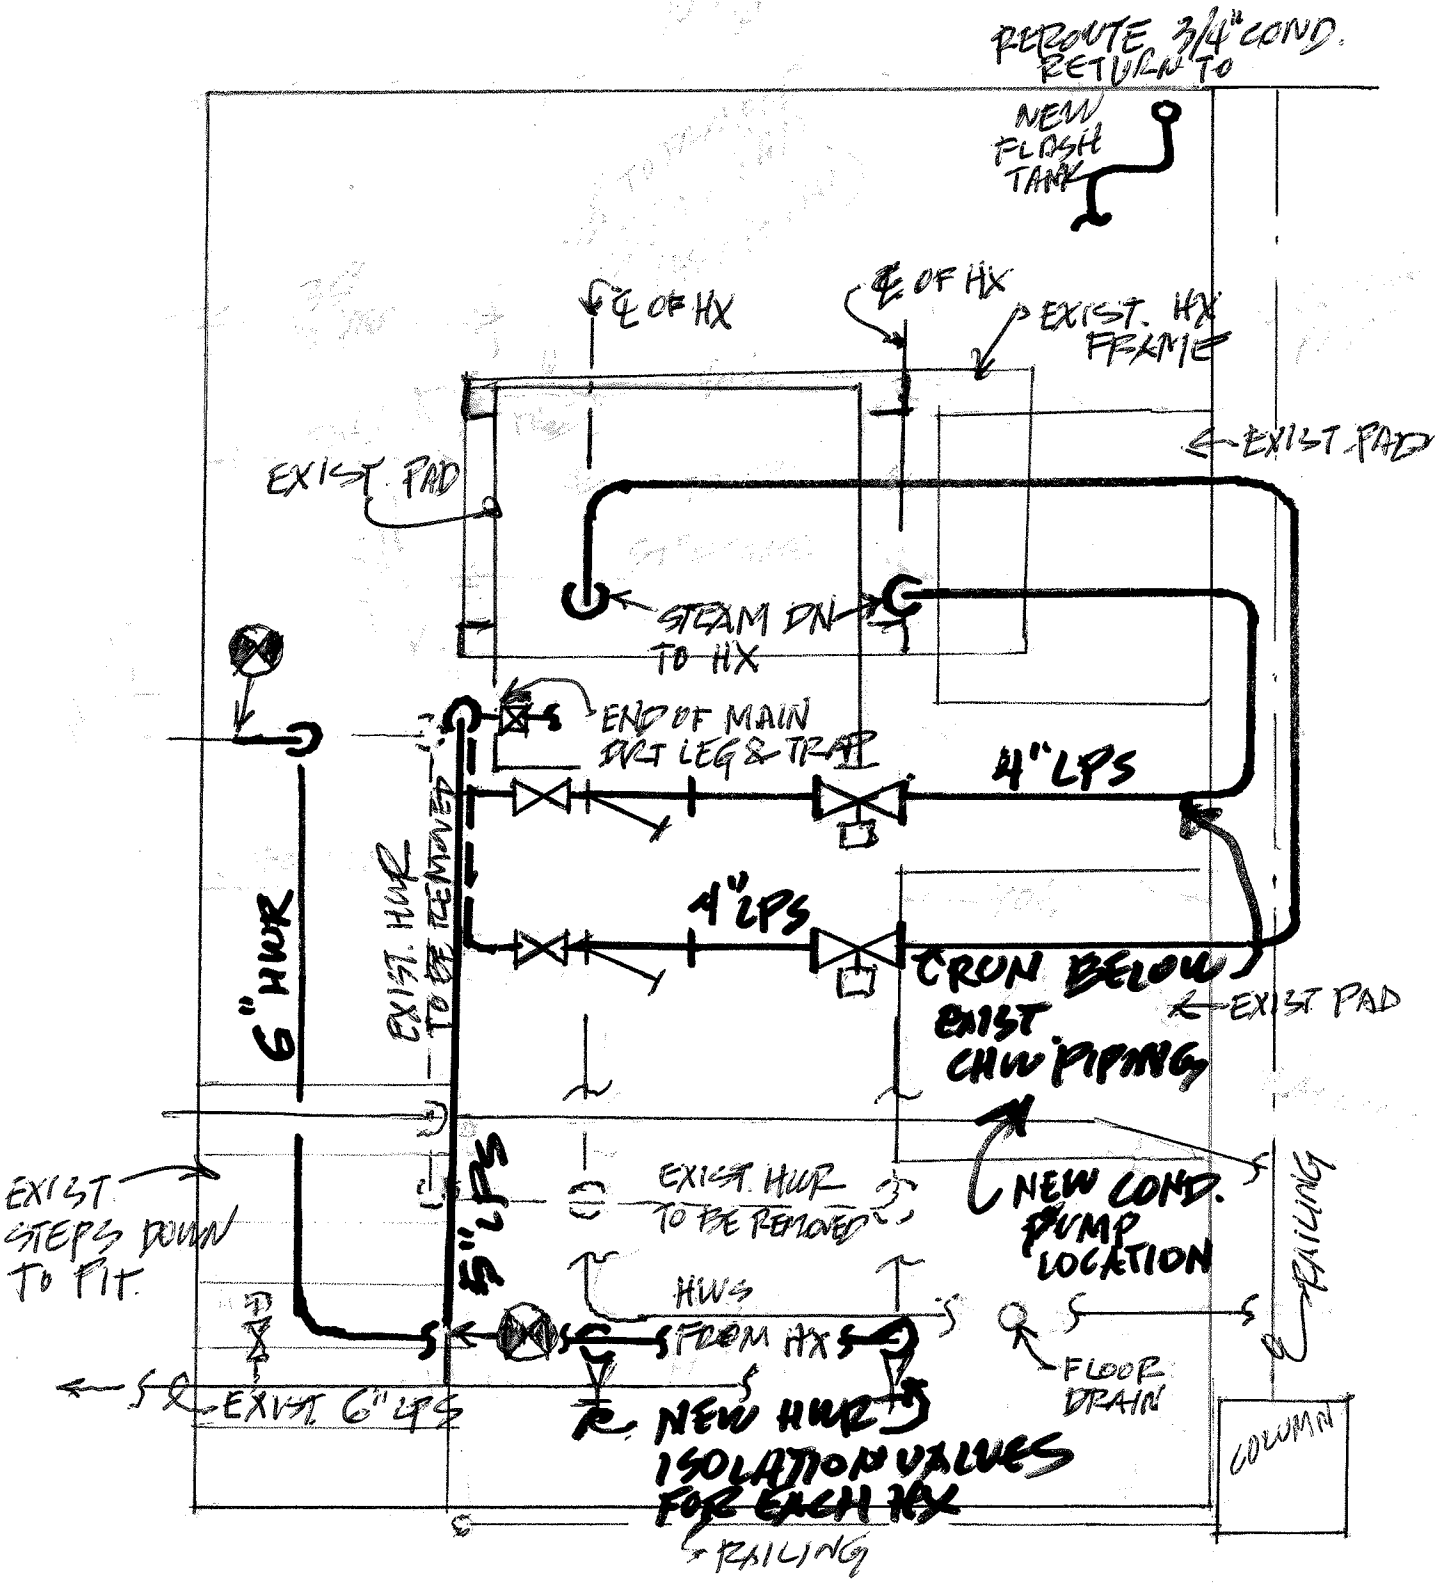

MECHANICAL ROOM PIT PART PLAN.

APPROX. 1½"=1'-0". MUST VERIFY ALL DIMENSIONS.