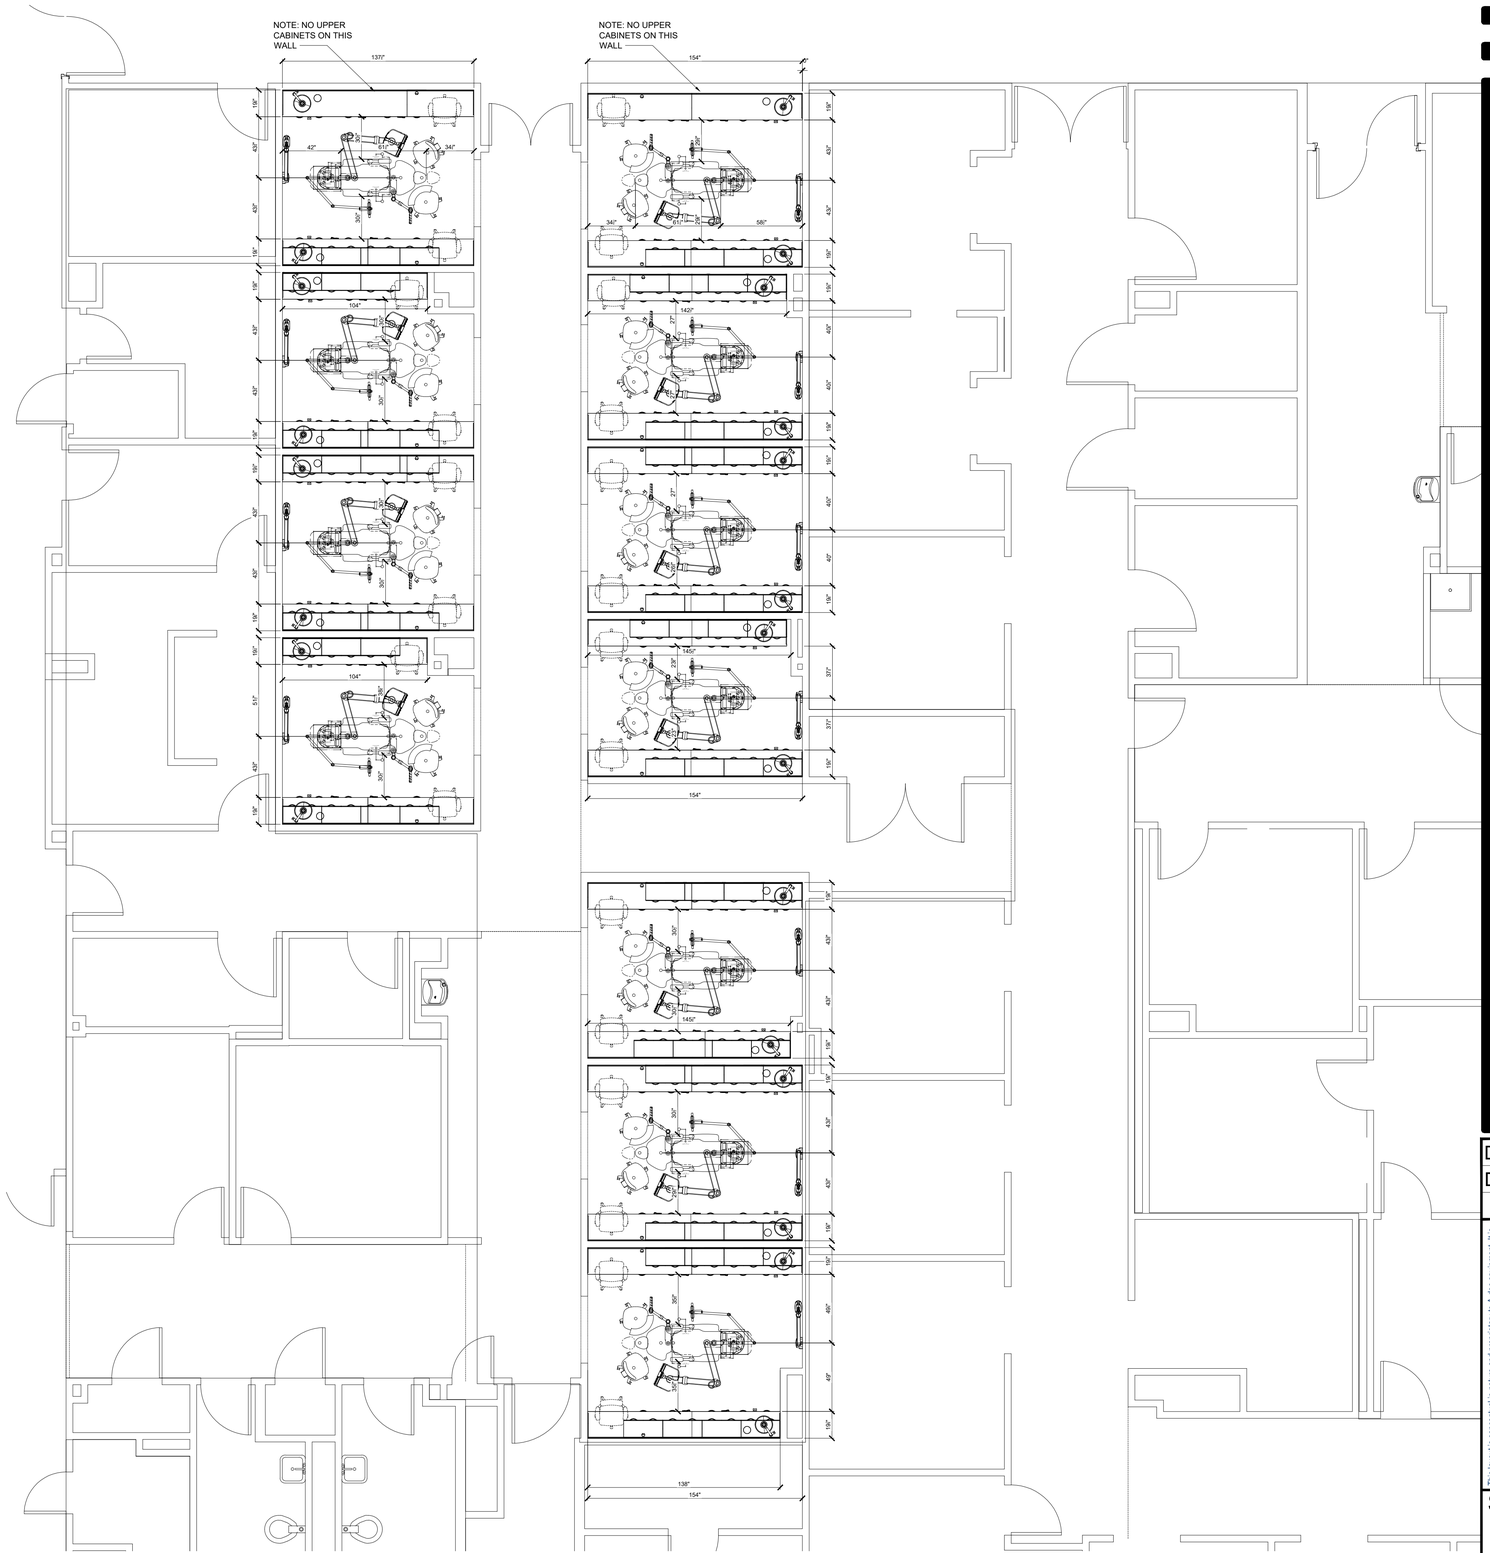

a-dec
reliablecreativesolutions
1-800-547-1883

PRELIMINARY LAYOUT FOR
VA TEMPLE EXPANSION

DATE: 3-16-26

DRAWN BY: MCS

This layout is conceptual in nature and proprietary to A-dec equipment. It is intended to be used solely with A-dec equipment and may not be disclosed, exploited, or reproduced for any other purposes without the express permission of A-dec. A-dec, Inc. does not guarantee compliance with accreditation policies or local, state, and/or federal codes, including, but not limited to, the Americans with Disabilities Act.

SHEET NO.

1

A-DEC SGI

2.25.14 24X36 MGN.5