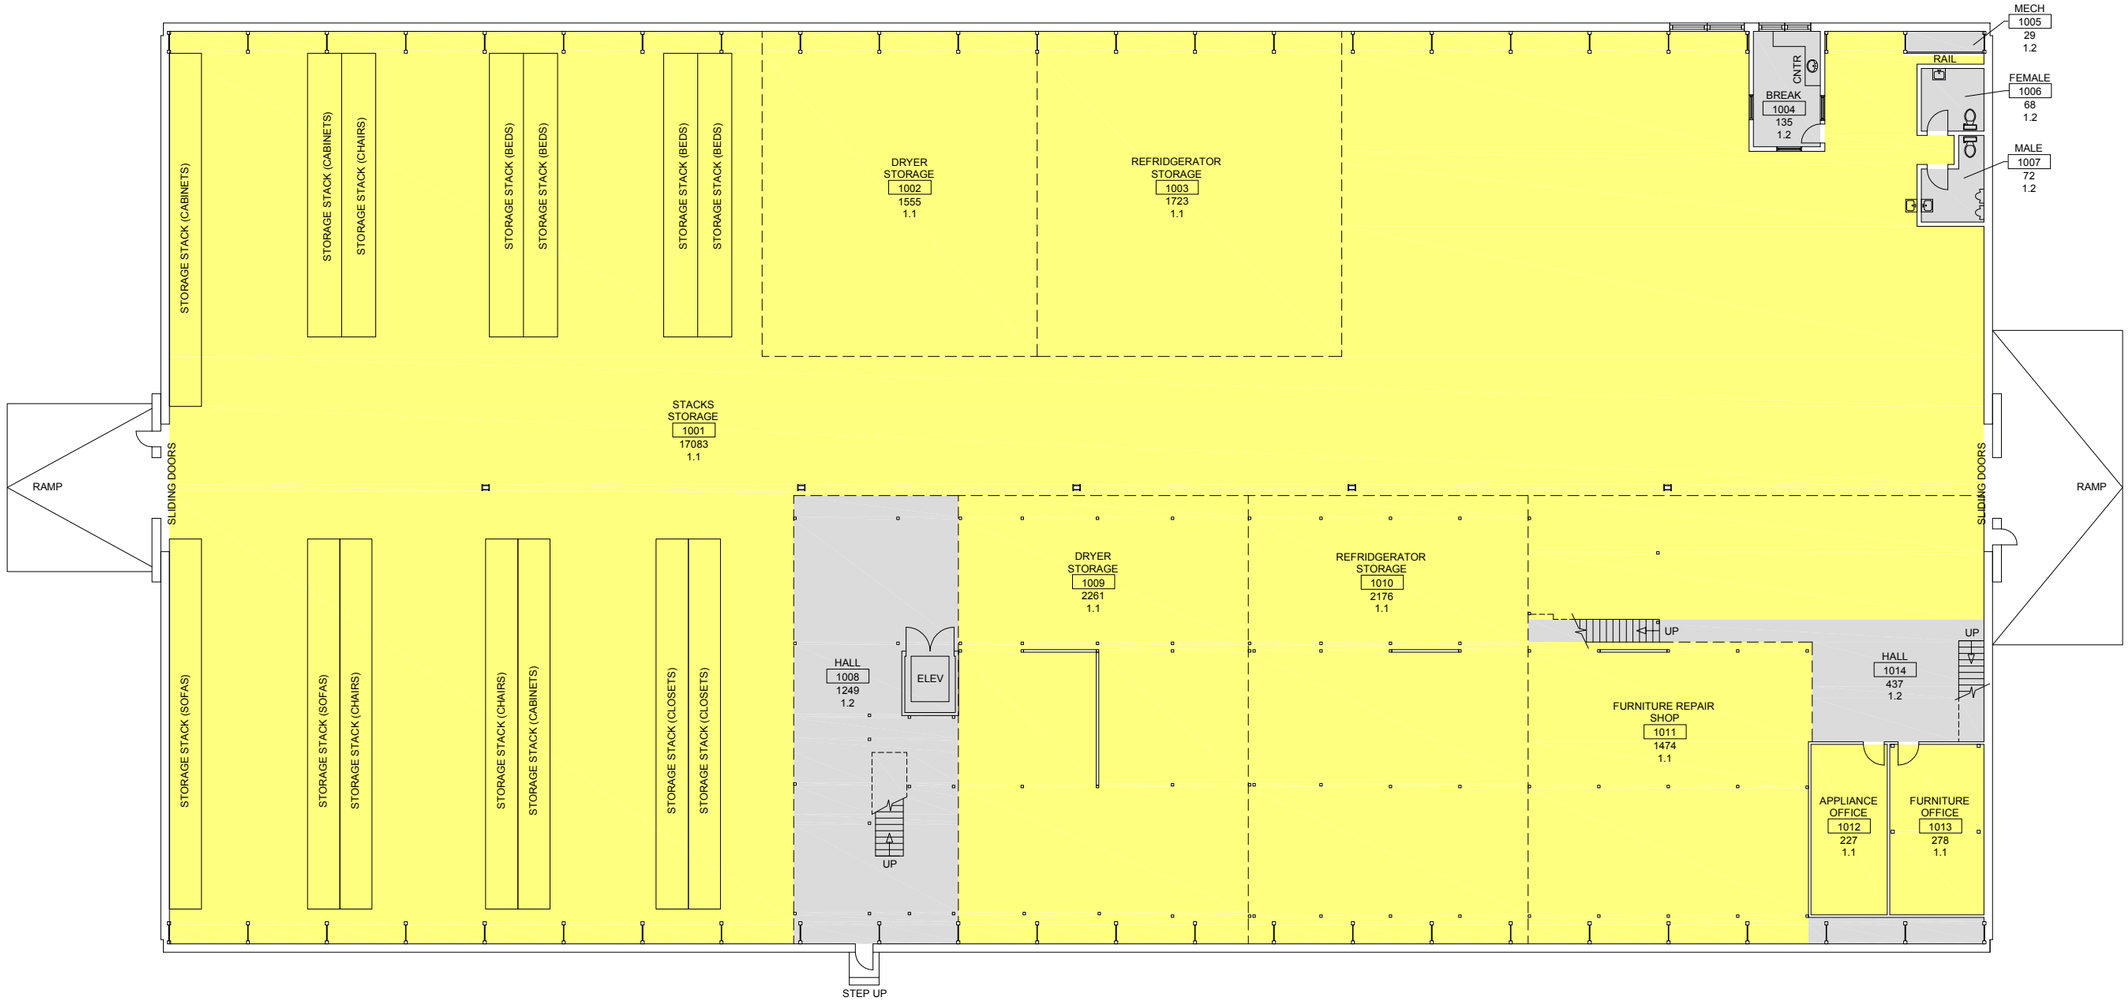

FLOOR ZONE TABLE

BUILDING	BUILDING	BUILDING
Gross Area: 36599	Net Usable Area: 33400	N/G Ratio: 0.912593
FLOOR	FLOOR	BUILDING
Gross Area: 29632	Net Usable Area: 26777	Utilization Rate: 90%

ZONE	PAS - OSC	ORGANIZATION	CATCODE	DESCRIPTION	GSF	NSF
1.1	FD65 - CEAC	423 CES/CAPITAL ASSET MGT	442769	HSG SUP & STOR FCLTY	29342	26777
1.2	NNET - 000000	NONNET/NON NET	NONNET	NON NET	------	1990

ROOM USE — DESCRIPTION
ROOM ID — 1001
AREA (NSF) — 180
ZONE — 1.1

20 10 0 20 FEET

501st Combat Support Wing
RAF ALCONBURY
Cambridgeshire, UK

HOUSING SUPPLY WAREHOUSE

BUILDING 562

Sheet:	Floor:	Scale:
1 OF 2	FIRST	1" = 20'
Survey Date:	Version:	Drawing No. :
JUNE 2010	DRAFT	AEDY_00562_1.DWG

REXROAD APG LPA

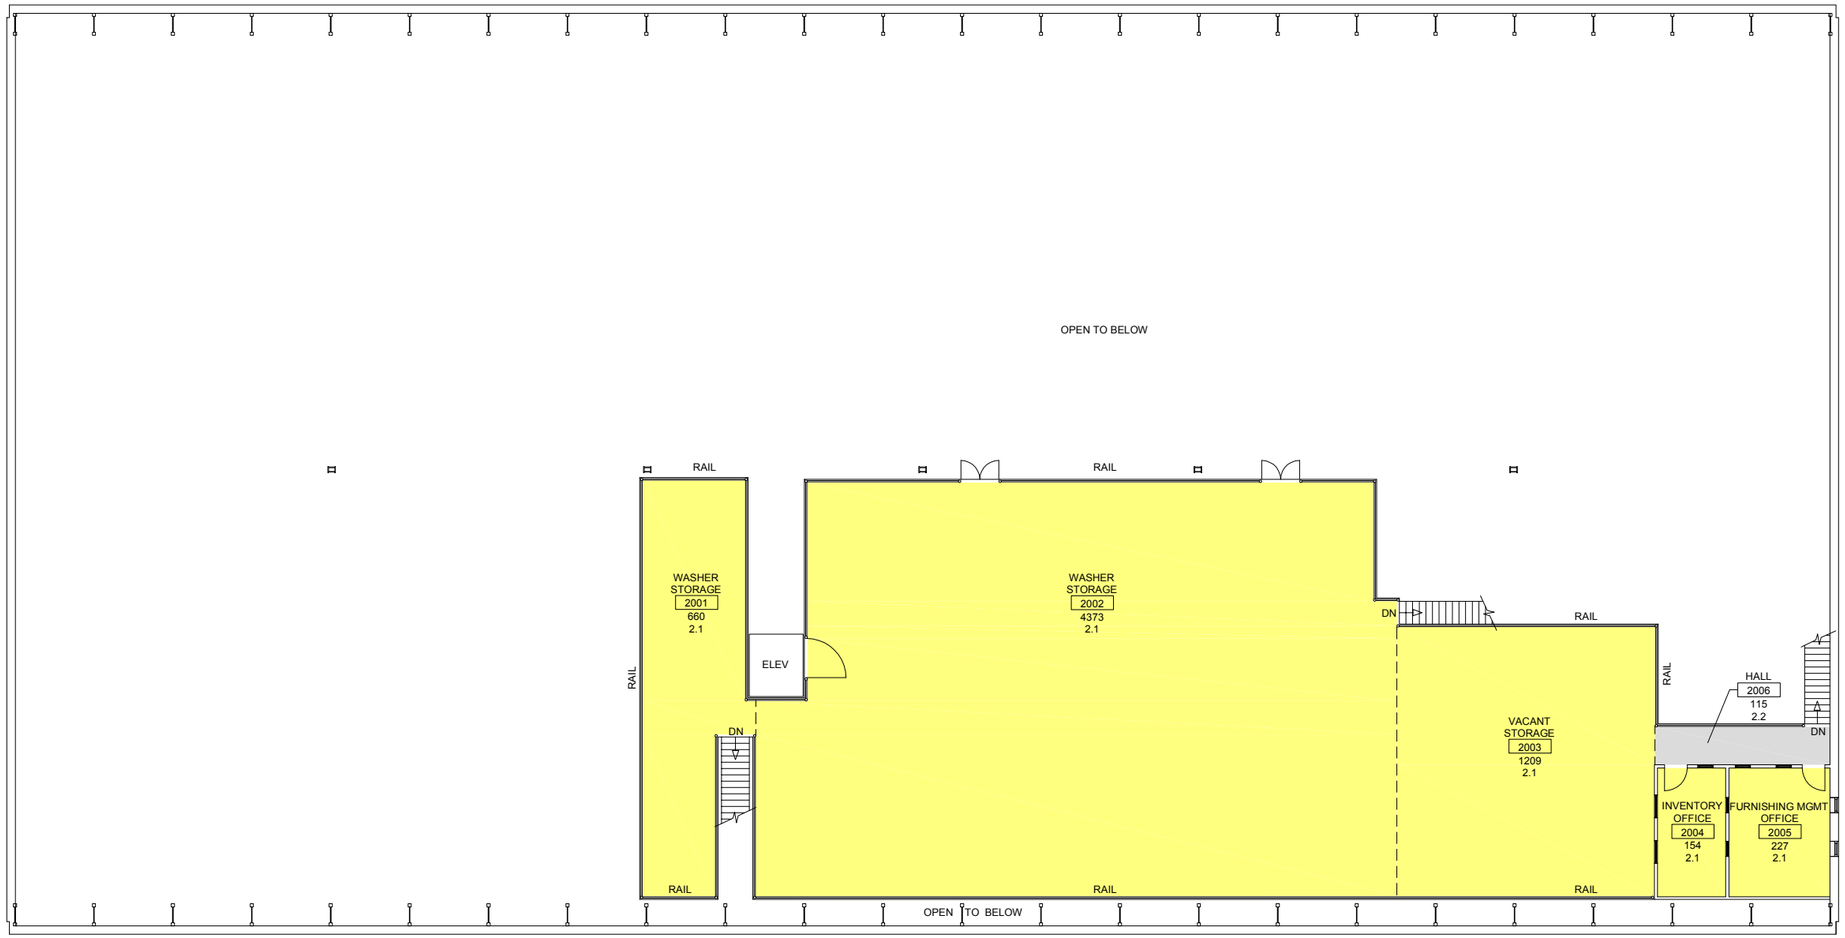

FLOOR ZONE TABLE

BUILDING Gross Area: 36599	BUILDING Net Usable Area: 33400	BUILDING N/G Ratio: 0.912593
FLOOR Gross Area: 6967	FLOOR Net Usable Area: 6623	BUILDING Utilization Rate: 95%

ZONE	PAS - OSC	ORGANIZATION	CATCODE	DESCRIPTION	GSF	NSF
2.1	FD65 - CEAC	423 CES/CAPITAL ASSET MGT	442769	HSG SUP & STOR FCLTY	7257	6623
2.2	NNET - 000000	NONNET/NON NET	NONNET	NON NET	------	115

ROOM USE — DESCRIPTION
ROOM ID — 1001
AREA (NSF) — 180
ZONE — 1.1

20 10 0 20 FEET

501st Combat Support Wing
RAF ALCONBURY
Cambridgeshire, UK

HOUSING SUPPLY WAREHOUSE

BUILDING 562

Sheet:	Floor:	Scale:
2 OF 2	SECOND	1" = 20'
Survey Date:	Version:	Drawing No. :
JUNE 2010	DRAFT	AEDY_00562_1.DWG

REXROAD APG LPA