Ogden Bldg.

DEPARTMENT OF VETERANS AFFAIRS

JESSE BROWN VA MEDICAL CENTER

ENGINEERING SERVICE

BUILDING 11B

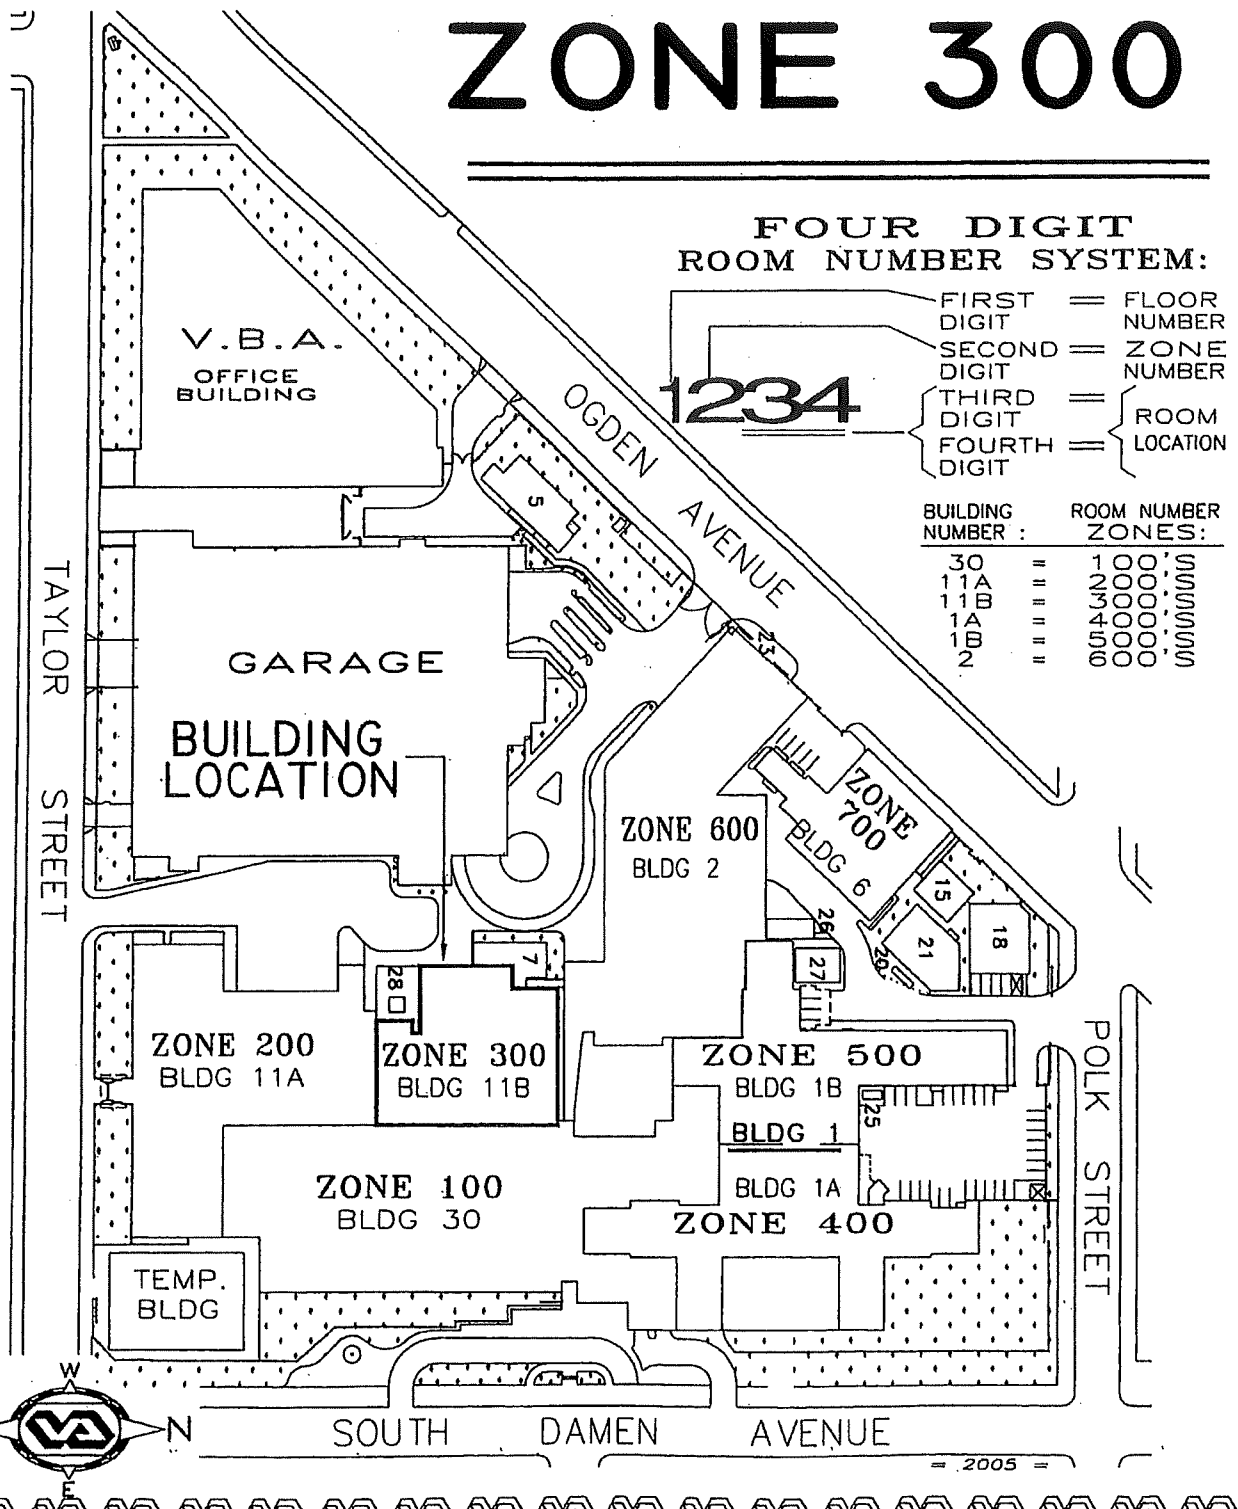

DEPARTMENT OF VETERANS AFFAIRS
JESSE BROWN
VA MEDICAL CENTER
ENGINEERING SERVICE

= ZONE 300 = BASEMENT =

DRAWING AREA

BLDG NR:	ROOM NUMBER ZONES:
30	= 100'S
11A	= 200'S
11B	= 300'S
1A	= 400'S
1B	= 500'S

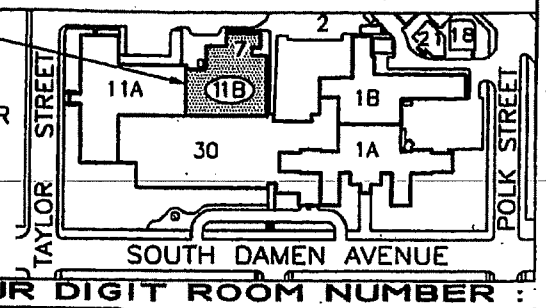

FOUR DIGIT ROOM NUMBER :

1234
- FIRST DIGIT = FLOOR NUMBER
- SECOND DIGIT = ZONE NUMBER
- THIRD DIGIT = ROOM
- FOURTH DIGIT = LOCATION

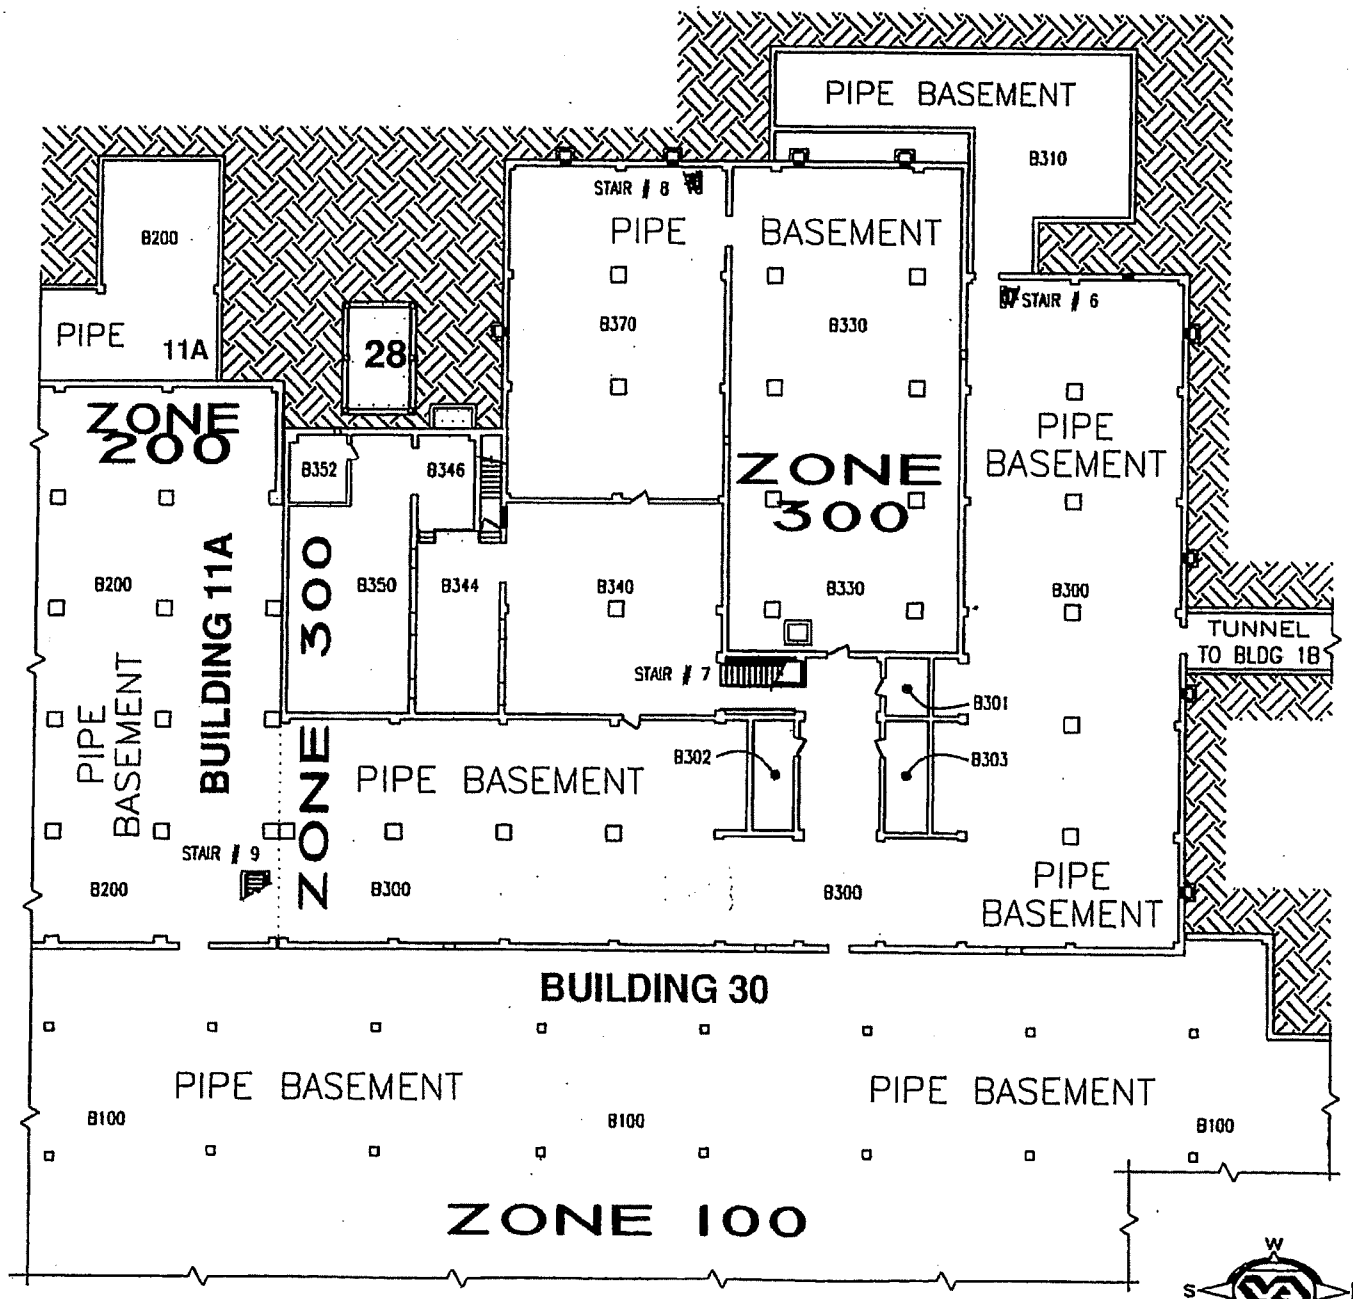

= ZONE 300 =

BASEMENT

2005

0 5' 10' 20' 30' 40' 50'

DRAWING SCALE : 1/30" = 1'-0"

DEPARTMENT OF VETERANS AFFAIRS

JESSE BROWN

VA MEDICAL CENTER

ENGINEERING SERVICE

= ZONE 300 = 1ST FL =

DRAWING AREA

BLDG NR:	ROOM NUMBER ZONES:
30	= 100'S
11A	= 200'S
11B	= 300'S
1A	= 400'S
1B	= 500'S

TAYLOR STREET — POLK STREET — SOUTH DAMEN AVENUE

FOUR DIGIT ROOM NUMBER :

1234
- FIRST DIGIT = FLOOR NUMBER
- SECOND DIGIT = ZONE NUMBER
- THIRD DIGIT = ROOM
- FOURTH DIGIT = LOCATION

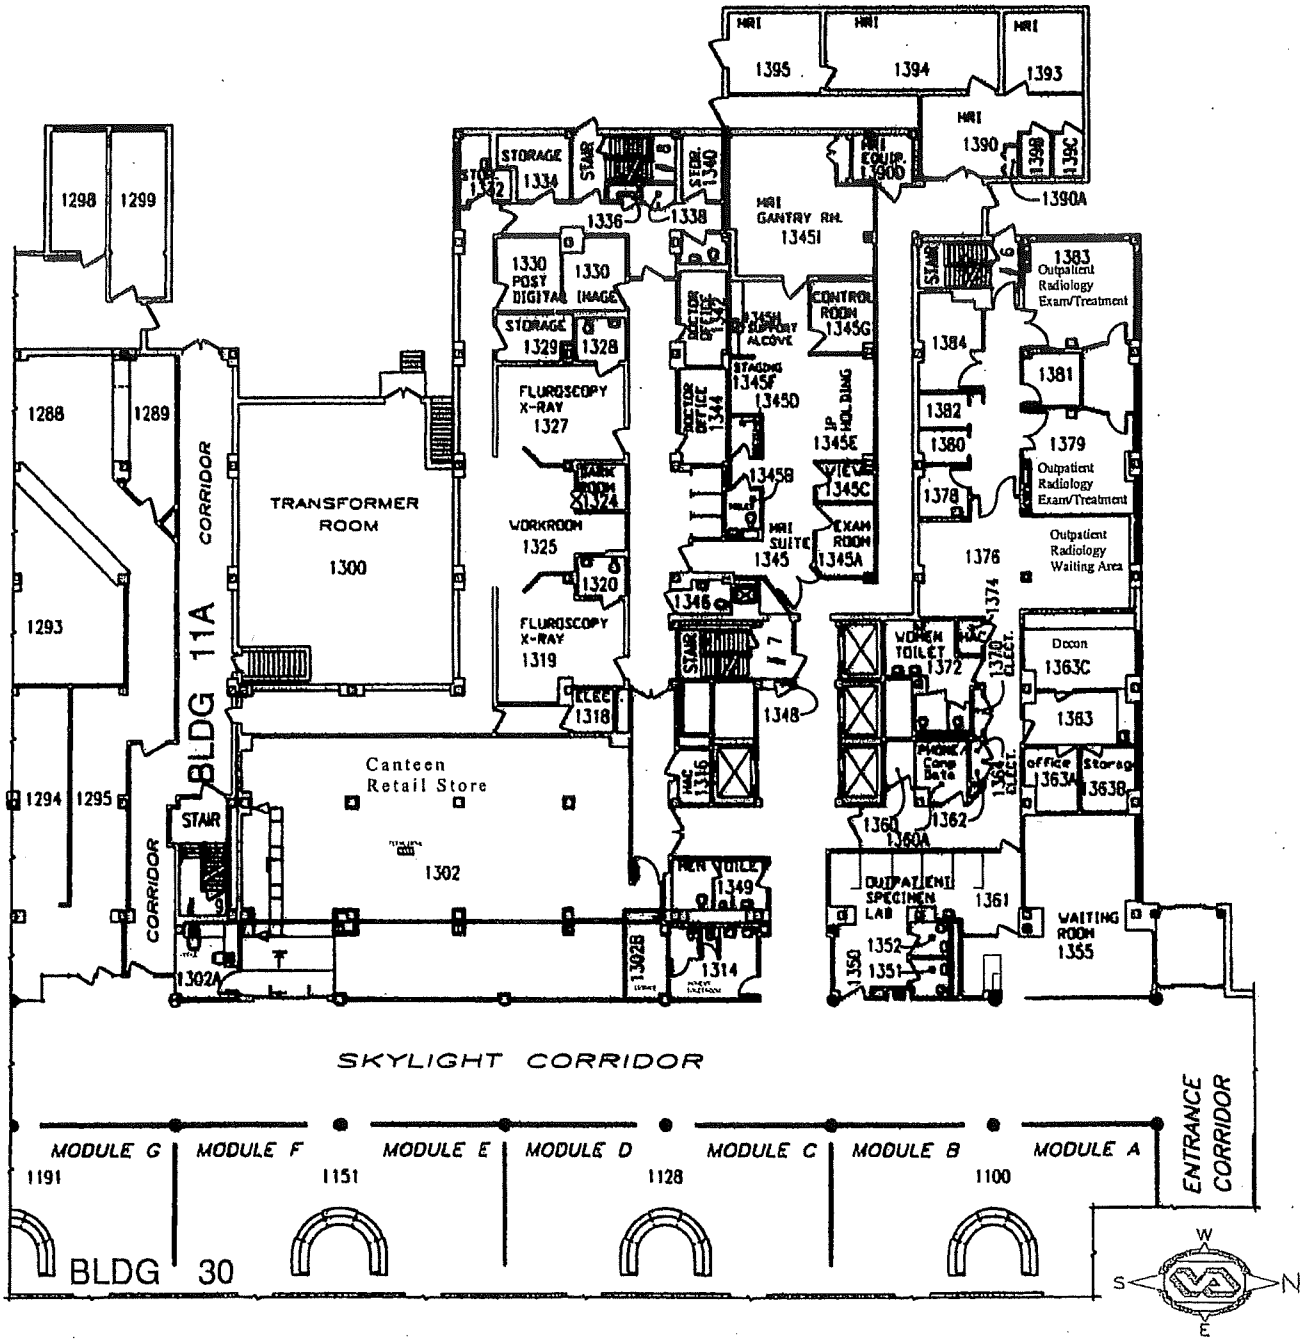

= ZONE 300 =
1ST FLOOR

2008

0 5' 10' 20' 30' 40' 50'

DRAWING SCALE : 1/30" = 1'-0"

DEPARTMENT OF VETERANS AFFAIRS

JESSE BROWN
VA MEDICAL CENTER
ENGINEERING SERVICE

= ZONE 300 = 2ND FL =

DRAWING AREA

BLDG NR:	ROOM NUMBER ZONES:
30	= 100'S
11A	= 200'S
11B	= 300'S
1A	= 400'S
1B	= 500'S

TAYLOR STREET
POLK STREET
SOUTH DAMEN AVENUE

FOUR DIGIT ROOM NUMBER

1234
- FIRST DIGIT = FLOOR NUMBER
- SECOND DIGIT = ZONE NUMBER
- THIRD DIGIT = ROOM
- FOURTH DIGIT = LOCATION

BLDG 11A
ZONE 200
PTSD DAY ROOM 2320
2319
CONFERENCE ROOM 2317
LOCKER ROOM 2315
EXAM. TREAT-MENT 2314
COOR-DINATOR OFFICE 2311
QUIET ROOM 2309
CHIEF DAY PROGRAM 2313
PROCEDURE ROOM 2344
RADIOLOGY CORE/ COMPUTER ROOM 2330
NURSE OFFICE 2333
RECEPTION
WAITING ROOM 2329
SURGERY CLINIC
EXAM RM. #1 2332
EXAM RM. #2 2334
EXAM RM. #3 2336
EXAM RM. #4 2338
EXAM RM. #5 2339
EXAM RM. #6 2341
EXAM RM. #7 2337
EXAM RM. #8 2335
SUPPLY ROOM 2343
DOCTORS OFFICE 2340
STAIR #8
STAIR #6
STAIR #7
STAIR #9
LOUNGE 2381
SUPPLY 2379
SOILED LINEN 2375
OFFICE 2373
EXAM. ROOM 2367
DOCTOR OFFICE 2386
OFFICE 2384
NURSE OFFICE 2380
CPHP OFFICE 2376
DOCTOR OFFICE 2374
EXAM. ROOM 2370
EXAM. ROOM 2368
EXAM. ROOM 2362
CONSUL-TATION 2364
TOILET 2360
TRIAGE ROOM 2358
OFFICE 2356
RECEPTION 2354
WAITING 2352
WOMEN'S HEALTH CLINIC
RESOURCE CENTER 2351
WOMEN TOILET 2363
MEN TOILET 2326
WOMEN TOILET 2323
HAC 2322
STORAGE 2310
ELECTRIC 2323A
2348
2365
2361 ELEC.
2359 ELEC.
2357 ELEC.
2378
2372
PTSD OFFICE 2301
PTSD PSY. OFFICE 2303
THERAPY ROOM 2305
PSYCHO-LOGIST OFFICE 2307
PTSD COOR. OFFICE 2300
PTSD PSY. OFFICE 2302
PTSD PROGRAM CLERK 2304
SOCIAL WORKER 2306
CLERK OFFICE 2308
HAC 2325
GROUP THERAPY 2327
2291
2292

SERVICE CORRIDOR (BALCONY)

ZONE 100

OPEN TO BELOW
(BLDG 30 SKYLIGHT)

BLDG 30

W S N E

= ZONE 300 =
2ND FLOOR

2005

0 5' 10' 20' 30' 40' 50'
DRAWING SCALE : 1/30" = 1'-0"

DEPARTMENT OF VETERANS AFFAIRS

JESSE BROWN

VA MEDICAL CENTER

ENGINEERING SERVICE

= ZONE 300 = 4TH FL =

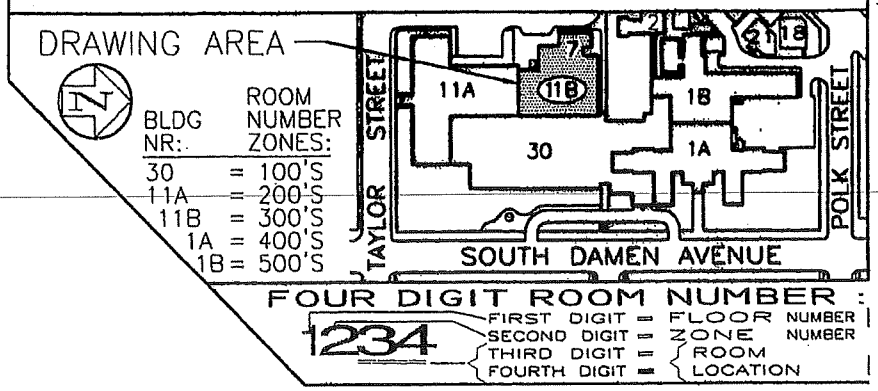

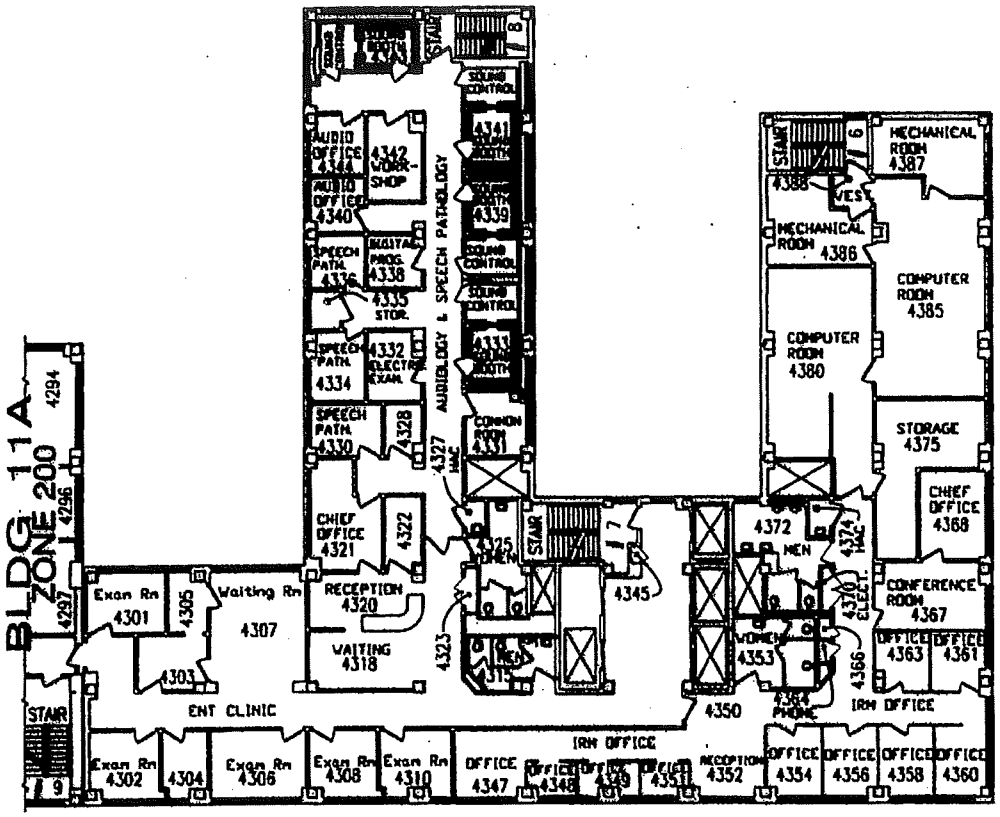

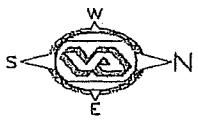

= ZONE 300 =

4TH FLOOR

2008

0 5' 10' 20' 30' 40' 50'

DRAWING SCALE : 1/30" = 1'-0"

DEPARTMENT OF VETERANS AFFAIRS

JESSE BROWN

VA MEDICAL CENTER

ENGINEERING SERVICE

= ZONE 300 = 5TH FL =

DRAWING AREA —

BLDG NR:	ROOM NUMBER ZONES:
30	= 100'S
11A	= 200'S
11B	= 300'S
1A	= 400'S
1B	= 500'S

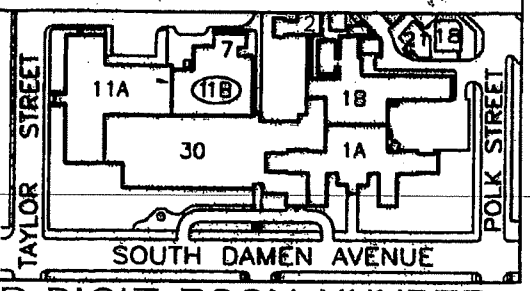

FOUR DIGIT ROOM NUMBER :

1234
- FIRST DIGIT = FLOOR NUMBER
- SECOND DIGIT = ZONE NUMBER
- THIRD DIGIT = ROOM
- FOURTH DIGIT = LOCATION

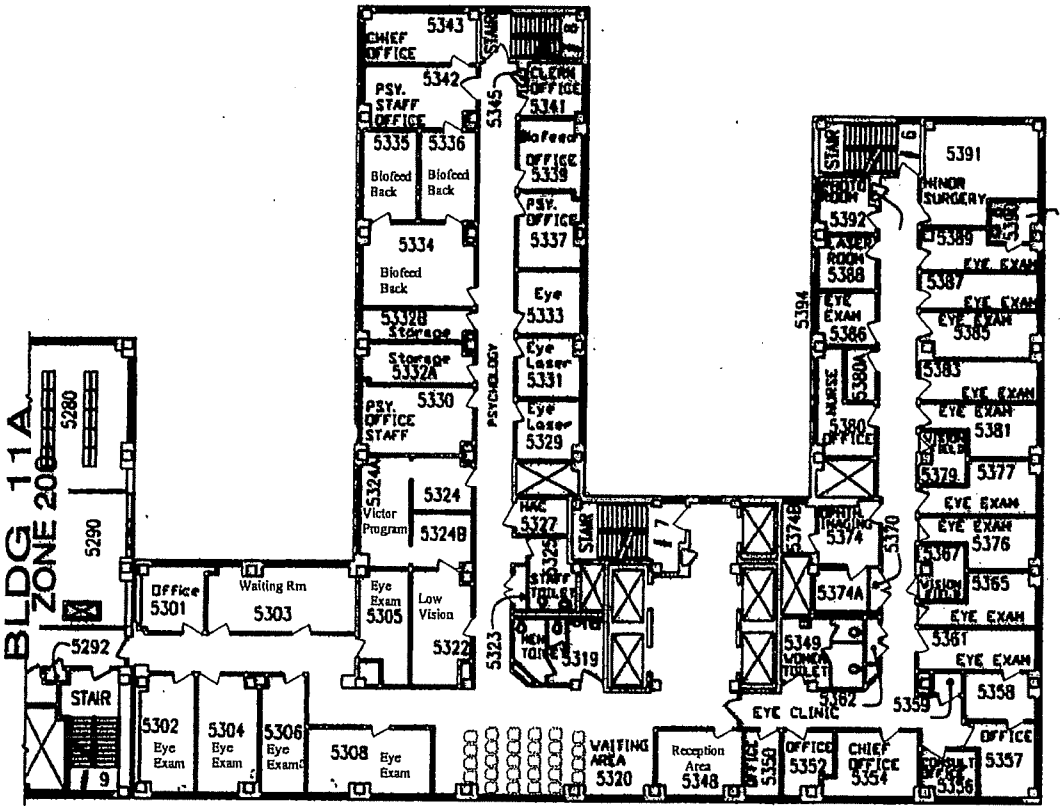

5th Floor Ogden Bldg

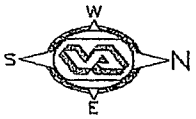

2008

= ZONE 300 =

5TH FLOOR

0 5' 10' 20' 30' 40' 50'

DRAWING SCALE : 1/30" = 1'-0"

DEPARTMENT OF VETERANS AFFAIRS

JESSE BROWN

VA MEDICAL CENTER

ENGINEERING SERVICE

= ZONE 300 = 6TH FL =

DRAWING AREA

BLDG NR:	ROOM NUMBER ZONES:
30	= 100'S
11A	= 200'S
11B	= 300'S
1A	= 400'S
1B	= 500'S

TAYLOR STREET — POLK STREET — SOUTH DAMEN AVENUE

FOUR DIGIT ROOM NUMBER :

1234

- FIRST DIGIT = FLOOR NUMBER
- SECOND DIGIT = ZONE NUMBER
- THIRD DIGIT = ROOM
- FOURTH DIGIT = LOCATION

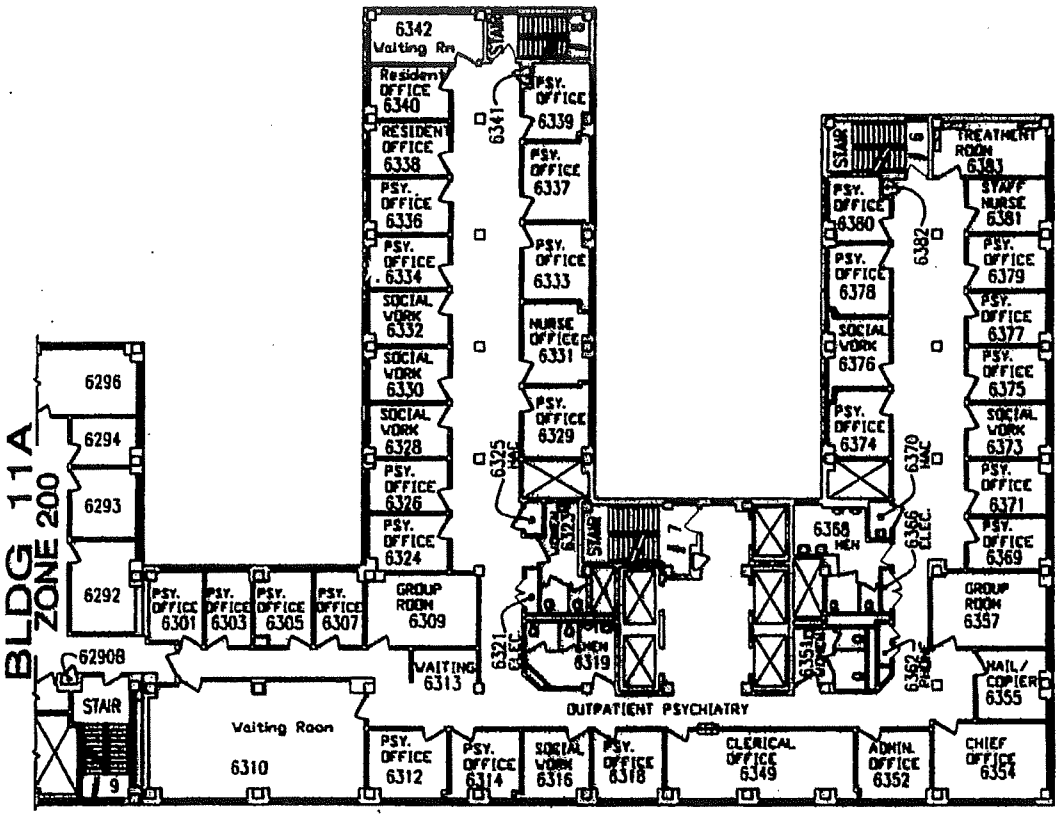

= ZONE 300 =

6TH FLOOR

2008

0 5' 10' 20' 30' 40' 50'

DRAWING SCALE : 1/30" = 1'-0"

DEPARTMENT OF VETERANS AFFAIRS

JESSE BROWN

VA MEDICAL CENTER

ENGINEERING SERVICE

= ZONE 300 = 7TH FL =

DRAWING AREA

BLDG NR:	ROOM NUMBER ZONES:
30	= 100'S
11A	= 200'S
11B	= 300'S
1A	= 400'S
1B	= 500'S

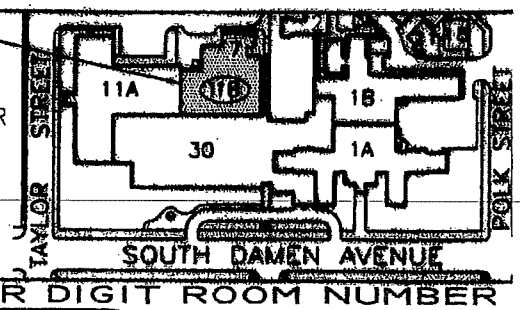

FOUR DIGIT ROOM NUMBER

1234

- FIRST DIGIT = FLOOR NUMBER
- SECOND DIGIT = ZONE NUMBER
- THIRD DIGIT = ROOM
- FOURTH DIGIT = LOCATION

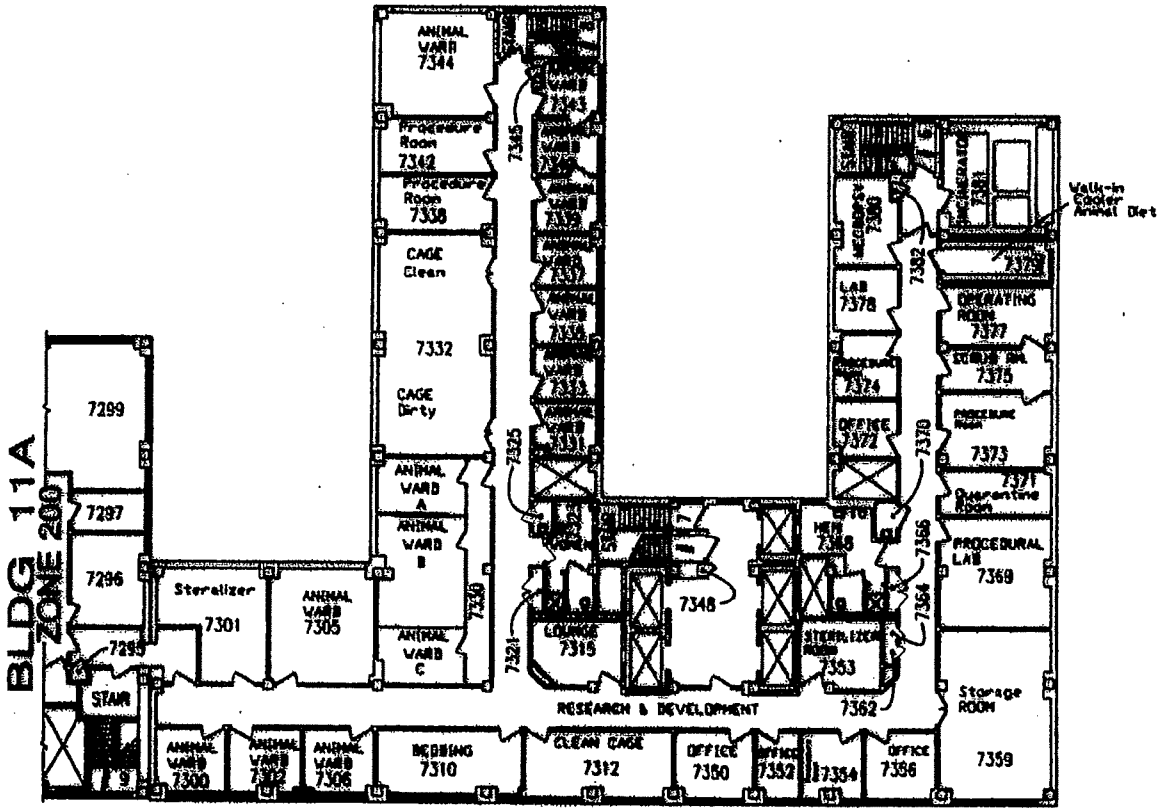

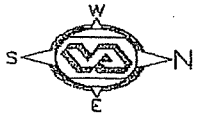

= ZONE 300 =

7TH FLOOR

2008

0 5' 10' 20' 30' 40' 50'

DRAWING SCALE : 1/30" = 1'-0"

= ZONE 300 = PENTHOUSE =

DEPARTMENT OF VETERANS AFFAIRS

JESSE BROWN
VA MEDICAL CENTER
ENGINEERING SERVICE

DRAWING AREA

BLDG NR:	ROOM NUMBER ZONES:
30	= 100'S
11A	= 200'S
11B	= 300'S
1A	= 400'S
1B	= 500'S

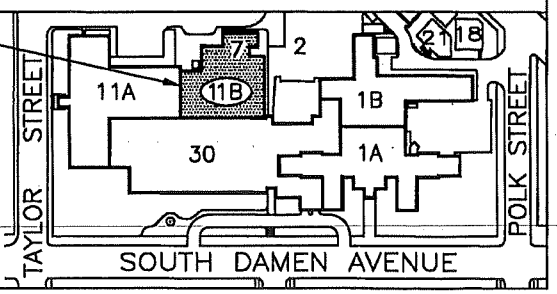

FOUR DIGIT ROOM NUMBER :

1234
- FIRST DIGIT = FLOOR NUMBER
- SECOND DIGIT = ZONE NUMBER
- THIRD DIGIT = ROOM
- FOURTH DIGIT = LOCATION

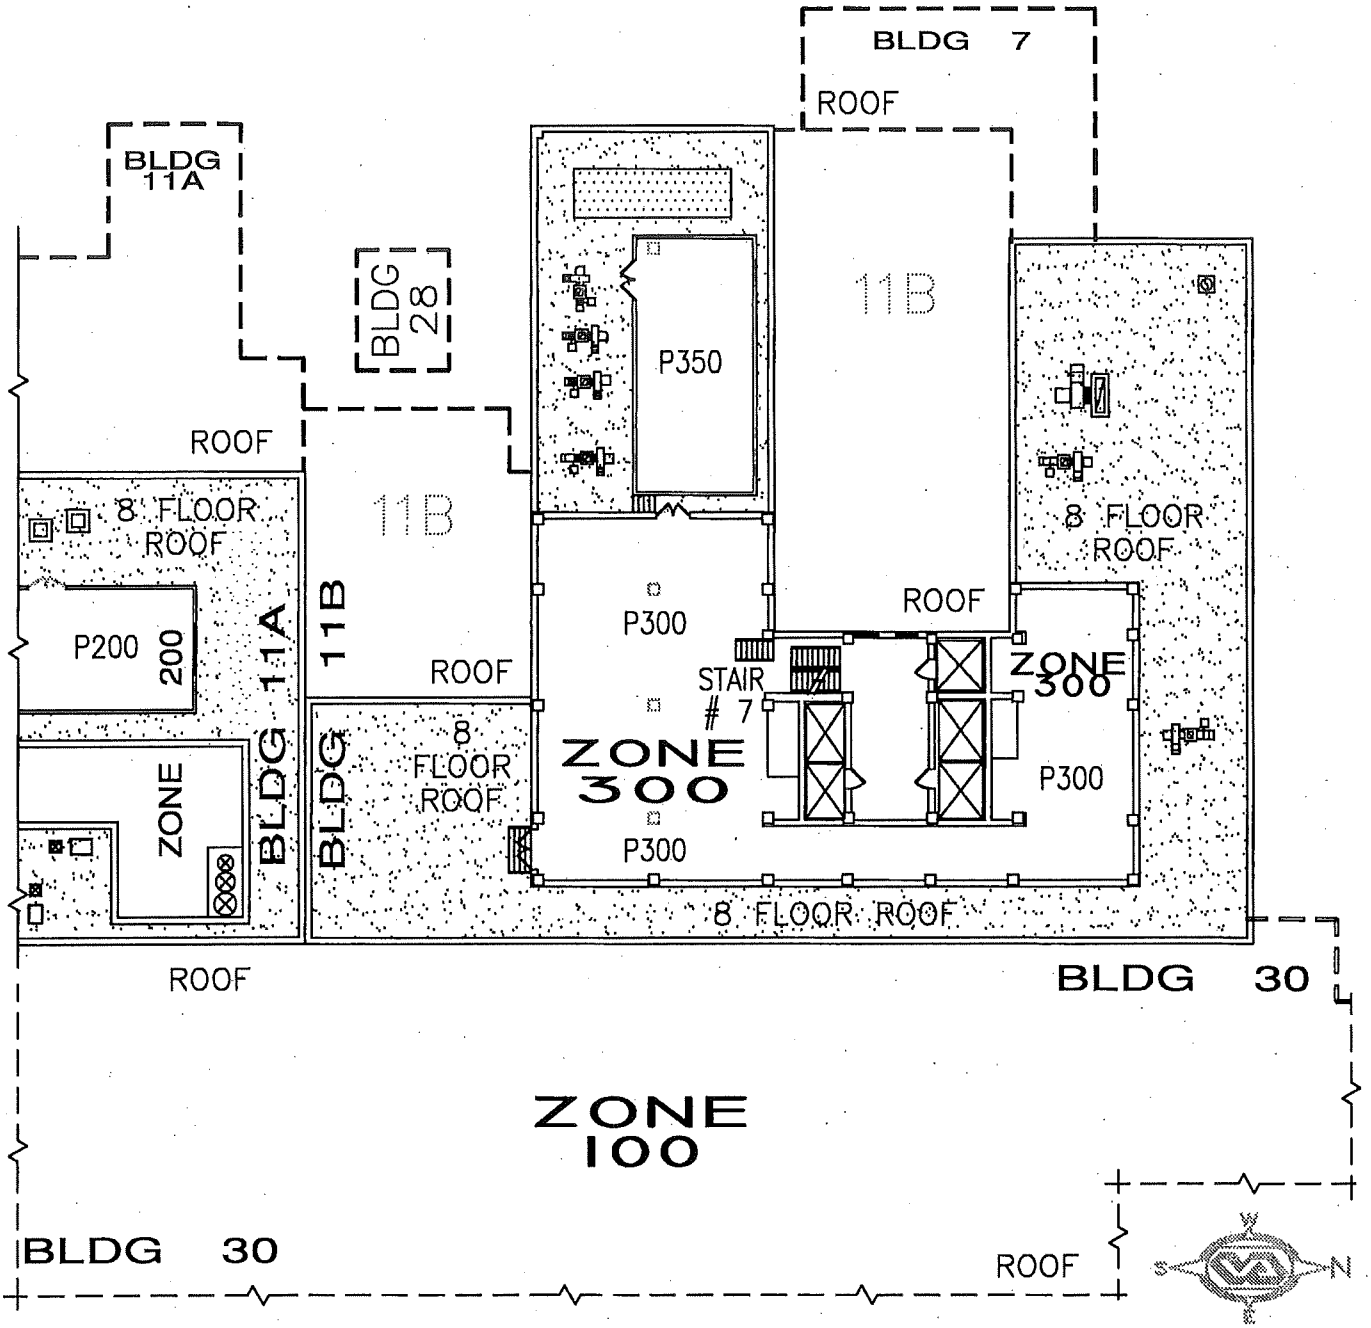

= ZONE 300 =

PENTHOUSE

2005

0 5' 10' 20' 30' 40' 50'

DRAWING SCALE : 1/30" = 1'-0"

= ZONE 300 = MACHINE ROOM =

DEPARTMENT OF VETERANS AFFAIRS
JESSE BROWN
VA MEDICAL CENTER
ENGINEERING SERVICE

DRAWING AREA

BLDG NR:	ROOM NUMBER ZONES:
30	= 100'S
11A	= 200'S
11B	= 300'S
1A	= 400'S
1B	= 500'S

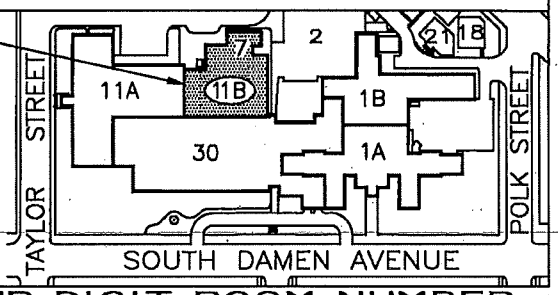

FOUR DIGIT ROOM NUMBER :

1234
- FIRST DIGIT = FLOOR NUMBER
- SECOND DIGIT = ZONE NUMBER
- THIRD DIGIT = ROOM
- FOURTH DIGIT = LOCATION

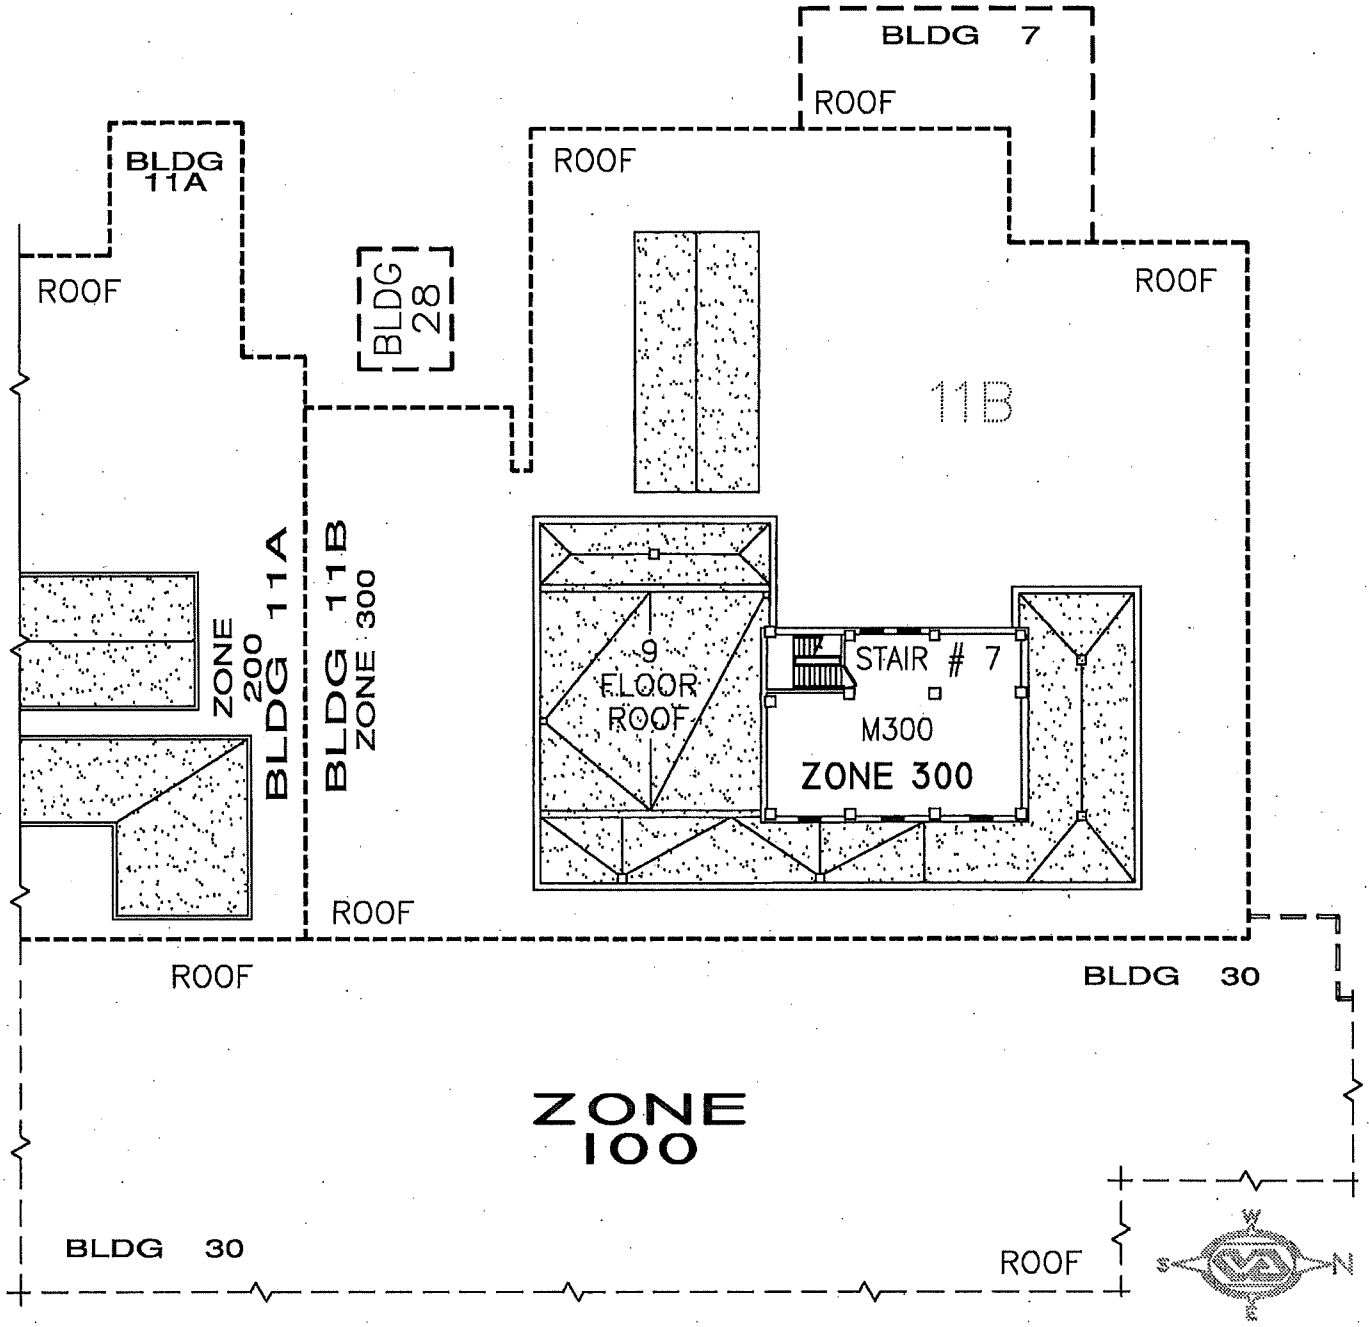

= ZONE 300 =

MACHINE ROOM

2005

0 5' 10' 20' 30' 40' 50'

DRAWING SCALE : 1/30" = 1'-0"