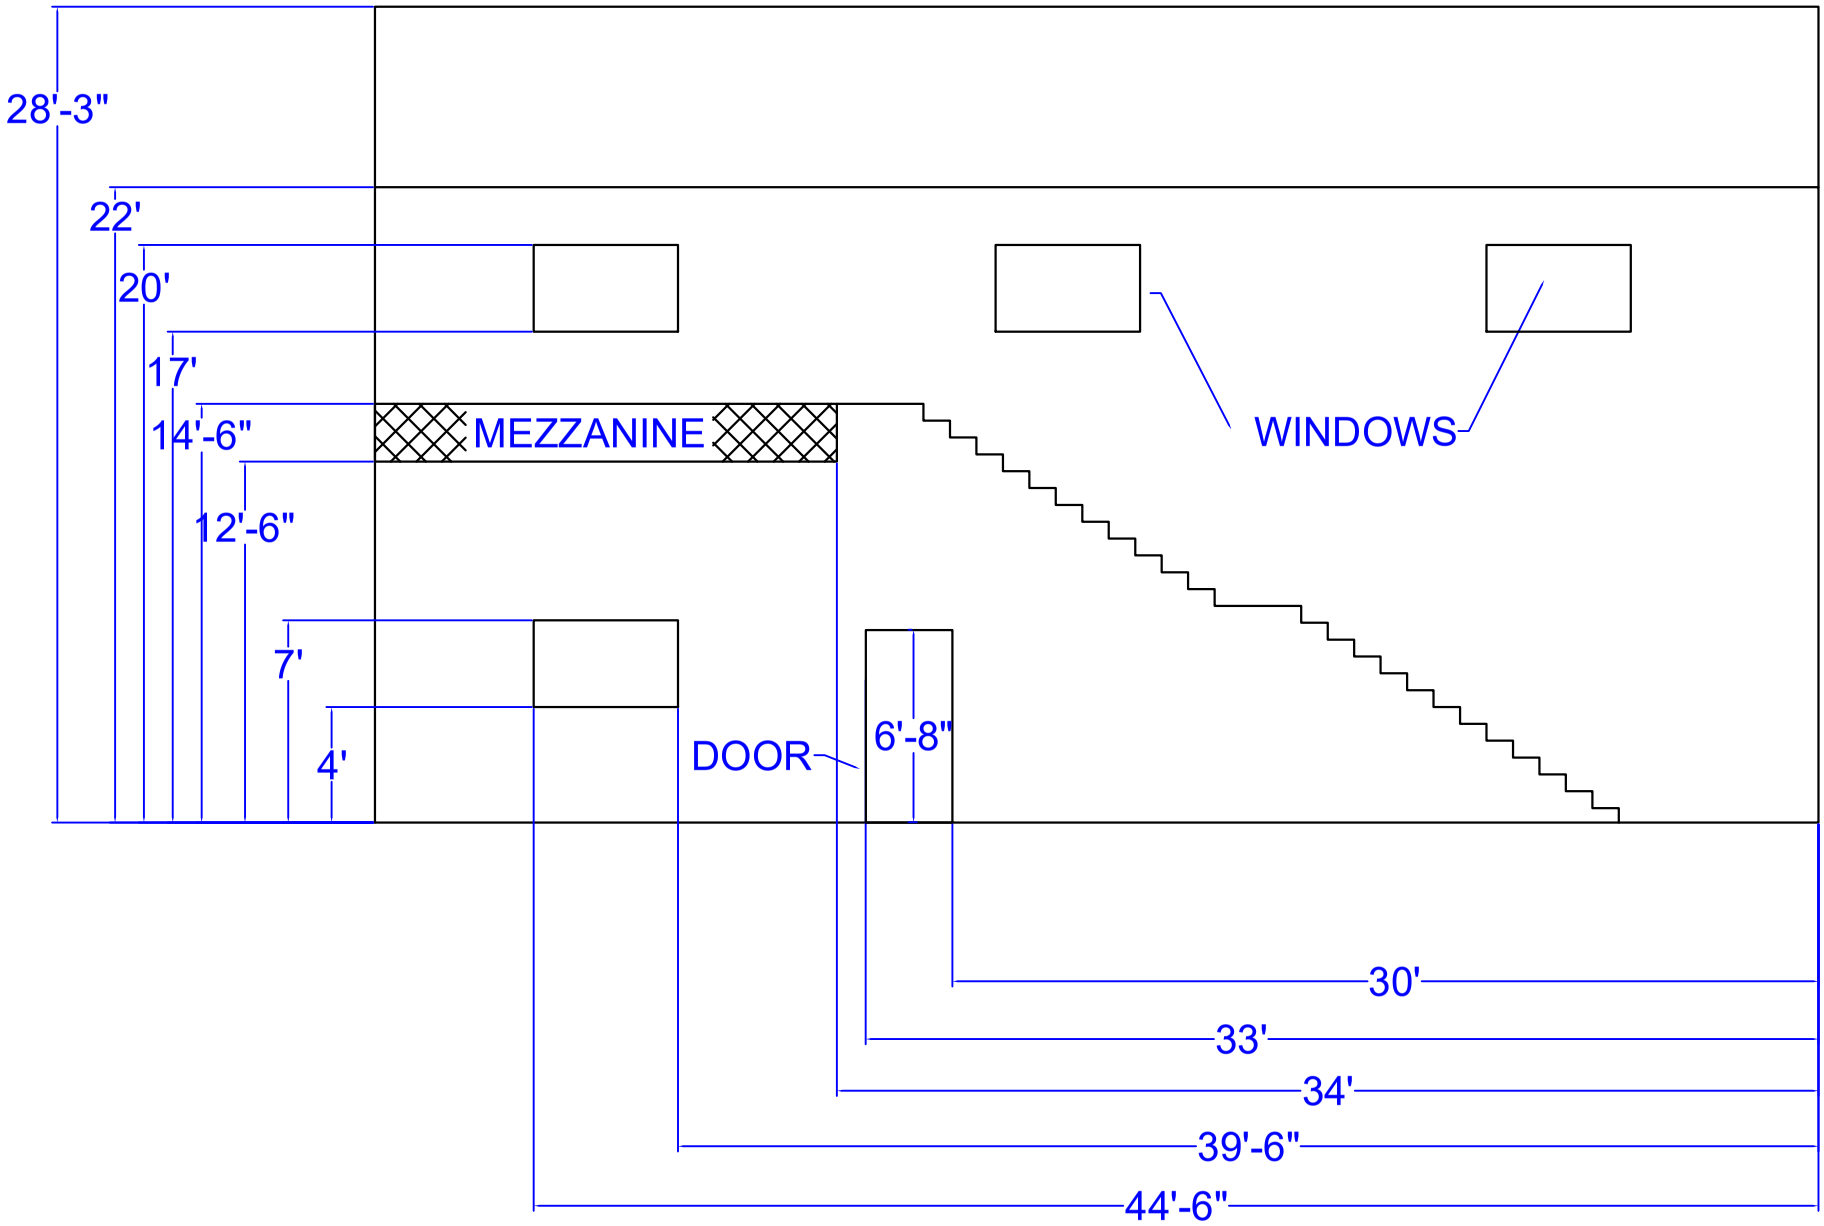

FROM SOUTH SIDE, SHOWING INTERIOR MEZZANINE AND STAIRS