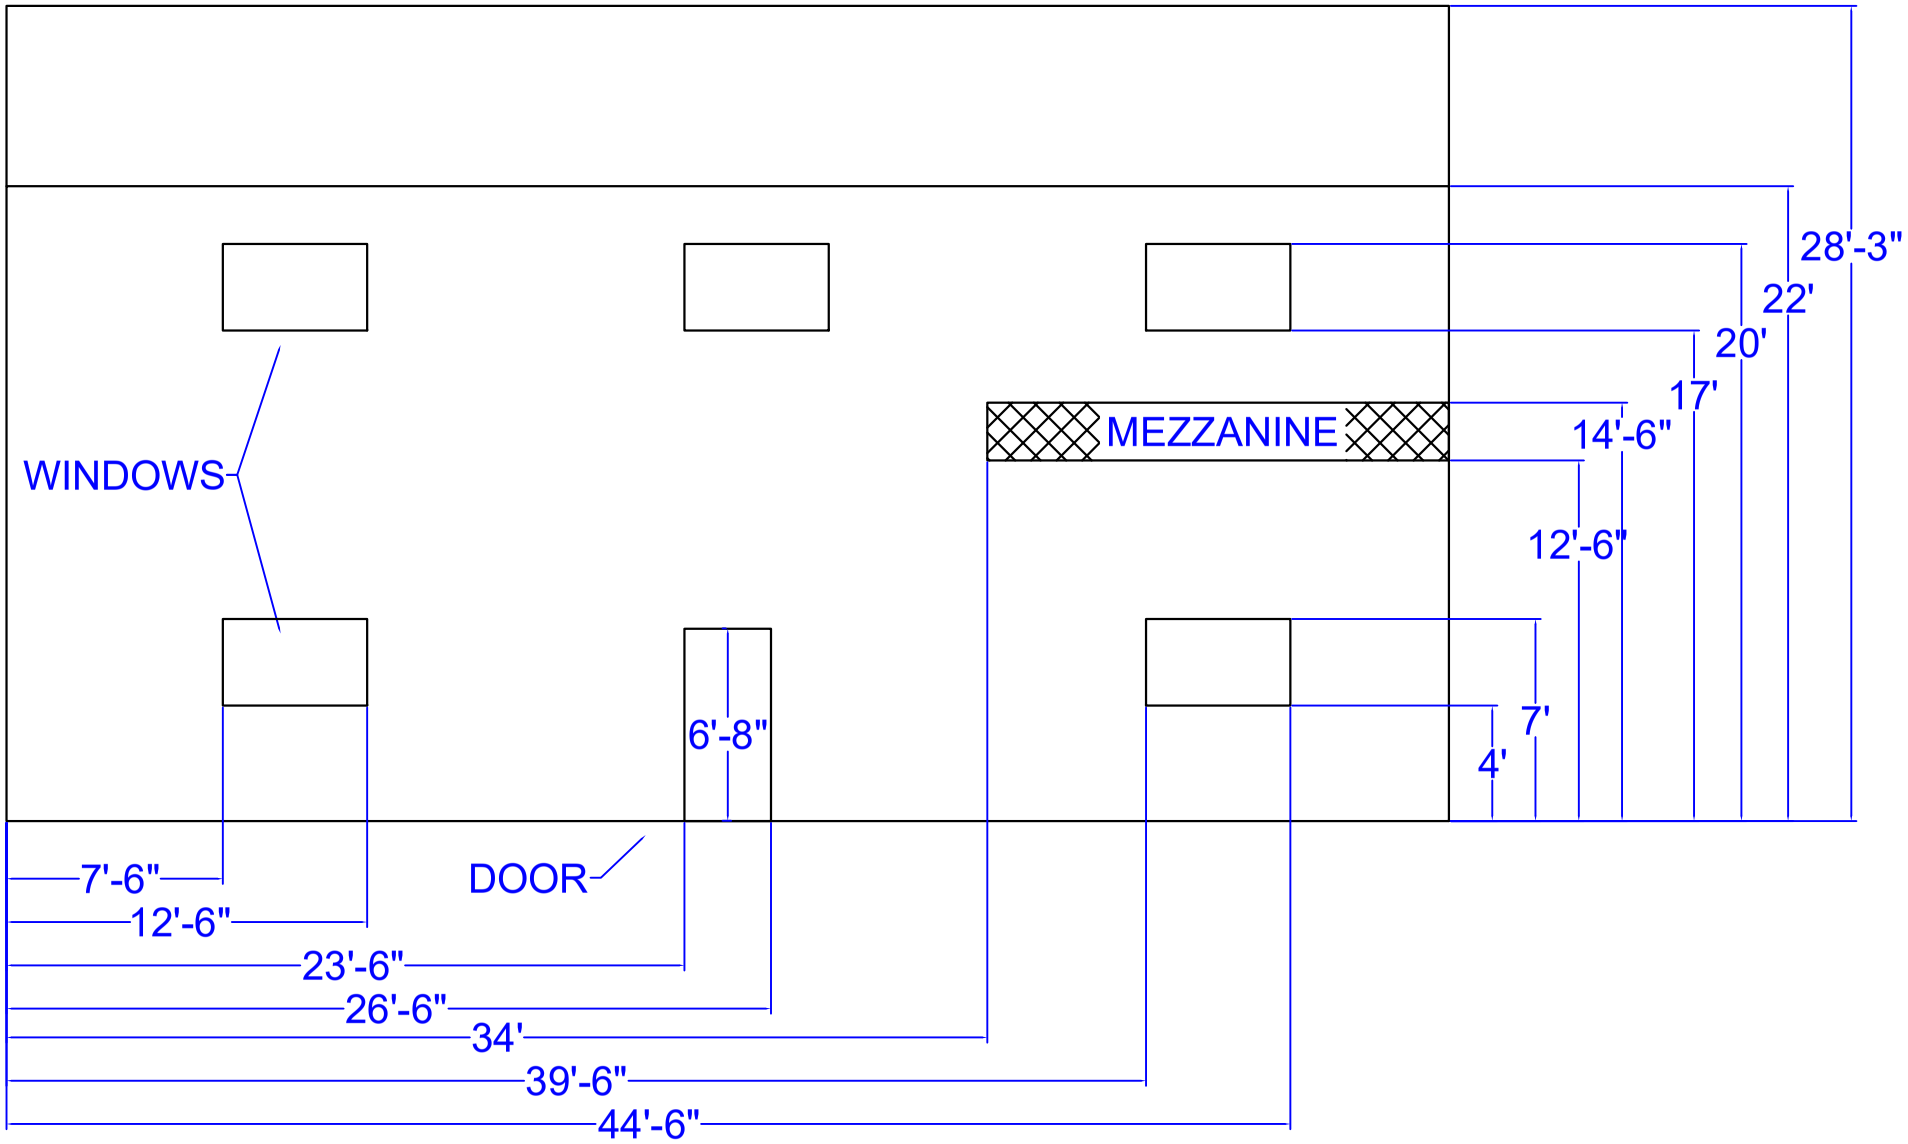

FROM NORTH SIDE, SHOWING INTERIOR MEZZANINE