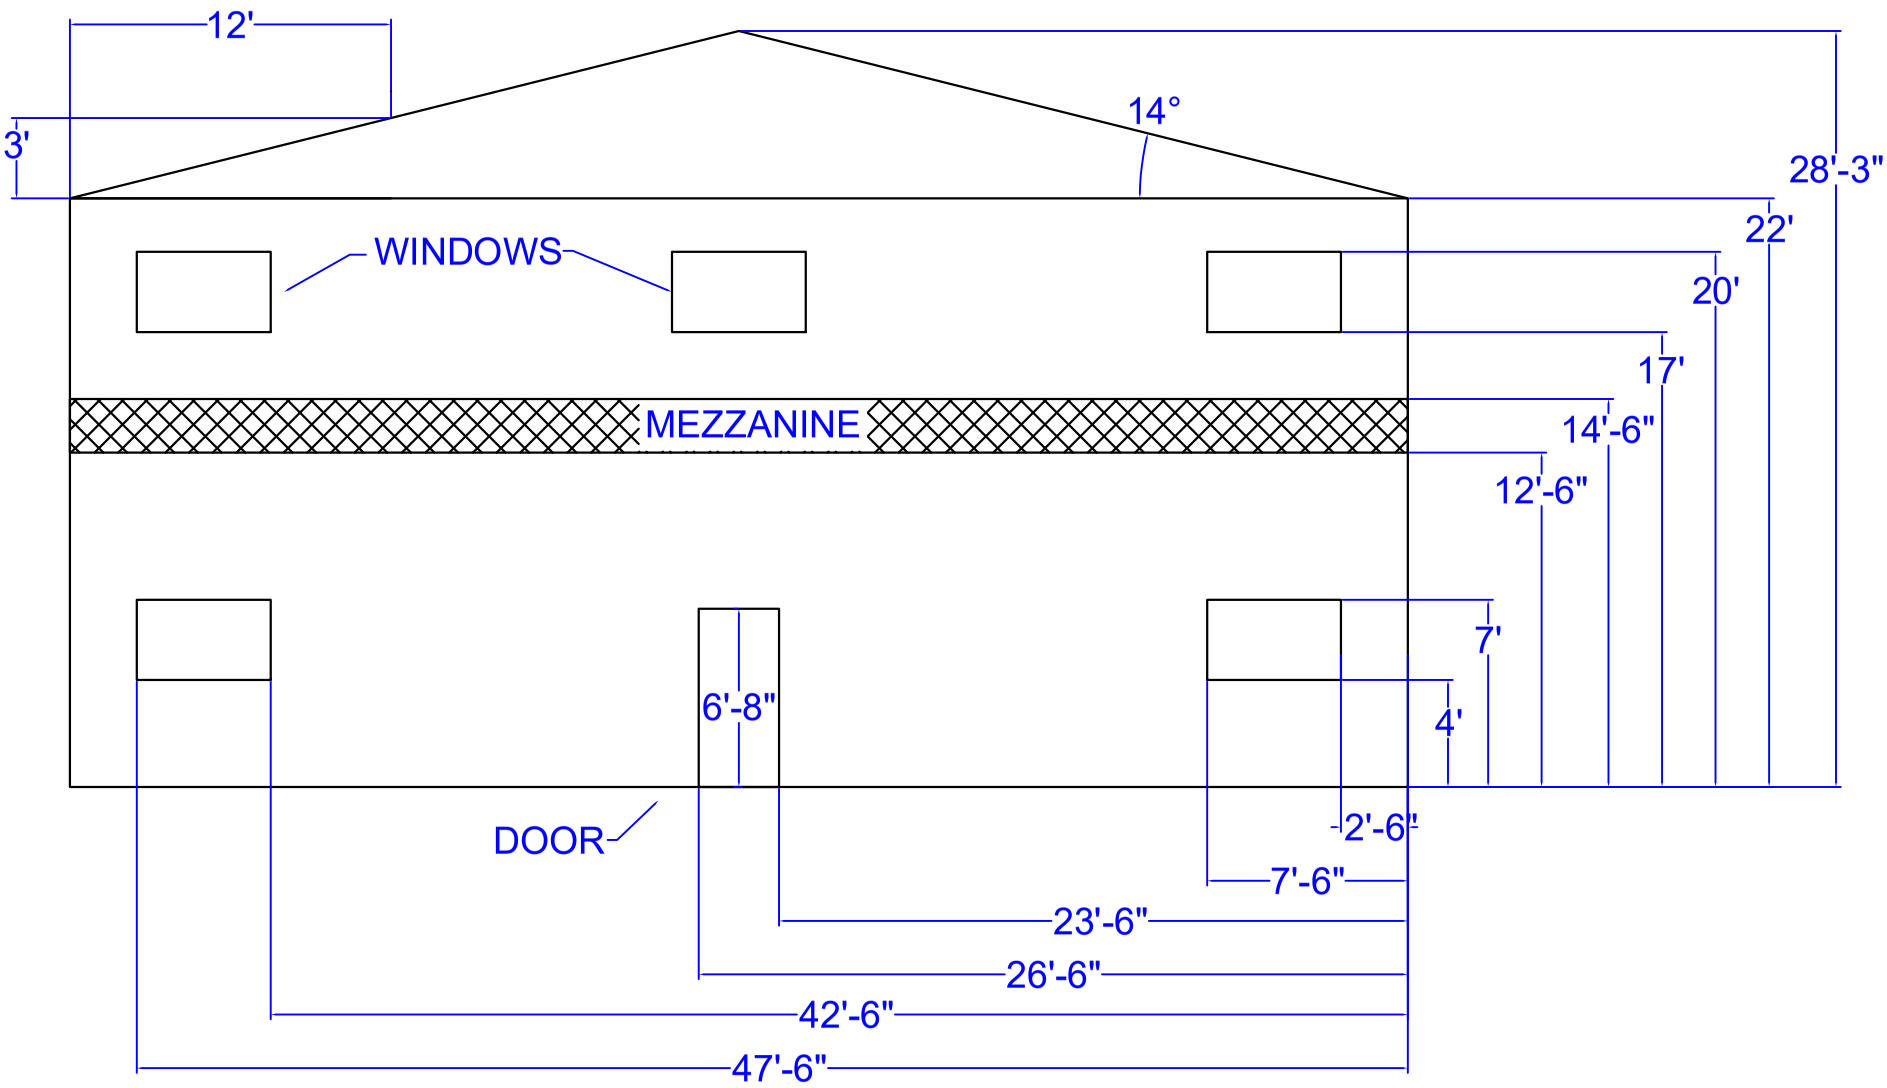

FROM WEST SIDE, SHOWING INTERIOR MEZZANINE