TECHNICAL EXIBIT Q

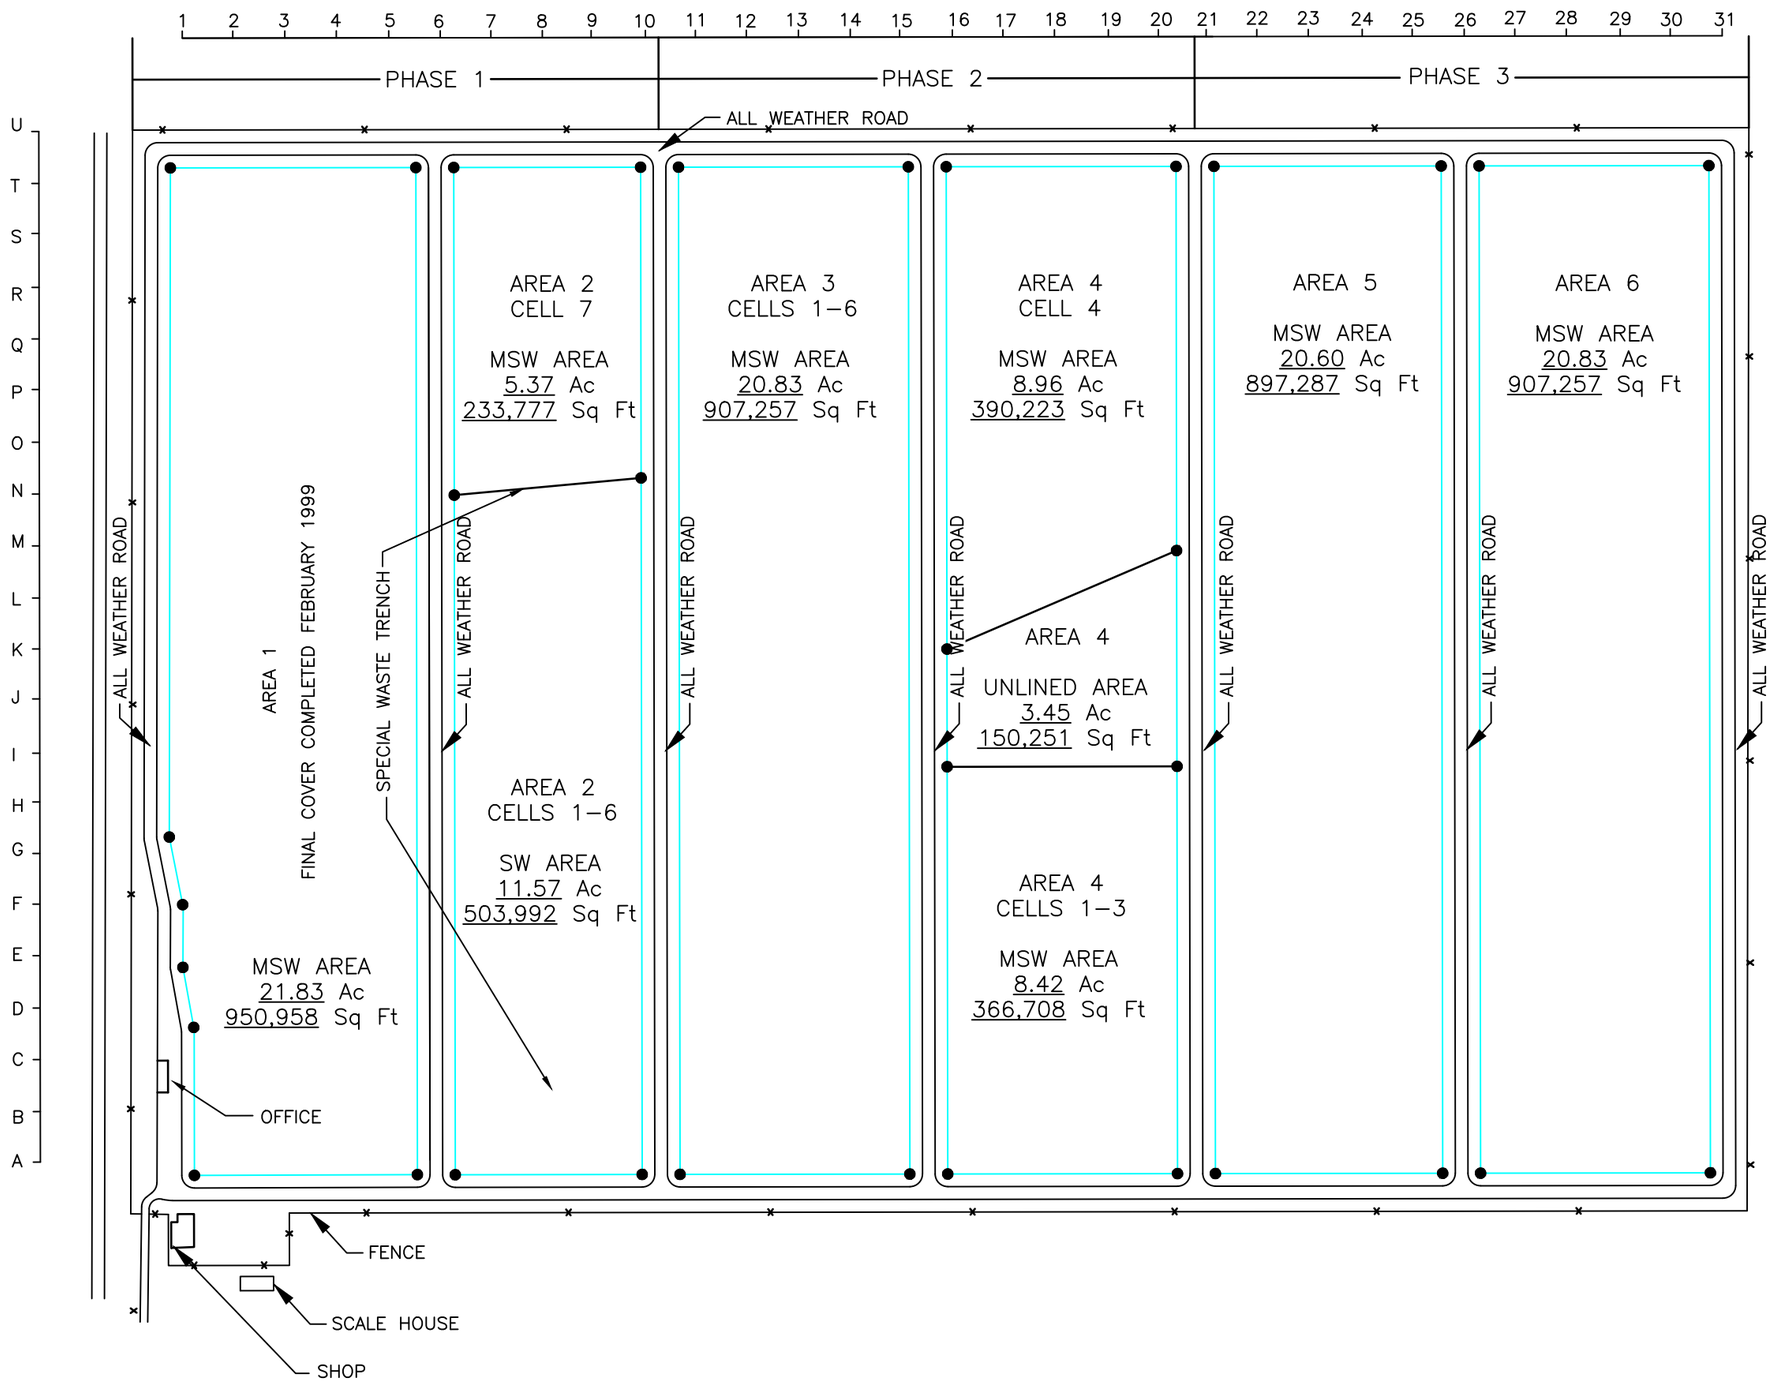

0 150 300
SCALE IN FEET

LEGEND

LIMITS OF WASTE

STATE PLANE COORDINATES

LANDTEC ENGINEERS
TBPE REGISTRATION NO. F-329
TBPLS REGISTRATION NO. 100956-00
1700 ROBERT ROAD, STE 101
MANSFIELD, TX 76063
817-572-2818
WWW.LANDTECENG.COM

SITE PLAN
AREAS 1–6
FORT HOOD LANDFILL
CORYELL COUNTY, TEXAS
TCEQ PERMIT NO. 1866

Q:\Projects\FORT HOOD\Area 4\A1 SITE PLAN CORRECTION 092120.dwg

DRAW DATE: 09–2020
PROJ NO: 0220–2884

DRAWN BY: MDT
APPRV BY: WRC

DRAWING: A1

Fort Hood Landfill
Disposal Trench Coordinates

Point	Northing	Easting	Elevation	Notes
1	551331	2781137	0	Area 1
2	550646	2783010	0	Area 1
3	550232	2782859	0	Area 1
4	550331	2782584	0	Area 1
5	550352	2782465	0	Area 1
6	550394	2782348	0	Area 1
7	550416	2782213	0	Area 1
8	550874	2780971	0	Area 1
9	551749	2781290	0	Area 2
10	551537	2781868	0	Area 2
11	551064	2783163	0	Area 2
12	550717	2783036	0	Area 2
13	551178	2781772	0	Area 2
14	551401	2781163	0	Area 2
15	552246	2781472	0	Area 3
16	551562	2783345	0	Area 3
17	551135	2783189	0	Area 3
18	551819	2781316	0	Area 3
19	552744	2781654	0	Area 4
20	552483	2782368	0	Area 4
21	552337	2782770	0	Area 4
22	552060	2783527	0	Area 4
23	551633	2783371	0	Area 4
24	551908	2782613	0	Area 4
25	551989	2782395	0	Area 4
26	552317	2781498	0	Area 4
27	553237	2781834	0	Area 5
28	552553	2783707	0	Area 5
29	552130	2783552	0	Area 5
30	552815	2781680	0	Area 5
31	553735	2782016	0	Area 6
32	553051	2783889	0	Area 6
33	552623	2783733	0	Area 6
34	553308	2781860	0	Area 6

Notes:
1. Points start in Northwest corner (upper right) of each area and progress clockwise around the perimeter of each area.
2. Coordinate system is based on State Plane Coordinate System, Central Texas Region.