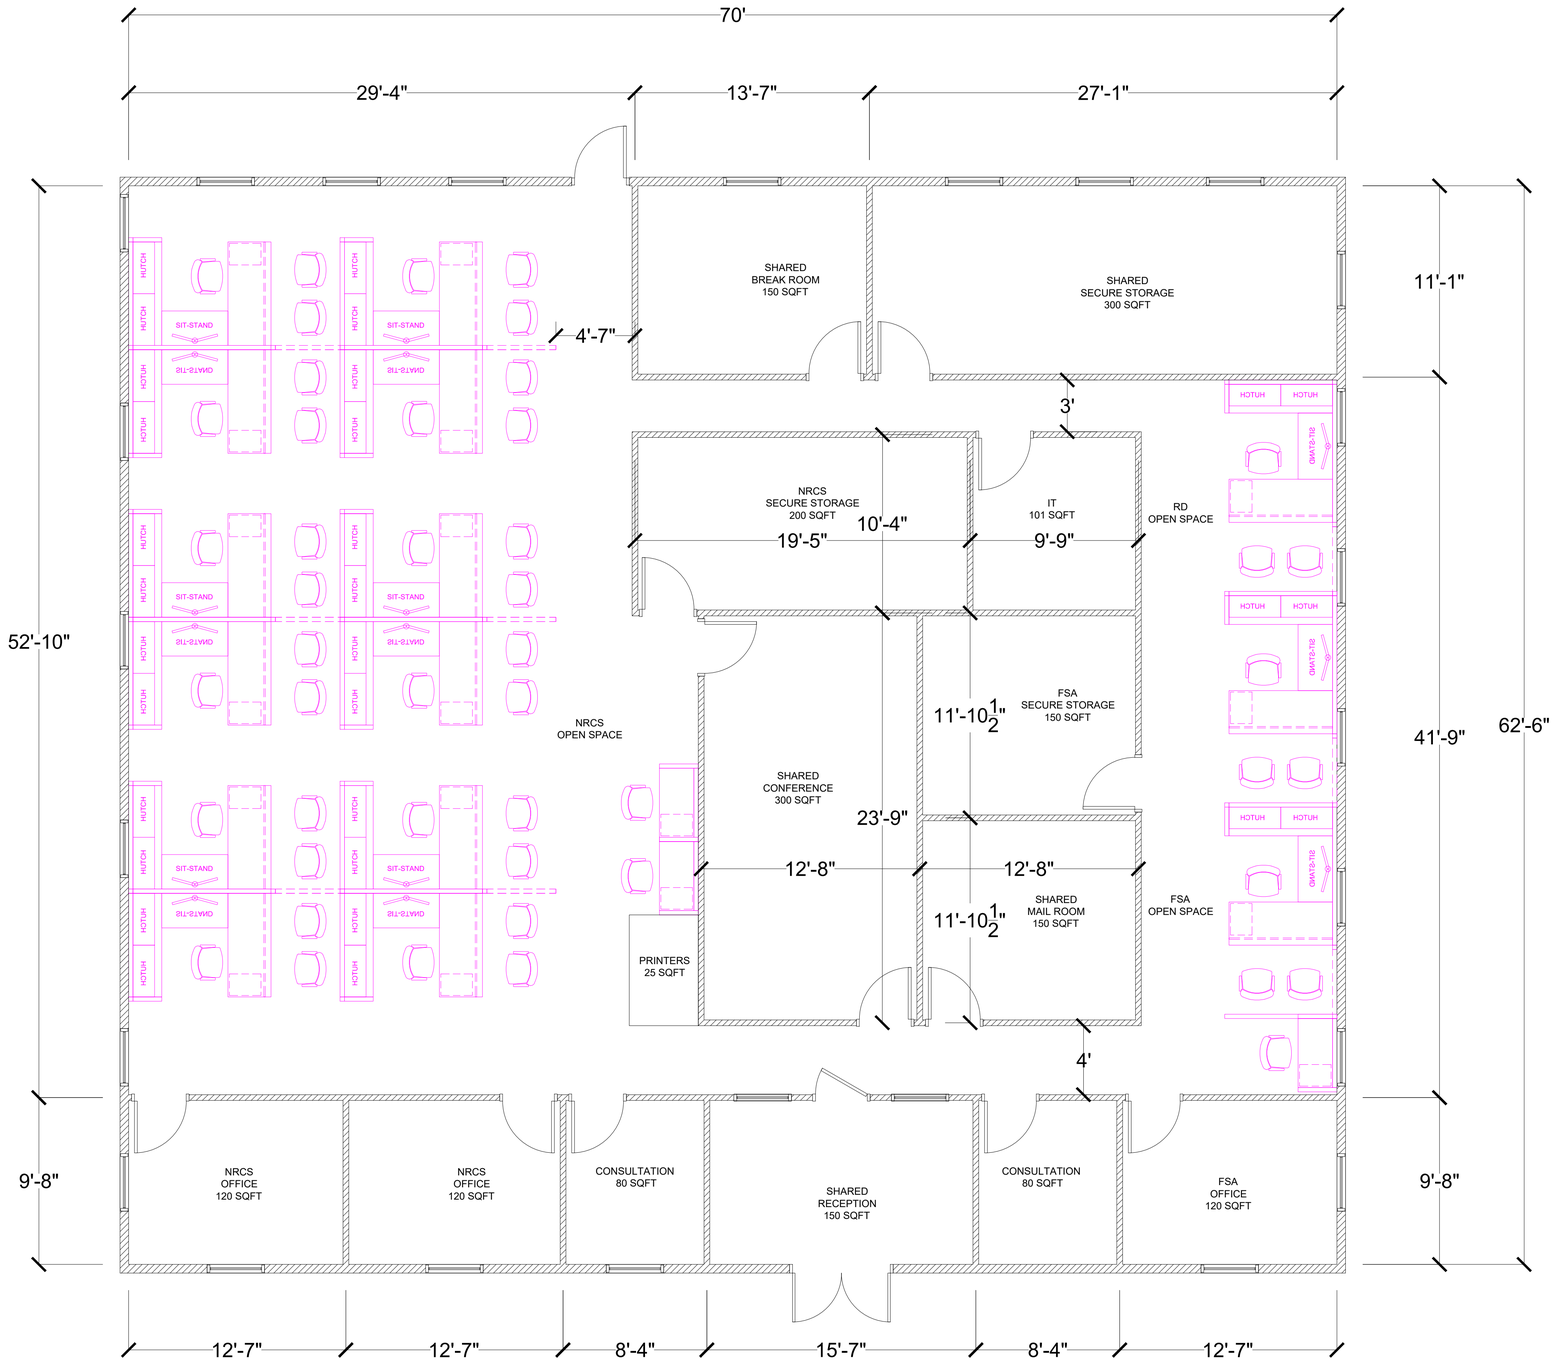

MD-MT LAKE PARK-GARRETT COUNTY OFFICE DESIGN

Garrett Co MD USDA Lease
Lease #: 57-24023-23-FA
Exhibit A-1 Concept Plan

LESSOR: _____ GOV'T: _____