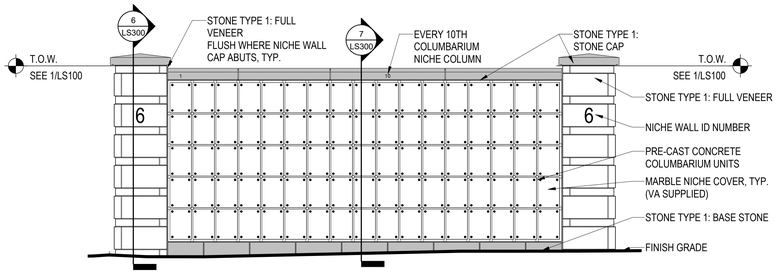

1 DOUBLE-SIDED WALL 6 - ELEVATION
3/8" = 1'-0"

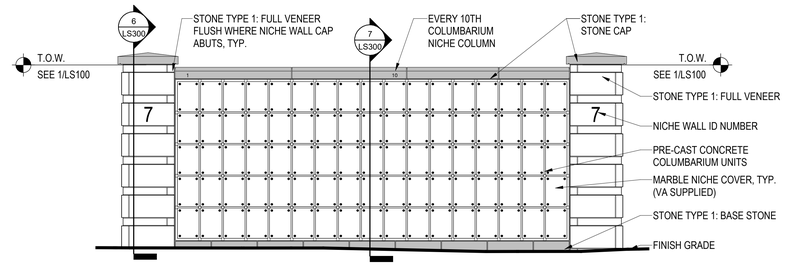

2 DOUBLE-SIDED WALL 7 - ELEVATION
3/8" = 1'-0"

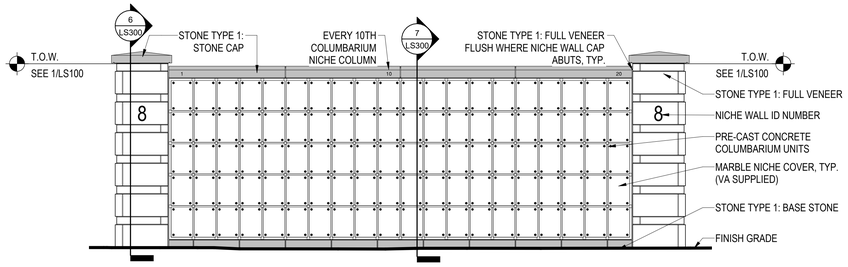

3 DOUBLE-SIDED WALL 8 - ELEVATION
3/8" = 1'-0"

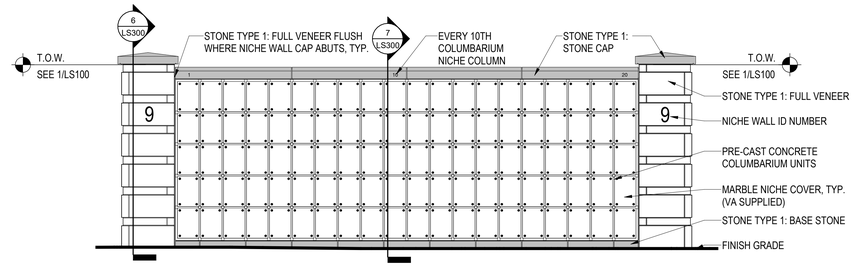

4 DOUBLE-SIDED WALL 9 - ELEVATION
3/8" = 1'-0"

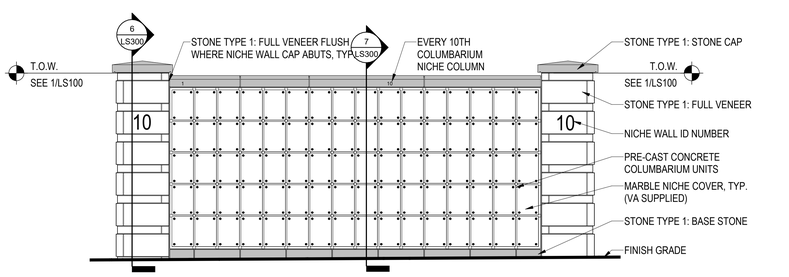

5 DOUBLE-SIDED WALL 10 - ELEVATION
3/8" = 1'-0"

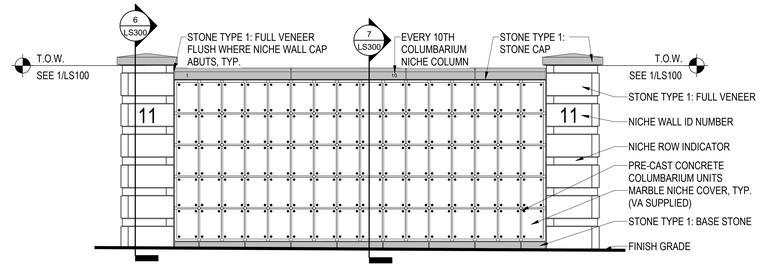

6 DOUBLE-SIDED WALL 11 - ELEVATION
3/8" = 1'-0"

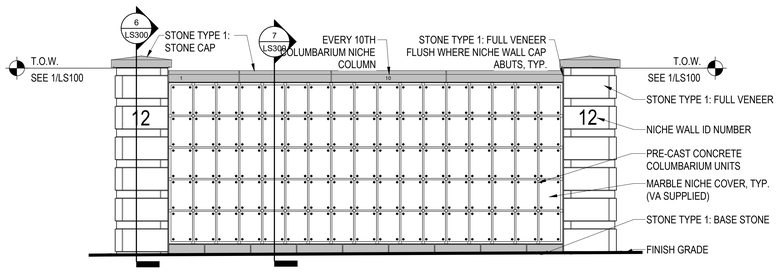

7 DOUBLE-SIDED WALL 12 - ELEVATION
3/8" = 1'-0"

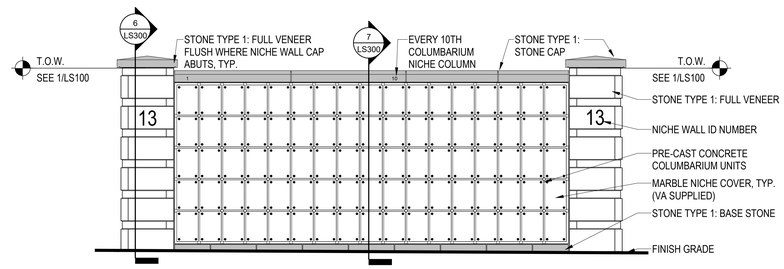

8 DOUBLE-SIDED WALL 13 - ELEVATION
3/8" = 1'-0"

NOTE:

1. STONE TYPE 1 (VENEER AND CAPS): INDIANA LIMESTONE STANDARD SILVER BLUFF STONE. SEE SPECS; SEE PLAN FOR SIZES. COLOR, PATTERN & SIZES TO MATCH EXISTING CEMETERY STONE WORK AT COLUMBARIUM A & B.

2. STONE TYPE 2 VENEER: DIMENSIONAL FOND DU LAC TAILORED BLEND STONE. SEE SPECS; SEE PLAN FOR SIZES. COLOR, PATTERN & SIZES TO MATCH EXISTING CEMETERY STONE WORK AT COLUMBARIUM A & B . SIZE RANGES INCLUDE 7"x4" MIN. - 16"x7" MAX.

BID DOCUMENTS

Revisions:	Date:

CONSULTANTS

IRRIGATION:	GEOTECHNICAL:	COST ESTIMATING:
WATER IN MOTION, INC.	TERRACON	OCMI
175 JAMES AVENUE NORTH MINNEAPOLIS, MN 55405 952.229.1911	611 LUNKEN PARK DRIVE CINCINNATI, OHIO 45226 513.612.9020	2100 NORTH GREENVILLE AVENUE RICHARDSON, TEXAS 75082 469.431.0571
TIMOTHY MALOOLY	JEFF DUNLAP, PE	KYLE VEATER

ARCHITECT/ENGINEER OF RECORD

ANDERSON

13605 1st Ave. N. #100 Plymouth, MN 55441
P 763.412.4000 | F 763.412.4090 | ae-mn.com
Anderson Engineering of Minnesota, LLC | Proj # 18125

STAMP

Office of Design and Construction Services

VA U.S. Department of Veterans Affairs

Drawing Title: COLUMBARIUM - FRONT ELEVATIONS WALLS 6-13

Approved:

Phase: BID DOCUMENTS

Project Title: DAYTON NATIONAL CEMETERY GRAVESITE EXPANSION

Location: 4400 W THIRD ST, DAYTON, OH 45428

Issue Date: DECEMBER 5, 2025 | Checked: JAF | Drawn: RJL

Project Number: 810CM3033

Building Number:

Drawing Number: LS201

C:\Users\rlebelt\Documents\18125 DNC Columbarium_RJLlebelt4588.rvt

2026-02-11 9:18:54

VA FORM 08 - 6231

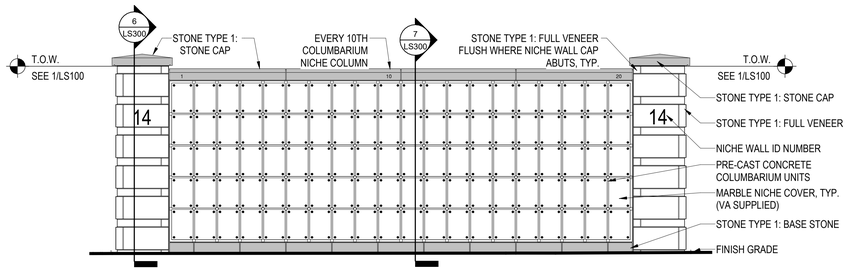

1 DOUBLE-SIDED WALL 14 - ELEVATION
3/8" = 1'-0"

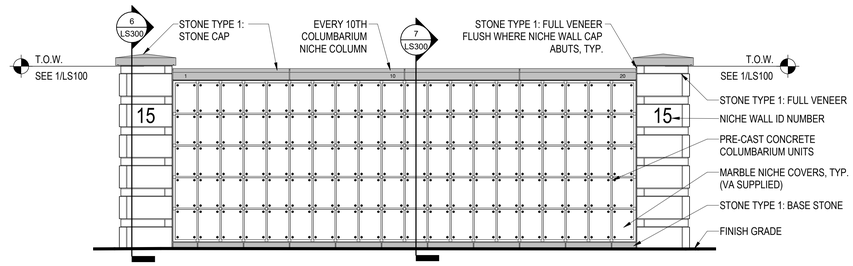

2 DOUBLE-SIDED WALL 15 - ELEVATION
3/8" = 1'-0"

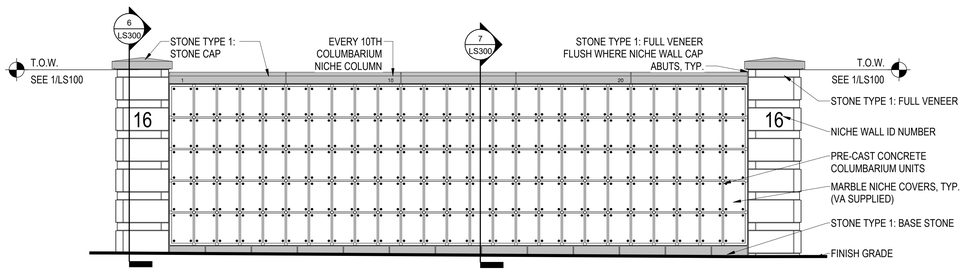

3 DOUBLE-SIDED WALL 16 - ELEVATION
3/8" = 1'-0"

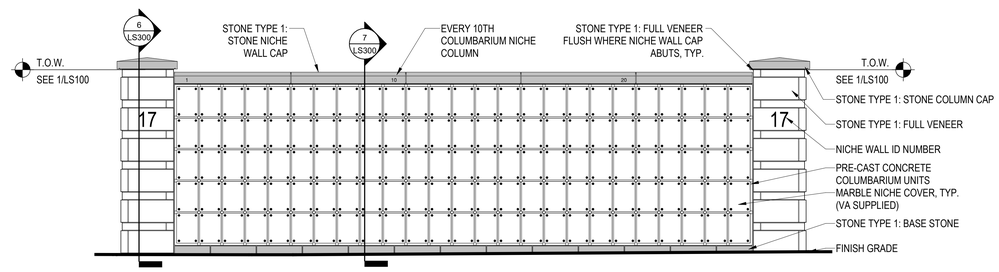

4 DOUBLE-SIDED WALL 17 - ELEVATION
3/8" = 1'-0"

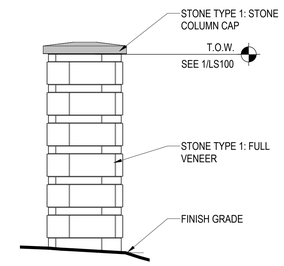

9 SINGLE-SIDED WALL END COLUMN, TYP.
3/8" = 1'-0"

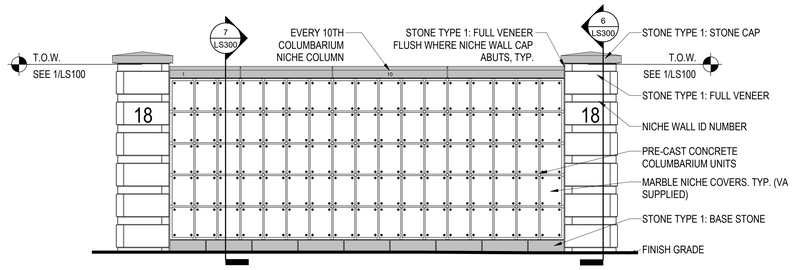

5 DOUBLE-SIDED WALL 18 - ELEVATION
3/8" = 1'-0"

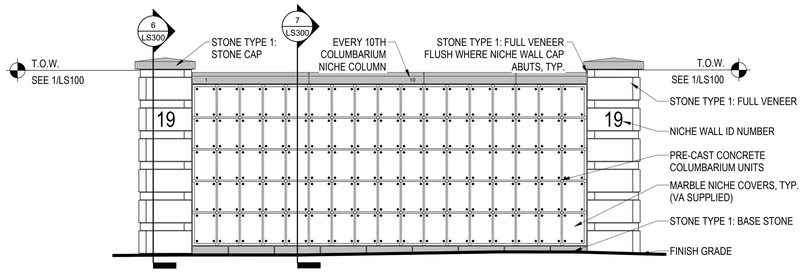

6 DOUBLE-SIDED WALL 19 - ELEVATION
3/8" = 1'-0"

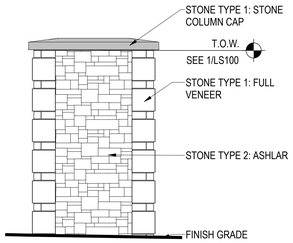

10 DOUBLE-SIDED WALL END COLUMN TYP.
3/8" = 1'-0"

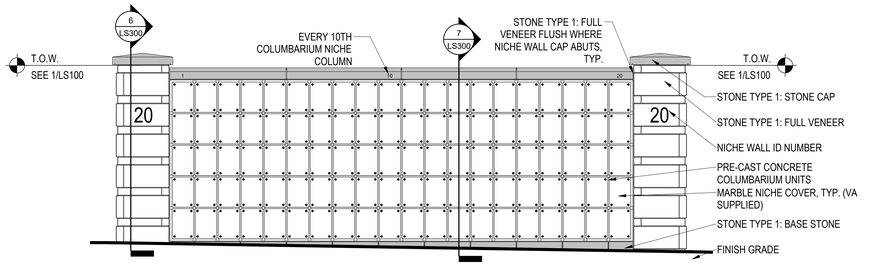

7 DOUBLE-SIDED WALL 20 - ELEVATION
3/8" = 1'-0"

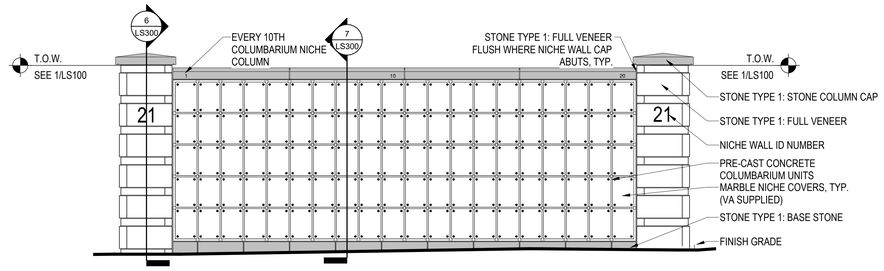

8 DOUBLE-SIDED WALL 21- ELEVATION
3/8" = 1'-0"

NOTE:

1. STONE TYPE 1 (VENEER AND CAPS): INDIANA LIMESTONE STANDARD SILVER BLUFF STONE. SEE SPECS; SEE PLAN FOR SIZES. COLOR, PATTERN & SIZES TO MATCH EXISTING CEMETERY STONE WORK AT COLUMBARIUM A & B.

2. STONE TYPE 2 VENEER: DIMENSIONAL FOND DU LAC TAILORED BLEND STONE. SEE SPECS; SEE PLAN FOR SIZES. COLOR, PATTERN & SIZES TO MATCH EXISTING CEMETERY STONE WORK AT COLUMBARIUM A & B . SIZE RANGES INCLUDE 7"x4" MIN. - 16"x7" MAX.

BID DOCUMENTS

Revisions:	Date:

VA FORM 08 - 6231

CONSULTANTS

IRRIGATION:	GEOTECHNICAL:	COST ESTIMATING:
WATER IN MOTION, INC.	TERRACON	OCMI
175 JAMES AVENUE NORTH MINNEAPOLIS, MN 55405 952.229.1911	611 LUNKEN PARK DRIVE CINCINNATI, OHIO 45226 513.612.9020	2100 NORTH GREENVILLE AVENUE RICHARDSON, TEXAS 75082 469.431.0571
TIMOTHY MALOOLY	JEFF DUNLAP, PE	KYLE VEATER

ARCHITECT/ENGINEER OF RECORD

ANDERSON

13605 1st Ave. N. #100 Plymouth, MN 55441
P 763.412.4000 | F 763.412.4090 | ae-mn.com
Anderson Engineering of Minnesota, LLC | Proj # 18125

STAMP

Office of Design and Construction Services

VA U.S. Department of Veterans Affairs

Drawing Title	Phase	Project Title	Project Number
COLUMBARIUM - FRONT ELEVATIONS WALLS 14-21	BID DOCUMENTS	DAYTON NATIONAL CEMETERY GRAVESITE EXPANSION	810CM3033
Approved:		Location: 4400 W THIRD ST, DAYTON, OH 45428	Building Number
		Issue Date: DECEMBER 5, 2025 / Checked: JAF / Drawn: RJL	Drawing Number: LS202

C:\Users\rlebert\Documents\18125 DNC Columbarium_RJLlebert4888.rvt
2026-02-11 9:18:59

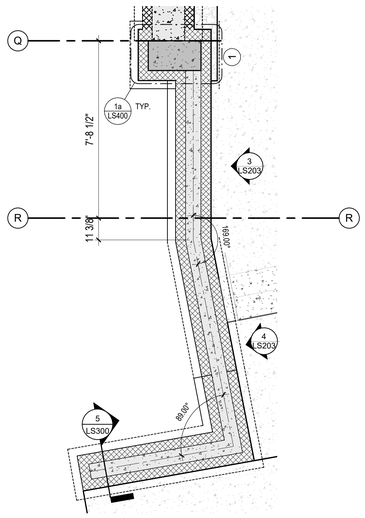

1 WEST WING WALL ENLARGEMENT
3/8" = 1'-0"

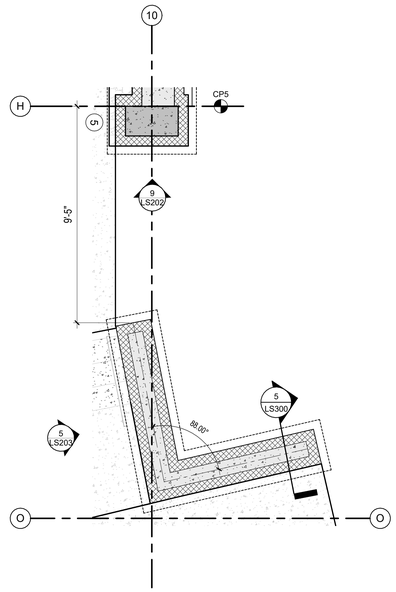

2 EAST WING WALL ENLARGEMENT
3/8" = 1'-0"

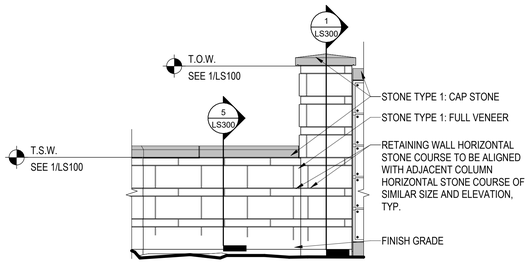

3 COLUMBARIUM WEST WING WALL
3/8" = 1'-0"

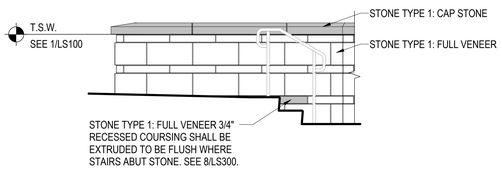

4 COLUMBARIUM WEST WING WALL
3/8" = 1'-0"

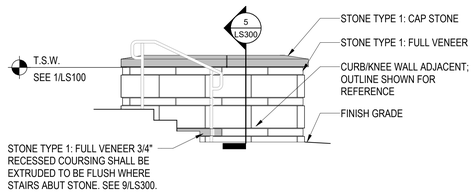

5 COLUMBARIUM EAST WING WALL
3/8" = 1'-0"

BID DOCUMENTS

Revisions:	Date:

CONSULTANTS

IRRIGATION:	GEOTECHNICAL:	COST ESTIMATING:
WATER IN MOTION, INC.	TERRACON	OCMI
175 JAMES AVENUE NORTH MINNEAPOLIS, MN 55405 952.229.1911	611 LUNKEN PARK DRIVE CINCINNATI, OHIO 45226 513.612.9020	2100 NORTH GREENVILLE AVENUE RICHARDSON, TEXAS 75082 469.431.0571
TIMOTHY MALOOLY	JEFF DUNLAP, PE	KYLE VEATER

ARCHITECT/ENGINEER OF RECORD

ANDERSON

13605 1st Ave. N. #100 Plymouth, MN 55441
P 763.412.4000 | F 763.412.4090 | ae-mn.com
Anderson Engineering of Minnesota, LLC | Proj # 18125

STAMP

Office of Design and Construction Services

VA U.S. Department of Veterans Affairs

Drawing Title: COLUMBARIUM - WING WALL ELEVATIONS

Approved:

Phase: BID DOCUMENTS

Project Title: DAYTON NATIONAL CEMETERY GRAVESITE EXPANSION

Location: 4400 W THIRD ST, DAYTON, OH 45428

Issue Date: DECEMBER 5, 2025 | Checked: JAF | Drawn: RJL

Project Number: 810CM3033

Building Number:

Drawing Number: LS203

VA FORM 08 - 6231

2026-02-11 9:19:00 C:\Users\rlebert\Documents\18125 DNC Columbarium_RJLlebert4888.rvt

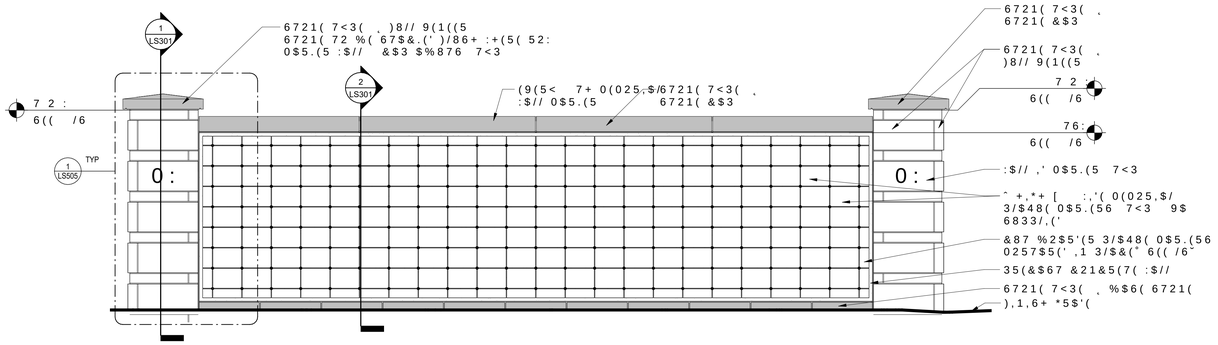

0(025,$/ :$//)5217 (/(9$7,21

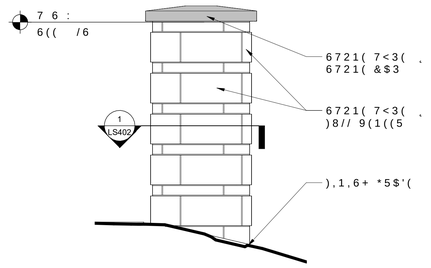

0(025,$/ :$// (1` &2/801 (/(9$7,21

BID DOCUMENTS

5HYLVLRQV,	`DWH,

&2168/7$176

IRRIGATION:
WATER IN MOTION, INC.
175 JAMES AVENUE NORTH
MINNEAPOLIS, MN 55405
952.229.1911

GEOTECHNICAL:
TERRACON
611 LUNKEN PARK DRIVE
CINCINNATI, OHIO 45226
513.612.9020

COST ESTIMATING:
OCMI
2100 NORTH GREENVILLE AVENUE
RICHARDSON, TEXAS 75082
469.431.0571

7,027+< 0$/22/< -()) `81/$3 3(.</(9(7(5

$5&+,7(&7 (1*,1((5 2)5(&25`

ANDERSON
13605 1st Ave. N. #100 Plymouth, MN 55441
P 763.412.4000 | F 763.412.4090 | ae-mn.com
Anderson Engineering of Minnesota, LLC | Proj # 18125

2IILFH RI
`HVLJQ DQG &RQVWUXFWLRQ
6HUYLFHV

VA U.S. Department of Veterans Affairs

`UDZLQJ 7LWOH
0(025,$/ :$// (/(9$7,21 2&&80(176

3KDVH
%,&'

3URMHFW 7LWOH
`$<721 1$7,21$/ &(0(7(5<
*5$9(6,7((;3$16,21

3URMHFW 1XPEHU
&Q
2%XLOGLQJ 1XPEHU

$SSURYHG,

/RFDWLRQ
: 7+,5` 67 `$<721 2+

`UDZLQJ 1XPEHU
/6

,VVXH `DWH
`(&(0%(5 ˘ -`

&KHFNHG
˘ -`

`UDZQ
5-/

9$)250

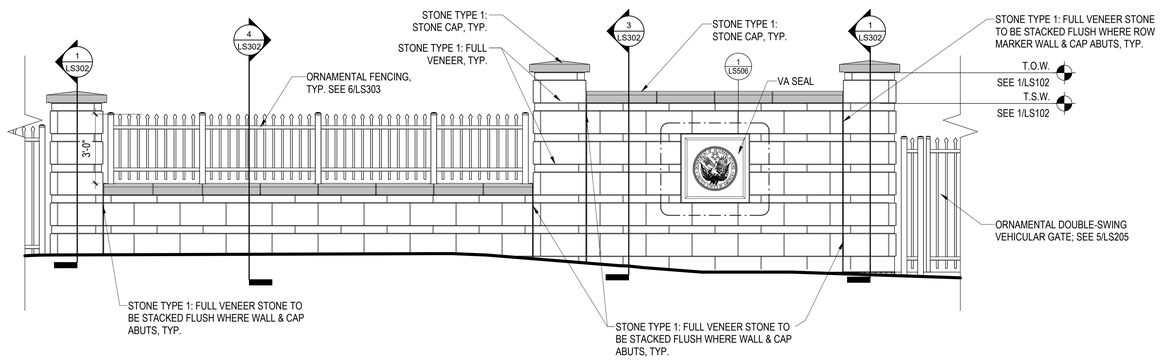

1 SOUTH (FRONT) ELEVATION - EAST WALL
3/8" = 1'-0"

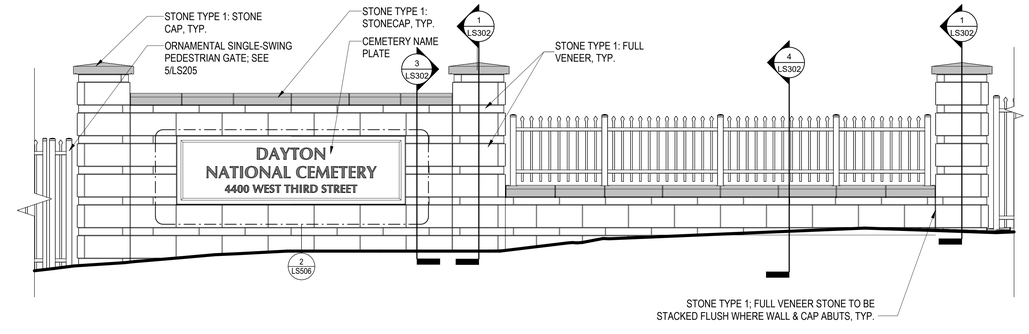

2 SOUTH (FRONT) ELEVATION - WEST WALL
3/8" = 1'-0"

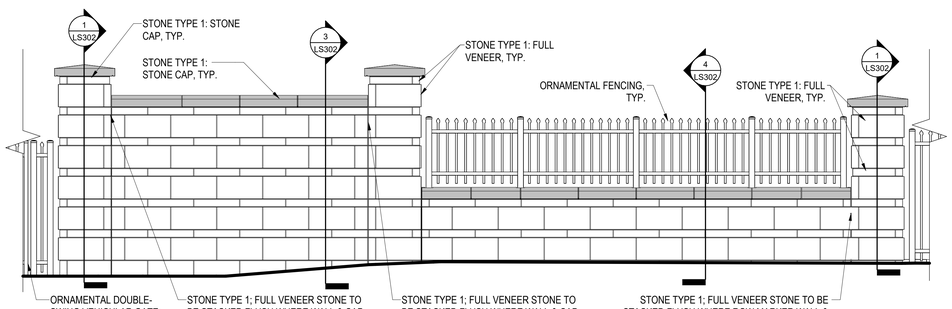

3 NORTH (BACK) ELEVATION - EAST WALL
3/8" = 1'-0"

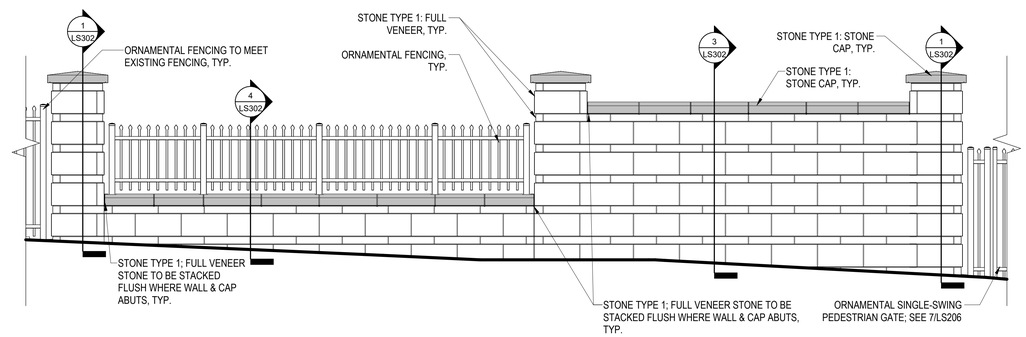

4 NORTH (BACK) ELEVATION - WEST WALL
3/8" = 1'-0"

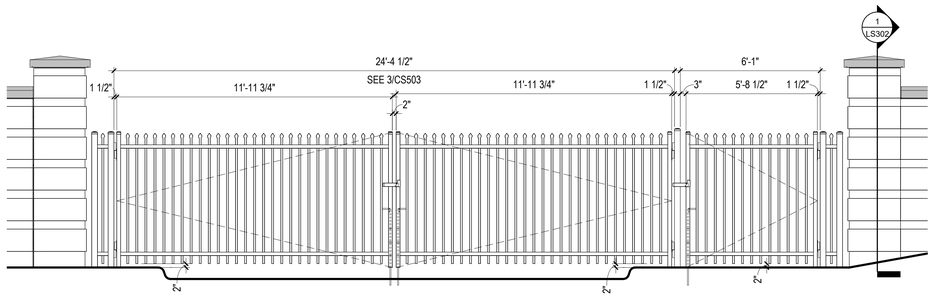

5 ENTRY WALL GATES ELEVATION
3/8" = 1'-0"

BID DOCUMENTS

Revisions:	Date:

CONSULTANTS

IRRIGATION:	GEOTECHNICAL:	COST ESTIMATING:
WATER IN MOTION, INC.	TERRACON	OCMI
175 JAMES AVENUE NORTH MINNEAPOLIS, MN 55405 952.229.1911	611 LUNKEN PARK DRIVE CINCINNATI, OHIO 45226 513.612.9020	2100 NORTH GREENVILLE AVENUE RICHARDSON, TEXAS 75082 469.431.0571
TIMOTHY MALOOLY	JEFF DUNLAP, PE	KYLE VEATER

ARCHITECT/ENGINEER OF RECORD

ANDERSON

13605 1st Ave. N. #100 Plymouth, MN 55441
P 763.412.4000 | F 763.412.4090 | ae-mn.com
Anderson Engineering of Minnesota, LLC | Proj # 18125

STAMP

Office of Design and Construction Services

VA U.S. Department of Veterans Affairs

Drawing Title	Phase	Project Title	Project Number
ENTRY WALL - ELEVATIONS	BID DOCUMENTS	DAYTON NATIONAL CEMETERY GRAVESITE EXPANSION	810CM3033
Approved:		Location: 4400 W THIRD ST, DAYTON, OH 45428	Building Number
		Issue Date: DECEMBER 5, 2025 / Checked: JAF / Drawn: RJL	Drawing Number: LS205

2026-02-11 9:24:28 C:\Users\rjledwin\Documents\18125 DNC Entry Wall_R23_RJLedwin4888.rvt

VA FORM 08 - 6231