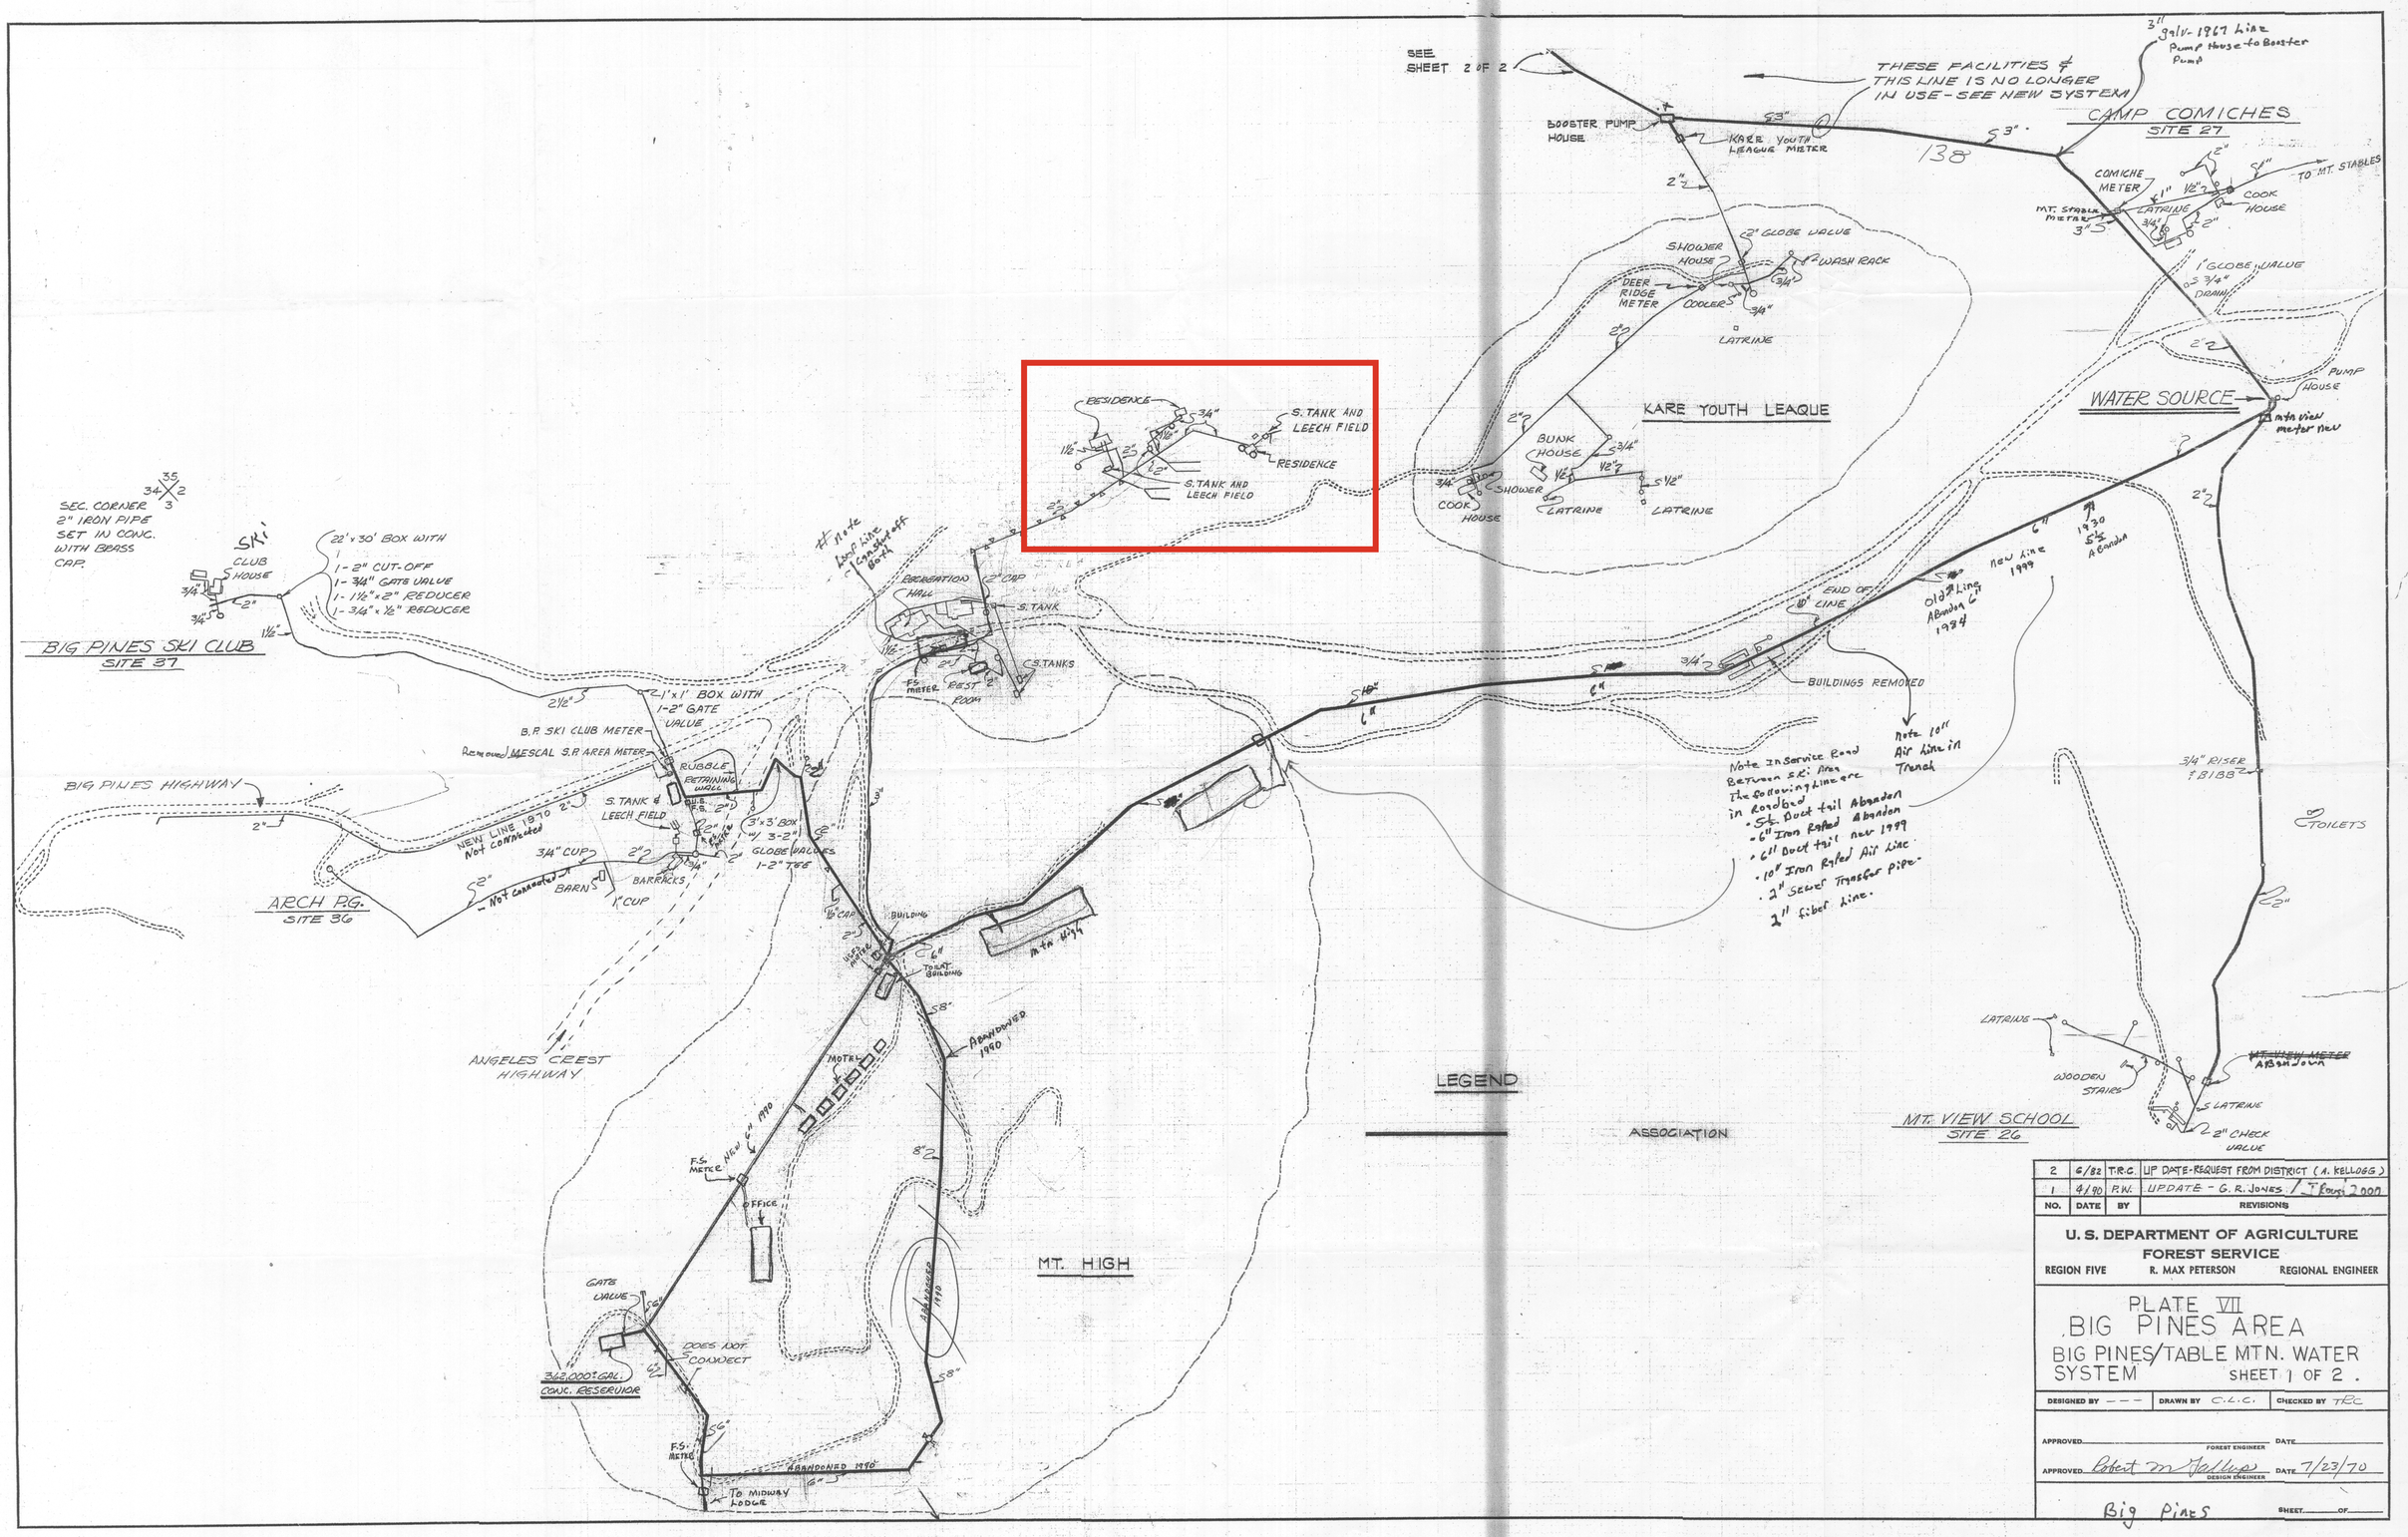

NO.	DATE	BY	REVISIONS
2	6/82	T.R.C.	UP DATE-REQUEST FROM DISTRICT (A. KELLOGG)
1	4/90	P.W.	UPDATE - G. R. JONES / J Jones 2007

U. S. DEPARTMENT OF AGRICULTURE
FOREST SERVICE

REGION FIVE — R. MAX PETERSON — REGIONAL ENGINEER

PLATE VII
BIG PINES AREA
BIG PINES/TABLE MTN. WATER SYSTEM
SHEET 1 OF 2.

DESIGNED BY --- DRAWN BY C.L.C. CHECKED BY TRC

APPROVED _____ FOREST ENGINEER DATE _____

APPROVED Robert M Walker DESIGN ENGINEER DATE 7/23/70

Big Pines SHEET ___ OF ___

2-70 DIETERICH-POST CLEARPRINT 1000H-10 FADEOUT