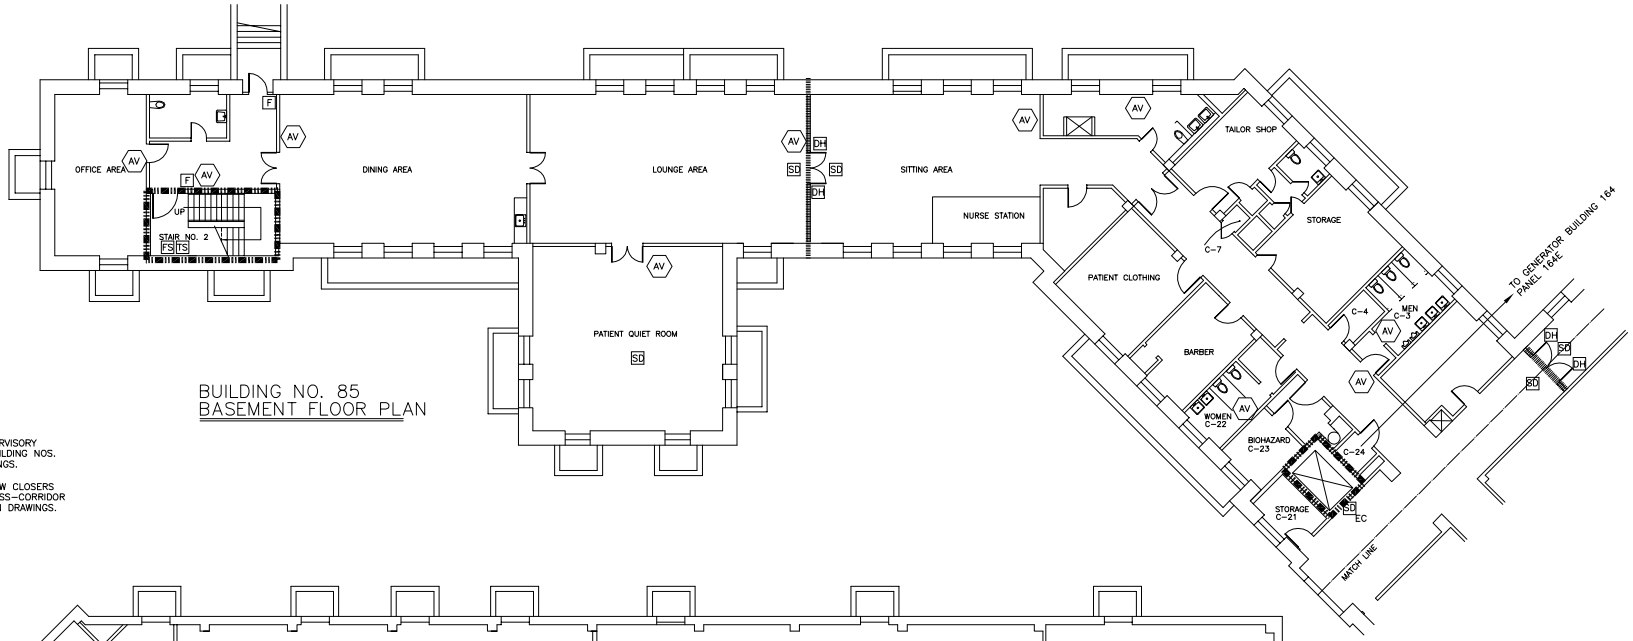

BUILDING NO. 85
BASEMENT FLOOR PLAN

NOTES:

1. SPRINKLER WATERFLOW SWITCHES AND VALVE SUPERVISORY SWITCHES ARE NEW (INSTALLED BY OTHERS) IN BUILDING NOS. 92 & 93; DEVICES ARE EXISTING IN OTHER BUILDINGS.

2. REMOVE EXISTING DOOR CLOSERS, AND INSTALL NEW CLOSERS AND MAGNETIC DOOR HOLD-OPEN DEVICES AT CROSS-CORRIDOR DOORS WHERE DOOR HOLD-OPENS ARE SHOWN ON DRAWINGS.

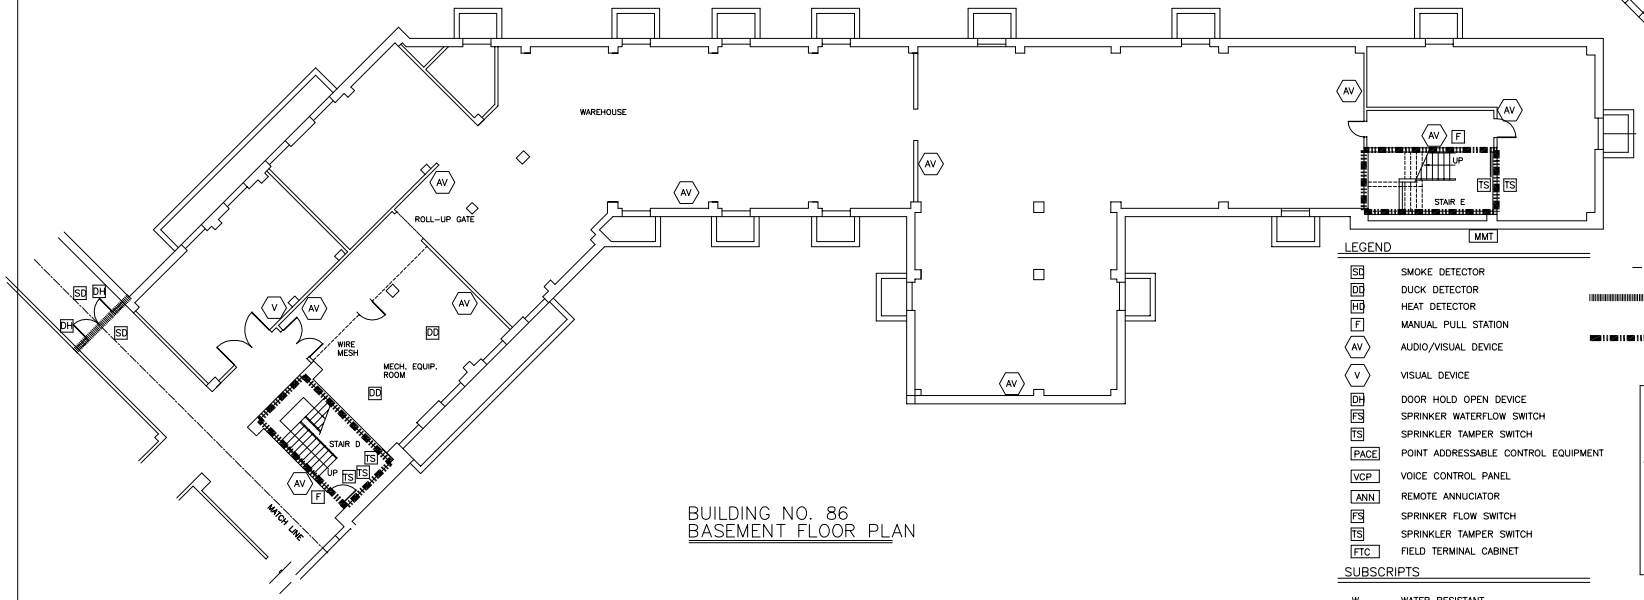

BUILDING NO. 86
BASEMENT FLOOR PLAN

LEGEND

SD	SMOKE DETECTOR
DD	DUCK DETECTOR
HD	HEAT DETECTOR
F	MANUAL PULL STATION
AV	AUDIO/VISUAL DEVICE
V	VISUAL DEVICE
DH	DOOR HOLD OPEN DEVICE
FS	SPRINKER WATERFLOW SWITCH
TS	SPRINKLER TAMPER SWITCH
PACE	POINT ADDRESSABLE CONTROL EQUIPMENT
VCP	VOICE CONTROL PANEL
ANN	REMOTE ANNUCIATOR
FS	SPRINKER FLOW SWITCH
TS	SPRINKLER TAMPER SWITCH
FTC	FIELD TERMINAL CABINET

SUBSCRIPTS

W	WATER RESISTANT
EC	ELEVATOR CAPTURE

LEGEND

SMOKE BARRIER

2 HR FIRE RATED SHAFT

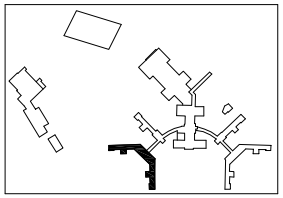

Revisions	Date / Date	Drawing Title: BUILDING NO'S. 85 & 86 BASEMENT LEVEL PLAN	Project Title: ST. ALBANS VA. EXTENDED CARE CENTER
		Approved: Division Chief	Drawn: T.A.G.
		Approved: Service Director	Checked: J.L.C.
		Building Number: 85 & 86	Location: ST. ALBANS, QUEENS, NEW YORK
		Date: 06-05-97	Project No.: 527-95-1322
		Drawing No.: FA-5	DWG 5 OF 32

Office of Facilities

Department of Veterans Affairs

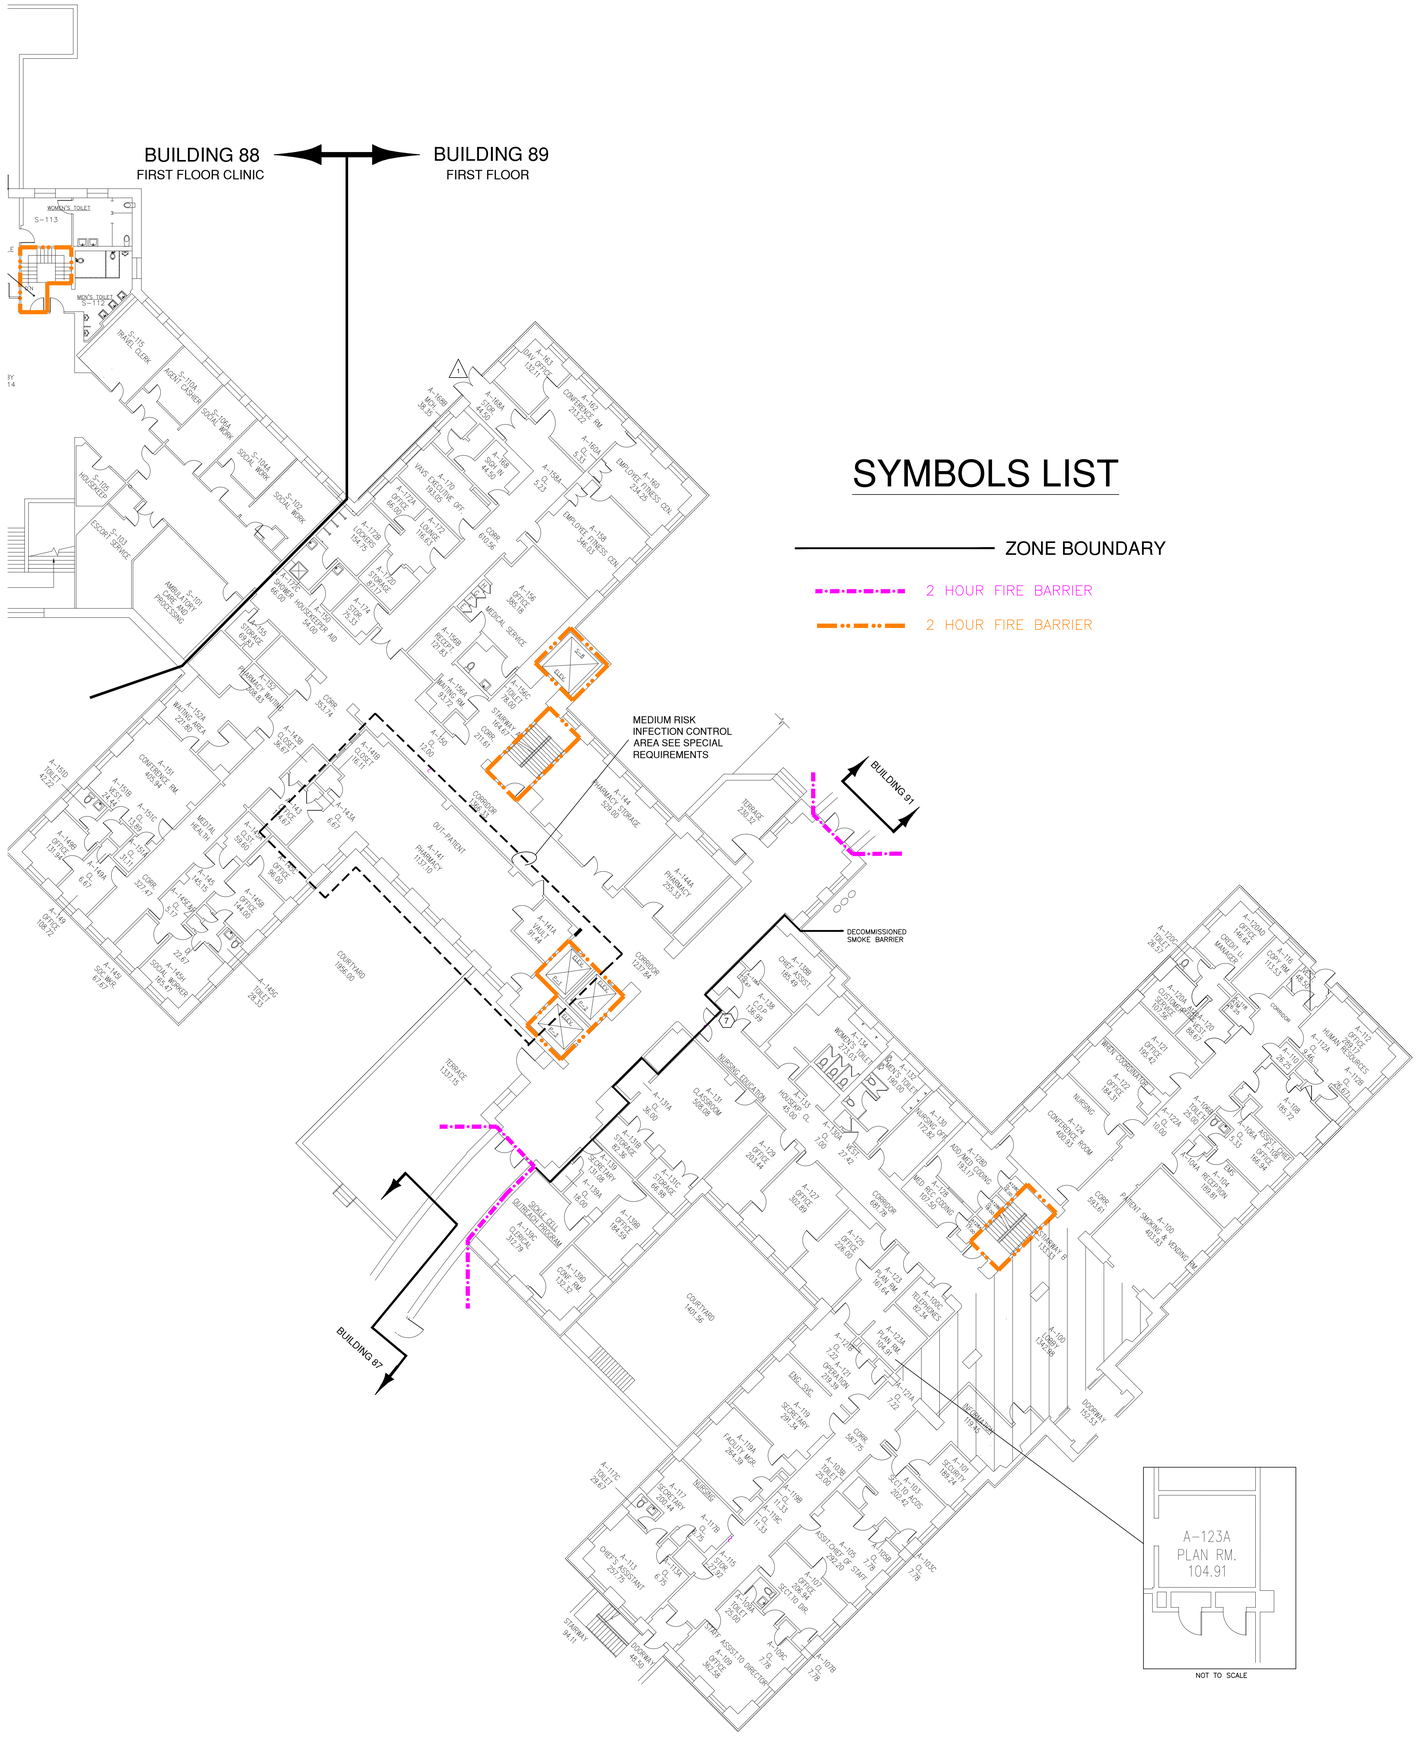

SYMBOLS LIST

ZONE BOUNDARY

2 HOUR FIRE BARRIER

2 HOUR FIRE BARRIER

SYMBOLS LIST

- 2 HOUR FIRE BARRIER
- 1 HOUR FIRE BARRIER
- 30 MINUTE SMOKE BARRIER
- HAZARDOUS SPACE
- EXIT STAIR
- EXIT
- SUITE
- ZONE BOUNDARY

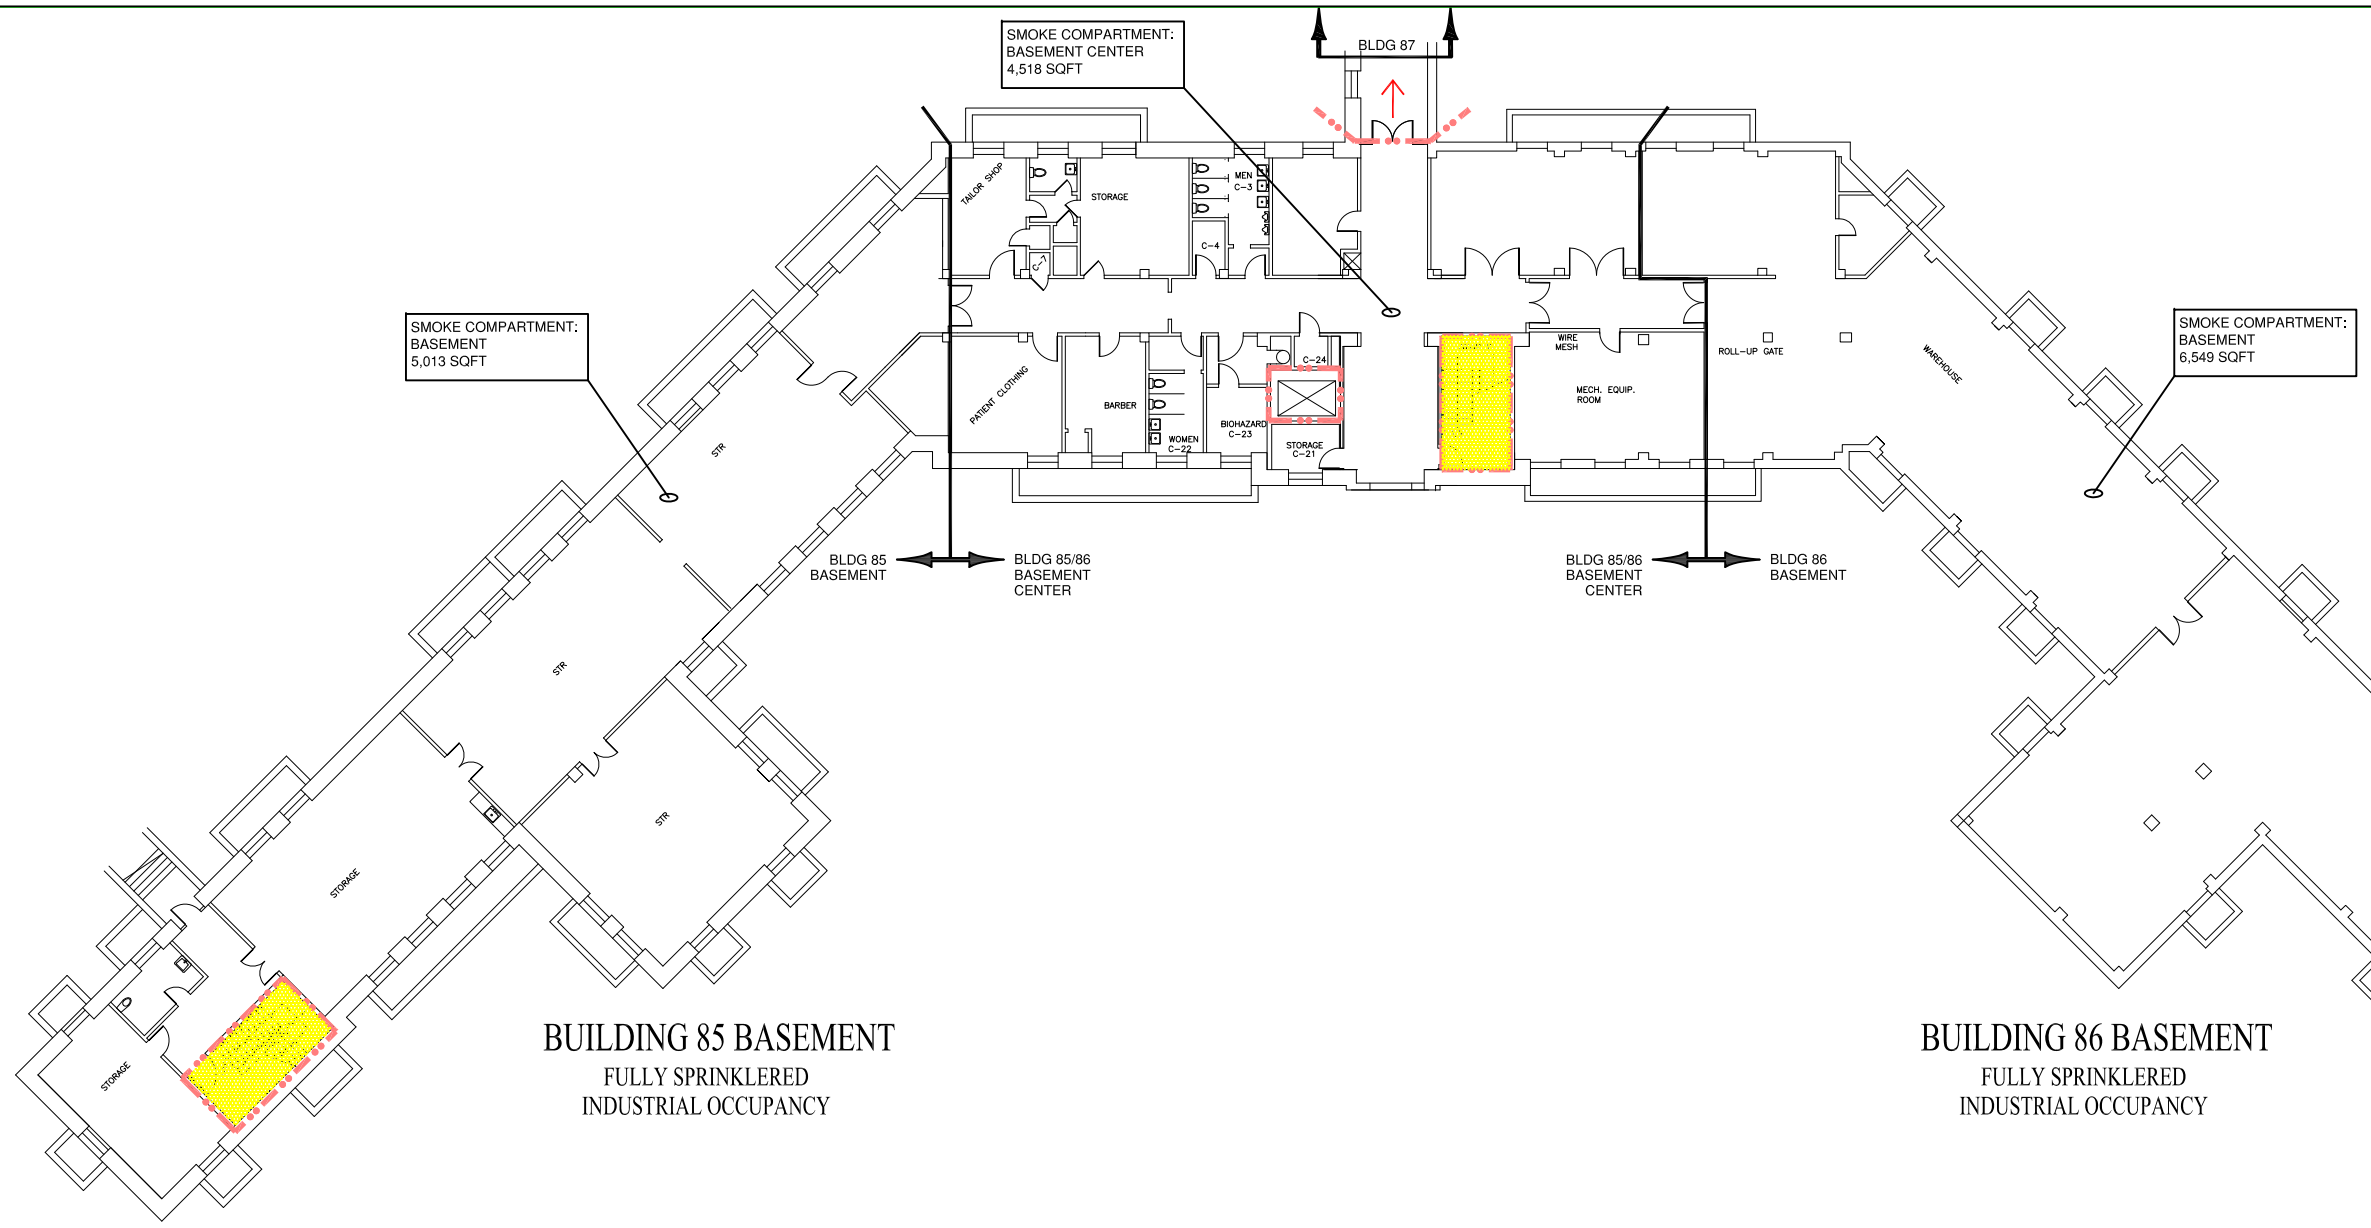

BUILDING 85 BASEMENT
FULLY SPRINKLERED
INDUSTRIAL OCCUPANCY

BUILDING 86 BASEMENT
FULLY SPRINKLERED
INDUSTRIAL OCCUPANCY

KEY PLAN

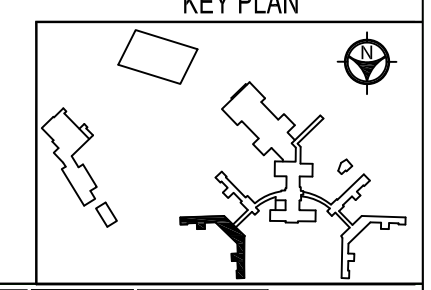

Revisions	Date	Dept. of Veterans Affairs VA Medical Center 423 E. 23rd Street New York, NY 10010	Drawing Title BUILDING 85, 86 BASEMENT	Client Project No.	Contract No.	Project Title FIRE/SMOKE BARRIER DRAWINGS	Designed By JS	Checked By SF	Drawn By KV;AW	Date 3/04/15	Drawing No. LSC-01
				Building No. 85,86	AutoCAD File Name LSC01 85-86 B		Location NY VA HCS ST. ALBANS CAMPUS			Scale: 3/32=1'-0"	Sht. 1 Of 16

SYMBOLS LIST

- 2 HOUR FIRE BARRIER
- 1 HOUR FIRE BARRIER
- 30 MINUTE SMOKE BARRIER
- HAZARDOUS SPACE
- EXIT STAIR
- EXIT
- SUITE
- ZONE BOUNDARY

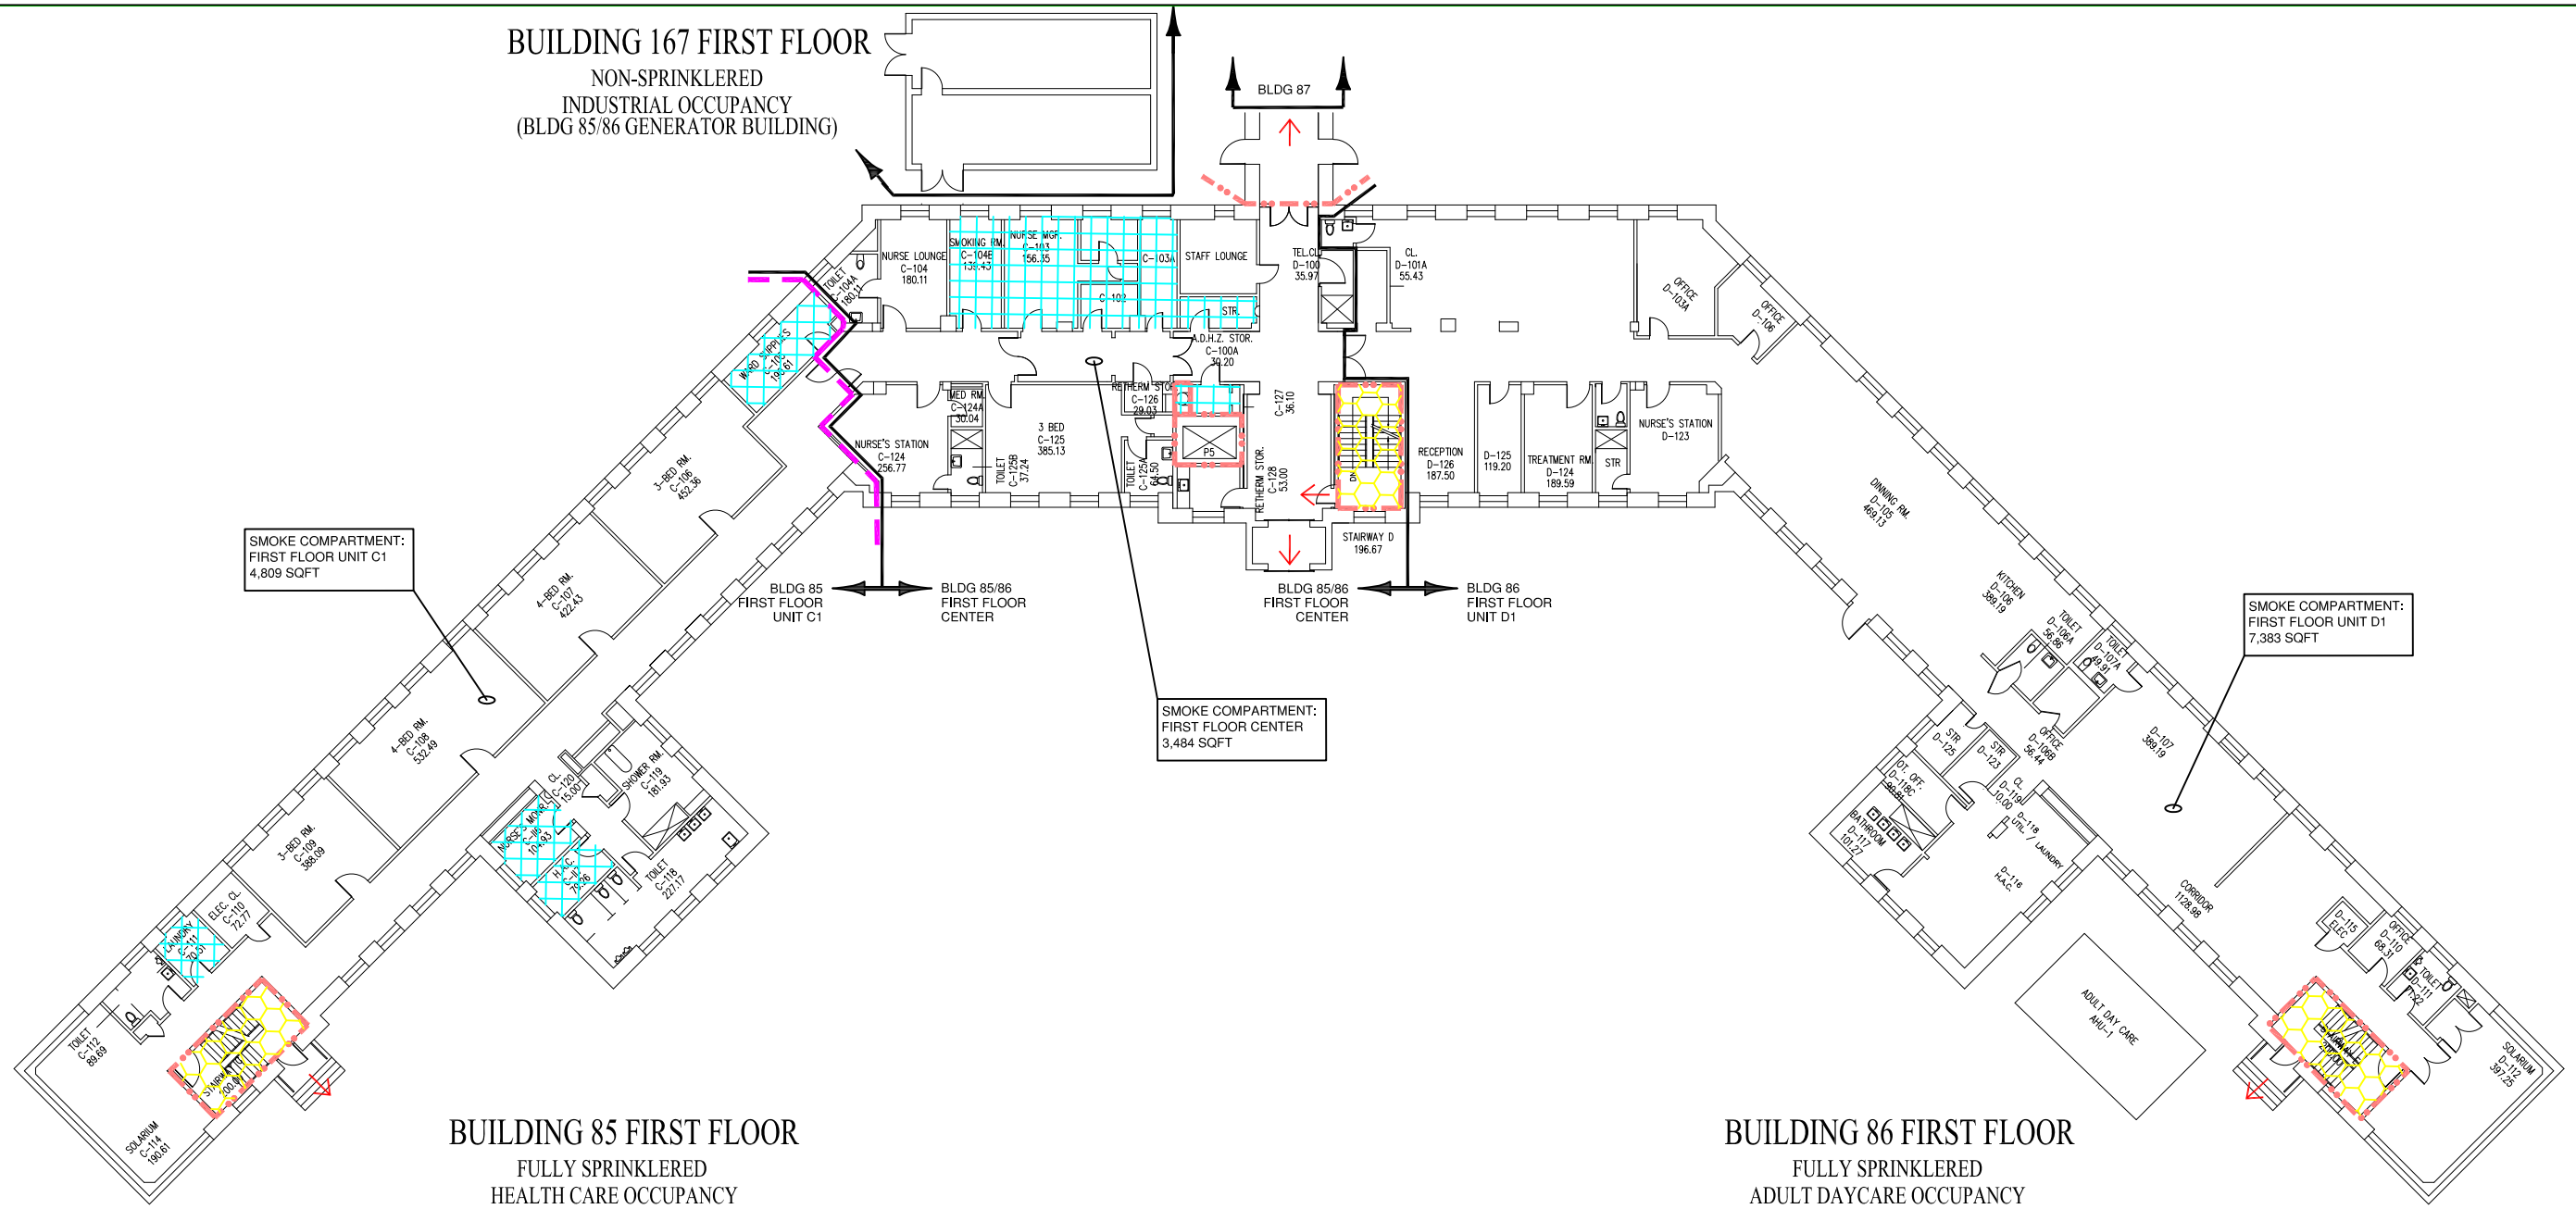

Revisions	Date			Drawing Title	Client Project No.	Contract No.	Project Title	Designed By	Checked By	Drawn By	Date	Drawing No.
		Dept. of Veterans Affairs VA Medical Center 423 E. 23rd Street New York, NY 10010		BUILDING 85,86 FIRST FLOOR	Building No. 85,86	AutoCAD File Name LSC02 85-86 1	FIRE/SMOKE BARRIER DRAWINGS	JS	SF	KV;AW	3/04/15	LSC-02 Sht. 2 Of 16
								Location NY VA HCS ST. ALBANS CAMPUS			Scale: 3/32=1'-0"	

SYMBOLS LIST

- 2 HOUR FIRE BARRIER
- 1 HOUR FIRE BARRIER
- 30 MINUTE SMOKE BARRIER
- HAZARDOUS SPACE
- EXIT STAIR
- EXIT
- SUITE
- ZONE BOUNDARY

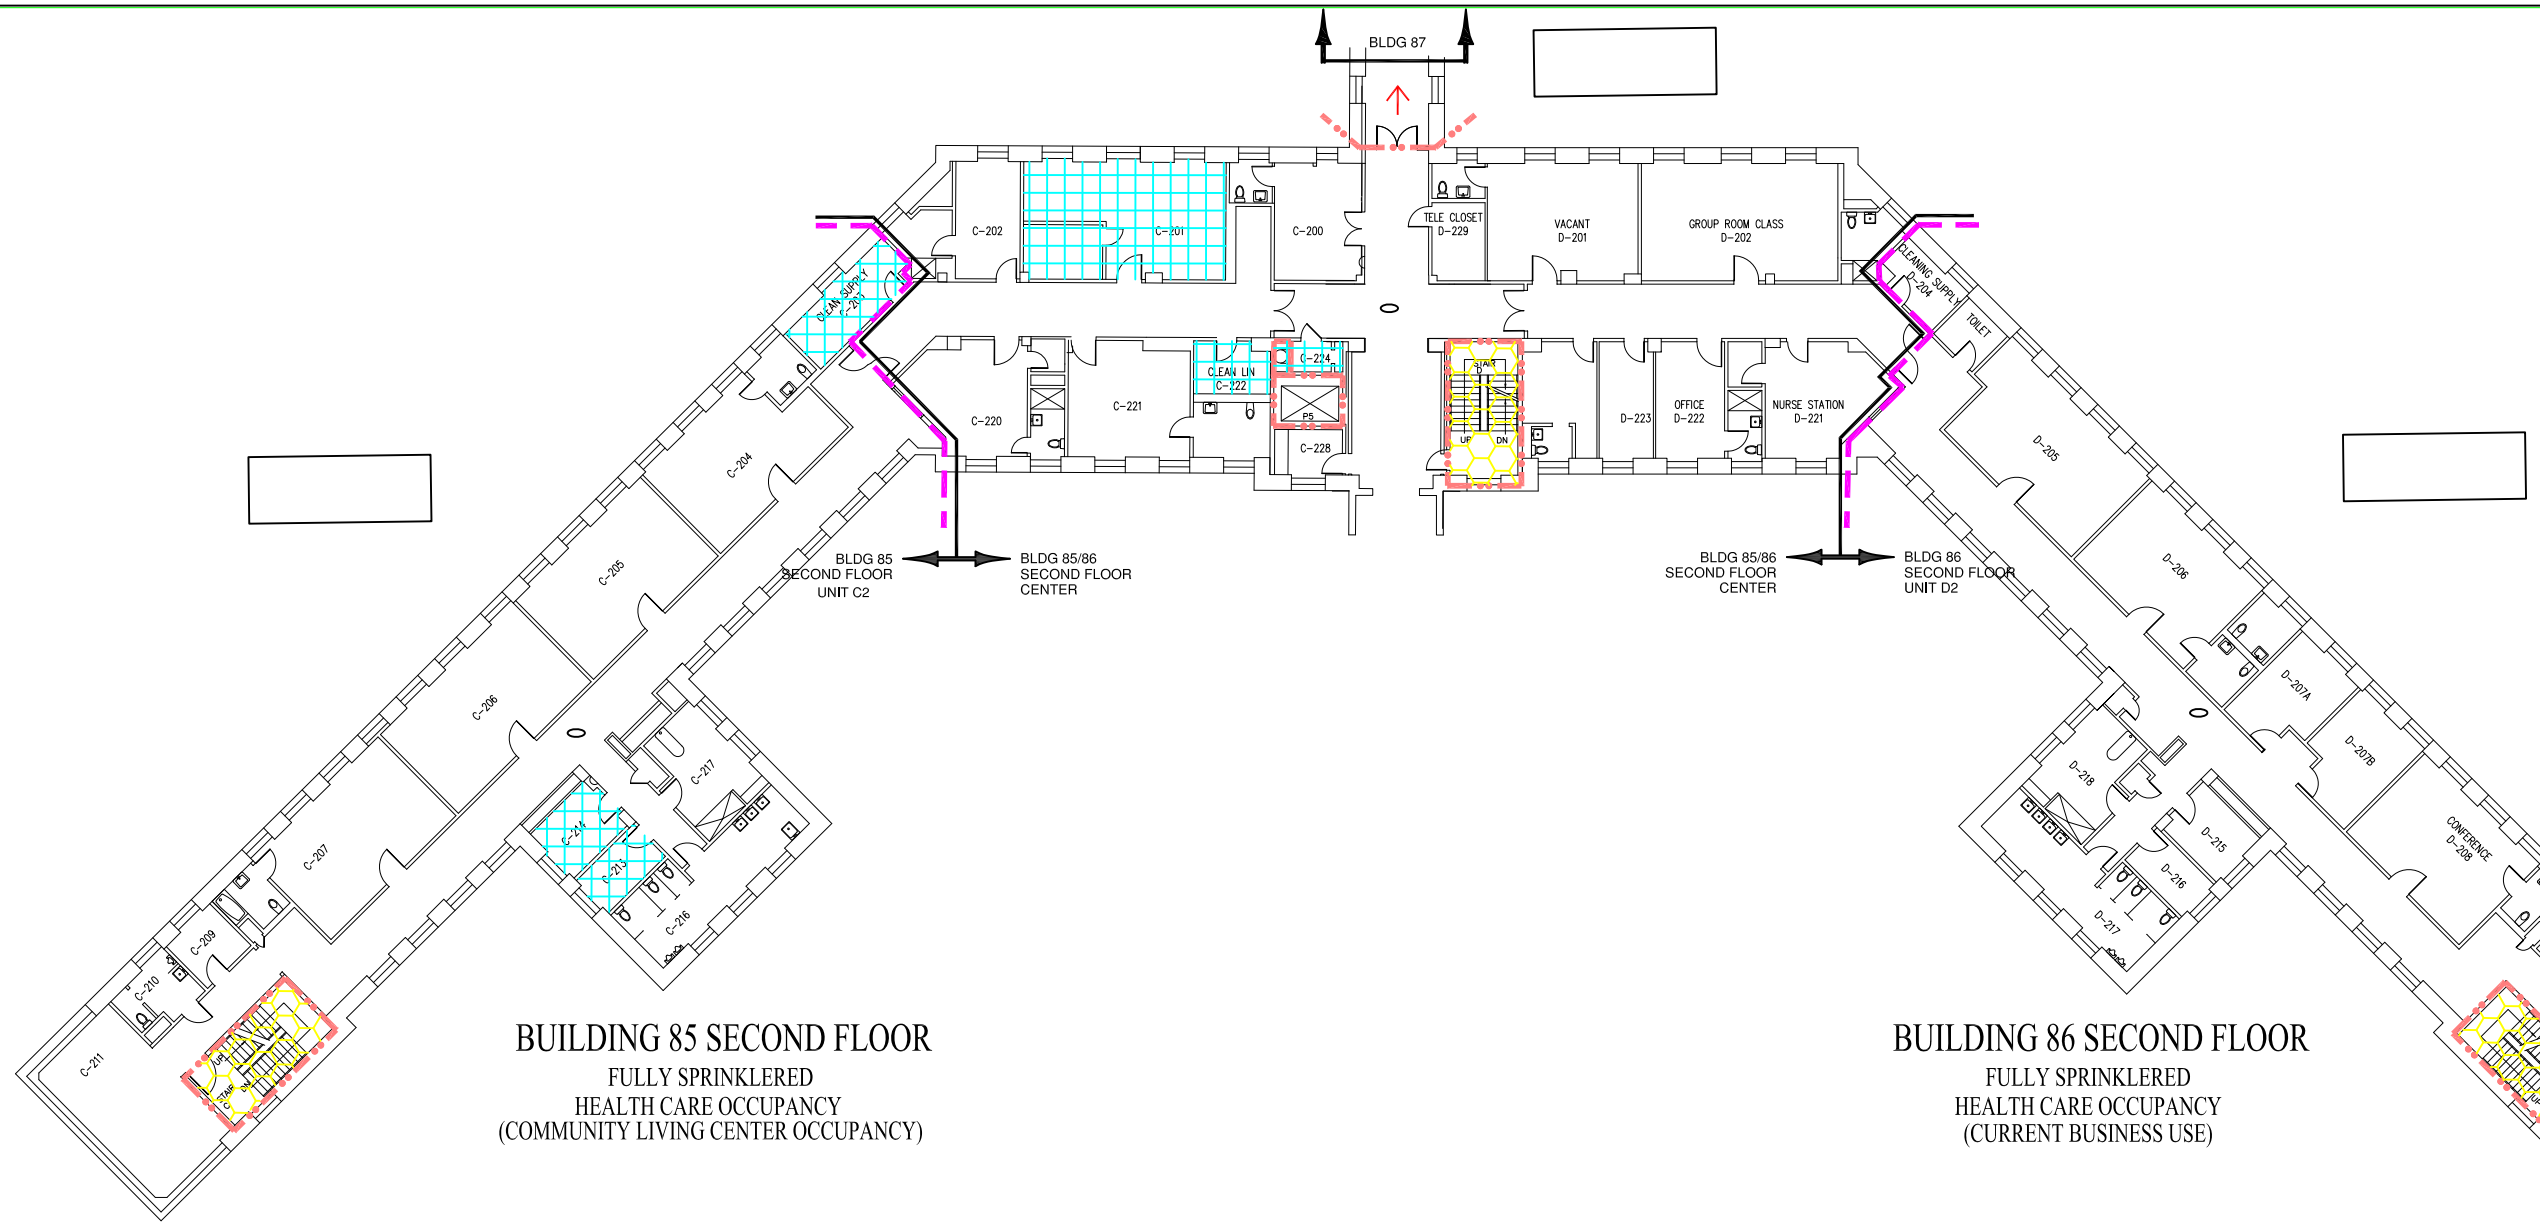

BUILDING 85 SECOND FLOOR

FULLY SPRINKLERED
HEALTH CARE OCCUPANCY
(COMMUNITY LIVING CENTER OCCUPANCY)

BUILDING 86 SECOND FLOOR

FULLY SPRINKLERED
HEALTH CARE OCCUPANCY
(CURRENT BUSINESS USE)

KEY PLAN

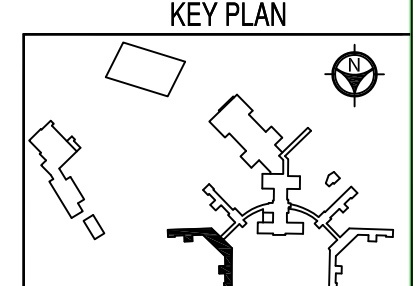

Revisions	Date		Drawing Title	Client Project No.	Contract No.	Project Title	Designed By	Checked By	Drawn By	Date	Drawing No.
		Dept. of Veterans Affairs VA Medical Center 423 E. 23rd Street New York, NY 10010	BUILDING 85, 86 SECOND FLOOR	Building No. 85,86	AutoCAD File Name LSC03 85-86 2	FIRE/SMOKE BARRIER DRAWINGS	JS	SF	KV;AW	3/04/15	LSC-03 Sht. 3 Of 16
							Location NY VA HCS ST. ALBANS CAMPUS			Scale: 3/32=1'-0"	

SYMBOLS LIST

- 2 HOUR FIRE BARRIER
- 1 HOUR FIRE BARRIER
- 30 MINUTE SMOKE BARRIER
- HAZARDOUS SPACE
- EXIT STAIR
- EXIT
- SUITE
- ZONE BOUNDARY

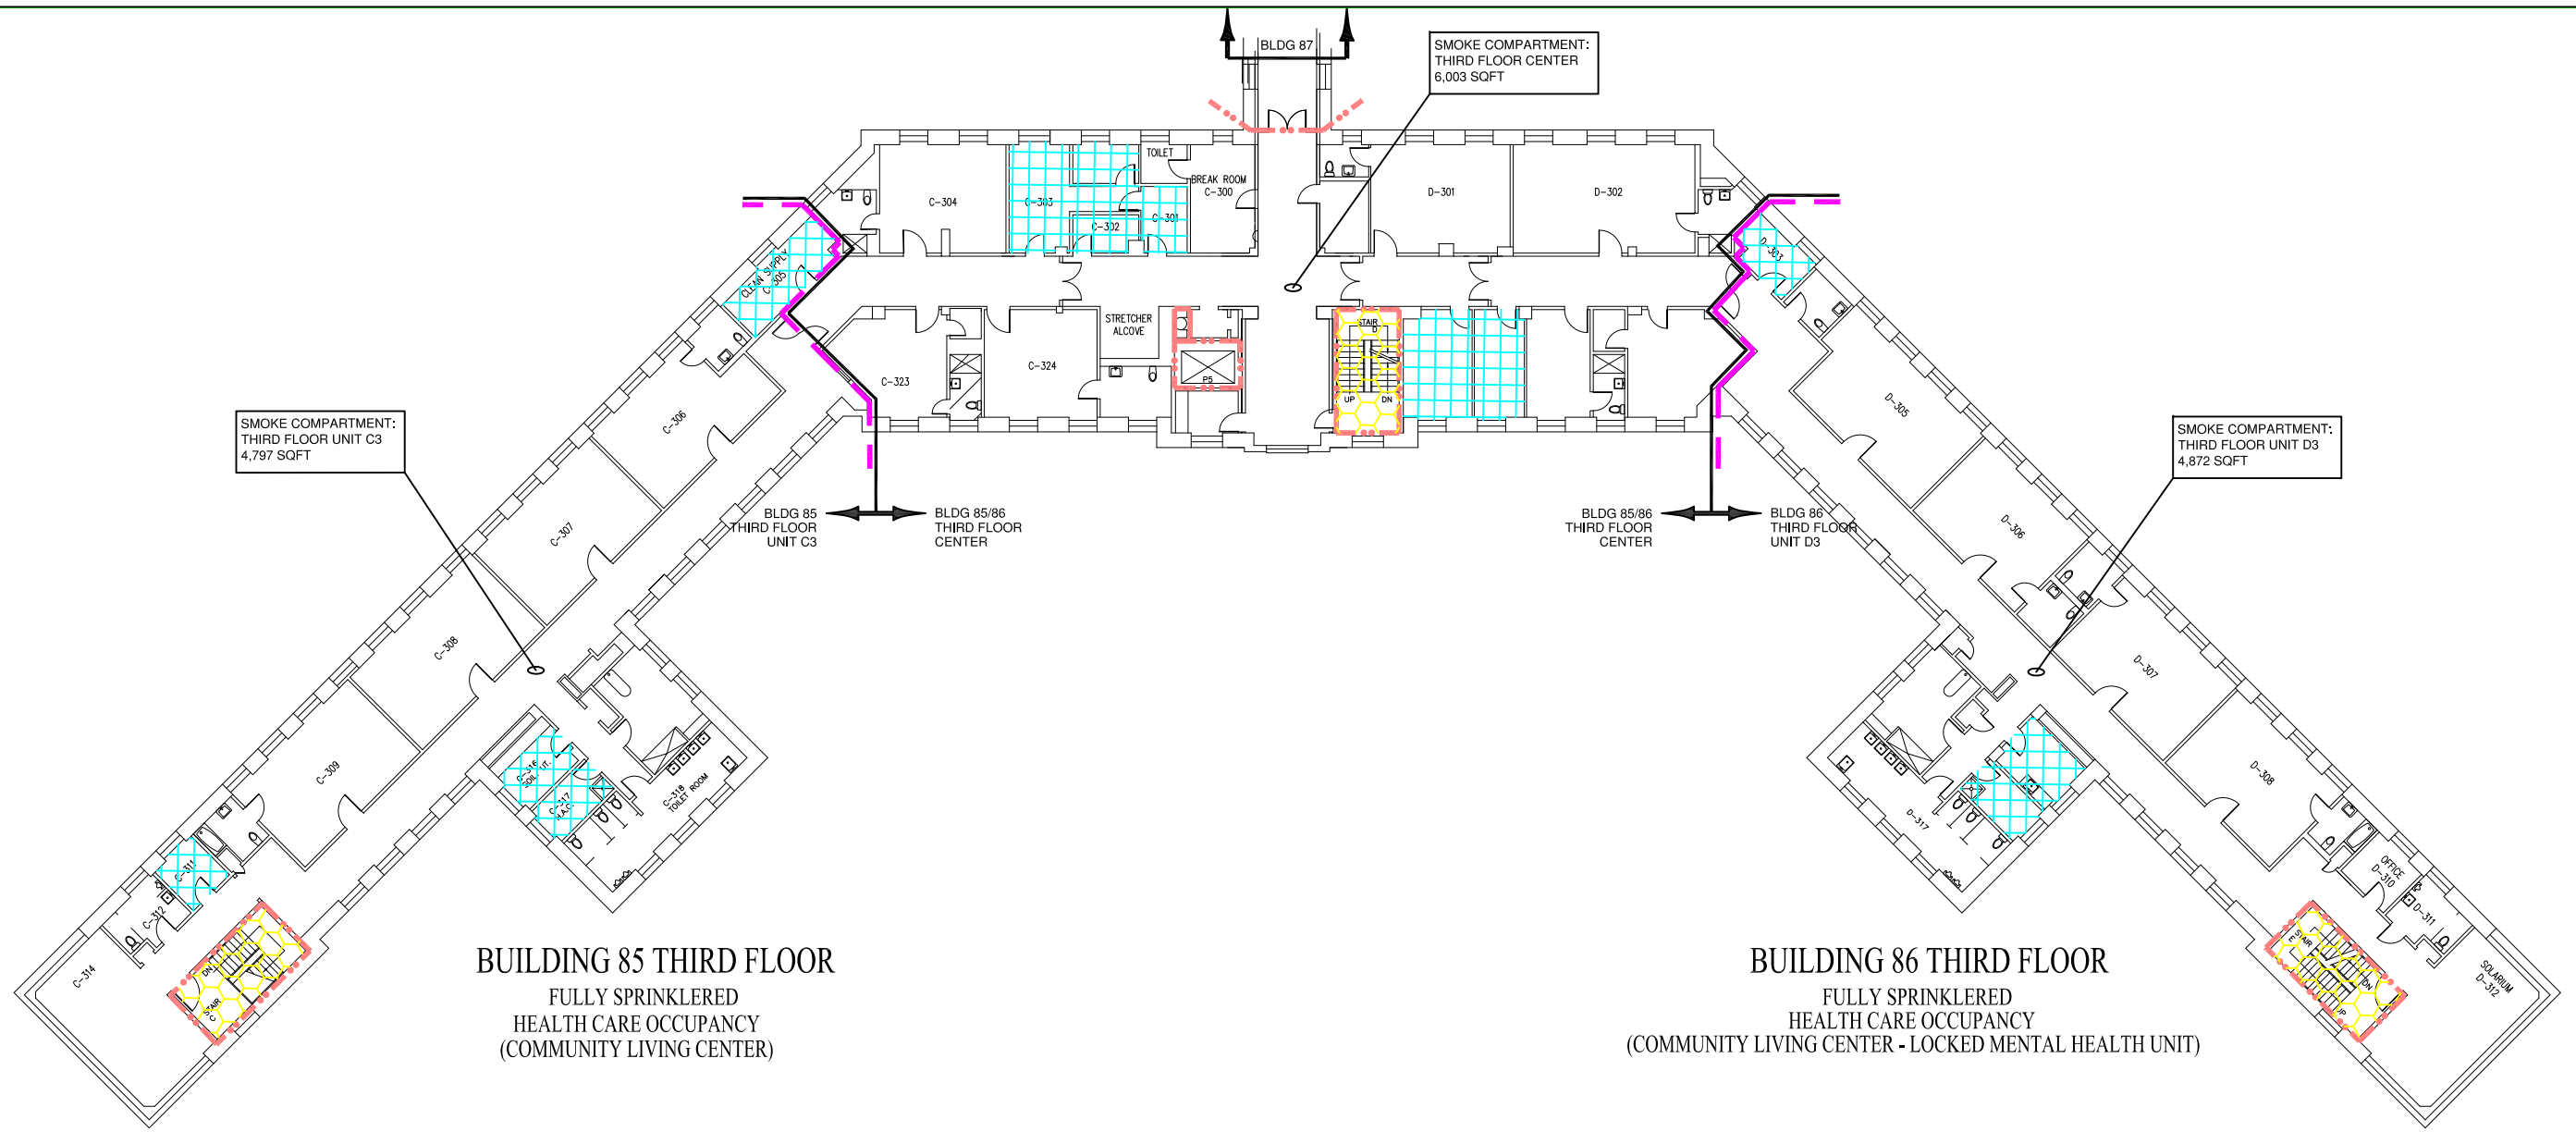

BUILDING 85 THIRD FLOOR
FULLY SPRINKLERED
HEALTH CARE OCCUPANCY
(COMMUNITY LIVING CENTER)

BUILDING 86 THIRD FLOOR
FULLY SPRINKLERED
HEALTH CARE OCCUPANCY
(COMMUNITY LIVING CENTER - LOCKED MENTAL HEALTH UNIT)

KEY PLAN

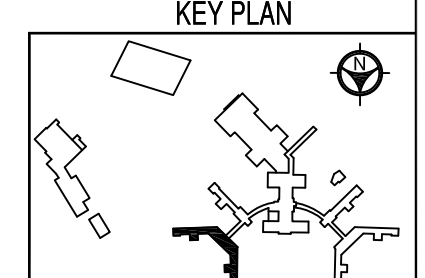

Revisions	Date			Drawing Title	Client Project No.	Contract No.	Project Title	Designed By	Checked By	Drawn By	Date	Drawing No.
		Dept. of Veterans Affairs VA Medical Center 423 E. 23rd Street New York, NY 10010		BUILDING 85,86 THIRD FLOOR	Building No. 85,86	AutoCAD File Name LSC04 85-86 3	FIRE/SMOKE BARRIER DRAWINGS	JS	SF	KV;AW	3/04/15	LSC-04
								Location NY VA HCS ST. ALBANS CAMPUS			Scale: 3/32=1'-0"	Sht. 4 Of 16

SYMBOLS LIST

- 2 HOUR FIRE BARRIER
- 1 HOUR FIRE BARRIER
- 30 MINUTE SMOKE BARRIER
- HAZARDOUS SPACE
- EXIT STAIR
- EXIT
- SUITE
- ZONE BOUNDARY

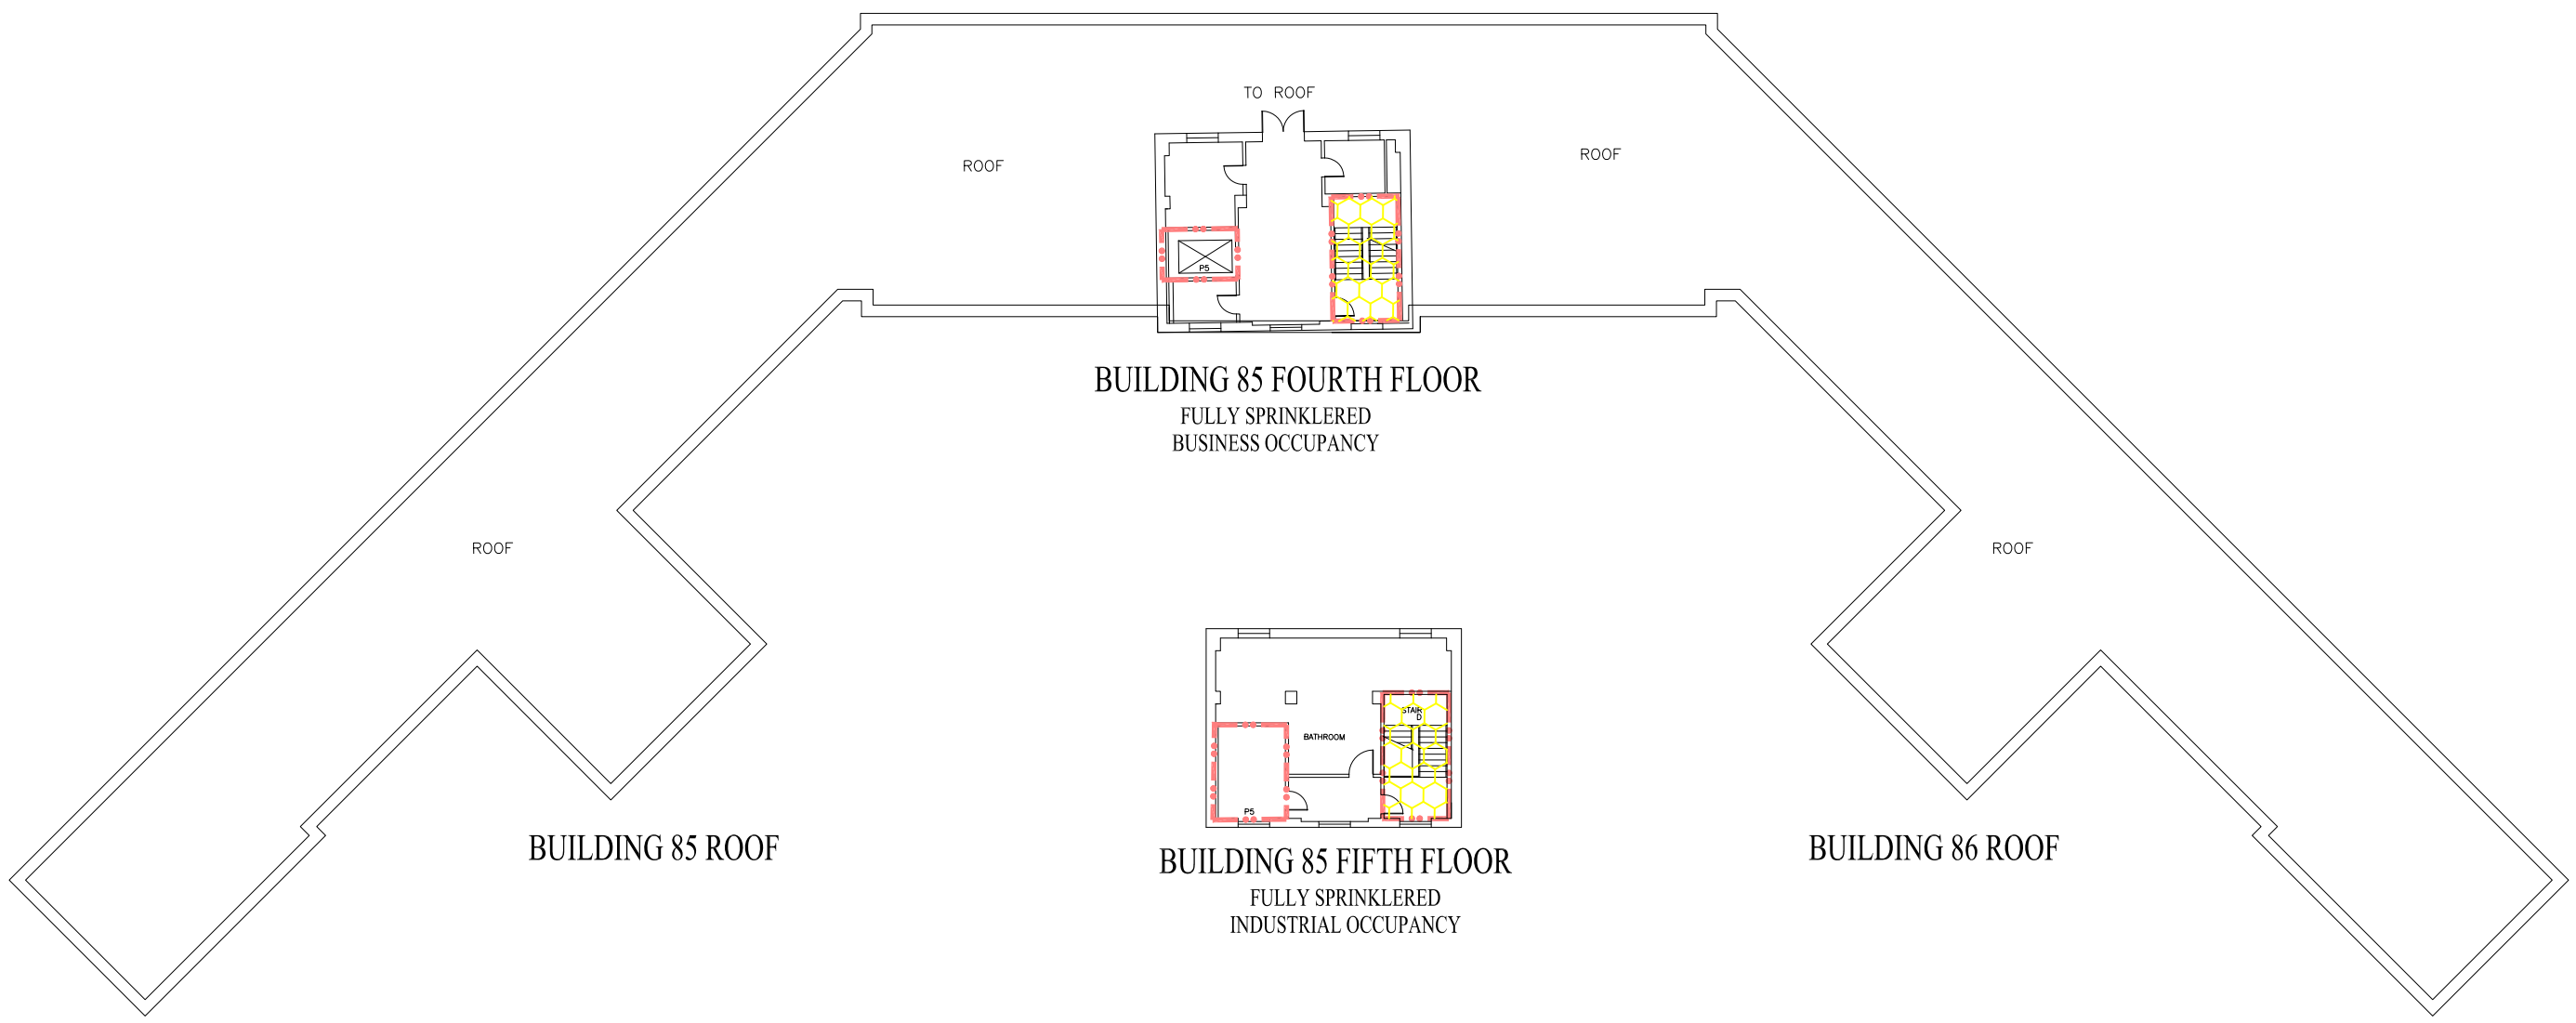

KEY PLAN

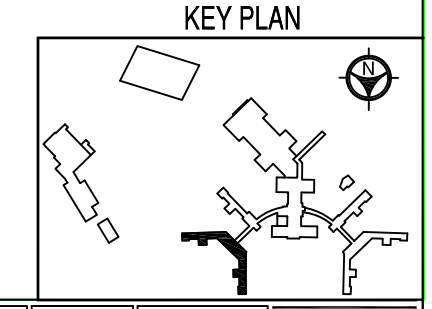

Revisions	Date			Drawing Title	Client Project No.	Contract No.	Project Title	Designed By	Checked By	Drawn By	Date	Drawing No.
		Dept. of Veterans Affairs VA Medical Center 423 E. 23rd Street New York, NY 10010		BUILDING 85,86 FOURTH FLOOR	Building No. 92,93	AutoCAD File Name LSC05 85–86 4	FIRE/SMOKE BARRIER DRAWINGS	JS	SF	KV;AW	3/04/15	LSC-05
								Location NY VA HCS ST. ALBANS CAMPUS			Scale: 3/32=1'–0"	Sht. 5 Of 16

SYMBOLS LIST

- 2 HOUR FIRE BARRIER
- 1 HOUR FIRE BARRIER
- 30 MINUTE SMOKE BARRIER
- HAZARDOUS SPACE
- EXIT STAIR
- EXIT
- SUITE
- ZONE BOUNDARY

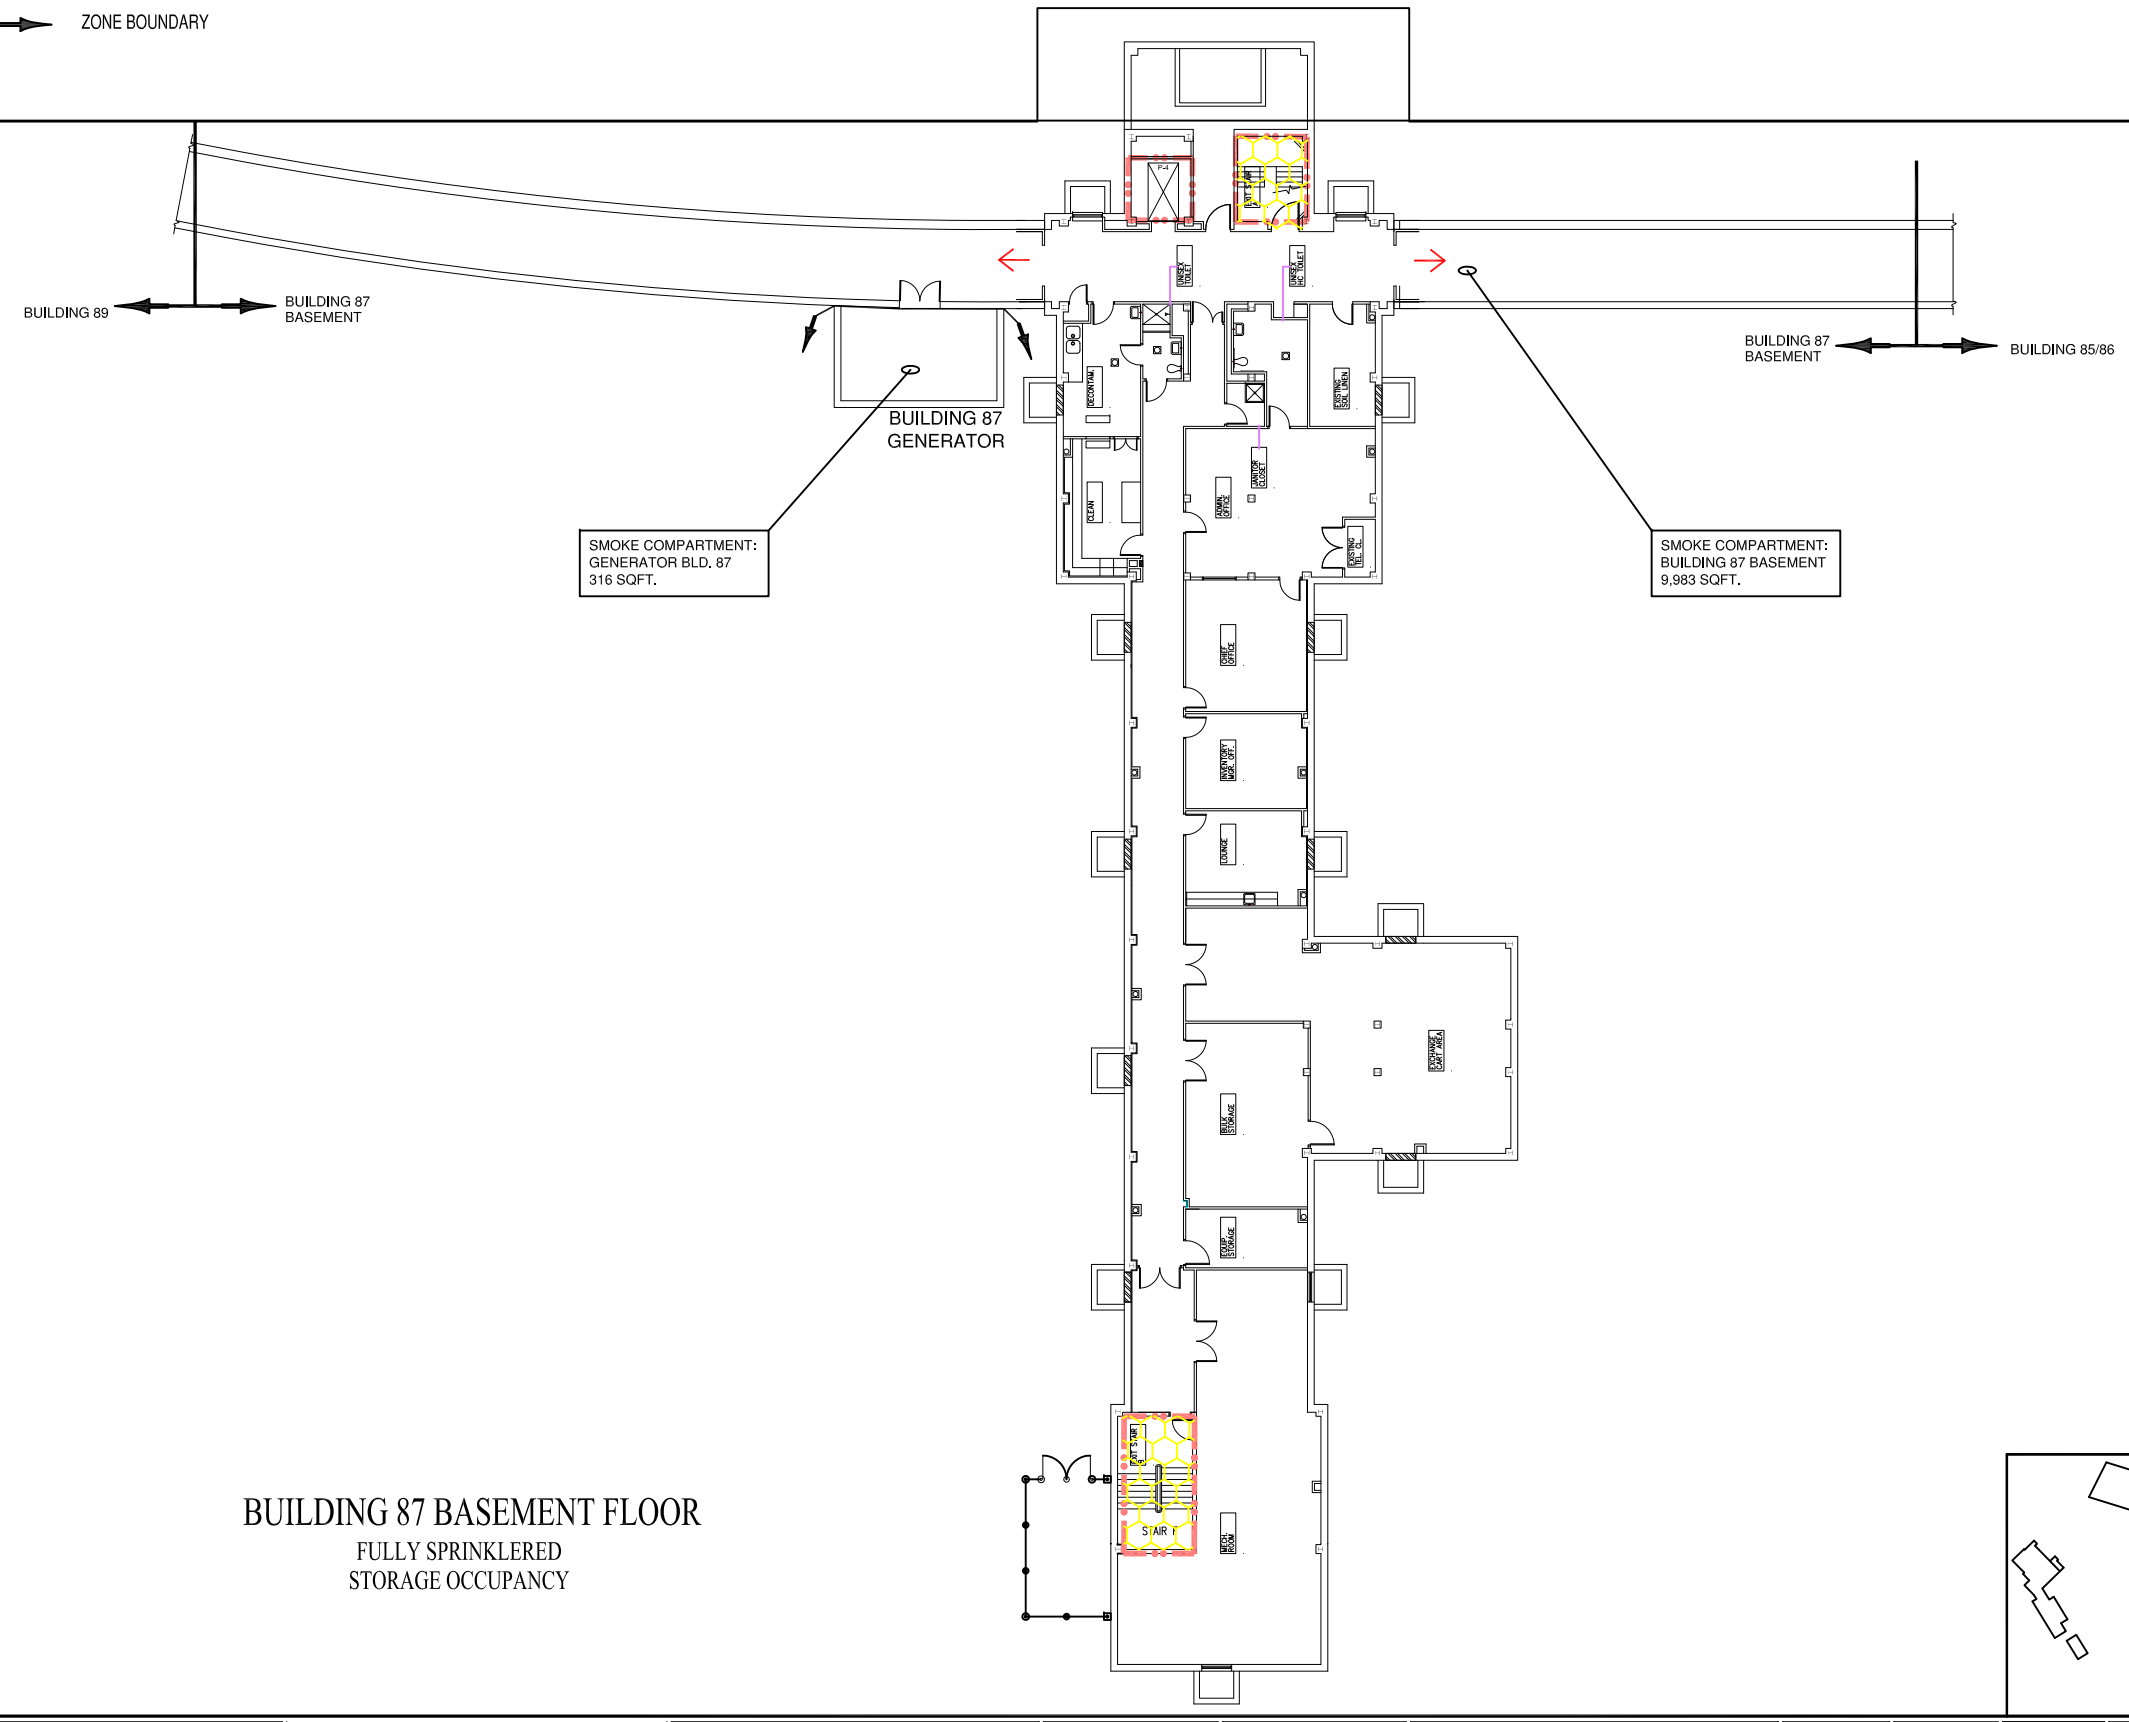

BUILDING 87 BASEMENT FLOOR

FULLY SPRINKLERED
STORAGE OCCUPANCY

KEY PLAN

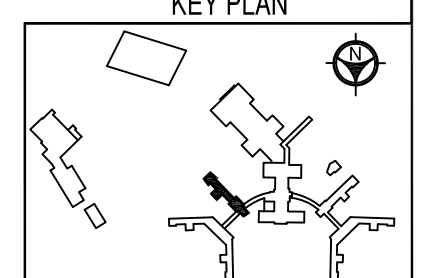

Revisions	Date			Drawing Title	Client Project No.	Contract No.	Project Title	Designed By	Checked By	Drawn By	Date	Drawing No.
		Dept. of Veterans Affairs VA Medical Center 423 E. 23rd Street New York, NY 10010		BUILDING 87 BASEMENT	Building No. 87	AutoCAD File Name LSC06 87 B	FIRE/SMOKE BARRIER DRAWINGS	JS	SF	KV;AW	3/04/15	LSC-06
								Location NY VA HCS ST. ALBANS CAMPUS			Scale: 3/32=1'-0"	Sht. 6 Of 16

SYMBOLS LIST

- 2 HOUR FIRE BARRIER
- 1 HOUR FIRE BARRIER
- 30 MINUTE SMOKE BARRIER
- HAZARDOUS SPACE
- EXIT STAIR
- EXIT
- SUITE
- ZONE BOUNDARY

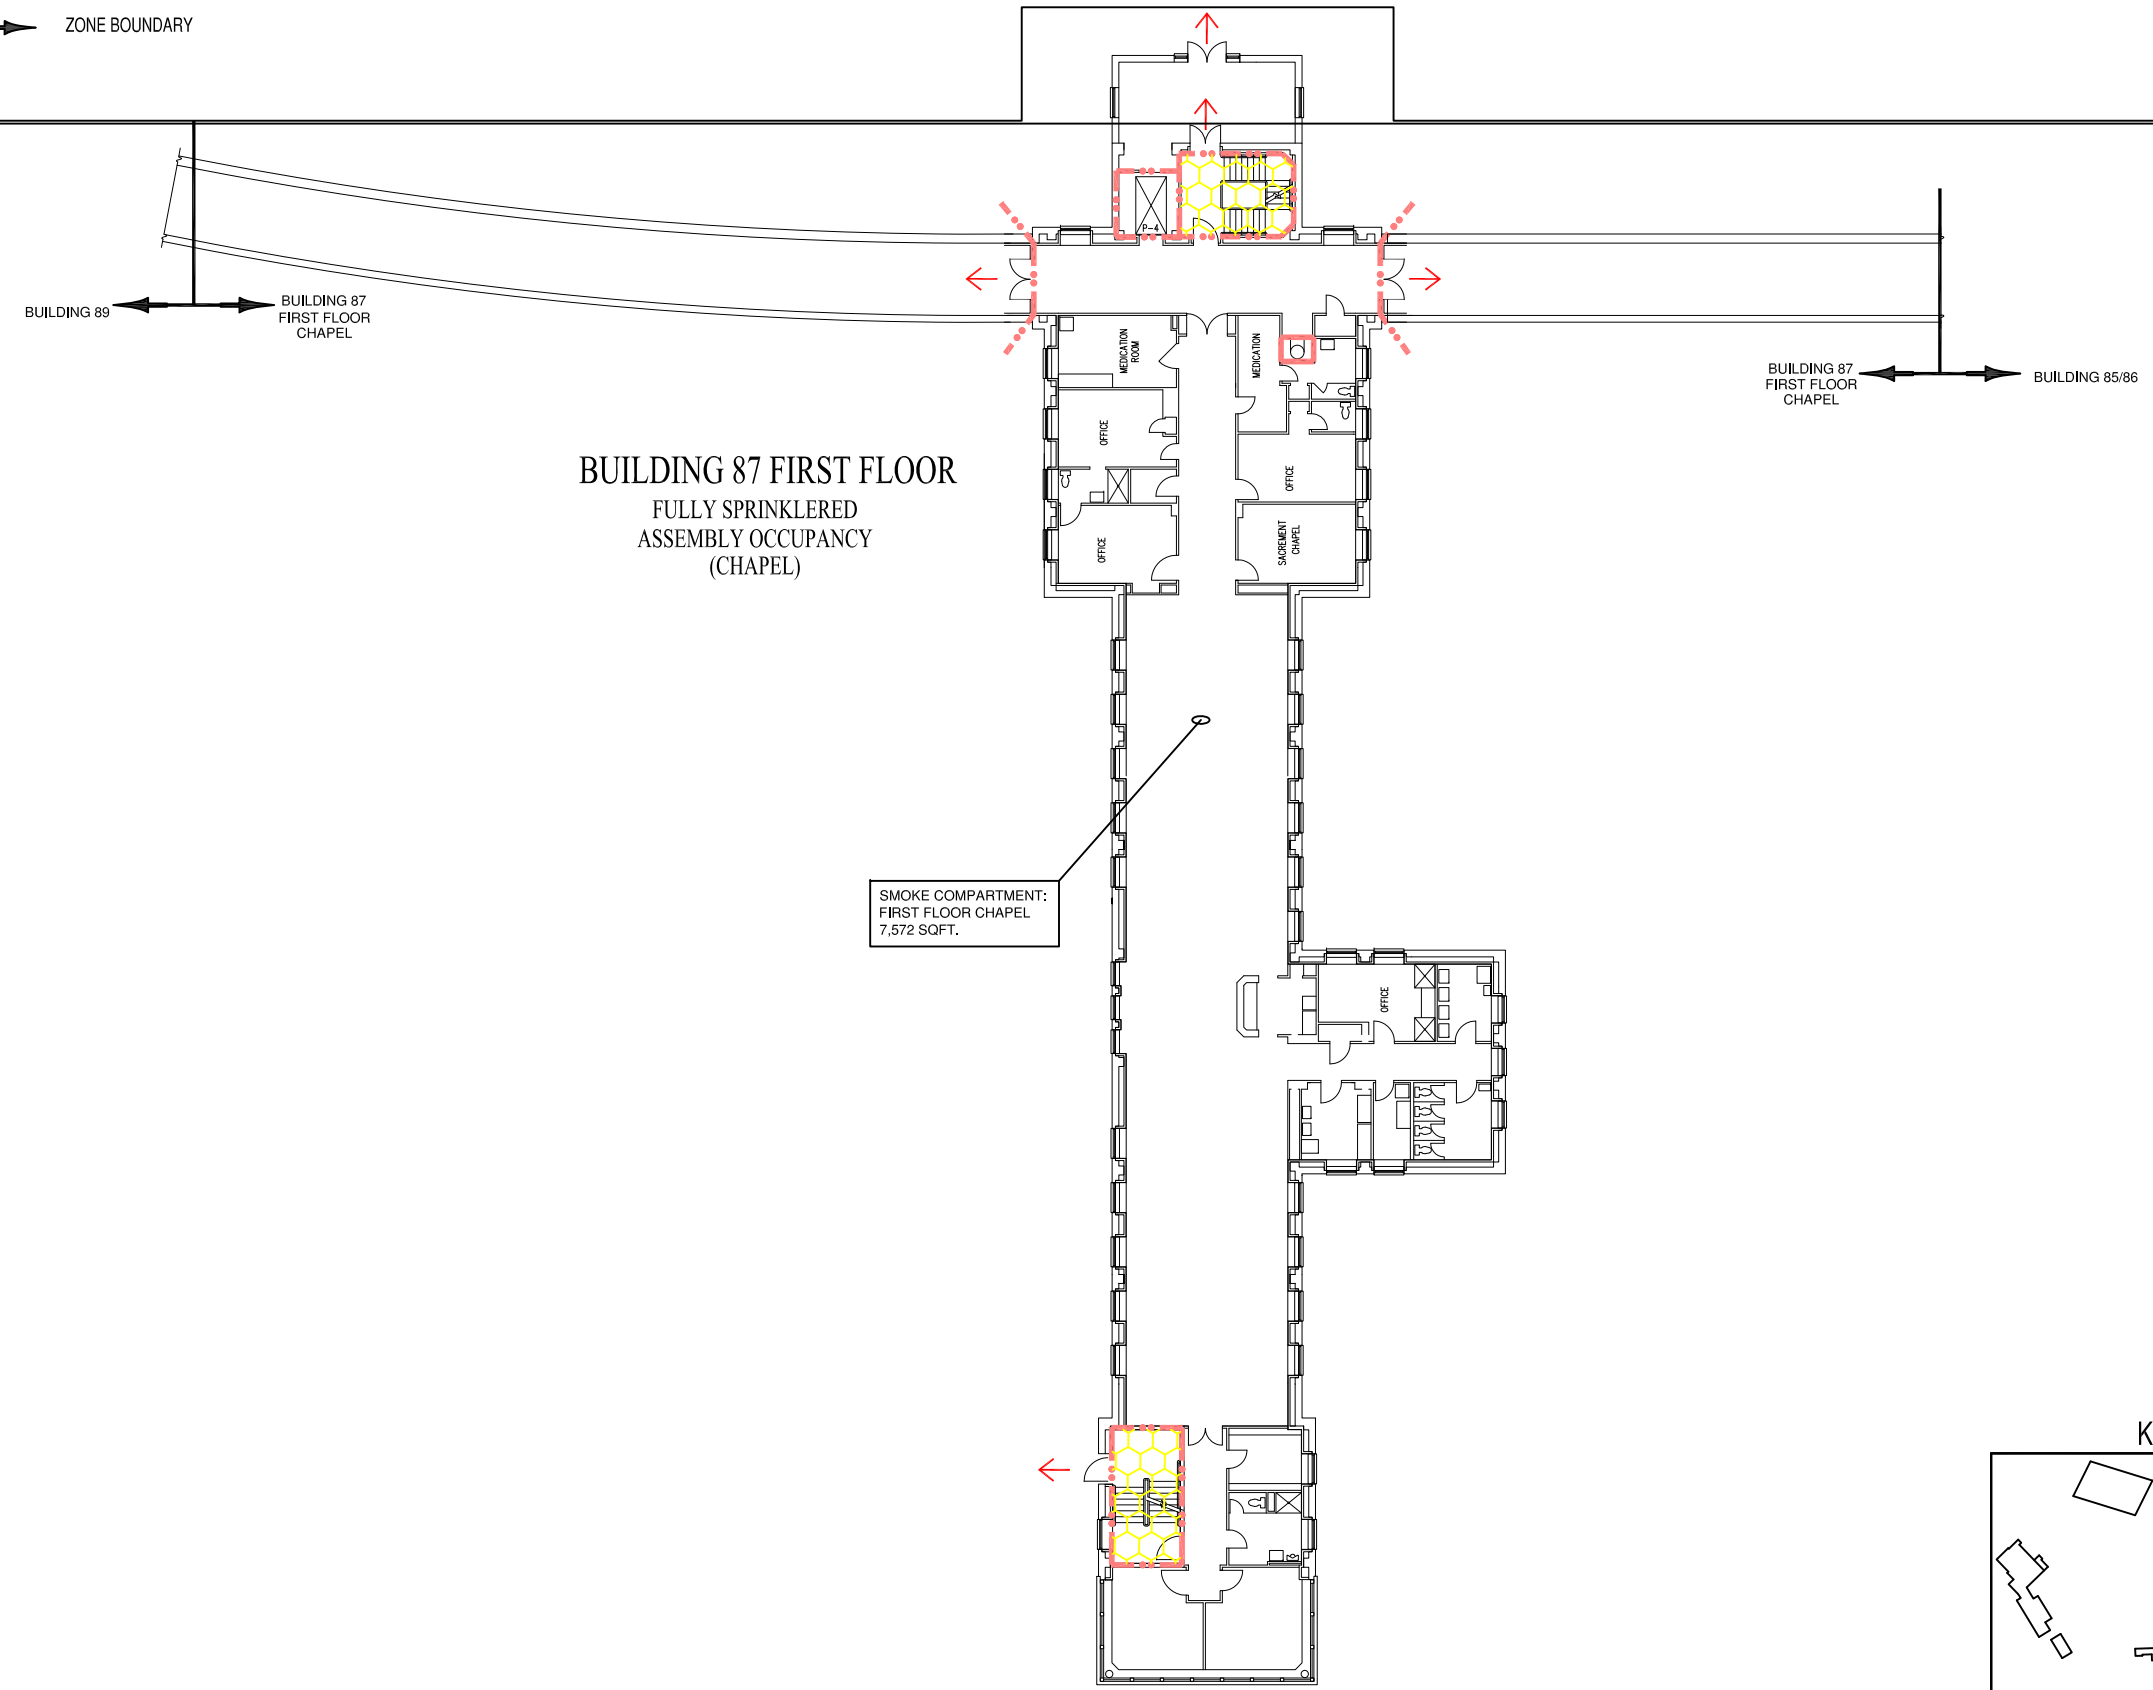

BUILDING 87 FIRST FLOOR

FULLY SPRINKLERED
ASSEMBLY OCCUPANCY
(CHAPEL)

KEY PLAN

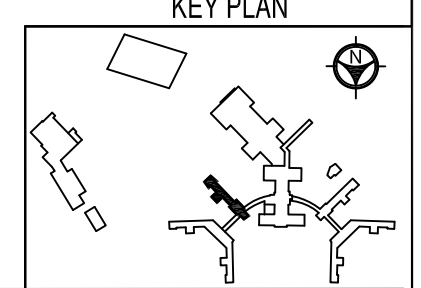

Revisions	Date			Drawing Title	Client Project No.	Contract No.	Project Title	Designed By	Checked By	Drawn By	Date	Drawing No.
		Dept. of Veterans Affairs VA Medical Center 423 E. 23rd Street New York, NY 10010		BUILDING 87 1ST FLOOR	Building No. 87	AutoCAD File Name LSC07 87 1	FIRE/SMOKE BARRIER DRAWINGS	JS	SF	KV;AW	3/04/15	LSC-07
								Location NY VA HCS ST. ALBANS CAMPUS			Scale: 3/32=1'-0"	Sht. 7 Of 16

SYMBOLS LIST

- 2 HOUR FIRE BARRIER
- 1 HOUR FIRE BARRIER
- 30 MINUTE SMOKE BARRIER
- HAZARDOUS SPACE
- EXIT STAIR
- EXIT
- SUITE
- ZONE BOUNDARY

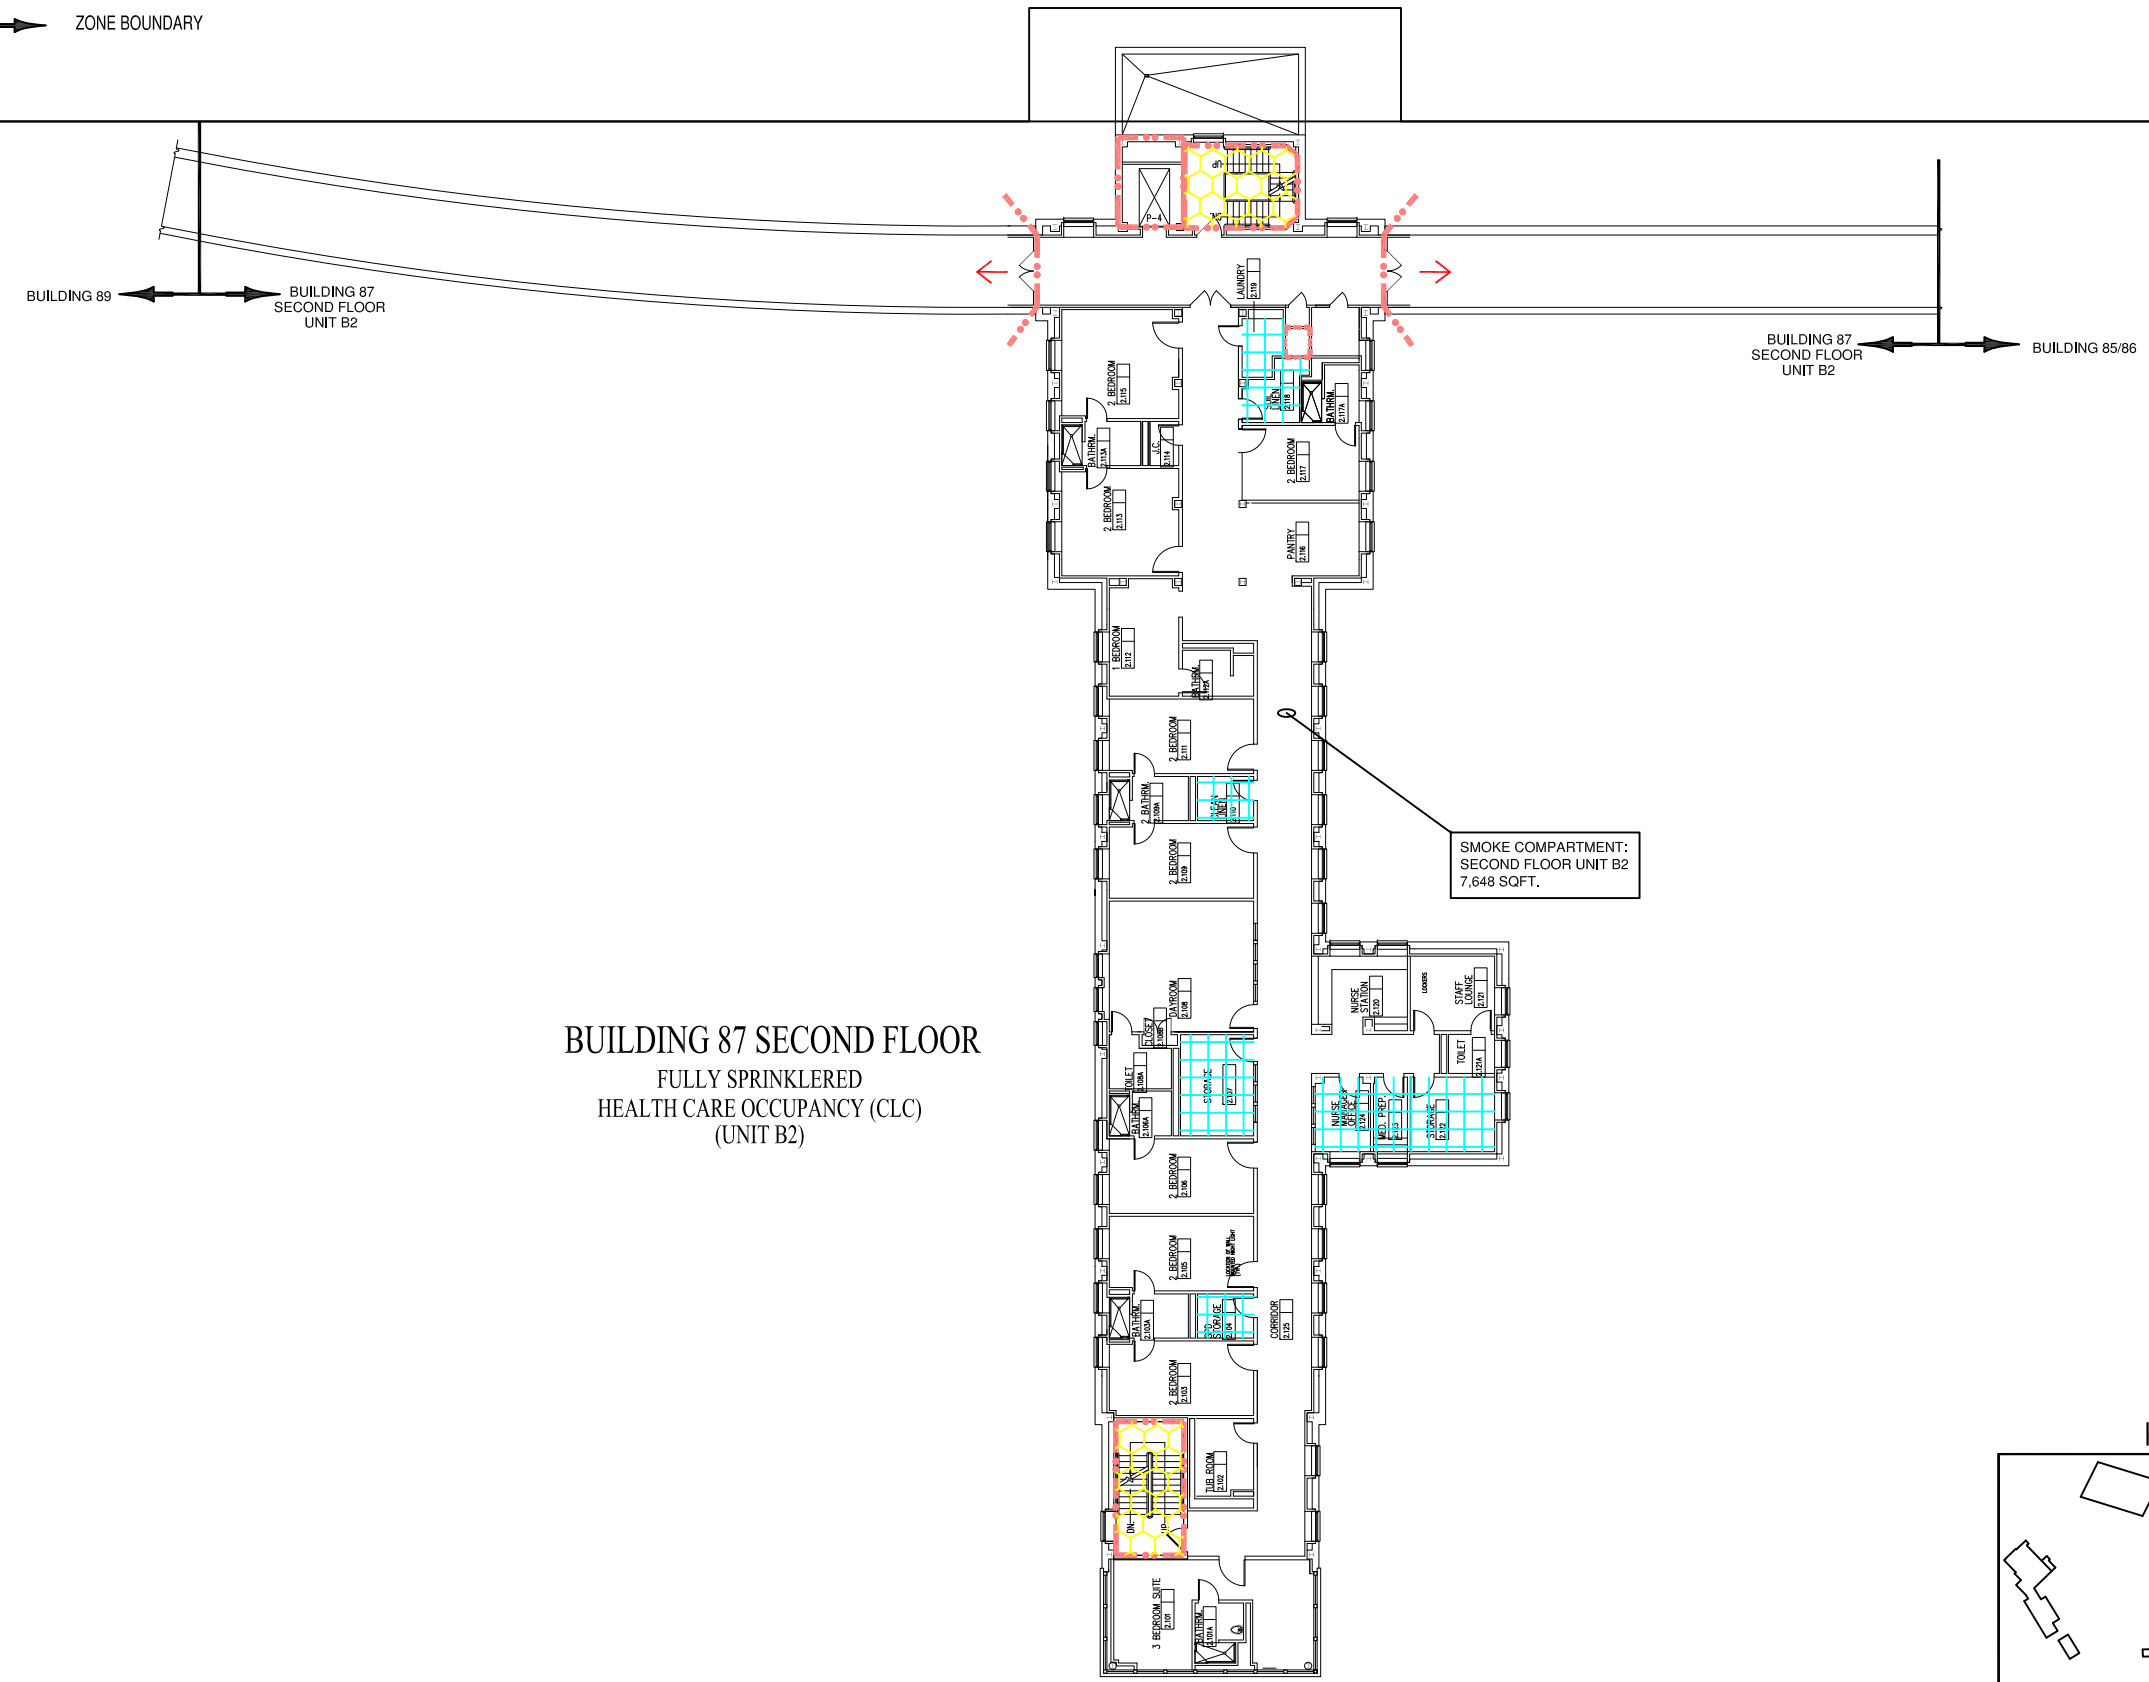

BUILDING 87 SECOND FLOOR

FULLY SPRINKLERED
HEALTH CARE OCCUPANCY (CLC)
(UNIT B2)

KEY PLAN

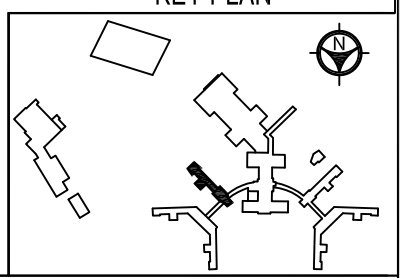

Revisions	Date			Drawing Title	Client Project No.	Contract No.	Project Title	Designed By	Checked By	Drawn By	Date	Drawing No.
		Dept. of Veterans Affairs VA Medical Center 423 E. 23rd Street New York, NY 10010		BUILDING 87 2ND FLOOR	Building No. 87	AutoCAD File Name LSC08 87 2	FIRE/SMOKE BARRIER DRAWINGS	JS	SF	KV;AW	3/04/15	LSC-08
								Location NY VA HCS ST. ALBANS CAMPUS			Scale: 3/32=1'-0"	Sht. 8 Of 16

SYMBOLS LIST

- 2 HOUR FIRE BARRIER
- 1 HOUR FIRE BARRIER
- 30 MINUTE SMOKE BARRIER
- HAZARDOUS SPACE
- EXIT STAIR
- EXIT
- SUITE
- ZONE BOUNDARY

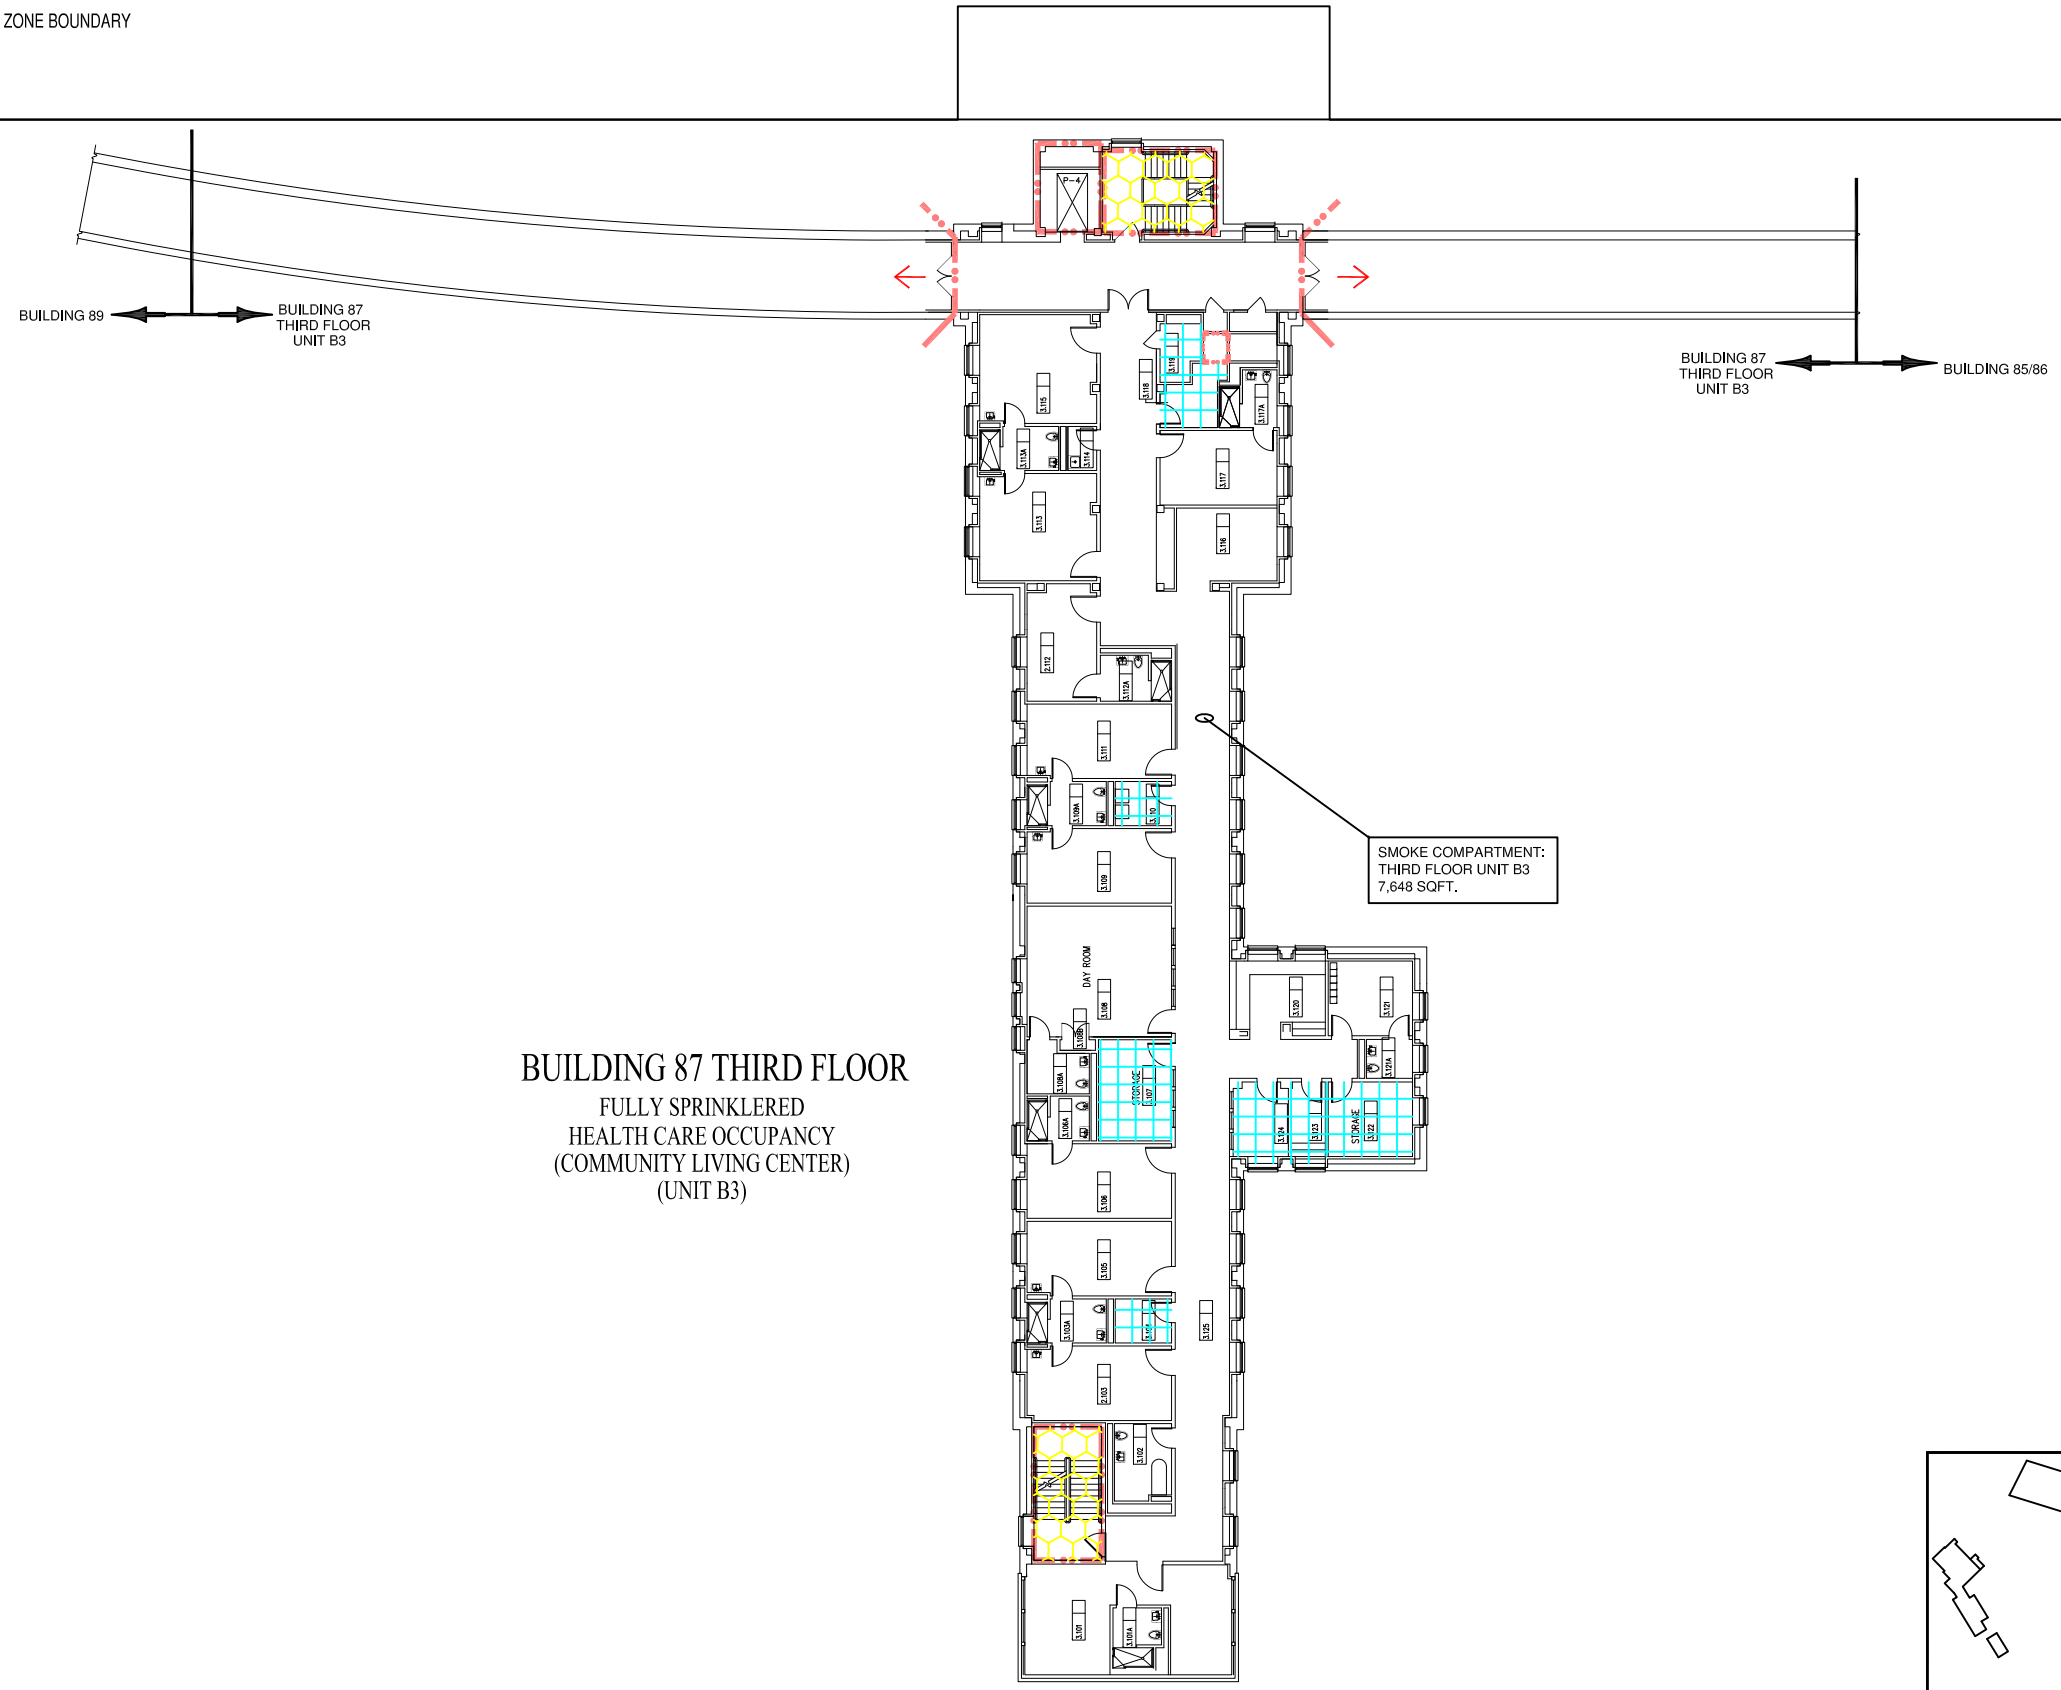

BUILDING 87 THIRD FLOOR

FULLY SPRINKLERED
HEALTH CARE OCCUPANCY
(COMMUNITY LIVING CENTER)
(UNIT B3)

KEY PLAN

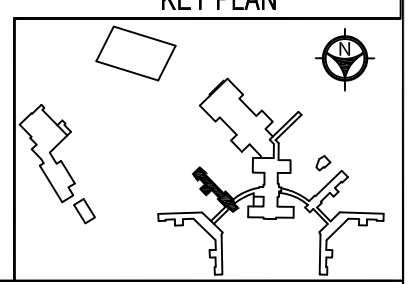

Revisions	Date		Drawing Title	Client Project No.	Contract No.	Project Title	Designed By	Checked By	Drawn By	Date	Drawing No.
		Dept. of Veterans Affairs VA Medical Center 423 E. 23rd Street New York, NY 10010	BUILDING 87 THIRD FLOOR	Building No. 87	AutoCAD File Name LSC09 87 3	FIRE/SMOKE BARRIER DRAWINGS	JS	SF	KV;AW	3/04/15	LSC-09
							Location NY VA HCS ST. ALBANS CAMPUS			Scale: 3/32=1'-0"	Sht. 09 Of 16

SYMBOLS LIST

- 2 HOUR FIRE BARRIER
- 1 HOUR FIRE BARRIER
- 30 MINUTE SMOKE BARRIER
- HAZARDOUS SPACE
- EXIT STAIR
- EXIT
- SUITE
- ZONE BOUNDARY

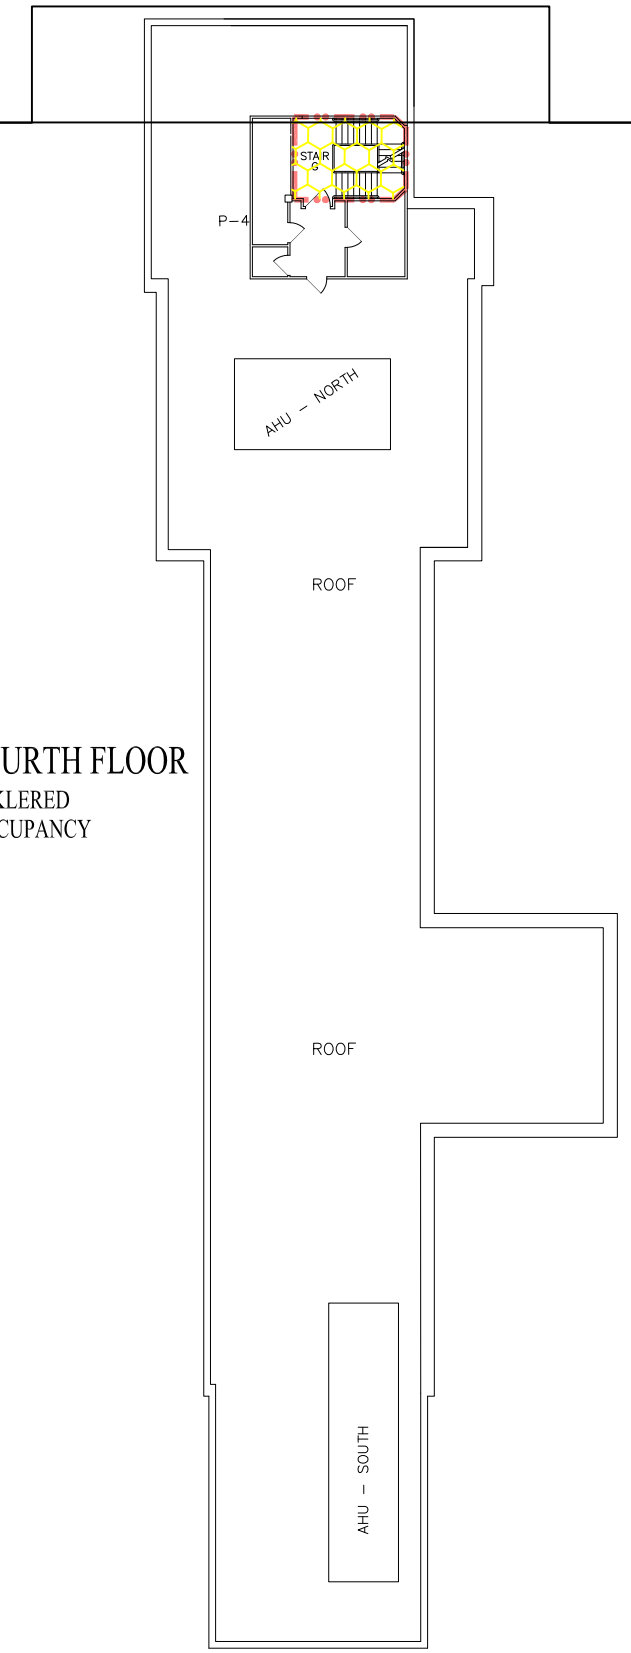

BUILDING 87 FOURTH FLOOR

FULLY SPRINKLERED
INDUSTRIAL OCCUPANCY

KEY PLAN

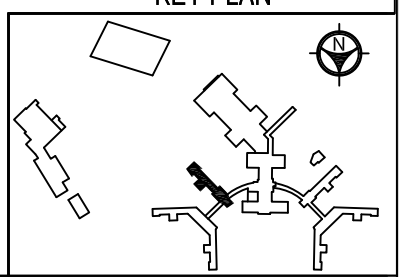

Revisions	Date	Dept. of Veterans Affairs VA Medical Center 423 E. 23rd Street New York, NY 10010	Drawing Title BUILDING 87 FOURTH FLOORS	Client Project No.	Contract No.	Project Title FIRE/SMOKE BARRIER DRAWINGS	Designed By JS	Checked By SF	Drawn By KV;AW	Date 3/04/15	Drawing No. LSC-10
				Building No. 87	AutoCAD File Name LSC10 87 4		Location NY VA HCS ST. ALBANS CAMPUS			Scale: 3/32=1'-0"	Sht. 10 Of 16

SYMBOLS LIST

- 2 HOUR FIRE BARRIER
- 1 HOUR FIRE BARRIER
- 30 MINUTE SMOKE BARRIER
- HAZARDOUS SPACE
- EXIT STAIR
- EXIT
- SUITE
- ZONE BOUNDARY

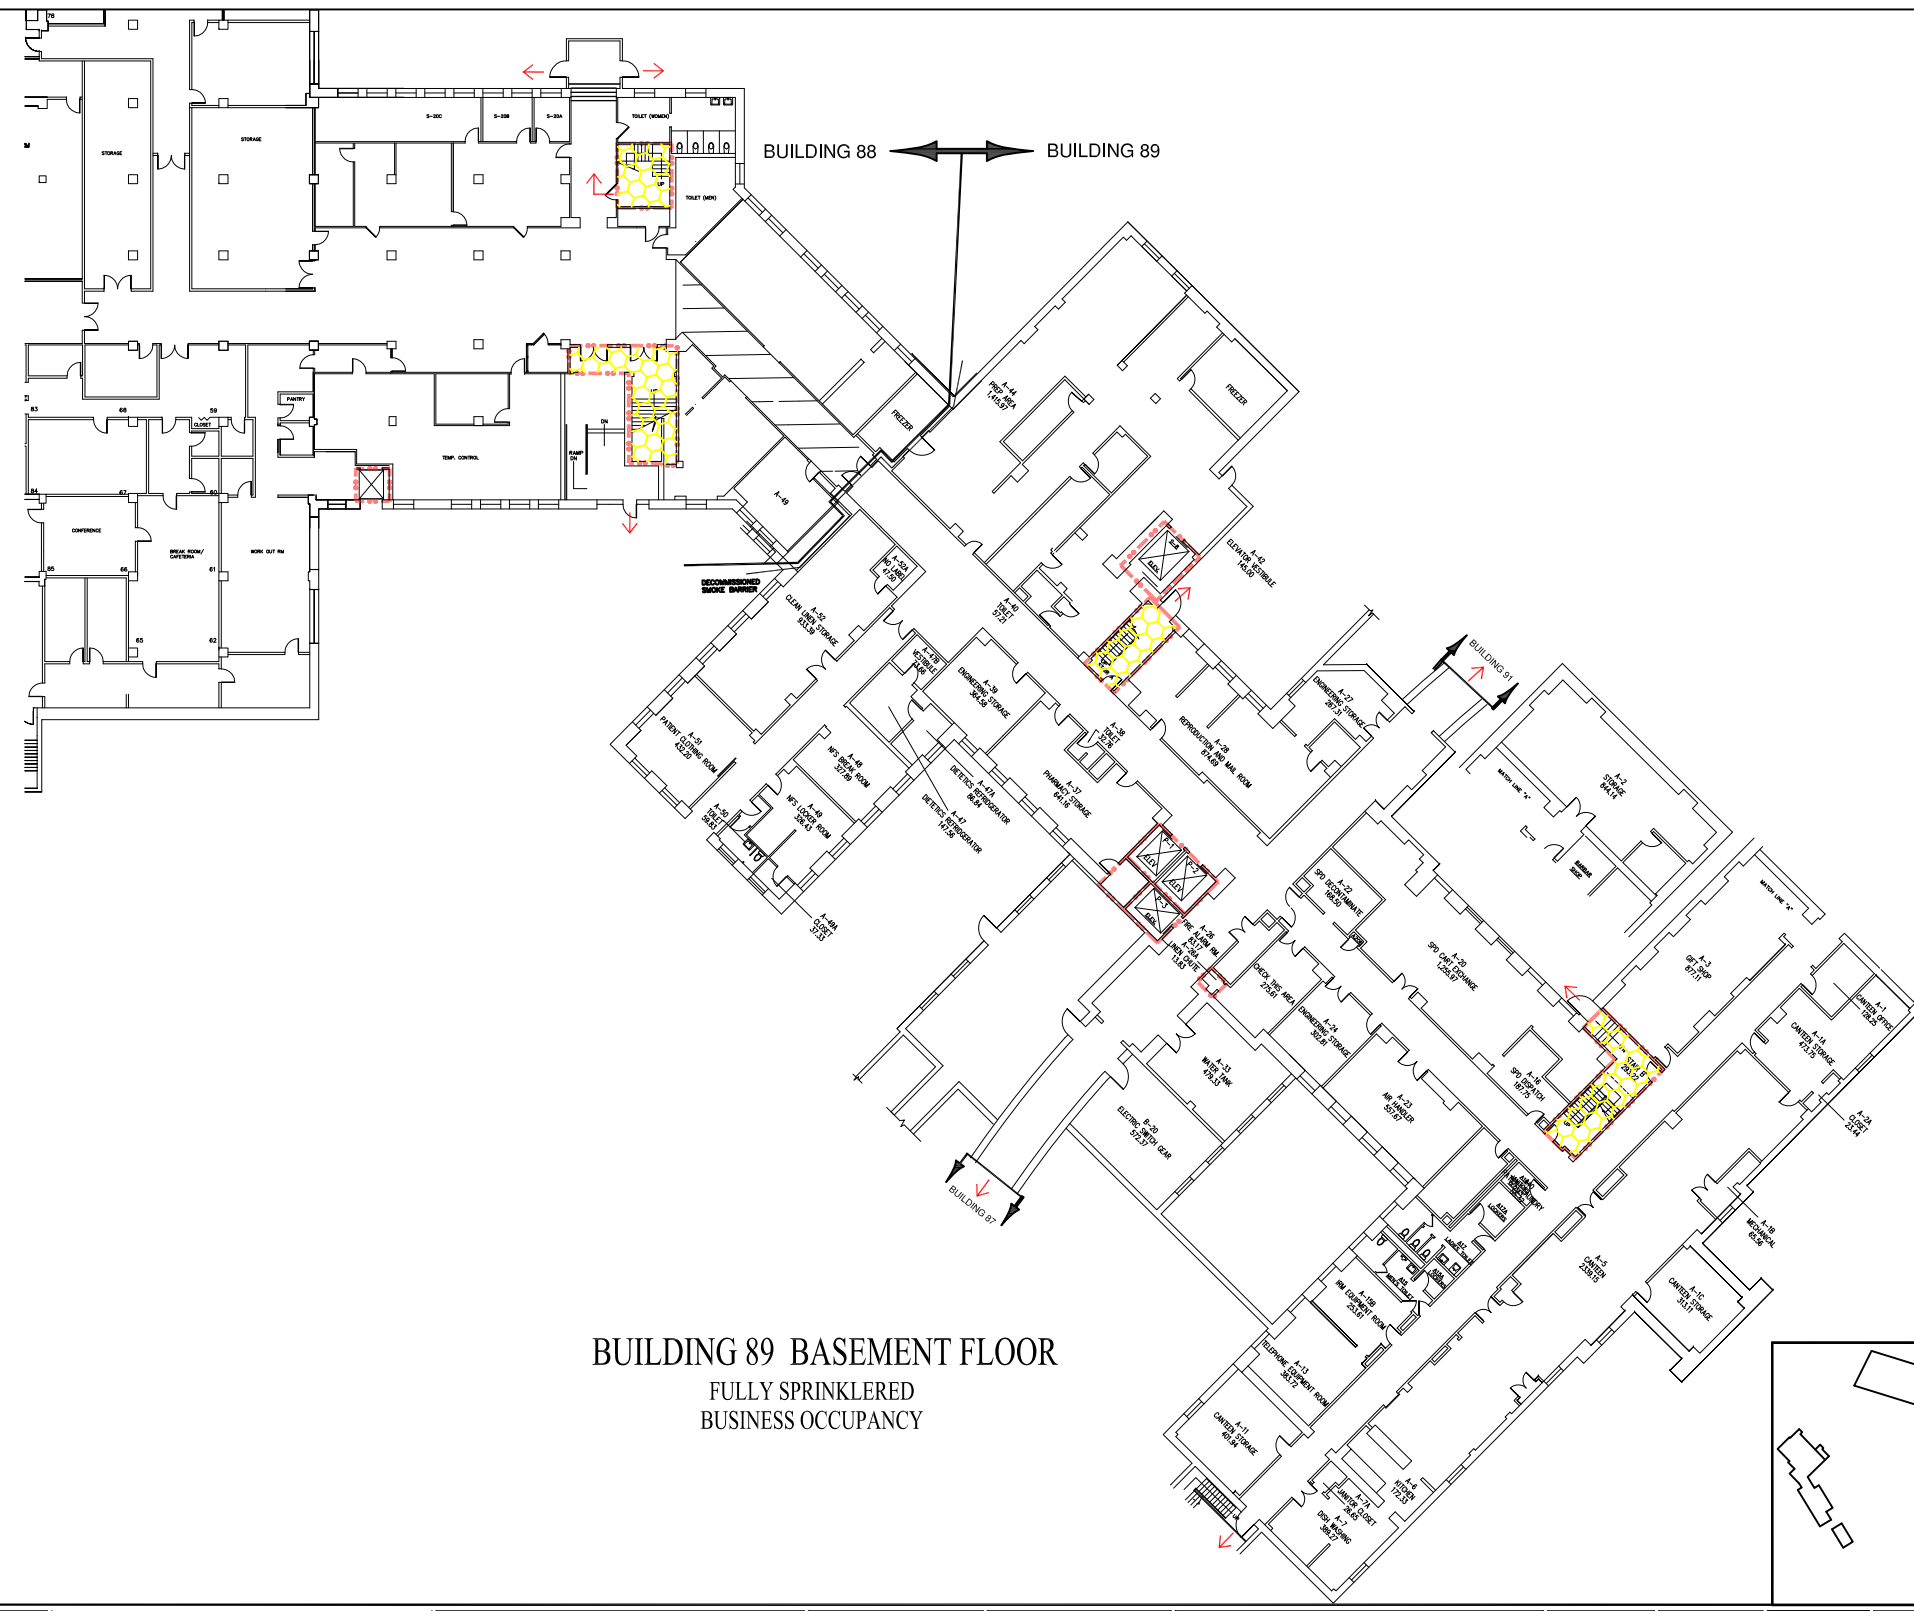
BUILDING 88
BUILDING 89
BUILDING 87
BUILDING 91
STORAGE
TOILET (WOMEN)
TOILET (MEN)
PANTRY
TEMP. CONTROL
CONFERENCE
WORK OUT RM
FREEZER
DECOMMISSIONED SMOKE BARRIER
DIETETIC REFRIGERATOR
DIETETIC STORAGE
PHARMACY STORAGE
REFRIGERATOR
MAL ROOM

SYMBOLS LIST

- 2 HOUR FIRE BARRIER
- 1 HOUR FIRE BARRIER
- 30 MINUTE SMOKE BARRIER
- HAZARDOUS SPACE
- EXIT STAIR
- EXIT
- SUITE
- ZONE BOUNDARY

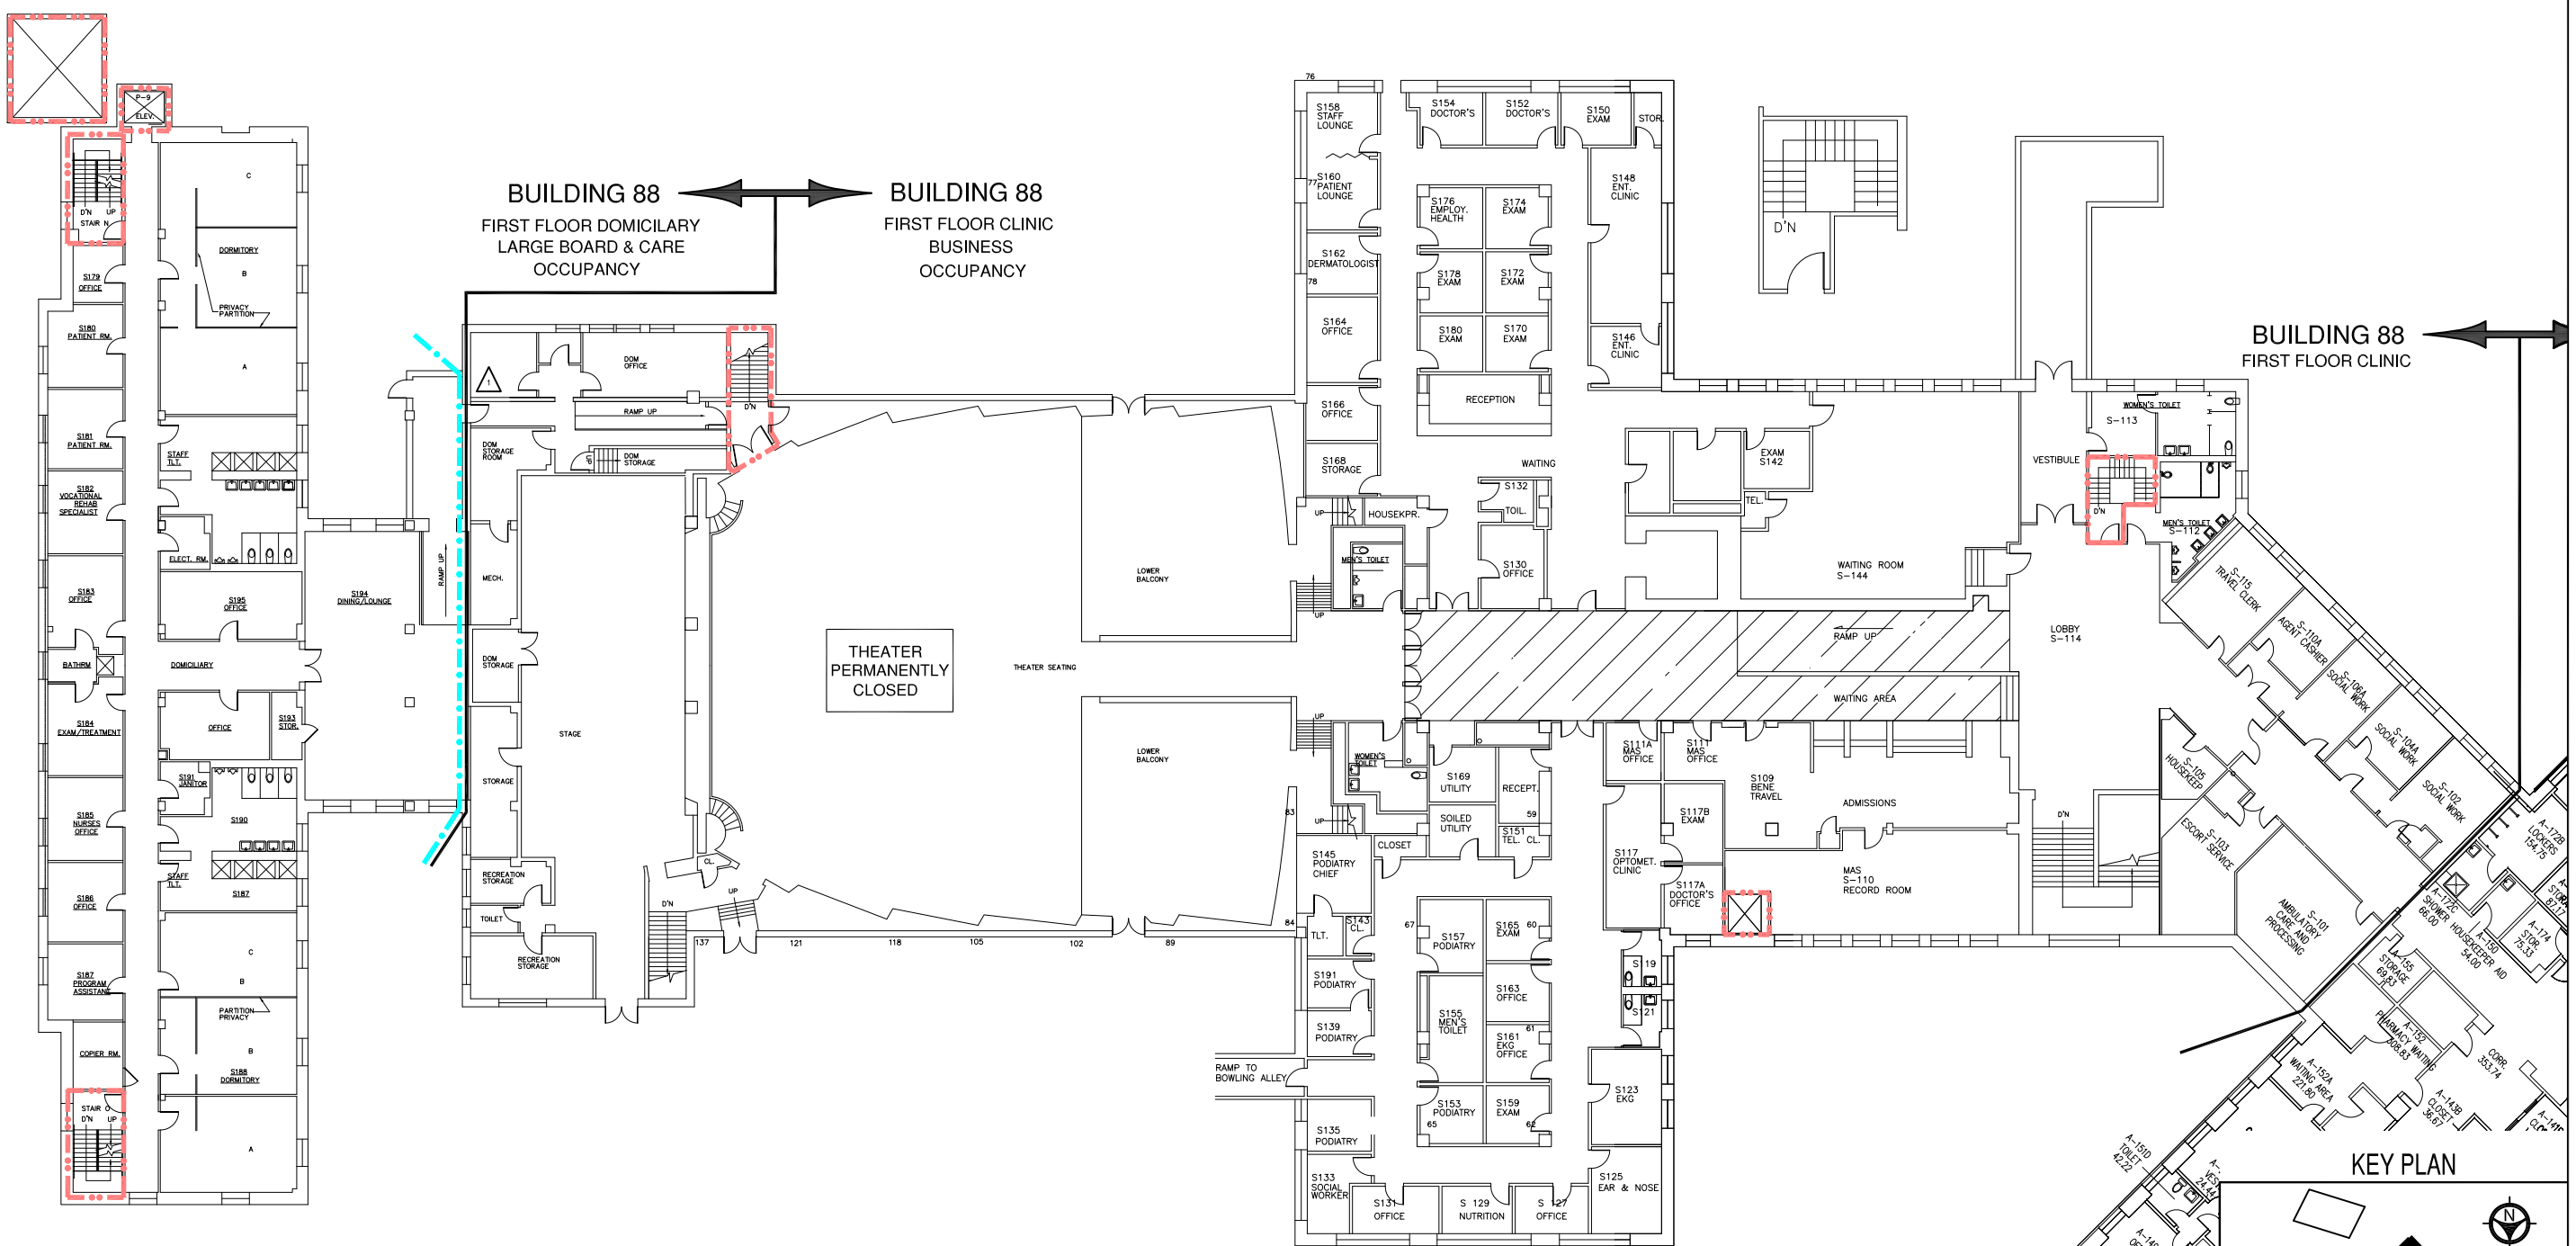

BUILDING 88 FIRST FLOOR

FULLY SPRINKLERED
MIXED OCCUPANCY

Revisions	Date			Drawing Title	Client Project No.	Contract No.	Project Title	Designed By	Checked By	Drawn By	Date	Drawing No.
		Dept. of Veterans Affairs VA Medical Center 423 E. 23rd Street New York, NY 10010		BUILDING 88 FIRST FLOOR	Building No. 88	AutoCAD File Name LSC12 88 1	FIRE/SMOKE BARRIER DRAWINGS	JS	SF	KV;AW	3/04/15	LSC-12 Sht. 12 Of 16
								Location NY VA HCS ST. ALBANS CAMPUS			Scale: 3/32=1'-0"	

SYMBOLS LIST

- 2 HOUR FIRE BARRIER
- 1 HOUR FIRE BARRIER
- 30 MINUTE SMOKE BARRIER
- HAZARDOUS SPACE
- EXIT STAIR
- EXIT
- SUITE
- ZONE BOUNDARY

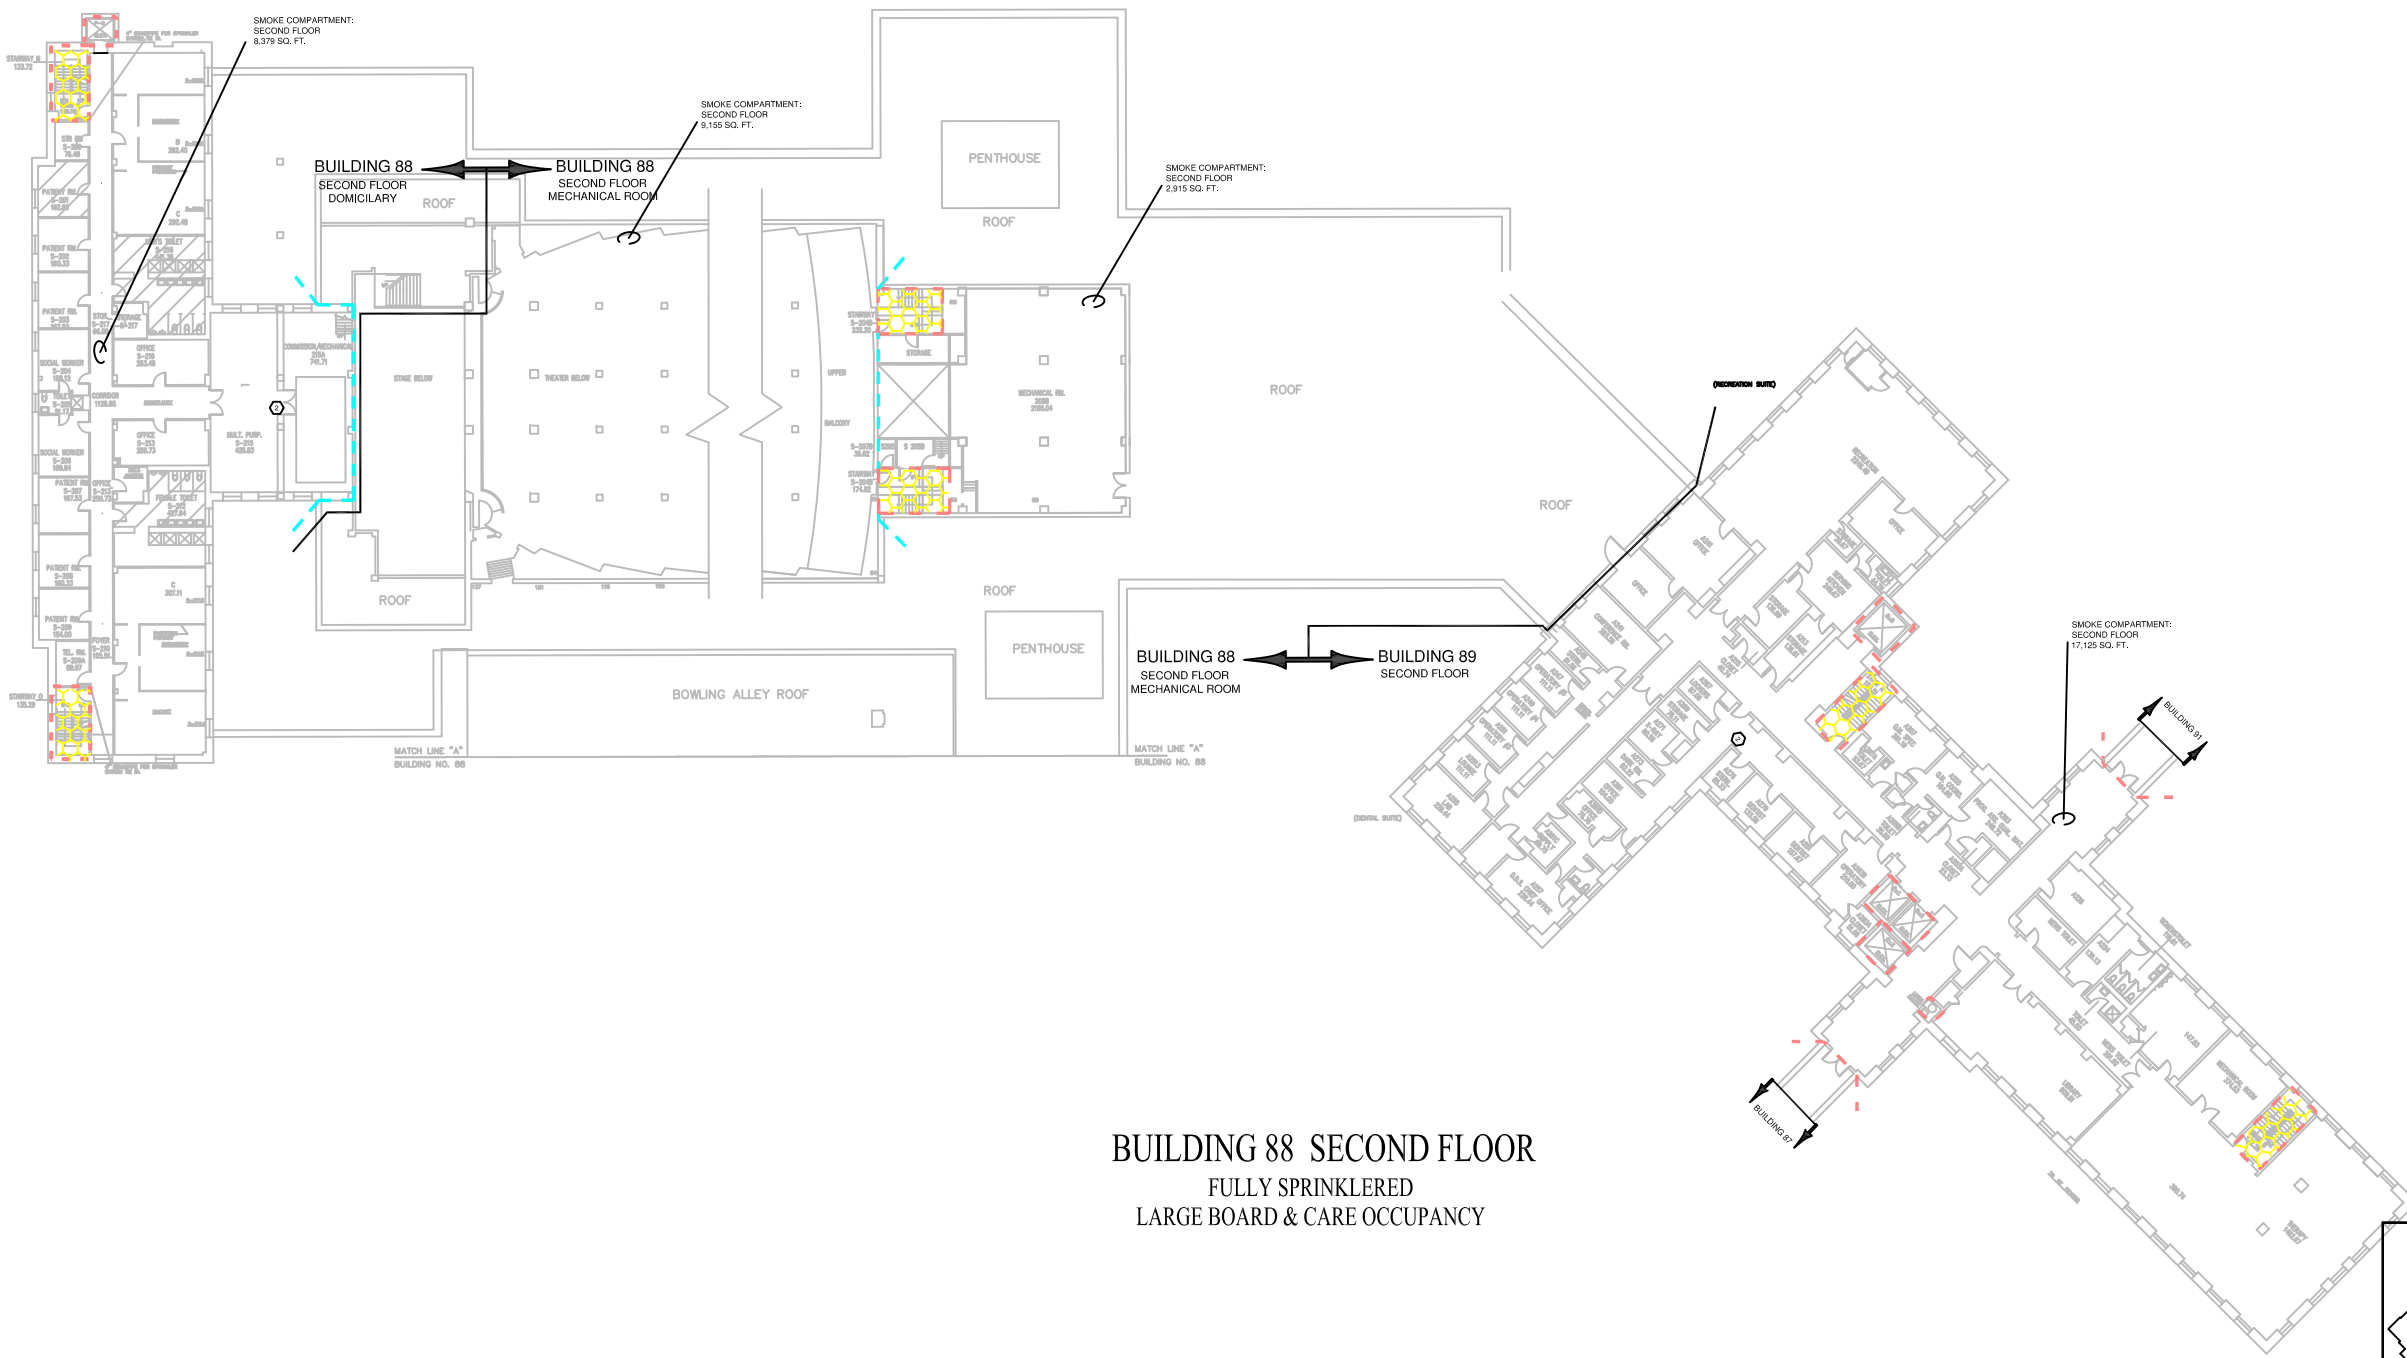

BUILDING 88 SECOND FLOOR

FULLY SPRINKLERED

LARGE BOARD & CARE OCCUPANCY

KEY PLAN

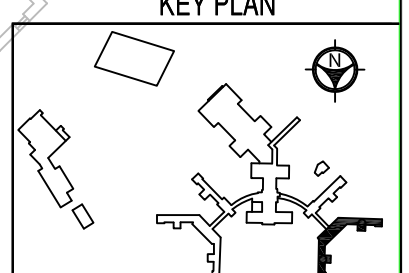

Revisions	Date			Drawing Title	Client Project No.	Contract No.	Project Title	Designed By	Checked By	Drawn By	Date	Drawing No.
		Dept. of Veterans Affairs VA Medical Center 423 E. 23rd Street New York, NY 10010		BUILDING 88 SECOND FLOOR	Building No. 89	AutoCAD File Name LSC13 88 2	FIRE/SMOKE BARRIER DRAWINGS	JS	SF	KV;AW	3/04/15	LSC-13
								Location NY VA HCS ST. ALBANS CAMPUS			Scale: 3/32=1'-0"	Sht. 13 Of 16

SYMBOLS LIST

- 2 HOUR FIRE BARRIER
- 1 HOUR FIRE BARRIER
- 30 MINUTE SMOKE BARRIER
- HAZARDOUS SPACE
- EXIT STAIR
- EXIT
- SUITE
- ZONE BOUNDARY

FIRE ALARM KEY NOTES:

1. CEILING MOUNTED DEVICE.
2. REMOVE EXISTING CROSS CORRIDOR DOORS AND DISCARD. REMOVE EXISTING DOOR HARDWARE AND RETURN TO VA. INSTALL BLANK HINGE PLATES AND PATCH REMAINING. REPAINT ENTIRE FRAME TO MATCH EXISTING.

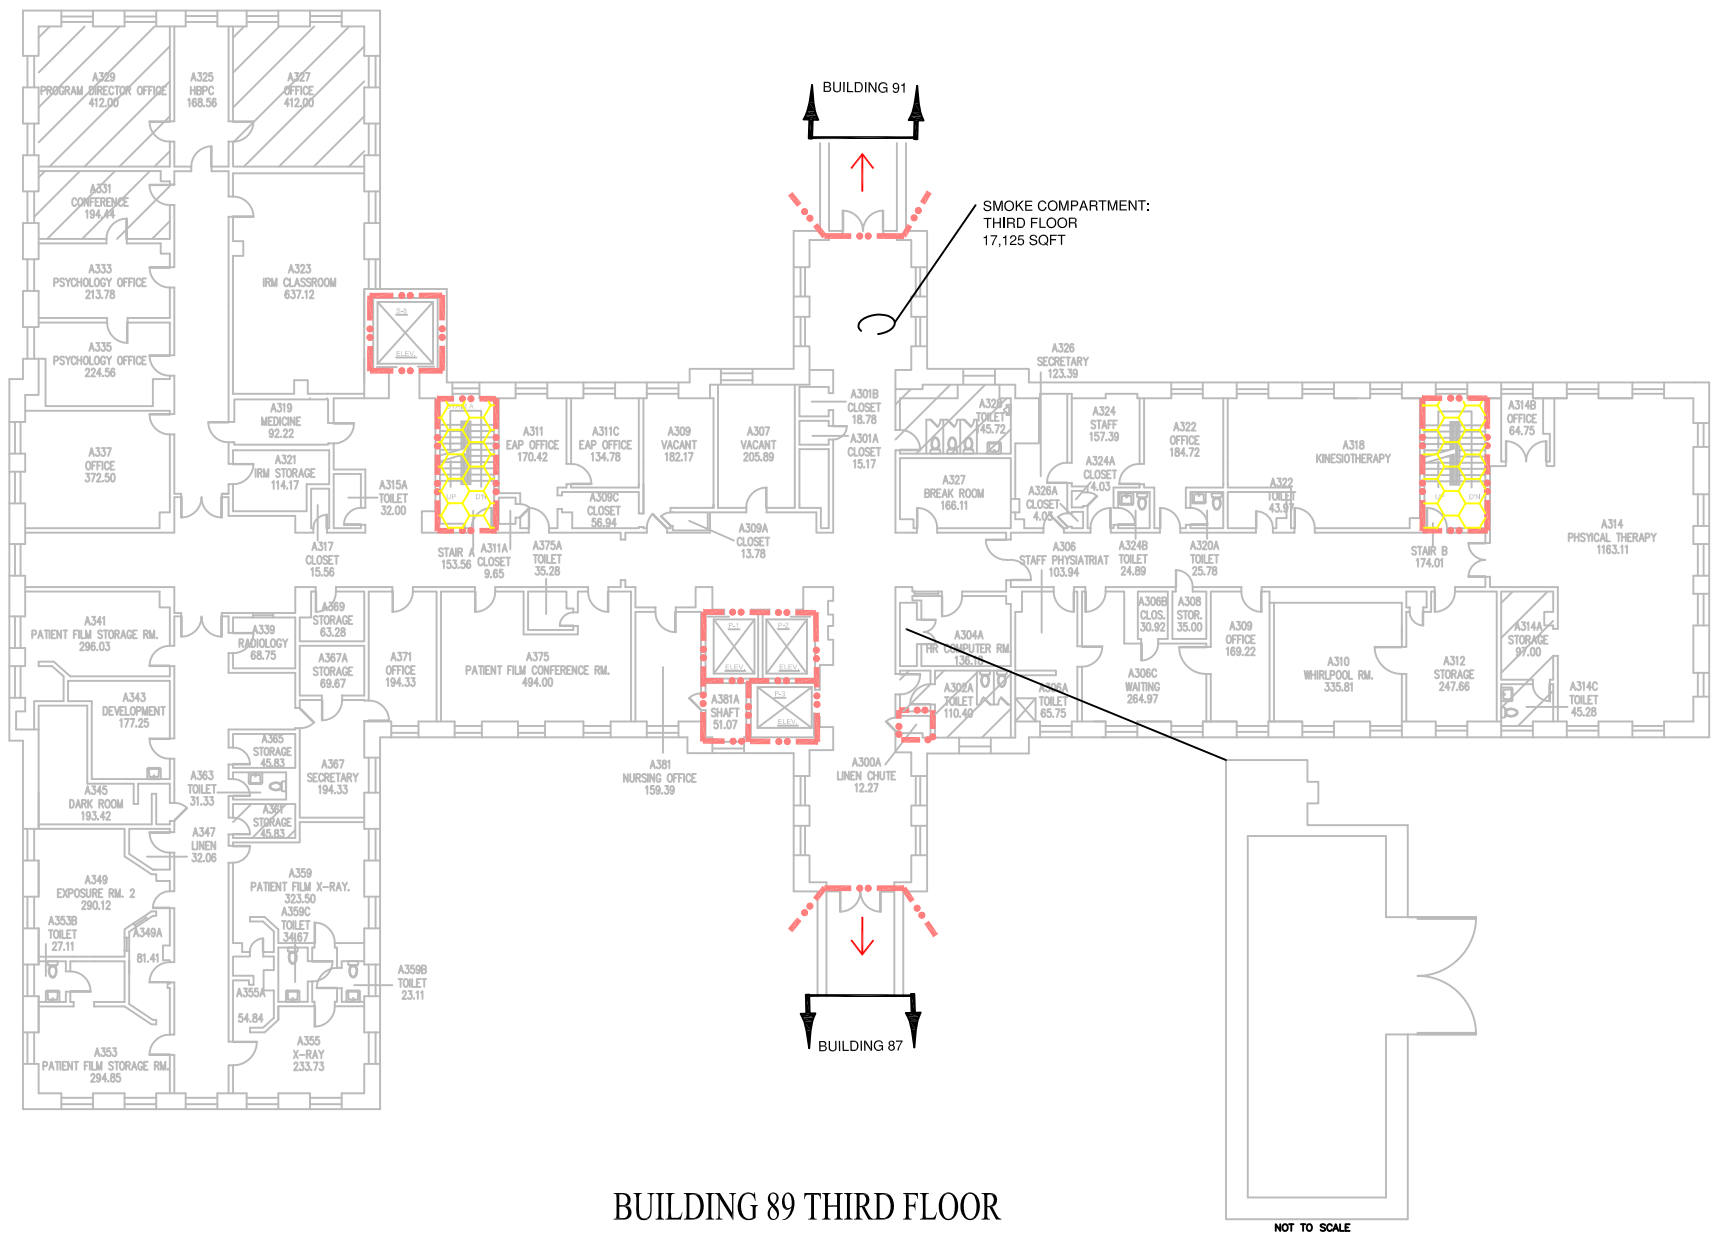

BUILDING 89 THIRD FLOOR

FULLY SPRINKLERED
BUSINESS OCCUPANCY

KEY PLAN

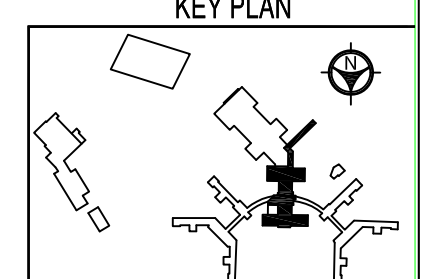

Revisions	Date		Drawing Title	Client Project No.	Contract No.	Project Title	Designed By	Checked By	Drawn By	Date	Drawing No.
		Dept. of Veterans Affairs VA Medical Center 423 E. 23rd Street New York, NY 10010	BUILDING 89 THIRD FLOOR	Building No. 89	AutoCAD File Name LCS-20	FIRE/SMOKE BARRIER DRAWINGS	JS	SF	KV;AW	3/04/15	LSC-14
							Location NY VA HCS ST. ALBANS CAMPUS			Scale: 3/32=1'-0"	Sht. 14 Of 16

SYMBOLS LIST

- 2 HOUR FIRE BARRIER
- 1 HOUR FIRE BARRIER
- 30 MINUTE SMOKE BARRIER
- HAZARDOUS SPACE
- EXIT STAIR
- EXIT
- SUITE
- ZONE BOUNDARY

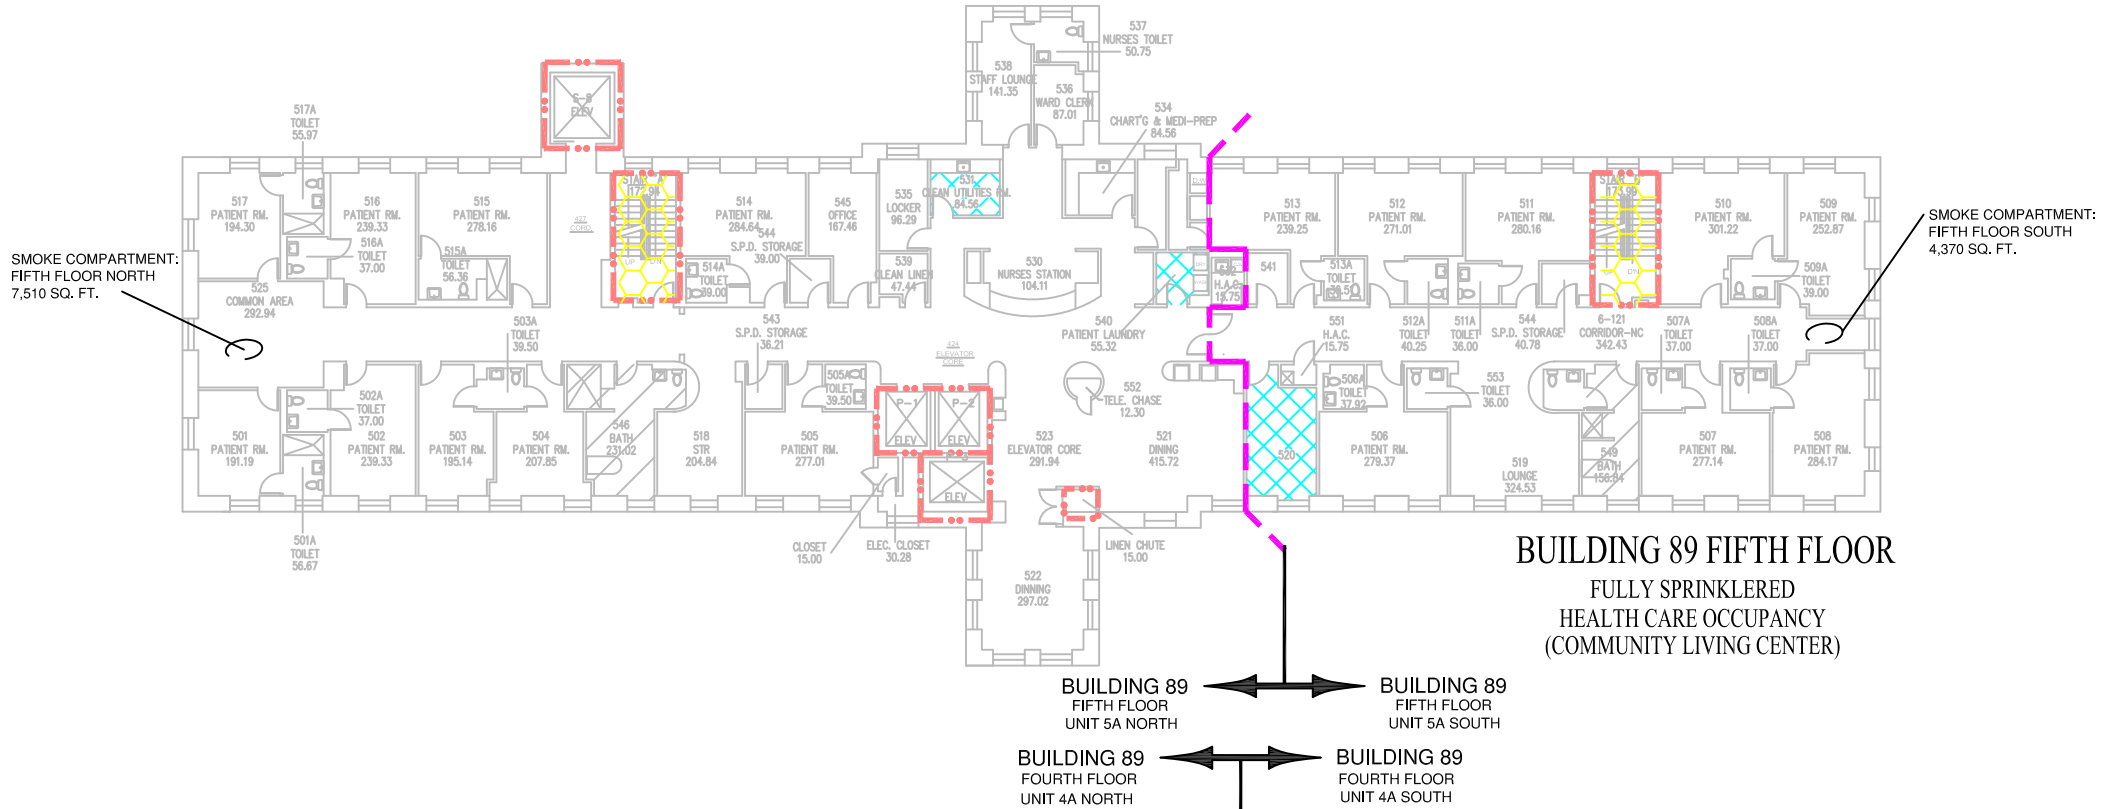

BUILDING 89 FIFTH FLOOR
FULLY SPRINKLERED
HEALTH CARE OCCUPANCY
(COMMUNITY LIVING CENTER)

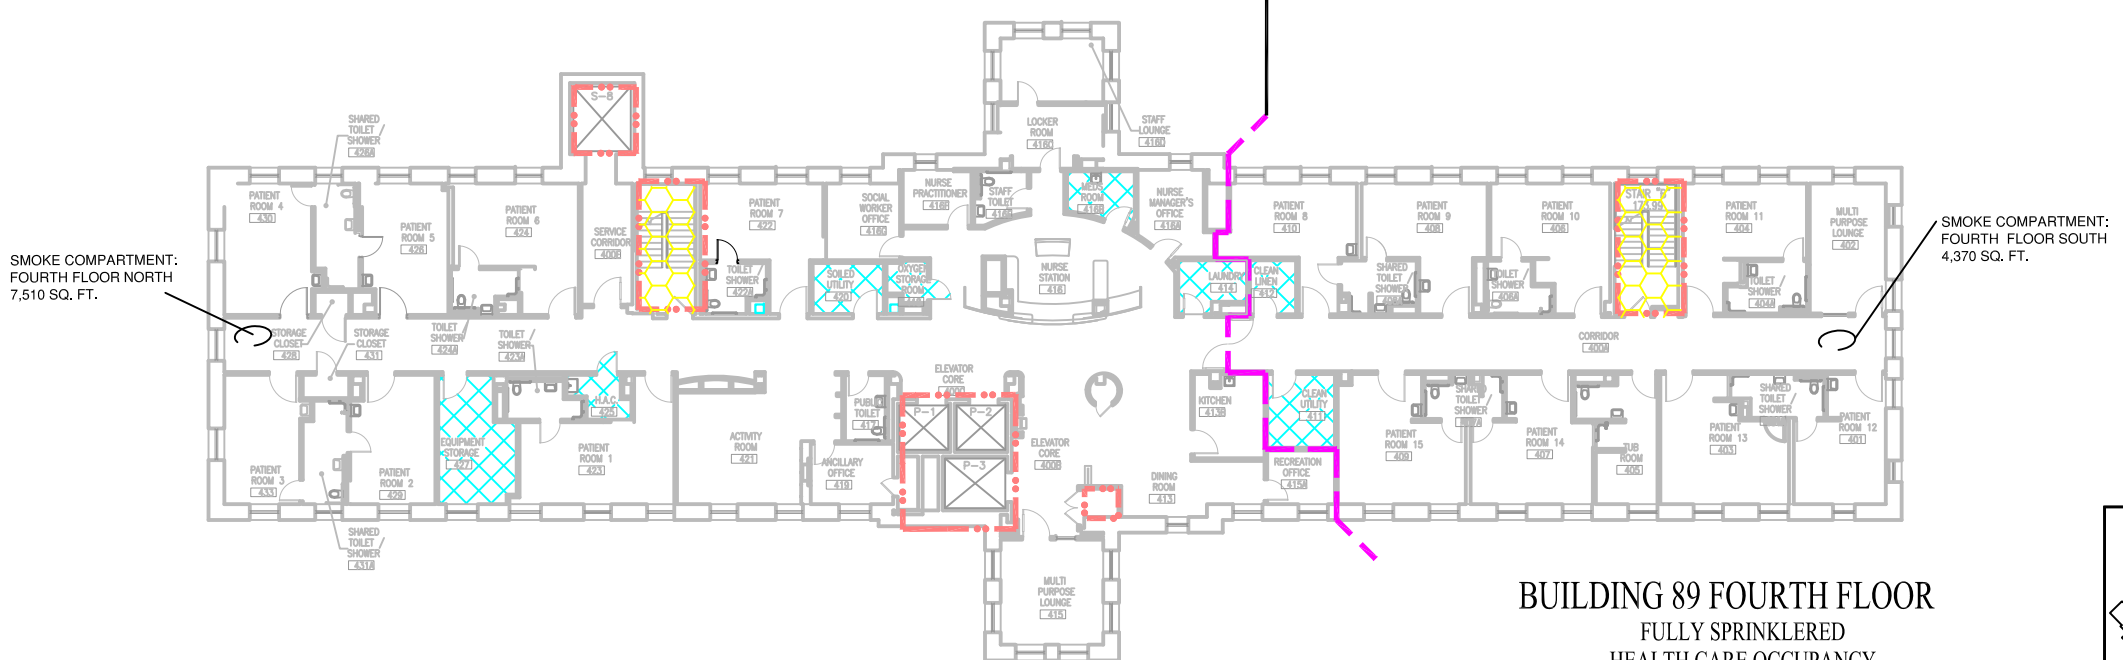

BUILDING 89 FOURTH FLOOR
FULLY SPRINKLERED
HEALTH CARE OCCUPANCY
(COMMUNITY LIVING CENTER)

KEY PLAN

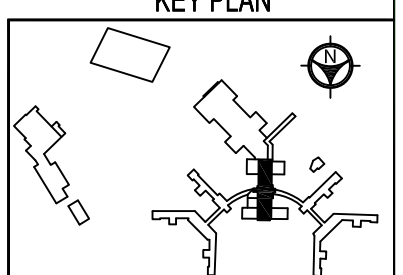

Revisions	Date		Drawing Title	Client Project No.	Contract No.	Project Title	Designed By	Checked By	Drawn By	Date	Drawing No.
		Dept. of Veterans Affairs VA Medical Center 423 E. 23rd Street New York, NY 10010	BUILDING 89 FOURTH AND FIFTH FLOORS	Building No. 89	AutoCAD File Name LSC15 89 4-5	FIRE/SMOKE BARRIER DRAWINGS	JS	SF	KV;AW	3/04/15	LSC-15
							Location NY VA HCS ST. ALBANS CAMPUS			Scale: 3/32=1'-0"	Sht. 15 Of 16

SYMBOLS LIST

- 2 HOUR FIRE BARRIER
- 1 HOUR FIRE BARRIER
- 30 MINUTE SMOKE BARRIER
- HAZARDOUS SPACE
- EXIT STAIR
- EXIT
- SUITE
- ZONE BOUNDARY

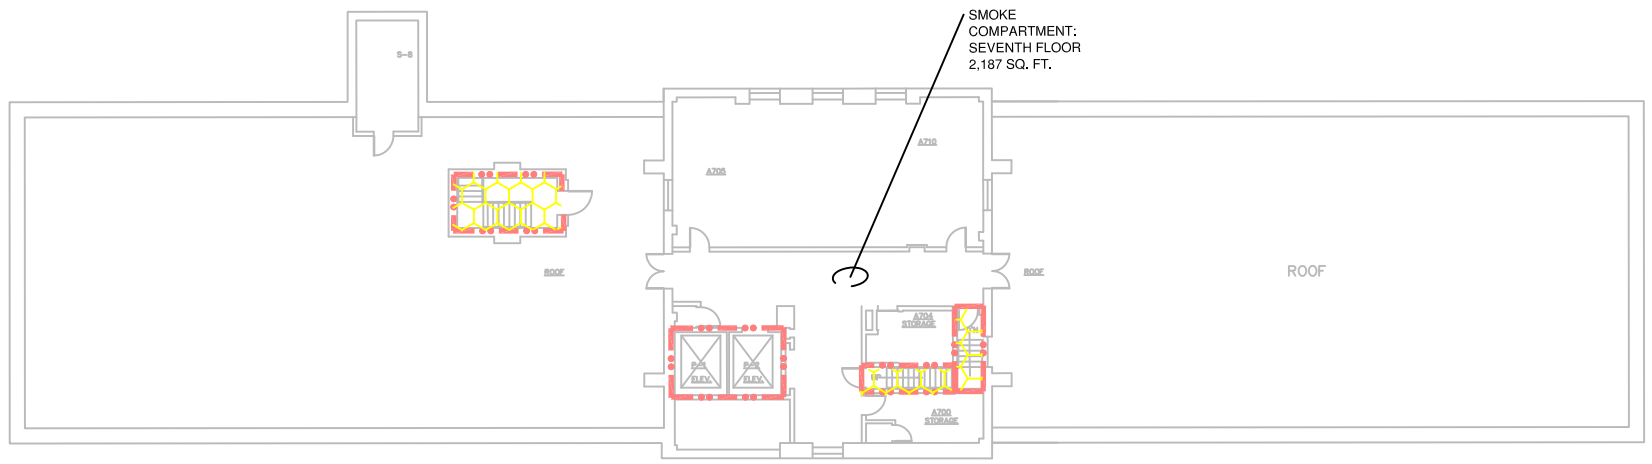

BUILDING 89 SEVENTH FLOOR
FULLY SPRINKLERED
INDUSTRIAL OCCUPANCY

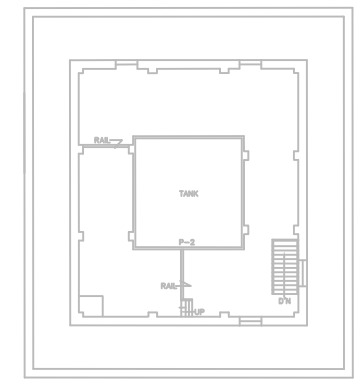

BUILDING 89 NINTH FLOOR
FULLY SPRINKLERED
INDUSTRIAL OCCUPANCY

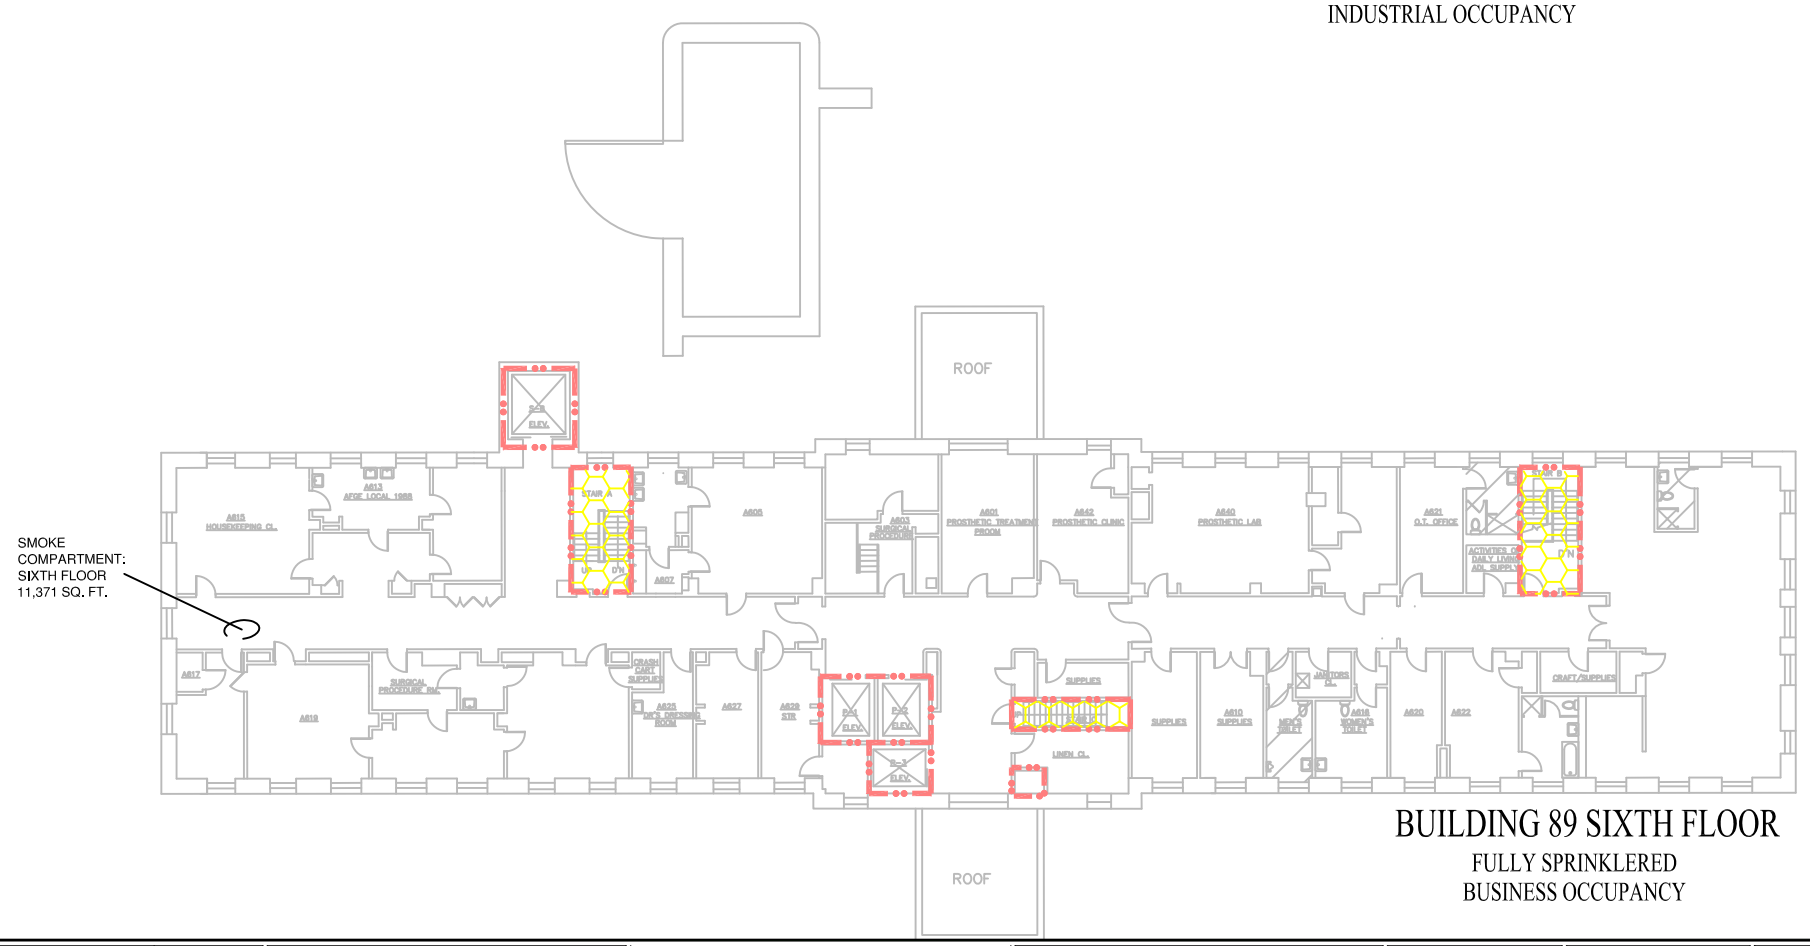

BUILDING 89 SIXTH FLOOR
FULLY SPRINKLERED
BUSINESS OCCUPANCY

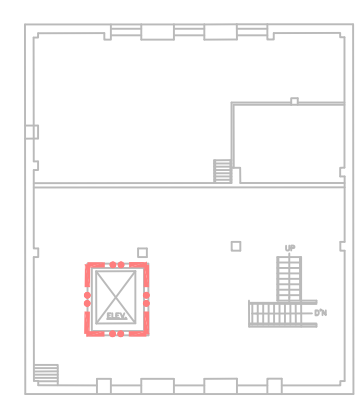

BUILDING 89 EIGHTH FLOOR
FULLY SPRINKLERED
INDUSTRIAL OCCUPANCY

KEY PLAN

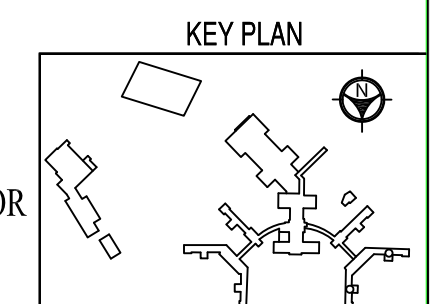

Revisions	Date

Dept. of Veterans Affairs
VA Medical Center
423 E. 23rd Street
New York, NY 10010

Drawing Title	Client Project No.	Contract No.	Project Title	Designed By	Checked By	Drawn By	Date	Drawing No.
BUILDING 89 SIXTH, SEVENTH,EIGHTH AND NINTH FLOORS	Building No. 89	AutoCAD File Name LSC16 89 6-7-8-9	FIRE/SMOKE BARRIER DRAWINGS	JS	SF	KV;AW	3/04/15	LSC-16
				Location NY VA HCS ST. ALBANS CAMPUS			Scale: 3/32=1'-0"	Sht. 16 Of 16

SYMBOLS LIST

- 2 HOUR FIRE BARRIER
- 1 HOUR FIRE BARRIER
- 30 MINUTE SMOKE BARRIER
- HAZARDOUS SPACE
- EXIT STAIR
- EXIT
- SUITE
- ZONE BOUNDARY

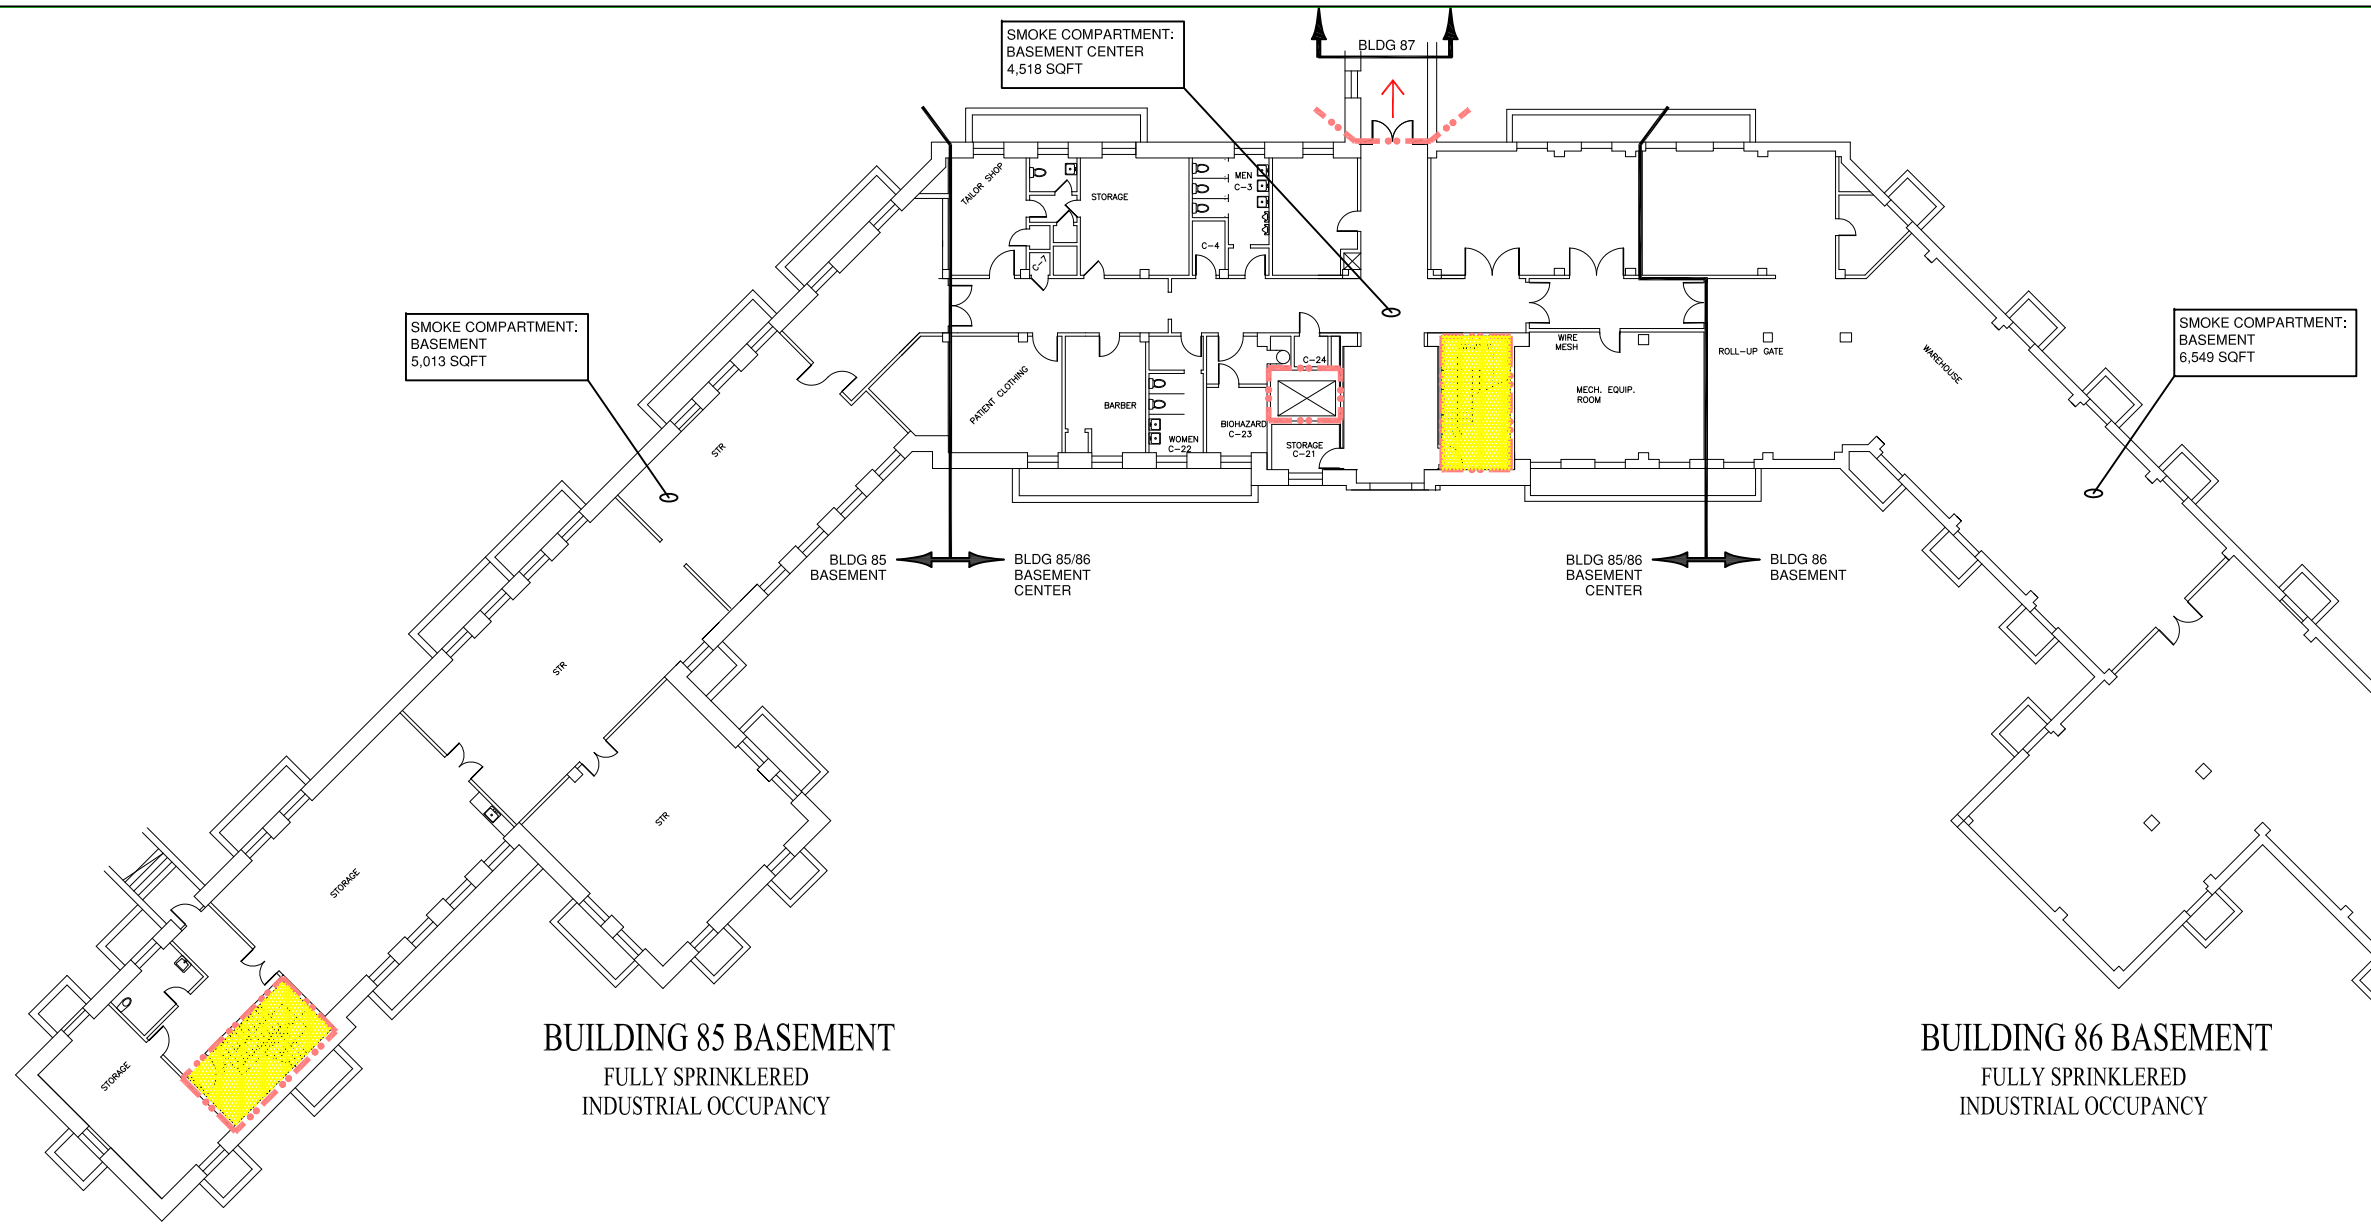

BUILDING 85 BASEMENT
FULLY SPRINKLERED
INDUSTRIAL OCCUPANCY

BUILDING 86 BASEMENT
FULLY SPRINKLERED
INDUSTRIAL OCCUPANCY

KEY PLAN

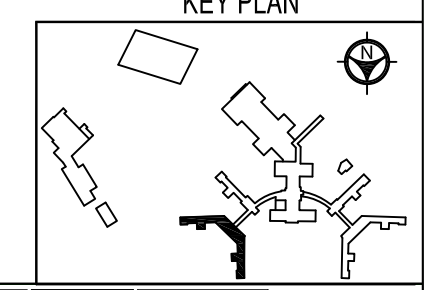

Revisions	Date	Dept. of Veterans Affairs VA Medical Center 423 E. 23rd Street New York, NY 10010	Drawing Title BUILDING 85, 86 BASEMENT	Client Project No.	Contract No.	Project Title FIRE/SMOKE BARRIER DRAWINGS	Designed By JS	Checked By SF	Drawn By KV;AW	Date 3/04/15	Drawing No. LSC-01
				Building No. 85,86	AutoCAD File Name LSC01 85-86 B		Location NY VA HCS ST. ALBANS CAMPUS			Scale: 3/32=1'-0"	Sht. 1 Of 16

SYMBOLS LIST

- 2 HOUR FIRE BARRIER
- 1 HOUR FIRE BARRIER
- 30 MINUTE SMOKE BARRIER
- HAZARDOUS SPACE
- EXIT STAIR
- EXIT
- SUITE
- ZONE BOUNDARY

BUILDING 167 FIRST FLOOR

NON-SPRINKLERED
INDUSTRIAL OCCUPANCY
(BLDG 85/86 GENERATOR BUILDING)

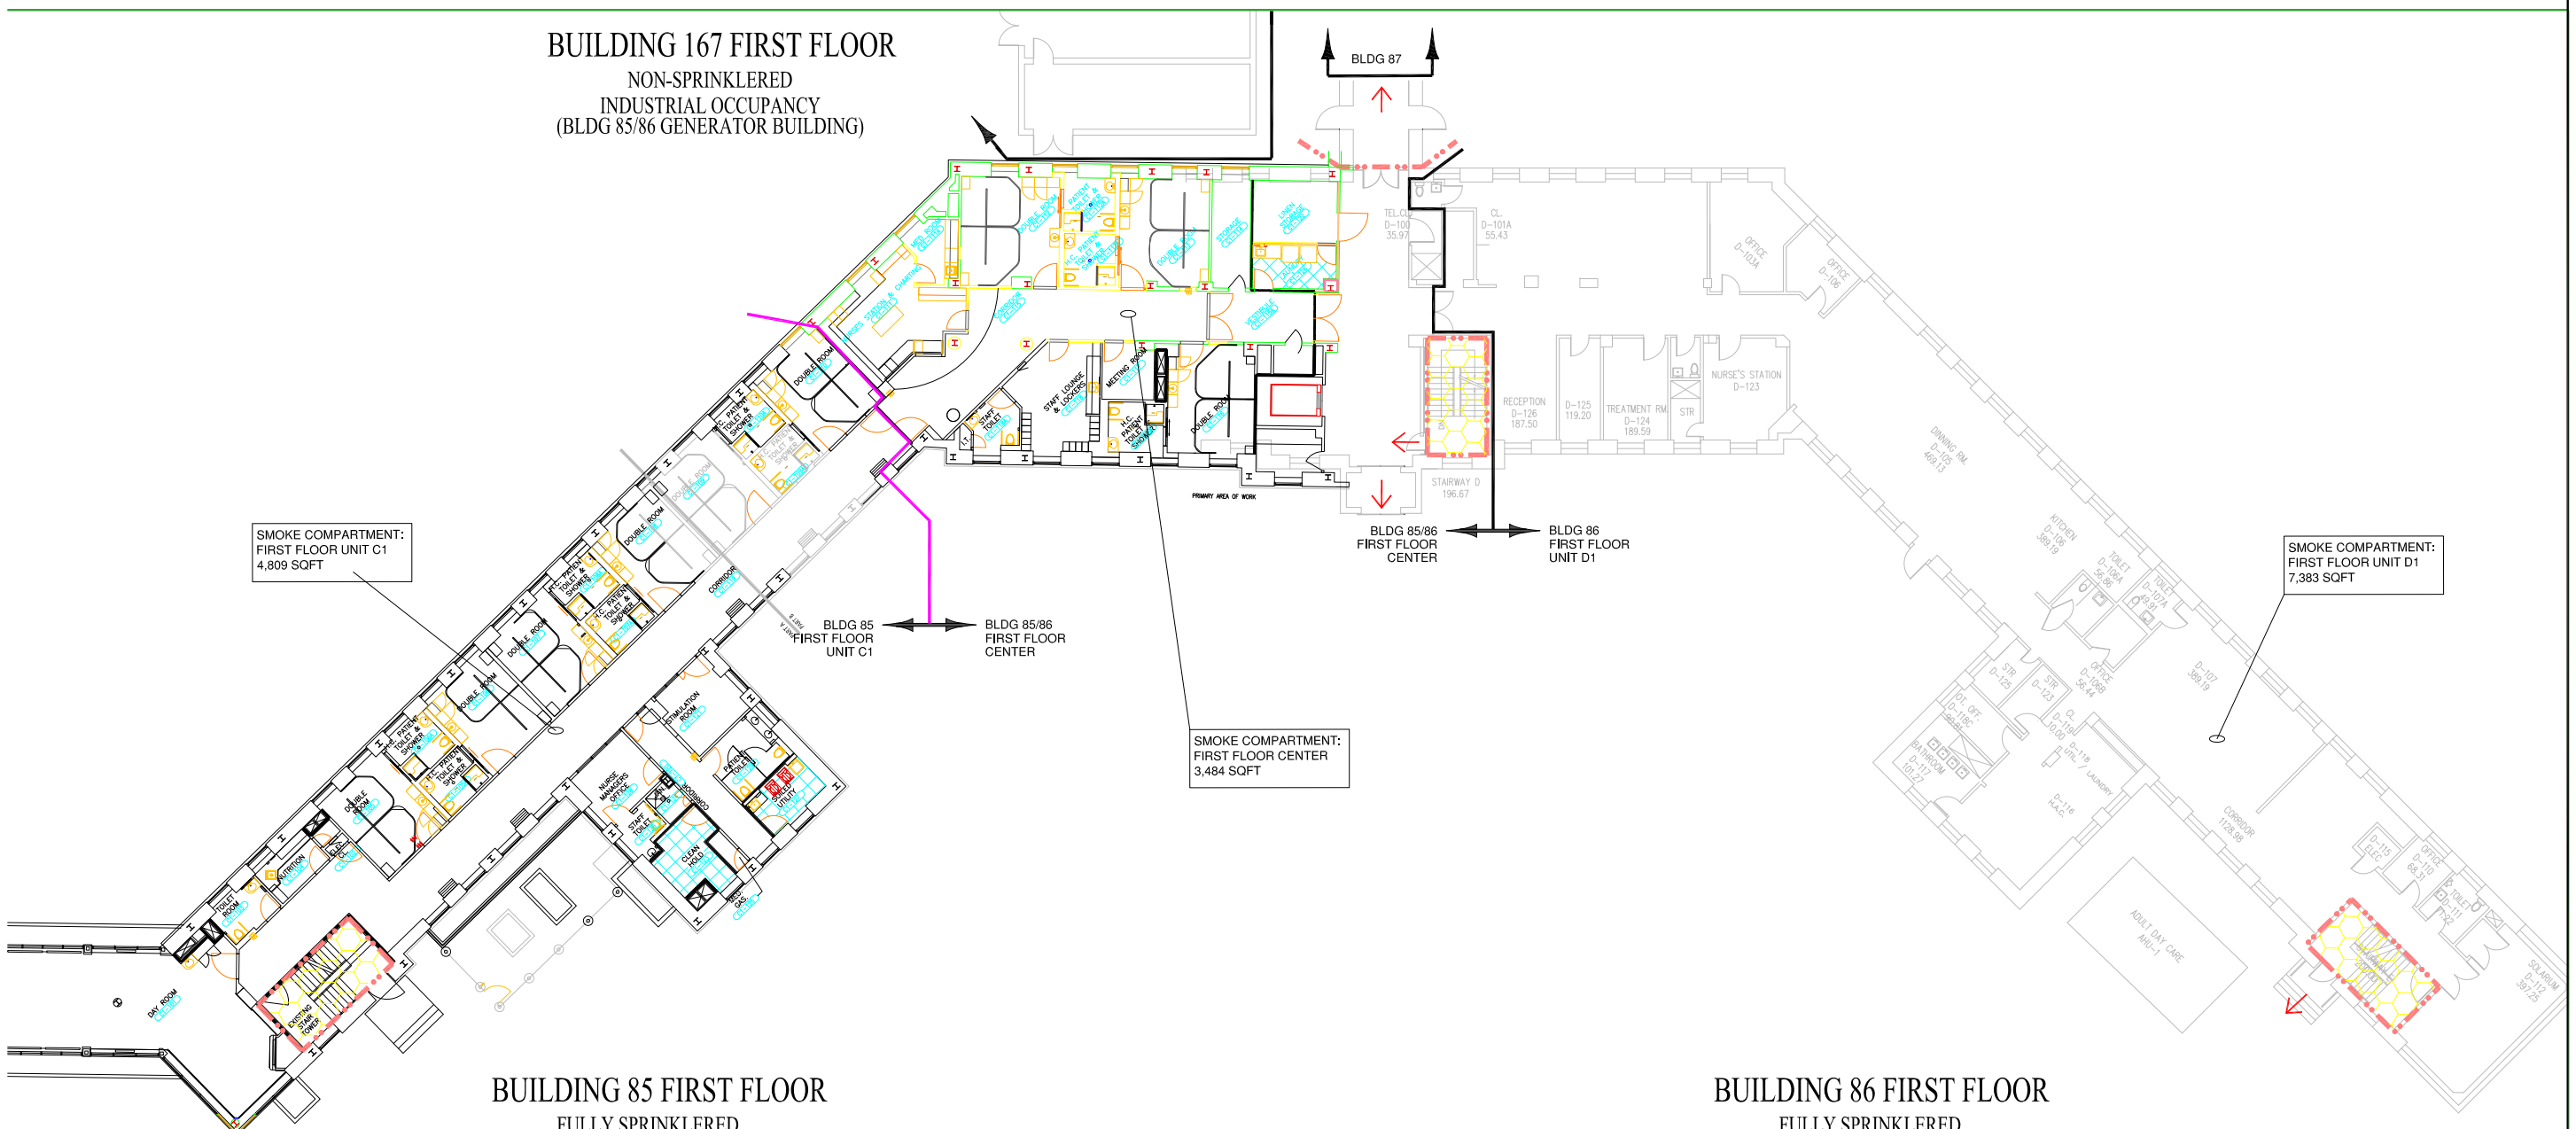

BUILDING 85 FIRST FLOOR

FULLY SPRINKLERED
HEALTH CARE OCCUPANCY
(COMMUNITY LIVING CENTER - LOCKED MENTAL HEALTH UNIT)

BUILDING 86 FIRST FLOOR

FULLY SPRINKLERED
ADULT DAYCARE OCCUPANCY

KEY PLAN

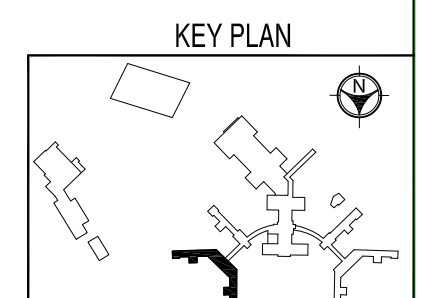

Revisions	Date			Drawing Title	Client Project No.	Contract No.	Project Title	Designed By	Checked By	Drawn By	DateRev-1/24/22	Drawing No.
		Dept. of Veterans Affairs VA Medical Center 423 E. 23rd Street New York, NY 10010		BUILDING 85,86 FIRST FLOOR	Building No. 85,86	AutoCAD File Name LSC02 85-86 1	FIRE/SMOKE BARRIER DRAWINGS	JS	SF	KV;AW	2/11/2021	LSC-02
								Location NY VA HCS ST. ALBANS CAMPUS			Scale: 3/32=1'-0"	Sht. 2 Of 16

SYMBOLS LIST

- 2 HOUR FIRE BARRIER
- 1 HOUR FIRE BARRIER
- 30 MINUTE SMOKE BARRIER
- HAZARDOUS SPACE
- EXIT STAIR
- EXIT
- SUITE
- ZONE BOUNDARY

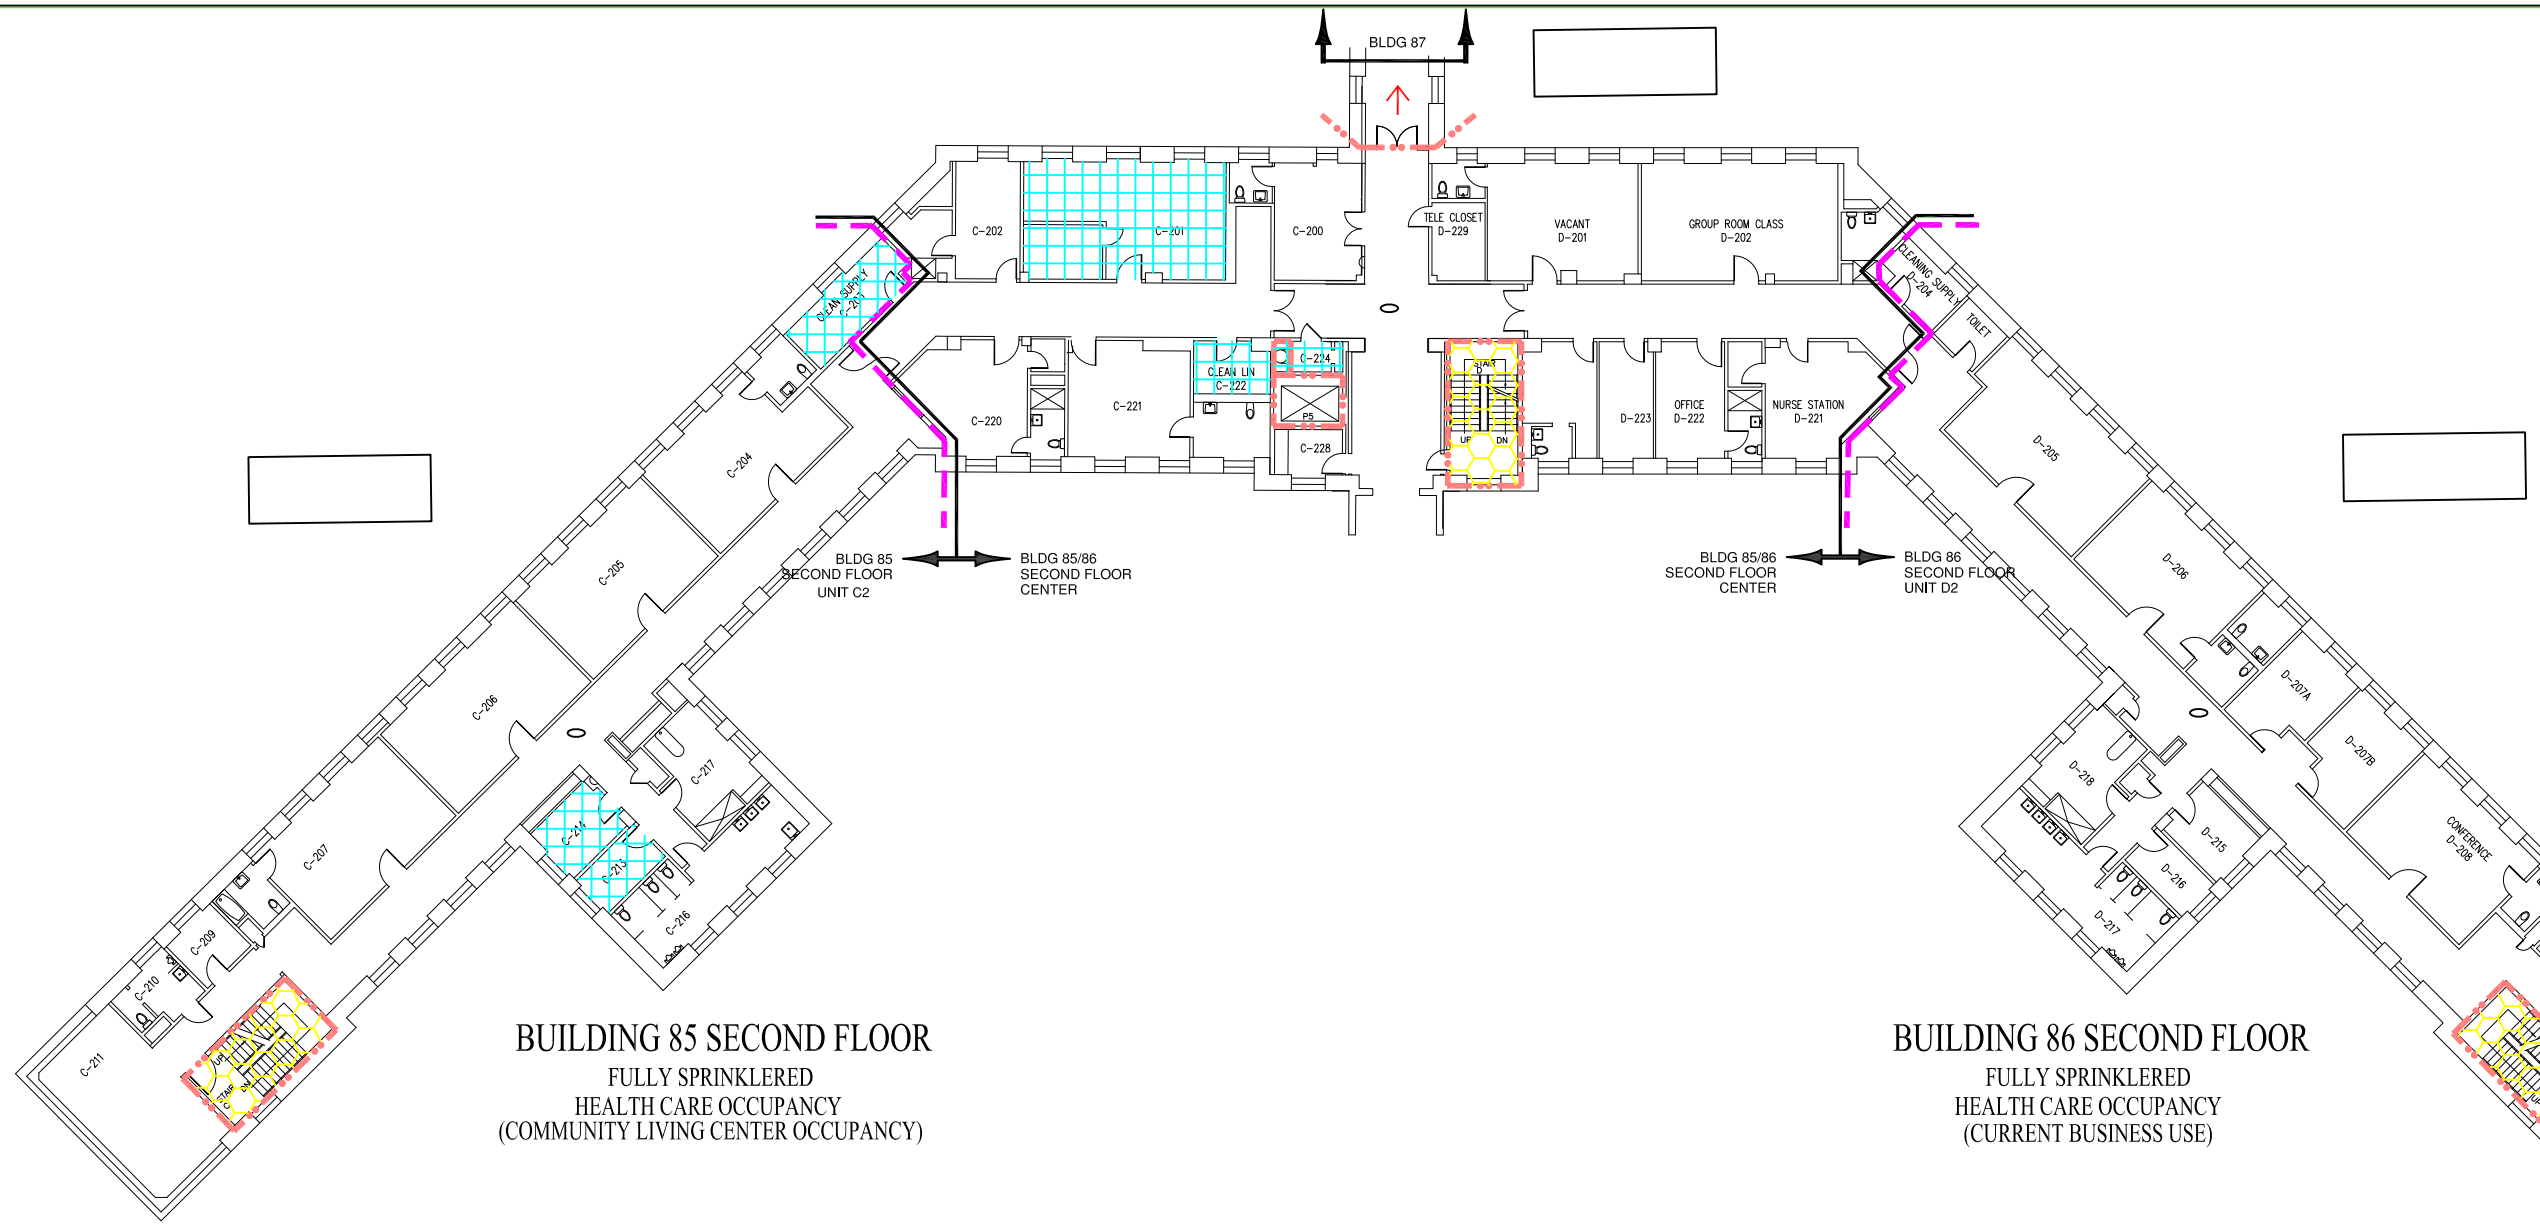

BUILDING 85 SECOND FLOOR

FULLY SPRINKLERED
HEALTH CARE OCCUPANCY
(COMMUNITY LIVING CENTER OCCUPANCY)

BUILDING 86 SECOND FLOOR

FULLY SPRINKLERED
HEALTH CARE OCCUPANCY
(CURRENT BUSINESS USE)

KEY PLAN

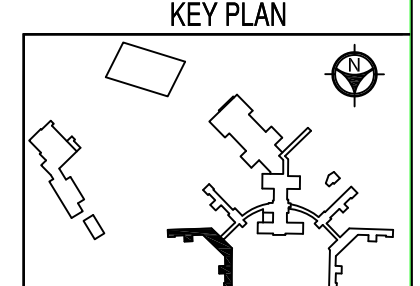

Revisions	Date		Drawing Title	Client Project No.	Contract No.	Project Title	Designed By	Checked By	Drawn By	Date	Drawing No.
		Dept. of Veterans Affairs VA Medical Center 423 E. 23rd Street New York, NY 10010	BUILDING 85, 86 SECOND FLOOR	Building No. 85,86	AutoCAD File Name LSC03 85-86 2	FIRE/SMOKE BARRIER DRAWINGS	JS	SF	KV;AW	3/04/15	LSC-03 Sht. 3 Of 16
							Location NY VA HCS ST. ALBANS CAMPUS			Scale: 3/32=1'-0"	

SYMBOLS LIST

- 2 HOUR FIRE BARRIER
- 1 HOUR FIRE BARRIER
- 30 MINUTE SMOKE BARRIER
- HAZARDOUS SPACE
- EXIT STAIR
- EXIT
- SUITE
- ZONE BOUNDARY

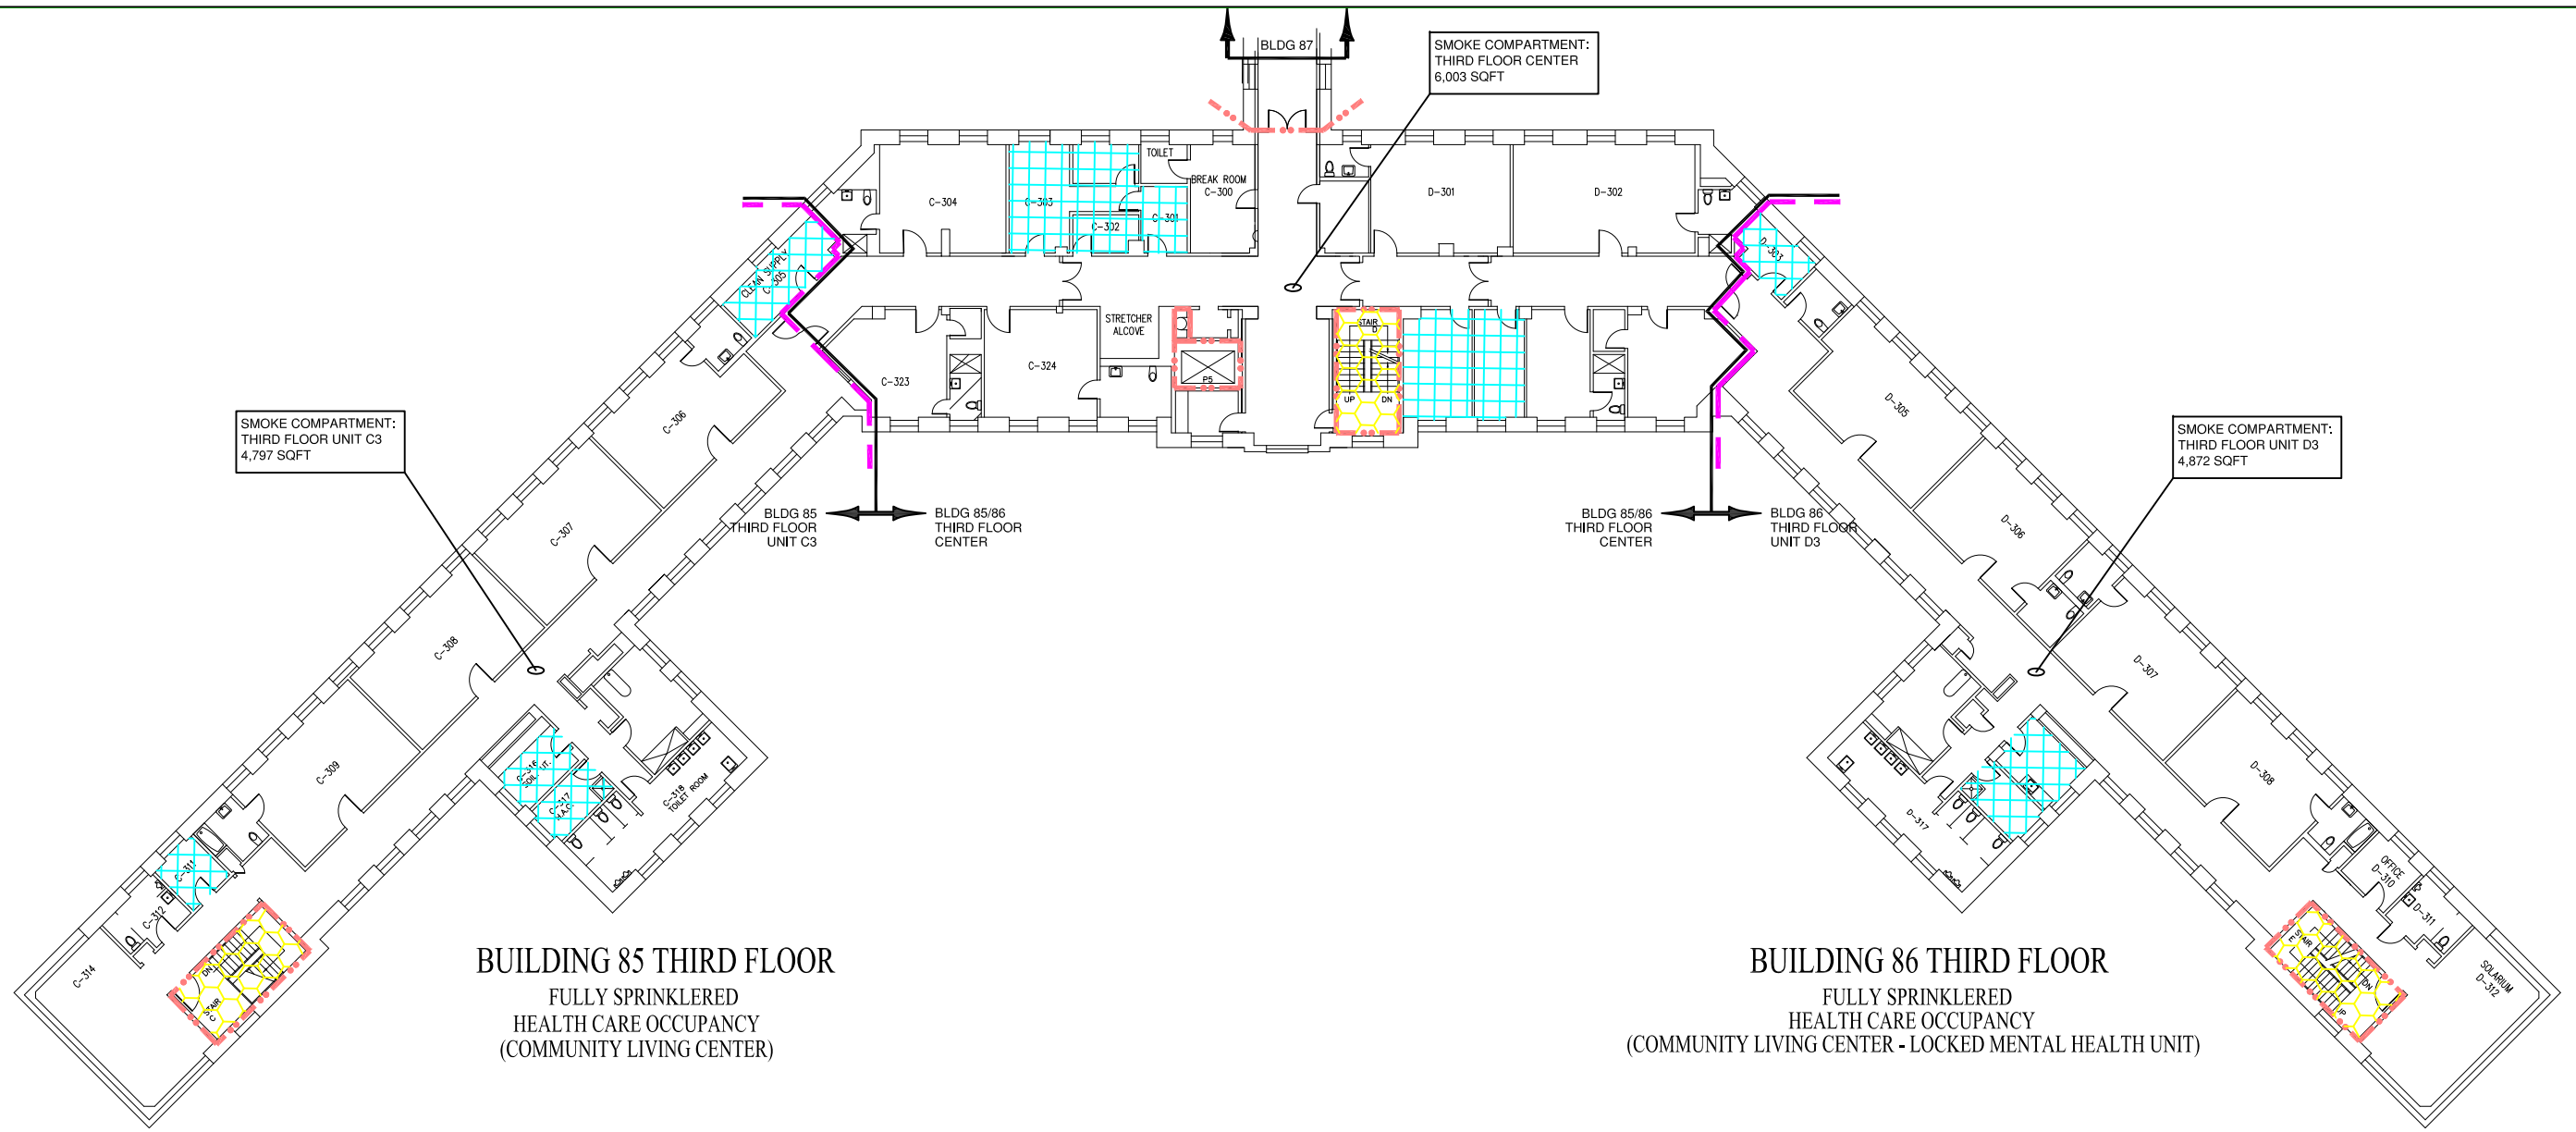

BUILDING 85 THIRD FLOOR
FULLY SPRINKLERED
HEALTH CARE OCCUPANCY
(COMMUNITY LIVING CENTER)

BUILDING 86 THIRD FLOOR
FULLY SPRINKLERED
HEALTH CARE OCCUPANCY
(COMMUNITY LIVING CENTER - LOCKED MENTAL HEALTH UNIT)

KEY PLAN

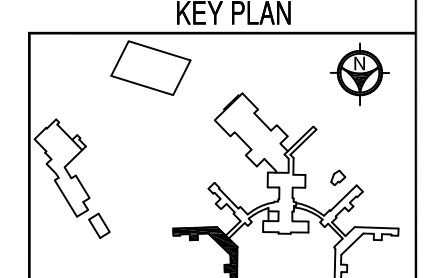

Revisions	Date			Drawing Title	Client Project No.	Contract No.	Project Title	Designed By	Checked By	Drawn By	Date	Drawing No.
		Dept. of Veterans Affairs VA Medical Center 423 E. 23rd Street New York, NY 10010		BUILDING 85,86 THIRD FLOOR	Building No. 85,86	AutoCAD File Name LSC04 85-86 3	FIRE/SMOKE BARRIER DRAWINGS	JS	SF	KV;AW	3/04/15	LSC-04
								Location NY VA HCS ST. ALBANS CAMPUS			Scale: 3/32=1'-0"	Sht. 4 Of 16

SYMBOLS LIST

- 2 HOUR FIRE BARRIER
- 1 HOUR FIRE BARRIER
- 30 MINUTE SMOKE BARRIER
- HAZARDOUS SPACE
- EXIT STAIR
- EXIT
- SUITE
- ZONE BOUNDARY

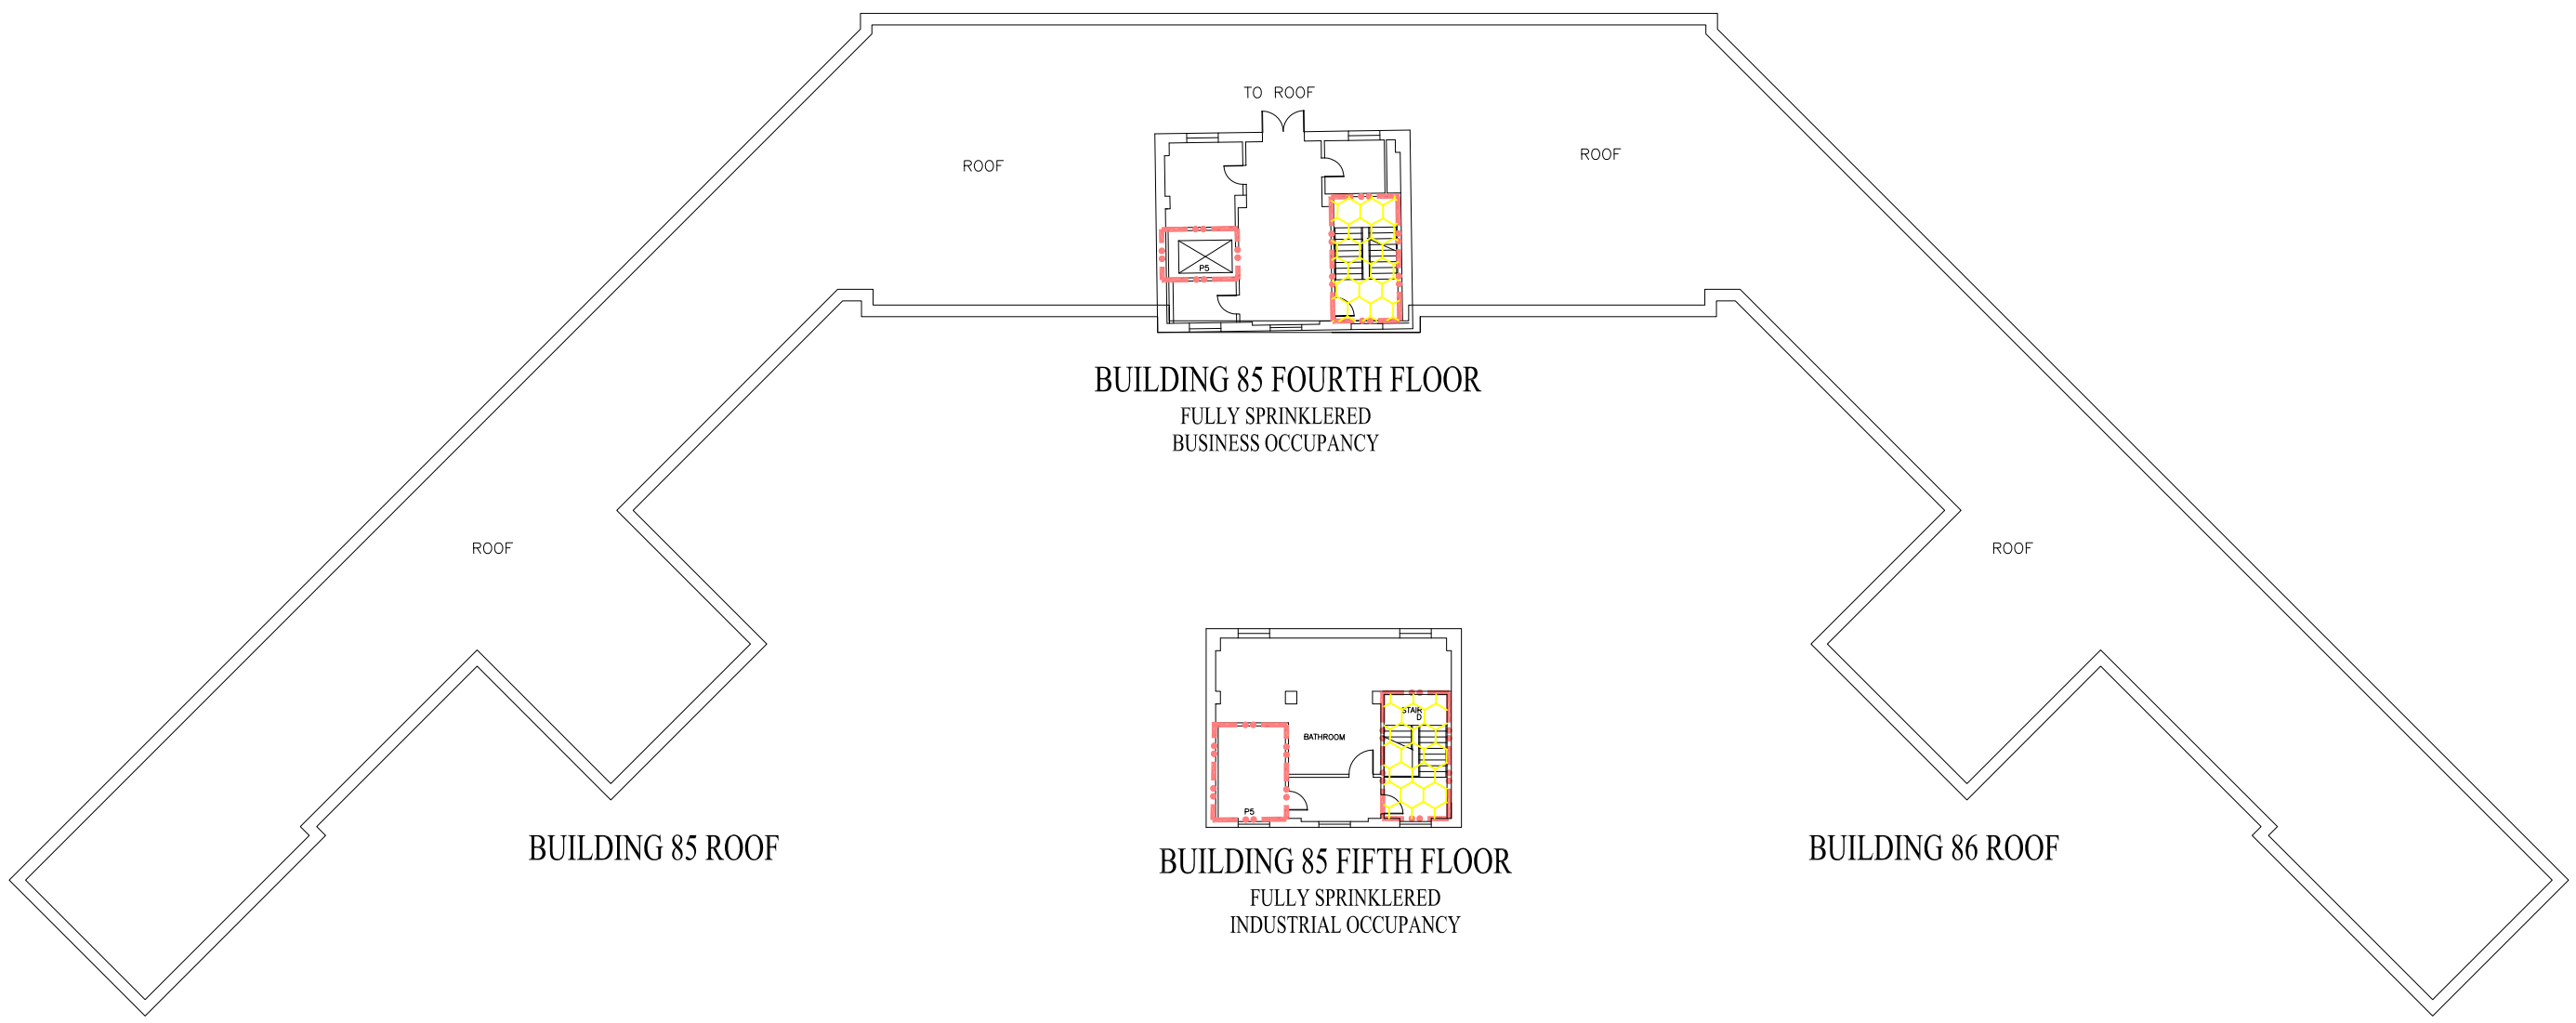

KEY PLAN

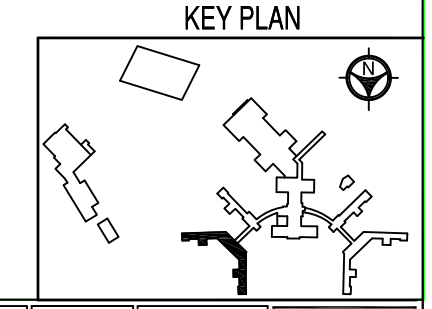

Revisions	Date			Drawing Title	Client Project No.	Contract No.	Project Title	Designed By	Checked By	Drawn By	Date	Drawing No.
		Dept. of Veterans Affairs VA Medical Center 423 E. 23rd Street New York, NY 10010		BUILDING 85,86 FOURTH FLOOR	Building No. 92,93	AutoCAD File Name LSC05 85–86 4	FIRE/SMOKE BARRIER DRAWINGS	JS	SF	KV;AW	3/04/15	LSC-05
								Location NY VA HCS ST. ALBANS CAMPUS			Scale: 3/32=1'–0"	Sht. 5 Of 16

SYMBOLS LIST

- 2 HOUR FIRE BARRIER
- 1 HOUR FIRE BARRIER
- 30 MINUTE SMOKE BARRIER
- HAZARDOUS SPACE
- EXIT STAIR
- EXIT
- SUITE
- ZONE BOUNDARY

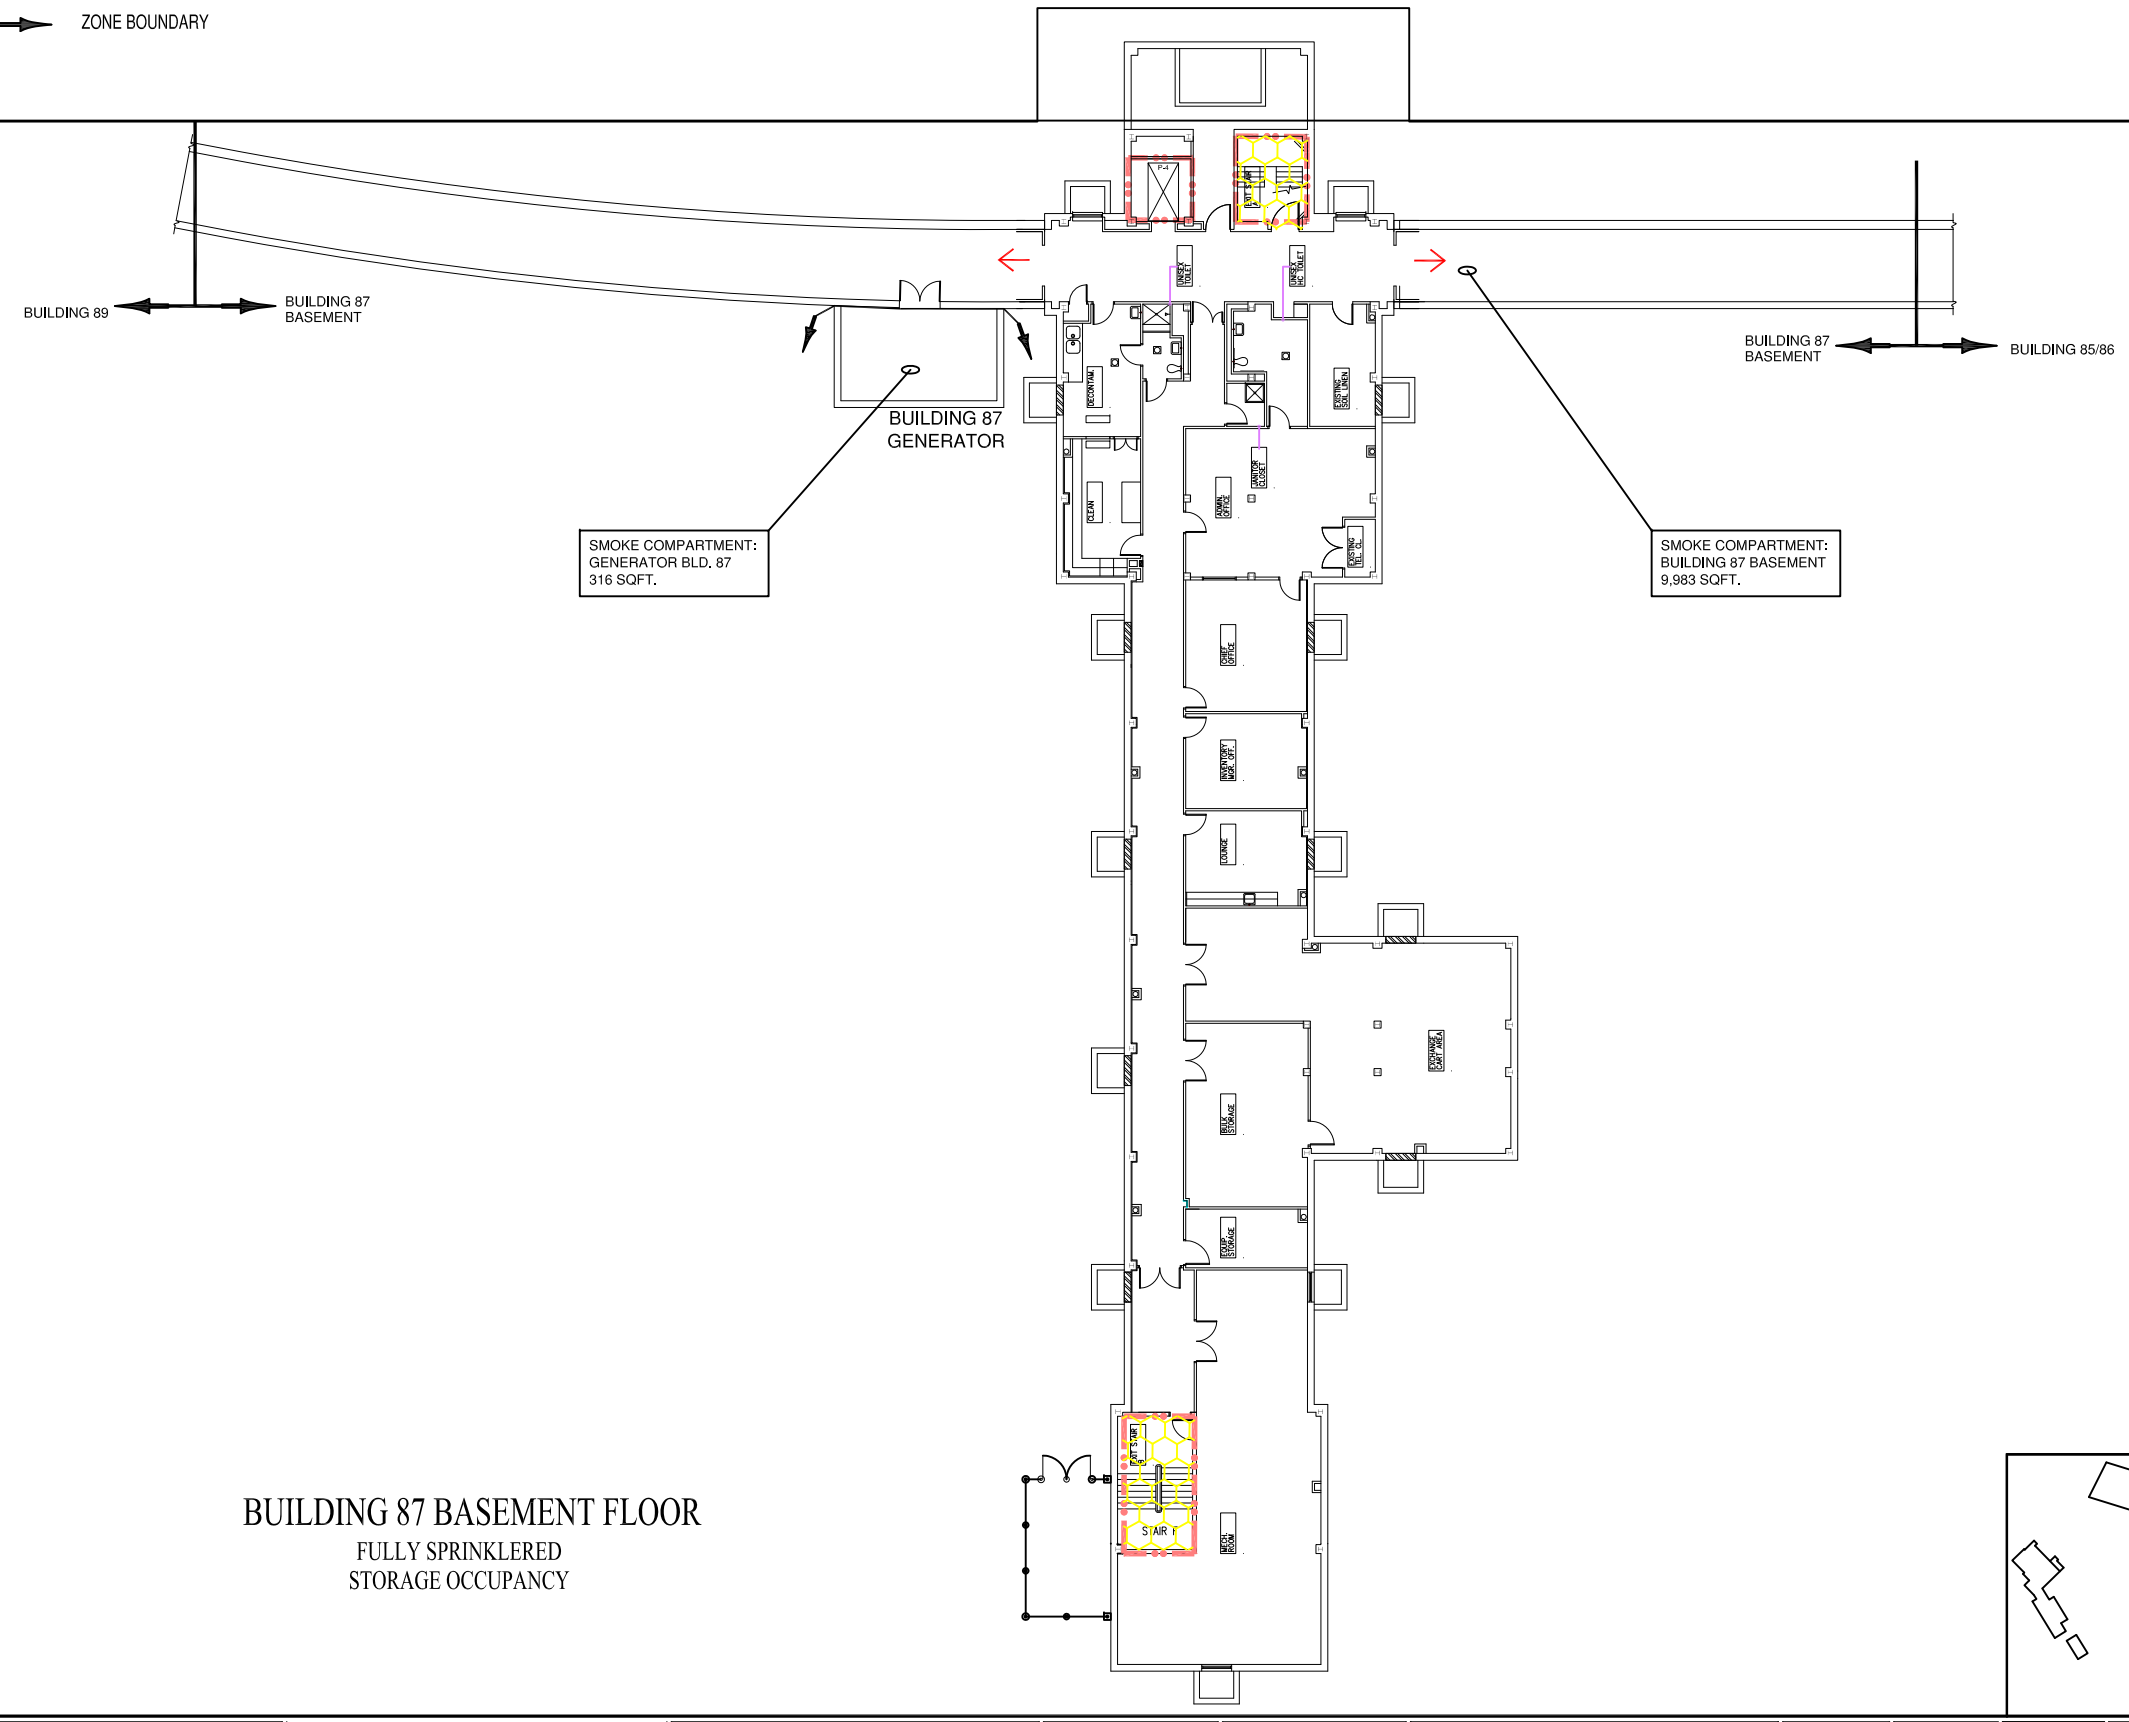

BUILDING 87 BASEMENT FLOOR

FULLY SPRINKLERED
STORAGE OCCUPANCY

KEY PLAN

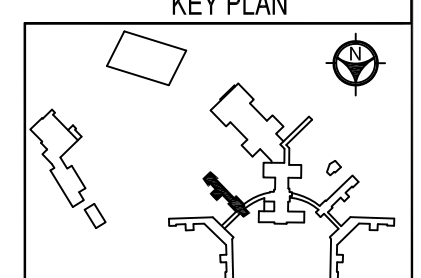

Revisions	Date			Drawing Title	Client Project No.	Contract No.	Project Title	Designed By	Checked By	Drawn By	Date	Drawing No.
		Dept. of Veterans Affairs VA Medical Center 423 E. 23rd Street New York, NY 10010		BUILDING 87 BASEMENT	Building No. 87	AutoCAD File Name LSC06 87 B	FIRE/SMOKE BARRIER DRAWINGS	JS	SF	KV;AW	3/04/15	LSC-06
								Location NY VA HCS ST. ALBANS CAMPUS			Scale: 3/32=1'-0"	Sht. 6 Of 16

SYMBOLS LIST

- 2 HOUR FIRE BARRIER
- 1 HOUR FIRE BARRIER
- 30 MINUTE SMOKE BARRIER
- HAZARDOUS SPACE
- EXIT STAIR
- EXIT
- SUITE
- ZONE BOUNDARY

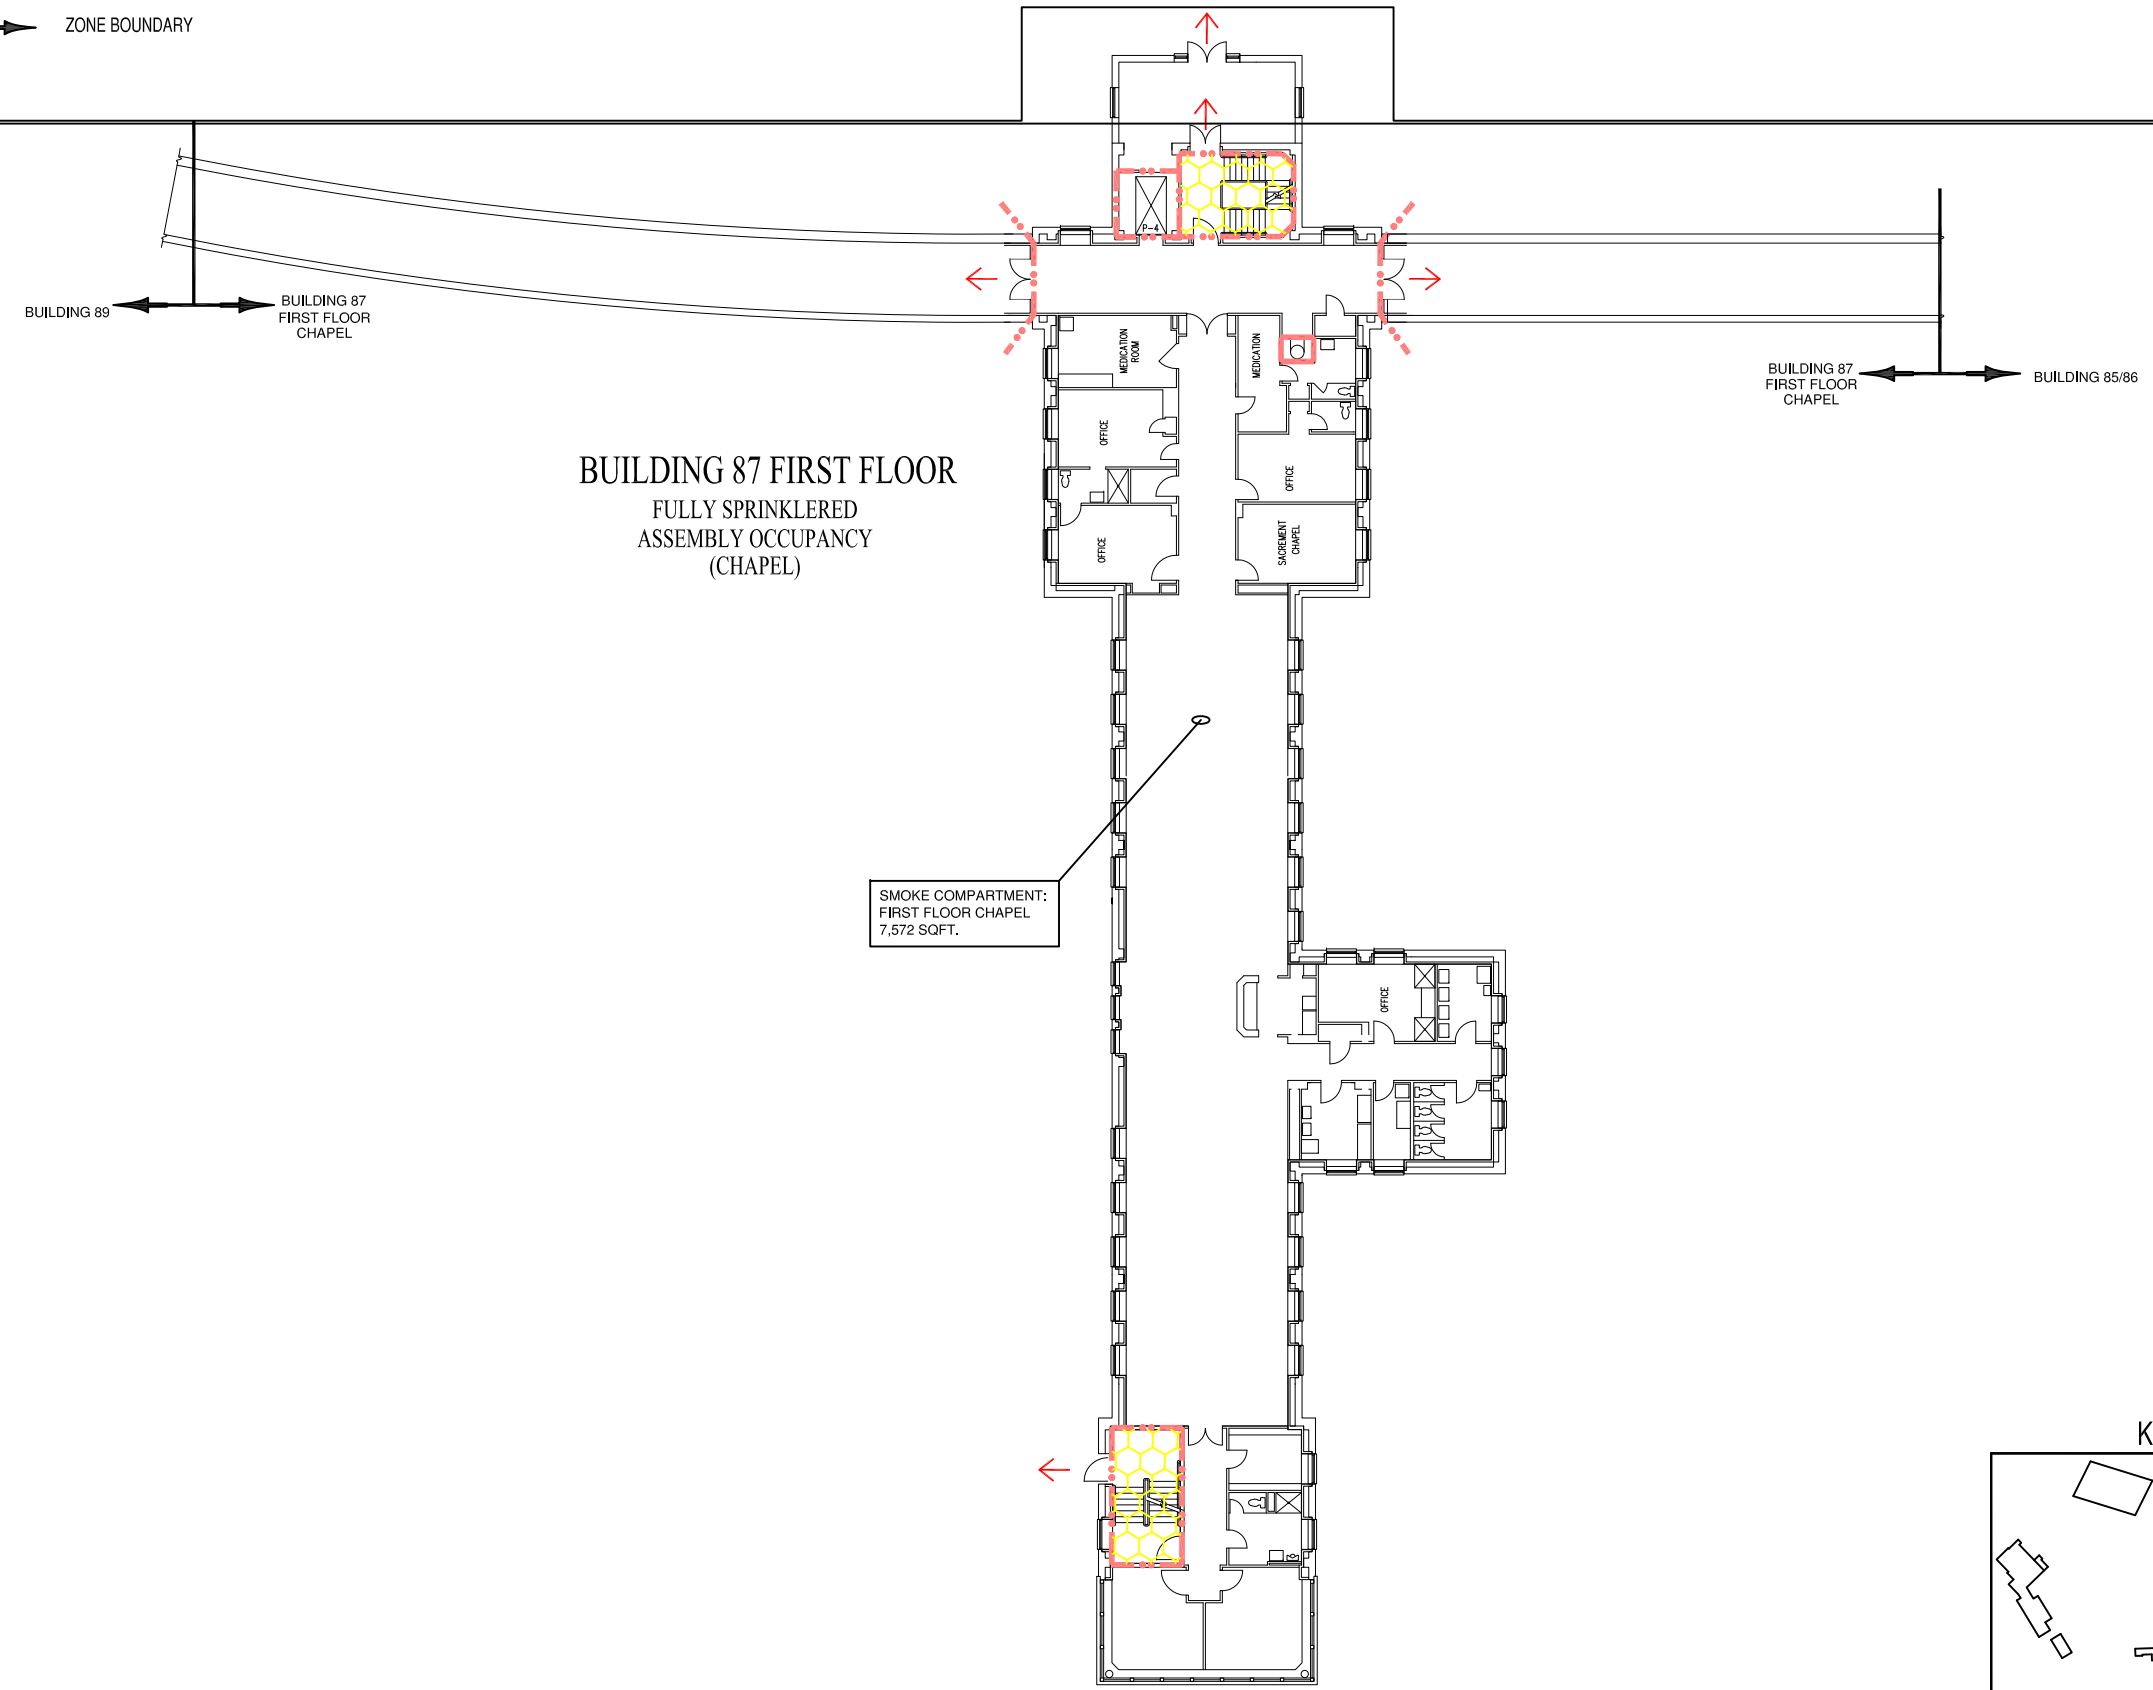

BUILDING 87 FIRST FLOOR

FULLY SPRINKLERED
ASSEMBLY OCCUPANCY
(CHAPEL)

KEY PLAN

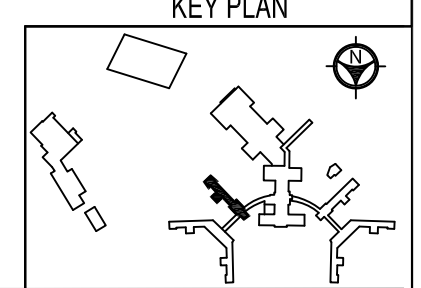

Revisions	Date			Drawing Title	Client Project No.	Contract No.	Project Title	Designed By	Checked By	Drawn By	Date	Drawing No.
		Dept. of Veterans Affairs VA Medical Center 423 E. 23rd Street New York, NY 10010		BUILDING 87 1ST FLOOR	Building No. 87	AutoCAD File Name LSC07 87 1	FIRE/SMOKE BARRIER DRAWINGS	JS	SF	KV;AW	3/04/15	LSC-07
								Location NY VA HCS ST. ALBANS CAMPUS			Scale: 3/32=1'-0"	Sht. 7 Of 16

SYMBOLS LIST

- 2 HOUR FIRE BARRIER
- 1 HOUR FIRE BARRIER
- 30 MINUTE SMOKE BARRIER
- HAZARDOUS SPACE
- EXIT STAIR
- EXIT
- SUITE
- ZONE BOUNDARY

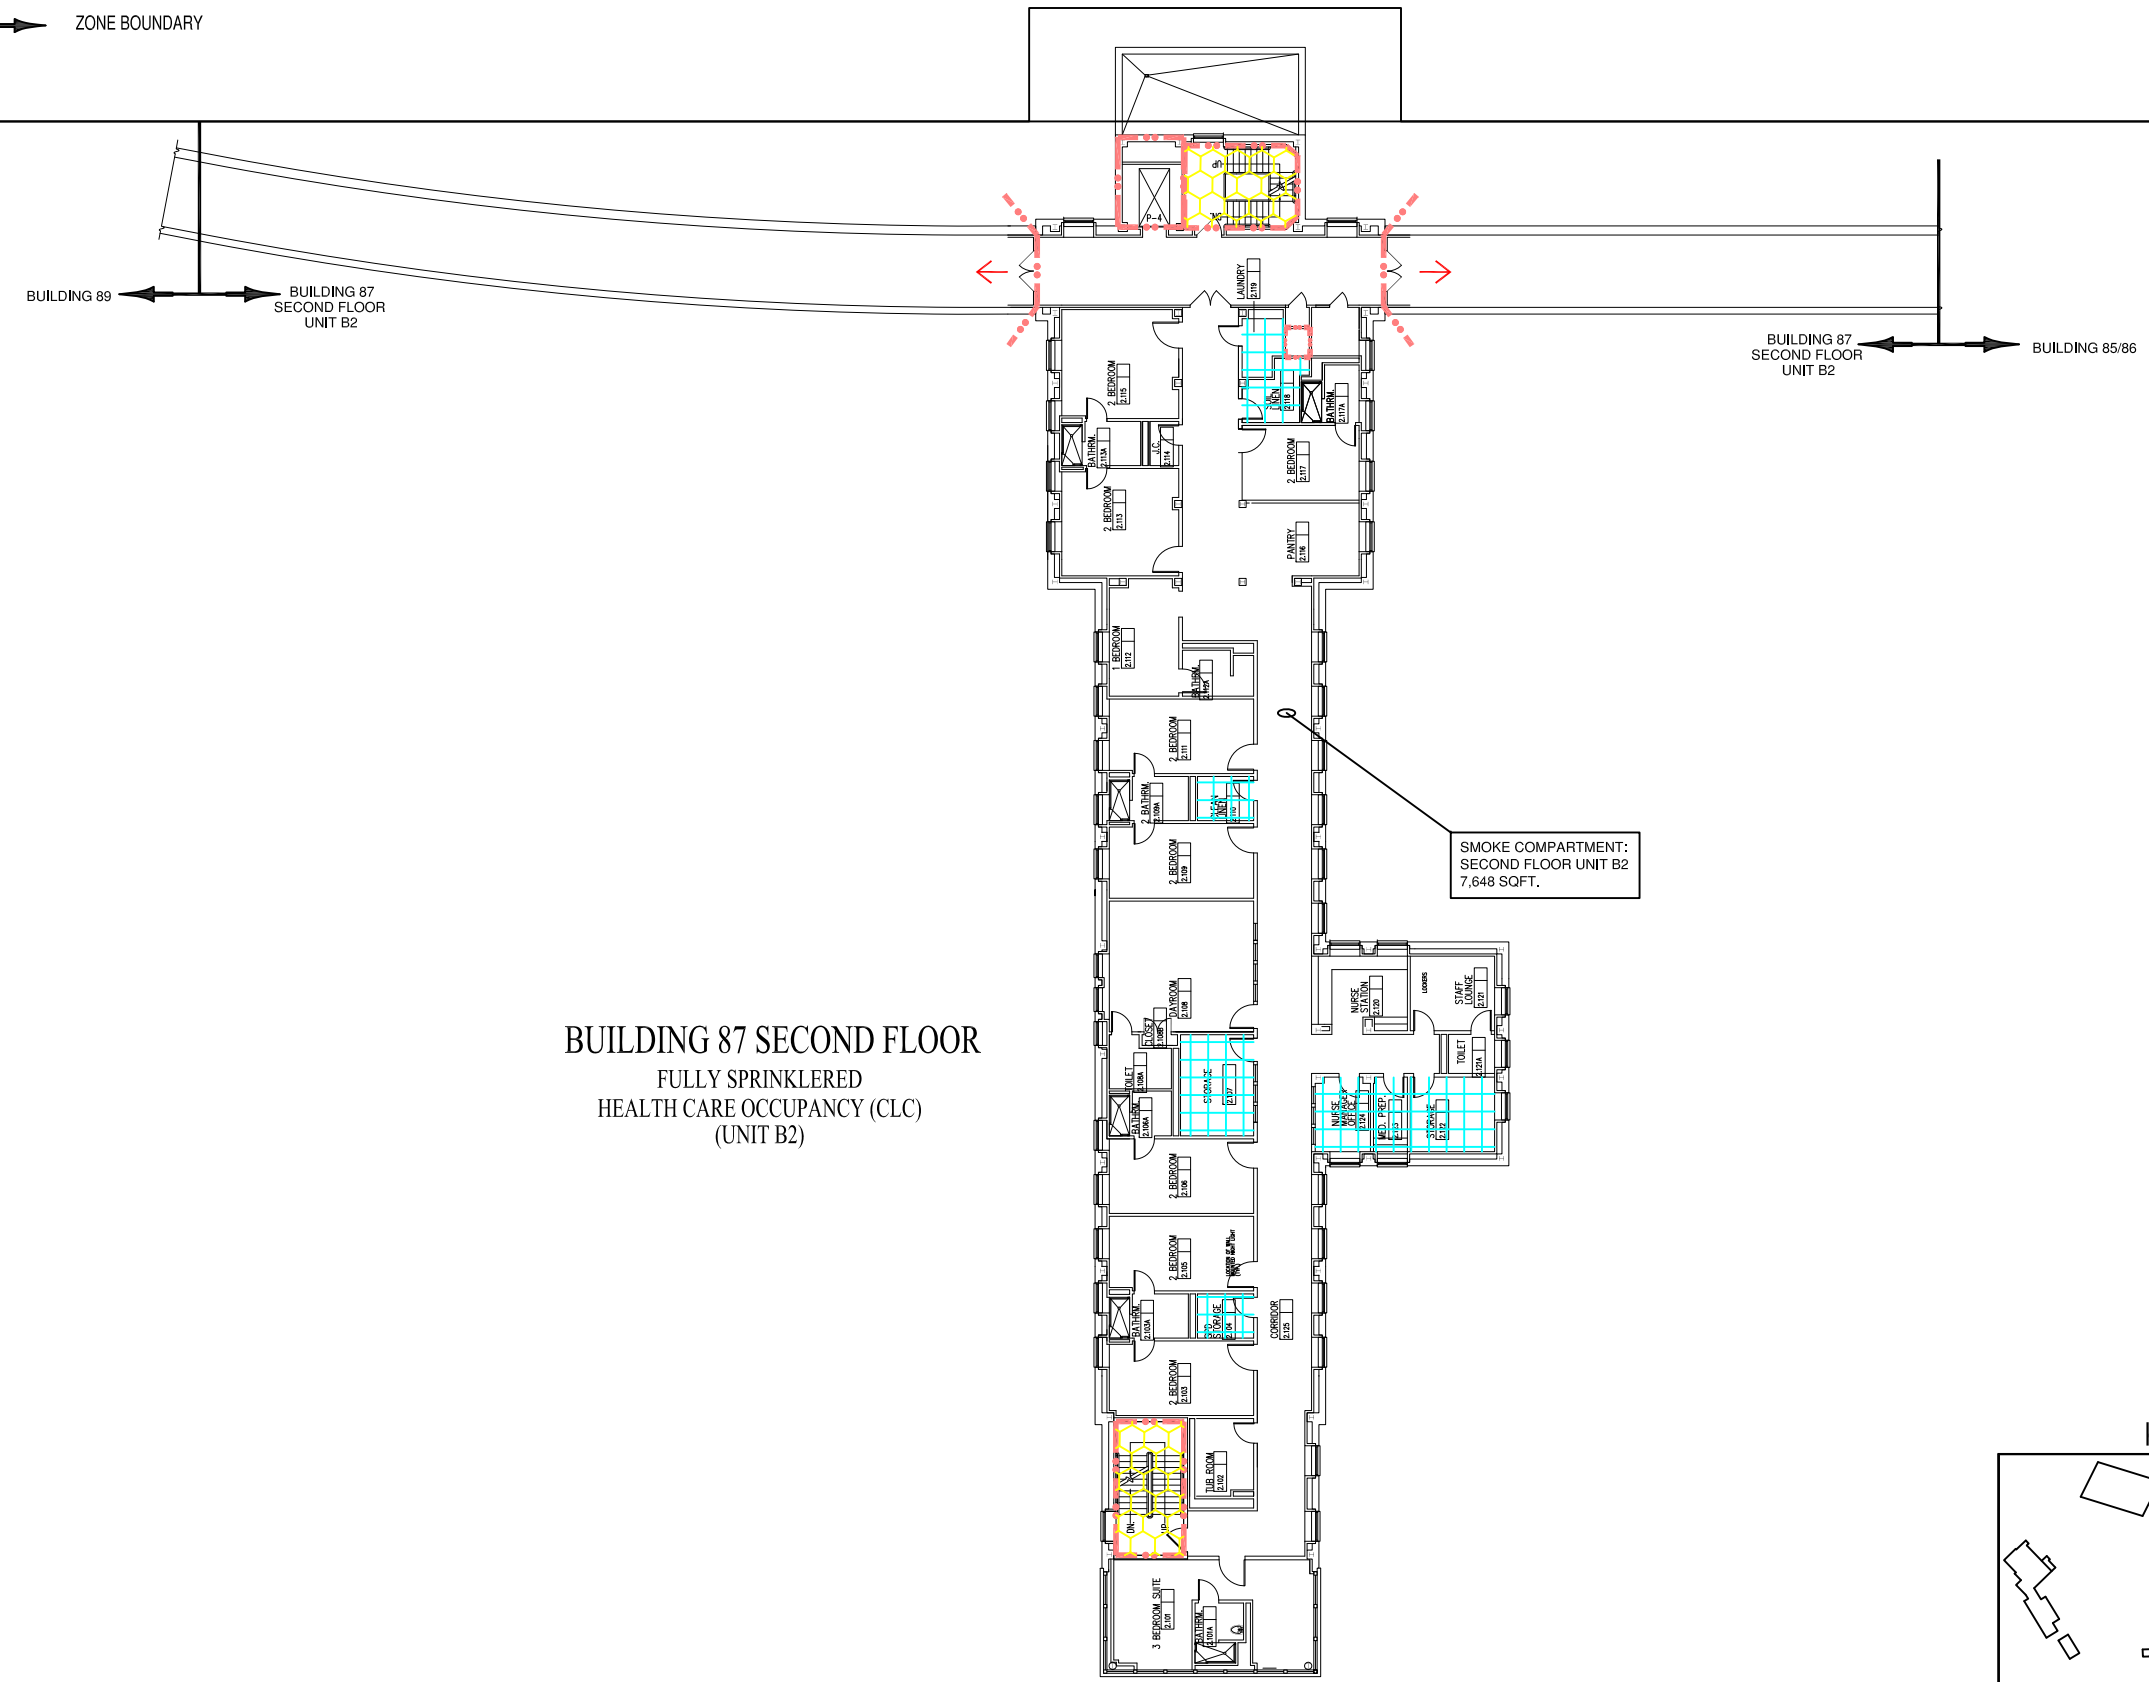

BUILDING 87 SECOND FLOOR

FULLY SPRINKLERED
HEALTH CARE OCCUPANCY (CLC)
(UNIT B2)

KEY PLAN

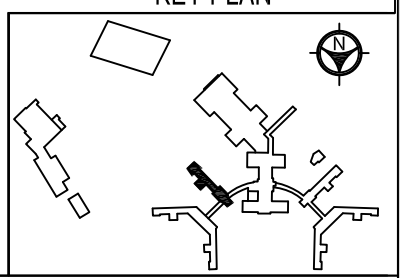

Revisions	Date			Drawing Title	Client Project No.	Contract No.	Project Title	Designed By	Checked By	Drawn By	Date	Drawing No.
		Dept. of Veterans Affairs VA Medical Center 423 E. 23rd Street New York, NY 10010		BUILDING 87 2ND FLOOR	Building No. 87	AutoCAD File Name LSC08 87 2	FIRE/SMOKE BARRIER DRAWINGS	JS	SF	KV;AW	3/04/15	LSC-08
								Location NY VA HCS ST. ALBANS CAMPUS			Scale: 3/32=1'-0"	Sht. 8 Of 16

SYMBOLS LIST

- 2 HOUR FIRE BARRIER
- 1 HOUR FIRE BARRIER
- 30 MINUTE SMOKE BARRIER
- HAZARDOUS SPACE
- EXIT STAIR
- EXIT
- SUITE
- ZONE BOUNDARY

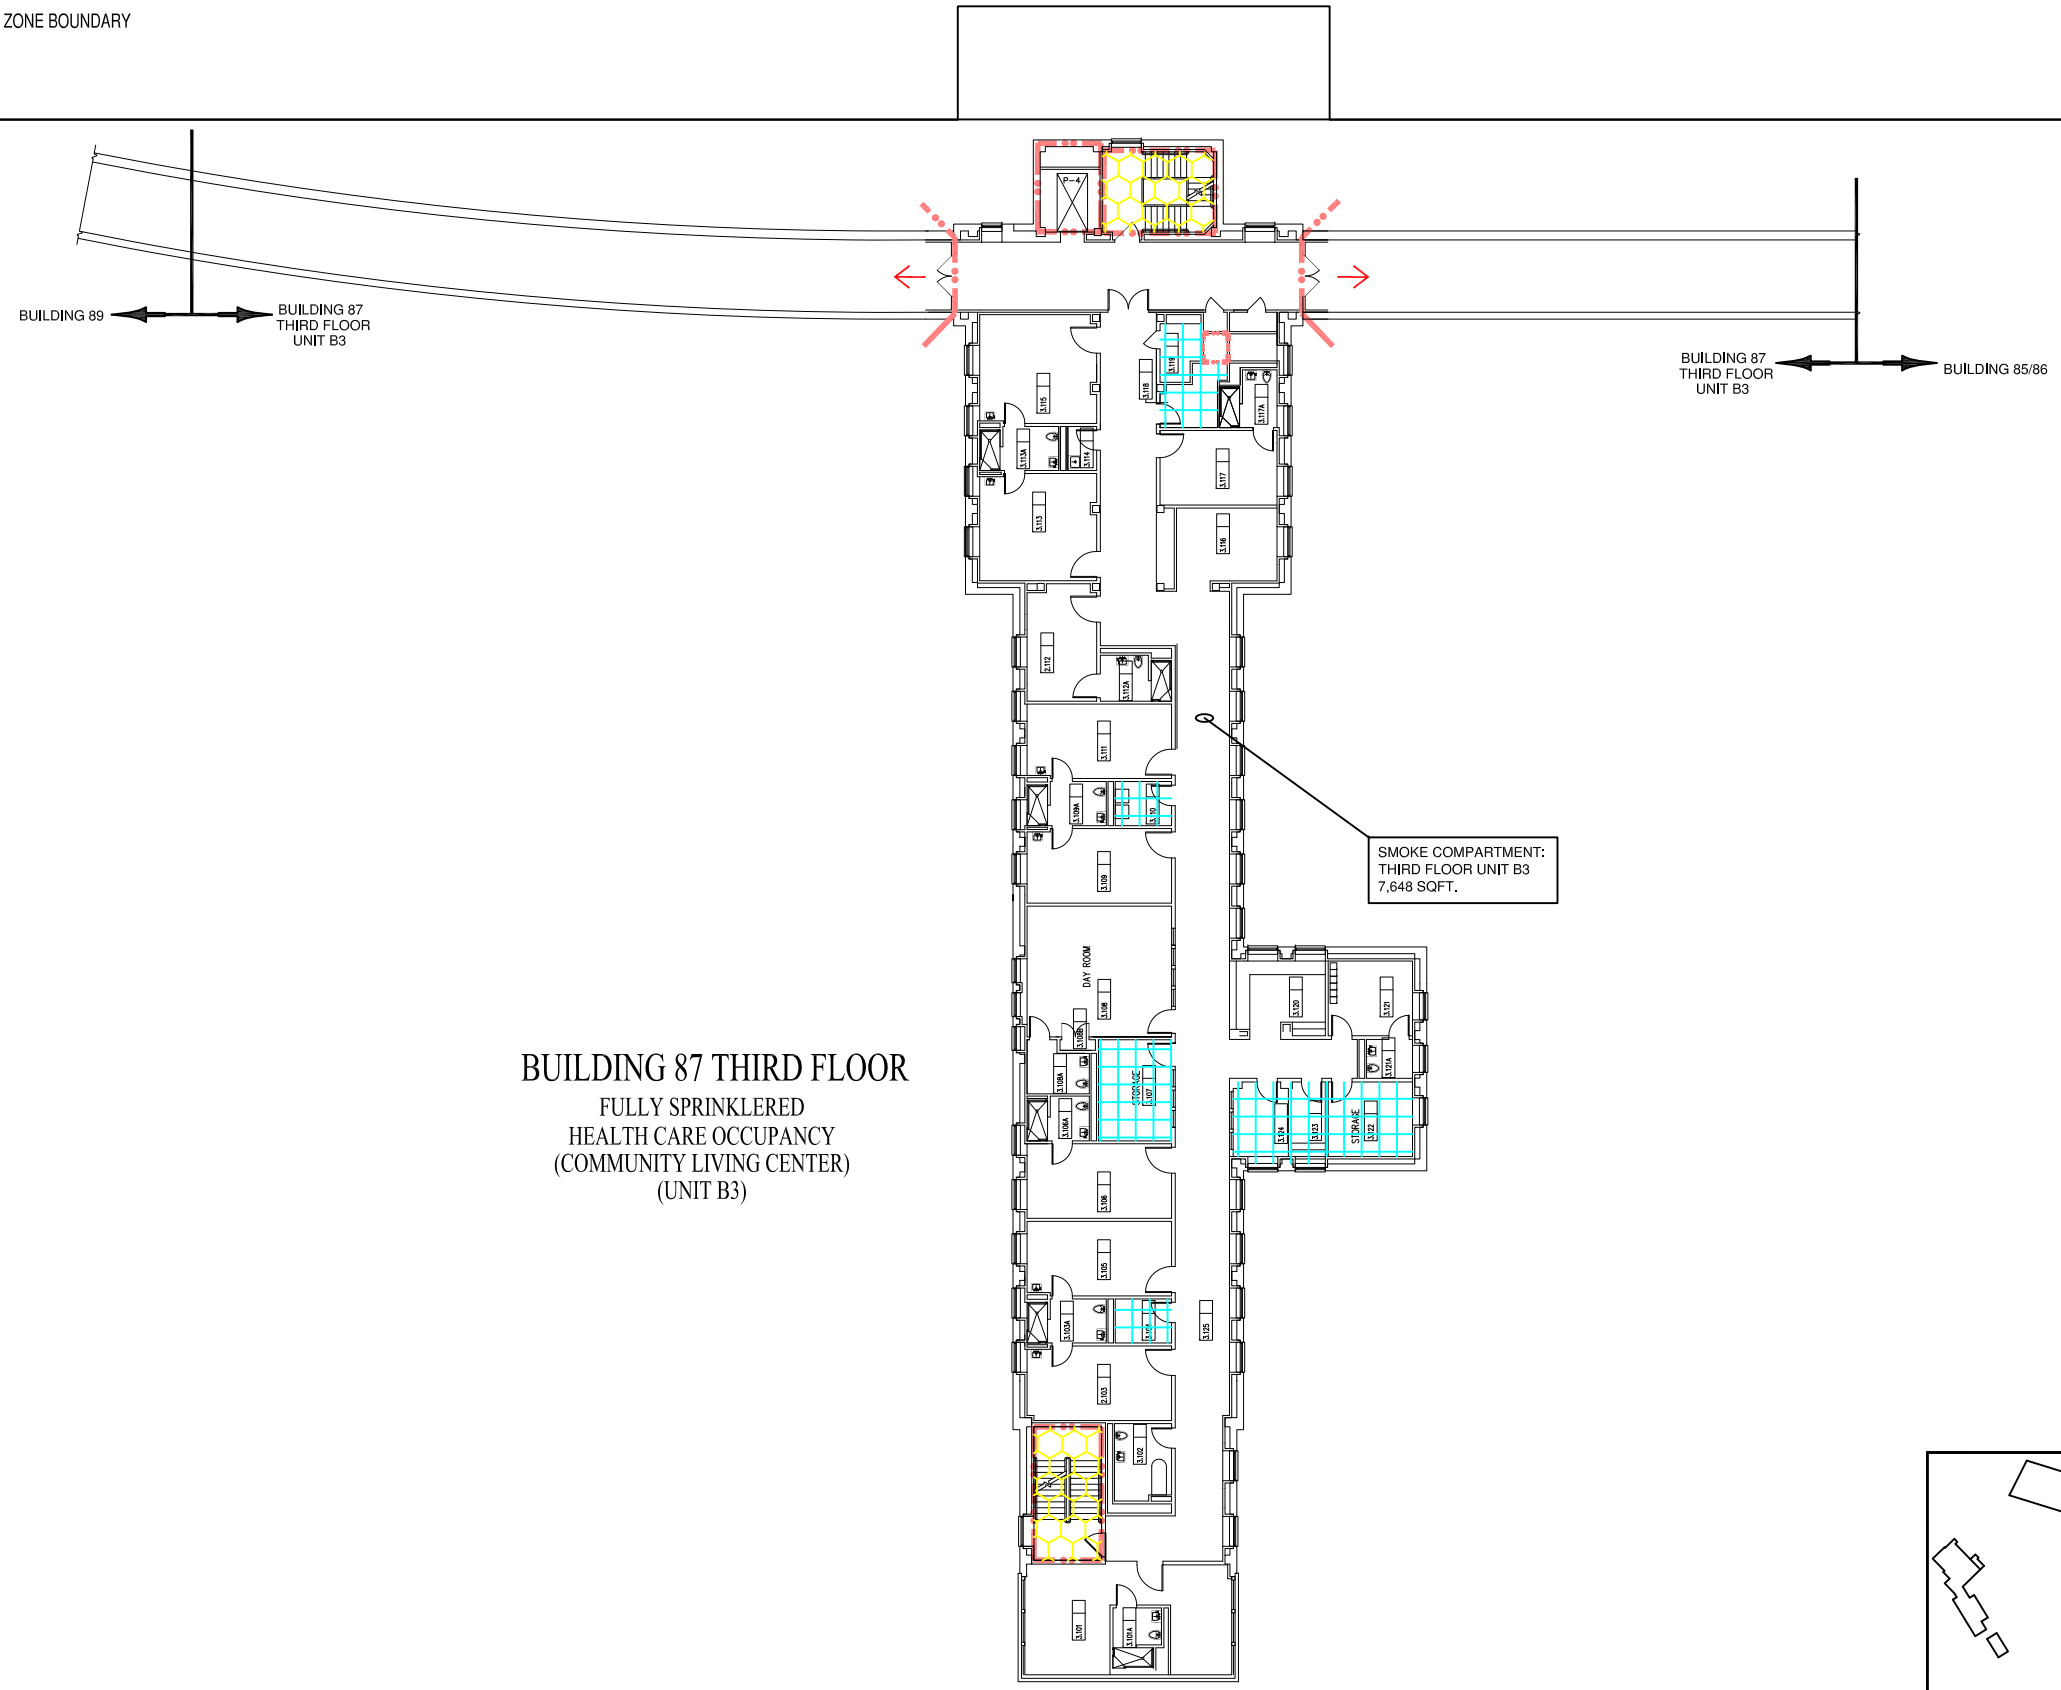

BUILDING 87 THIRD FLOOR

FULLY SPRINKLERED
HEALTH CARE OCCUPANCY
(COMMUNITY LIVING CENTER)
(UNIT B3)

KEY PLAN

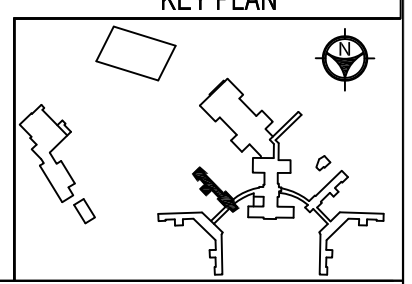

Revisions	Date		Drawing Title	Client Project No.	Contract No.	Project Title	Designed By	Checked By	Drawn By	Date	Drawing No.
		Dept. of Veterans Affairs VA Medical Center 423 E. 23rd Street New York, NY 10010	BUILDING 87 THIRD FLOOR	Building No. 87	AutoCAD File Name LSC09 87 3	FIRE/SMOKE BARRIER DRAWINGS	JS	SF	KV;AW	3/04/15	LSC-09
							Location NY VA HCS ST. ALBANS CAMPUS			Scale: 3/32=1'-0"	Sht. 09 Of 16

SYMBOLS LIST

- 2 HOUR FIRE BARRIER
- 1 HOUR FIRE BARRIER
- 30 MINUTE SMOKE BARRIER
- HAZARDOUS SPACE
- EXIT STAIR
- EXIT
- SUITE
- ZONE BOUNDARY

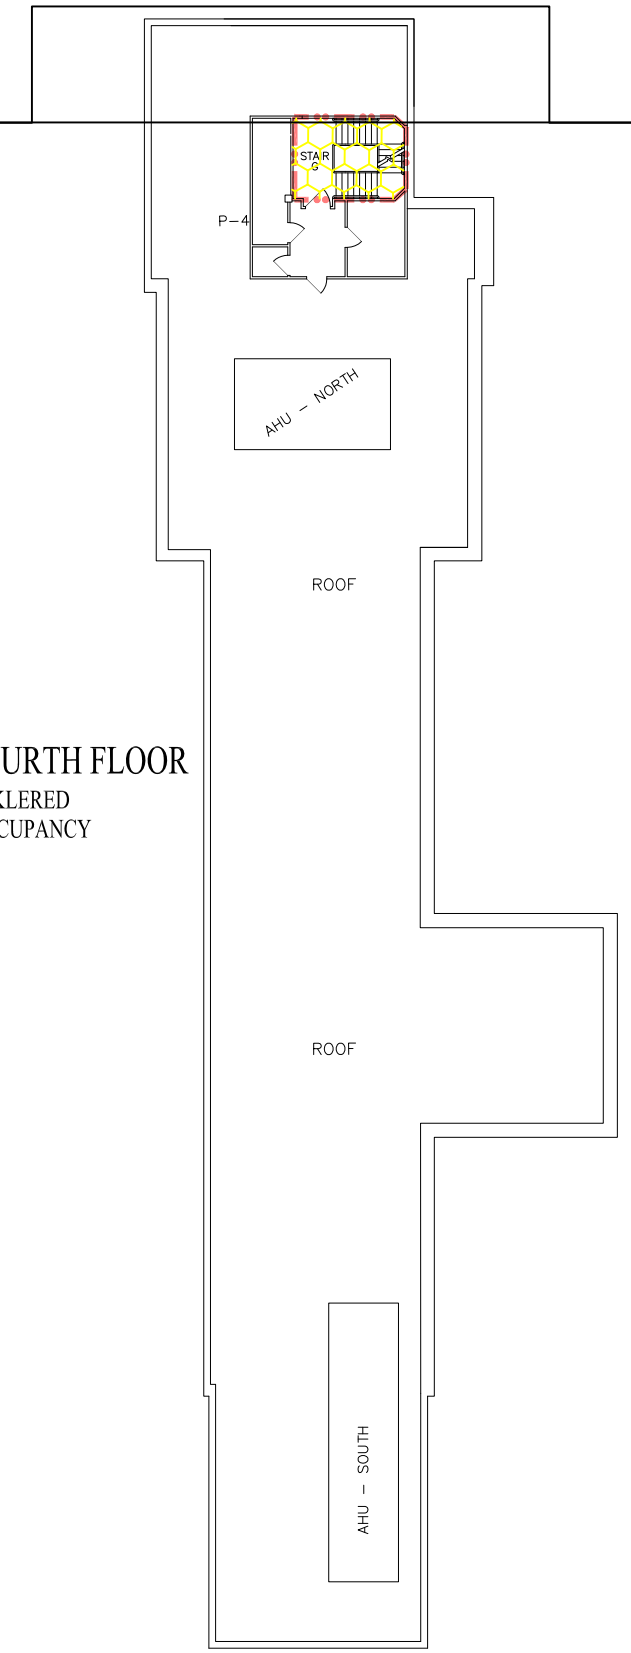

BUILDING 87 FOURTH FLOOR

FULLY SPRINKLERED
INDUSTRIAL OCCUPANCY

KEY PLAN

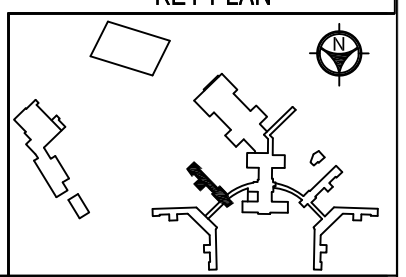

Revisions	Date	Dept. of Veterans Affairs VA Medical Center 423 E. 23rd Street New York, NY 10010	Drawing Title BUILDING 87 FOURTH FLOORS	Client Project No.	Contract No.	Project Title FIRE/SMOKE BARRIER DRAWINGS	Designed By JS	Checked By SF	Drawn By KV;AW	Date 3/04/15	Drawing No. LSC-10
				Building No. 87	AutoCAD File Name LSC10 87 4		Location NY VA HCS ST. ALBANS CAMPUS			Scale: 3/32=1'-0"	Sht. 10 Of 16

SYMBOLS LIST

- 2 HOUR FIRE BARRIER
- 1 HOUR FIRE BARRIER
- 30 MINUTE SMOKE BARRIER
- HAZARDOUS SPACE
- EXIT STAIR
- EXIT
- SUITE
- ZONE BOUNDARY

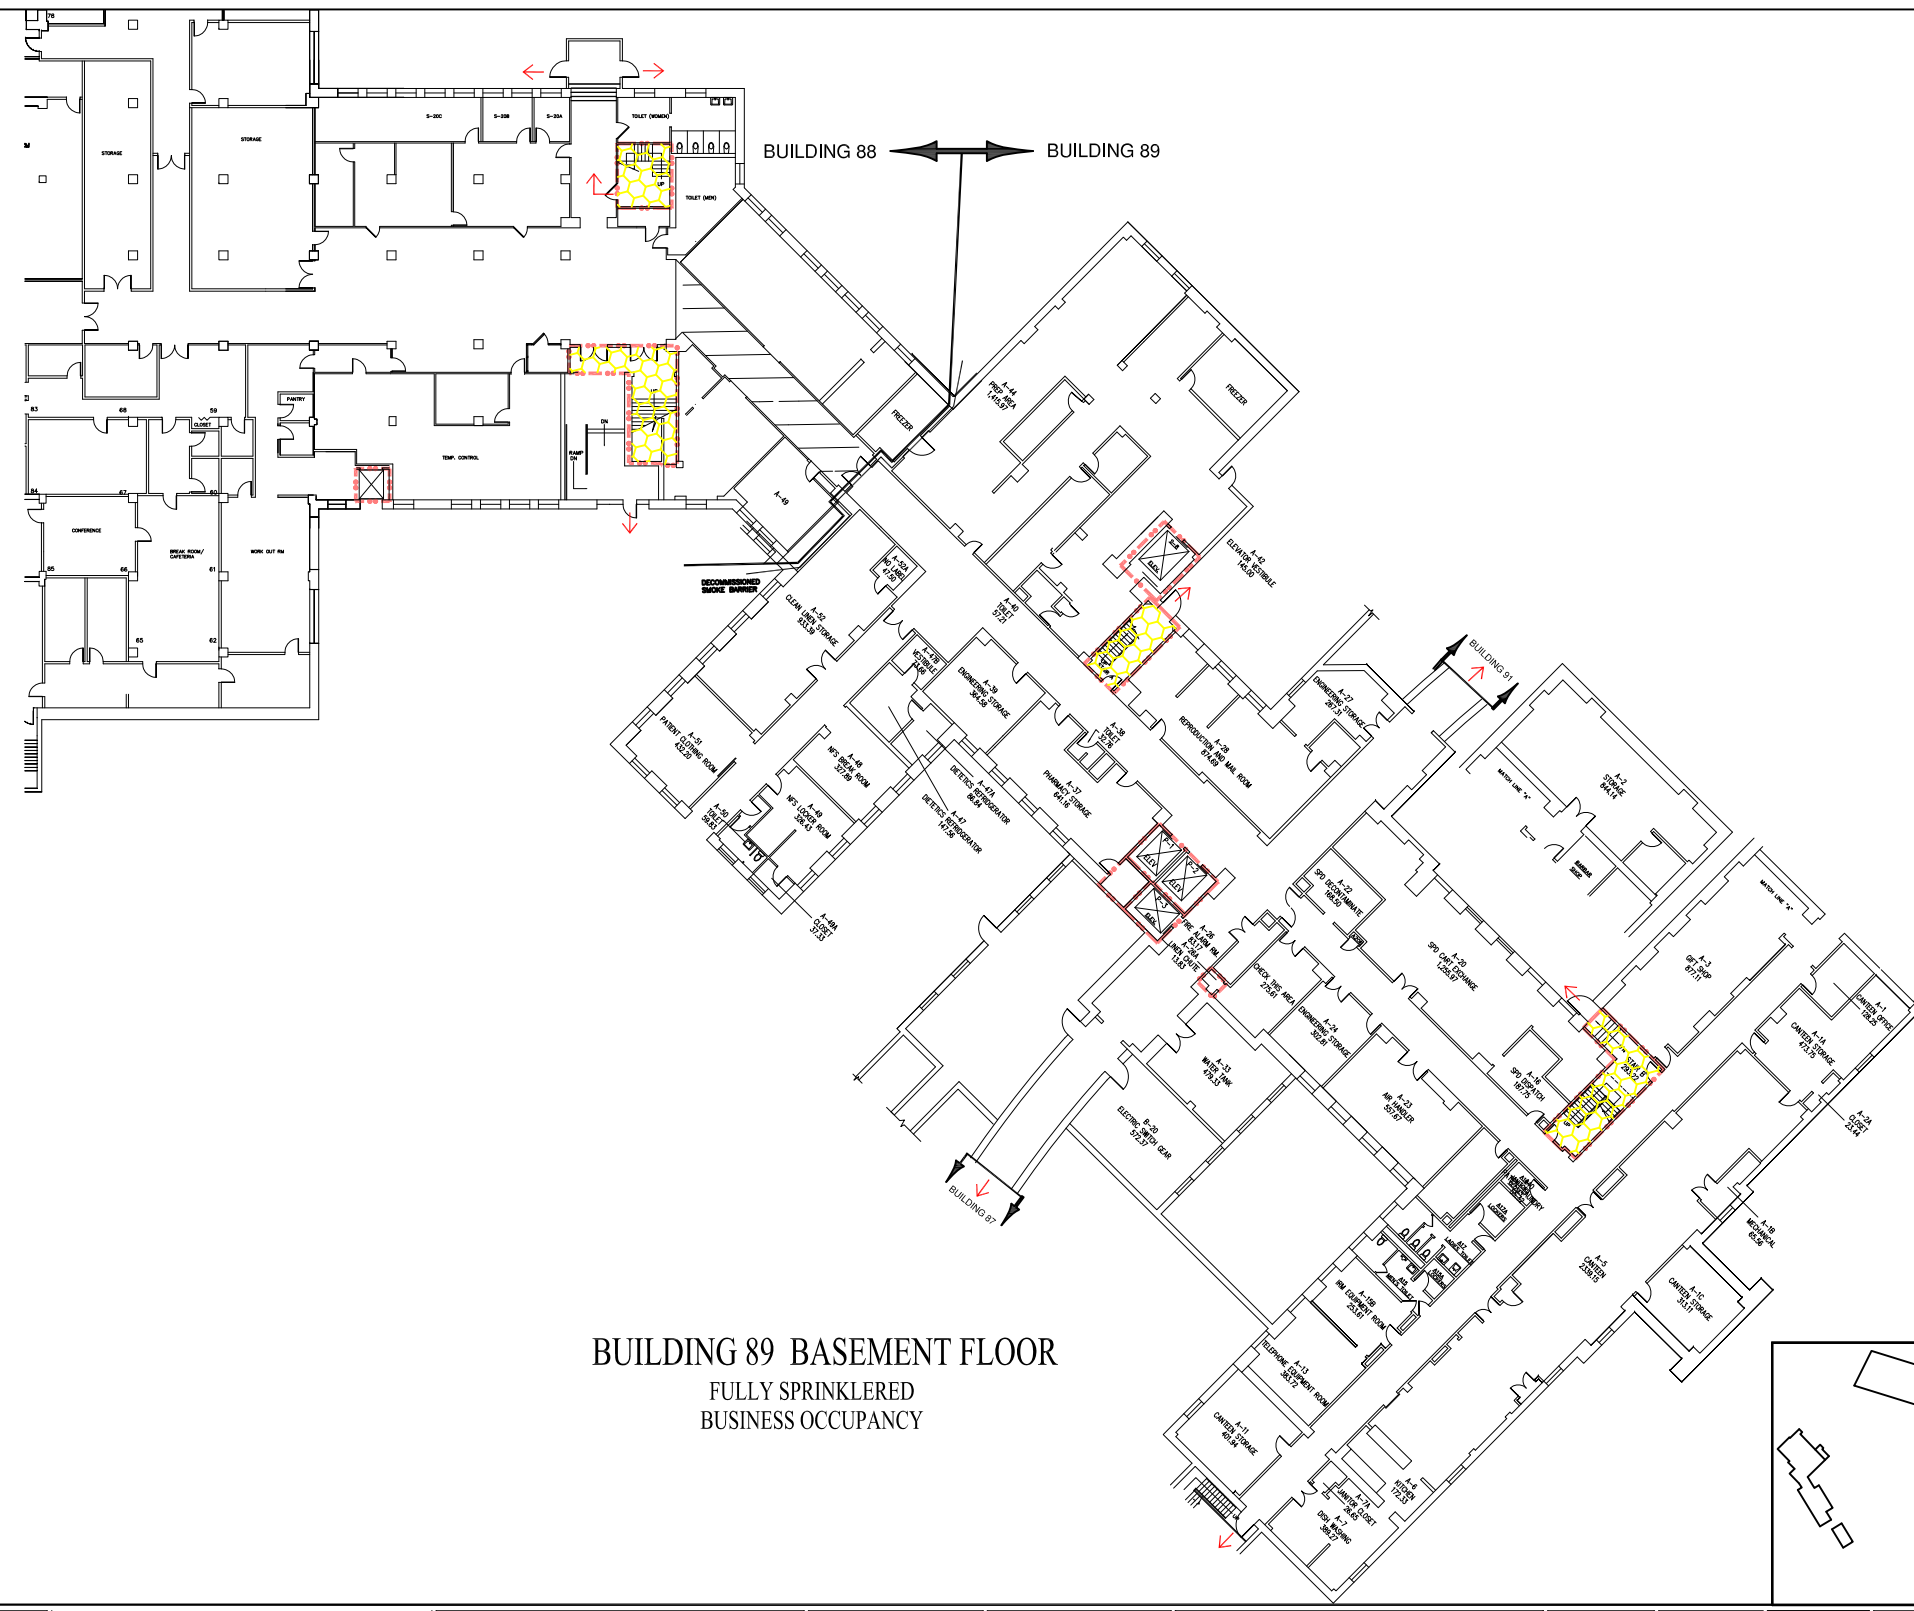
BUILDING 88
BUILDING 89
BUILDING 87
BUILDING 91
STORAGE
TOILET (WOMEN)
TOILET (MEN)
PANTRY
TEMP. CONTROL
CONFERENCE
WORK OUT RM
FREEZER
DECOMMISSIONED SMOKE BARRIER
CLEAN STORAGE
DIETETIC REFRIGERATOR
DIETETIC STORAGE
PHARMACY STORAGE
REFRIGERATOR
MAL ROOM

SYMBOLS LIST

- 2 HOUR FIRE BARRIER
- 1 HOUR FIRE BARRIER
- 30 MINUTE SMOKE BARRIER
- HAZARDOUS SPACE
- EXIT STAIR
- EXIT
- SUITE
- ZONE BOUNDARY

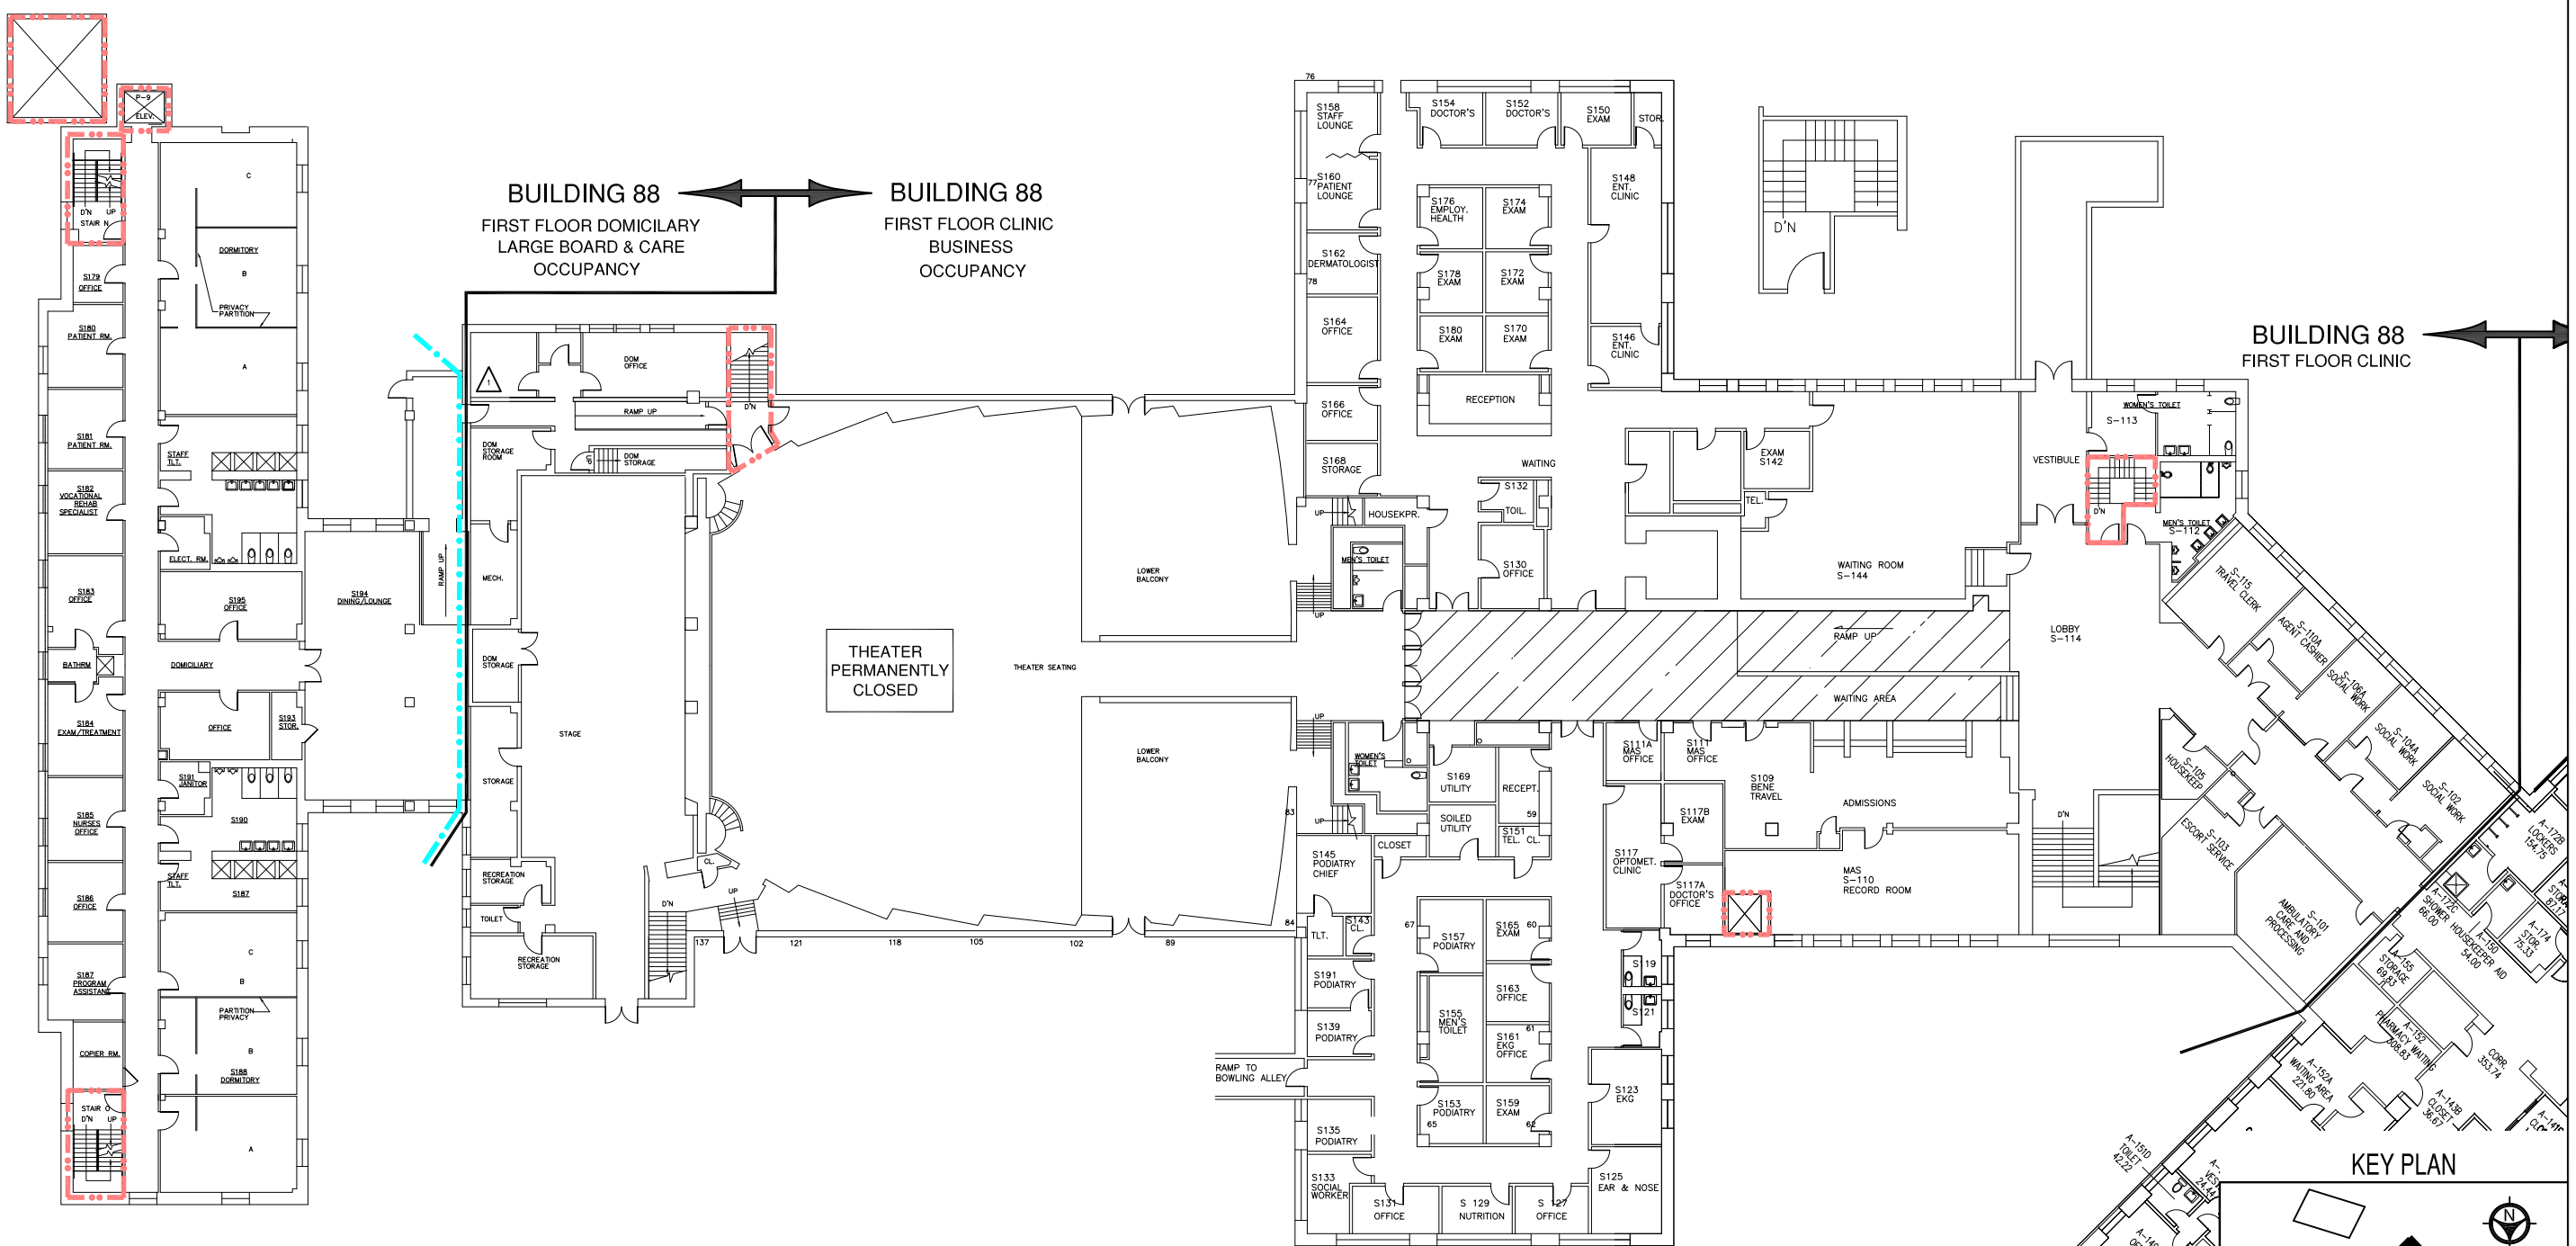

BUILDING 88 FIRST FLOOR

FULLY SPRINKLERED
MIXED OCCUPANCY

Revisions	Date			Drawing Title	Client Project No.	Contract No.	Project Title	Designed By	Checked By	Drawn By	Date	Drawing No.
		Dept. of Veterans Affairs VA Medical Center 423 E. 23rd Street New York, NY 10010		BUILDING 88 FIRST FLOOR	Building No. 88	AutoCAD File Name LSC12 88 1	FIRE/SMOKE BARRIER DRAWINGS	JS	SF	KV;AW	3/04/15	LSC-12 Sht. 12 Of 16
								Location NY VA HCS ST. ALBANS CAMPUS			Scale: 3/32=1'-0"	

SYMBOLS LIST

- 2 HOUR FIRE BARRIER
- 1 HOUR FIRE BARRIER
- 30 MINUTE SMOKE BARRIER
- HAZARDOUS SPACE
- EXIT STAIR
- EXIT
- SUITE
- ZONE BOUNDARY

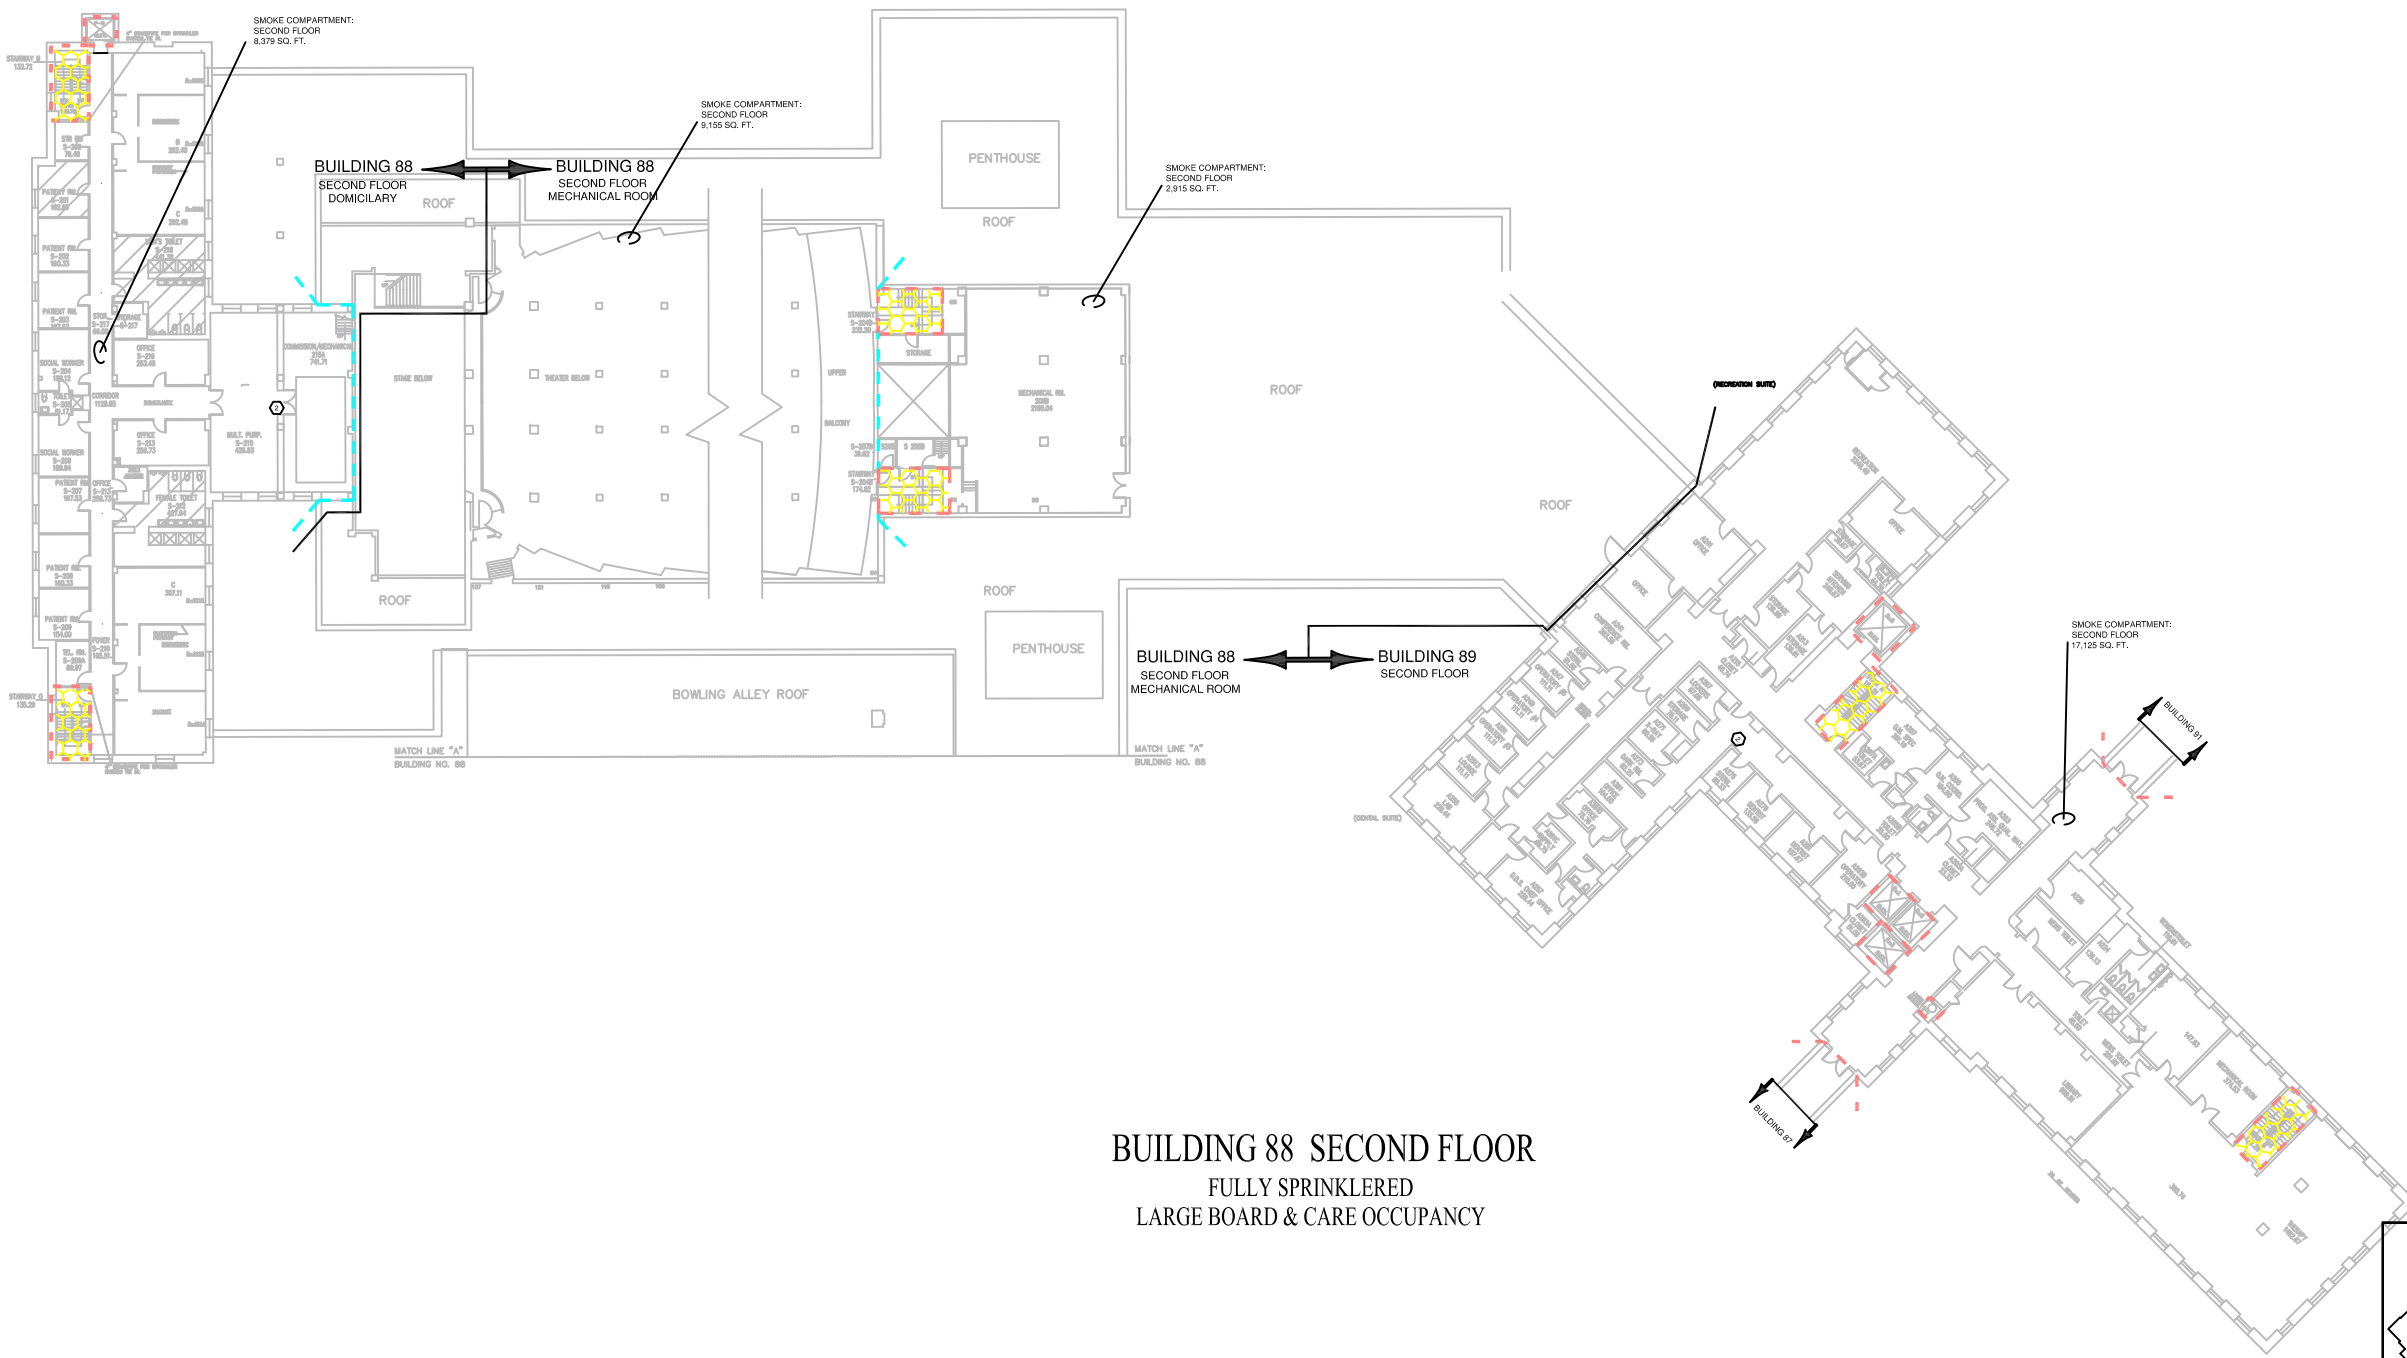

BUILDING 88 SECOND FLOOR

FULLY SPRINKLERED

LARGE BOARD & CARE OCCUPANCY

KEY PLAN

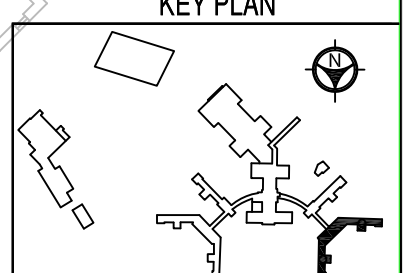

Revisions	Date			Drawing Title	Client Project No.	Contract No.	Project Title	Designed By	Checked By	Drawn By	Date	Drawing No.
		Dept. of Veterans Affairs VA Medical Center 423 E. 23rd Street New York, NY 10010		BUILDING 88 SECOND FLOOR	Building No. 89	AutoCAD File Name LSC13 88 2	FIRE/SMOKE BARRIER DRAWINGS	JS	SF	KV;AW	3/04/15	LSC-13
								Location NY VA HCS ST. ALBANS CAMPUS			Scale: 3/32=1'-0"	Sht. 13 Of 16

SYMBOLS LIST

- 2 HOUR FIRE BARRIER
- 1 HOUR FIRE BARRIER
- 30 MINUTE SMOKE BARRIER
- HAZARDOUS SPACE
- EXIT STAIR
- EXIT
- SUITE
- ZONE BOUNDARY

FIRE ALARM KEY NOTES:

1. CEILING MOUNTED DEVICE.
2. REMOVE EXISTING CROSS CORRIDOR DOORS AND DISCARD. REMOVE EXISTING DOOR HARDWARE AND RETURN TO VA. INSTALL BLANK HINGE PLATES AND PATCH REMAINING. REPAINT ENTIRE FRAME TO MATCH EXISTING.

BUILDING 89 THIRD FLOOR

FULLY SPRINKLERED
BUSINESS OCCUPANCY

KEY PLAN

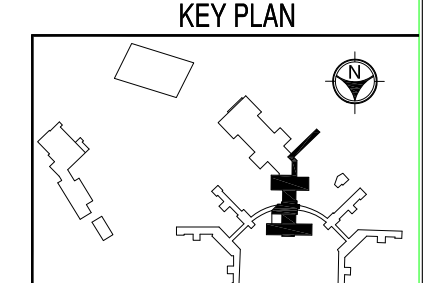

Revisions	Date	Dept. of Veterans Affairs VA Medical Center 423 E. 23rd Street New York, NY 10010	Drawing Title: BUILDING 89 THIRD FLOOR	Client Project No.	Contract No.	Project Title: FIRE/SMOKE BARRIER DRAWINGS	Designed By: JS	Checked By: SF	Drawn By: KV;AW	Date: 2/11/2021	Drawing No. LSC-14
				Building No. 89	AutoCAD File Name LCS-20		Location: NY VA HCS ST. ALBANS CAMPUS			Scale: 3/32=1'-0"	Sht. 14 Of 16

SYMBOLS LIST

- 2 HOUR FIRE BARRIER
- 1 HOUR FIRE BARRIER
- 30 MINUTE SMOKE BARRIER
- HAZARDOUS SPACE
- EXIT STAIR
- EXIT
- SUITE
- ZONE BOUNDARY

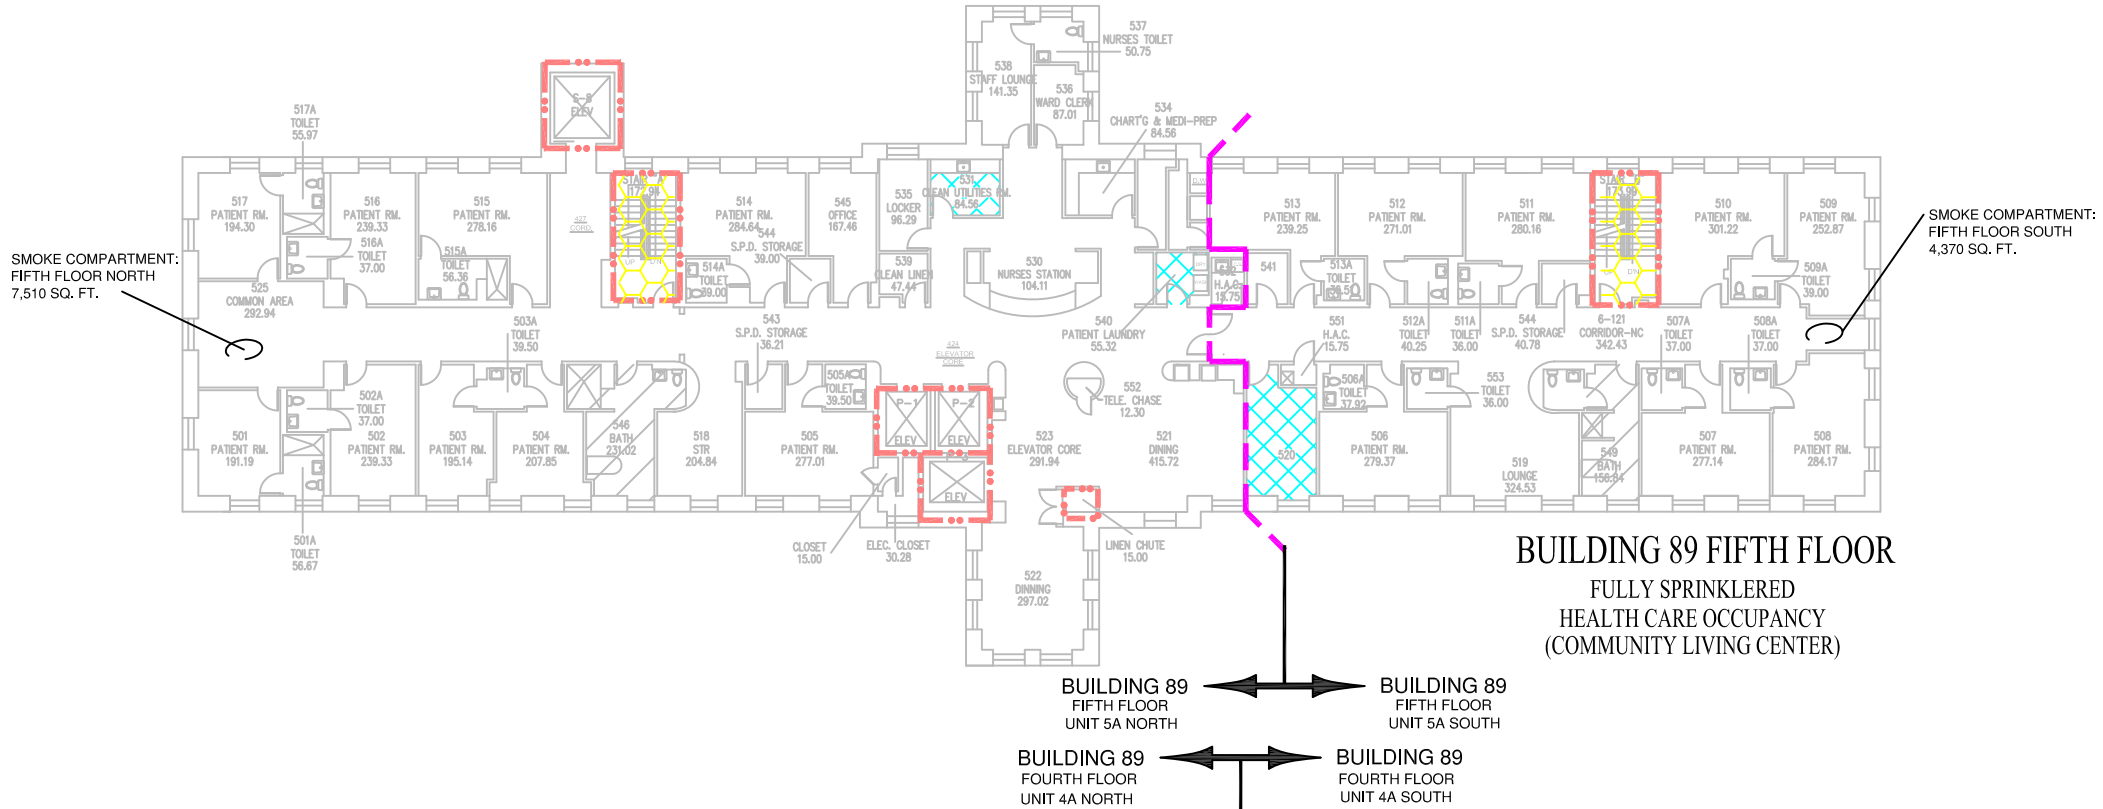

BUILDING 89 FIFTH FLOOR
FULLY SPRINKLERED
HEALTH CARE OCCUPANCY
(COMMUNITY LIVING CENTER)

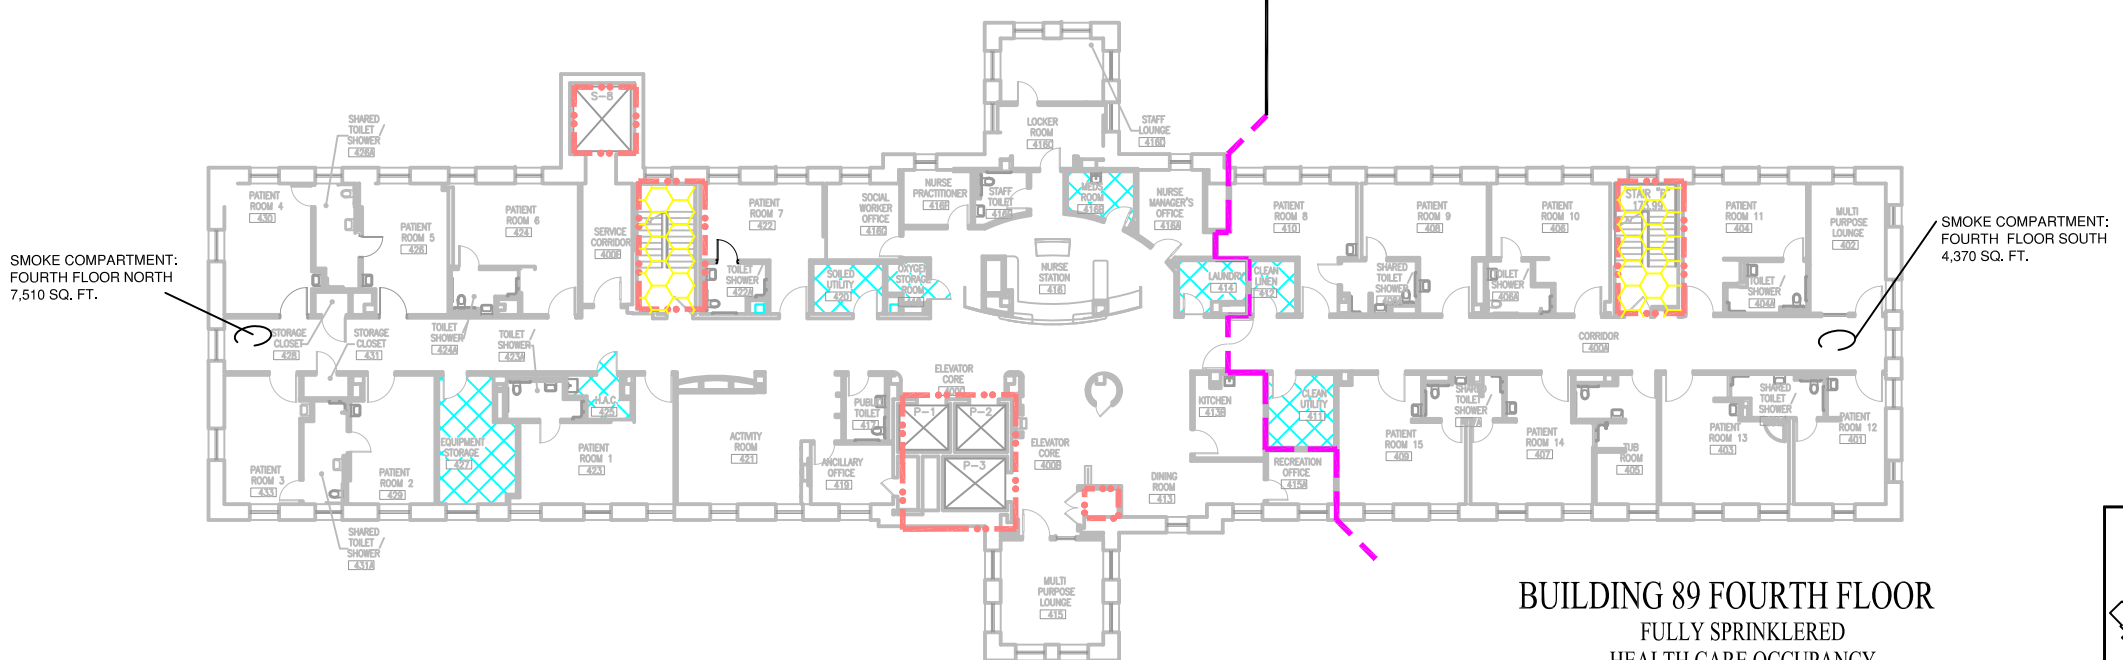

BUILDING 89 FOURTH FLOOR
FULLY SPRINKLERED
HEALTH CARE OCCUPANCY
(COMMUNITY LIVING CENTER)

KEY PLAN

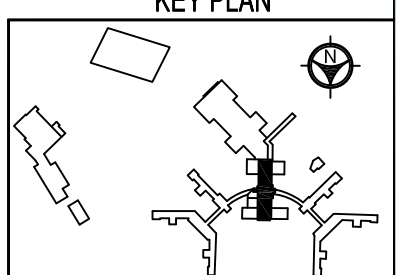

Revisions	Date		Drawing Title	Client Project No.	Contract No.	Project Title	Designed By	Checked By	Drawn By	Date	Drawing No.
		Dept. of Veterans Affairs VA Medical Center 423 E. 23rd Street New York, NY 10010	BUILDING 89 FOURTH AND FIFTH FLOORS	Building No. 89	AutoCAD File Name LSC15 89 4-5	FIRE/SMOKE BARRIER DRAWINGS	JS	SF	KV;AW	3/04/15	LSC-15
							Location NY VA HCS ST. ALBANS CAMPUS			Scale: 3/32=1'-0"	Sht. 15 Of 16

SYMBOLS LIST

- 2 HOUR FIRE BARRIER
- 1 HOUR FIRE BARRIER
- 30 MINUTE SMOKE BARRIER
- HAZARDOUS SPACE
- EXIT STAIR
- EXIT
- SUITE
- ZONE BOUNDARY

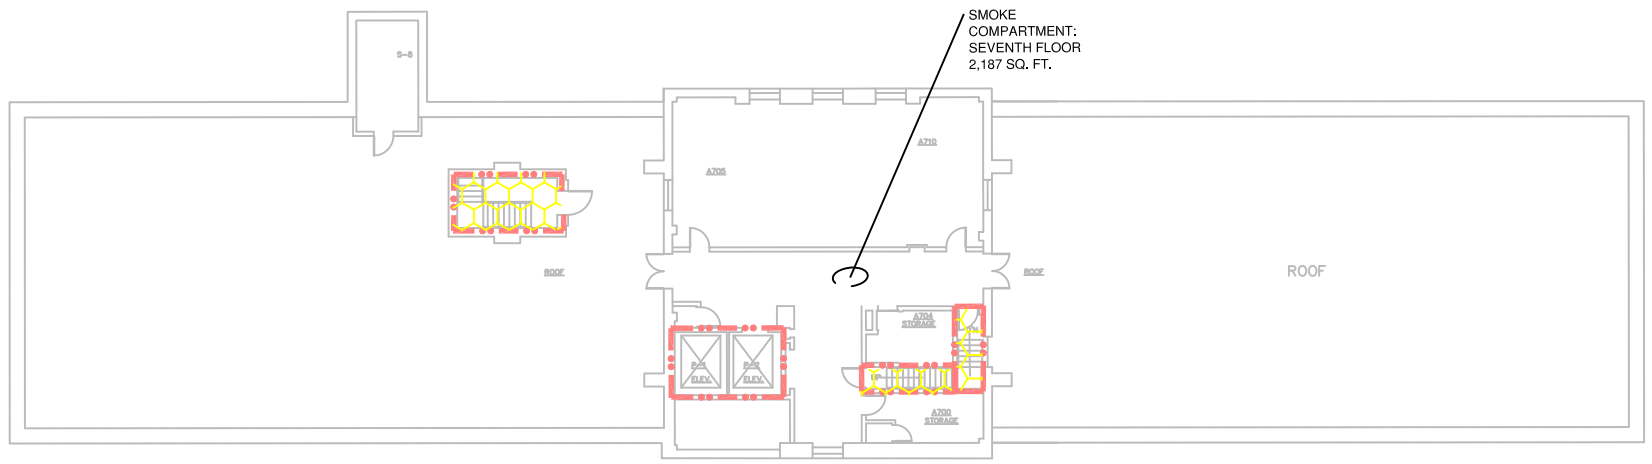

BUILDING 89 SEVENTH FLOOR
FULLY SPRINKLERED
INDUSTRIAL OCCUPANCY

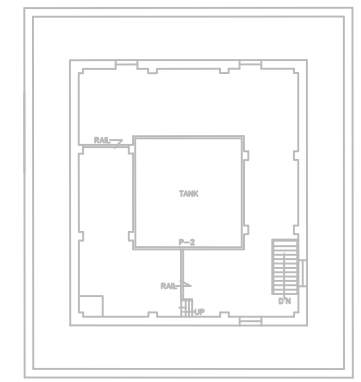

BUILDING 89 NINTH FLOOR
FULLY SPRINKLERED
INDUSTRIAL OCCUPANCY

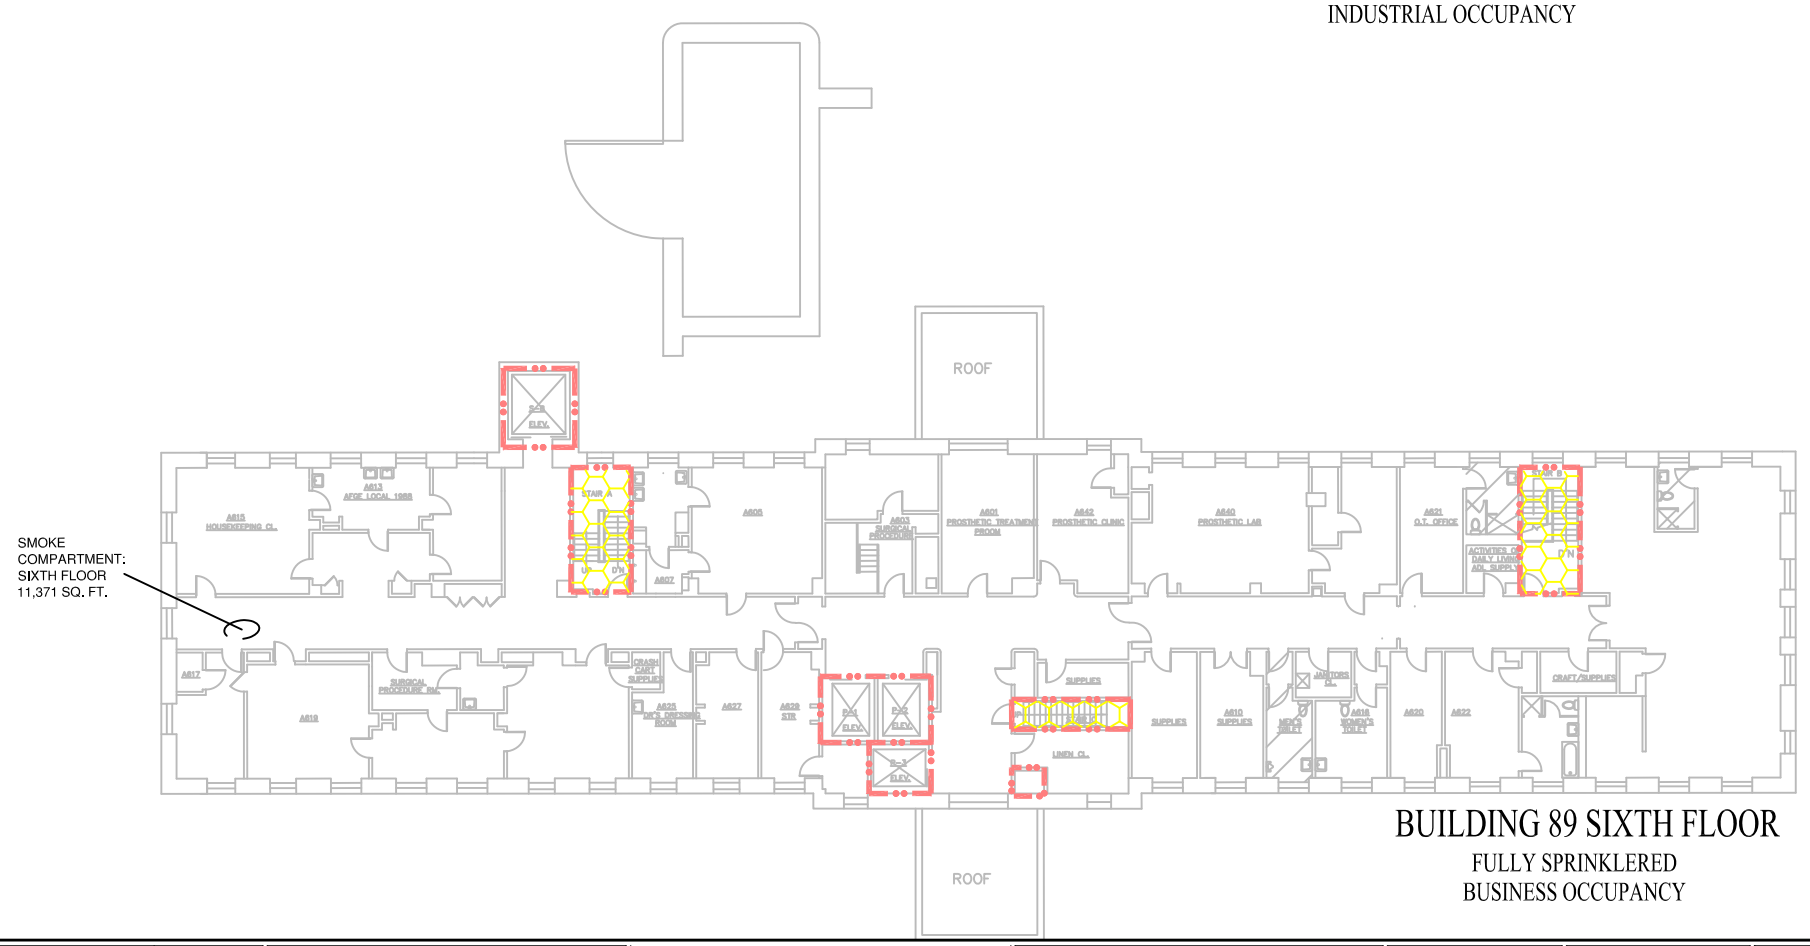

BUILDING 89 SIXTH FLOOR
FULLY SPRINKLERED
BUSINESS OCCUPANCY

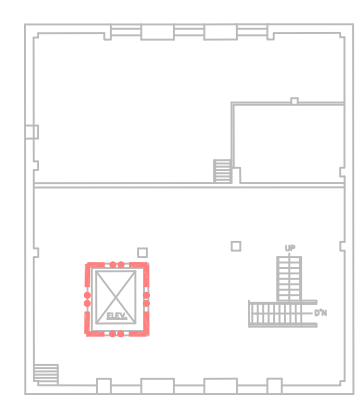

BUILDING 89 EIGHTH FLOOR
FULLY SPRINKLERED
INDUSTRIAL OCCUPANCY

KEY PLAN

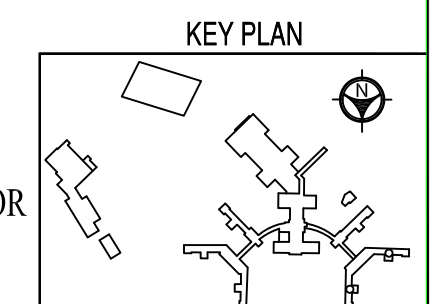

Revisions	Date

Dept. of Veterans Affairs
VA Medical Center
423 E. 23rd Street
New York, NY 10010

Drawing Title	Client Project No.	Contract No.	Project Title	Designed By	Checked By	Drawn By	Date	Drawing No.
BUILDING 89 SIXTH, SEVENTH,EIGHTH AND NINTH FLOORS	Building No. 89	AutoCAD File Name LSC16 89 6-7-8-9	FIRE/SMOKE BARRIER DRAWINGS	JS	SF	KV;AW	3/04/15	LSC-16
				Location NY VA HCS ST. ALBANS CAMPUS			Scale: 3/32=1'-0"	Sht. 16 Of 16

SYMBOLS LIST

- 2 HOUR FIRE BARRIER
- 1 HOUR FIRE BARRIER
- 30 MINUTE SMOKE BARRIER
- HAZARDOUS SPACE
- EXIT STAIR
- EXIT
- SUITE
- ZONE BOUNDARY

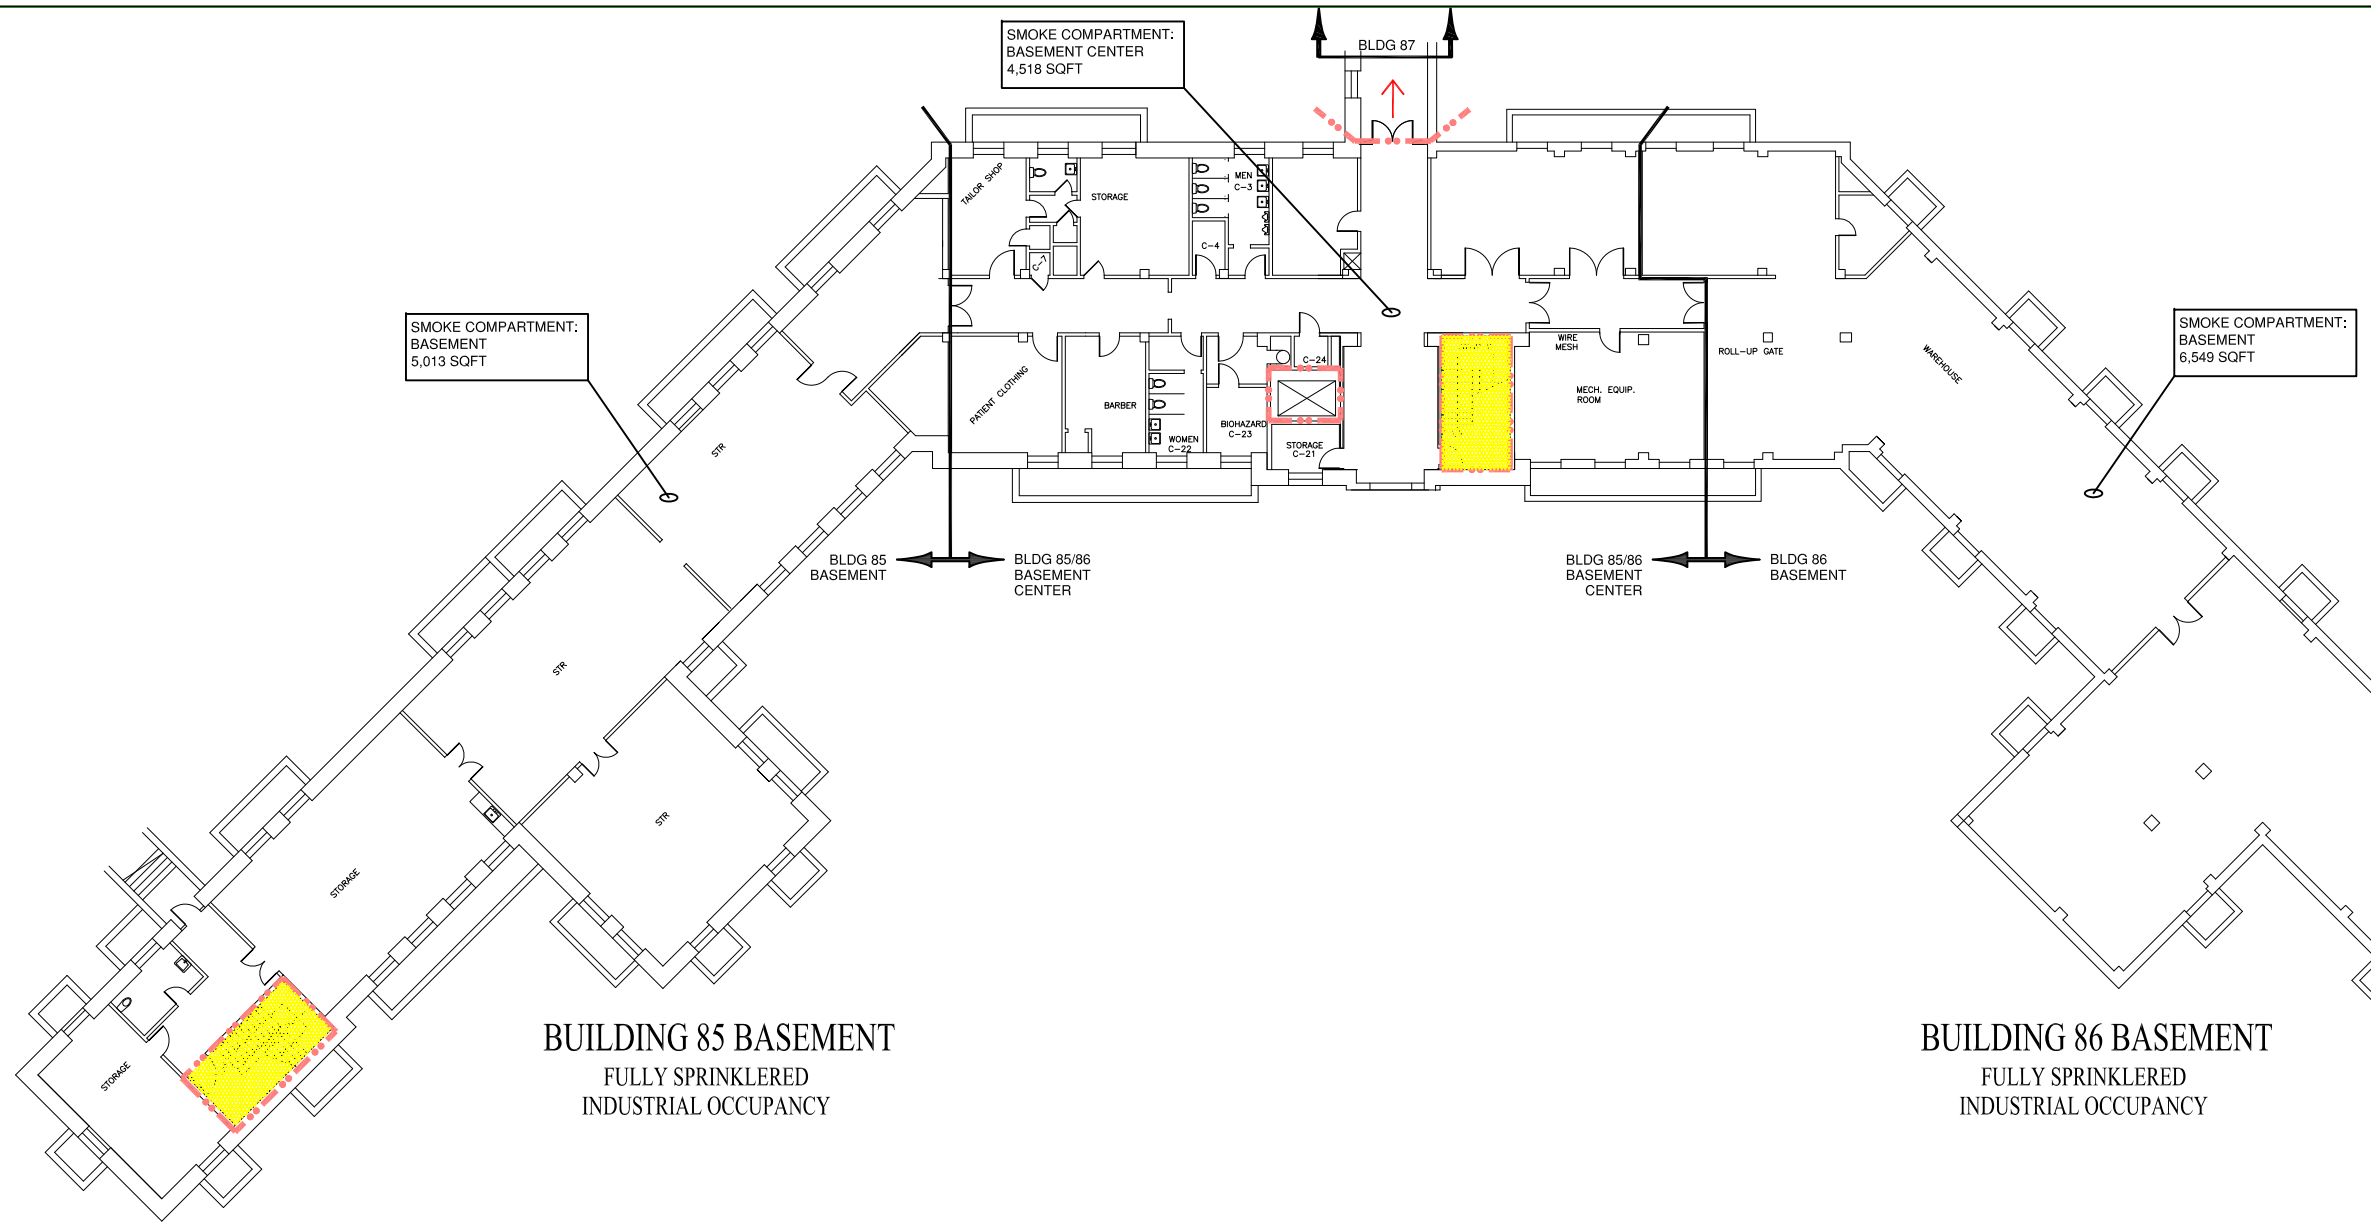

BUILDING 85 BASEMENT
FULLY SPRINKLERED
INDUSTRIAL OCCUPANCY

BUILDING 86 BASEMENT
FULLY SPRINKLERED
INDUSTRIAL OCCUPANCY

KEY PLAN

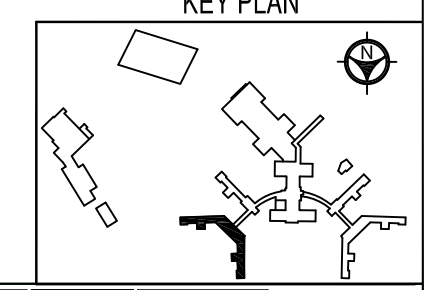

Revisions	Date	Dept. of Veterans Affairs VA Medical Center 423 E. 23rd Street New York, NY 10010	Drawing Title BUILDING 85, 86 BASEMENT	Client Project No.	Contract No.	Project Title FIRE/SMOKE BARRIER DRAWINGS	Designed By JS	Checked By SF	Drawn By KV;AW	Date 3/04/15	Drawing No. LSC-01
				Building No. 85,86	AutoCAD File Name LSC01 85-86 B		Location NY VA HCS ST. ALBANS CAMPUS			Scale: 3/32=1'-0"	Sht. 1 Of 16

SYMBOLS LIST

- 2 HOUR FIRE BARRIER
- 1 HOUR FIRE BARRIER
- 30 MINUTE SMOKE BARRIER
- HAZARDOUS SPACE
- EXIT STAIR
- EXIT
- SUITE
- ZONE BOUNDARY

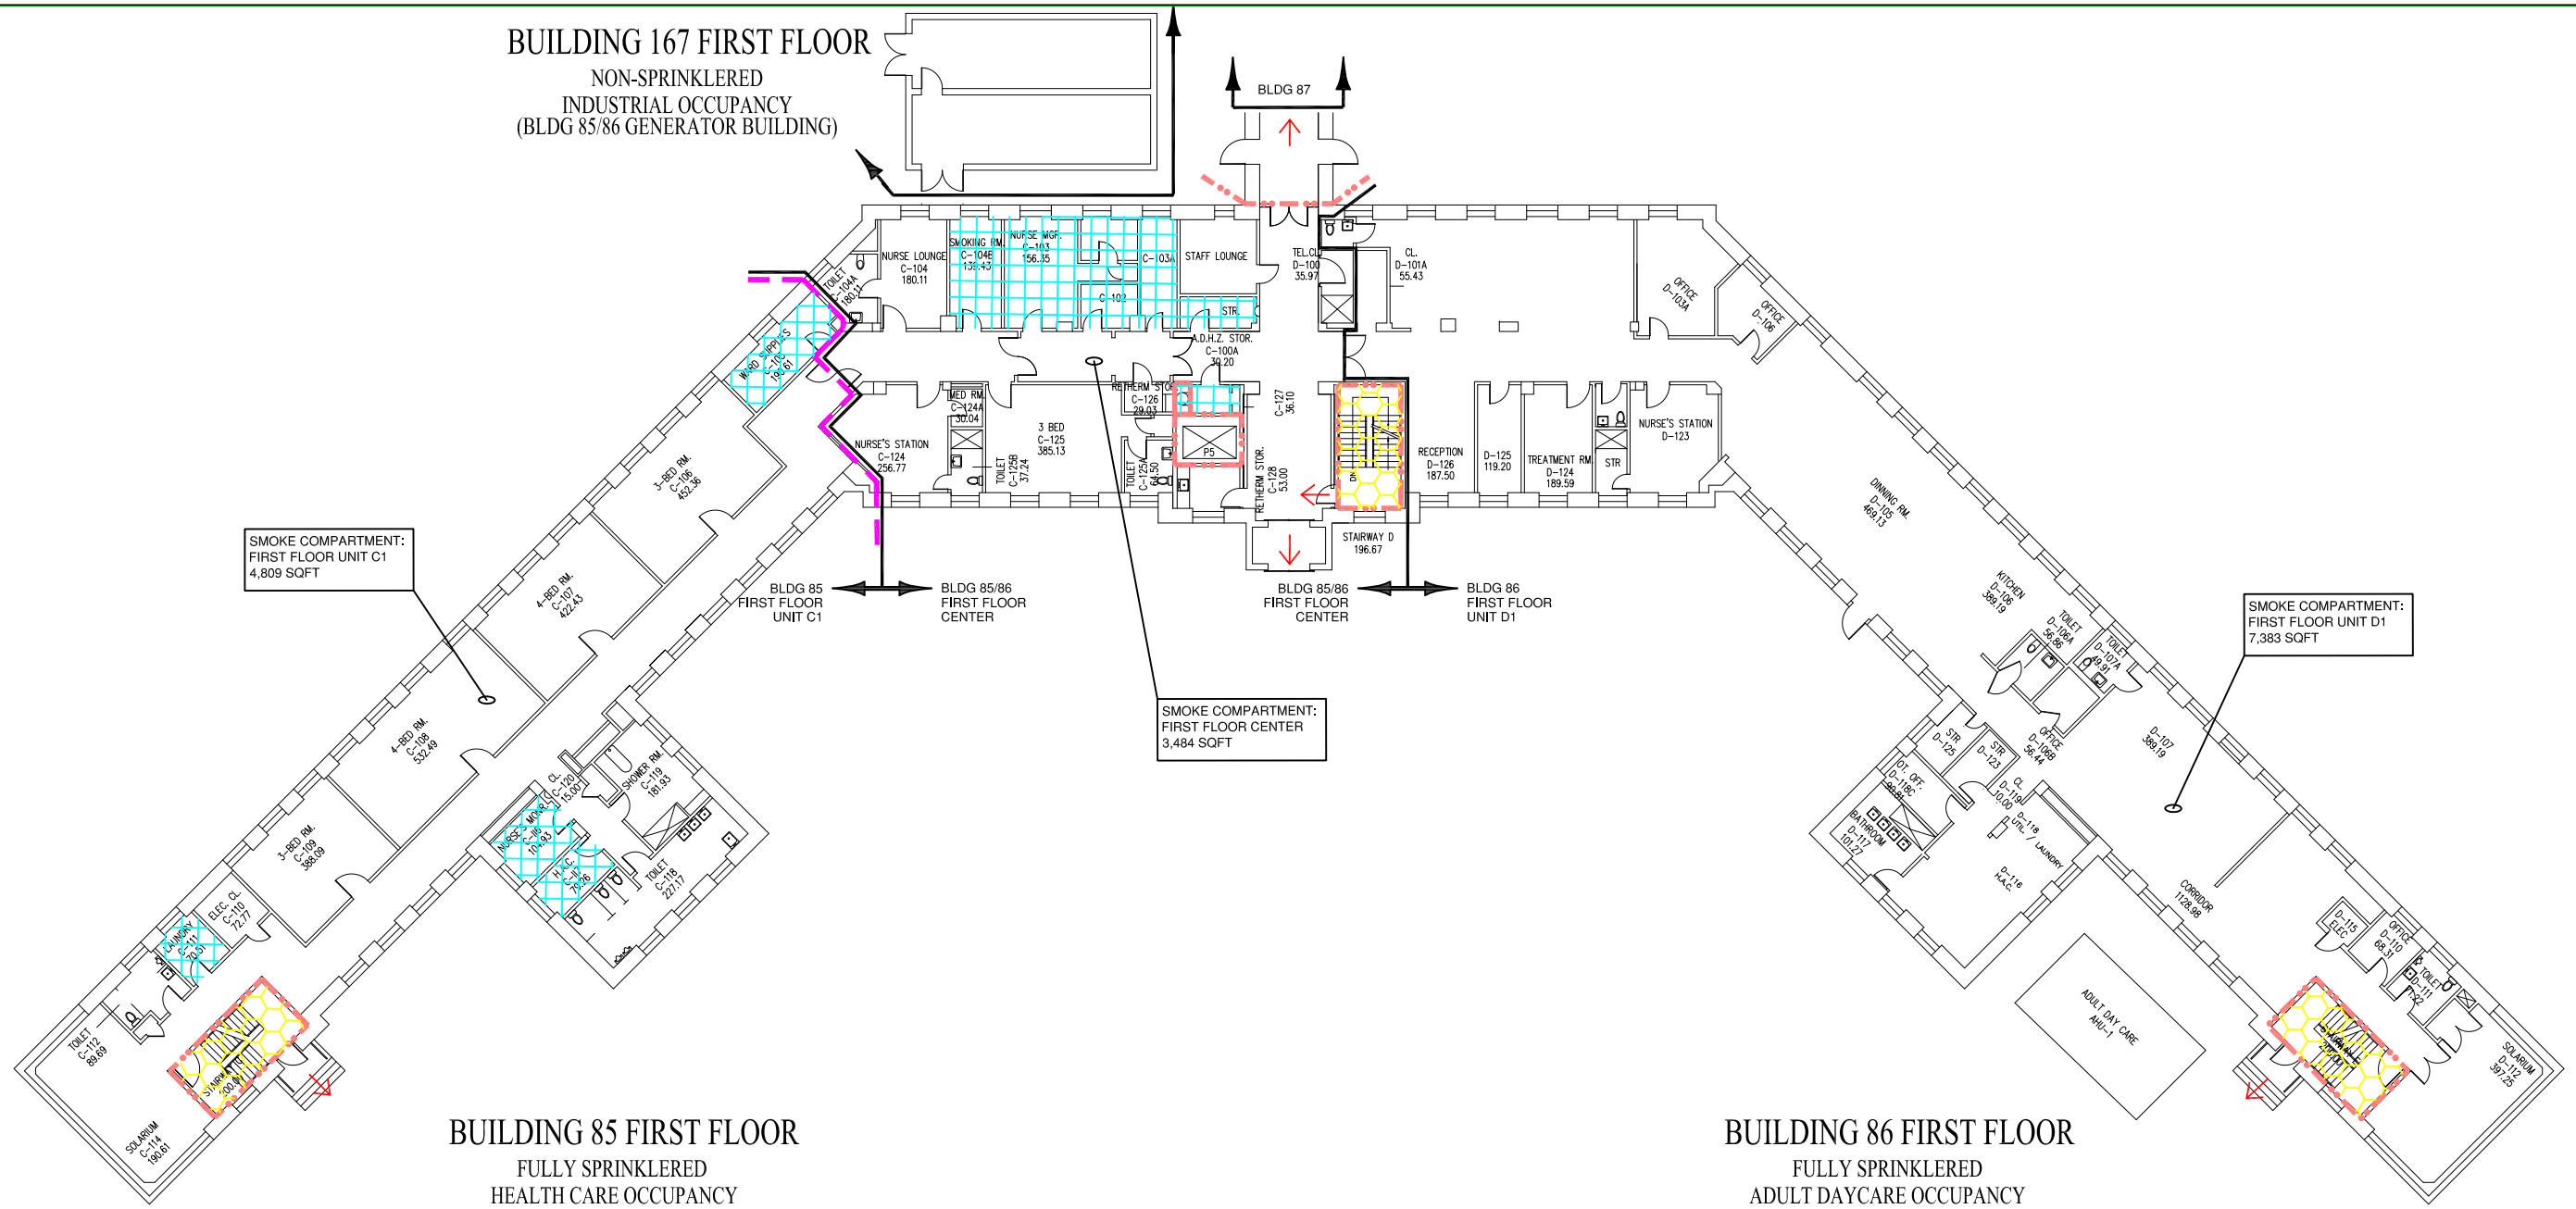

Revisions	Date			Drawing Title	Client Project No.	Contract No.	Project Title	Designed By	Checked By	Drawn By	Date	Drawing No.
		Dept. of Veterans Affairs VA Medical Center 423 E. 23rd Street New York, NY 10010		BUILDING 85,86 FIRST FLOOR	Building No. 85,86	AutoCAD File Name LSC02 85-86 1	FIRE/SMOKE BARRIER DRAWINGS	JS	SF	KV;AW	3/04/15	LSC-02 Sht. 2 Of 16
								Location NY VA HCS ST. ALBANS CAMPUS			Scale: 3/32=1'-0"	

SYMBOLS LIST

- 2 HOUR FIRE BARRIER
- 1 HOUR FIRE BARRIER
- 30 MINUTE SMOKE BARRIER
- HAZARDOUS SPACE
- EXIT STAIR
- EXIT
- SUITE
- ZONE BOUNDARY

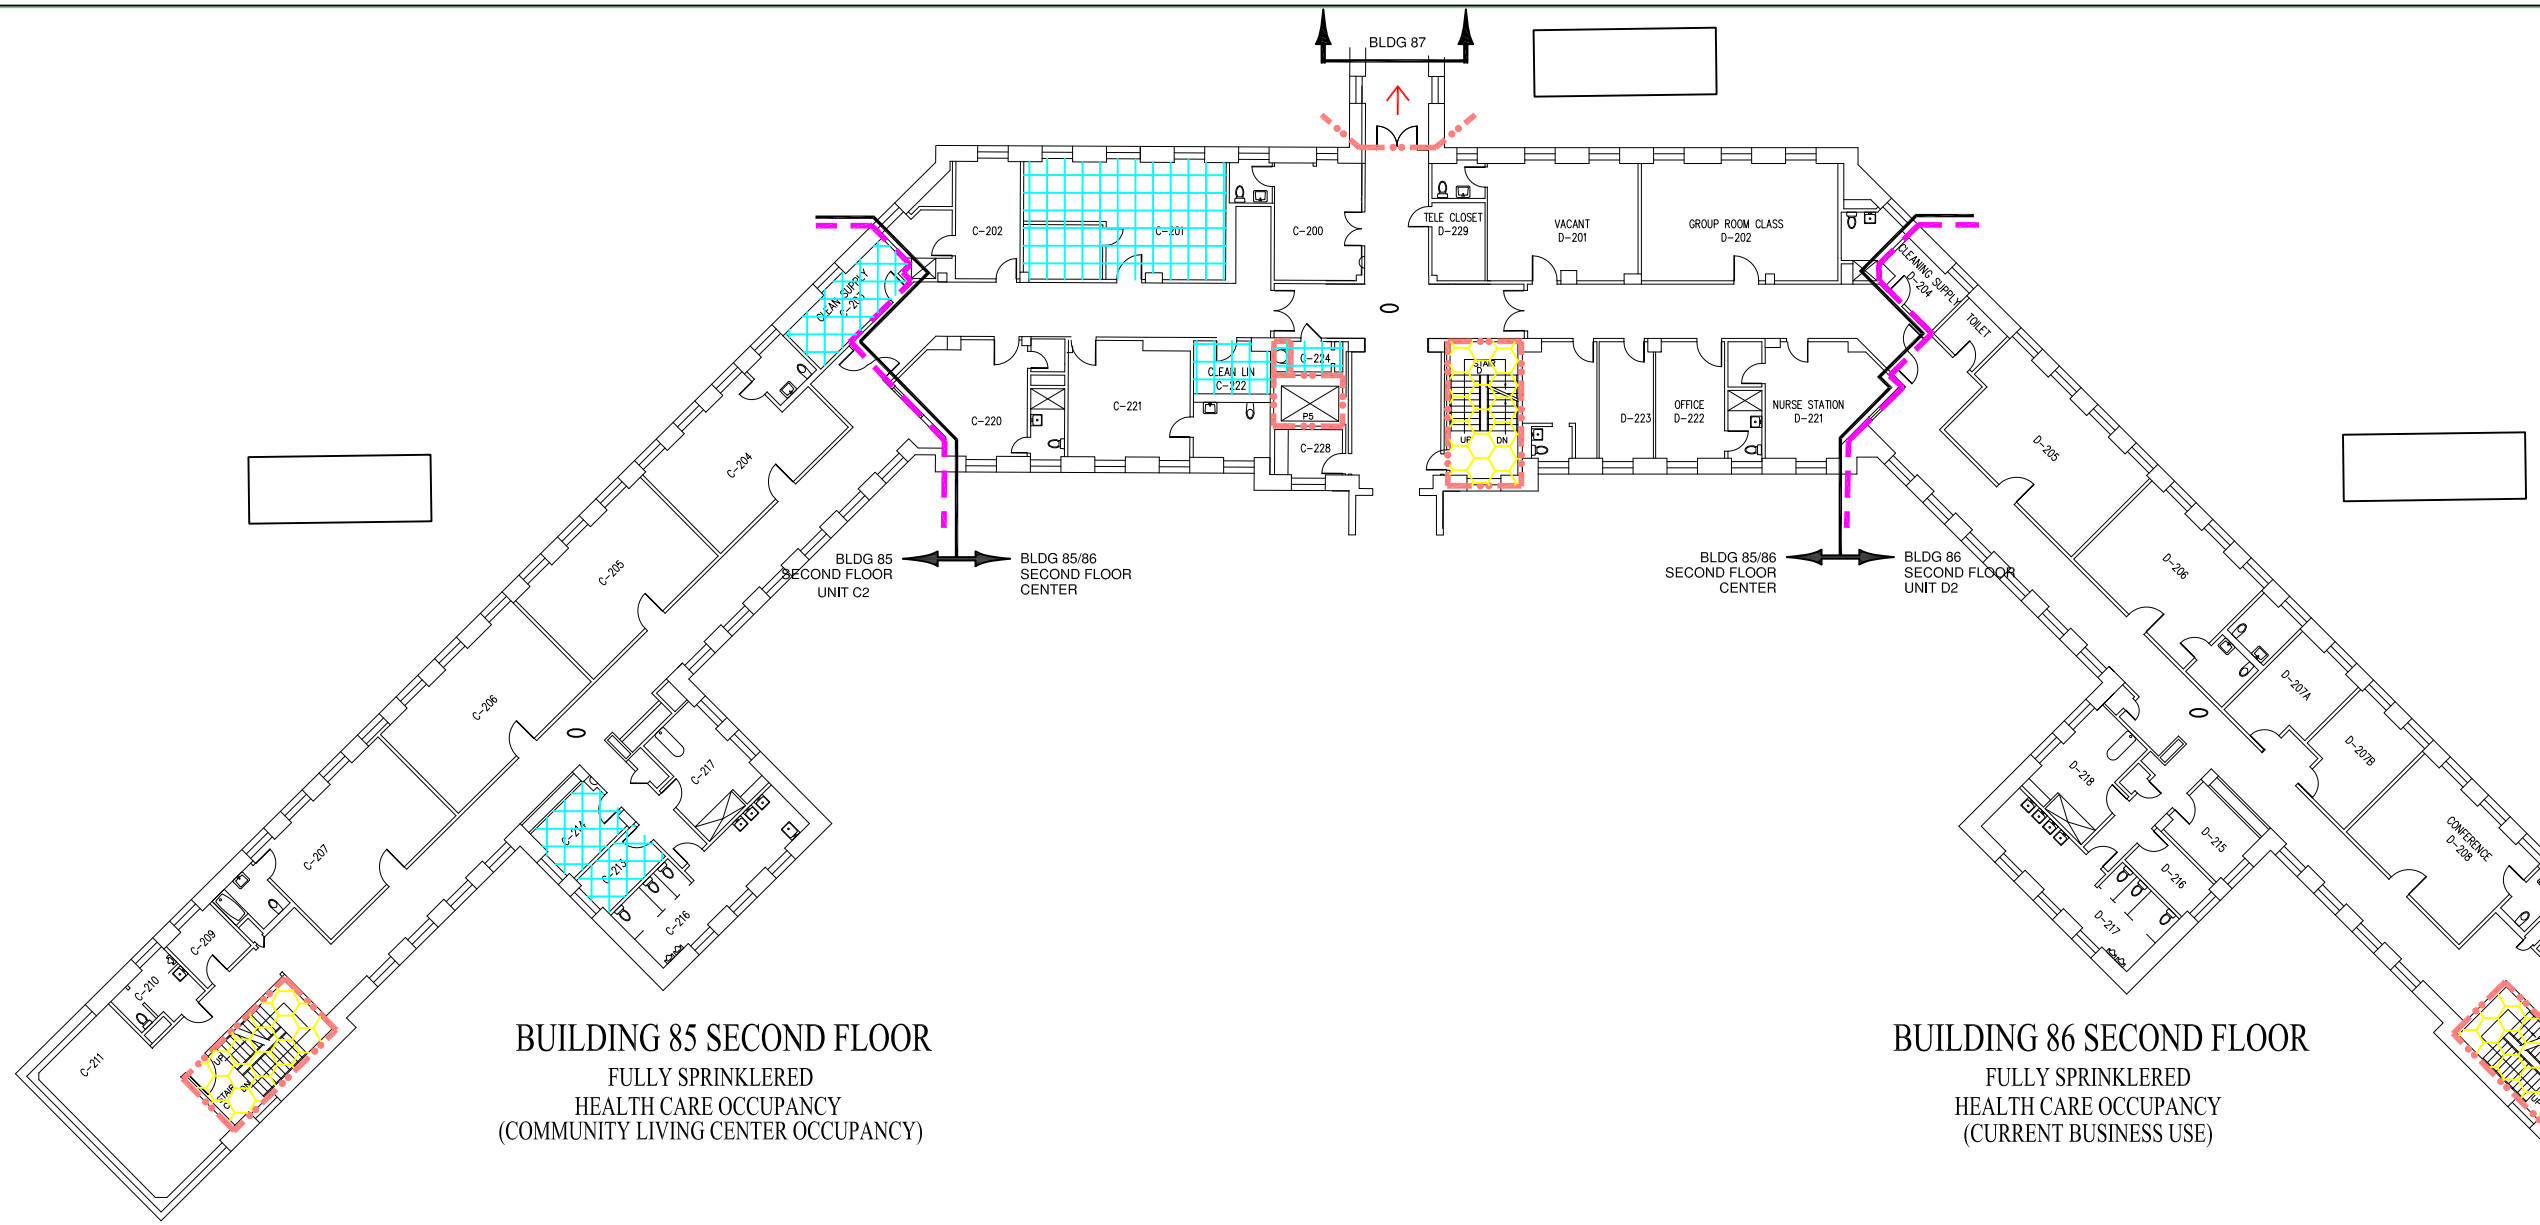

BUILDING 85 SECOND FLOOR

FULLY SPRINKLERED
HEALTH CARE OCCUPANCY
(COMMUNITY LIVING CENTER OCCUPANCY)

BUILDING 86 SECOND FLOOR

FULLY SPRINKLERED
HEALTH CARE OCCUPANCY
(CURRENT BUSINESS USE)

KEY PLAN

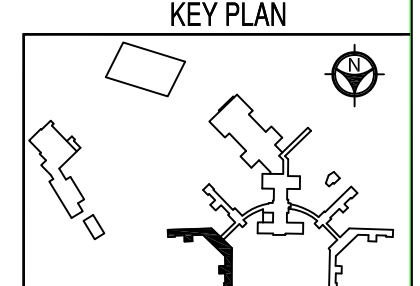

Revisions	Date		Drawing Title	Client Project No.	Contract No.	Project Title	Designed By	Checked By	Drawn By	Date	Drawing No.
		Dept. of Veterans Affairs VA Medical Center 423 E. 23rd Street New York, NY 10010	BUILDING 85, 86 SECOND FLOOR	Building No. 85,86	AutoCAD File Name LSC03 85-86 2	FIRE/SMOKE BARRIER DRAWINGS	JS	SF	KV;AW	3/04/15	LSC-03 Sht. 3 Of 16
							Location NY VA HCS ST. ALBANS CAMPUS			Scale: 3/32=1'-0"	

SYMBOLS LIST

- 2 HOUR FIRE BARRIER
- 1 HOUR FIRE BARRIER
- 30 MINUTE SMOKE BARRIER
- HAZARDOUS SPACE
- EXIT STAIR
- EXIT
- SUITE
- ZONE BOUNDARY

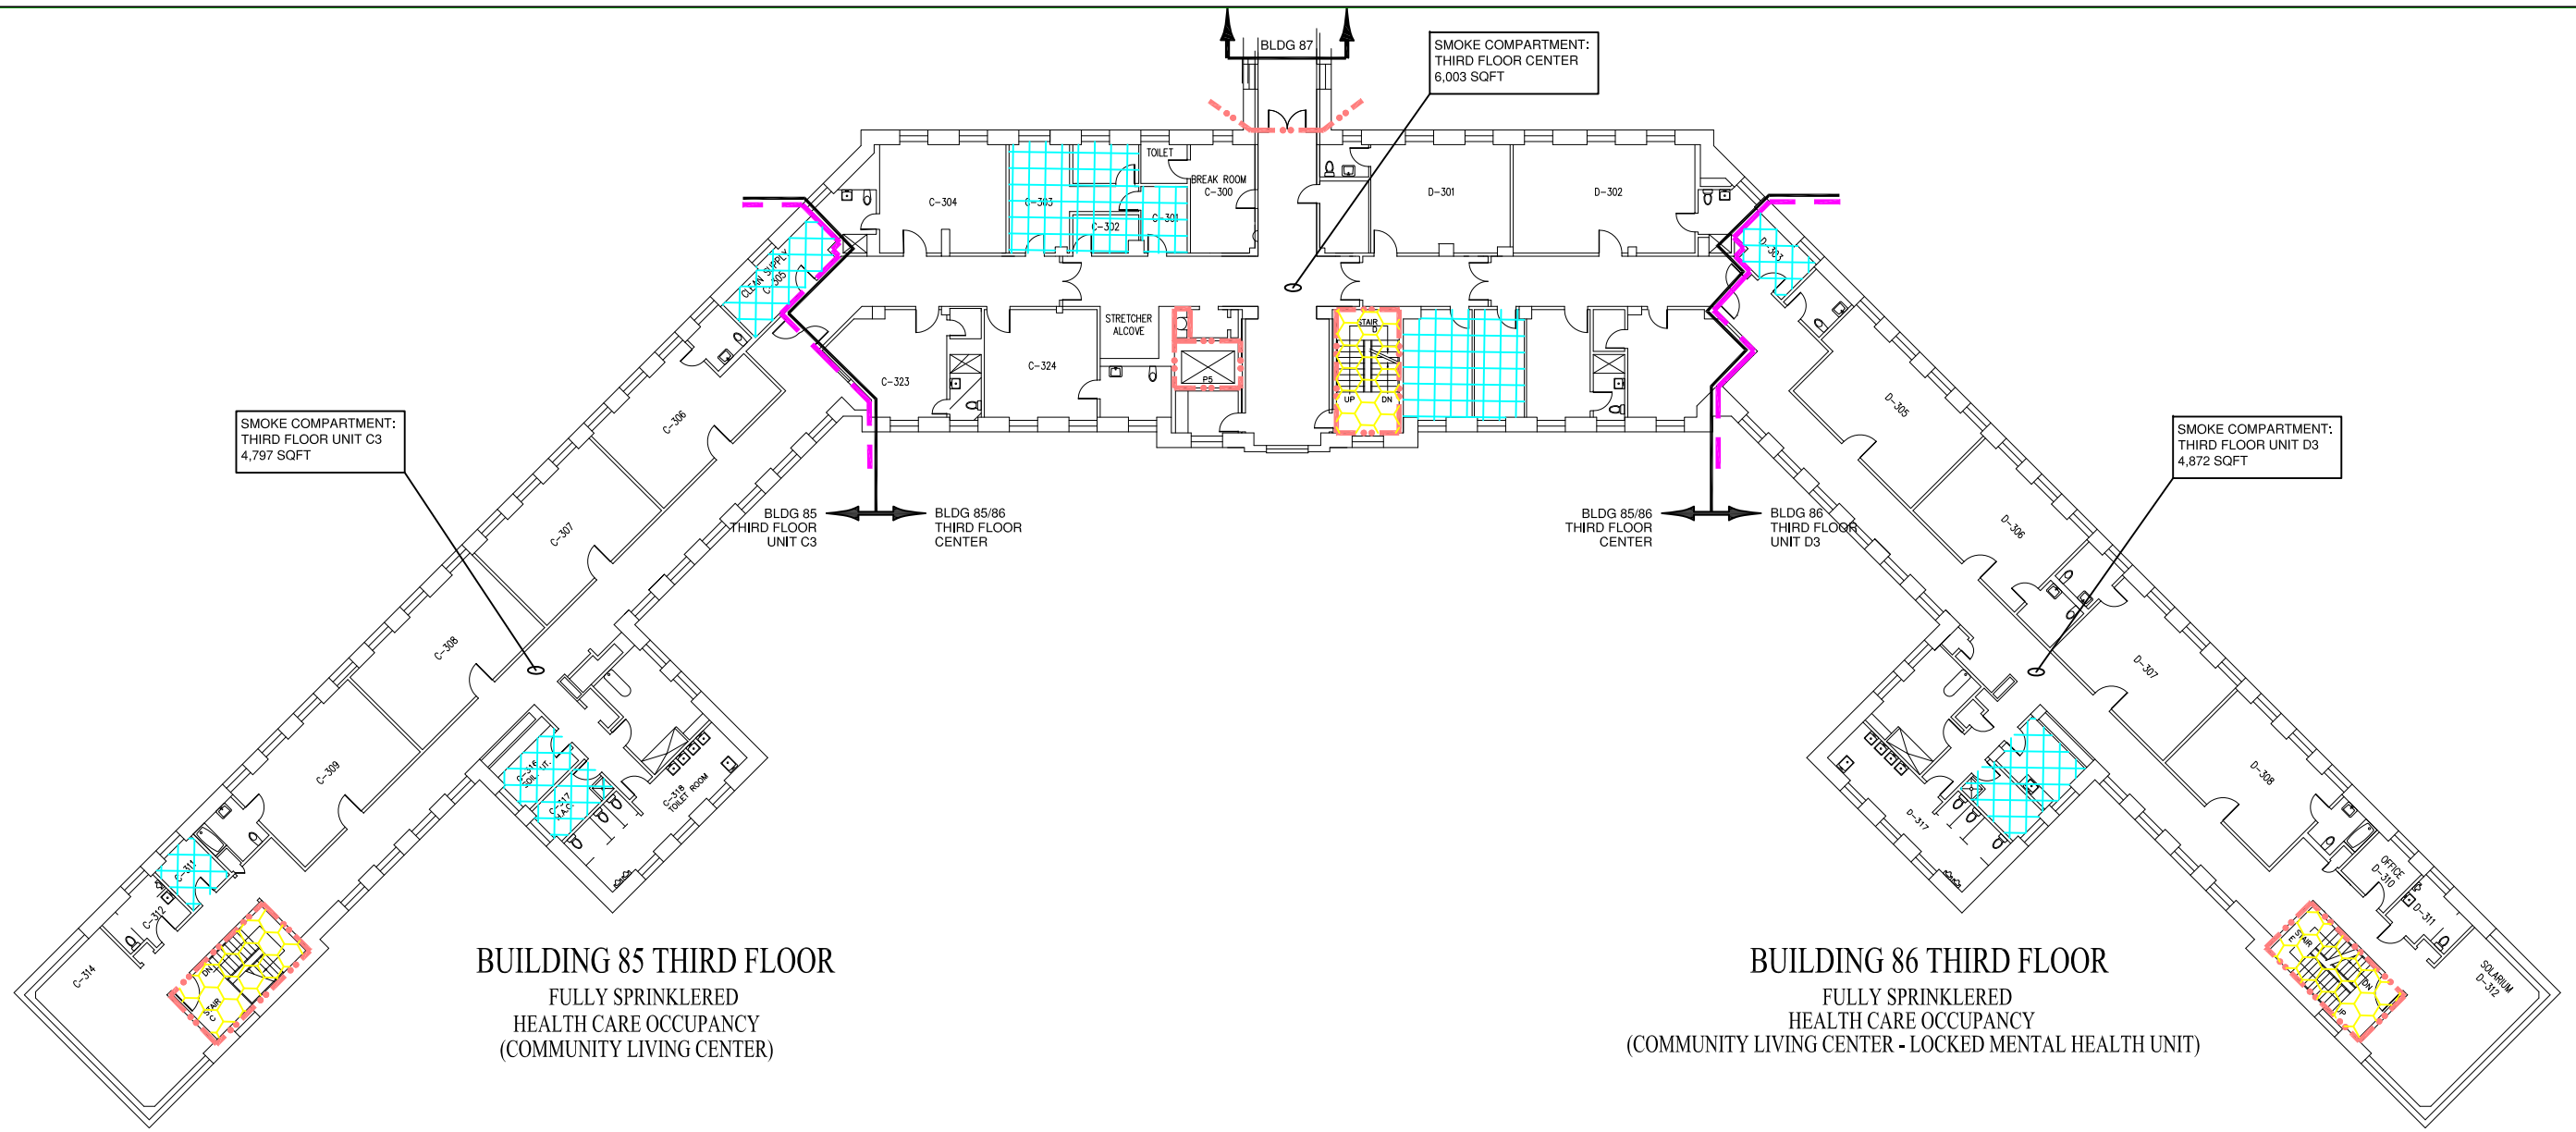

BUILDING 85 THIRD FLOOR
FULLY SPRINKLERED
HEALTH CARE OCCUPANCY
(COMMUNITY LIVING CENTER)

BUILDING 86 THIRD FLOOR
FULLY SPRINKLERED
HEALTH CARE OCCUPANCY
(COMMUNITY LIVING CENTER - LOCKED MENTAL HEALTH UNIT)

KEY PLAN

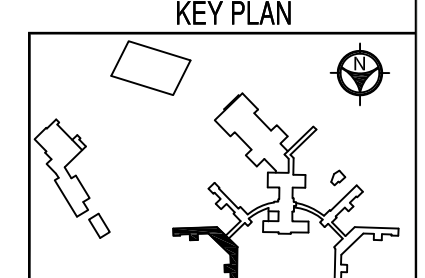

Revisions	Date			Drawing Title	Client Project No.	Contract No.	Project Title	Designed By	Checked By	Drawn By	Date	Drawing No.
		Dept. of Veterans Affairs VA Medical Center 423 E. 23rd Street New York, NY 10010		BUILDING 85,86 THIRD FLOOR	Building No. 85,86	AutoCAD File Name LSC04 85-86 3	FIRE/SMOKE BARRIER DRAWINGS	JS	SF	KV;AW	3/04/15	LSC-04
								Location NY VA HCS ST. ALBANS CAMPUS			Scale: 3/32=1'-0"	Sht. 4 Of 16

SYMBOLS LIST

- 2 HOUR FIRE BARRIER
- 1 HOUR FIRE BARRIER
- 30 MINUTE SMOKE BARRIER
- HAZARDOUS SPACE
- EXIT STAIR
- EXIT
- SUITE
- ZONE BOUNDARY

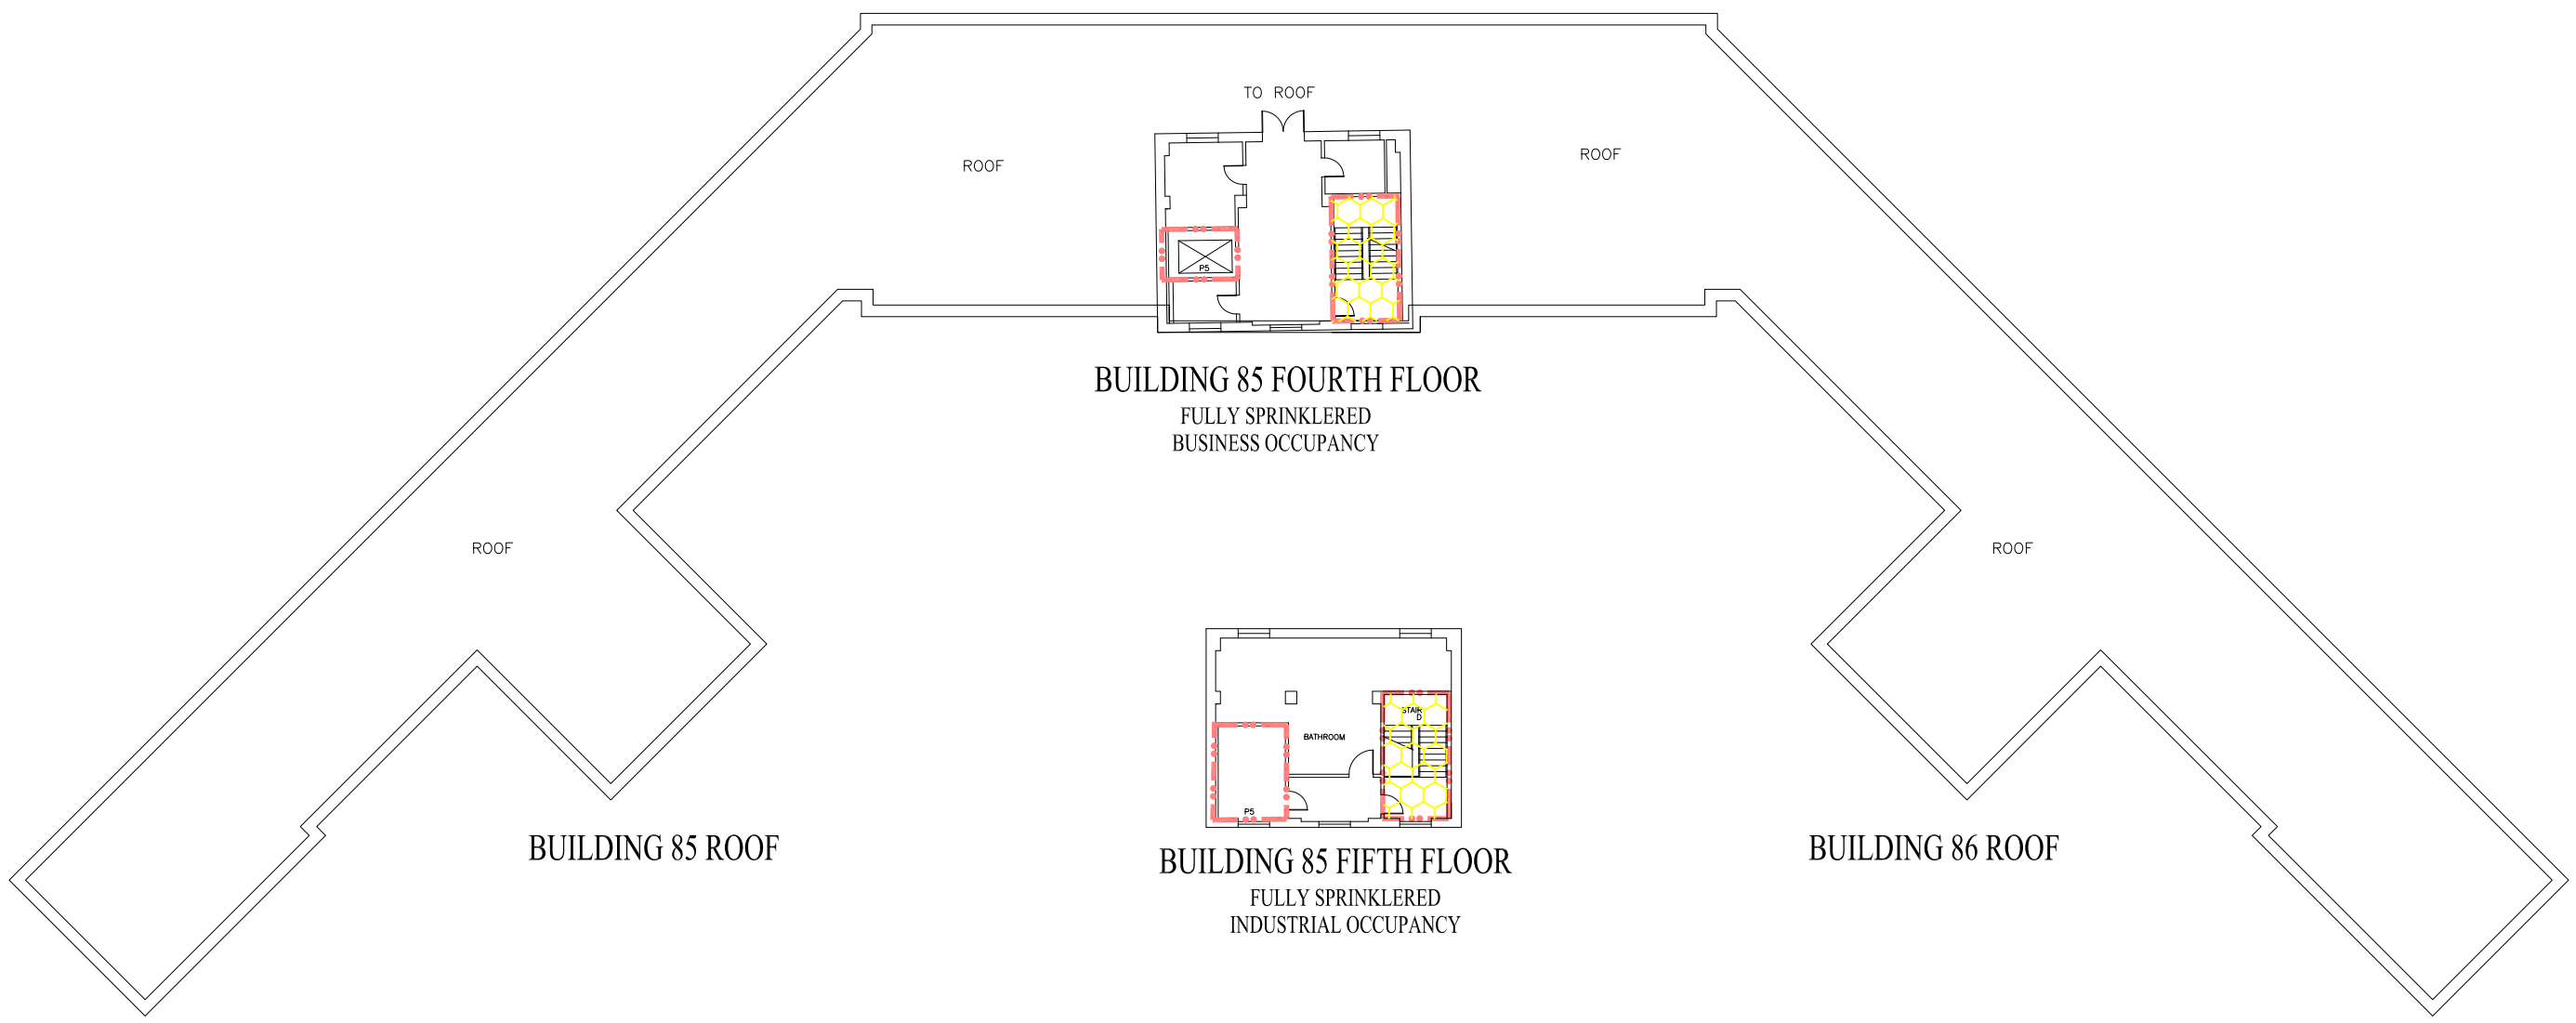

KEY PLAN

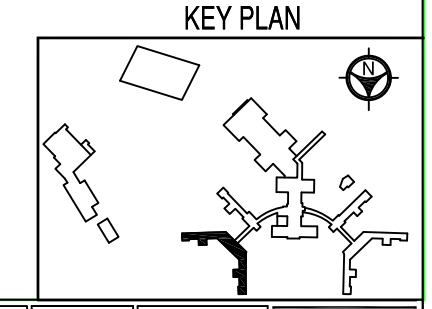

Revisions	Date			Drawing Title	Client Project No.	Contract No.	Project Title	Designed By	Checked By	Drawn By	Date	Drawing No.
		Dept. of Veterans Affairs VA Medical Center 423 E. 23rd Street New York, NY 10010		BUILDING 85,86 FOURTH FLOOR	Building No. 92,93	AutoCAD File Name LSC05 85–86 4	FIRE/SMOKE BARRIER DRAWINGS	JS	SF	KV;AW	3/04/15	LSC-05
								Location NY VA HCS ST. ALBANS CAMPUS			Scale: 3/32=1'–0"	Sht. 5 Of 16

SYMBOLS LIST

- 2 HOUR FIRE BARRIER
- 1 HOUR FIRE BARRIER
- 30 MINUTE SMOKE BARRIER
- HAZARDOUS SPACE
- EXIT STAIR
- EXIT
- SUITE
- ZONE BOUNDARY

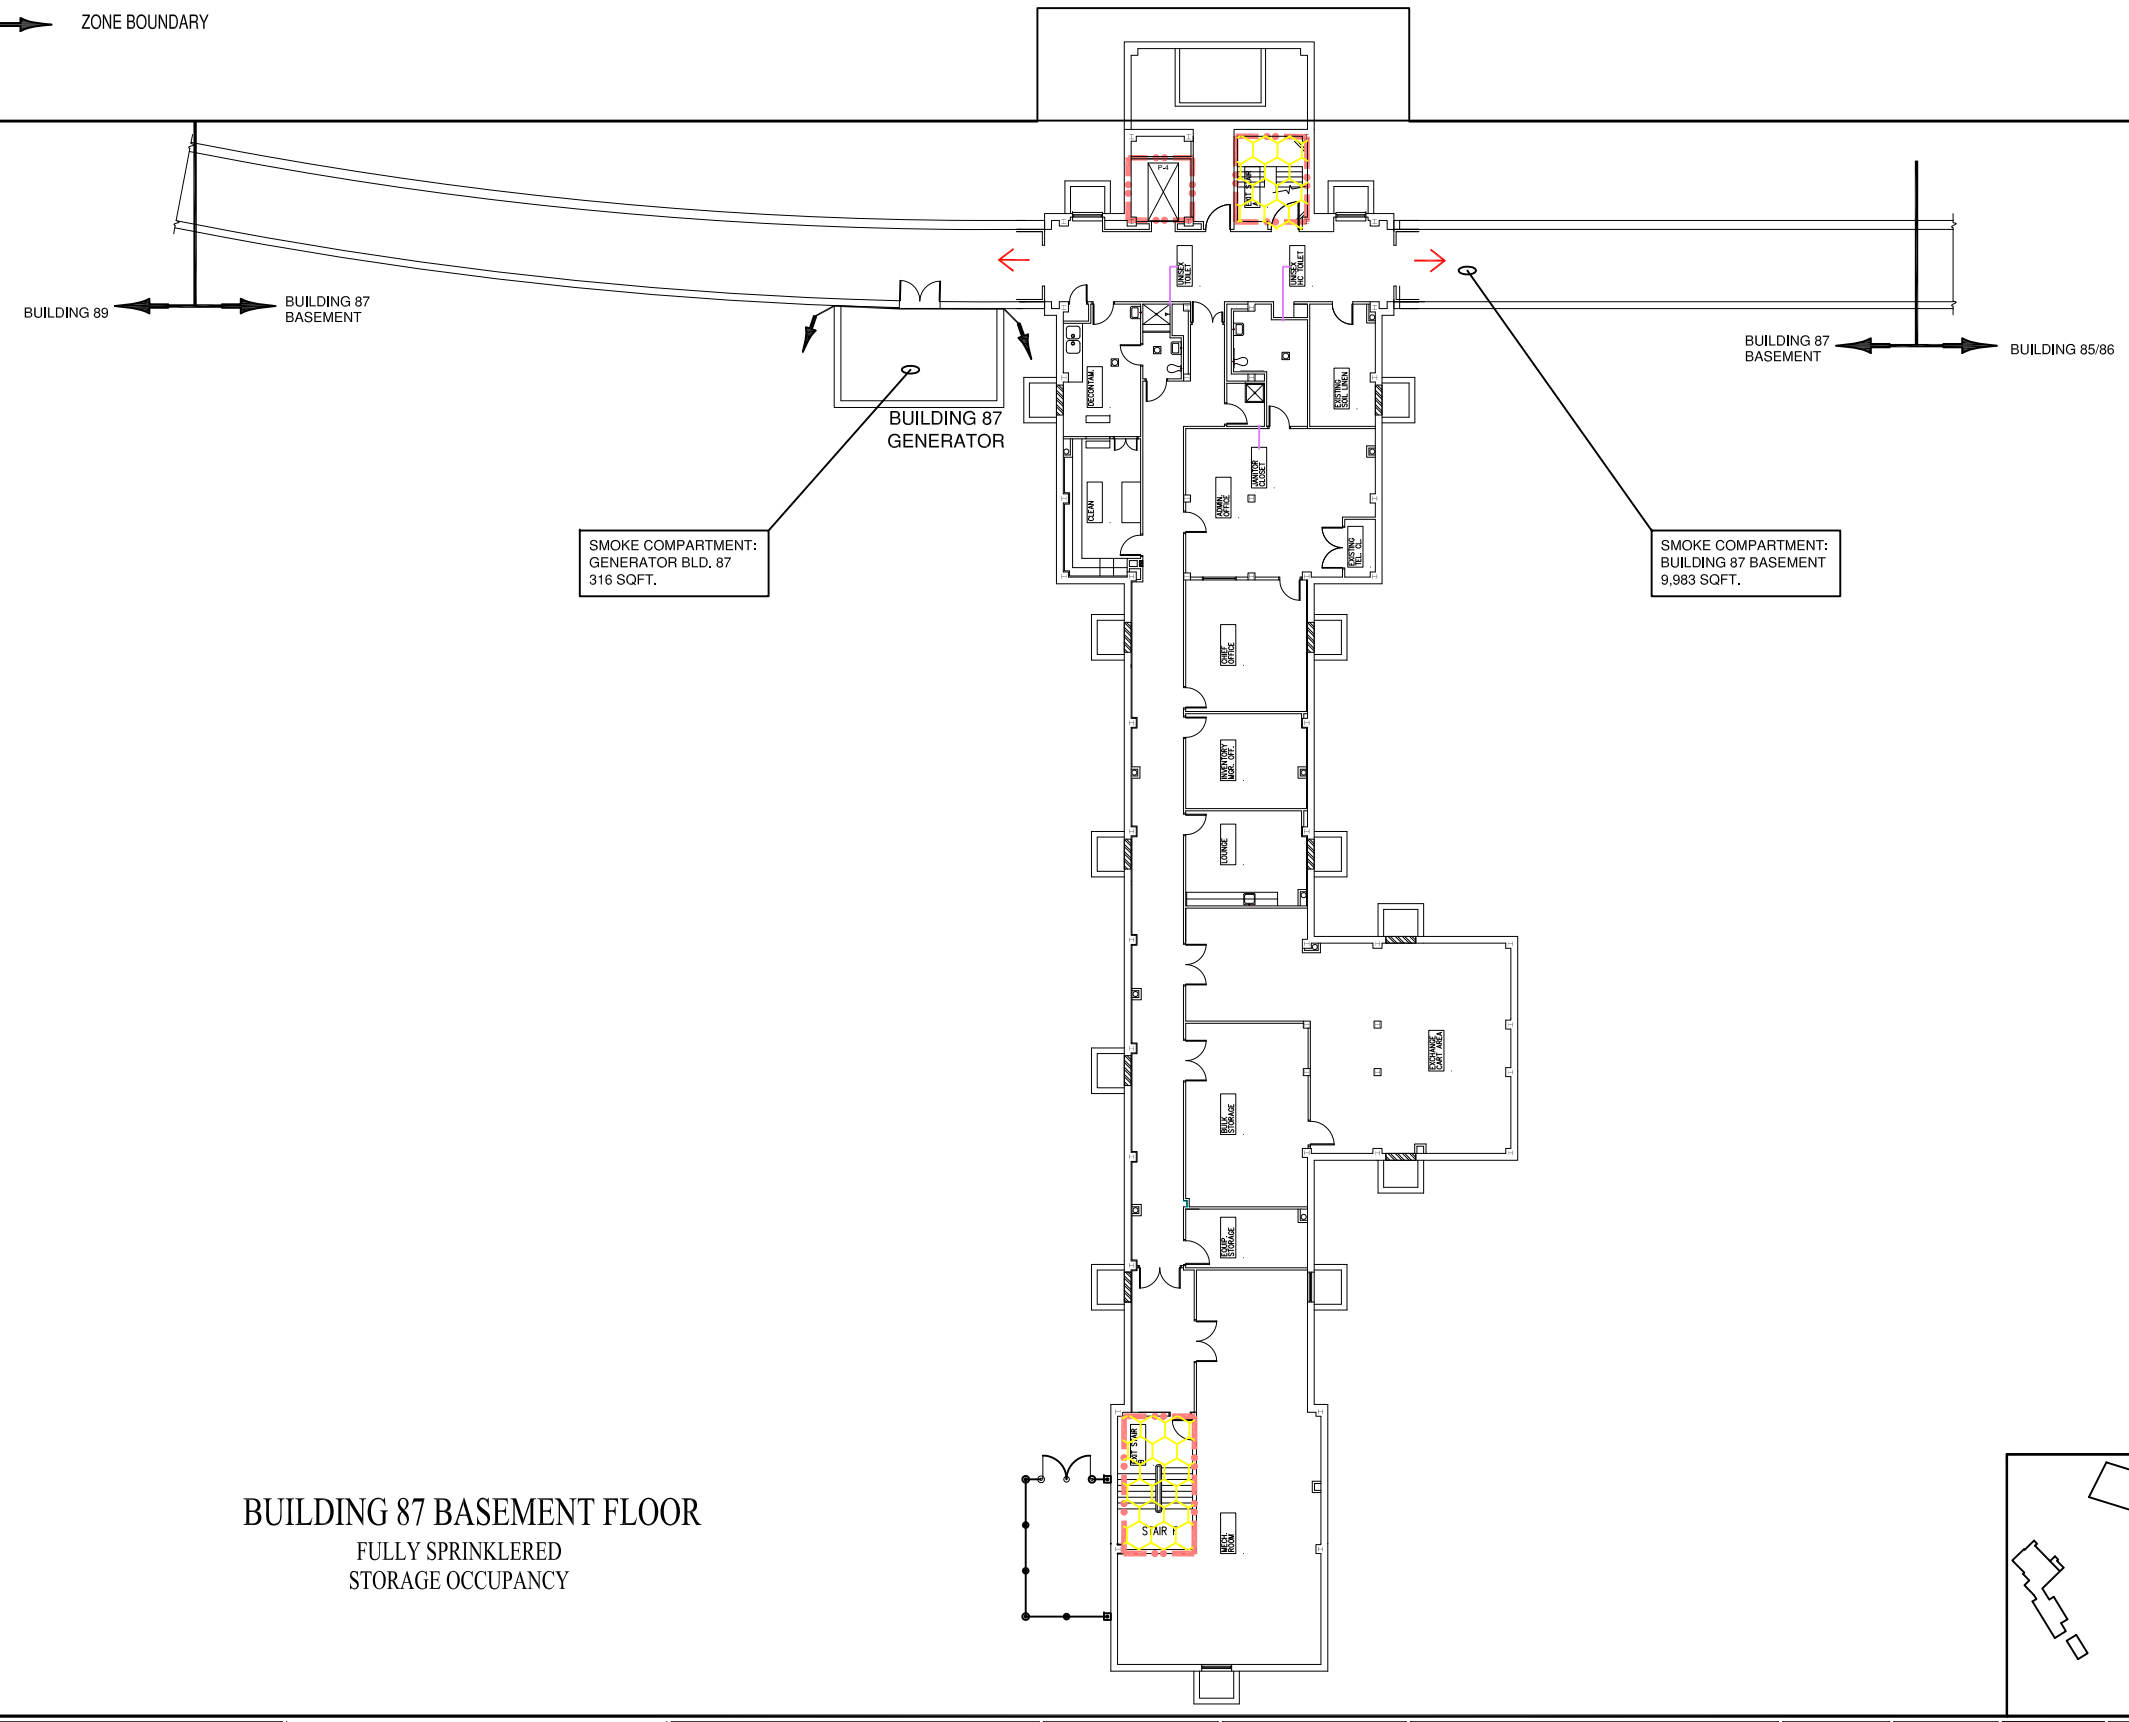

BUILDING 87 BASEMENT FLOOR

FULLY SPRINKLERED
STORAGE OCCUPANCY

KEY PLAN

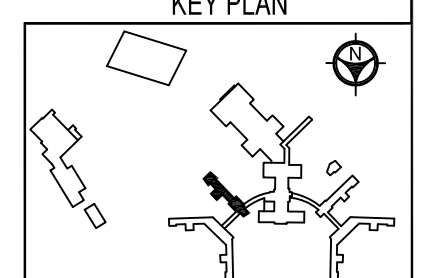

Revisions	Date			Drawing Title	Client Project No.	Contract No.	Project Title	Designed By	Checked By	Drawn By	Date	Drawing No.
		Dept. of Veterans Affairs VA Medical Center 423 E. 23rd Street New York, NY 10010		BUILDING 87 BASEMENT	Building No. 87	AutoCAD File Name LSC06 87 B	FIRE/SMOKE BARRIER DRAWINGS	JS	SF	KV;AW	3/04/15	LSC-06
								Location NY VA HCS ST. ALBANS CAMPUS			Scale: 3/32=1'-0"	Sht. 6 Of 16

SYMBOLS LIST

- 2 HOUR FIRE BARRIER
- 1 HOUR FIRE BARRIER
- 30 MINUTE SMOKE BARRIER
- HAZARDOUS SPACE
- EXIT STAIR
- EXIT
- SUITE
- ZONE BOUNDARY

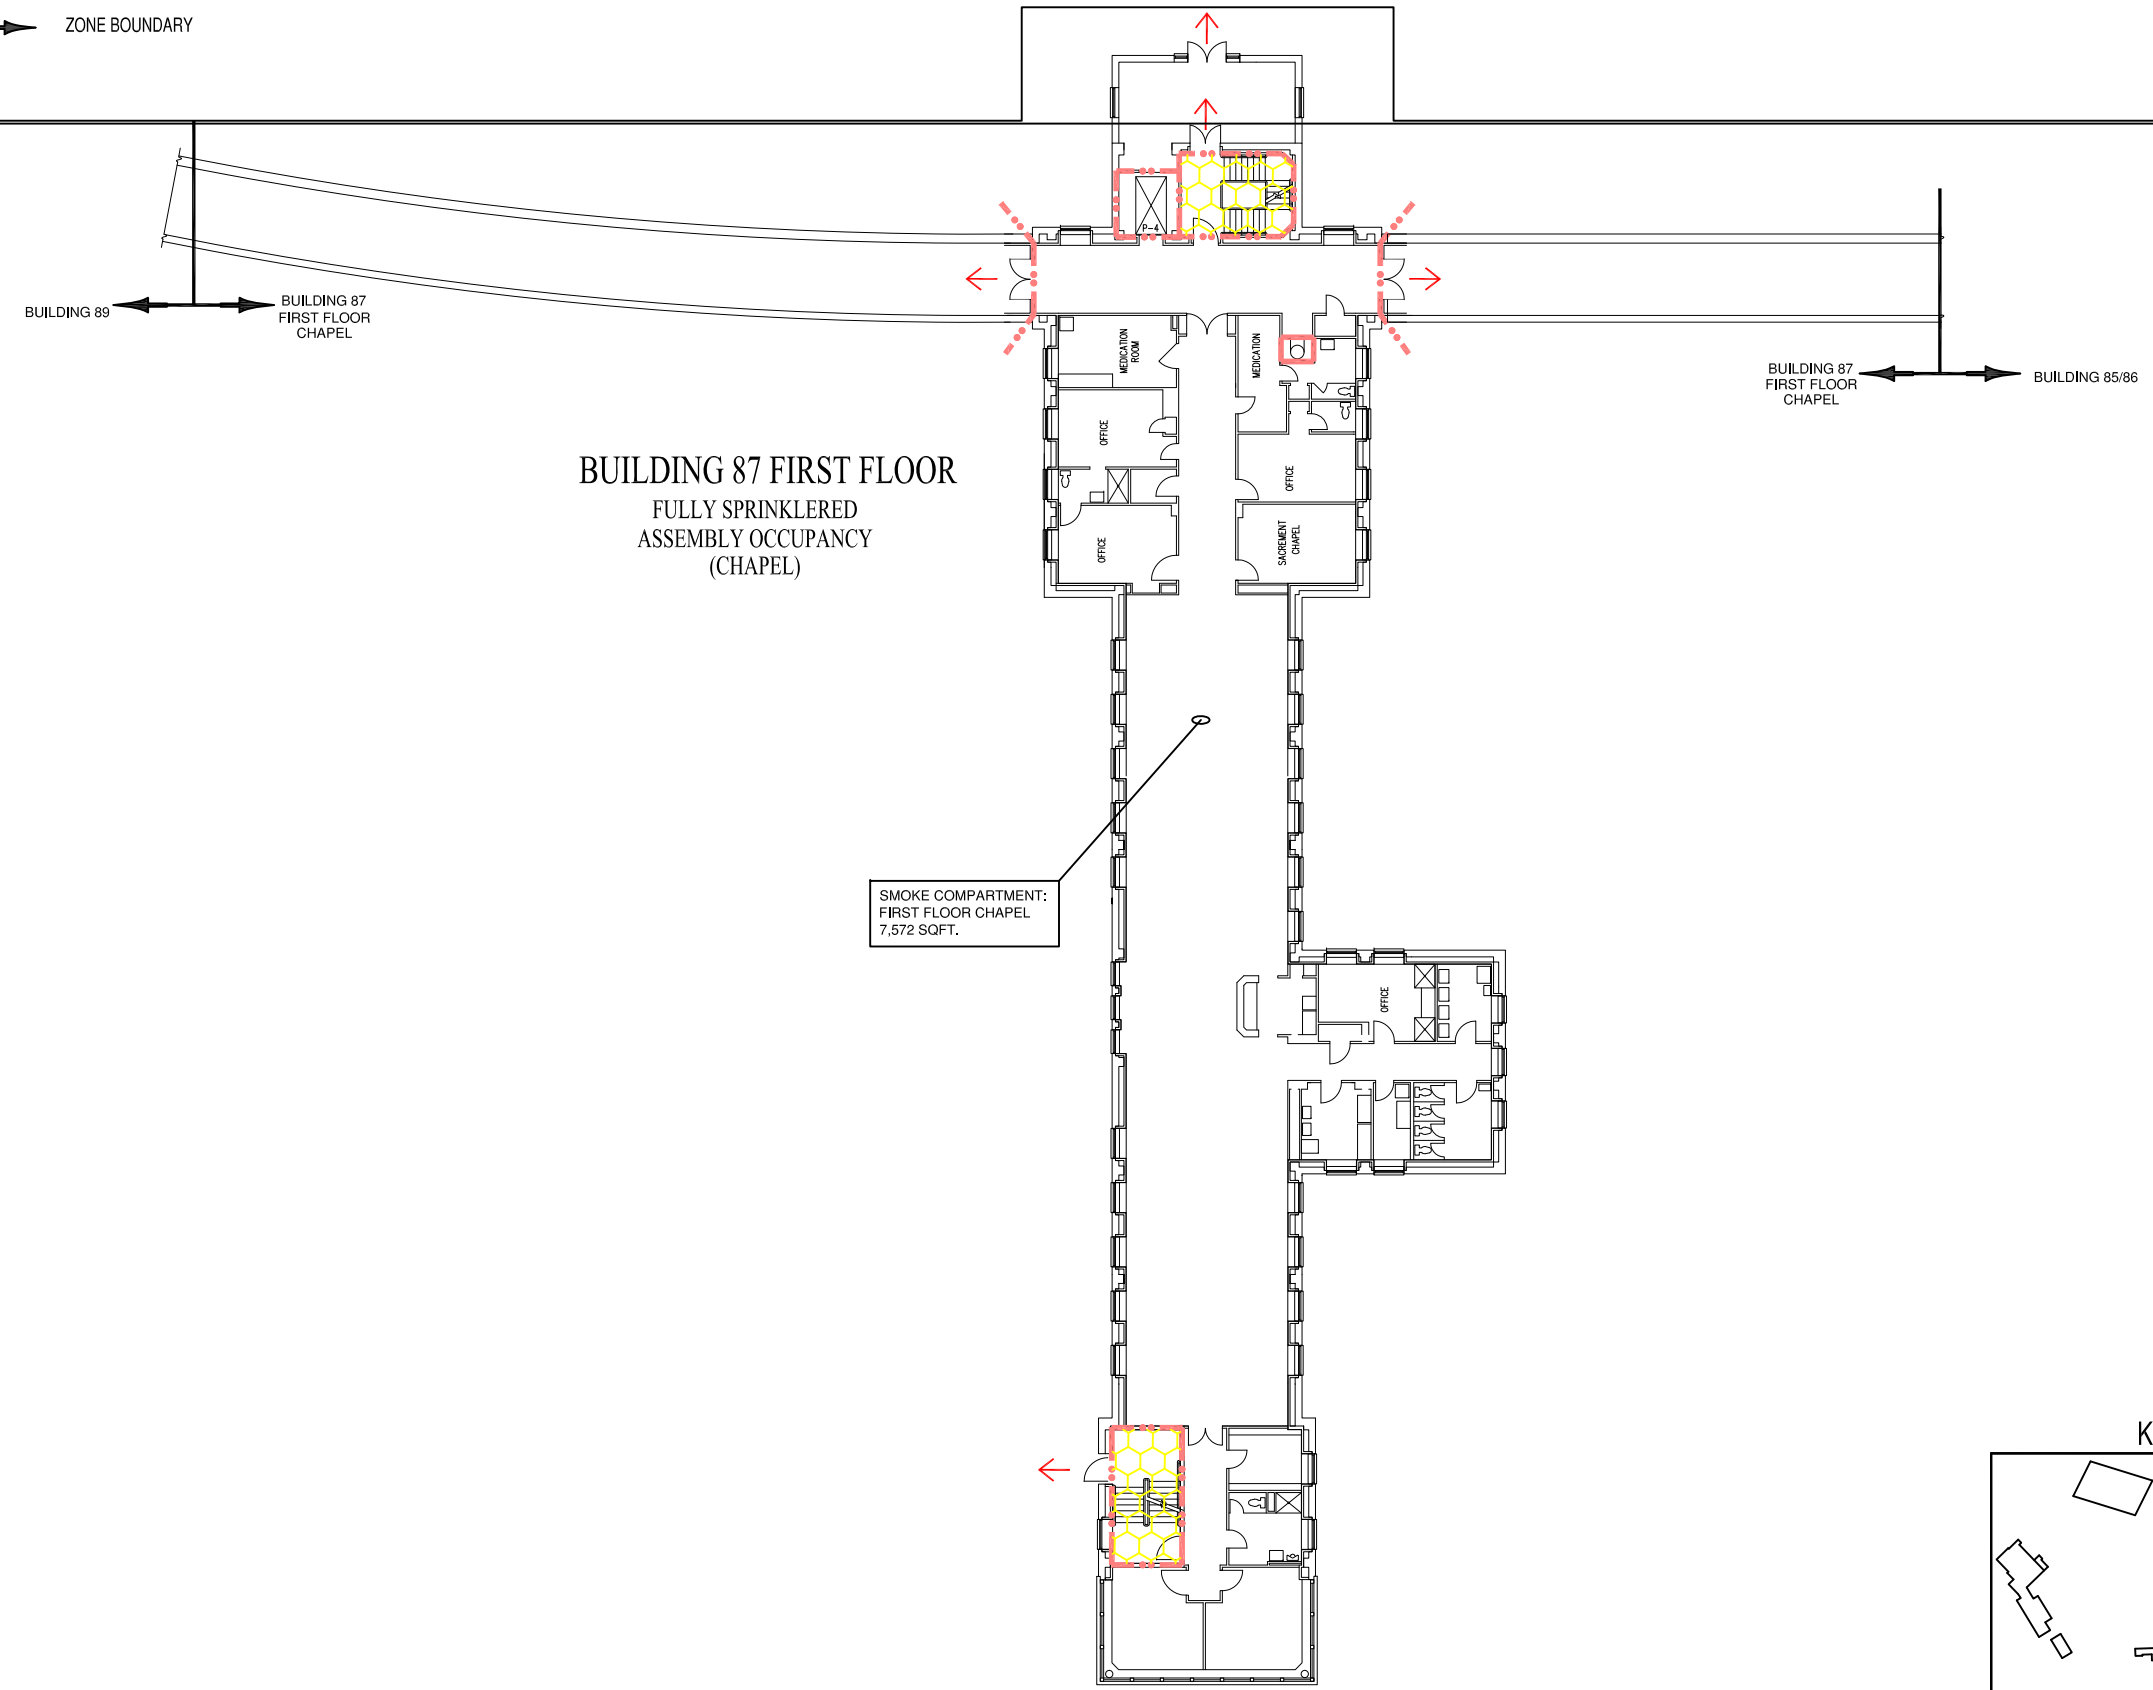

BUILDING 87 FIRST FLOOR

FULLY SPRINKLERED
ASSEMBLY OCCUPANCY
(CHAPEL)

KEY PLAN

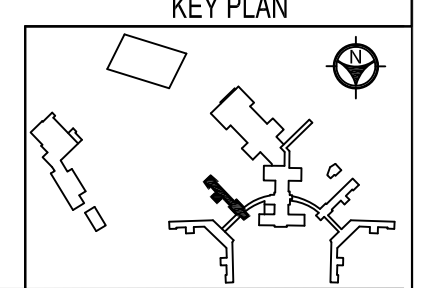

Revisions	Date			Drawing Title	Client Project No.	Contract No.	Project Title	Designed By	Checked By	Drawn By	Date	Drawing No.
		Dept. of Veterans Affairs VA Medical Center 423 E. 23rd Street New York, NY 10010		BUILDING 87 1ST FLOOR	Building No. 87	AutoCAD File Name LSC07 87 1	FIRE/SMOKE BARRIER DRAWINGS	JS	SF	KV;AW	3/04/15	LSC-07
								Location NY VA HCS ST. ALBANS CAMPUS			Scale: 3/32=1'-0"	Sht. 7 Of 16

SYMBOLS LIST

- 2 HOUR FIRE BARRIER
- 1 HOUR FIRE BARRIER
- 30 MINUTE SMOKE BARRIER
- HAZARDOUS SPACE
- EXIT STAIR
- EXIT
- SUITE
- ZONE BOUNDARY

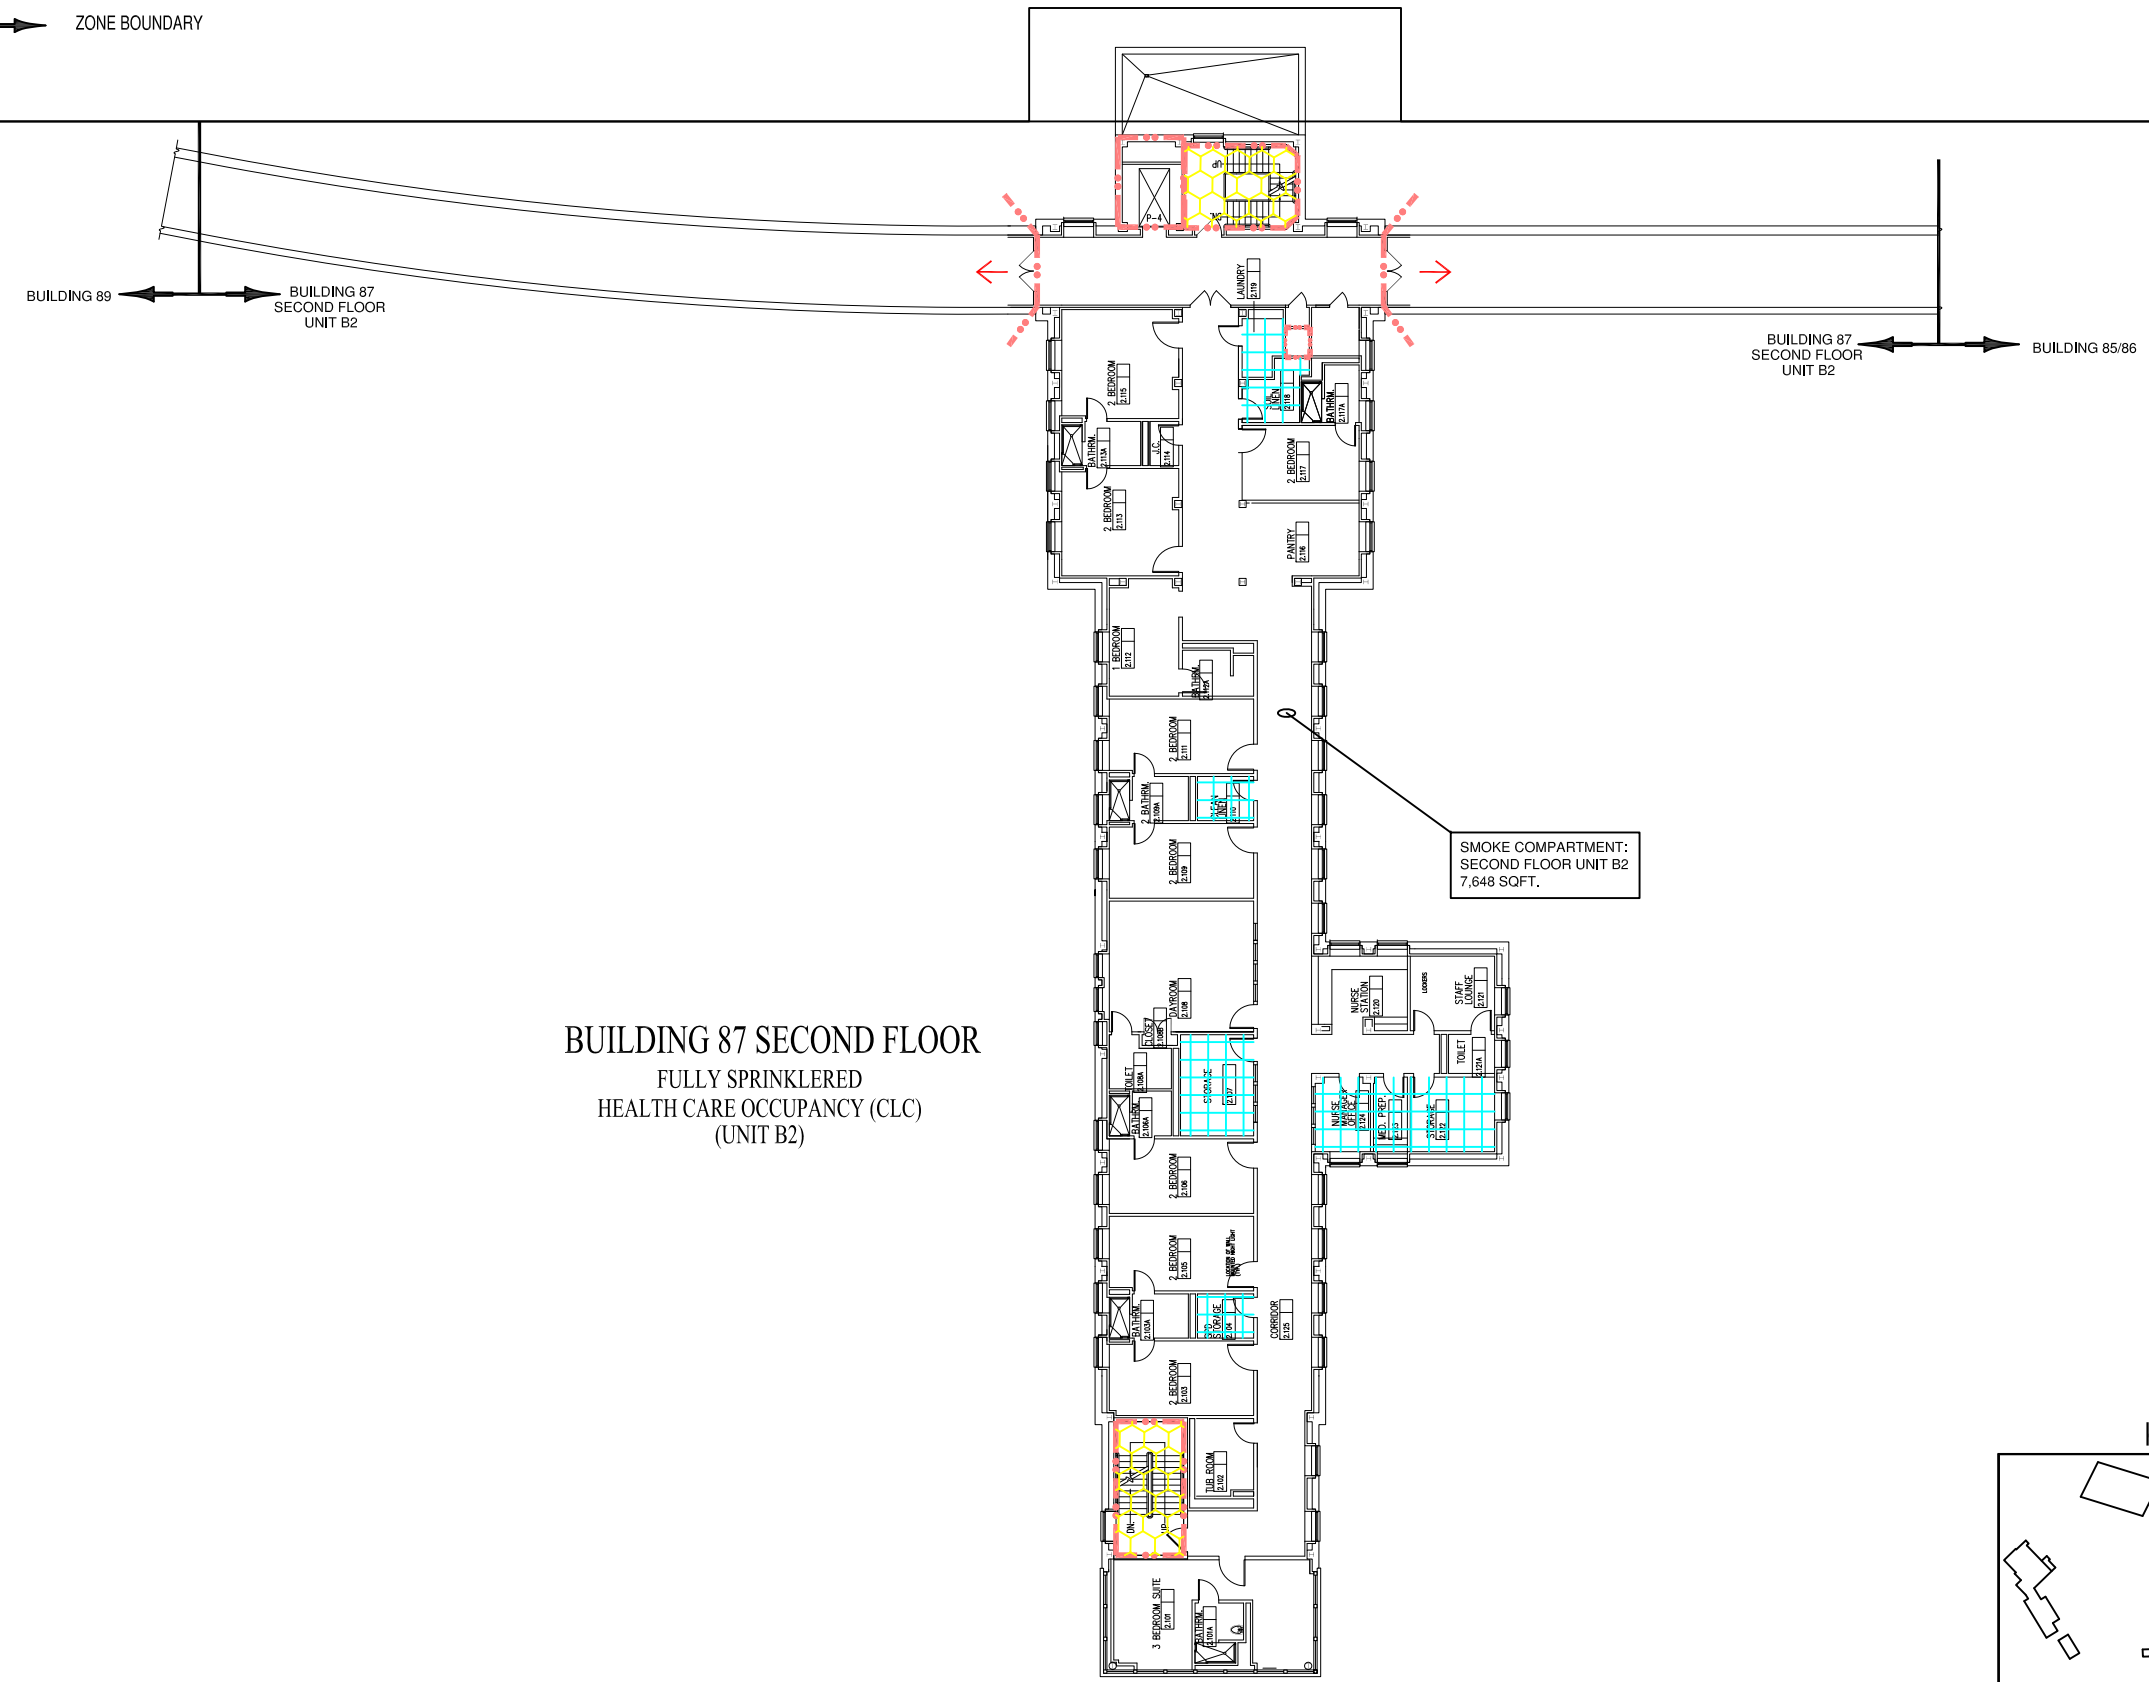

BUILDING 87 SECOND FLOOR

FULLY SPRINKLERED
HEALTH CARE OCCUPANCY (CLC)
(UNIT B2)

KEY PLAN

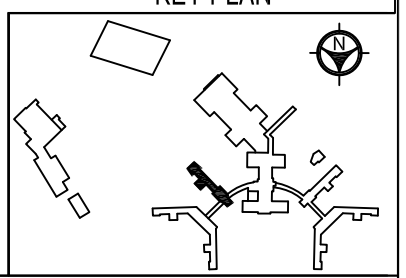

Revisions	Date			Drawing Title	Client Project No.	Contract No.	Project Title	Designed By	Checked By	Drawn By	Date	Drawing No.
		Dept. of Veterans Affairs VA Medical Center 423 E. 23rd Street New York, NY 10010		BUILDING 87 2ND FLOOR	Building No. 87	AutoCAD File Name LSC08 87 2	FIRE/SMOKE BARRIER DRAWINGS	JS	SF	KV;AW	3/04/15	LSC-08
								Location NY VA HCS ST. ALBANS CAMPUS			Scale: 3/32=1'-0"	Sht. 8 Of 16

SYMBOLS LIST

- 2 HOUR FIRE BARRIER
- 1 HOUR FIRE BARRIER
- 30 MINUTE SMOKE BARRIER
- HAZARDOUS SPACE
- EXIT STAIR
- EXIT
- SUITE
- ZONE BOUNDARY

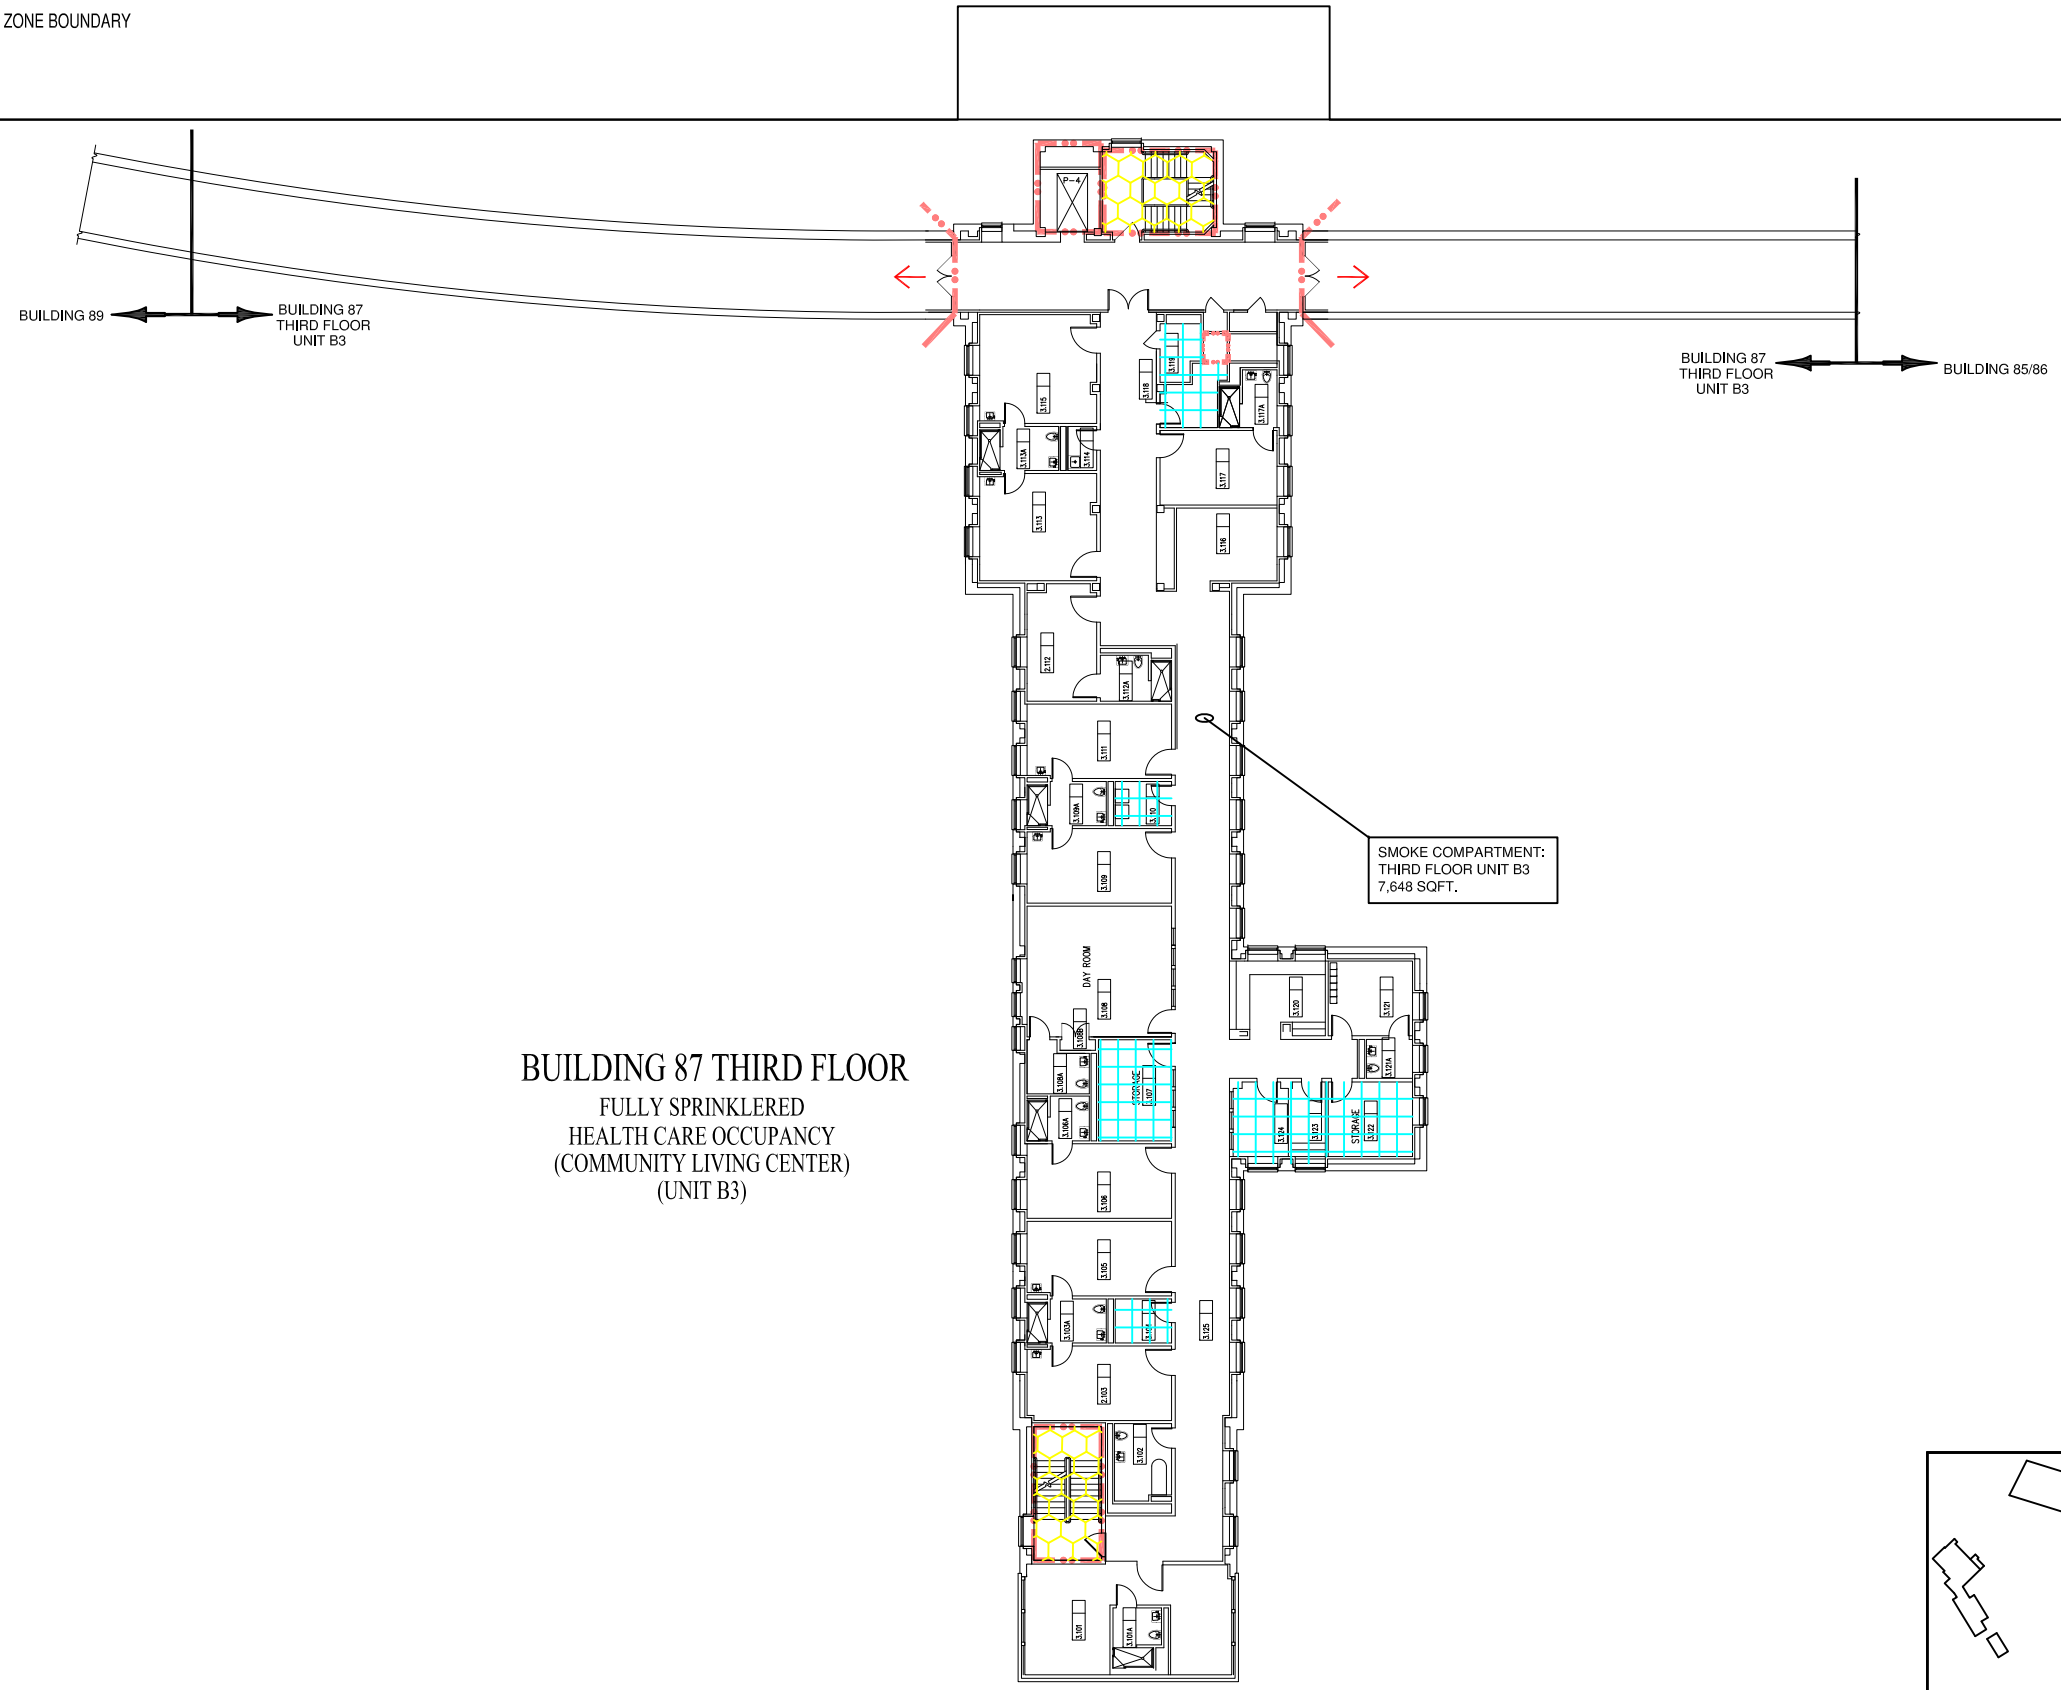

BUILDING 87 THIRD FLOOR

FULLY SPRINKLERED
HEALTH CARE OCCUPANCY
(COMMUNITY LIVING CENTER)
(UNIT B3)

KEY PLAN

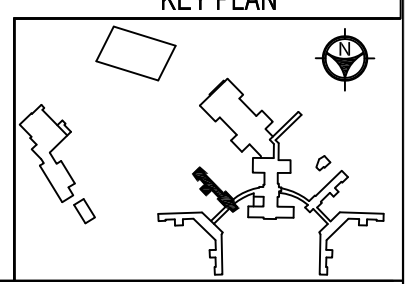

Revisions	Date		Drawing Title	Client Project No.	Contract No.	Project Title	Designed By	Checked By	Drawn By	Date	Drawing No.
		Dept. of Veterans Affairs VA Medical Center 423 E. 23rd Street New York, NY 10010	BUILDING 87 THIRD FLOOR	Building No. 87	AutoCAD File Name LSC09 87 3	FIRE/SMOKE BARRIER DRAWINGS	JS	SF	KV;AW	3/04/15	LSC-09
							Location NY VA HCS ST. ALBANS CAMPUS			Scale: 3/32=1'-0"	Sht. 09 Of 16

SYMBOLS LIST

- 2 HOUR FIRE BARRIER
- 1 HOUR FIRE BARRIER
- 30 MINUTE SMOKE BARRIER
- HAZARDOUS SPACE
- EXIT STAIR
- EXIT
- SUITE
- ZONE BOUNDARY

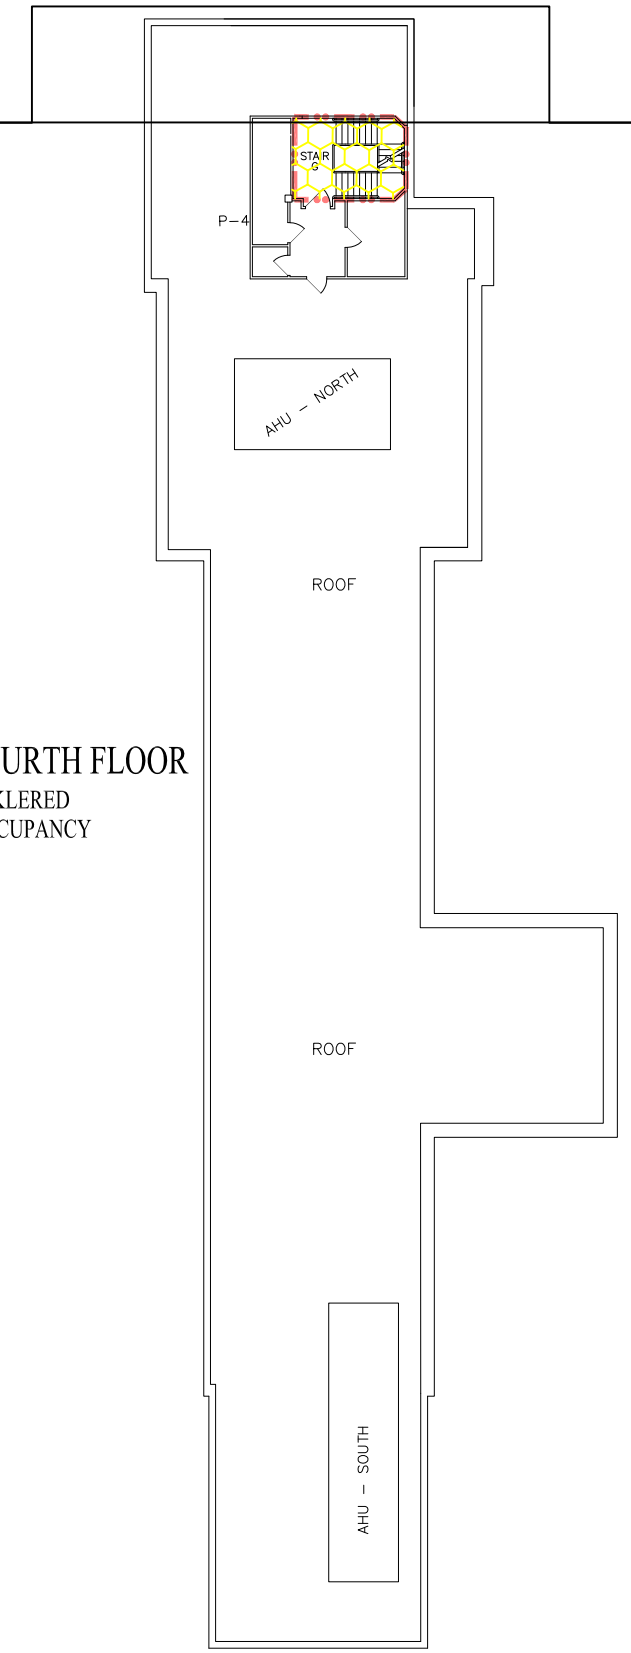

BUILDING 87 FOURTH FLOOR

FULLY SPRINKLERED
INDUSTRIAL OCCUPANCY

KEY PLAN

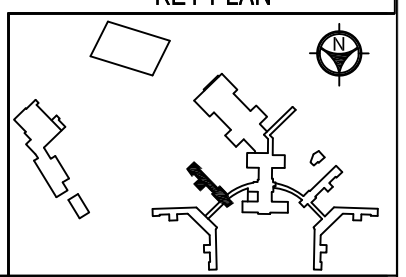

Revisions	Date	Dept. of Veterans Affairs VA Medical Center 423 E. 23rd Street New York, NY 10010	Drawing Title BUILDING 87 FOURTH FLOORS	Client Project No.	Contract No.	Project Title FIRE/SMOKE BARRIER DRAWINGS	Designed By JS	Checked By SF	Drawn By KV;AW	Date 3/04/15	Drawing No. LSC-10
				Building No. 87	AutoCAD File Name LSC10 87 4		Location NY VA HCS ST. ALBANS CAMPUS			Scale: 3/32=1'-0"	Sht. 10 Of 16

SYMBOLS LIST

- 2 HOUR FIRE BARRIER
- 1 HOUR FIRE BARRIER
- 30 MINUTE SMOKE BARRIER
- HAZARDOUS SPACE
- EXIT STAIR
- EXIT
- SUITE
- ZONE BOUNDARY

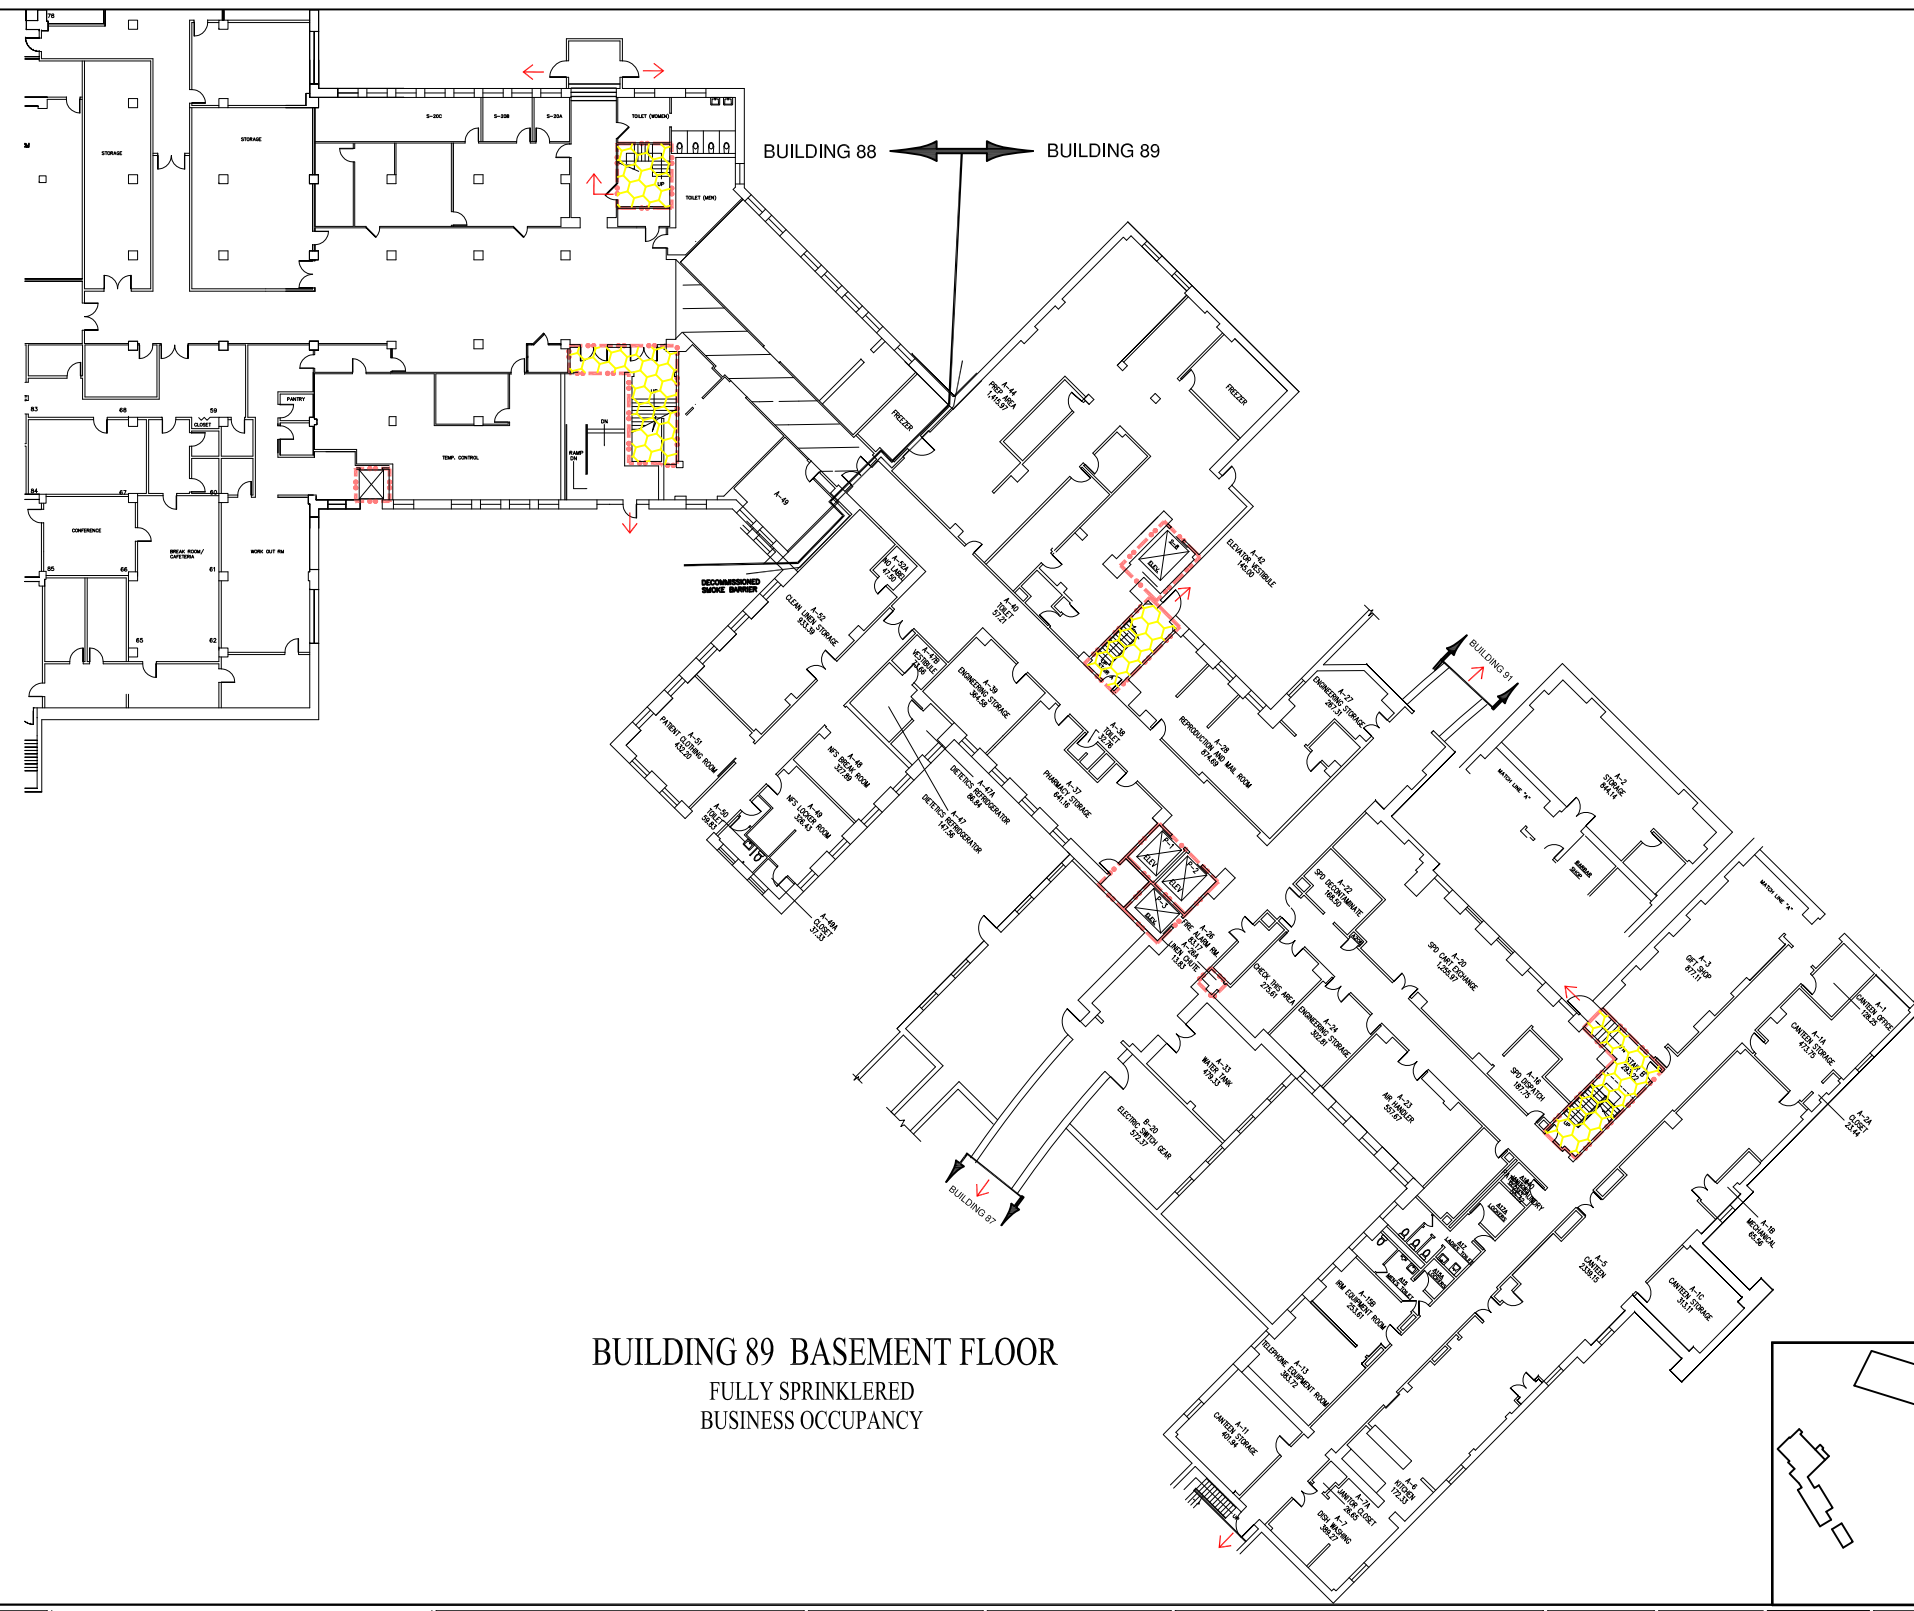
BUILDING 88
BUILDING 89
BUILDING 87
BUILDING 91
STORAGE
TOILET (WOMEN)
TOILET (MEN)
PANTRY
TEMP. CONTROL
CONFERENCE
WORK OUT RM
FREEZER
DECOMMISSIONED SMOKE BARRIER

SYMBOLS LIST

- 2 HOUR FIRE BARRIER
- 1 HOUR FIRE BARRIER
- 30 MINUTE SMOKE BARRIER
- HAZARDOUS SPACE
- EXIT STAIR
- EXIT
- SUITE
- ZONE BOUNDARY

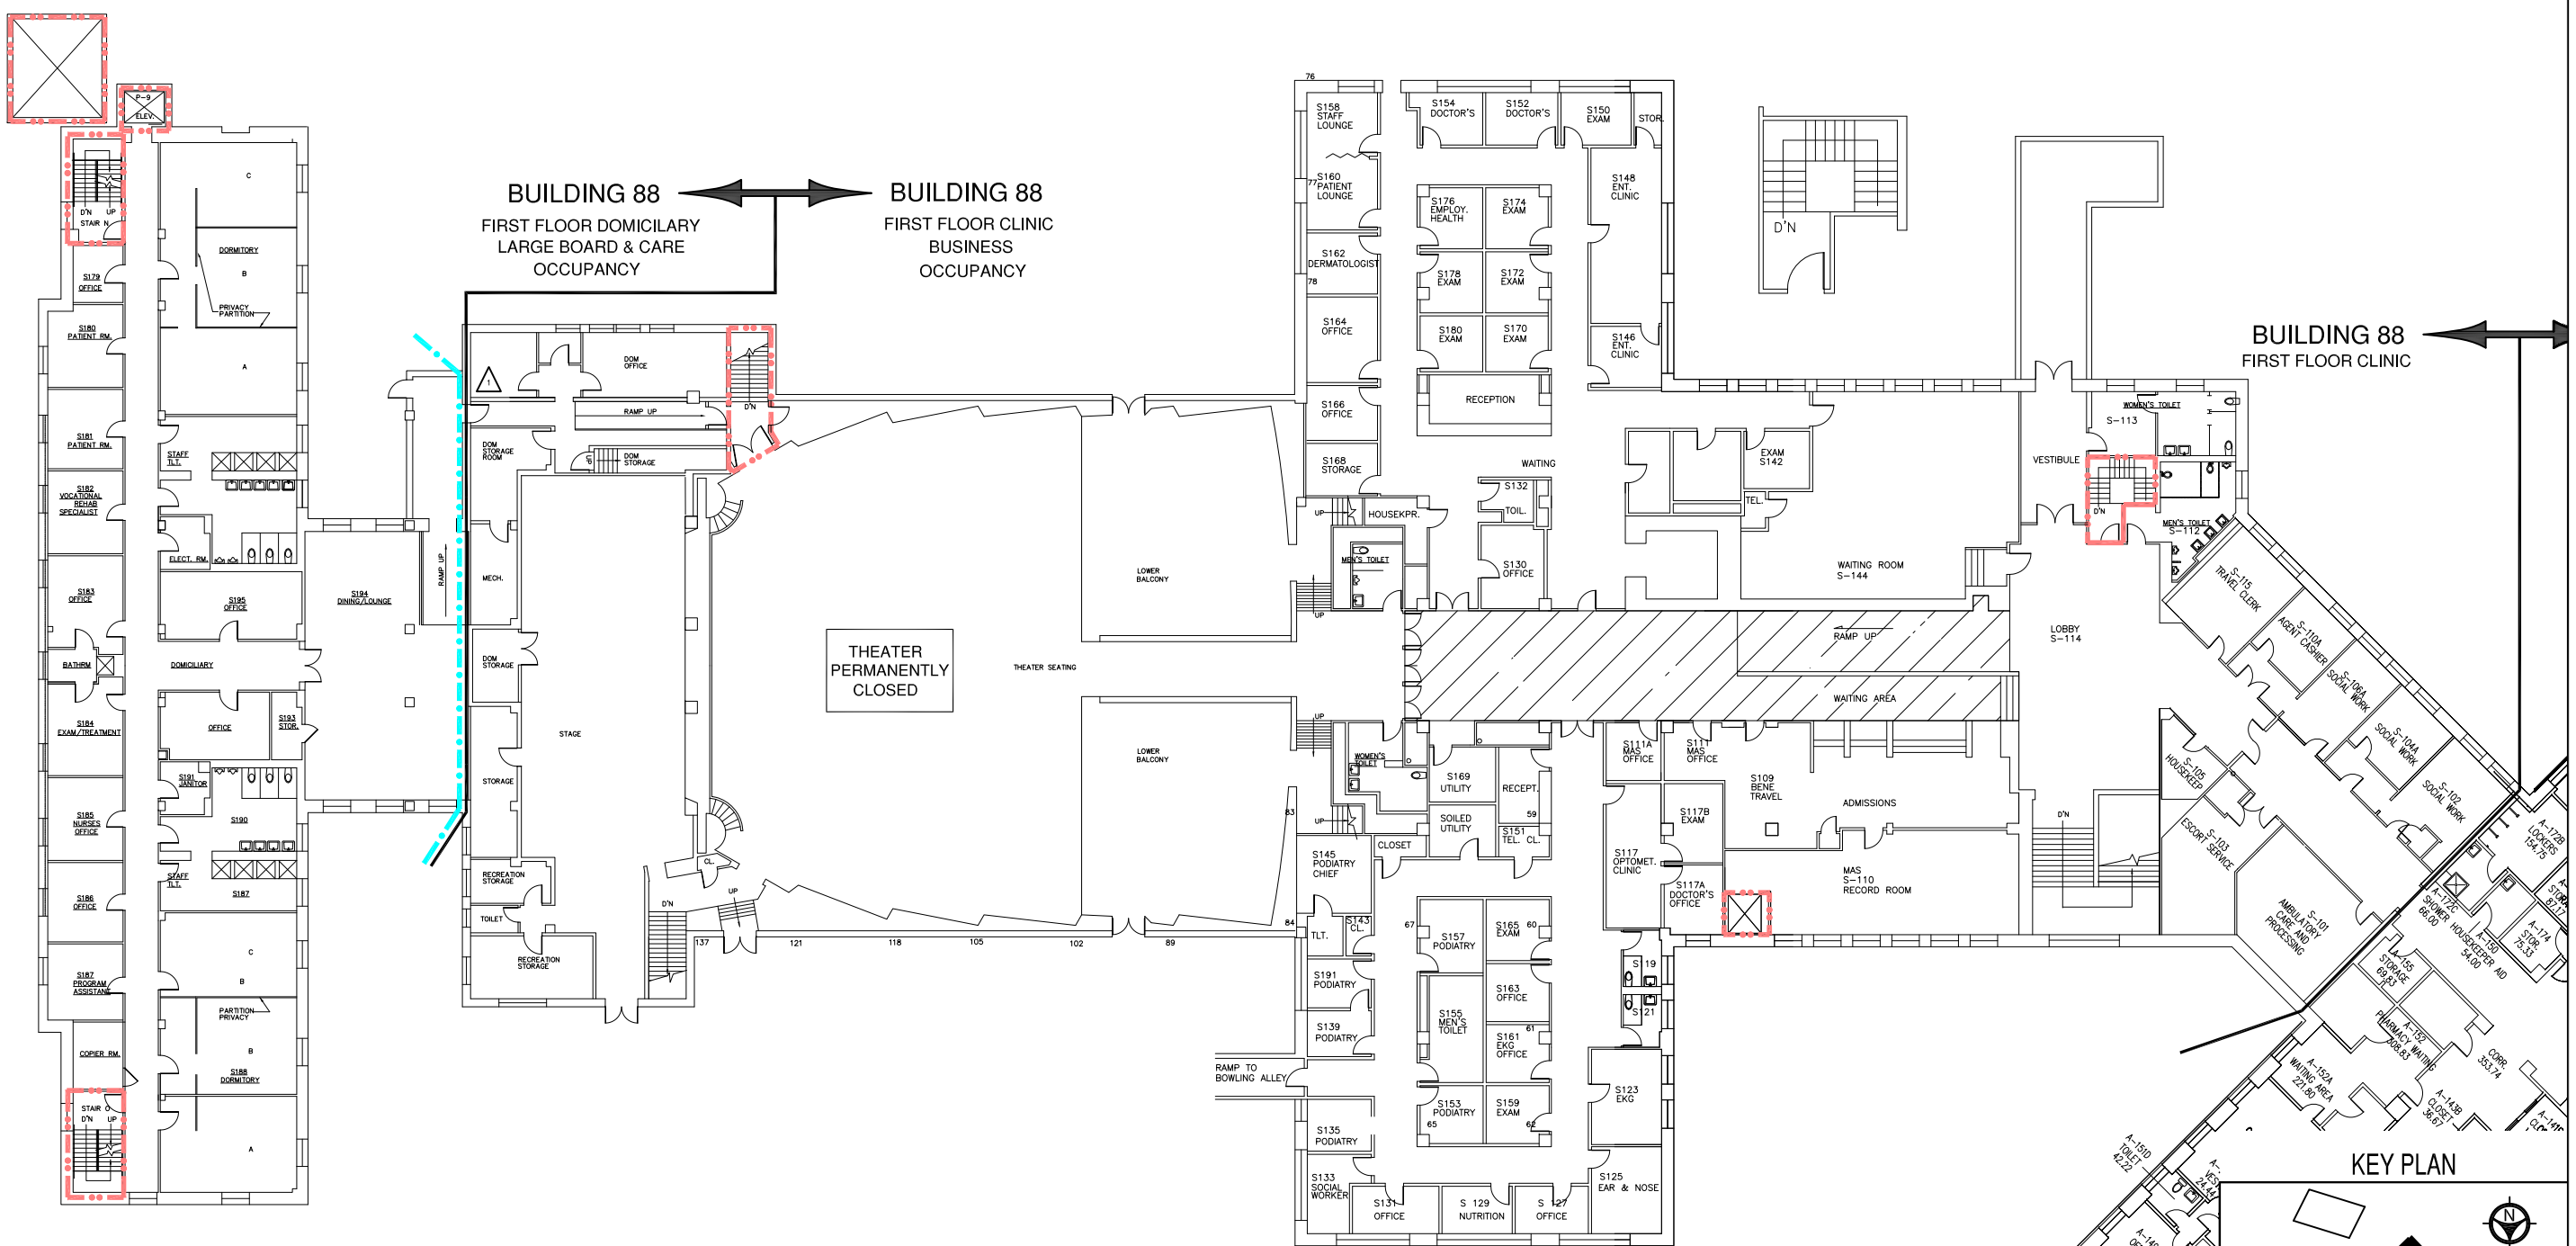

BUILDING 88 FIRST FLOOR

FULLY SPRINKLERED
MIXED OCCUPANCY

Revisions	Date			Drawing Title	Client Project No.	Contract No.	Project Title	Designed By	Checked By	Drawn By	Date	Drawing No.
		Dept. of Veterans Affairs VA Medical Center 423 E. 23rd Street New York, NY 10010		BUILDING 88 FIRST FLOOR	Building No. 88	AutoCAD File Name LSC12 88 1	FIRE/SMOKE BARRIER DRAWINGS	JS	SF	KV;AW	3/04/15	LSC-12 Sht. 12 Of 16
								Location NY VA HCS ST. ALBANS CAMPUS			Scale: 3/32=1'-0"	

SYMBOLS LIST

- 2 HOUR FIRE BARRIER
- 1 HOUR FIRE BARRIER
- 30 MINUTE SMOKE BARRIER
- HAZARDOUS SPACE
- EXIT STAIR
- EXIT
- SUITE
- ZONE BOUNDARY

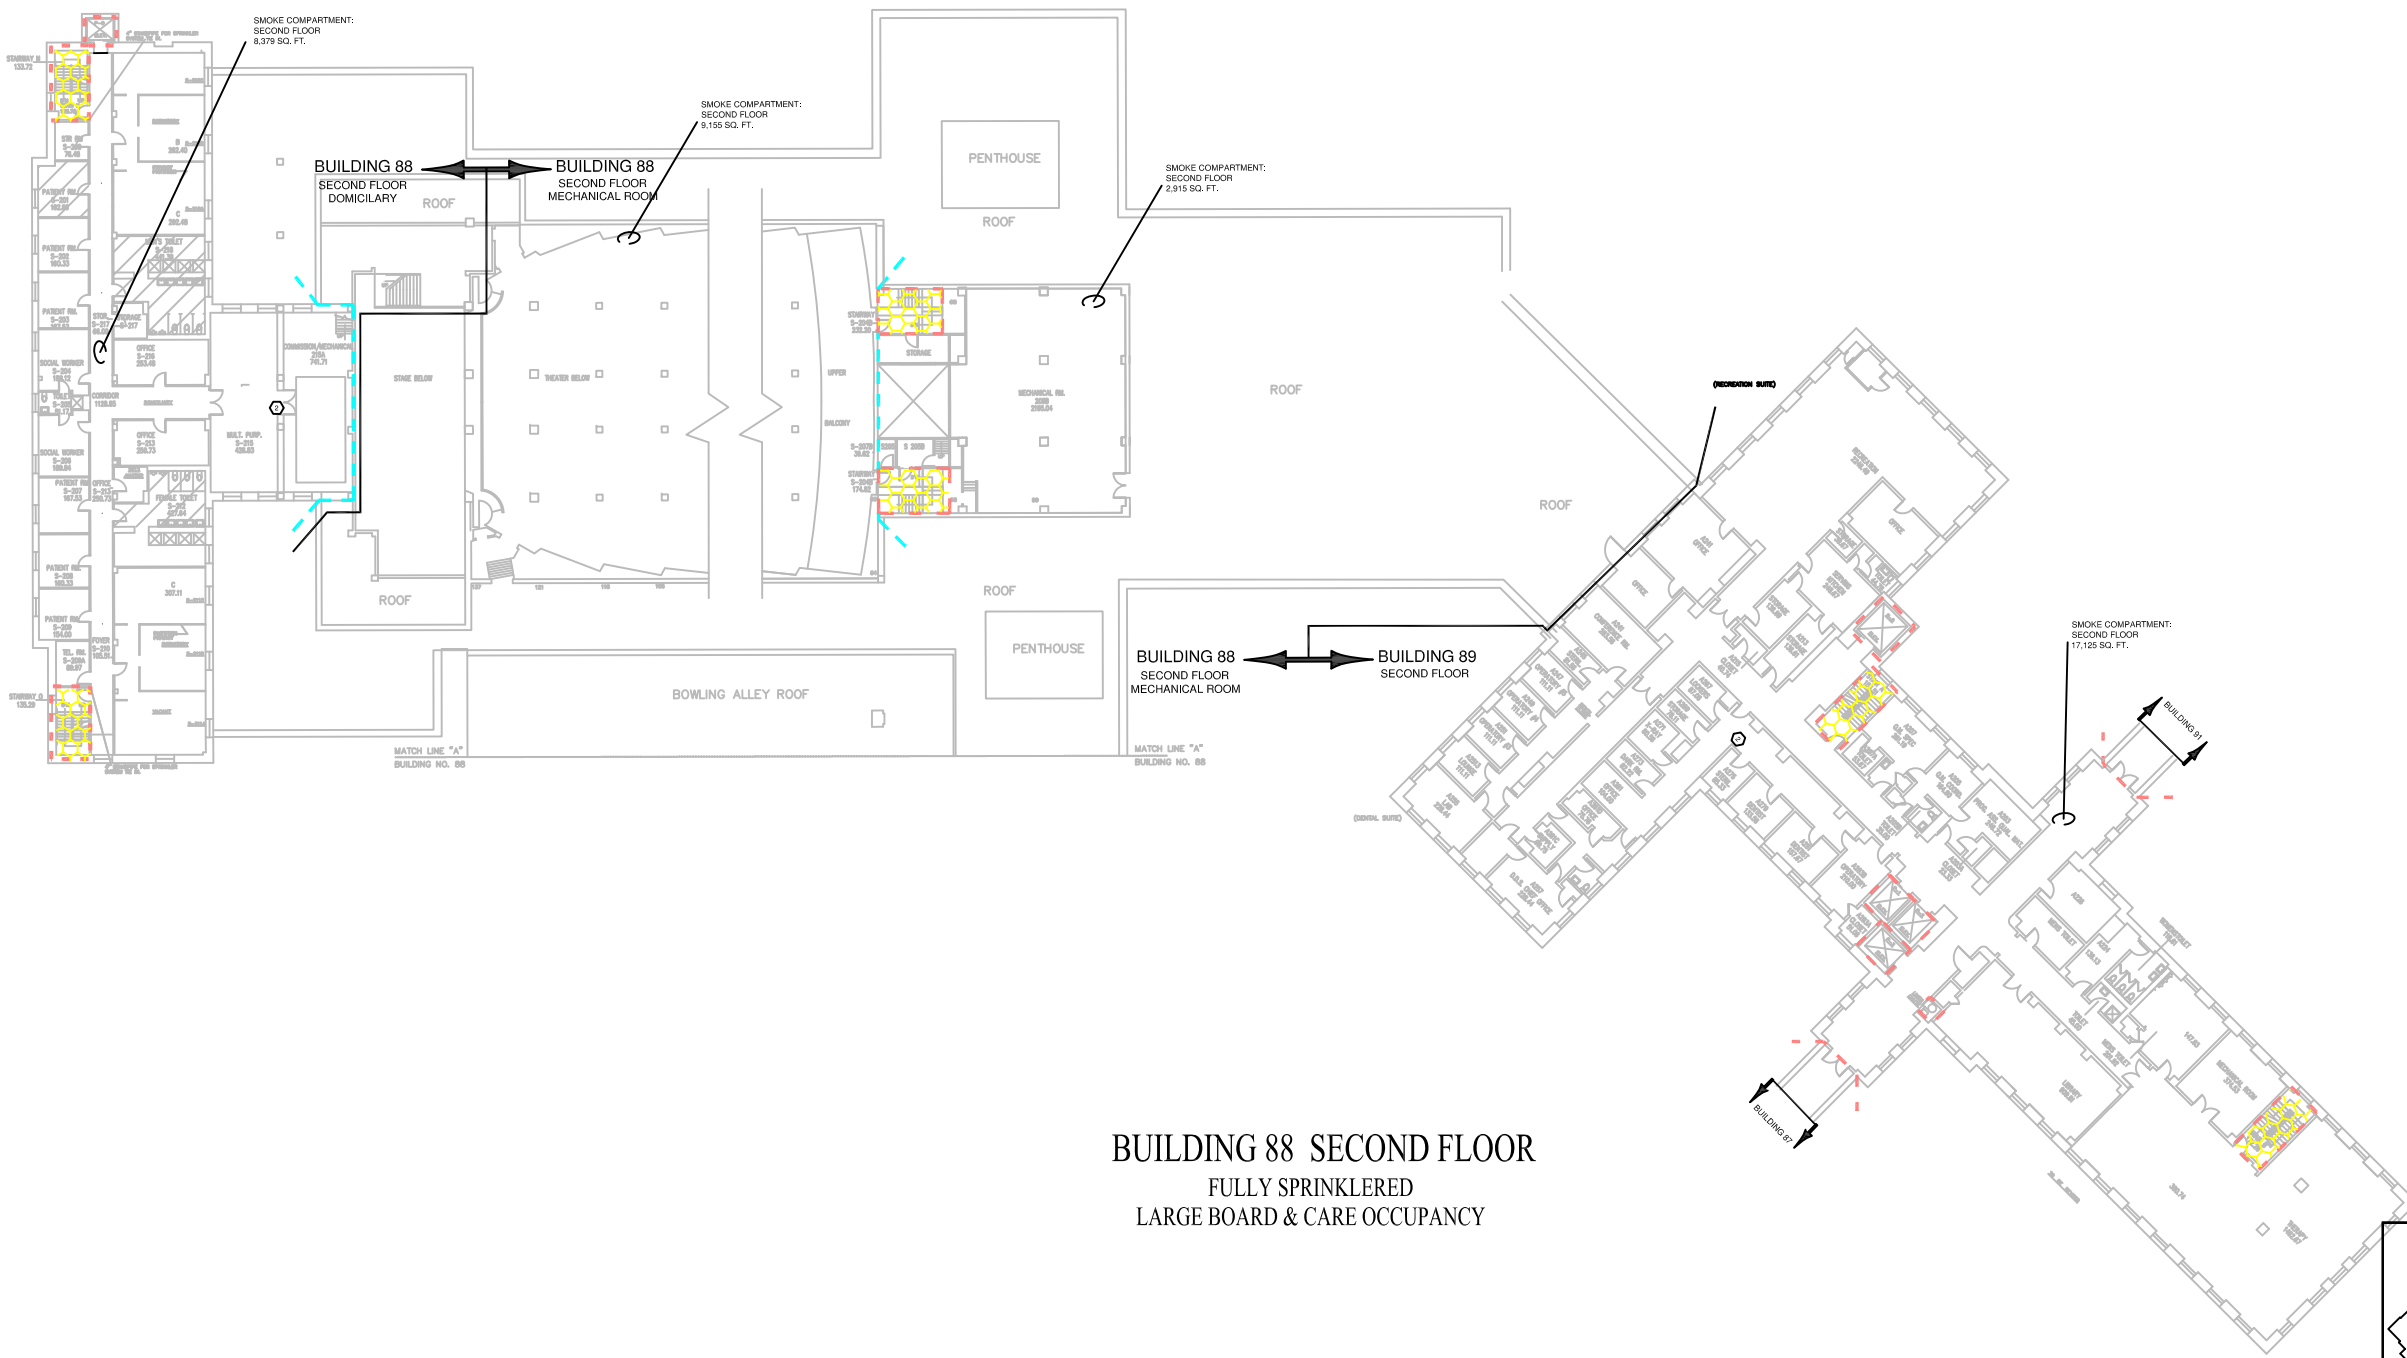

BUILDING 88 SECOND FLOOR

FULLY SPRINKLERED

LARGE BOARD & CARE OCCUPANCY

KEY PLAN

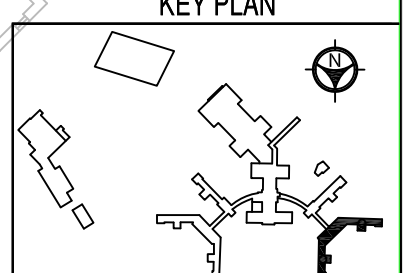

Revisions	Date			Drawing Title	Client Project No.	Contract No.	Project Title	Designed By	Checked By	Drawn By	Date	Drawing No.
		Dept. of Veterans Affairs VA Medical Center 423 E. 23rd Street New York, NY 10010		BUILDING 88 SECOND FLOOR	Building No. 89	AutoCAD File Name LSC13 88 2	FIRE/SMOKE BARRIER DRAWINGS	JS	SF	KV;AW	3/04/15	LSC-13
								Location NY VA HCS ST. ALBANS CAMPUS			Scale: 3/32=1'-0"	Sht. 13 Of 16

SYMBOLS LIST

- 2 HOUR FIRE BARRIER
- 1 HOUR FIRE BARRIER
- 30 MINUTE SMOKE BARRIER
- HAZARDOUS SPACE
- EXIT STAIR
- EXIT
- SUITE
- ZONE BOUNDARY

FIRE ALARM KEY NOTES:

1. CEILING MOUNTED DEVICE.
2. REMOVE EXISTING CROSS CORRIDOR DOORS AND DISCARD. REMOVE EXISTING DOOR HARDWARE AND RETURN TO VA. INSTALL BLANK HINGE PLATES AND PATCH REMAINING. REPAINT ENTIRE FRAME TO MATCH EXISTING.

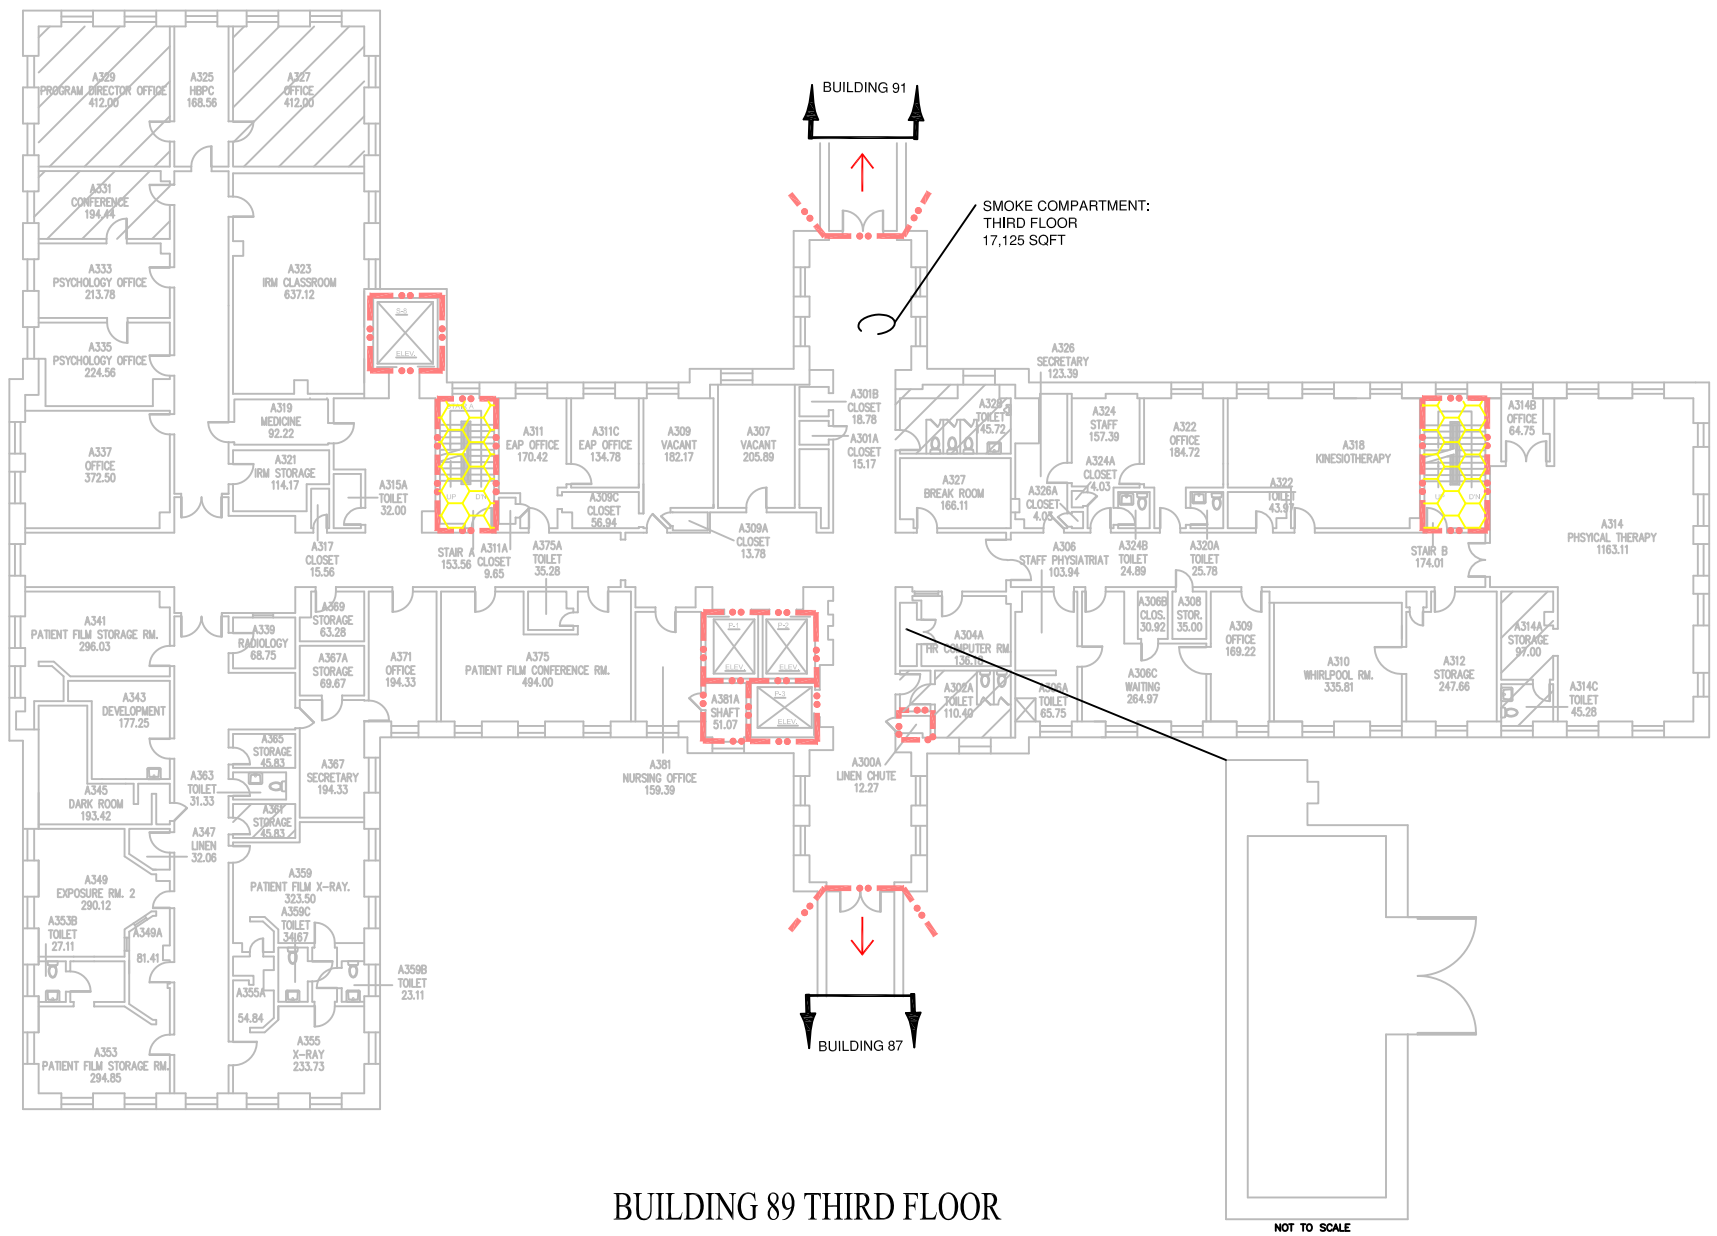

BUILDING 89 THIRD FLOOR

FULLY SPRINKLERED
BUSINESS OCCUPANCY

KEY PLAN

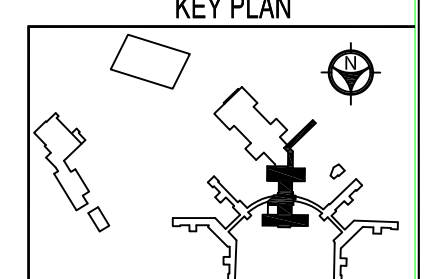

Revisions	Date		Drawing Title	Client Project No.	Contract No.	Project Title	Designed By	Checked By	Drawn By	Date	Drawing No.
		Dept. of Veterans Affairs VA Medical Center 423 E. 23rd Street New York, NY 10010	BUILDING 89 THIRD FLOOR	Building No. 89	AutoCAD File Name LCS-20	FIRE/SMOKE BARRIER DRAWINGS	JS	SF	KV;AW	3/04/15	LSC-14
							Location NY VA HCS ST. ALBANS CAMPUS			Scale: 3/32=1'-0"	Sht. 14 Of 16

SYMBOLS LIST

- 2 HOUR FIRE BARRIER
- 1 HOUR FIRE BARRIER
- 30 MINUTE SMOKE BARRIER
- HAZARDOUS SPACE
- EXIT STAIR
- EXIT
- SUITE
- ZONE BOUNDARY

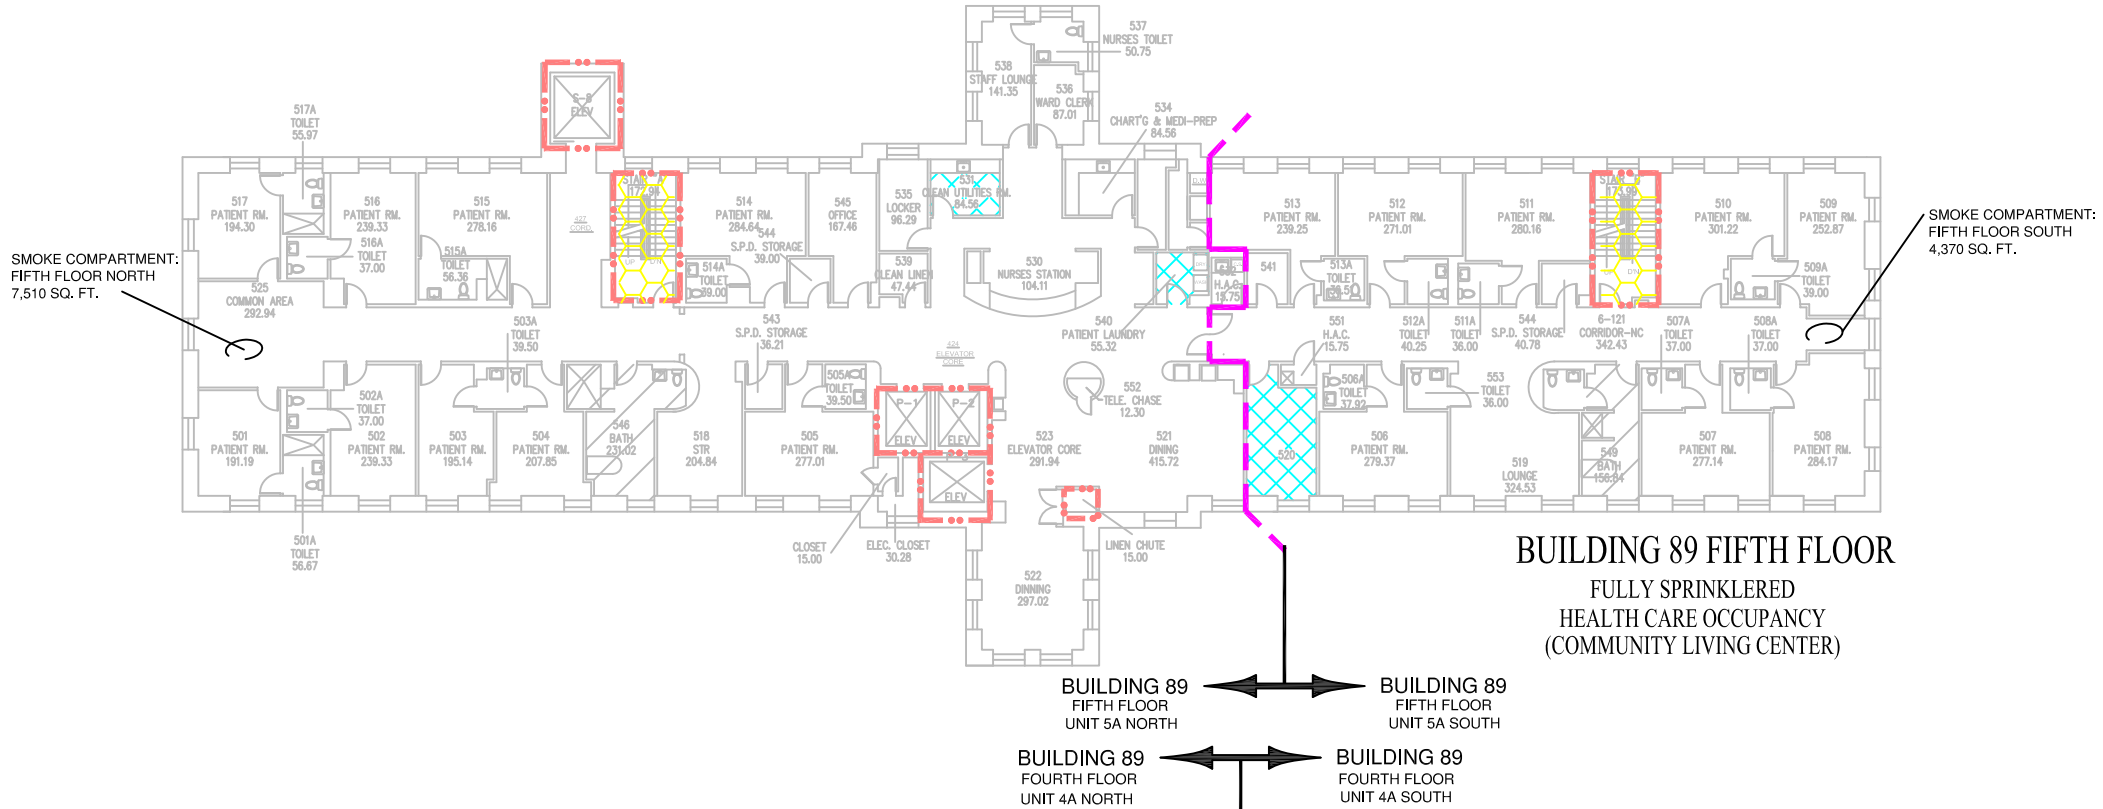

BUILDING 89 FIFTH FLOOR
FULLY SPRINKLERED
HEALTH CARE OCCUPANCY
(COMMUNITY LIVING CENTER)

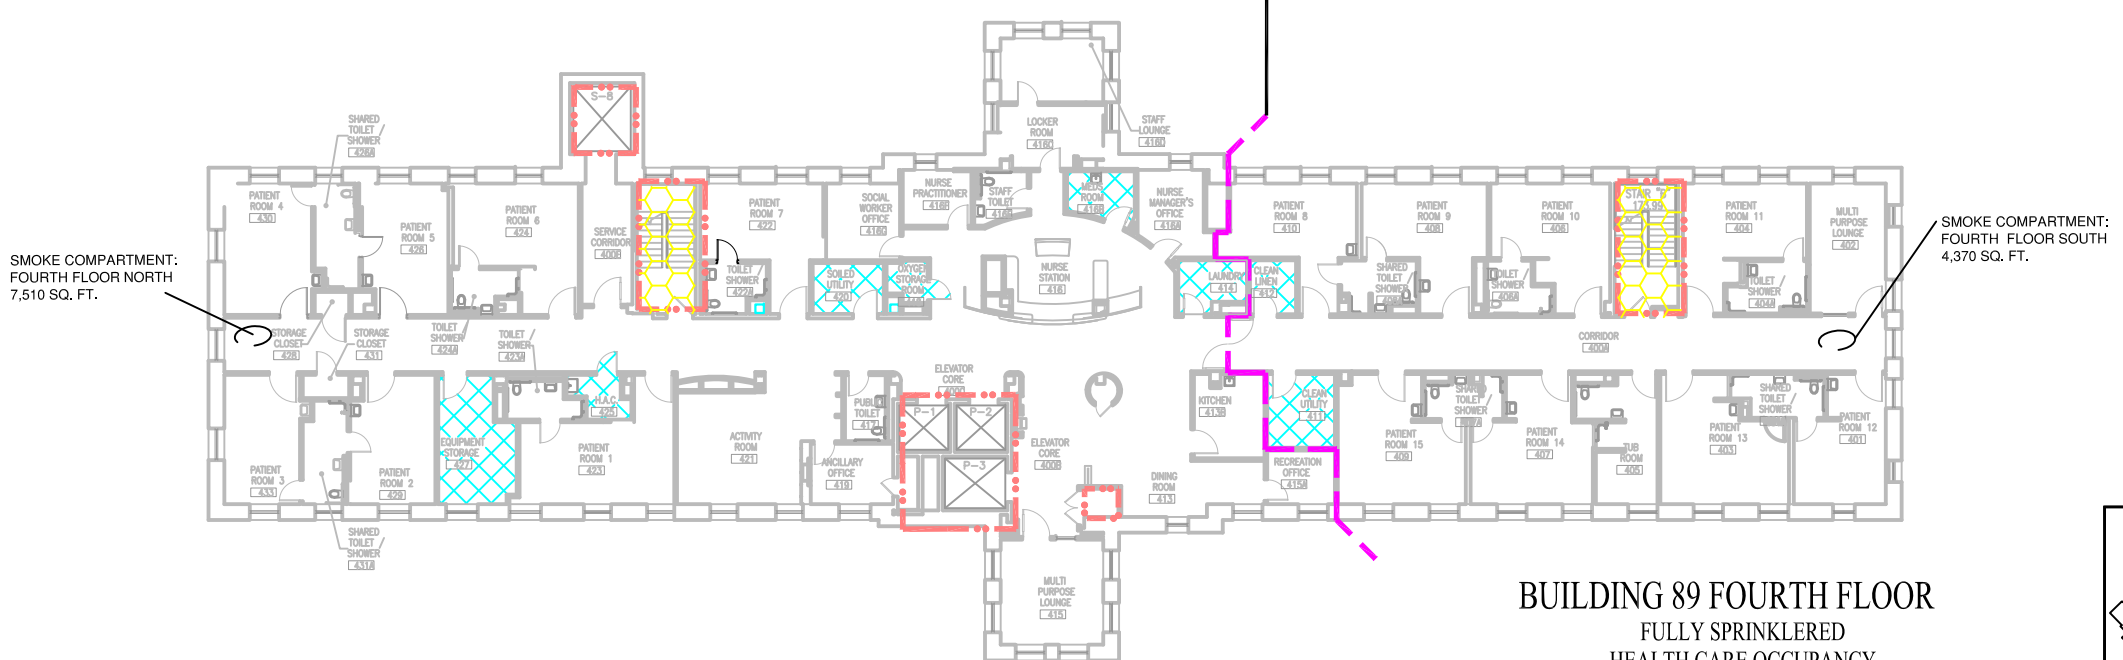

BUILDING 89 FOURTH FLOOR
FULLY SPRINKLERED
HEALTH CARE OCCUPANCY
(COMMUNITY LIVING CENTER)

KEY PLAN

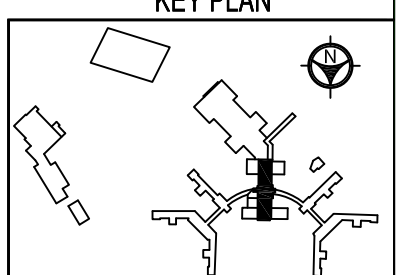

Revisions	Date		Drawing Title	Client Project No.	Contract No.	Project Title	Designed By	Checked By	Drawn By	Date	Drawing No.
		Dept. of Veterans Affairs VA Medical Center 423 E. 23rd Street New York, NY 10010	BUILDING 89 FOURTH AND FIFTH FLOORS	Building No. 89	AutoCAD File Name LSC15 89 4-5	FIRE/SMOKE BARRIER DRAWINGS	JS	SF	KV;AW	3/04/15	LSC-15
							Location NY VA HCS ST. ALBANS CAMPUS			Scale: 3/32=1'-0"	Sht. 15 Of 16

SYMBOLS LIST

- 2 HOUR FIRE BARRIER
- 1 HOUR FIRE BARRIER
- 30 MINUTE SMOKE BARRIER
- HAZARDOUS SPACE
- EXIT STAIR
- EXIT
- SUITE
- ZONE BOUNDARY

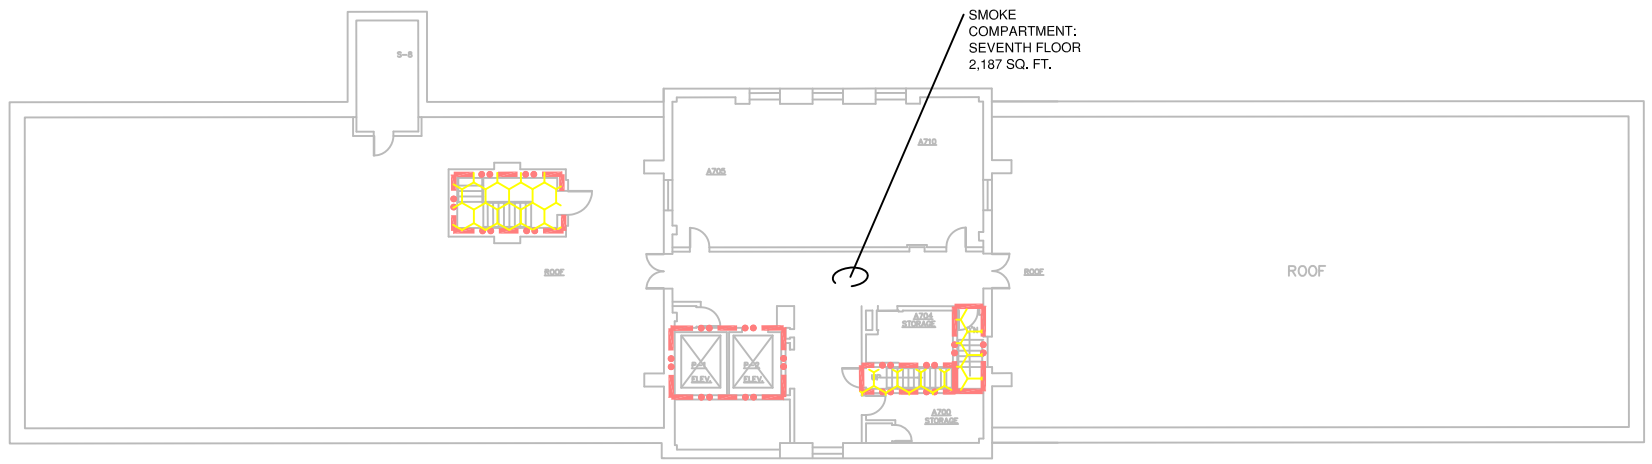

BUILDING 89 SEVENTH FLOOR
FULLY SPRINKLERED
INDUSTRIAL OCCUPANCY

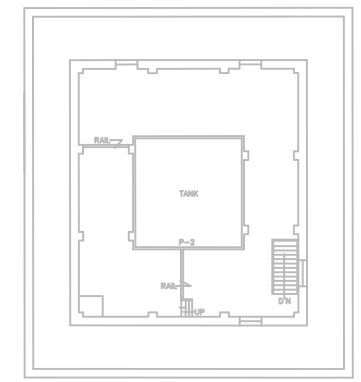

BUILDING 89 NINTH FLOOR
FULLY SPRINKLERED
INDUSTRIAL OCCUPANCY

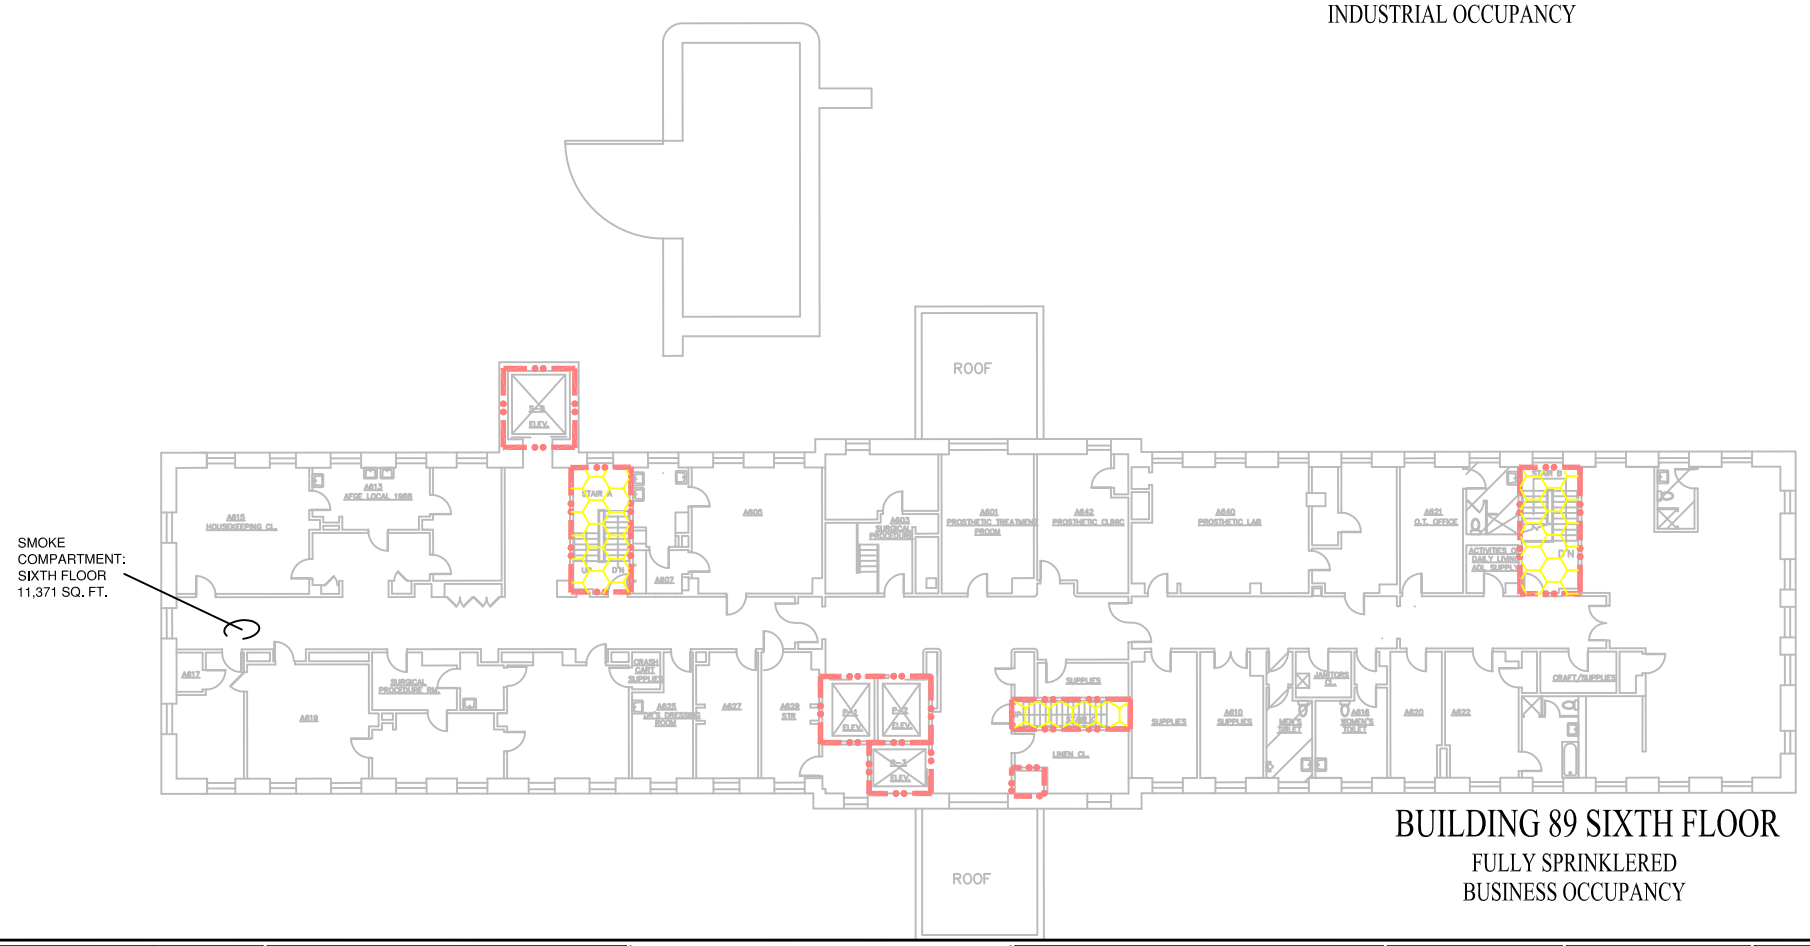

BUILDING 89 SIXTH FLOOR
FULLY SPRINKLERED
BUSINESS OCCUPANCY

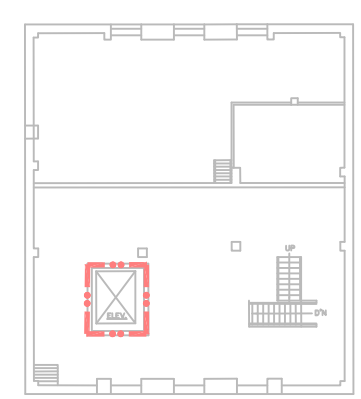

BUILDING 89 EIGHTH FLOOR
FULLY SPRINKLERED
INDUSTRIAL OCCUPANCY

KEY PLAN

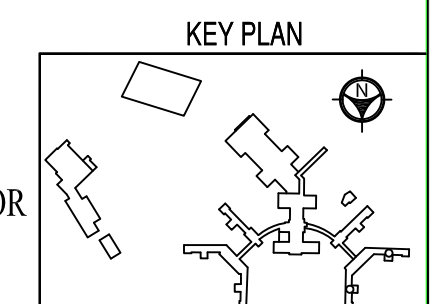

Revisions	Date

Dept. of Veterans Affairs
VA Medical Center
423 E. 23rd Street
New York, NY 10010

Drawing Title	Client Project No.	Contract No.	Project Title	Designed By	Checked By	Drawn By	Date	Drawing No.
BUILDING 89 SIXTH, SEVENTH,EIGHTH AND NINTH FLOORS	Building No. 89	AutoCAD File Name LSC16 89 6-7-8-9	FIRE/SMOKE BARRIER DRAWINGS	JS	SF	KV;AW	3/04/15	LSC-16
				Location NY VA HCS ST. ALBANS CAMPUS			Scale: 3/32=1'-0"	Sht. 16 Of 16

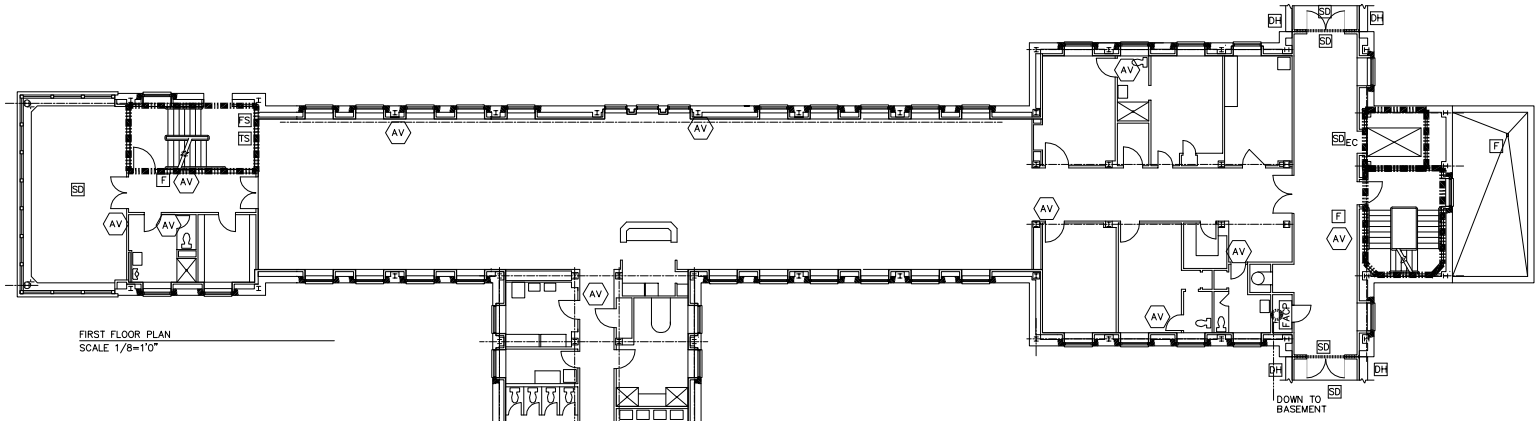

FIRST FLOOR PLAN
SCALE 1/8=1'0"

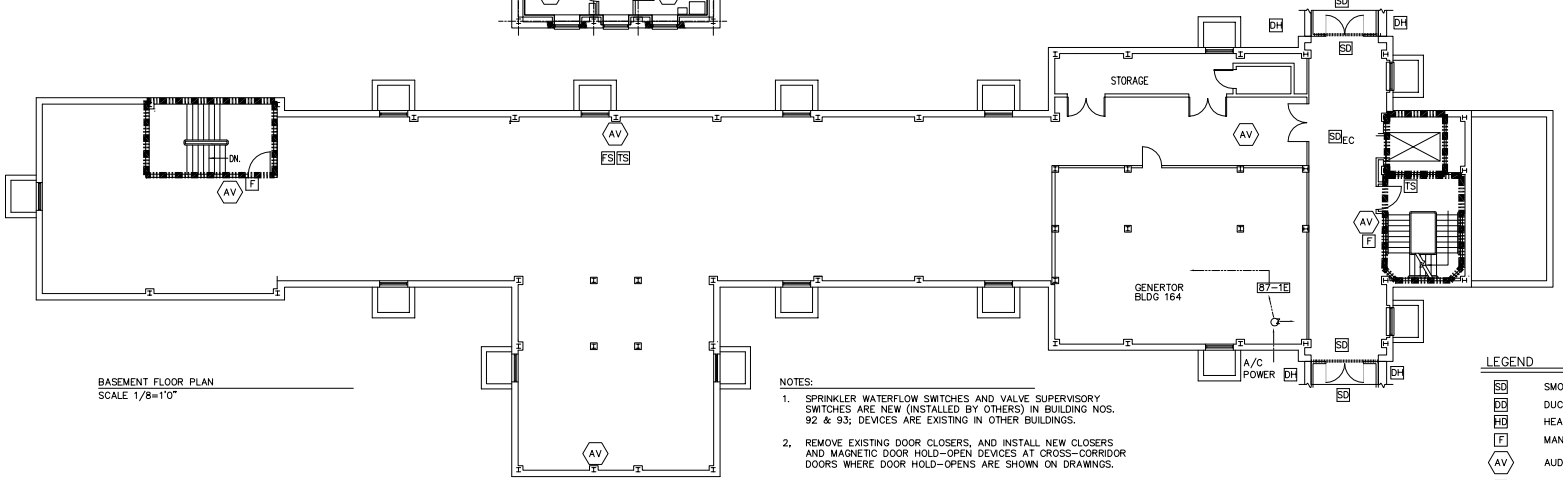

BASEMENT FLOOR PLAN
SCALE 1/8=1'0"

NOTES:

1. SPRINKLER WATERFLOW SWITCHES AND VALVE SUPERVISORY SWITCHES ARE NEW (INSTALLED BY OTHERS) IN BUILDING NOS. 92 & 93; DEVICES ARE EXISTING IN OTHER BUILDINGS.
2. REMOVE EXISTING DOOR CLOSERS, AND INSTALL NEW CLOSERS AND MAGNETIC DOOR HOLD-OPEN DEVICES AT CROSS-CORRIDOR DOORS WHERE DOOR HOLD-OPENS ARE SHOWN ON DRAWINGS.

LEGEND

SMOKE BARRIER

2 HR FIRE RATED SHAFT

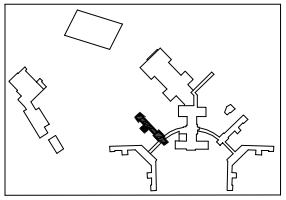

LEGEND

SD	SMOKE DETECTOR
DD	DUCK DETECTOR
HD	HEAT DETECTOR
F	MANUAL PULL STATION
AV	AUDIO/VISUAL DEVICE
V	VISUAL DEVICE
DH	DOOR HOLD OPEN DEVICE
FS	SPRINKER WATERFLOW SWITCH
TS	SPRINKLER TAMPER SWITCH
PACE	POINT ADDRESSABLE CONTROL EQUIPMENT
VCP	VOICE CONTROL PANEL
ANN	REMOTE ANNUCIATOR
FS	SPRINKER FLOW SWITCH
TS	SPRINKLER TAMPER SWITCH
FTC	FIELD TERMINAL CABINET

SUBSCRIPTS

W	WATER RESISTANT
EC	ELEVATOR CAPTURE

Revisions	Date

Drawing Title
BUILDING NO. 87
BASEMENT& FIRST PLAN

Project Title
ST. ALBANS VA. EXTENDED CARE CENTER

Date 06-05-97
Project No. 527-95-1322

Approved: Division Chief
Approved: Service Director
Drawn T.A.G.
Checked J.L.C.
Building Number 87
Location ST. ALBANS, QUEENS, NEW YORK

Drawing No. **FA-10**
Dwg. 10 of 32

Office of Facilities
Department of Veterans Affairs

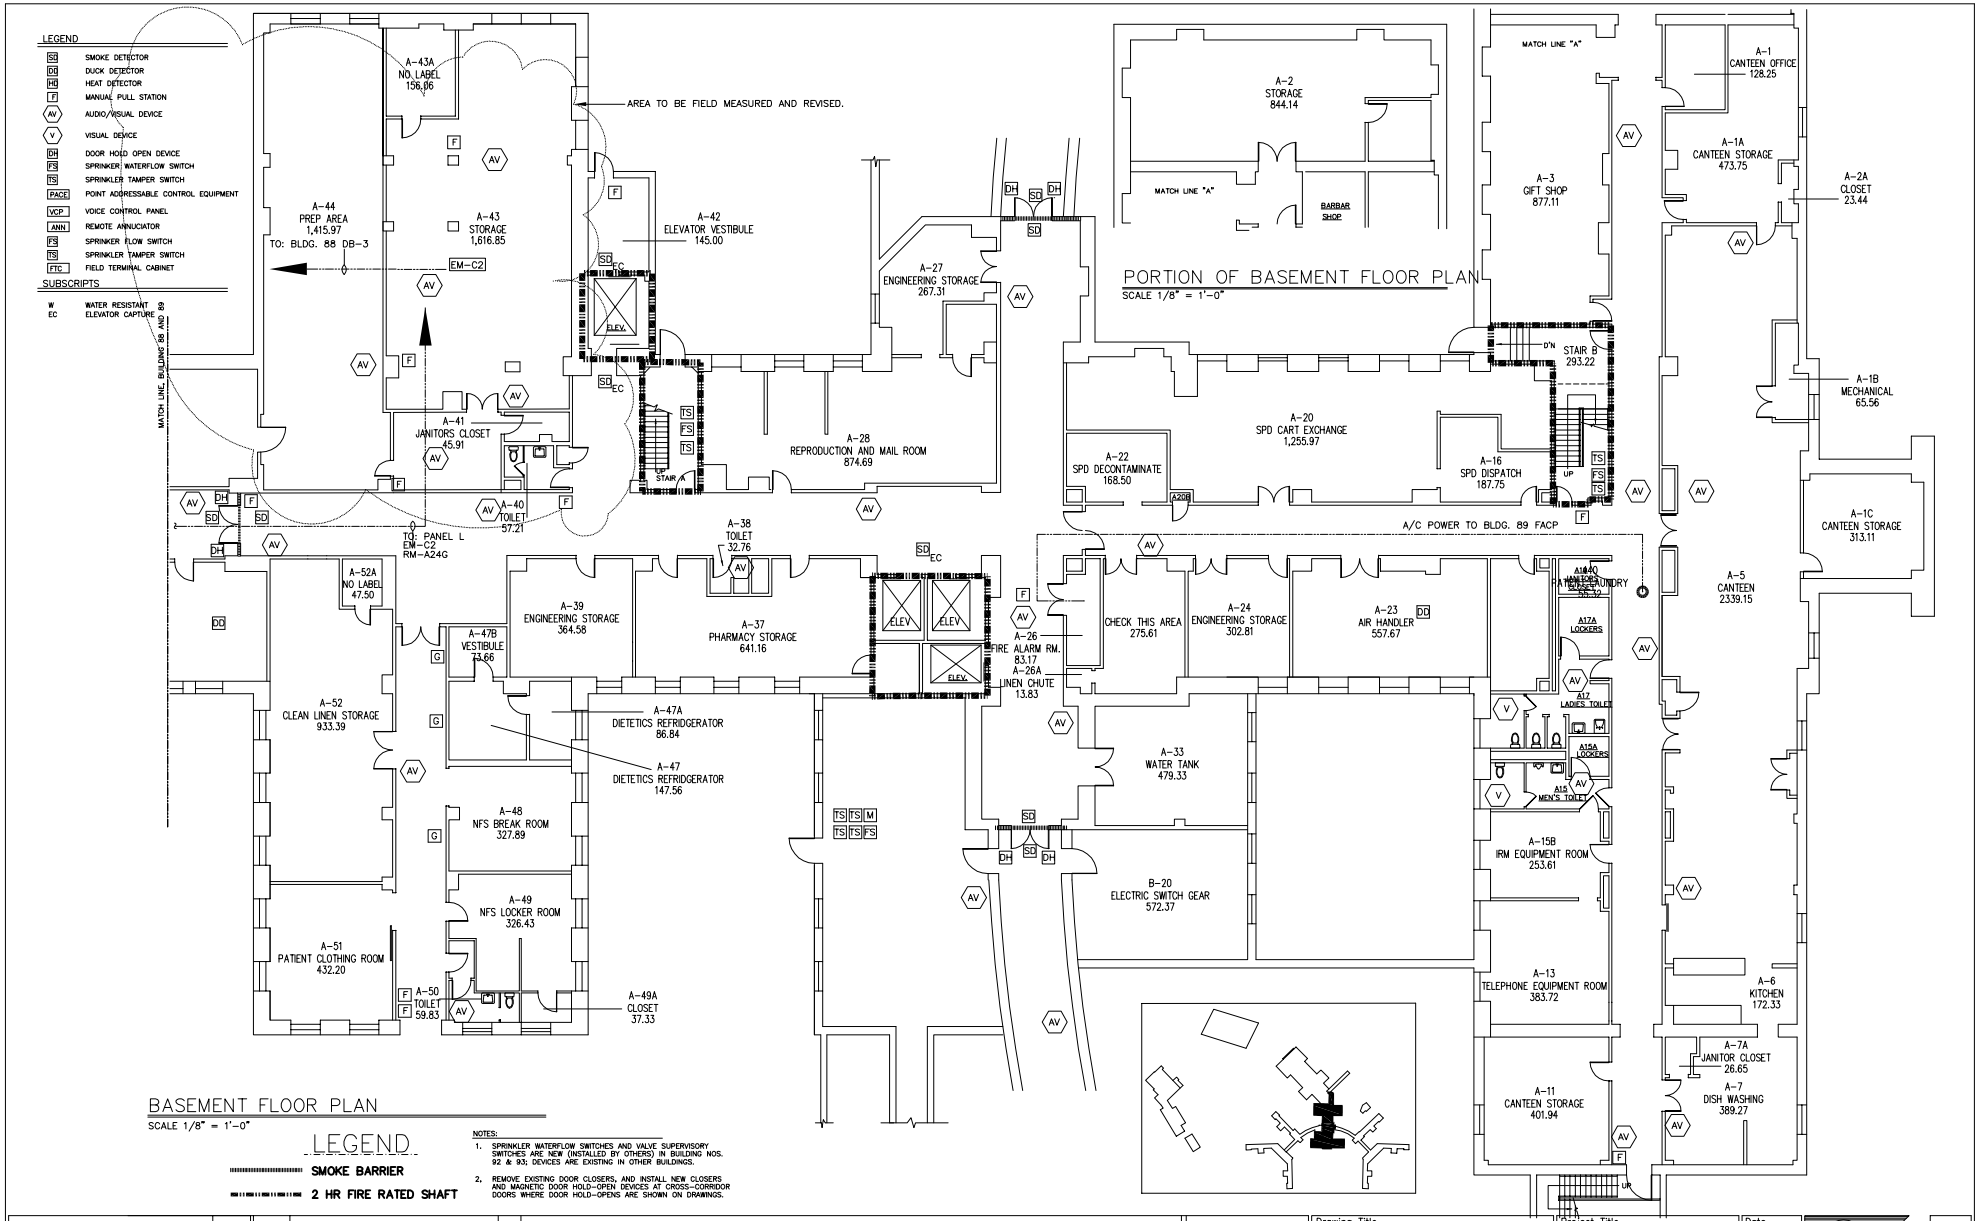

BASEMENT FLOOR PLAN

SCALE 1/8" = 1'-0"

LEGEND

SMOKE BARRIER

2 HR FIRE RATED SHAFT

NOTES:

1. SPRINKLER WATERFLOW SWITCHES AND VALVE SUPERVISORY SWITCHES ARE NEW (INSTALLED BY OTHERS) IN BUILDING NOS. 92 & 93; DEVICES ARE EXISTING IN OTHER BUILDINGS.
2. REMOVE EXISTING DOOR CLOSERS, AND INSTALL NEW CLOSERS AND MAGNETIC DOOR HOLD-OPEN DEVICES AT CROSS-CORRIDOR DOORS WHERE DOOR HOLD-OPENS ARE SHOWN ON DRAWINGS.

Revisions	Date			Professional Seal	Drawing Title: BUILDING NO. 89 GRADE LEVEL PLAN	Project Title: ST. ALBANS VA. EXTENDED CARE CENTER	Date 06-05-97	Office of Facilities	Department of Veterans Affairs
					Approved: Division Chief	Drawn T.A.G.	Building Number 89	Project No. 527-95-1322	
					Approved: Service Director	Checked J.L.C.	Location ST. ALBANS, QUEENS, NEW YORK	Drawing No FA-16 DWG. 17 OF 32	

LEGEND

SMOKE BARRIER

2 HR FIRE RATED SHAFT

LEGEND

SD	SMOKE DETECTOR
DD	DUCK DETECTOR
HD	HEAT DETECTOR
F	MANUAL PULL STATION
AV	AUDIO/VISUAL DEVICE
V	VISUAL DEVICE
DH	DOOR HOLD OPEN DEVICE
FS	SPRINKER WATERFLOW SWITCH
TS	SPRINKLER TAMPER SWITCH
PACE	POINT ADDRESSABLE CONTROL EQUIPMENT
VCP	VOICE CONTROL PANEL
ANN	REMOTE ANNUCIATOR
FS	SPRINKER FLOW SWITCH
TS	SPRINKLER TAMPER SWITCH
FTC	FIELD TERMINAL CABINET

SUBSCRIPTS

W	WATER RESISTANT
EC	ELEVATOR CAPTURE

NOTES:

1. SPRINKLER WATERFLOW SWITCHES AND VALVE SUPERVISORY SWITCHES ARE NEW (INSTALLED BY OTHERS) IN BUILDING NOS. 92 & 93; DEVICES ARE EXISTING IN OTHER BUILDINGS.
2. REMOVE EXISTING DOOR CLOSERS, AND INSTALL NEW CLOSERS AND MAGNETIC DOOR HOLD-OPEN DEVICES AT CROSS-CORRIDOR DOORS WHERE DOOR HOLD-OPENS ARE SHOWN ON DRAWINGS.

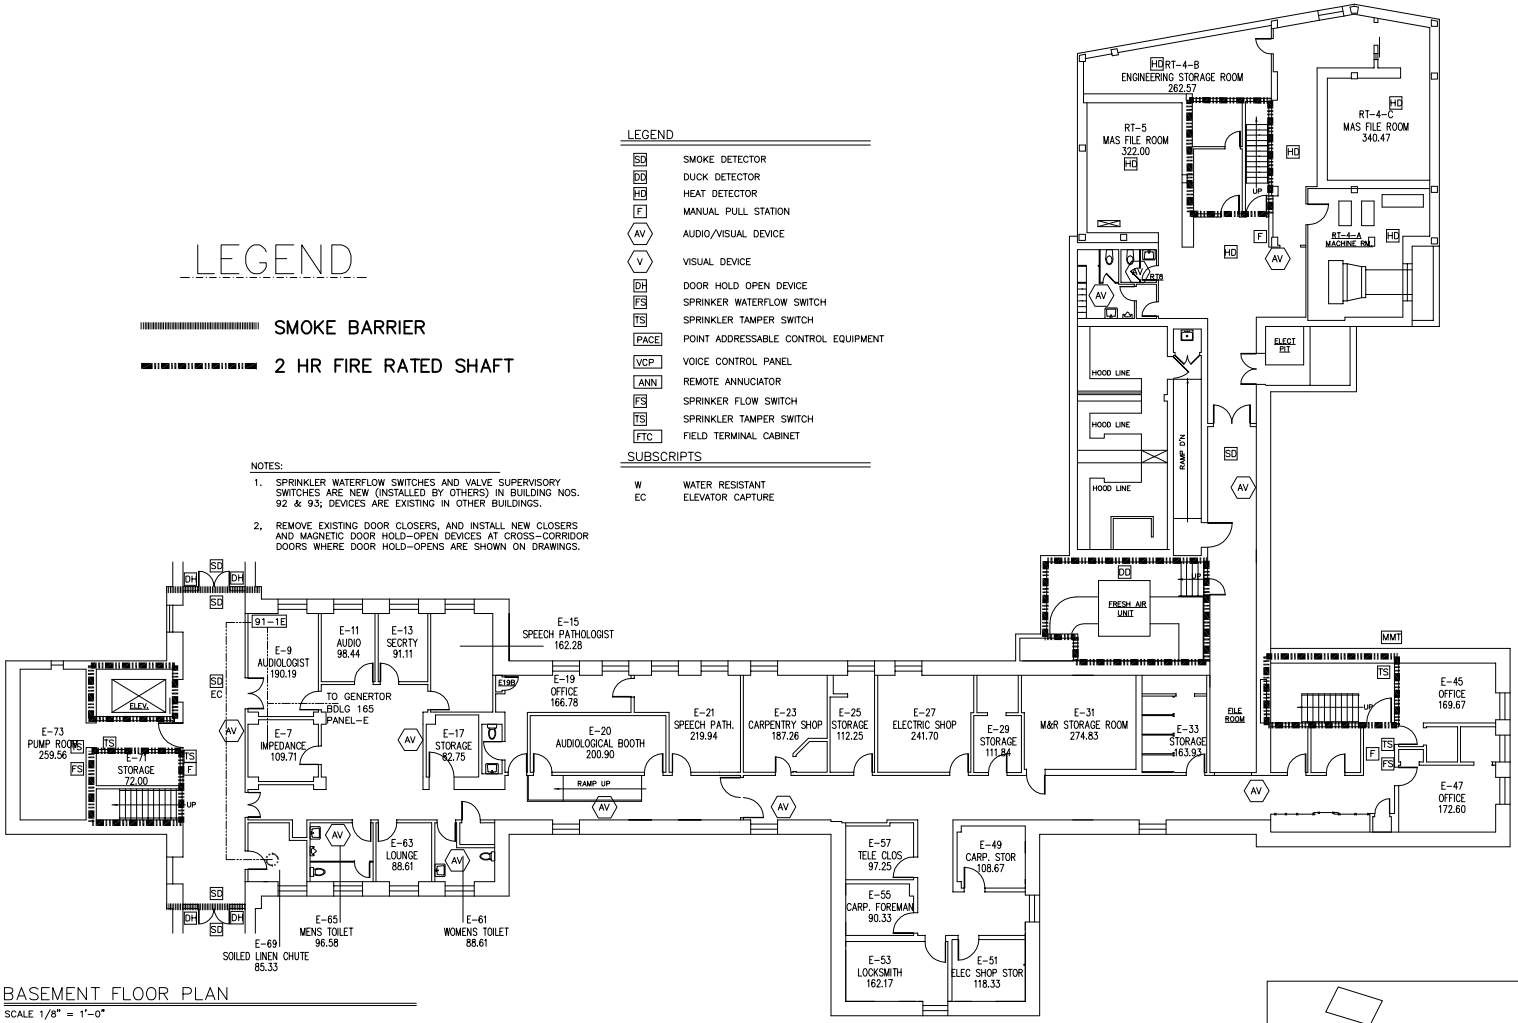

BASEMENT FLOOR PLAN

SCALE 1/8" = 1'-0"

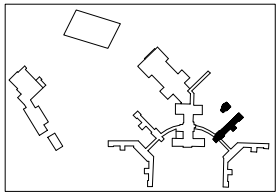

Revisions	Date	Professional Seal	Drawing Title	Project Title	Date
			BUILDING NO'S 90 & 91 BASEMENT LEVEL PLAN	ST. ALBANS VA. EXTENDED CARE CENTER	06-05-97
			Approved: Division Chief / Drawn T.A.G.	Building Number 90 & 91	Project No. 527-95-1322
			Approved: Service Director / Checked J.L.C.	Location ST. ALBANS, QUEENS, NEW YORK	Drawing No. FA-23 DWG.23 OF 32

Office of Facilities

Department of Veterans Affairs

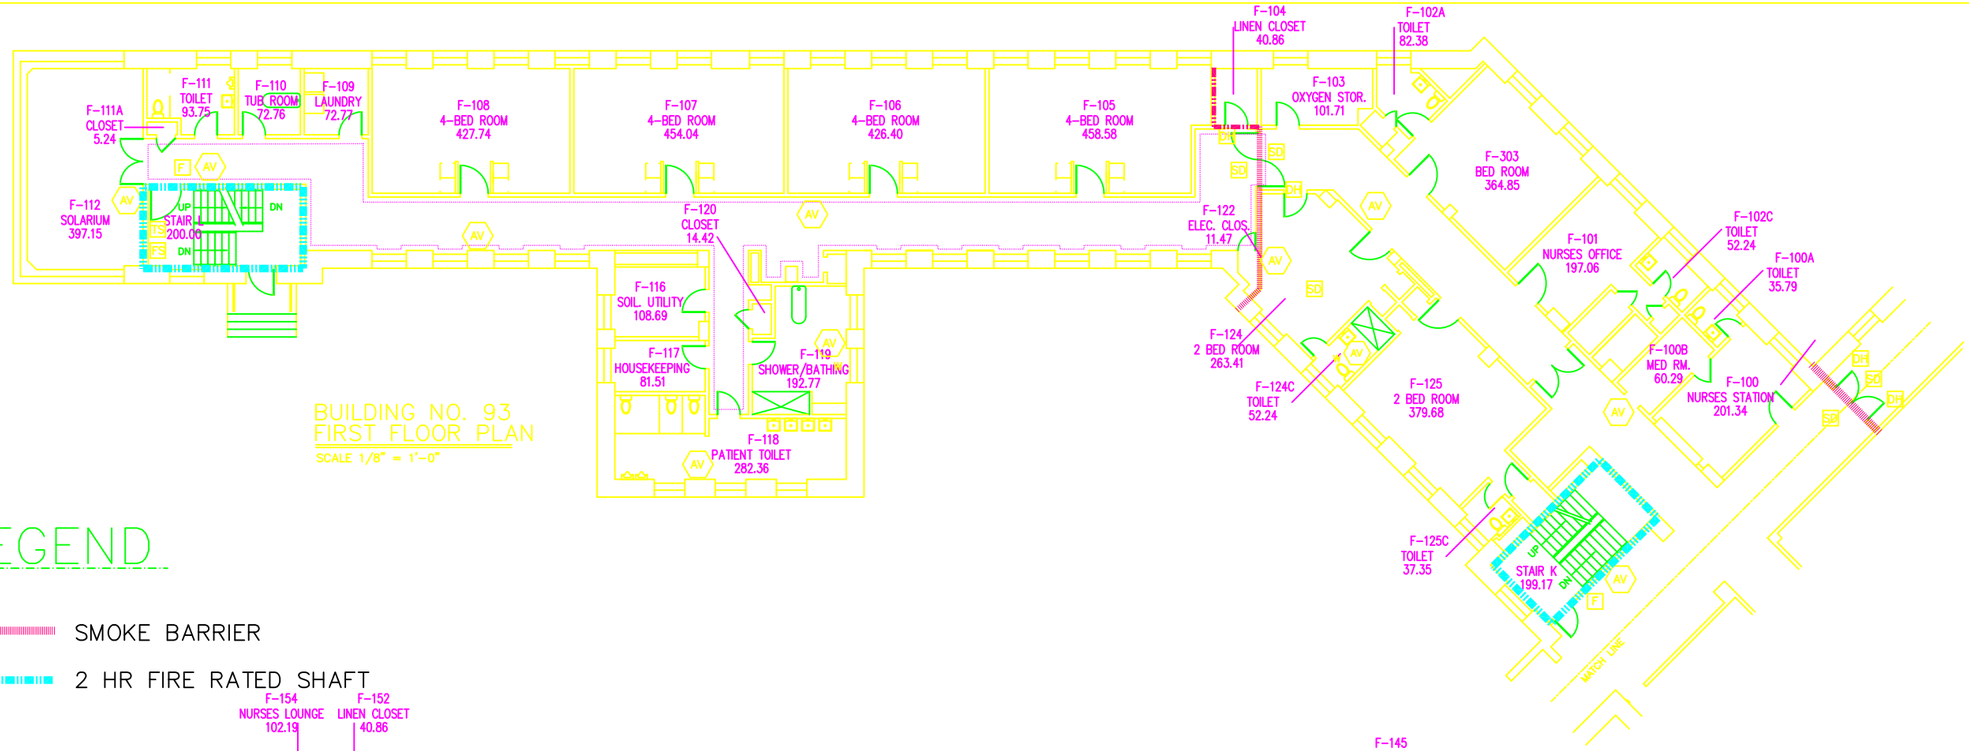

BUILDING NO. 93
FIRST FLOOR PLAN
SCALE 1/8" = 1'-0"

LEGEND

SMOKE BARRIER

2 HR FIRE RATED SHAFT

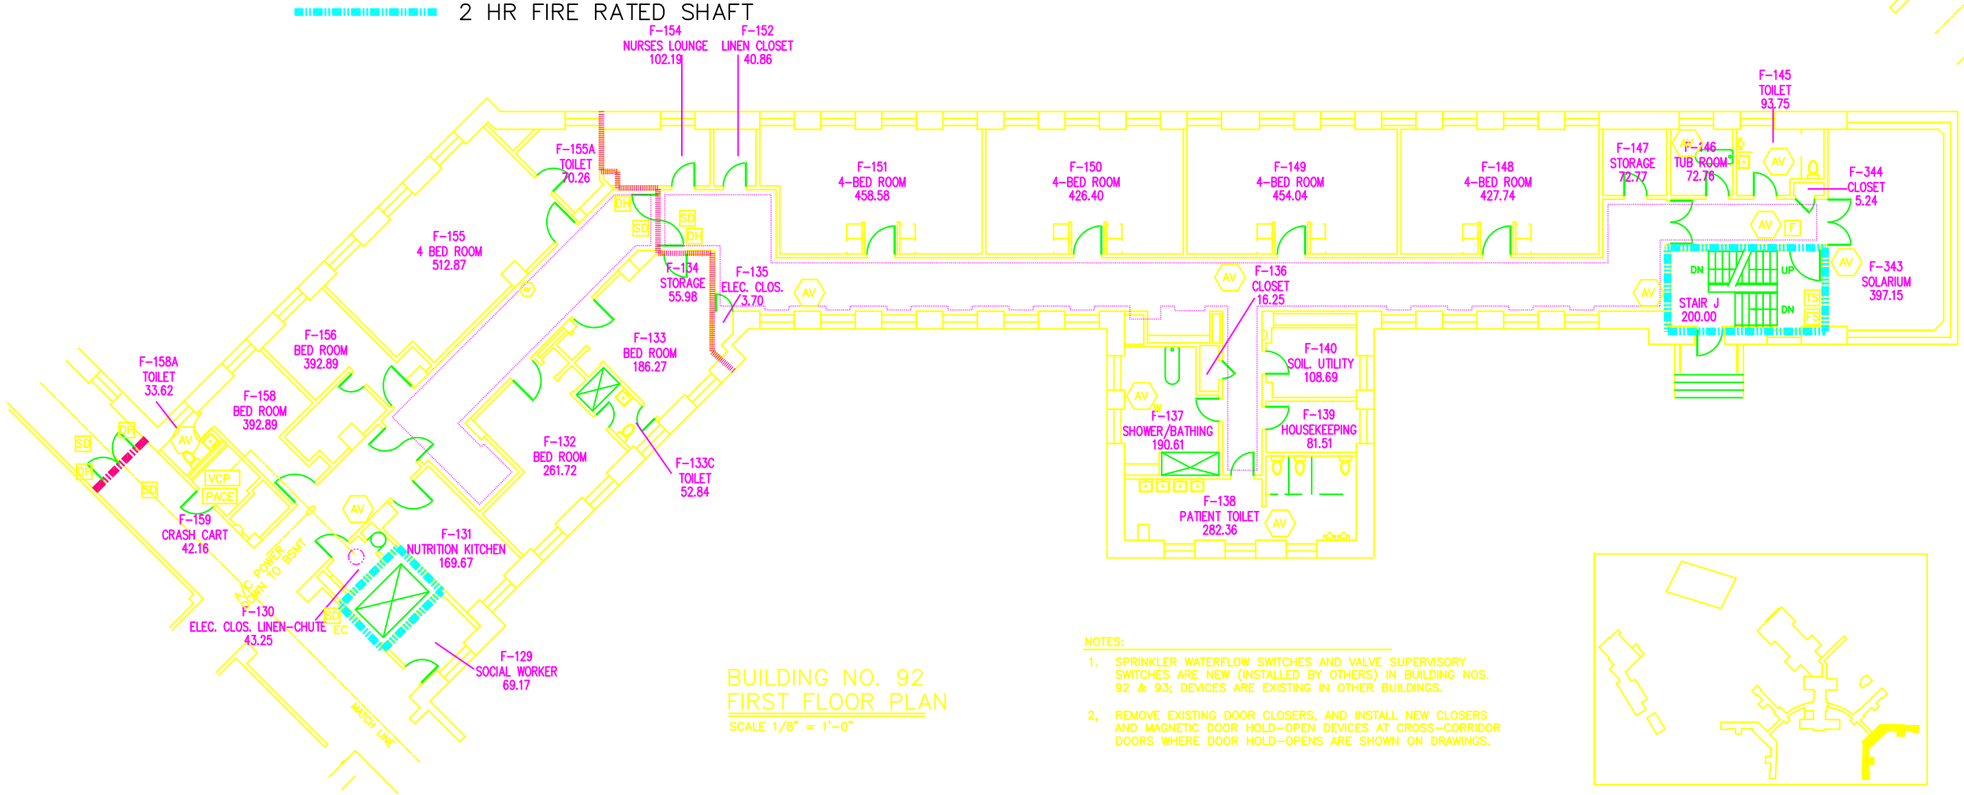

BUILDING NO. 92
FIRST FLOOR PLAN
SCALE 1/8" = 1'-0"

NOTES:

1. SPRINKLER WATERFLOW SWITCHES AND VALVE SUPERVISORY SWITCHES ARE NEW (INSTALLED BY OTHERS) IN BUILDING NOS. 92 & 93; DEVICES ARE EXISTING IN OTHER BUILDINGS.
2. REMOVE EXISTING DOOR CLOSERS, AND INSTALL NEW CLOSERS AND MAGNETIC DOOR HOLD-OPEN DEVICES AT CROSS-CORRIDOR DOORS WHERE DOOR HOLD-OPENS ARE SHOWN ON DRAWINGS.

LEGEND

SD	SMOKE DETECTOR
DD	DUCK DETECTOR
HD	HEAT DETECTOR
F	MANUAL PULL STATION
AV	AUDIO/VISUAL DEVICE
V	VISUAL DEVICE
DH	DOOR HOLD OPEN DEVICE
FS	SPRINKER WATERFLOW SWITCH
TS	SPRINKLER TAMPER SWITCH
PACE	POINT ADDRESSABLE CONTROL EQUIPMENT
VCP	VOICE CONTROL PANEL
ANN	REMOTE ANNUCIATOR
FS	SPRINKER FLOW SWITCH
TS	SPRINKLER TAMPER SWITCH
FTC	FIELD TERMINAL CABINET

SUBSCRIPTS

W	WATER RESISTANT
EC	ELEVATOR CAPTURE

Revisions	Date

Professional Seal

Drawing Title: BUILDING NO'S, 92 & 93 FIRST FLOOR PLAN

Project Title: ST. ALBANS VA. EXTENDED CARE CENTER

Date: 8/9/95

Project No. 15-95008

Approved: Division Chief

Drawn: T.A.G.

Building Number: 92 & 93

Drawing No. FA-27

DWG. 27 OF 32

Approved: Service Director

Checked: J.L.C.

Location: ST. ALBANS, QUEENS, NEW YORK

Office of Facilities

Department of Veterans' Affairs

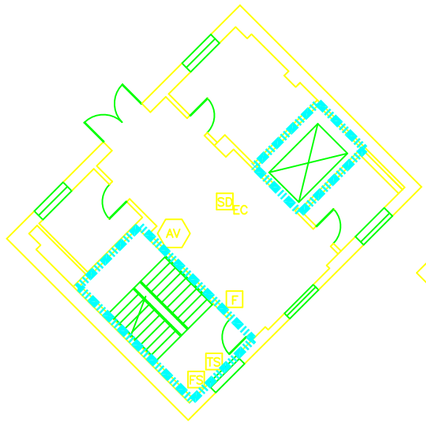

FOURTH FLOOR PLAN

FIFTH FLOOR PLAN

BUILDING 92-93
FOURTH - FIFTH FLOOR PLANS

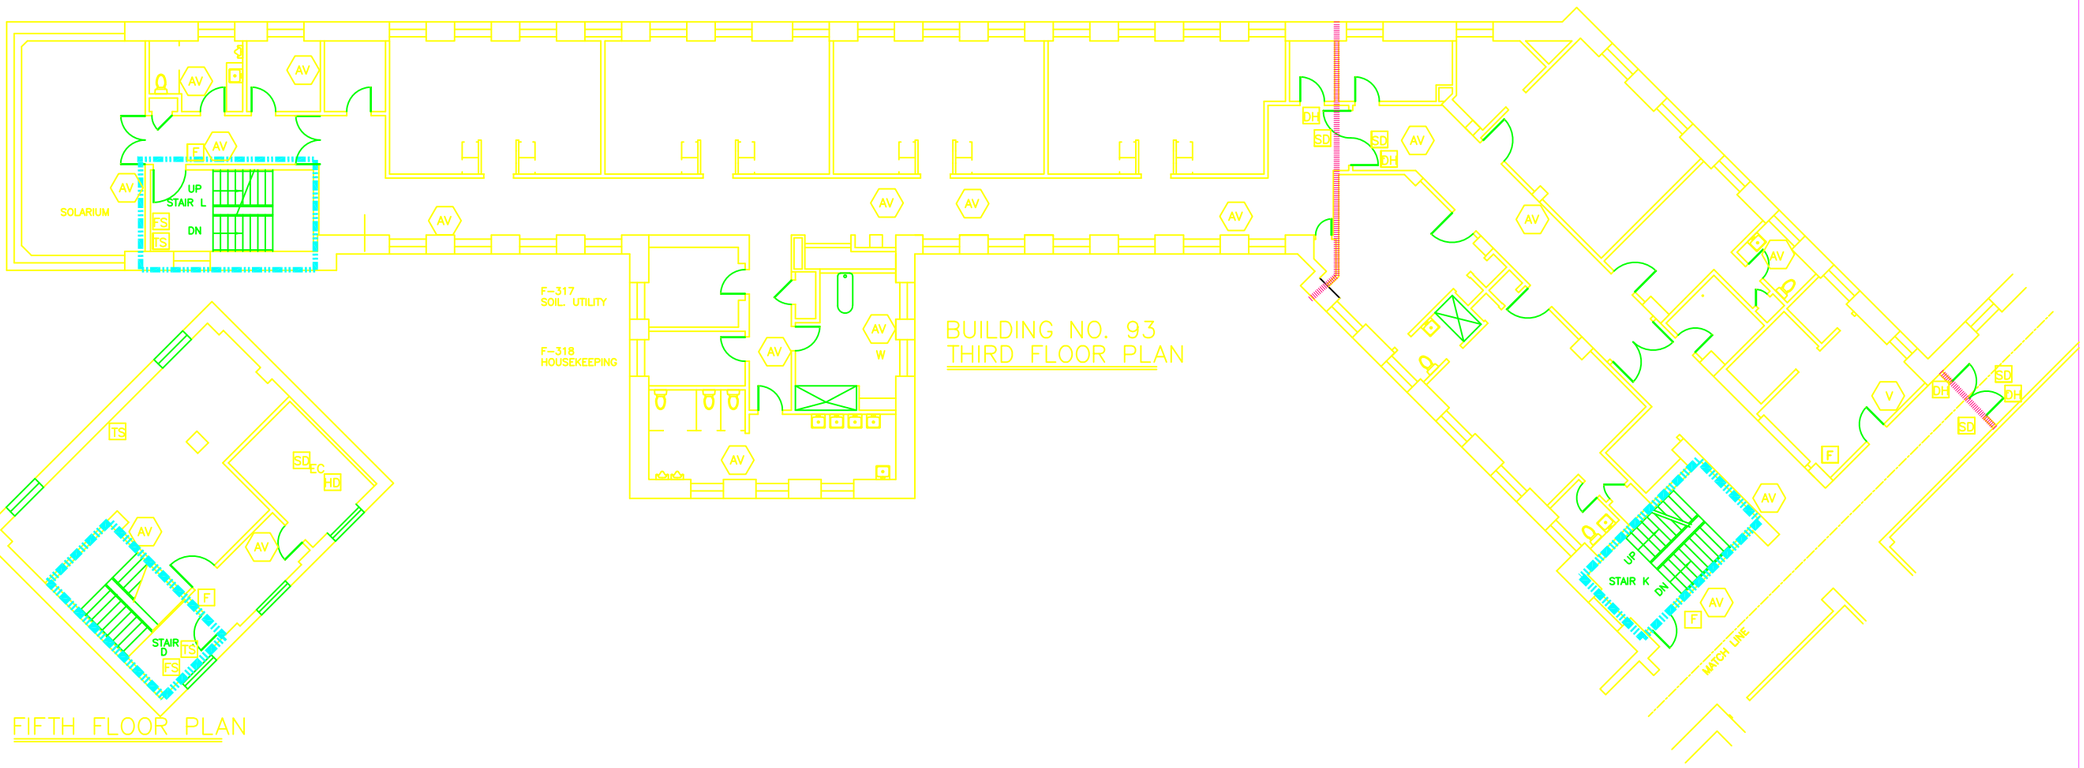

BUILDING NO. 93
THIRD FLOOR PLAN

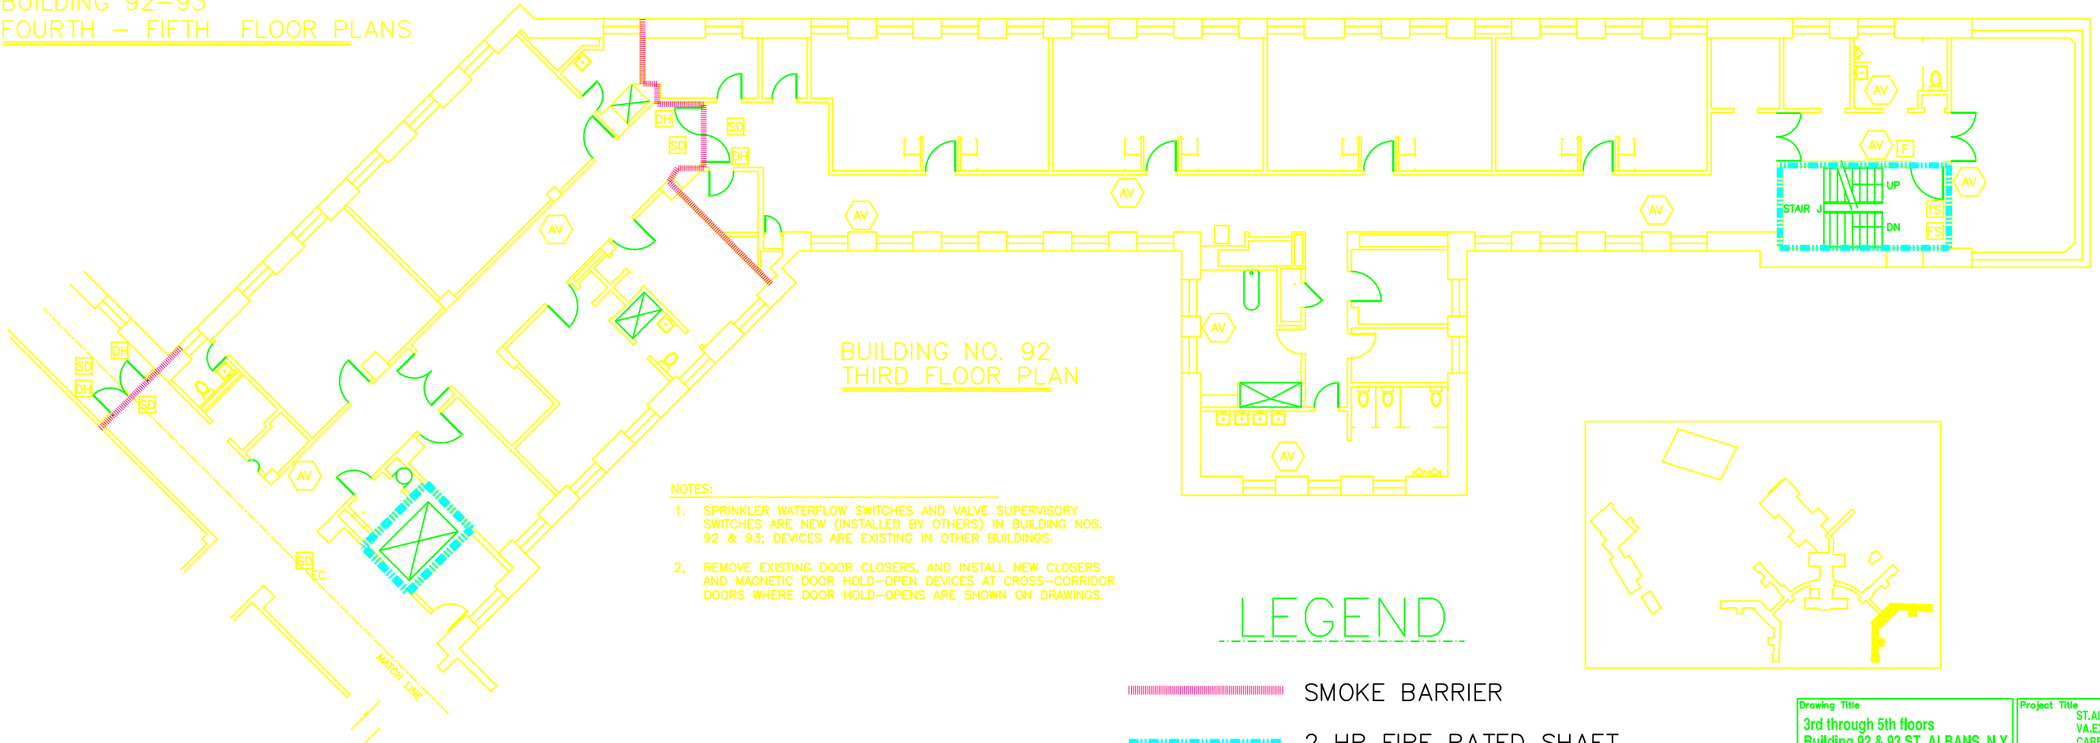

BUILDING NO. 92
THIRD FLOOR PLAN

NOTES:

1. SPRINKLER WATERFLOW SWITCHES AND VALVE SUPERVISORY SWITCHES ARE NEW (INSTALLED BY OTHERS) IN BUILDING NOS. 92 & 93; DEVICES ARE EXISTING IN OTHER BUILDINGS.

2. REMOVE EXISTING DOOR CLOSERS, AND INSTALL NEW CLOSERS AND MAGNETIC DOOR HOLD-OPEN DEVICES AT CROSS-CORRIDOR DOORS WHERE DOOR HOLD-OPENS ARE SHOWN ON DRAWINGS.

LEGEND

SMOKE BARRIER

2 HR FIRE RATED SHAFT

LEGEND

SD	SMOKE DETECTOR
DD	DUCK DETECTOR
HD	HEAT DETECTOR
F	MANUAL PULL STATION
AV	AUDIO/VISUAL DEVICE
V	VISUAL DEVICE
DH	DOOR HOLD OPEN DEVICE
FS	SPRINKER WATERFLOW SWITCH
TS	SPRINKLER TAMPER SWITCH
PACE	POINT ADDRESSABLE CONTROL EQUIPMENT
VCP	VOICE CONTROL PANEL
ANN	REMOTE ANNUCIATOR
FS	SPRINKER FLOW SWITCH
TS	SPRINKLER TAMPER SWITCH
FTC	FIELD TERMINAL CABINET

SUBSCRIPTS

W	WATER RESISTANT
EC	ELEVATOR CAPTURE

N

Drawing Title: 3rd through 5th floors Building 92 & 93 ST. ALBANS, N.Y.	Project Title: ST.ALBANS VA.EXTENDED CARE CENTER			Date: 06-05-97
				Project No.: 527-95-132Z
Approved: Division Chief	Building No.: 92&93	Checked: T.A.G.	Drawn: G.R.	Drawing No.: FA-29-30
Approved: Service Director	Location: ST.ALBANS,QUEENS,NEW YORK			Dwg.29-30 Of 32

Department of Veterans Affairs