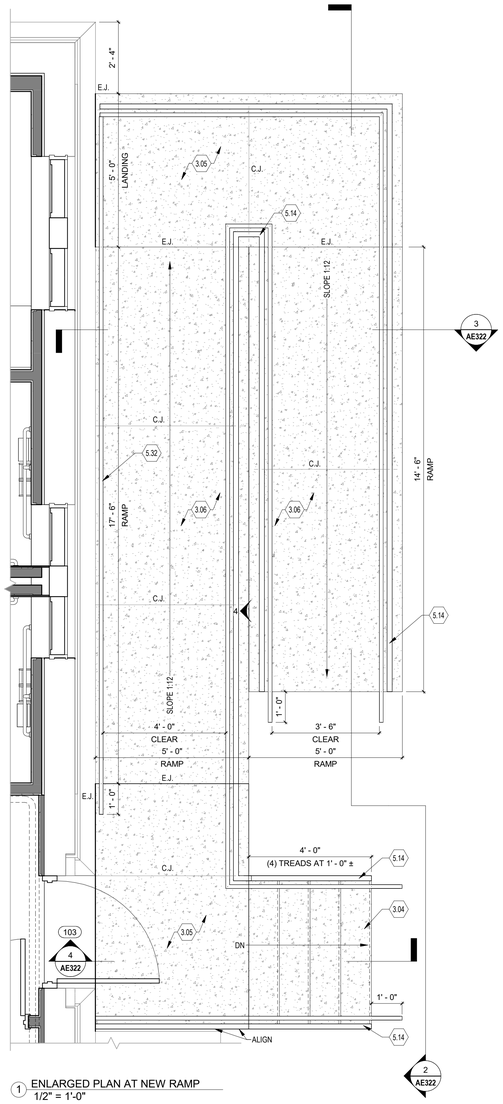

1 ENLARGED PLAN AT NEW RAMP
1/2" = 1'-0"

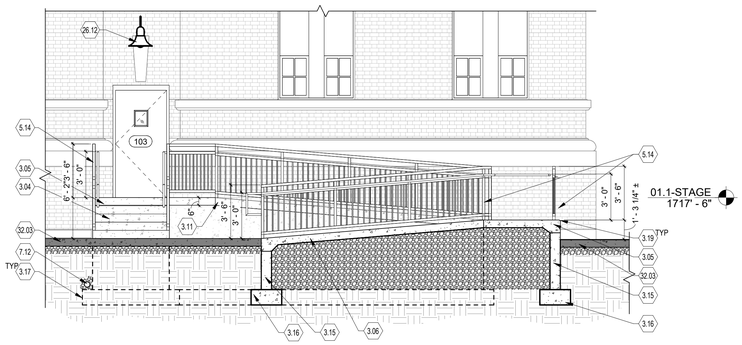

2 SECTION DETAIL AT CONCRETE RAMP
1/4" = 1'-0"

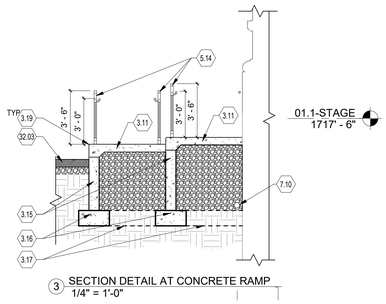

3 SECTION DETAIL AT CONCRETE RAMP
1/4" = 1'-0"

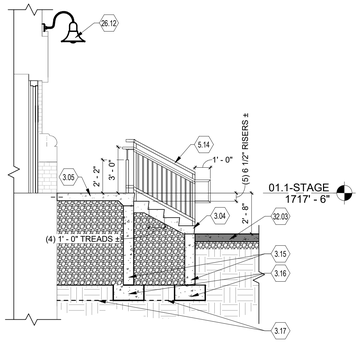

4 SECTION DETAIL AT CONCRETE STAIR
1/4" = 1'-0"

5 ENLARGED PLAN AT NEW METAL STAIR
1/2" = 1'-0"

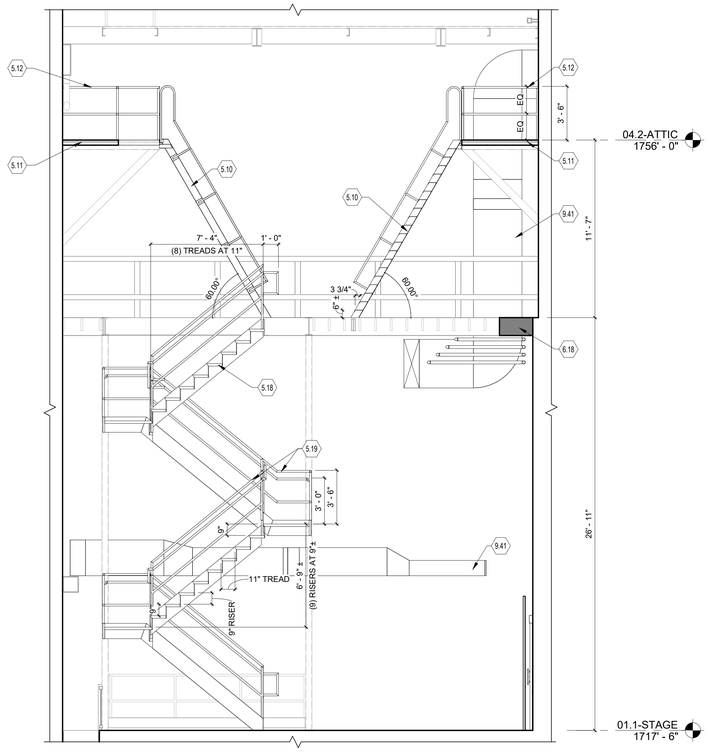

6 SECTION AT NEW METAL STAIR
1/4" = 1'-0"

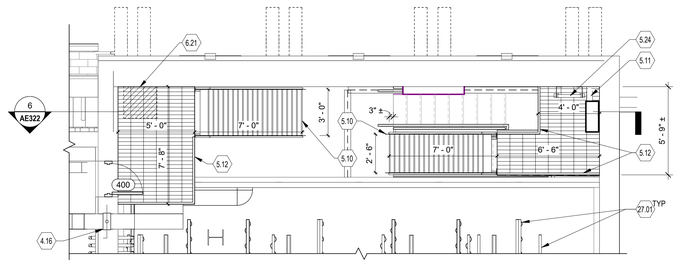

7 ATTIC & CATWALK ENLARGED PLAN
1/4" = 1'-0"

DRAWING NOTES:

3.04 CONCRETE STAIR - SEE CIVIL DRAWINGS

3.05 CONCRETE SLAB OVER AGGREGATE BASE - SEE CIVIL DRAWINGS

3.06 CONCRETE RAMP - SEE CIVIL DRAWINGS

3.11 CONCRETE RAMP OVER AGGREGATE BASE - SEE CIVIL DRAWINGS

3.15 CONCRETE FOUNDATION WALL - COORDINATE WITH CIVIL AND STRUCTURAL DRAWINGS

3.16 CONCRETE FOOTING - COORDINATE WITH STRUCTURAL AND CIVIL DRAWINGS

3.17 CONCRETE FOUNDATIONS BEYOND

3.19 3/4" CONCRETE CHAMFER CORNER - TYPICAL ALL EXTERIOR CONCRETE WALL AND EXPOSED SLAB EDGES

4.16 TOOTH-IN BRICK AS NECESSARY AT NEW OPENING FOR MECHANICAL DUCTWORK - PROVIDE NEW STEEL LINTEL ABOVE OPENING - SEE MECHANICAL DRAWINGS

5.10 PRE-ENGINEERED STEEL SHIPS LADDER. PAINT P-3. SECURE TO EXISTING AND NEW STRUCTURE - SEE FINISH LEGEND AND STRUCTURAL DRAWINGS

5.11 METAL CATWALK - PAINT P-3 - SEE FINISH LEGEND

5.12 PRE ENGINEERED METAL GUARD RAIL AT 42" AFF. PAINT P-3 - SEE FINISH LEGEND

5.14 PREFINISHED BLACK GUARD WITH INTEGRAL HANDRAIL - HANDRAIL TO BE STAINLESS STEEL - SECURE TO NEW CONCRETE RAMP / STAIR

5.18 PRE ENGINEERED METAL GRATE STAIR WITH INTEGRATED GUARD AND HANDRAIL. PAINT P-3 - SEE FINISH LEGEND AND STRUCTURAL DRAWINGS

5.19 1 1/2" DIA. STEEL GUARD AT 42" AFF. WITH 1 1/2" DIA. STAINLESS STEEL HANDRAIL AT 36" AFF. - RAILING TO BE WELDED TO TOP OF STEEL STAIR STRINGER. PAINT P-3 - SEE FINISH LEGEND

5.24 WALL LADDER - SECURE TO EXISTING STRUCTURE

5.25 METAL FRAMING FOR PRE ENGINEERED STAIR - SEE STRUCTURAL DRAWINGS

5.26 METAL SAFETY CHAIN WITH LOCK - ATTACH TO RAILING

5.32 1 1/2" DIA. STAINLESS STEEL HANDRAIL AT 36" A.F.F. - SECURE TO EXISTING MASONRY WALL

6.18 INFILL FLOOR TO MATCH EXISTING ADJACENT

6.21 INFILL FLOOR TO MATCH EXISTING ADJACENT BELOW

7.10 PERFORATED 4" DRAIN TILE WITH FABRIC SLEEVE - SEE CIVIL DRAWINGS

7.12 PERFORATED 4" DRAIN TILE WITH FABRIC SLEEVE BEYOND - SEE CIVIL DRAWINGS

9.41 PAINT MECHANICAL DUCTWORK P-3. TYPICAL ALL DUCTWORK AT STAGE - SEE FINISH LEGEND

26.12 EXTERIOR LIGHT FIXTURE - INSTALL IN SAME LOCATION AS DEMOLISHED FIXTURE - SEE ELECTRICAL DRAWINGS

27.01 RIGGING - SEE TECHNOLOGY DRAWINGS

32.03 EXTERIOR CONCRETE DRIVE. PHASE WORK IN COORDINATION WITH VA COR AND ACCESS REQUIREMENTS TO BUILDING 16 - SEE CIVIL DRAWINGS

No.	Revisions:	Date:
	BID DOCUMENTS	07/01/2025

CONSULTANT

ARCHITECT/ENGINEER OF RECORD

FFE | HEAPY

STAMP

STATE OF OHIO
PATRICK R. QUINN
1616637
REGISTERED ARCHITECT

JAMES H. QUILLEN VA MEDICAL CENTER

VA U.S. Department of Veterans Affairs

Drawing Title: ENLARGED RAMP AND STAIR PLAN AND SECTION DETAILS

Approved: Owner

Phase: BID DOCUMENTS

FULLY SPRINKLERED

Project Title: RESTORATION OF BUILDING 35 HISTORIC THEATER

Location: MT. HOME, TENNESSEE

Issue Date: 05/30/2025 | Checked: SS | Drawn: CD

Project Number: 621-24-103

Building Number: 35

Drawing Number: AE322

Autodesk Docs://Mt Home VA - Restoration of B35 Theater/FFE_Mt Home - Theater_B35_ARCH (2024).rvt
7/1/2025 4:15:47 PM

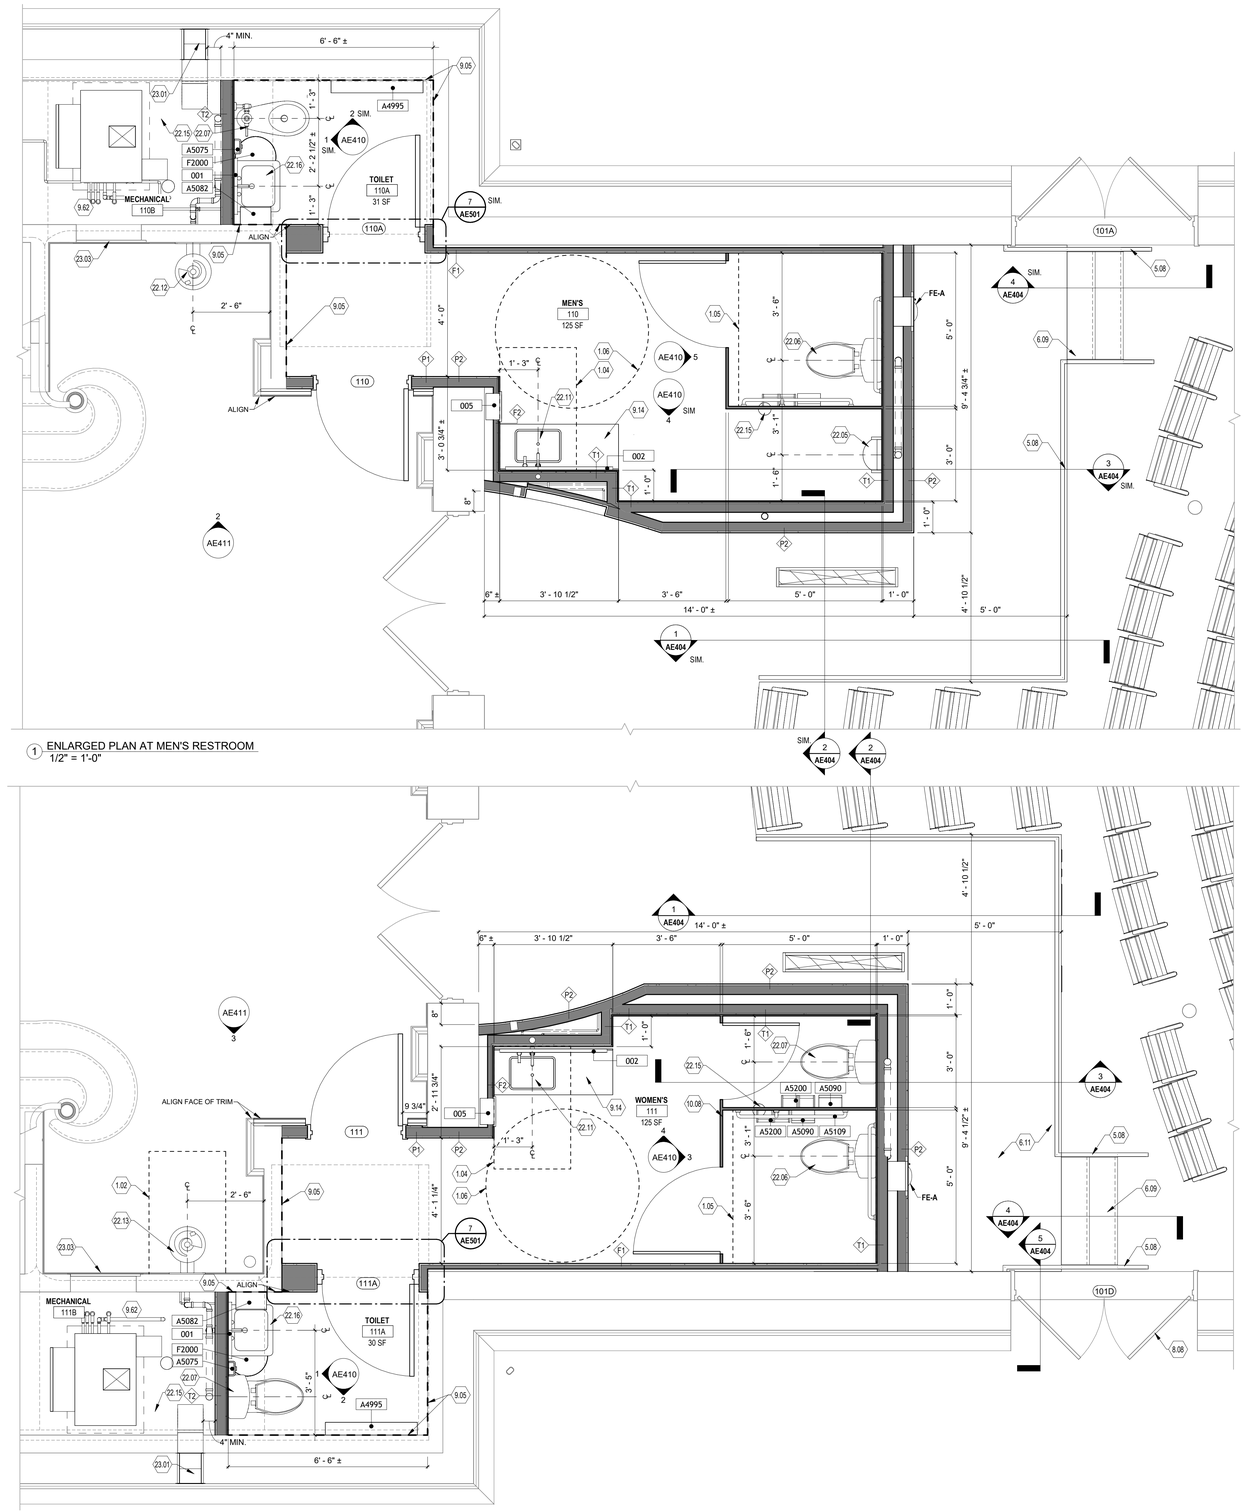

1 ENLARGED PLAN AT MEN'S RESTROOM
1/2" = 1'-0"

2 ENLARGED PLAN AT WOMEN'S RESTROOM
1/2" = 1'-0"

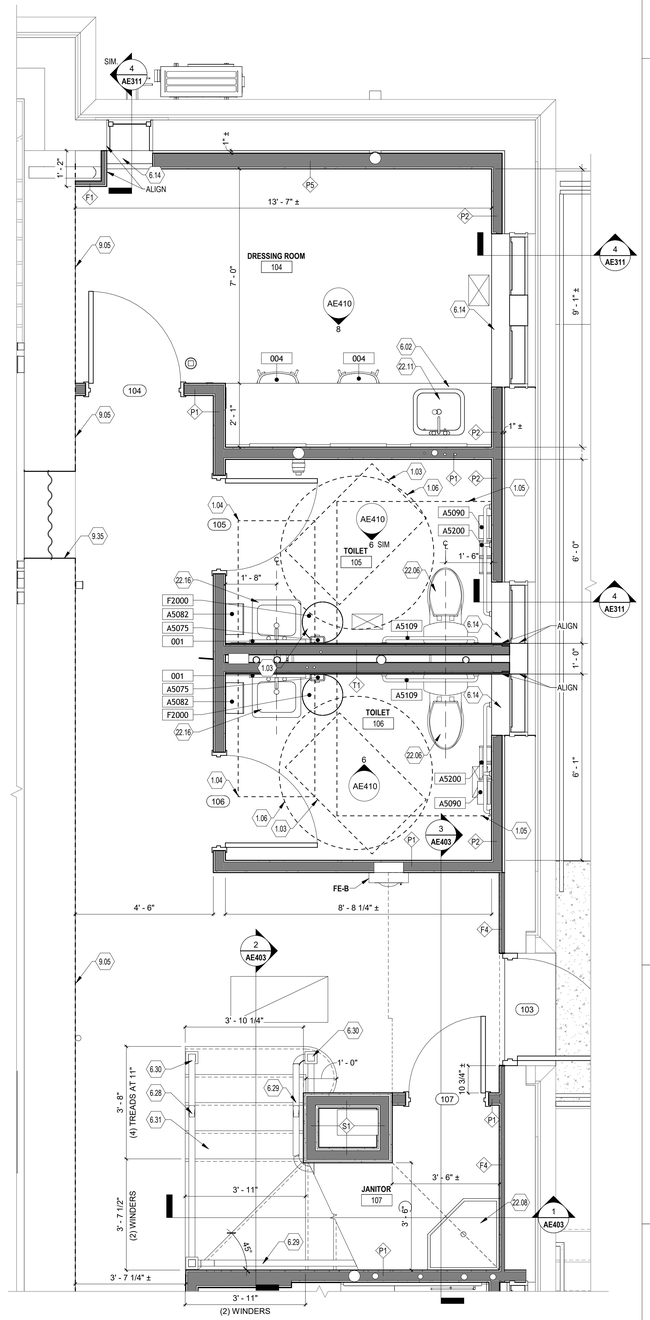

3 ENLARGED PLAN AT STAGE LEVEL RESTROOMS AND DRESSING ROOM
1/2" = 1'-0"

GENERAL NOTES

A. REFER TO GI003/GI004 FOR ACCESSIBLE INSTALLATION REQUIREMENTS.
B. PROVIDE ADEQUATE SUPPORT BACKING (ANCHORING HARDWARE AND BLOCKING) FOR ALL WALL MOUNTED ITEMS INCLUDING ITEMS PROVIDED AND OR INSTALLED BY THE VA.
C. PROVIDE UNDER SINK PIPE DRAIN INSULATION AT EXPOSED PLUMBING.
D. PROVIDE 1/2" RADIUS ON ALL COUNTERTOP EDGES AND CORNERS.
E. WALL FINISHINGS INCLUDING TILE CONTINUE BEHIND EQUIPMENT/ ACCESSORIES SHOWN IN ELEVATION.
F. TOILET PARTITIONS TO BE POWDER COATED FINISH.
G. ALL DIMENSIONS ARE TAKEN TO FINISHED FACE OF WALLS AND FINISHED FACE OF EXISTING STRUCTURE.
H. THE EDGE OF ALL DOOR JAMBS AT STRIKE SIDE, UNLESS INDICATED OTHERWISE, ARE TO BE 18" MINIMUM FROM THE FACE OF INTERSECTING WALLS.
I. REFER TO M/E/P SHEETS FOR ALL MECHANICAL, ELECTRICAL AND PLUMBING RELATED WORK.
J. REFER TO STRUCTURAL SHEETS FOR ALL STRUCTURAL RELATED WORK.
K. ALL WOOD BLOCKING TO BE PRESSURE TREATED AT EXTERIOR LOCATIONS.
L. ALL WOOD IN CONTACT WITH CONCRETE TO BE PRESSURE TREATED.
M. PROVIDE CONTROL JOINTS IN GYPSUM BOARD PER INDUSTRY STANDARDS AND STANDARD PRACTICES FOR GYPSUM BOARD INSTALLATION.
N. ALL GYPSUM BOARD WALLS SHALL RECEIVE A LEVEL 4 FINISH, UNLESS NOTES OTHERWISE.
O. ALL EXPOSED GYPSUM BOARD IN RESTROOMS AND MECHANICAL ROOMS TO BE MOISTURE RESISTANCE.
P. SEE ROOM FINISH SCHEDULE FOR ALL WALL FINISHES.
Q. PATCH, REPAIR, AND CLEAN ALL EXISTING WALL SURFACES AND FLOOR STRUCTURES - PREPARE SURFACE TO RECEIVE NEW PAINT.

DRAWING NOTES:

1.02 REQUIRED 30" X 48" CLEAR FLOOR SPACE AT WATER FOUNTAIN

1.03 REQUIRED 30" X 48" CLEAR FLOOR SPACE BEYOND ARC OF DOOR SWING

1.04 REQUIRED 30" X 48" CLEAR FLOOR SPACE AT SINK

1.05 REQUIRED 54" X 60" CLEAR FLOOR SPACE AT WATER CLOSET

1.06 REQUIRED 60" TURNING RADIUS CLEAR FLOOR SPACE

5.08 1 1/2" DIA. BRASS HANDRAIL AT 36" AFF. - RAIL STYLE AND MOUNTINGS TO MATCH EXISTING BRASS RAILING

6.02 SOLID SURFACE COUNTERTOP WITH SIDE AND BACKSPLASH.

6.09 WOOD STAIR - STAIR TREADS AND RISERS TO BE CARPETED WITH CPT-1 - SEE FINISH LEGEND

6.11 RAISED FLOOR PLATFORM

6.14 WOOD SILL. PAINT TO MATCH NEW WINDOWS

6.28 NEW WOOD RAILING AT 42" A.F.F. TO MATCH ORIGINAL. TOP RAIL TO RECEIVE ST-1. BALUSTERS TO BE PAINTED P-1 - SEE FINISH LEGEND

6.29 NEW WOOD HANDRAIL AT 36" A.F.F. STAIN ST-1 - SEE FINISH LEGEND

6.30 NEWEL POST TO MATCH HISTORIC ORIGINAL. STAIN TOP CAP ST-1 TO MATCH TOP RAILING. PAINT THE REST OF THE POST P-1

6.31 WOOD STAIRS WITH WINDERS - NEW STAIR TREAD PROFILE NOSING, RISER BOARD, AND ALL ASSOCIATED TRIM TO MATCH EXISTING - SEE FINISH PLAN FOR FINISH INFORMATION

8.08 EXISTING EXTERIOR WOOD DOORS TO REMAIN.

9.05 EXISTING SURFACES TO RECEIVE NEW SKIM COAT FINISH TO MATCH NEW LEVEL 4 FINISH TYPE - PAINT P-1 - SEE FINISH LEGEND

9.14 SOLID SURFACE COUNTERTOP WITH PLASTIC LAMINATE APRON

9.35 REFINISH EXISTING CASED OPENING - REMOVE EXISTING LEAD BASED PAINT AND REPAINT TO MATCH EXISTING COLOR AND SHEEN

9.62 NEW 3/4" PLYWOOD SUBFLOOR IN ENTIRE MECHANICAL ROOM - SEE ROOM FINISH SCHEDULE FOR NEW EPOXY FLOORING AT THIS ROOM

10.08 1" CEILING HUNG COMPACT GRADE LAMINATE TOILET PARTITIONS TOILET PARTITIONS - SECURE TO CEILING AND WALL STRUCTURE, PROVIDE BLOCKING AS NEEDED - SEE FINISH LEGEND

22.05 WALL MOUNTED URINAL - SEE PLUMBING DRAWINGS

22.06 FLOOR MOUNTED ACCESSIBLE WATER CLOSET - SEE PLUMBING DRAWINGS

22.07 FLOOR MOUNTED WATER CLOSET - SEE PLUMBING DRAWINGS

22.08 FLOOR MOUNTED MOP SINK WITH WALL SPLASH PANELS ON TWO SIDES UP TO 42" - SEE PLUMBING DRAWINGS

22.11 SINK - INTEGRAL TO COUNTERTOP - FINISH TO MATCH SS-1 - SEE FINISH LEGEND AND PLUMBING DRAWINGS

22.12 WALL MOUNTED DRINKING FOUNTAIN AT EXISTING PLASTERED WALL. COORDINATE MOUNTING PLATE WITH EXISTING WALL REVEALS - SEE PLUMBING AND ELECTRICAL DRAWINGS

22.13 ACCESSIBLE DRINKING FOUNTAIN - SEE PLUMBING DRAWINGS

22.15 FLOOR DRAIN - SEE PLUMBING DRAWINGS

22.16 WALL MOUNTED SINK - ALL EXPOSED PLUMBING BELOW SINK TO RECEIVE INSULATED WRAP AROUND PIPES AND FITTINGS - SEE PLUMBING DRAWINGS

23.01 MECHANICAL LOUVER IN EXISTING OPENING - SEE MECHANICAL DRAWINGS

23.03 RECESSED RETURN GRILLE / ACCESS PANEL. COORDINATE NEW OPENING AND GRILLE WITH EXISTING WALL REVEALS. REBUILD / REPAIR HEAD, JAMB, AND SILL TO MATCH EXISTING WALL. FINISH COLOR TO MATCH P-1 - SEE FINISH LEGEND AND MECHANICAL DRAWINGS

ACCESSORY SCHEDULE

TYPE MARK	NAME	VV	VC	CV	CC	COUNT
001	24" x 36" FRAMED MIRROR				X	7
002	36" x 42" FRAMED MIRROR				X	2
003	36" x 54" FRAMED MIRROR				X	1
004	COUNTER HEIGHT STOOL	X				2
005	DISPENSER, PAPER TOWEL, RECESSED WITH TRASH BOX				X	2
A4995	TABLE, DIAPER CHANGING, WALL MOUNTED				X	2
A5075	DISPENSER, SOAP				X	4
A5082	DISPENSER, PAPER TOWEL, SENSOR, HANDS FREE				X	4
A5090	DISPOSAL, SANITARY NAPKIN, SS, SURFACE MOUNTED				X	5
A5109	GRAB BAR, 1-1/4" DIA., SS, W/C ACCESSIBLE (1'-6", 2'-0" & 3'-0")				X	4
A5200	DISPENSER, TOILET TISSUE, SS, 2-ROLL, SURFACE MNTD				X	5
F2000	BASKET, WASTEPAPER	X				4

RESPONSIBILITY DEFINITIONS:
CV = CONTRACTOR PROVIDE / VA INSTALL
CC = CONTRACTOR PROVIDE / CONTRACTOR INSTALL
VV = VA PROVIDE / VA INSTALL
VC = VA PROVIDE / CONTRACTOR INSTALL

LEGEND

X1000 ACCESSORY TAG - SEE ACCESSORY SCHEDULE

No.	Revisions:	Date:
	BID DOCUMENTS	07/01/2025

CONSULTANT

ARCHITECT/ENGINEER OF RECORD

FFE | HEAPY

STAMP

STATE OF OHIO · PATRICK R. QUINN · 1616637 · REGISTERED ARCHITECT

JAMES H. QUILLEN VA MEDICAL CENTER

VA U.S. Department of Veterans Affairs

Drawing Title: ENLARGED PLANS
Approved: Owner
Phase: BID DOCUMENTS
FULLY SPRINKLERED
Project Title: RESTORATION OF BUILDING 35 HISTORIC THEATER
Location: MT. HOME, TENNESSEE
Issue Date: 05/30/2025
Checked: SS
Drawn: CD
Project Number: 621-24-103
Building Number: 35
Drawing Number: AE401

Autodesk Docs://Mt Home VA - Restoration of B35 Theater/FFE_Mt Home - Theater_B35_ARCH (2024).rvt
7/1/2025 4:15:58 PM
VA FORM 08 - 6231

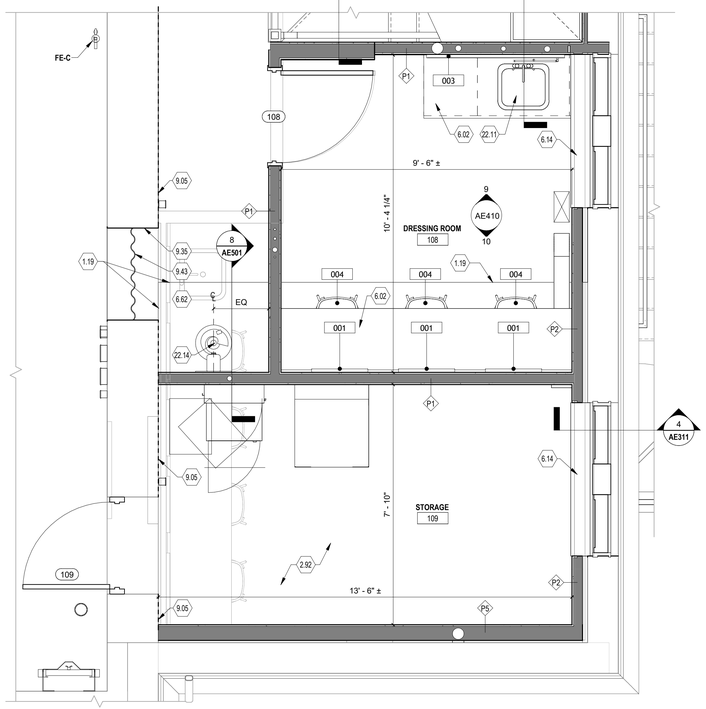

1 ENLARGED PLAN AT DRESSING ROOM AND STORAGE
1/2" = 1'-0"

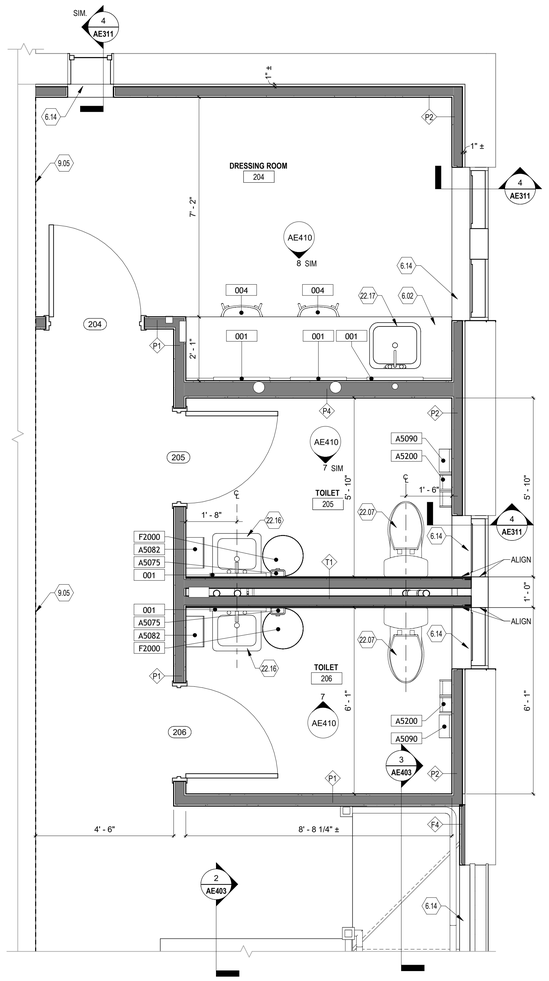

2 ENLARGED PLAN AT BACK LEVEL 2 RESTROOMS AND DRESSING ROOM
1/2" = 1'-0"

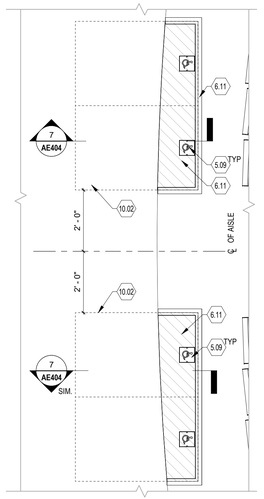

3 ENLARGED PLAN AT WHEELCHAIR SEATING
1/2" = 1'-0"

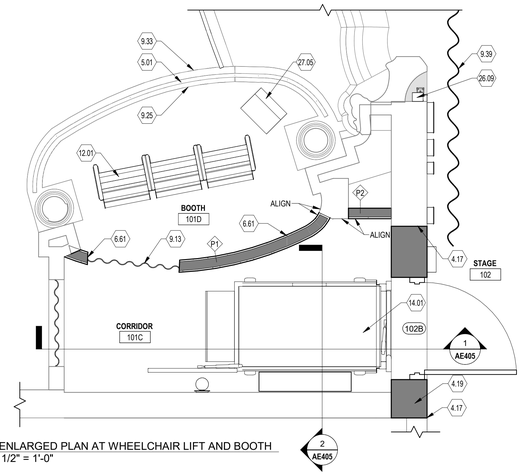

4 ENLARGED PLAN AT WHEELCHAIR LIFT AND BOOTH
1/2" = 1'-0"

ACCESSORY SCHEDULE

TYPE MARK	NAME	VV	VC	CV	CC	COUNT
001	24" x 36" FRAMED MIRROR				X	13
003	36" x 54" FRAMED MIRROR				X	1
004	COUNTER HEIGHT STOOL	X				9
A5075	DISPENSER, SOAP				X	2
A5082	DISPENSER, PAPER TOWEL, SENSOR, HANDS FREE				X	2
A5090	DISPOSAL, SANITARY NAPKIN, SS, SURFACE MOUNTED				X	2
A5200	DISPENSER, TOILET TISSUE, SS, 2-ROLL, SURFACE MNTD				X	2
F2000	BASKET, WASTEPAPER	X				2

RESPONSIBILITY DEFINITIONS:
CV = CONTRACTOR PROVIDE / VA INSTALL
CC = CONTRACTOR PROVIDE / CONTRACTOR INSTALL
VV = VA PROVIDE / VA INSTALL
VC = VA PROVIDE / CONTRACTOR INSTALL

LEGEND

X1000 ACCESSORY TAG - SEE ACCESSORY SCHEDULE

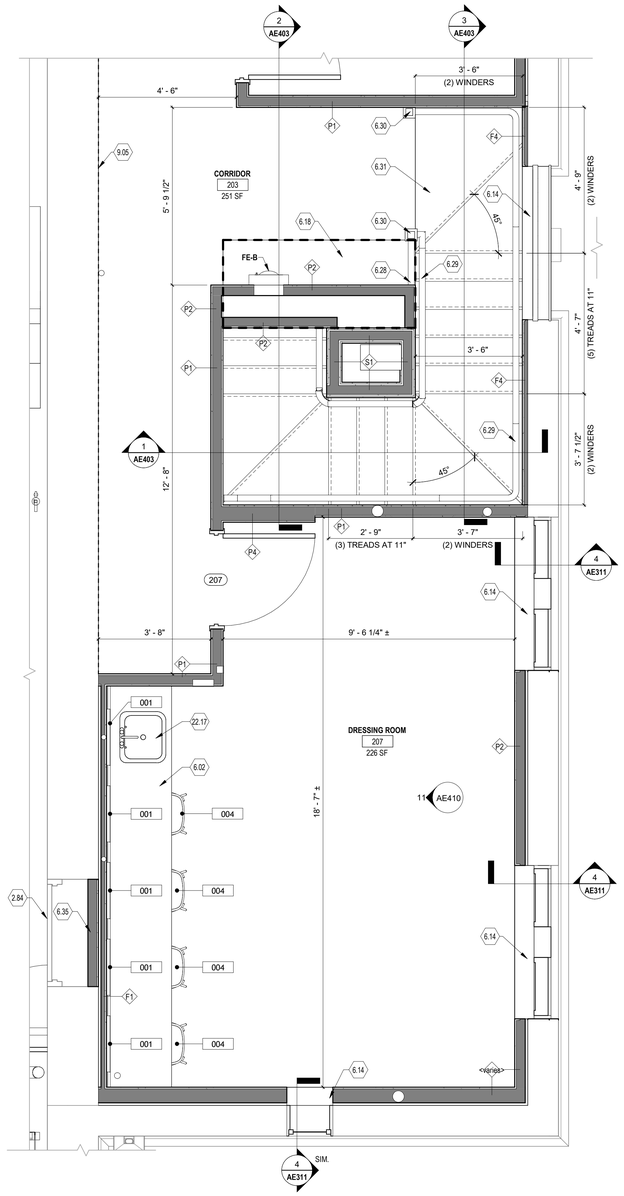

5 ENLARGED PLAN AT BACK LEVEL 2 DRESSING ROOMS
1/2" = 1'-0"

GENERAL NOTES

A. REFER TO GI003/GI004 FOR ACCESSIBLE INSTALLATION REQUIREMENTS.
B. PROVIDE ADEQUATE SUPPORT BACKING (ANCHORING HARDWARE AND BLOCKING) FOR ALL WALL MOUNTED ITEMS INCLUDING ITEMS PROVIDED AND OR INSTALLED BY THE VA.
C. PROVIDE UNDER SINK PIPE DRAIN INSULATION AT EXPOSED PLUMBING.
D. PROVIDE 1/2" RADIUS ON ALL COUNTERTOP EDGES AND CORNERS.
E. WALL FINISHINGS INCLUDING TILE CONTINUE BEHIND EQUIPMENT/ ACCESSORIES SHOWN IN ELEVATION.
F. TOILET PARTITIONS TO BE POWDER COATED FINISH.
G. ALL DIMENSIONS ARE TAKEN TO FINISHED FACE OF WALLS AND FINISHED FACE OF EXISTING STRUCTURE.
H. THE EDGE OF ALL DOOR JAMBS AT STRIKE SIDE, UNLESS INDICATED OTHERWISE, ARE TO BE 18" MINIMUM FROM THE FACE OF INTERSECTING WALLS.
I. REFER TO M/E/P SHEETS FOR ALL MECHANICAL, ELECTRICAL AND PLUMBING RELATED WORK.
J. REFER TO STRUCTURAL SHEETS FOR ALL STRUCTURAL RELATED WORK.
K. ALL WOOD BLOCKING TO BE PRESSURE TREATED AT EXTERIOR LOCATIONS.
L. ALL WOOD IN CONTACT WITH CONCRETE TO BE PRESSURE TREATED.
M. PROVIDE CONTROL JOINTS IN GYPSUM BOARD PER INDUSTRY STANDARDS AND STANDARD PRACTICES FOR GYPSUM BOARD INSTALLATION.
N. ALL GYPSUM BOARD WALLS SHALL RECEIVE A LEVEL 4 FINISH, UNLESS NOTES OTHERWISE.
O. ALL EXPOSED GYPSUM BOARD IN RESTROOMS AND MECHANICAL ROOMS TO BE MOISTURE RESISTANCE.
P. SEE ROOM FINISH SCHEDULE FOR ALL WALL FINISHES.
Q. PATCH, REPAIR, AND CLEAN ALL EXISTING WALL SURFACES AND FLOOR STRUCTURES - PREPARE SURFACE TO RECEIVE NEW PAINT.

DRAWING NOTES:

1.19 LINE INDICATES WHERE THE CONCRETE FLOOR STRUCTURE MEETS THE WOOD JOIST FLOOR

2.84 EXISTING DOOR TO REMAIN - PERMANENTLY SEAL SHUT

2.92 EXISTING CONCRETE SLAB TO REMAIN

4.17 TOOTH -IN NEW BRICK TO MATCH EXISTING ADJACENT AT EXISTING WALL

4.19 BRICK WALL INFILL - REUSE SALVAGED BRICK AND MATCH EXISTING ADJACENT

5.01 REMOVE EXISTING BRASS RAILING, CLEAN AND POLISH BACK TO ORIGINAL FINISH - REINSTALL IN EXISTING LOCATION

5.09 6" X 6" BRASS ADA SPOT LOCATION INDICATOR PLATE - SECURE TO FLOOR - TOP OF PLATE TO BE FLUSH WITH NEW CARPET

6.02 SOLID SURFACE COUNTERTOP WITH SIDE AND BACKSPLASH.

6.11 RAISED FLOOR PLATFORM

6.14 WOOD SILL. PAINT TO MATCH NEW WINDOWS

6.18 INFILL FLOOR TO MATCH EXISTING ADJACENT

6.28 NEW WOOD RAILING AT 42" A.F.F. TO MATCH ORIGINAL. TOP RAIL TO RECEIVE ST-1. BALUSTERS TO BE PAINTED P-1 - SEE FINISH LEGEND

6.29 NEW WOOD HANDRAIL AT 36" A.F.F. STAIN ST-1 - SEE FINISH LEGEND

6.30 NEWEL POST TO MATCH HISTORIC ORIGINAL. STAIN TOP CAP ST-1 TO MATCH TOP RAILING. PAINT THE REST OF THE POST P-1

6.31 WOOD STAIRS WITH WINDERS - NEW STAIR TREAD PROFILE NOSING, RISER BOARD, AND ALL ASSOCIATED TRIM TO MATCH EXISTING - SEE FINISH PLAN FOR FINISH INFORMATION

6.35 INFILL EXISTING CASED OPENING - EXTERIOR HEADER AND CASING TO REMAIN

6.61 REINSTALL EXISTING TRIM AND NEW CASED OPENING TO MATCH EXISTING - INSTALL EXISTING BASE AND NEW BASE AS NEEDED - ALL NEW BASE TO MATCH EXISTING STYLE, COLOR, AND FINISH.

6.62 WHERE HARDWOOD IS INSTALLED OVER CONCRETE AREA, FLOOR TO FLOAT OVER CONCRETE - GLUE T/G SECTIONS TO EACH OTHER

9.05 EXISTING SURFACES TO RECEIVE NEW SKIM COAT FINISH TO MATCH NEW LEVEL 4 FINISH TYPE - PAINT P-1 - SEE FINISH LEGEND

9.13 CURTAIN (CRT-1) AT OPENING - INSTALL PER MANUFACTURER DETAILS - SEE FINISH LEGEND

9.25 REFINISH EXISTING WOOD BEAD BOARD AND TOP CAP - PATCH / REPAIR AREAS OF DAMAGE AS NEEDED TO ACHIEVE ORIGINAL DESIGN - STAIN TO MATCH EXISTING COLOR AND FINISH

9.33 REMOVE EXISTING FINISH FROM ALL STAINED WOOD. PATCH / REPAIR AREAS OF DAMAGE AS NEEDED TO ACHIEVE ORIGINAL DESIGN - STAIN ST-1 - SEE FINISH LEGEND

9.35 REFINISH EXISTING CASED OPENING - REMOVE EXISTING LEAD BASED PAINT AND REPAINT TO MATCH EXISTING COLOR AND SHEEN

9.39 MAIN STAGE CURTAIN. FABRIC TO BE CRT-1 - SEE FINISH LEGEND AND AV DRAWINGS

9.43 CURTAIN (CRT-2) AT OPENING - INSTALL PER MANUFACTURER DETAILS - SEE FINISH LEGEND

10.02 (2) 33" X 48" SPECIFIED AREA FOR WHEELCHAIRS - SEE AV AND ELECTRICAL DRAWINGS FOR ACCESSIBILITY POWER AND ASSISTED HEARING DEVICES

12.01 REFURBISH EXISTING THEATER SEATING. REUPHOLSTER CHAIR BACKS AND SEAT CUSHIONS (FAB-1). STRIP AND CLEAN EXISTING PAINT AND REPAINT METAL COMPONENTS OF SEATING (TBD). STRIP AND CLEAN WOOD COMPONENTS OF SEATING PRIOR TO RE-STAINING AND RE-INSTALLATION(TBD). REINSTALL REFURBISHED SEATS BACK TO ORIGINAL LOCATION IN CORRECT SEQUENTIAL ORDER IF REMOVED AS PART OF NEW WORK. PROVIDE NEW FUNCTIONAL SEAT HARDWARE TO RESTORE TYPICAL OPERATION TO ALL SEATS. AISLE SEATS CONTAIN INTEGRAL FOOTLIGHTING. COORDINATE WITH ELECTRICAL DRAWINGS FOR NEW WIRING AND FIXTURE TYPE. ASSUME 25% OF AISLE SEAT INTERIOR LIGHT COVERS ARE MISSING AND WILL BE REPLACED.

14.01 WHEELCHAIR LIFT TO STAGE - SECURE TO NEW CONCRETE PAD - COORDINATE ACCESS CONTROLS WITH HARDWARE SPECIFICATIONS AND ELECTRICAL/ TECH. DRAWINGS

22.07 FLOOR MOUNTED WATER CLOSET - SEE PLUMBING DRAWINGS

22.11 SINK - INTEGRAL TO COUNTERTOP - FINISH TO MATCH SS-1 - SEE FINISH LEGEND AND PLUMBING DRAWINGS

22.14 ACCESSIBLE DRINKING FOUNTAIN WITH BOTTLE FILLER - SEE PLUMBING DRAWINGS

22.16 WALL MOUNTED SINK - ALL EXPOSED PLUMBING BELOW SINK TO RECEIVE INSULATED WRAP AROUND PIPES AND FITTINGS - SEE PLUMBING DRAWINGS

22.17 SINK - INTEGRAL TO COUNTERTOP - FINISH TO MATCH SS-1 - ALL EXPOSED PLUMBING BELOW SINK TO RECEIVE INSULATED WRAP AROUND PIPES AND FITTINGS - SEE FINISH LEGEND AND PLUMBING DRAWINGS

26.09 (2) WALL MOUNTED LIGHT FIXTURES TO MATCH EXISTING DEMOLISHED - SEE STAGE INTERIOR ELEVATIONS AND ELECTRICAL DRAWINGS

27.05 LOUDSPEAKER - SEE AUDIO-VISUAL AND TECHNOLOGY DRAWINGS

No.	Revisions:	Date:
	BID DOCUMENTS	07/01/2025

CONSULTANT

ARCHITECT/ENGINEER OF RECORD

FFE | HEAPY

STAMP

STATE OF OHIO
PATRICK R. QUINN
1616637
REGISTERED ARCHITECT

JAMES H. QUILLEN VA MEDICAL CENTER

VA U.S. Department of Veterans Affairs

Drawing Title: ENLARGED PLANS	Phase: BID DOCUMENTS	Project Title: RESTORATION OF BUILDING 35 HISTORIC THEATER	Project Number: 621-24-103
Approved: Owner			Building Number: 35
	FULLY SPRINKLERED	Location: MT. HOME, TENNESSEE	Drawing Number: AE402
		Issue Date: 05/30/2025 / Checked: SS / Drawn: CD	

Autodesk Docs://Mt Home VA - Restoration of B35 Theater/FFE_Mt Home - Theater_B35_ARCH (2024).rvt
7/1/2025 4:16:10 PM

VA FORM 08 - 6231

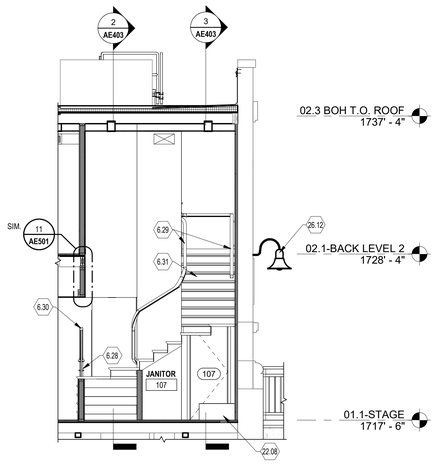

1 SECTION AT NEW STAIR
1/4" = 1'-0"

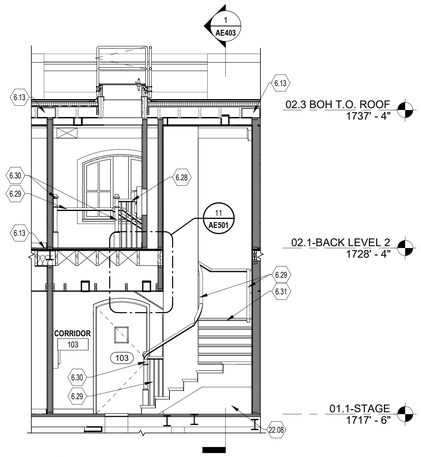

2 SECTION AT NEW STAIR
1/4" = 1'-0"

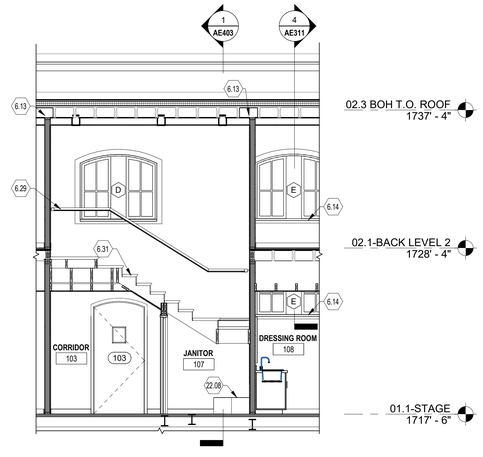

3 SECTION AT NEW STAIR
1/4" = 1'-0"

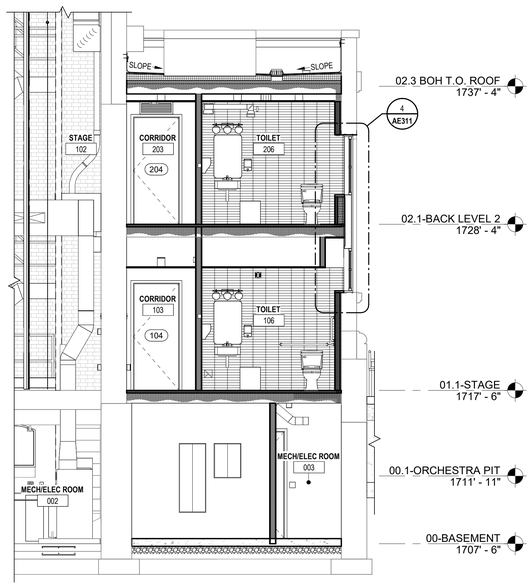

4 BUILDING SECTION AT BACK OF HOUSE
1/4" = 1'-0"

DRAWING NOTES:

- 6.13 2X BRIDGING BOARDS AT 12" O.C. AT WALLS THAT FALL PARALLEL BETWEEN JOISTS / RAFTERS -
- 6.14 WOOD SILL. PAINT TO MATCH NEW WINDOWS
- 6.28 NEW WOOD RAILING AT 42" A.F.F. TO MATCH ORIGINAL. TOP RAIL TO RECEIVE ST-1. BALUSTERS TO BE PAINTED P-1 - SEE FINISH LEGEND
- 6.29 NEW WOOD HANDRAIL AT 36" A.F.F. STAIN ST-1 - SEE FINISH LEGEND
- 6.30 NEWEL POST TO MATCH HISTORIC ORIGINAL. STAIN TOP CAP ST-1 TO MATCH TOP RAILING. PAINT THE REST OF THE POST P-1
- 6.31 WOOD STAIRS WITH WINDERS - NEW STAIR TREAD PROFILE NOSING, RISER BOARD, AND ALL ASSOCIATED TRIM TO MATCH EXISTING - SEE FINISH PLAN FOR FINISH INFORMATION
- 22.08 FLOOR MOUNTED MOP SINK WITH WALL SPLASH PANELS ON TWO SIDES UP TO 42" - SEE PLUMBING DRAWINGS
- 26.12 EXTERIOR LIGHT FIXTURE - INSTALL IN SAME LOCATION AS DEMOLISHED FIXTURE - SEE ELECTRICAL DRAWINGS

No.	Revisions:	Date:
	BID DOCUMENTS	07/01/2025

CONSULTANT

ARCHITECT/ENGINEER OF RECORD

FFE | HEAPY

STAMP

STATE OF OHIO
PATRICK R. QUINN
1616637
REGISTERED ARCHITECT

JAMES H. QUILLEN VA MEDICAL CENTER

VA U.S. Department of Veterans Affairs

Drawing Title: ENLARGED SECTIONS	Phase: BID DOCUMENTS	Project Title: RESTORATION OF BUILDING 35 HISTORIC THEATER	Project Number: 621-24-103
Approved: Owner	FULLY SPRINKLERED	Location: MT. HOME, TENNESSEE	Building Number: 35
		Issue Date: 05/30/2025 / Checked: SS / Drawn: CD	Drawing Number: AE403

VA FORM 08 - 6231

Autodesk Docs://MT Home VA - Restoration of BSS Theater/FFE_MT Home - Theater_BSS_ARCH (2024).rvt
7/1/2025 4:16:21 PM

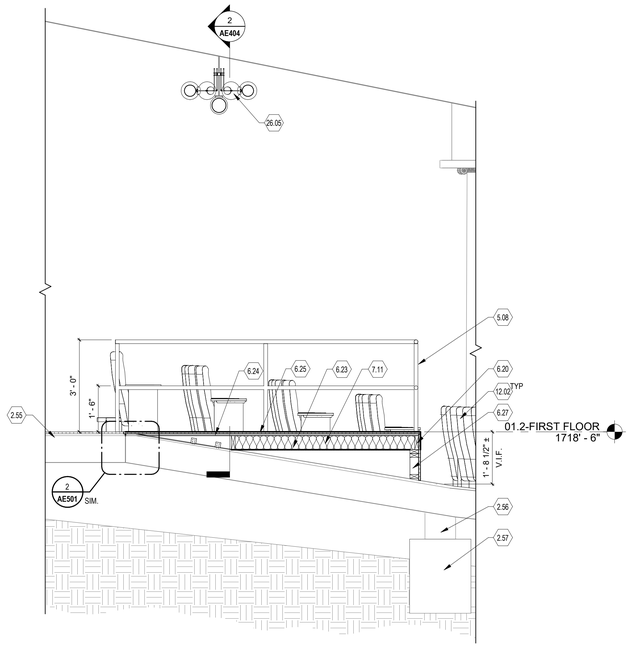

1 SECTION DETAIL AT NEW PLATFORM
1/2" = 1'-0"

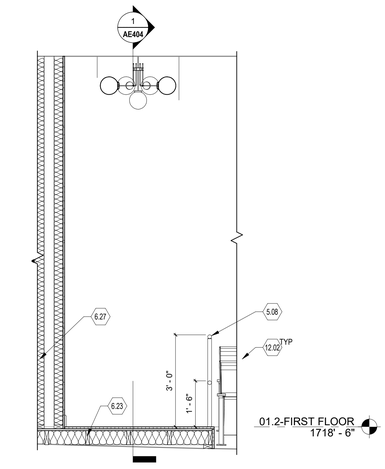

2 SECTION DETAIL AT NEW PLATFORM
1/2" = 1'-0"

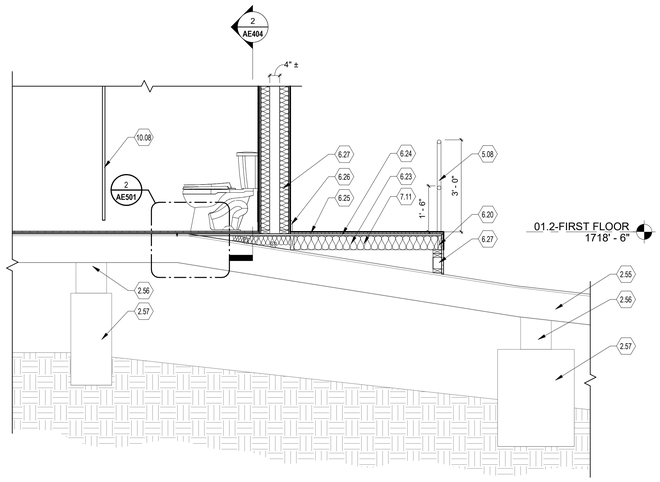

3 SECTION DETAIL AT NEW RESTROOM FLOOR PLATFORM
1/2" = 1'-0"

4 SECTION AT NEW STAIR
1/2" = 1'-0"

5 SECTION DETAIL AT NEW PLATFORM AND EXISTING DOOR
1/2" = 1'-0"

7 SECTION DETAIL AT NEW WHEELCHAIR AREA
1/2" = 1'-0"

8 ENLARGED PLAN AT ORCHESTRA PIT STAIR
1/2" = 1'-0"

9 SECTION AT ORCHESTRA PIT STAIR
1/2" = 1'-0"

DRAWING NOTES:

2.55	EXISTING FLOOR JOIST STRUCTURE AND FLOORING TO REMAIN
2.56	EXISTING FLOOR BEAM TO REMAIN
2.57	EXISTING FLOOR FOUNDATION TO REMAIN
5.08	1 1/2" DIA. BRASS HANDRAIL AT 36" AFF. - RAIL STYLE AND MOUNTINGS TO MATCH EXISTING BRASS RAILING
5.21	6" X 6" BRASS ADA SPOT LOCATION INDICATOR PLATE - SECURE TO FLOOR
6.09	WOOD STAIR - STAIR TREADS AND RISERS TO BE CARPETED WITH CPT-1 - SEE FINISH LEGEND
6.11	RAISED FLOOR PLATFORM
6.19	2X LEDGER BOARD
6.20	2X6 LEDGER BOARD
6.22	WOOD STAIR FROM ORCHESTRA PIT TO AUDITORIUM FLOOR. CENTER ON STAGE - STAIN ST-2 TO MATCH REFINISHED HARDWOOD FLOORING - SEE FINISH PLAN AND LEGEND
6.23	2X6 JOISTS AT 12" O.C.
6.24	3/4" PLYWOOD SUBFLOOR, ALIGN FLUSH TO EXISTING SUBFLOOR
6.25	T/G HARDWOOD FLOORING - ALIGN TO EXISTING PATTERN AND RUN
6.26	BASEBOARD - STYLE, PROFILE, AND FINISH TO MATCH EXISTING
6.27	2X4 STUD WALL AT 16" O.C.
6.38	OAK WOOD FLOOR STOP RAILING WITH INTEGRAL LED LIGHTING - SEE DETAIL 4/AE501
7.11	5 1/2" CLOSED CELL SPRAY FOAM INSULATION WITH INTEGRATED INTUMESCENT PROTECTION.
8.08	EXISTING EXTERIOR WOOD DOORS TO REMAIN.
9.36	VELCRO AT EDGE OF CURTAIN (CRT-1) FOR OPENING TO NEW ORCHESTRA PIT STAIR - SEE FINISH LEGEND
9.38	CARPET (CPT-1) - SEE FINISH PLANS AND LEGEND
10.08	1" CEILING HUNG COMPACT GRADE LAMINATE TOILET PARTITIONS TOILET PARTITIONS - SECURE TO CEILING AND WALL STRUCTURE, PROVIDE BLOCKING AS NEEDED - SEE FINISH LEGEND
12.02	AUDITORIUM CHAIRS - SEE NEW WORK PLANS
26.05	NEW CUSTOM CEILING HUNG CHANDELIER - INSTALL IN SAME LOCATION AS DEMOLISHED FIXTURE - SEE ELECTRICAL DRAWINGS

No.	Revisions:	Date:
	BID DOCUMENTS	07/01/2025

CONSULTANT

ARCHITECT/ENGINEER OF RECORD

FFE | HEAPY

STAMP

STATE OF OHIO
PATRICK R. QUINN
1616637
REGISTERED ARCHITECT

JAMES H. QUILLEN VA MEDICAL CENTER

VA U.S. Department of Veterans Affairs

Drawing Title: ENLARGED PLANS AND SECTION DETAILS

Phase: BID DOCUMENTS

Approved: Owner

FULLY SPRINKLERED

Project Title: RESTORATION OF BUILDING 35 HISTORIC THEATER

Location: MT. HOME, TENNESSEE

Issue Date: 05/30/2025 | Checked: SS | Drawn: CD

Project Number: 621-24-103

Building Number: 35

Drawing Number: AE404

Autodesk Docs://Mt Home VA - Restoration of B35 Theater/FFE_Mt Home - Theater_B35_ARCH (2024).rvt

7/1/2025 4:16:29 PM

VA FORM 08 - 6231

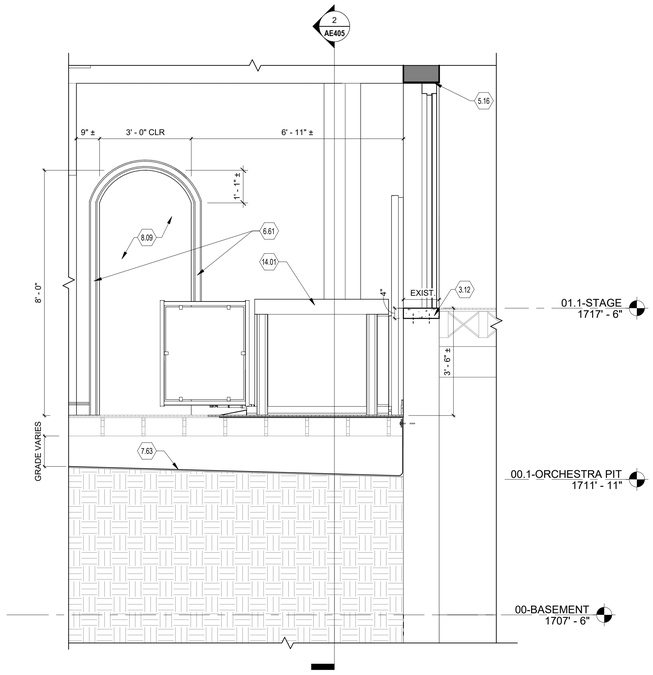

1 SECTION AT NEW WHEELCHAIR LIFT
1/2" = 1'-0"

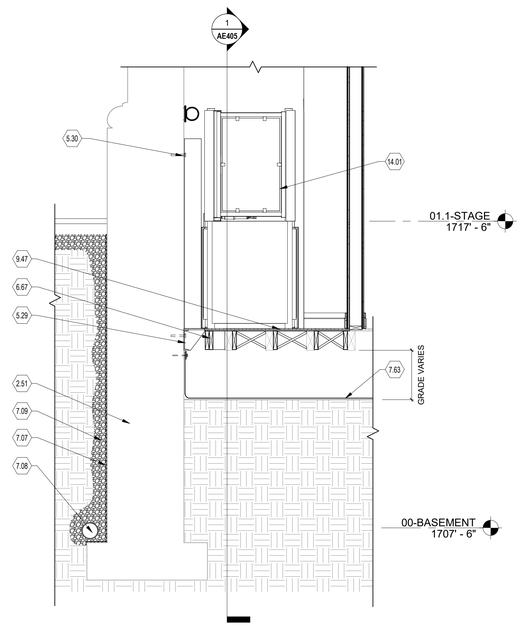

2 SECTION AT NEW WHEELCHAIR LIFT
1/2" = 1'-0"

DRAWING NOTES:

2.51 EXISTING FOUNDATION WALL

3.12 CONCRETE SILL AT NEW OPENING - SECURE TO EXISTING BRICK - TOP TO BE FLUSH WITH EXISTING WOOD STAGE FLOOR

5.16 STEEL LINTEL ABOVE NEW OPENING AT EXISTING BRICK WALL - SEE STRUCTURAL DRAWINGS

5.29 NEW STEEL LIFT SUPPORT BRACKET SECURED TO EXISTING WALL STRUCTURE - REMOVE PORTION OF FLOOR AT BRACKET ONLY - TOP PLATE OF BRACKET TO BE LEVEL TO FINISHED FLOOR - SEE STRUCTURAL DRAWINGS AND COORDINATE WITH LIFT MANUFACTURE ON FASTENING

5.30 SECURE LIFT MOTOR TO WALL STRUCTURE - SEE STRUCTURAL DRAWINGS AND COORDINATE WITH LIFT MANUFACTURE ON FASTENING

6.61 REINSTALL EXISTING TRIM AND NEW CASED OPENING TO MATCH EXISTING - INSTALL EXISTING BASE AND NEW BASE AS NEEDED - ALL NEW BASE TO MATCH EXISTING STYLE, COLOR, AND FINISH.

6.67 INSTALL NEW FLOOR JOIST FRAMING AROUND NEW STEEL SUPPORT BRACKET - SECURE TO EXITING FLOOR JOIST FRAMING

7.07 FLUID APPLIED MOISTURE BARRIER WITH DRAIN BOARD AT EXISTING FOUNDATION WALLS - EXTEND FROM TOP OF GRADE DOWN TO EXISTING TOP OF FOOTING

7.08 6" SLOTTED SOLID WALL DRAIN TILE WITH FABRIC SLEEVE - SEE CIVIL DRAWINGS

7.09 WASHED GRAVEL AT NEW DRAIN BOARD

7.63 CONTINUOUS 15MILL VAPOR BARRIER OVER EXISTING EXPOSED GRADE AT ENTIRE CRAWL SPACE - TURN UP ALL WALLS TO 3"MIN BELOW FLOOR JOISTS - TURN UP AND WRAP ALL CONCRETE PIERS

8.09 ARCHED OPENING TO BOOTH

9.47 TOOTH IN NEW HARDWOOD FLOORING WITH EXISTING - MATCH EXISTING SIZE AND SPECIES.

14.01 WHEELCHAIR LIFT TO STAGE - SECURE TO NEW CONCRETE PAD - COORDINATE ACCESS CONTROLS WITH HARDWARE SPECIFICATIONS AND ELECTRICAL/ TECH. DRAWINGS

No.	Revisions:	Date:
	BID DOCUMENTS	07/01/2025

CONSULTANT

ARCHITECT/ENGINEER OF RECORD

FFE | HEAPY

STAMP

STATE OF OHIO
PATRICK R. QUINN
1616637
REGISTERED ARCHITECT

JAMES H. QUILLEN VA MEDICAL CENTER

VA U.S. Department of Veterans Affairs

Drawing Title: ENLARGED SECTION DETAILS

Phase: BID DOCUMENTS

Project Title: RESTORATION OF BUILDING 35 HISTORIC THEATER

Project Number: 621-24-103

Building Number: 35

Approved: Owner

FULLY SPRINKLERED

Location: MT. HOME, TENNESSEE

Issue Date: 05/30/2025

Checked: SS

Drawn: CD

Drawing Number: AE405

Autodesk Docs://Mt Home VA - Restoration of B35 Theater/FFE_Mt Home - Theater_B35_ARCH (2024).rvt

7/1/2025 4:16:35 PM

VA FORM 08 - 6231

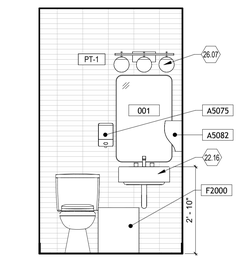

1 INTERIOR ELEVATION AT RESTROOM
1/2" = 1'-0"

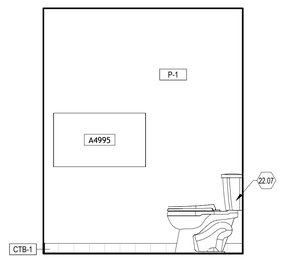

2 INTERIOR ELEVATION AT RESTROOM
1/2" = 1'-0"

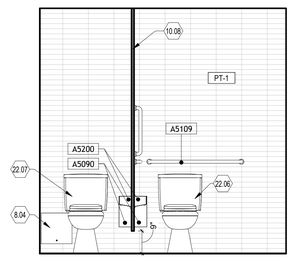

3 INTERIOR ELEVATION AT WOMEN'S RESTROOM
1/2" = 1'-0"

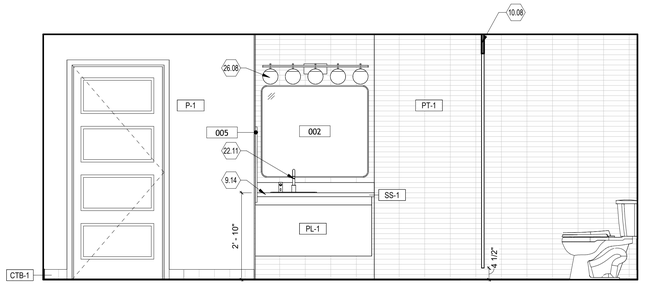

4 INTERIOR ELEVATION AT RESTROOMS
1/2" = 1'-0"

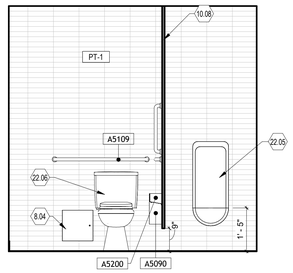

5 INTERIOR ELEVATION AT MEN'S RESTROOM
1/2" = 1'-0"

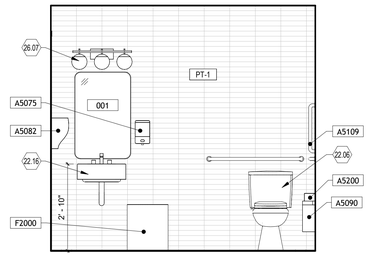

6 INTERIOR ELEVATION AT ACCESSIBLE UNISEX RESTROOM
1/2" = 1'-0"

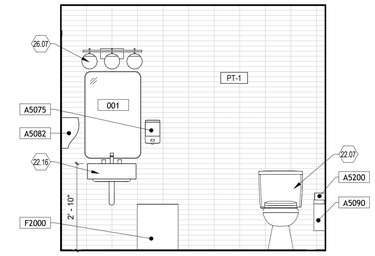

7 INTERIOR ELEVATION AT UNISEX RESTROOM
1/2" = 1'-0"

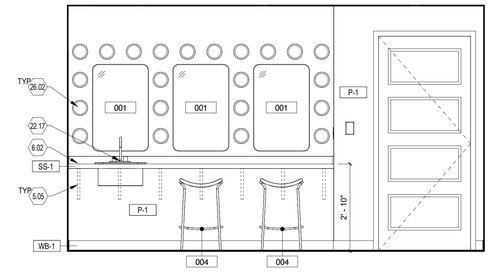

8 INTERIOR ELEVATION AT DRESSING ROOMS
1/2" = 1'-0"

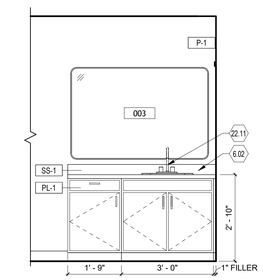

9 INTERIOR ELEVATION AT DRESSING ROOM 108
1/2" = 1'-0"

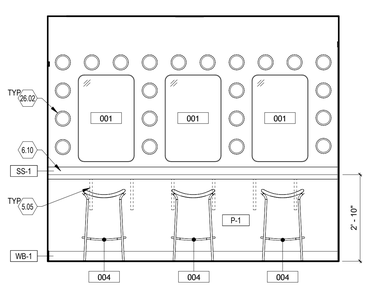

10 INTERIOR ELEVATION AT DRESSING ROOM 108
1/2" = 1'-0"

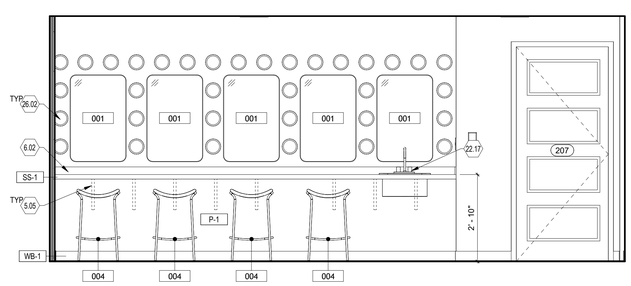

11 INTERIOR ELEVATION AT DRESSING ROOM 207
1/2" = 1'-0"

GENERAL NOTES

A. REFER TO GI003/GI004 FOR ACCESSIBLE INSTALLATION REQUIREMENTS.
B. PROVIDE ADEQUATE SUPPORT BACKING (ANCHORING HARDWARE AND BLOCKING) FOR ALL WALL MOUNTED ITEMS INCLUDING ITEMS PROVIDED AND OR INSTALLED BY THE VA.
C. PROVIDE UNDER SINK PIPE DRAIN INSULATION AT EXPOSED PLUMBING.
D. PROVIDE 1/2" RADIUS ON ALL COUNTERTOP EDGES AND CORNERS.
E. WALL FINISHINGS INCLUDING TILE CONTINUE BEHIND EQUIPMENT/ ACCESSORIES SHOWN IN ELEVATION.
F. TOILET PARTITIONS TO BE POWDER COATED FINISH.
G. ALL DIMENSIONS ARE TAKEN TO FINISHED FACE OF WALLS AND FINISHED FACE OF EXISTING STRUCTURE.
H. THE EDGE OF ALL DOOR JAMBS AT STRIKE SIDE, UNLESS INDICATED OTHERWISE, ARE TO BE 18" MINIMUM FROM THE FACE OF INTERSECTING WALLS.
I. REFER TO M/E/P SHEETS FOR ALL MECHANICAL, ELECTRICAL AND PLUMBING RELATED WORK.
J. REFER TO STRUCTURAL SHEETS FOR ALL STRUCTURAL RELATED WORK.
K. ALL WOOD BLOCKING TO BE PRESSURE TREATED AT EXTERIOR LOCATIONS.
L. ALL WOOD IN CONTACT WITH CONCRETE TO BE PRESSURE TREATED.
M. PROVIDE CONTROL JOINTS IN GYPSUM BOARD PER INDUSTRY STANDARDS AND STANDARD PRACTICES FOR GYPSUM BOARD INSTALLATION.
N. ALL GYPSUM BOARD WALLS SHALL RECEIVE A LEVEL 4 FINISH, UNLESS NOTES OTHERWISE.
O. ALL EXPOSED GYPSUM BOARD IN RESTROOMS AND MECHANICAL ROOMS TO BE MOISTURE RESISTANCE.
P. SEE ROOM FINISH SCHEDULE FOR ALL WALL FINISHES.
Q. PATCH, REPAIR, AND CLEAN ALL EXISTING WALL SURFACES AND FLOOR STRUCTURES - PREPARE SURFACE TO RECEIVE NEW PAINT.

DRAWING NOTES:

5.05 CONCEALED MOUNTING BRACKET AT 16" O.C. STARTING IN CENTER OF COUNTERTOP RUN

6.02 SOLID SURFACE COUNTERTOP WITH SIDE AND BACKSPLASH.

6.10 SOLID SURFACE COUNTERTOP WITH BACKSPLASH

8.04 12 X 12 ACCESS PANEL WITH LOCK - PAINT TO MATCH WALL TILE COLOR - SEE PLUMBING DRAWINGS FOR LOCATION COORDINATION.

9.14 SOLID SURFACE COUNTERTOP WITH PLASTIC LAMINATE APRON

10.08 1" CEILING HUNG COMPACT GRADE LAMINATE TOILET PARTITIONS TOILET PARTITIONS - SECURE TO CEILING AND WALL STRUCTURE, PROVIDE BLOCKING AS NEEDED - SEE FINISH LEGEND

22.05 WALL MOUNTED URINAL - SEE PLUMBING DRAWINGS

22.06 FLOOR MOUNTED ACCESSIBLE WATER CLOSET - SEE PLUMBING DRAWINGS

22.07 FLOOR MOUNTED WATER CLOSET - SEE PLUMBING DRAWINGS

22.11 SINK - INTEGRAL TO COUNTERTOP - FINISH TO MATCH SS-1 - SEE FINISH LEGEND AND PLUMBING DRAWINGS

22.16 WALL MOUNTED SINK - ALL EXPOSED PLUMBING BELOW SINK TO RECEIVE INSULATED WRAP AROUND PIPES AND FITTINGS - SEE PLUMBING DRAWINGS

22.17 SINK - INTEGRAL TO COUNTERTOP - FINISH TO MATCH SS-1 - ALL EXPOSED PLUMBING BELOW SINK TO RECEIVE INSULATED WRAP AROUND PIPES AND FITTINGS - SEE FINISH LEGEND AND PLUMBING DRAWINGS

26.02 SURFACE MOUNTED 6" DIAMETER SCONCE - SEE ELECTRICAL DRAWINGS

26.07 WALL MOUNTED 3 BULB LIGHT FIXTURE - SEE ELECTRICAL DRAWINGS

26.08 WALL MOUNTED 5 BULB LIGHT FIXTURE - SEE ELECTRICAL DRAWINGS

ACCESSORY SCHEDULE - TOTALS

TYPE MARK	NAME	VV	VC	CV	CC	COUNT
001	24" x 36" FRAMED MIRROR				X	20
002	36" x 42" FRAMED MIRROR				X	2
003	36" x 54" FRAMED MIRROR				X	1
004	COUNTER HEIGHT STOOL	X				11
005	DISPENSER, PAPER TOWEL, RECESSED WITH TRASH BOX				X	2
A4995	TABLE, DIAPER CHANGING, WALL MOUNTED				X	2
A5075	DISPENSER, SOAP				X	6
A5082	DISPENSER, PAPER TOWEL, SENSOR, HANDS FREE				X	6
A5090	DISPOSAL, SANITARY NAPKIN, SS, SURFACE MOUNTED				X	7
A5109	GRAB BAR, 1-1/4" DIA., SS, W/C ACCESSIBLE (1'-6", 2'-0" & 3'-0")				X	4
A5200	DISPENSER, TOILET TISSUE, SS, 2-ROLL, SURFACE MNTD				X	7
F2000	BASKET, WASTEPAPER	X				6

RESPONSIBILITY DEFINITIONS:
CV = CONTRACTOR PROVIDE / VA INSTALL
CC = CONTRACTOR PROVIDE / CONTRACTOR INSTALL
VV = VA PROVIDE / VA INSTALL
VC = VA PROVIDE / CONTRACTOR INSTALL

LEGEND

X-X MATERIAL TAG - SEE INTERIOR FINISH SCHEDULE

X1000 ACCESSORY TAG - SEE ACCESSORY SCHEDULE

No.	Revisions:	Date:
	BID DOCUMENTS	07/01/2025

CONSULTANT

ARCHITECT/ENGINEER OF RECORD

FFE | HEAPY

STAMP

STATE OF OHIO
PATRICK R. QUINN
16169837
REGISTERED ARCHITECT

JAMES H. QUILLEN VA MEDICAL CENTER

VA U.S. Department of Veterans Affairs

Drawing Title: INTERIOR ELEVATIONS
Phase: BID DOCUMENTS
Project Title: RESTORATION OF BUILDING 35 HISTORIC THEATER
Project Number: 621-24-103
Building Number: 35
Approved: Owner
FULLY SPRINKLERED
Location: MT. HOME, TENNESSEE
Issue Date: 05/30/2025
Checked: SPS
Drawn: CD
Drawing Number: AE410

Autodesk Docs://MH Home VA - Restoration of B35 Theater/FFE_MI Home - Theater_B35_ARCH (2024).rvt
7/1/2025 4:16:47 PM

VA FORM 08 - 6231

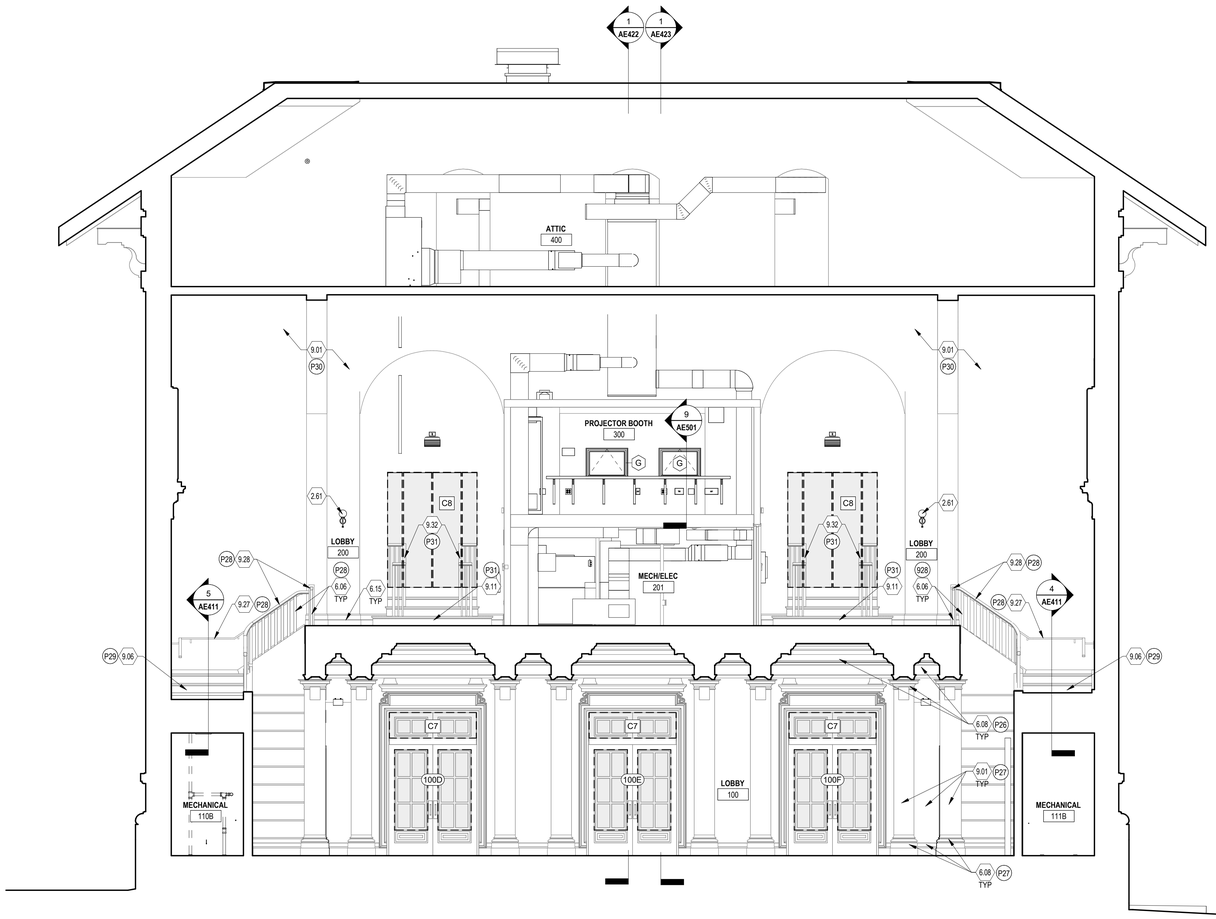

1 SECTION AT LOBBY
1/4" = 1'-0"

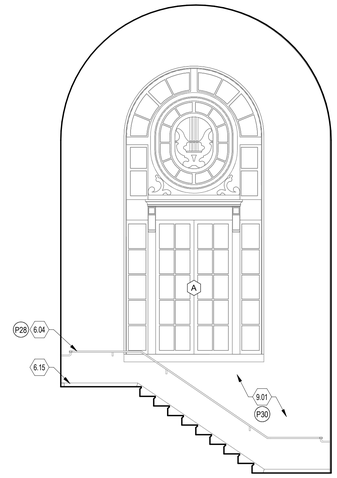

4 SECTION AT GRAND STAIR
1/4" = 1'-0"

DRAWING NOTES:

2.61 EXISTING WALL MOUNT LIGHT FIXTURE TO REMAIN. CLEAN AND REPAIR - ALL FIXTURES TO BE RELAMPED - SEE ELECTRICAL DRAWINGS

6.03 REINSTALL TRIM TO MATCH EXISTING

6.04 CLEAN AND REFINISH WOOD HANDRAILS. STAIN ST-1 - SEE FINISH LEGEND

6.05 REFINISH WOOD NEWEL POST. STAIN ST-1 SEE FINISH LEGEND

6.06 PAINT EXISTING WOOD BALUSTERS P-1 - SEE FINISH LEGEND

6.08 PAINT EXISTING WOOD TRIM P-1 - SEE FINISH LEGEND

6.15 CLEAN AND POLISH EXISTING WOOD TRIM

8.10 18" X 24" INSULATED ACCESS PANEL DOOR WITH LOCKING HANDLE. FACE OF PANEL TO MATCH EXISTING WALL - PAINT P-1

9.01 REMOVE ALL EXISTING CHIPPED, BLISTERED, ETC. DAMAGED WALL SURFACE. ALL EXISTING SURFACES TO RECEIVE NEW SKIM COAT FINISH. PAINT P-1 - SEE FINISH LEGEND

9.02 CLEAN EXISTING MARBLE TRIM

9.03 REPAIR PLASTER WALL. PAINT P-1 - SEE FINISH LEGEND

9.06 REPLACE CARPET AND REFINISH WOOD STAIRS. CARPET TO BE CPT-1. STAIN WOOD ST-1 - SEE FINISH PLANS AND LEGEND

9.11 REPLACE CARPET AT STAIRS. CARPET TO BE CPT-1 - SEE FINISH PLANS AND LEGEND

9.27 REFINISH EXISTING WOOD HANDRAIL - REMOVE EXISTING STAIN FINISH AND PATCH / REPAIR ANY PORTIONS AS NEEDED TO REPAIR BACK TO ORIGINAL - STAIN ST-1 - SEE FINISH LEGEND

9.28 REFINISH EXISTING WOOD RAILING - REMOVE EXISTING STAIN AND PAINT FINISH AND PATCH / REPAIR ANY PORTIONS AS NEEDED TO REPAIR BACK TO ORIGINAL - TOP RAIL TO RECEIVE ST-1 AND BALUSTERS TO RECEIVE P-1 - SEE FINISH LEGEND

9.32 REFINISH EXISTING WOOD HANDRAIL AND BALUSTERS - REMOVE EXISTING STAIN FINISH AND PATCH / REPAIR ANY PORTIONS AS NEEDED TO REPAIR BACK TO ORIGINAL - STAIN ST-1 - SEE FINISH LEGEND

22.12 WALL MOUNTED DRINKING FOUNTAIN AT EXISTING PLASTERED WALL. COORDINATE MOUNTING PLATE WITH EXISTING WALL REVEALS - SEE PLUMBING AND ELECTRICAL DRAWINGS

22.13 ACCESSIBLE DRINKING FOUNTAIN - SEE PLUMBING DRAWINGS

23.03 RECESSED RETURN GRILLE / ACCESS PANEL. COORDINATE NEW OPENING AND GRILLE WITH EXISTING WALL REVEALS. REBUILD / REPAIR HEAD, JAMB, AND SILL TO MATCH EXISTING WALL. FINISH COLOR TO MATCH P-1 - SEE FINISH LEGEND AND MECHANICAL DRAWINGS

23.04 SUPPLY GRILLE - SEE MECHANICAL DRAWINGS

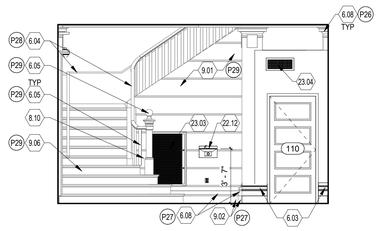

2 INTERIOR ELEVATION AT GRAND STAIR
1/4" = 1'-0"

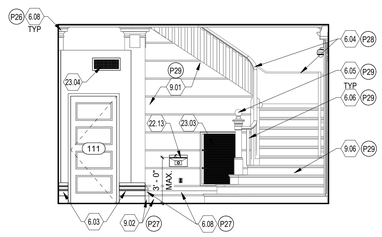

3 INTERIOR ELEVATION AT GRAND STAIR
1/4" = 1'-0"

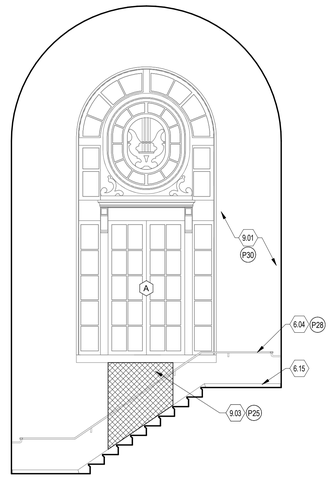

5 SECTION AT GRAND STAIR
1/4" = 1'-0"

QUANTIFIED KEYNOTES - TOTALS

#	KEYNOTE	≈ LINEAR FEET	≈ SQUARE FEET	TOTAL LOCATIONS
9.03	REPAIR PLASTER WALL. PAINT P-1	0	18	0

NOTE: GREYED OUT CELLS REPRESENT INVALID METHOD OF QUANTIFICATION PER KEYNOTE.

LEGEND

- (X) EXISTING CONDITION PHOTO NUMBER - SEE SHEETS AE700, AE701 & AE702
- (X) WINDOW TYPE - SEE SHEET AE603 - TYPICAL WINDOW ELEVATIONS FOR RESTORATION SCOPE
- (101) DOOR NUMBER - SEE SHEET AE602 - TYPICAL DOOR ELEVATIONS FOR RESTORATION SCOPE
- CX CURTAIN TYPE - SEE SHEET AE605 - TYPICAL CURTAIN ELEVATIONS

No.	Revisions:	Date:
	BID DOCUMENTS	07/01/2025

CONSULTANT

ARCHITECT/ENGINEER OF RECORD

FFE | HEAPY

STAMP

STATE OF OHIO · PATRICK QUINN · REGISTERED ARCHITECT · 1616637

JAMES H. QUILLEN VA MEDICAL CENTER

VA U.S. Department of Veterans Affairs

Drawing Title: INTERIOR SECTIONS & ELEVATIONS - LOBBY

Phase: BID DOCUMENTS

Project Title: RESTORATION OF BUILDING 35 HISTORIC THEATER

Project Number: 621-24-103

Building Number: 35

Approved: Owner

FULLY SPRINKLERED

Location: MT. HOME, TENNESSEE

Issue Date: 05/30/2025

Checked: SPS

Drawn: CD

Drawing Number: AE411

Autodesk Docs://IM Home VA - Restoration of B35 Theater/FFE_IM Home - Theater_B35_ARCH (2024).rvt

7/1/2025 4:17:03 PM

VA FORM 08 - 6231

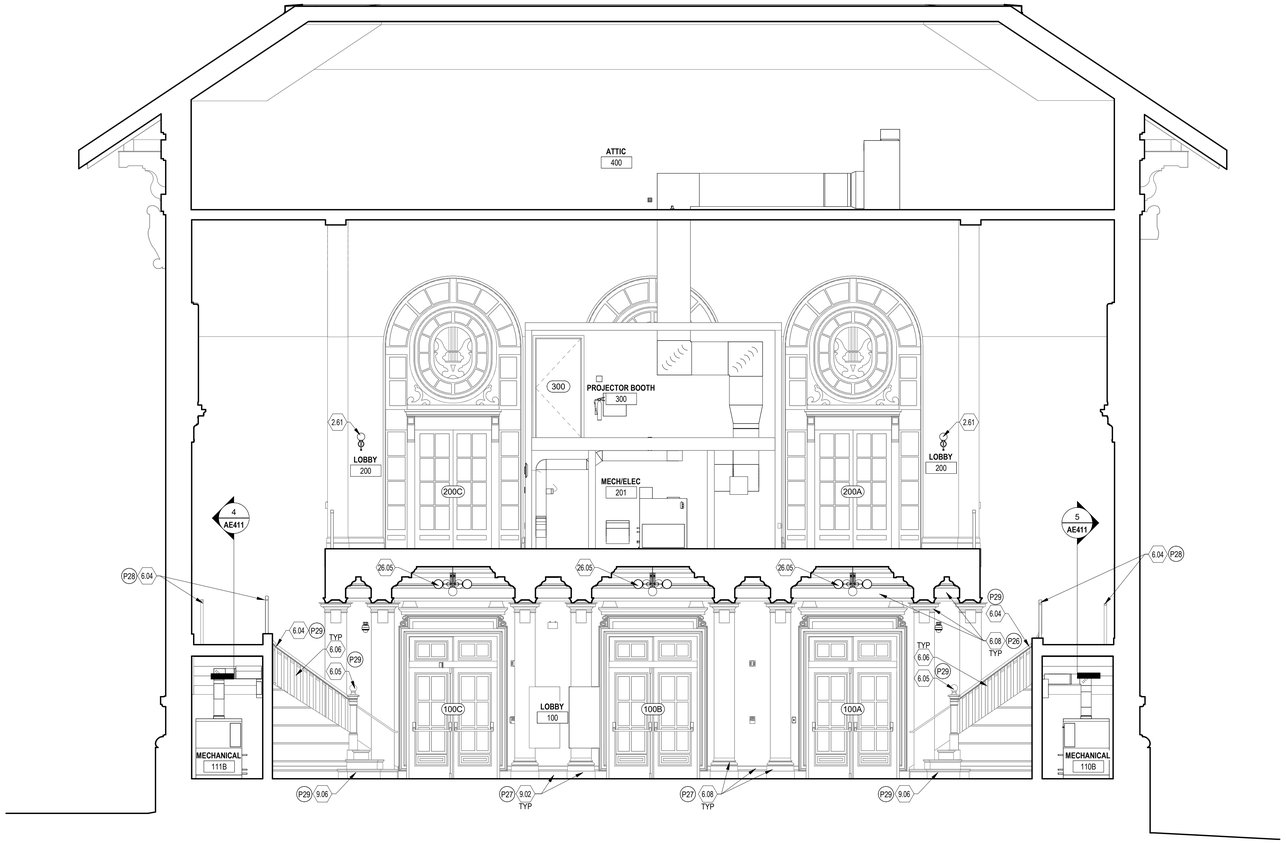

1 SECTION AT LOBBY
1/4" = 1'-0"

2 INTERIOR ELEVATION AT LOBBY
1/4" = 1'-0"

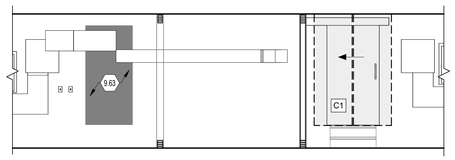

3 INTERIOR ELEVATION - BASEMENT
1/4" = 1'-0"

DRAWING NOTES:

2.61	EXISTING WALL MOUNT LIGHT FIXTURE TO REMAIN. CLEAN AND REPAIR - ALL FIXTURES TO BE RELAMPED - SEE ELECTRICAL DRAWINGS
6.04	CLEAN AND REFINISH WOOD HANDRAILS. STAIN ST-1 - SEE FINISH LEGEND
6.05	REFINISH WOOD NEWEL POST. STAIN ST-1 SEE FINISH LEGEND
6.06	PAINT EXISTING WOOD BALUSTERS P-1 - SEE FINISH LEGEND
6.08	PAINT EXISTING WOOD TRIM P-1 - SEE FINISH LEGEND
6.15	CLEAN AND POLISH EXISTING WOOD TRIM
9.01	REMOVE ALL EXISTING CHIPPED, BLISTERED, ETC. DAMAGED WALL SURFACE. ALL EXISTING SURFACES TO RECEIVE NEW SKIM COAT FINISH. PAINT P-1 - SEE FINISH LEGEND
9.02	CLEAN EXISTING MARBLE TRIM
9.06	REPLACE CARPET AND REFINISH WOOD STAIRS. CARPET TO BE CPT-1. STAIN WOOD ST-1 - SEE FINISH PLANS AND LEGEND
9.63	PARTITION INFILL AT EXISTING MASONRY OPENING - ORCHESTRA FINISHED SIDE TO RECEIVE T/G WOOD WALL BOARD TO MATCH EXISTING - PROVIDE SOUND BATTS IN WALL CAVITY AND SEAL ALL EDGES.
26.05	NEW CUSTOM CEILING HUNG CHANDELIER - INSTALL IN SAME LOCATION AS DEMOLISHED FIXTURE - SEE ELECTRICAL DRAWINGS

QUANTIFIED KEYNOTES - TOTALS

#	KEYNOTE	≈ LINEAR FEET	≈ SQUARE FEET	TOTAL LOCATIONS

NOTE: GREYED OUT CELLS REPRESENT INVALID METHOD OF QUANTIFICATION PER KEYNOTE.

LEGEND

- (X) EXISTING CONDITION PHOTO NUMBER - SEE SHEETS AE700, AE701 & AE702
- (X) WINDOW TYPE - SEE SHEET AE603 - TYPICAL WINDOW ELEVATIONS FOR RESTORATION SCOPE
- (101) DOOR NUMBER - SEE SHEET AE602 - TYPICAL DOOR ELEVATIONS FOR RESTORATION SCOPE
- CX CURTAIN TYPE - SEE SHEET AE605 - TYPICAL CURTAIN ELEVATIONS

No.	Revisions:	Date:
	BID DOCUMENTS	07/01/2025

CONSULTANT

ARCHITECT/ENGINEER OF RECORD

FFE | HEAPY

STAMP

STATE OF OHIO · PATRICK R. QUINN · 1616637 · REGISTERED ARCHITECT

JAMES H. QUILLEN VA MEDICAL CENTER

VA U.S. Department of Veterans Affairs

Drawing Title: INTERIOR SECTIONS & ELEVATIONS - LOBBY & BASEMENT

Approved: Owner

Phase: BID DOCUMENTS

FULLY SPRINKLERED

Project Title: RESTORATION OF BUILDING 35 HISTORIC THEATER

Location: MT. HOME, TENNESSEE

Issue Date: 05/30/2025 | Checked: SPS | Drawn: CD

Project Number: 621-24-103

Building Number: 35

Drawing Number: AE412

Autodesk Docs://Mt Home VA - Restoration of B35 Theater/FFE_Mt Home - Theater_B35_ARCH (2024).rvt
7/1/2025 4:17:11 PM
VA FORM 08 - 6231

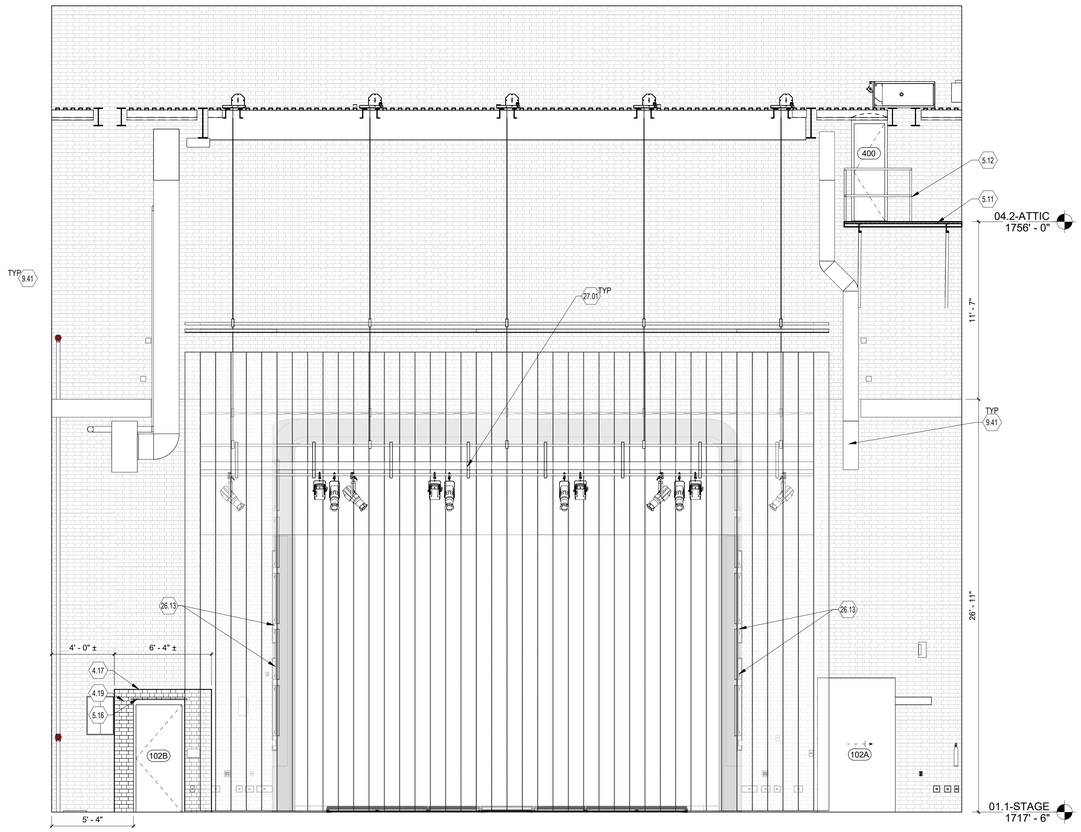

1 INTERIOR ELEVATION AT STAGE
1/4" = 1'-0"

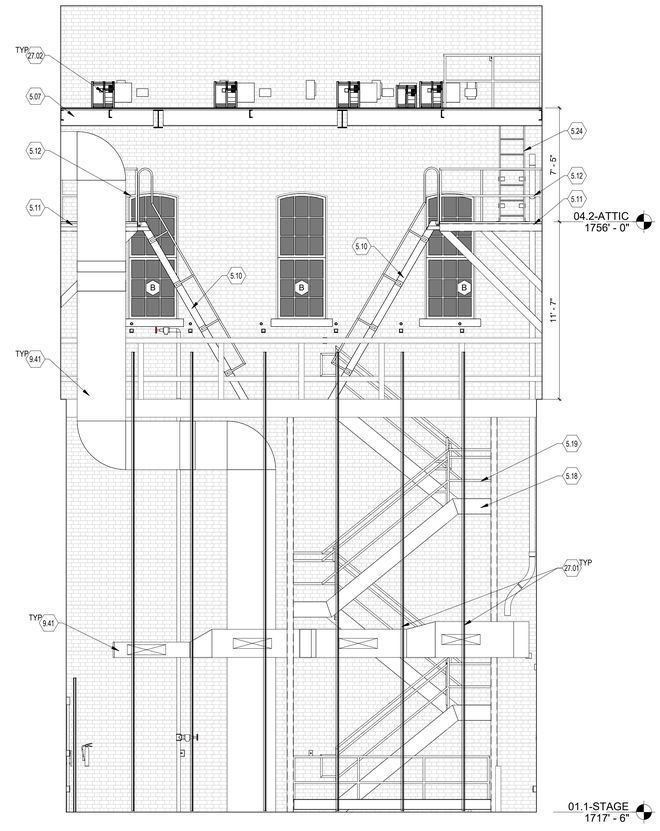

2 INTERIOR ELEVATION AT STAGE
1/4" = 1'-0"

DRAWING NOTES:

4.17	TOOTH -IN NEW BRICK TO MATCH EXISTING ADJACENT AT EXISTING WALL
4.19	BRICK WALL INFILL - REUSE SALVAGED BRICK AND MATCH EXISTING ADJACENT
5.07	METAL FRAMING FOR RIGGING - SEE STRUCTURAL DRAWINGS
5.10	PRE-ENGINEERED STEEL SHIPS LADDER. PAINT P-3. SECURE TO EXISTING AND NEW STRUCTURE - SEE FINISH LEGEND AND STRUCTURAL DRAWINGS
5.11	METAL CATWALK - PAINT P-3 - SEE FINISH LEGEND
5.12	PRE ENGINEERED METAL GUARD RAIL AT 42" AFF. PAINT P-3 - SEE FINISH LEGEND
5.16	STEEL LINTEL ABOVE NEW OPENING AT EXISTING BRICK WALL - SEE STRUCTURAL DRAWINGS
5.18	PRE ENGINEERED METAL GRATE STAIR WITH INTEGRATED GUARD AND HANDRAIL. PAINT P-3 - SEE FINISH LEGEND AND STRUCTURAL DRAWINGS
5.19	1 1/2" DIA. STEEL GUARD AT 42" AFF. WITH 1 1/2" DIA. STAINLESS STEEL HANDRAIL AT 36" AFF. - RAILING TO BE WELDED TO TOP OF STEEL STAIR STRINGER. PAINT P-3 - SEE FINISH LEGEND
5.24	WALL LADDER - SECURE TO EXISTING STRUCTURE
9.41	PAINT MECHANICAL DUCTWORK P-3. TYPICAL ALL DUCTWORK AT STAGE - SEE FINISH LEGEND
26.13	WALL MOUNTED LIGHT FIXTURE TO MATCH EXISTING DEMOLISHED. INSTALL IN SAME LOCATION AS DEMOLISHED FIXTURE - SEE ELECTRICAL DRAWINGS
27.01	RIGGING - SEE TECHNOLOGY DRAWINGS
27.02	LOFT BLOCKS - SEE TECHNOLOGY DRAWINGS

QUANTIFIED KEYNOTES - TOTALS

#	KEYNOTE	≈ LINEAR FEET	≈ SQUARE FEET	TOTAL LOCATIONS

NOTE: GREYED OUT CELLS REPRESENT INVALID METHOD OF QUANTIFICATION PER KEYNOTE.

LEGEND

- (X) EXISTING CONDITION PHOTO NUMBER - SEE SHEETS AE700, AE701 & AE702
- (X) WINDOW TYPE - SEE SHEET AE603 - TYPICAL WINDOW ELEVATIONS FOR RESTORATION SCOPE
- (101) DOOR NUMBER - SEE SHEET AE602 - TYPICAL DOOR ELEVATIONS FOR RESTORATION SCOPE
- CX CURTAIN TYPE - SEE SHEET AE605 - TYPICAL CURTAIN ELEVATIONS

No.	Revisions:	Date:
	BID DOCUMENTS	07/01/2025

CONSULTANT

ARCHITECT/ENGINEER OF RECORD

FFE | HEAPY

STAMP

STATE OF OHIO
PATRICK R. QUINN
1616637
REGISTERED ARCHITECT

JAMES H. QUILLEN VA MEDICAL CENTER

VA U.S. Department of Veterans Affairs

Drawing Title: INTERIOR ELEVATIONS - STAGE

Phase: BID DOCUMENTS

Project Title: RESTORATION OF BUILDING 35 HISTORIC THEATER

Project Number: 621-24-103

Building Number: 35

Approved: Owner

FULLY SPRINKLERED

Location: MT. HOME, TENNESSEE

Issue Date: 05/30/2025

Checked: SPS

Drawn: CD

Drawing Number: AE413

Autodesk Docs://Mt Home VA - Restoration of B35 Theater/FFE_Mt Home - Theater_B35_ARCH (2024).rvt
7/1/2025 4:17:37 PM

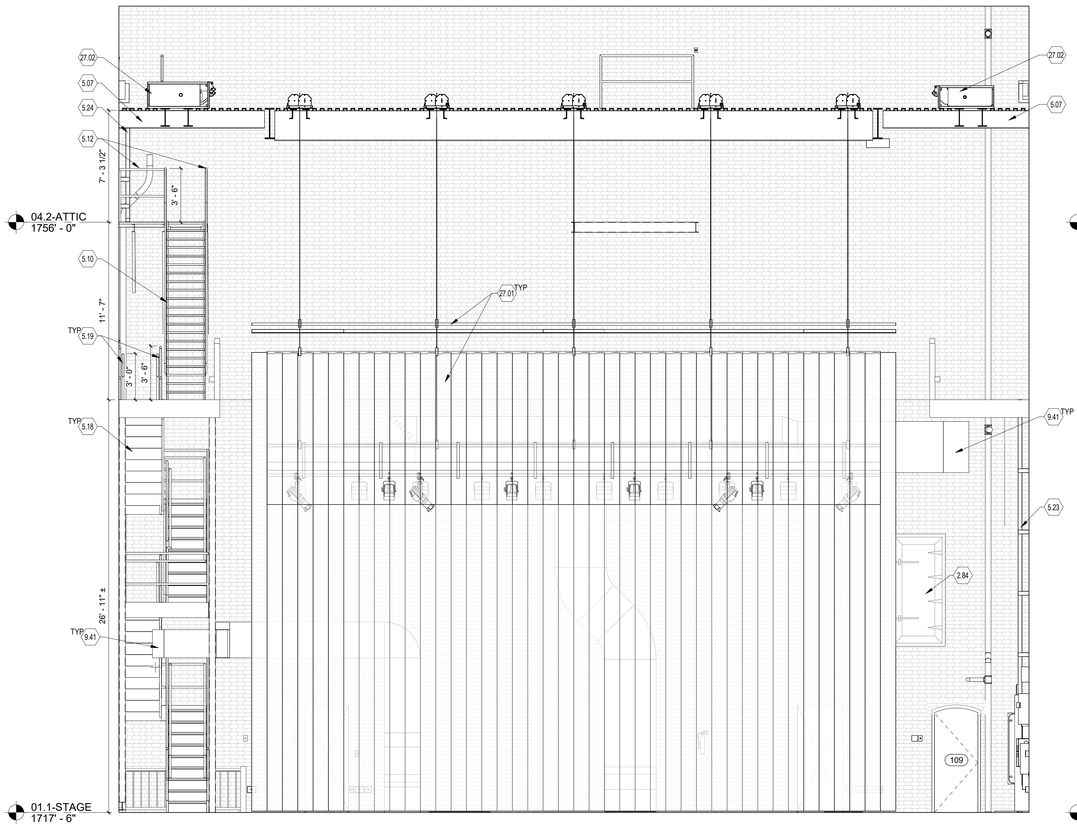

1 INTERIOR ELEVATION AT STAGE
1/4" = 1'-0"

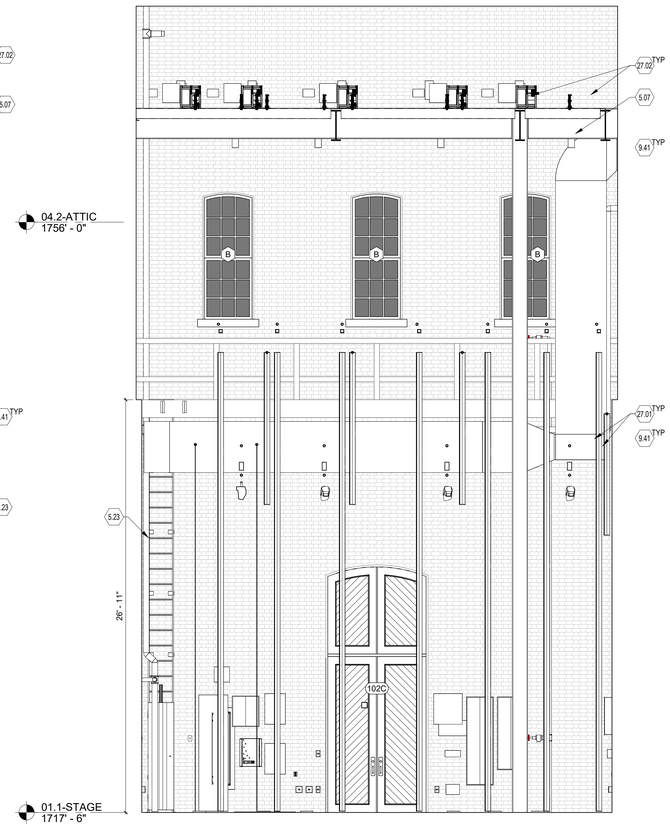

2 INTERIOR ELEVATION AT STAGE
1/4" = 1'-0"

DRAWING NOTES:

2.84 EXISTING DOOR TO REMAIN - PERMANENTLY SEAL SHUT

5.07 METAL FRAMING FOR RIGGING - SEE STRUCTURAL DRAWINGS

5.10 PRE-ENGINEERED STEEL SHIPS LADDER. PAINT P-3. SECURE TO EXISTING AND NEW STRUCTURE - SEE FINISH LEGEND AND STRUCTURAL DRAWINGS

5.12 PRE ENGINEERED METAL GUARD RAIL AT 42" AFF. PAINT P-3 - SEE FINISH LEGEND

5.18 PRE ENGINEERED METAL GRATE STAIR WITH INTEGRATED GUARD AND HANDRAIL. PAINT P-3 - SEE FINISH LEGEND AND STRUCTURAL DRAWINGS

5.19 1 1/2" DIA. STEEL GUARD AT 42" AFF. WITH 1 1/2" DIA. STAINLESS STEEL HANDRAIL AT 36" AFF. - RAILING TO BE WELDED TO TOP OF STEEL STAIR STRINGER. PAINT P-3 - SEE FINISH LEGEND

5.23 WALL MOUNTED LADDER WITH FALL ARREST SYSTEM AND SECURITY DOOR

5.24 WALL LADDER - SECURE TO EXISTING STRUCTURE

9.41 PAINT MECHANICAL DUCTWORK P-3. TYPICAL ALL DUCTWORK AT STAGE - SEE FINISH LEGEND

27.01 RIGGING - SEE TECHNOLOGY DRAWINGS

27.02 LOFT BLOCKS - SEE TECHNOLOGY DRAWINGS

QUANTIFIED KEYNOTES - TOTALS

#	KEYNOTE	≈ LINEAR FEET	≈ SQUARE FEET	TOTAL LOCATIONS

NOTE: GREYED OUT CELLS REPRESENT INVALID METHOD OF QUANTIFICATION PER KEYNOTE.

LEGEND

(X) EXISTING CONDITION PHOTO NUMBER - SEE SHEETS AE700, AE701 & AE702

(X) WINDOW TYPE - SEE SHEET AE603 - TYPICAL WINDOW ELEVATIONS FOR RESTORATION SCOPE

(101) DOOR NUMBER - SEE SHEET AE602 - TYPICAL DOOR ELEVATIONS FOR RESTORATION SCOPE

CX CURTAIN TYPE - SEE SHEET AE605 - TYPICAL CURTAIN ELEVATIONS

No.	Revisions:	Date:
	BID DOCUMENTS	07/01/2025

CONSULTANT

ARCHITECT/ENGINEER OF RECORD

FFE | HEAPY

STAMP

STATE OF OHIO
PATRICK R. QUINN
1616637
REGISTERED ARCHITECT

JAMES H. QUILLEN VA MEDICAL CENTER

VA U.S. Department of Veterans Affairs

Drawing Title: INTERIOR ELEVATIONS - STAGE

Phase: BID DOCUMENTS

Project Title: RESTORATION OF BUILDING 35 HISTORIC THEATER

Project Number: 621-24-103

Building Number: 35

Approved: Owner

Location: MT. HOME, TENNESSEE

FULLY SPRINKLERED

Issue Date: 05/30/2025

Checked: SPS

Drawn: CD

Drawing Number: AE414

Autodesk Docs://Mt Home VA - Restoration of B35 Theater/FFE_Mt Home - Theater_B35_ARCH (2024).rvt

7/1/2025 4:18:40 PM

VA FORM 08 - 6231

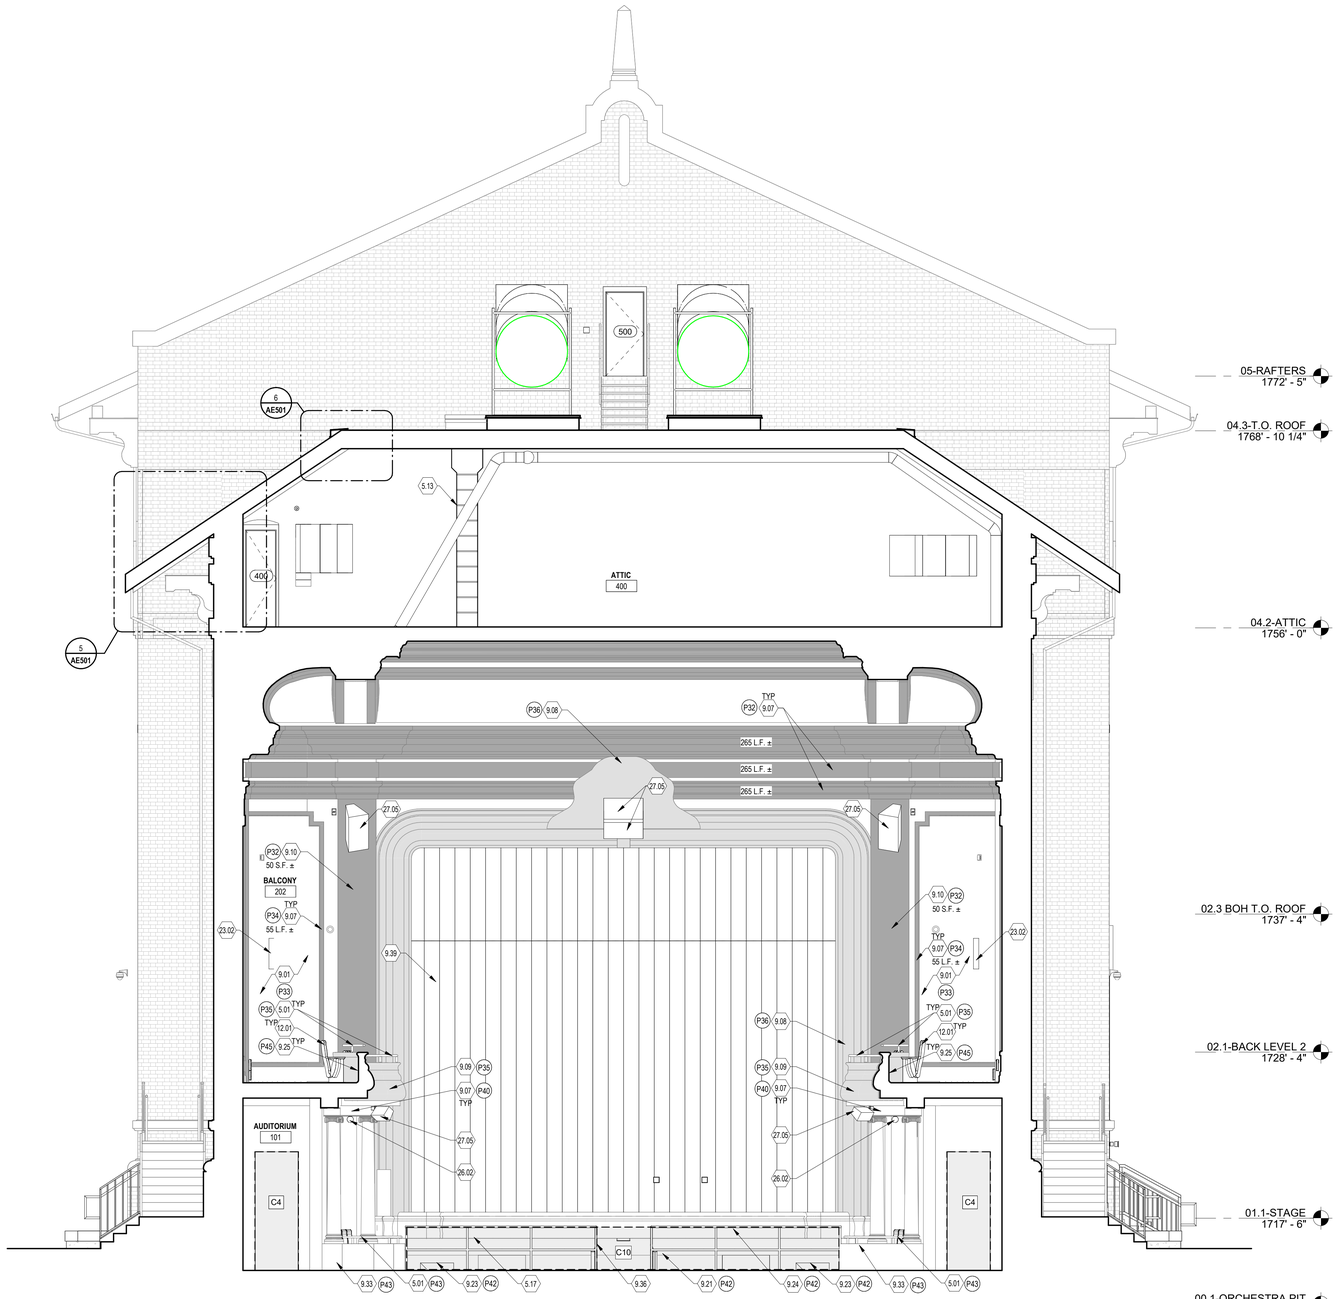

1 BUILDING SECTION AT AUDITORIUM
1/4" = 1'-0"

DRAWING NOTES:

5.01 REMOVE EXISTING BRASS RAILING, CLEAN AND POLISH BACK TO ORIGINAL FINISH - REINSTALL IN EXISTING LOCATION

5.13 GALVANIZED METAL ACCESS LADDER - SECURE TO EXISTING WALL AND FLOOR STRUCTURE

5.17 1 1/2" DIA. BRASS RAILING AT 36" A.F.F. AT ORCHESTRA PIT - INSTALL IN ORIGINAL LOCATION

9.01 REMOVE ALL EXISTING CHIPPED, BLISTERED, ETC. DAMAGED WALL SURFACE. ALL EXISTING SURFACES TO RECEIVE NEW SKIM COAT FINISH. PAINT P-1 - SEE FINISH LEGEND

9.07 REMOVE ALL BLISTERED AND PEELING PAINT. REPAIR DAMAGES TO PLASTER TRIM IN PLACE. PAINT P-2 - SEE FINISH LEGEND

9.08 CLEAN PLASTER ORNAMENTATION AT STAGE OPENING PER MATERIAL STANDARD REQUIREMENTS.

9.09 CLEAN PLASTER BALCONY ORNAMENTATION

9.10 REMOVE ALL BLISTERED AND PEELING PAINT. REPAIR DAMAGES TO PLASTER WALL SURFACE IN PLACE. PAINT P-2 - SEE FINISH LEGEND

9.21 REMOVE EXISTING FINISH FROM ALL WHITE BEAD BOARD WALLS / COVE - PATCH / REPAIR AREAS OF DAMAGE AS NEEDED TO ACHIEVE ORIGINAL DESIGN - PAINT P-1 - SEE FINISH LEGEND - SEE ELECTRICAL DRAWINGS FOR POWER REPLACEMENT IN THIS AREA

9.23 REMOVE EXISTING FINISH FROM LOUVER - PAINT TO MATCH EXISTING COLOR AND FINISH - SEE MECHANICAL DRAWINGS

9.24 REMOVE EXISTING FINISH FROM ALL STAINED WOOD AND TRIM AT FRONT STAGE LIP- PATCH / REPAIR AREAS OF DAMAGE AS NEED TO ACHIEVE ORIGINAL DESIGN - STAIN TO MATCH EXISTING COLOR AND FINISH

9.25 REFINISH EXISTING WOOD BEAD BOARD AND TOP CAP - PATCH / REPAIR AREAS OF DAMAGE AS NEEDED TO ACHIEVE ORIGINAL DESIGN - STAIN TO MATCH EXISTING COLOR AND FINISH

9.33 REMOVE EXISTING FINISH FROM ALL STAINED WOOD. PATCH / REPAIR AREAS OF DAMAGE AS NEEDED TO ACHIEVE ORIGINAL DESIGN - STAIN ST-1 - SEE FINISH LEGEND

9.36 VELCRO AT EDGE OF CURTAIN (CRT-1) FOR OPENING TO NEW ORCHESTRA PIT STAIR - SEE FINISH LEGEND

9.39 MAIN STAGE CURTAIN. FABRIC TO BE CRT-1 - SEE FINISH LEGEND AND AV DRAWINGS

12.01 REFURBISH EXISTING THEATER SEATING. REUPHOLSTER CHAIR BACKS AND SEAT CUSHIONS (FAB-1). STRIP AND CLEAN EXISTING PAINT AND REPAINT METAL COMPONENTS OF SEATING (TBD). STRIP AND CLEAN WOOD COMPONENTS OF SEATING PRIOR TO RE-STAINING AND RE-INSTALLATION(TBD). REINSTALL REFURBISHED SEATS BACK TO ORIGINAL LOCATION IN CORRECT SEQUENTIAL ORDER IF REMOVED AS PART OF NEW WORK. PROVIDE NEW FUNCTIONAL SEAT HARDWARE TO RESTORE TYPICAL OPERATION TO ALL SEATS. AISLE SEATS CONTAIN INTEGRAL FOOTLIGHTING. COORDINATE WITH ELECTRICAL DRAWINGS FOR NEW WIRING AND FIXTURE TYPE. ASSUME 25% OF AISLE SEAT INTERIOR LIGHT COVERS ARE MISSING AND WILL BE REPLACED.

23.02 DIFFUSER - SEE MECHANICAL DRAWINGS

26.02 SURFACE MOUNTED 6" DIAMETER SCONCE - SEE ELECTRICAL DRAWINGS

27.05 LOUDSPEAKER - SEE AUDIO-VISUAL AND TECHNOLOGY DRAWINGS

QUANTIFIED KEYNOTES - TOTALS

#	KEYNOTE	≈ LINEAR FEET	≈ SQUARE FEET	TOTAL LOCATIONS
9.07	REMOVE ALL BLISTERED AND PEELING PAINT. REPAIR DAMAGES TO PLASTER TRIM IN PLACE. PAINT P-2 - SEE FINISH LEGEND	1195	0	0
9.10	REMOVE ALL BLISTERED AND PEELING PAINT. REPAIR DAMAGES TO PLASTER WALL SURFACE IN PLACE. PAINT P-2 - SEE FINISH LEGEND	0	320	0

LEGEND

(X) EXISTING CONDITION PHOTO NUMBER - SEE SHEETS AE700, AE701 & AE702

(X) WINDOW TYPE - SEE SHEET AE603 - TYPICAL WINDOW ELEVATIONS FOR RESTORATION SCOPE

(101) DOOR NUMBER - SEE SHEET AE602 - TYPICAL DOOR ELEVATIONS FOR RESTORATION SCOPE

CX CURTAIN TYPE - SEE SHEET AE605 - TYPICAL CURTAIN ELEVATIONS

No.	Revisions:	Date:
	BID DOCUMENTS	07/01/2025

CONSULTANT

ARCHITECT/ENGINEER OF RECORD

FFE | HEAPY

STAMP

STATE OF OHIO
PATRICK R. QUINN
REGISTERED ARCHITECT
1616637

JAMES H. QUILLEN VA MEDICAL CENTER

VA U.S. Department of Veterans Affairs

Drawing Title: BUILDING SECTION - AUDITORIUM

Phase: BID DOCUMENTS

Project Title: RESTORATION OF BUILDING 35 HISTORIC THEATER

Project Number: 621-24-103

Building Number: 35

Approved: Owner

FULLY SPRINKLERED

Location: MT. HOME, TENNESSEE

Issue Date: 05/30/2025

Checked: SPS

Drawn: CD

Drawing Number: AE420

Autodesk Docs://MI Home VA - Restoration of B35 Theater/FFE_MI Home - Theater_B35_ARCH (2024).rvt
7/1/2025 4:19:04 PM

VA FORM 08 - 6231

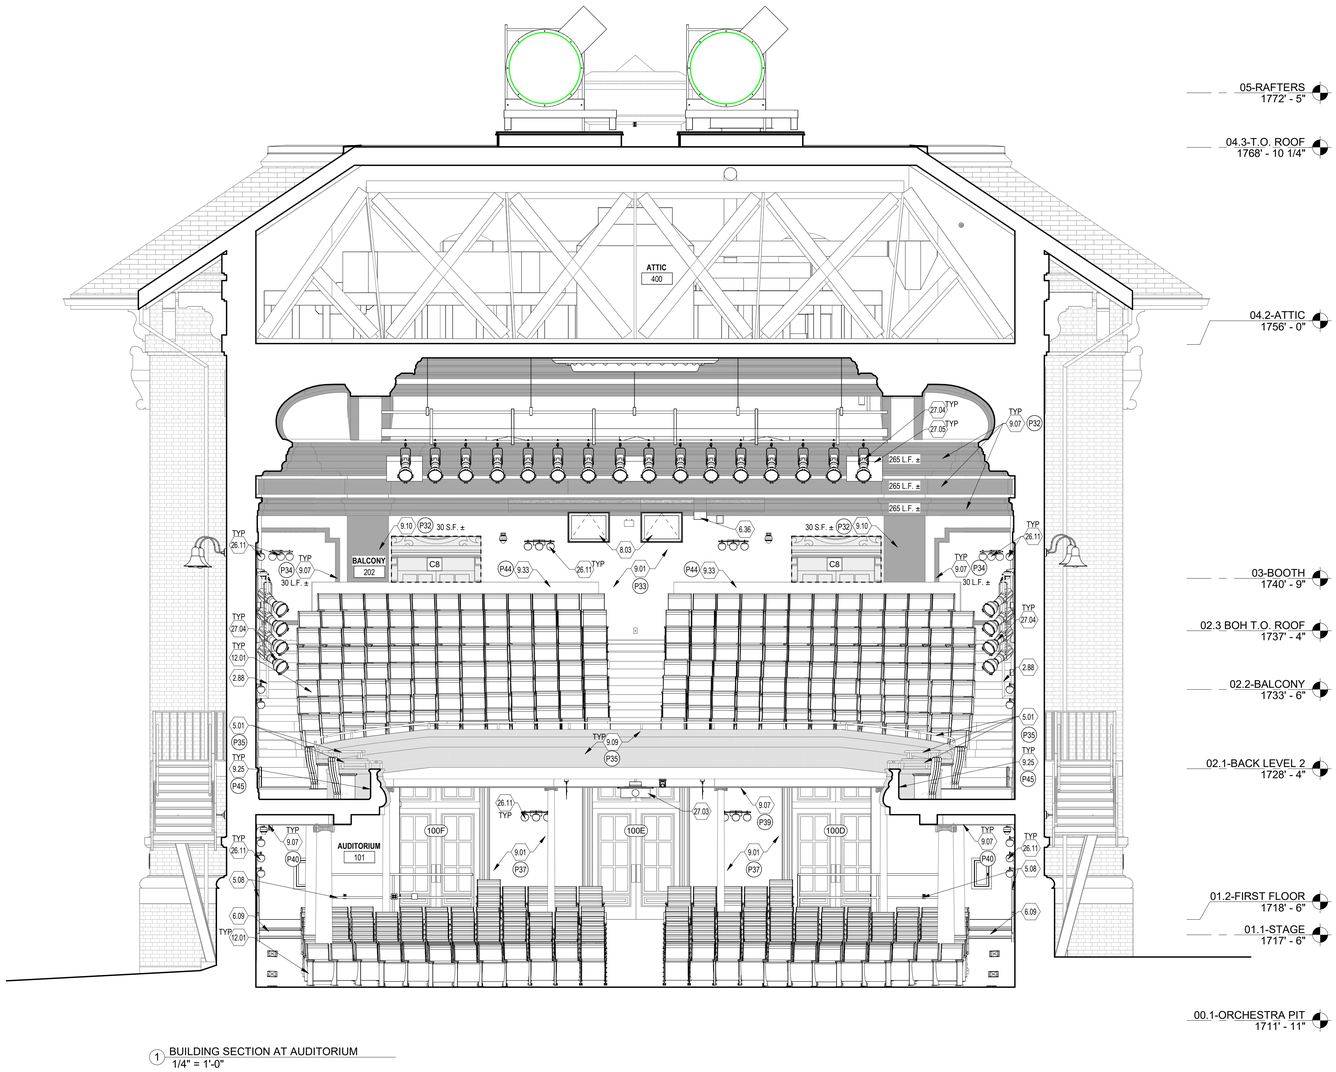

1 BUILDING SECTION AT AUDITORIUM
1/4" = 1'-0"

DRAWING NOTES:

2.88	EXISTING SIDELIGHT BOOM TO REMAIN - PAINT P-3 - SEE FINISH LEGEND
5.01	REMOVE EXISTING BRASS RAILING, CLEAN AND POLISH BACK TO ORIGINAL FINISH - REINSTALL IN EXISTING LOCATION
5.08	1 1/2" DIA. BRASS HANDRAIL AT 36" AFF. - RAIL STYLE AND MOUNTINGS TO MATCH EXISTING BRASS RAILING
6.09	WOOD STAIR - STAIR TREADS AND RISERS TO BE CARPETED WITH CPT-1 - SEE FINISH LEGEND
6.36	INFILL EXISTING OPENING AND REMOVE BOXED OUT TRIM ON AUDITORIUM SIDE - FINISH OUTSIDE SURFACE FLUSH TO EXISTING WALL SURFACE - FINISH TO MATCH EXISTING COLOR AND SHEEN
8.03	CASEMENT WINDOW - SIZE TO MATCH EXISTING OPENING
9.01	REMOVE ALL EXISTING CHIPPED, BLISTERED, ETC. DAMAGED WALL SURFACE. ALL EXISTING SURFACES TO RECEIVE NEW SKIM COAT FINISH. PAINT P-1 - SEE FINISH LEGEND
9.07	REMOVE ALL BLISTERED AND PEELING PAINT. REPAIR DAMAGES TO PLASTER TRIM IN PLACE. PAINT P-2 - SEE FINISH LEGEND
9.09	CLEAN PLASTER BALCONY ORNAMENTATION
9.10	REMOVE ALL BLISTERED AND PEELING PAINT. REPAIR DAMAGES TO PLASTER WALL SURFACE IN PLACE. PAINT P-2 - SEE FINISH LEGEND
9.25	REFINISH EXISTING WOOD BEAD BOARD AND TOP CAP - PATCH / REPAIR AREAS OF DAMAGE AS NEEDED TO ACHIEVE ORIGINAL DESIGN - STAIN TO MATCH EXISTING COLOR AND FINISH
9.33	REMOVE EXISTING FINISH FROM ALL STAINED WOOD. PATCH / REPAIR AREAS OF DAMAGE AS NEEDED TO ACHIEVE ORIGINAL DESIGN - STAIN ST-1 - SEE FINISH LEGEND
12.01	REFURBISH EXISTING THEATER SEATING. REUPHOLSTER CHAIR BACKS AND SEAT CUSHIONS (FAB-1). STRIP AND CLEAN EXISTING PAINT AND REPAINT METAL COMPONENTS OF SEATING (TBD). STRIP AND CLEAN WOOD COMPONENTS OF SEATING PRIOR TO RE-STAINING AND RE-INSTALLATION(TBD). REINSTALL REFURBISHED SEATS BACK TO ORIGINAL LOCATION IN CORRECT SEQUENTIAL ORDER IF REMOVED AS PART OF NEW WORK. PROVIDE NEW FUNCTIONAL SEAT HARDWARE TO RESTORE TYPICAL OPERATION TO ALL SEATS. AISLE SEATS CONTAIN INTEGRAL FOOTLIGHTING. COORDINATE WITH ELECTRICAL DRAWINGS FOR NEW WIRING AND FIXTURE TYPE. ASSUME 25% OF AISLE SEAT INTERIOR LIGHT COVERS ARE MISSING AND WILL BE REPLACED.
26.11	NEW CUSTOM WALL MOUNTED 3 BULB LIGHT FIXTURE - INSTALL IN SAME LOCATION AS DEMOLISHED FIXTURE - SEE ELECTRICAL DRAWINGS
27.03	VIDEO PROJECTOR VIDEO AND CONTROL SIGNALS - SEE TECHNOLOGY DRAWINGS
27.04	THEATER LIGHTING FIXTURE - SEE AUDIO-VISUAL AND TECHNOLOGY DRAWING
27.05	LOUDSPEAKER - SEE AUDIO-VISUAL AND TECHNOLOGY DRAWINGS

QUANTIFIED KEYNOTES - TOTALS

#	KEYNOTE	≈ LINEAR FEET	≈ SQUARE FEET	TOTAL LOCATIONS
9.07	REMOVE ALL BLISTERED AND PEELING PAINT. REPAIR DAMAGES TO PLASTER TRIM IN PLACE. PAINT P-2 - SEE FINISH LEGEND	1195	0	0
9.10	REMOVE ALL BLISTERED AND PEELING PAINT. REPAIR DAMAGES TO PLASTER WALL SURFACE IN PLACE. PAINT P-2 - SEE FINISH LEGEND	0	320	0

LEGEND

- (X) EXISTING CONDITION PHOTO NUMBER - SEE SHEETS AE700, AE701 & AE702
- (X) WINDOW TYPE - SEE SHEET AE603 - TYPICAL WINDOW ELEVATIONS FOR RESTORATION SCOPE
- (101) DOOR NUMBER - SEE SHEET AE602 - TYPICAL DOOR ELEVATIONS FOR RESTORATION SCOPE
- CX CURTAIN TYPE - SEE SHEET AE605 - TYPICAL CURTAIN ELEVATIONS

No.	Revisions:	Date:
	BID DOCUMENTS	07/01/2025

CONSULTANT

ARCHITECT/ENGINEER OF RECORD

FFE | HEAPY

STAMP

STATE OF OHIO
PATRICK R. QUINN
1616637
REGISTERED ARCHITECT

JAMES H. QUILLEN VA MEDICAL CENTER

VA U.S. Department of Veterans Affairs

Drawing Title: BUILDING SECTION - AUDITORIUM

Phase: BID DOCUMENTS

Project Title: RESTORATION OF BUILDING 35 HISTORIC THEATER

Project Number: 621-24-103

Building Number: 35

Approved: Owner

FULLY SPRINKLERED

Location: MT. HOME, TENNESSEE

Issue Date: 05/30/2025

Checked: SPS

Drawn: CD

Drawing Number: AE421

Autodesk Docs://Mt Home VA - Restoration of B35 Theater/FFE_Mt Home - Theater_B35_ARCH (2024).rvt

7/1/2025 4:19:54 PM

VA FORM 08 - 6231

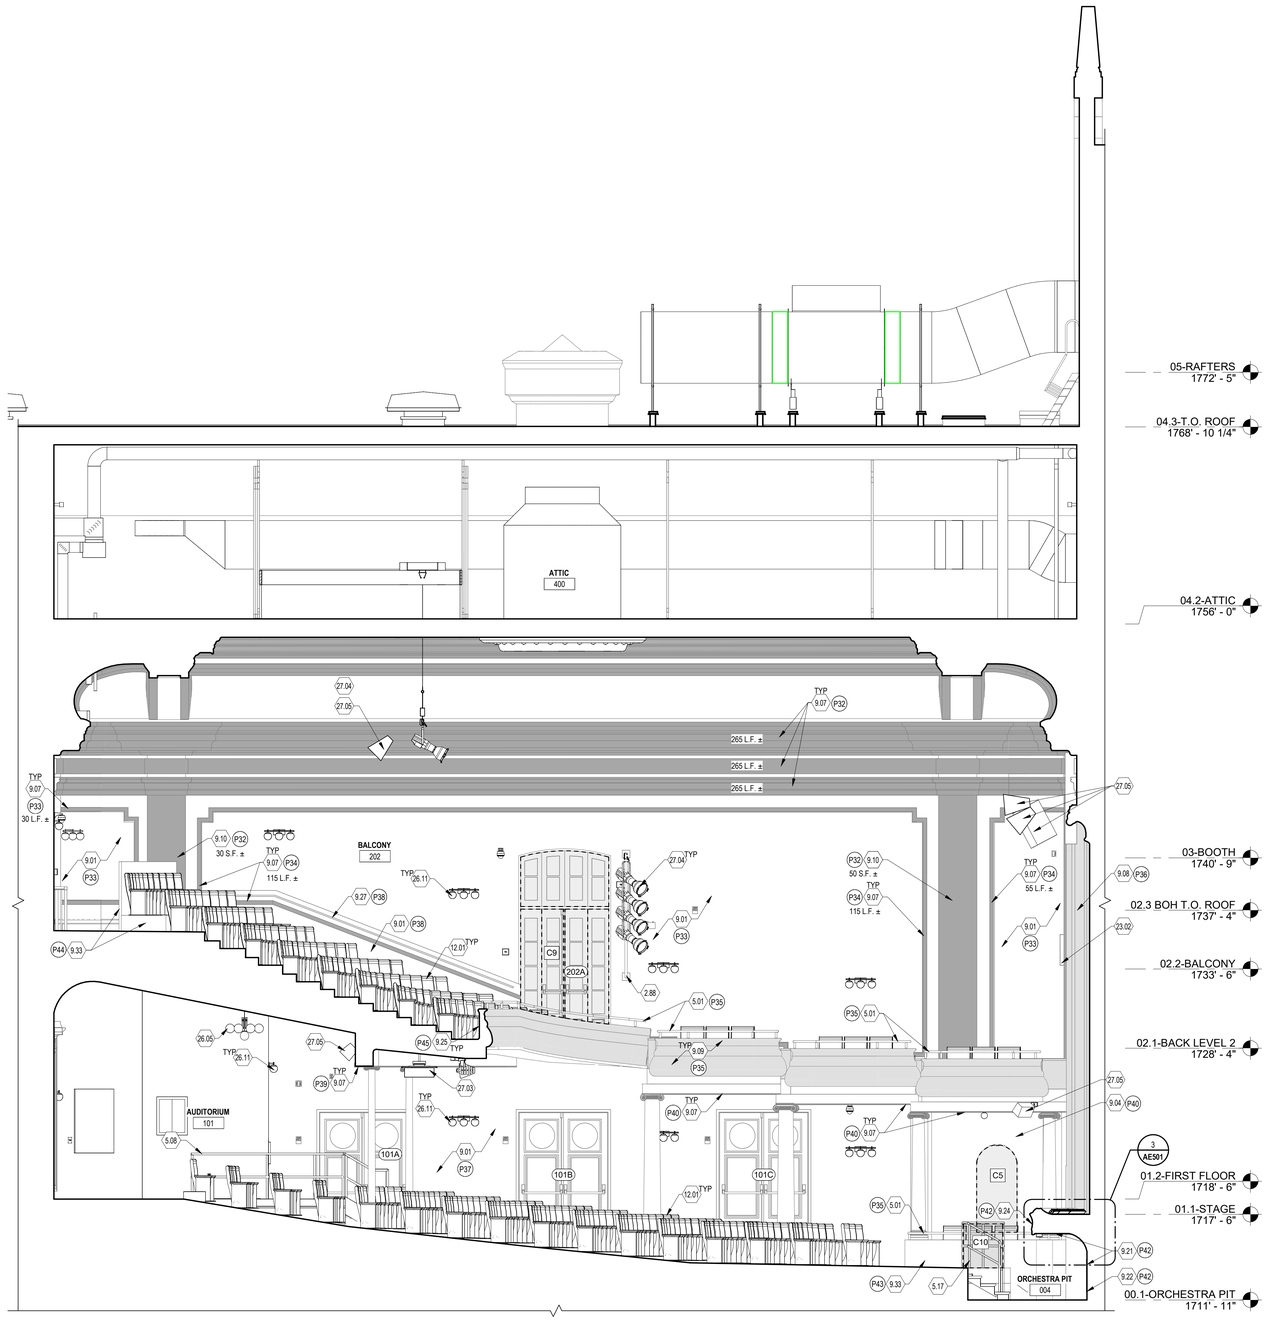

1 BUILDING SECTION AT AUDITORIUM
1/4" = 1'-0"

DRAWING NOTES:

2.88 EXISTING SIDELIGHT BOOM TO REMAIN - PAINT P-3 - SEE FINISH LEGEND

5.01 REMOVE EXISTING BRASS RAILING, CLEAN AND POLISH BACK TO ORIGINAL FINISH - REINSTALL IN EXISTING LOCATION

5.08 1 1/2" DIA. BRASS HANDRAIL AT 36" AFF. - RAIL STYLE AND MOUNTINGS TO MATCH EXISTING BRASS RAILING

5.17 1 1/2" DIA. BRASS RAILING AT 36" A.F.F. AT ORCHESTRA PIT - INSTALL IN ORIGINAL LOCATION

9.01 REMOVE ALL EXISTING CHIPPED, BLISTERED, ETC. DAMAGED WALL SURFACE. ALL EXISTING SURFACES TO RECEIVE NEW SKIM COAT FINISH. PAINT P-1 - SEE FINISH LEGEND

9.04 REMOVE MOLDED PORTION OF WALL AND PEELING PAINT. REPLASTER WALL AS NECESSARY. PAINT P-1 - SEE FINISH LEGEND

9.07 REMOVE ALL BLISTERED AND PEELING PAINT. REPAIR DAMAGES TO PLASTER TRIM IN PLACE. PAINT P-2 - SEE FINISH LEGEND

9.08 CLEAN PLASTER ORNAMENTATION AT STAGE OPENING PER MATERIAL STANDARD REQUIREMENTS.

9.09 CLEAN PLASTER BALCONY ORNAMENTATION

9.10 REMOVE ALL BLISTERED AND PEELING PAINT. REPAIR DAMAGES TO PLASTER WALL SURFACE IN PLACE. PAINT P-2 - SEE FINISH LEGEND

9.21 REMOVE EXISTING FINISH FROM ALL WHITE BEAD BOARD WALLS / COVE - PATCH / REPAIR AREAS OF DAMAGE AS NEEDED TO ACHIEVE ORIGINAL DESIGN - PAINT P-1 - SEE FINISH LEGEND - SEE ELECTRICAL DRAWINGS FOR POWER REPLACEMENT IN THIS AREA

9.22 REMOVE EXISTING FINISH FROM ALL STAINED BEAD BOARD WALLS AND TRIM - PATCH / REPAIR AREAS OF DAMAGE AS NEEDED TO ACHIEVE ORIGINAL DESIGN - STAIN TO MATCH EXISTING COLOR AND FINISH

9.24 REMOVE EXISTING FINISH FROM ALL STAINED WOOD AND TRIM AT FRONT STAGE LIP- PATCH / REPAIR AREAS OF DAMAGE AS NEED TO ACHIEVE ORIGINAL DESIGN - STAIN TO MATCH EXISTING COLOR AND FINISH

9.25 REFINISH EXISTING WOOD BEAD BOARD AND TOP CAP - PATCH / REPAIR AREAS OF DAMAGE AS NEEDED TO ACHIEVE ORIGINAL DESIGN - STAIN TO MATCH EXISTING COLOR AND FINISH

9.27 REFINISH EXISTING WOOD HANDRAIL - REMOVE EXISTING STAIN FINISH AND PATCH / REPAIR ANY PORTIONS AS NEEDED TO REPAIR BACK TO ORIGINAL - STAIN ST-1 - SEE FINISH LEGEND

9.33 REMOVE EXISTING FINISH FROM ALL STAINED WOOD. PATCH / REPAIR AREAS OF DAMAGE AS NEEDED TO ACHIEVE ORIGINAL DESIGN - STAIN ST-1 - SEE FINISH LEGEND

12.01 REFURBISH EXISTING THEATER SEATING. REUPHOLSTER CHAIR BACKS AND SEAT CUSHIONS (FAB-1). STRIP AND CLEAN EXISTING PAINT AND REPAINT METAL COMPONENTS OF SEATING (TBD). STRIP AND CLEAN WOOD COMPONENTS OF SEATING PRIOR TO RE-STAINING AND RE-INSTALLATION(TBD). REINSTALL REFURBISHED SEATS BACK TO ORIGINAL LOCATION IN CORRECT SEQUENTIAL ORDER IF REMOVED AS PART OF NEW WORK. PROVIDE NEW FUNCTIONAL SEAT HARDWARE TO RESTORE TYPICAL OPERATION TO ALL SEATS. AISLE SEATS CONTAIN INTEGRAL FOOTLIGHTING. COORDINATE WITH ELECTRICAL DRAWINGS FOR NEW WIRING AND FIXTURE TYPE. ASSUME 25% OF AISLE SEAT INTERIOR LIGHT COVERS ARE MISSING AND WILL BE REPLACED.

23.02 DIFFUSER - SEE MECHANICAL DRAWINGS

26.05 NEW CUSTOM CEILING HUNG CHANDELIER - INSTALL IN SAME LOCATION AS DEMOLISHED FIXTURE - SEE ELECTRICAL DRAWINGS

26.11 NEW CUSTOM WALL MOUNTED 3 BULB LIGHT FIXTURE - INSTALL IN SAME LOCATION AS DEMOLISHED FIXTURE - SEE ELECTRICAL DRAWINGS

27.03 VIDEO PROJECTOR VIDEO AND CONTROL SIGNALS - SEE TECHNOLOGY DRAWINGS

27.04 THEATER LIGHTING FIXTURE - SEE AUDIO-VISUAL AND TECHNOLOGY DRAWING

27.05 LOUDSPEAKER - SEE AUDIO-VISUAL AND TECHNOLOGY DRAWINGS

QUANTIFIED KEYNOTES - TOTALS

#	KEYNOTE	≈ LINEAR FEET	≈ SQUARE FEET	TOTAL LOCATIONS
9.07	REMOVE ALL BLISTERED AND PEELING PAINT. REPAIR DAMAGES TO PLASTER TRIM IN PLACE. PAINT P-2 - SEE FINISH LEGEND	1195	0	0
9.10	REMOVE ALL BLISTERED AND PEELING PAINT. REPAIR DAMAGES TO PLASTER WALL SURFACE IN PLACE. PAINT P-2 - SEE FINISH LEGEND	0	320	0

LEGEND

X EXISTING CONDITION PHOTO NUMBER - SEE SHEETS AE700, AE701 & AE702

X WINDOW TYPE - SEE SHEET AE603 - TYPICAL WINDOW ELEVATIONS FOR RESTORATION SCOPE

101 DOOR NUMBER - SEE SHEET AE602 - TYPICAL DOOR ELEVATIONS FOR RESTORATION SCOPE

CX CURTAIN TYPE - SEE SHEET AE605 - TYPICAL CURTAIN ELEVATIONS

No.	Revisions:	Date:
	BID DOCUMENTS	07/01/2025

CONSULTANT

ARCHITECT/ENGINEER OF RECORD

FFE | HEAPY

STAMP

STATE OF OHIO · PATRICK R. QUINN · 16168637 · REGISTERED ARCHITECT

JAMES H. QUILLEN VA MEDICAL CENTER

VA U.S. Department of Veterans Affairs

Drawing Title	BUILDING SECTION - AUDITORIUM
Phase	BID DOCUMENTS
Approved: Owner	
Project Title	RESTORATION OF BUILDING 35 HISTORIC THEATER
Project Number	621-24-103
Building Number	35
Location	MT. HOME, TENNESSEE
Issue Date	05/30/2025
Checked	SPS
Drawn	CD
Drawing Number	AE422

FULLY SPRINKLERED

Autodesk Docs://MH Home VA - Restoration of B35 Theater/FFE_MH Home - Theater_B35_ARCH (2024).rvt

7/1/2025 4:20:22 PM

VA FORM 08 - 6231

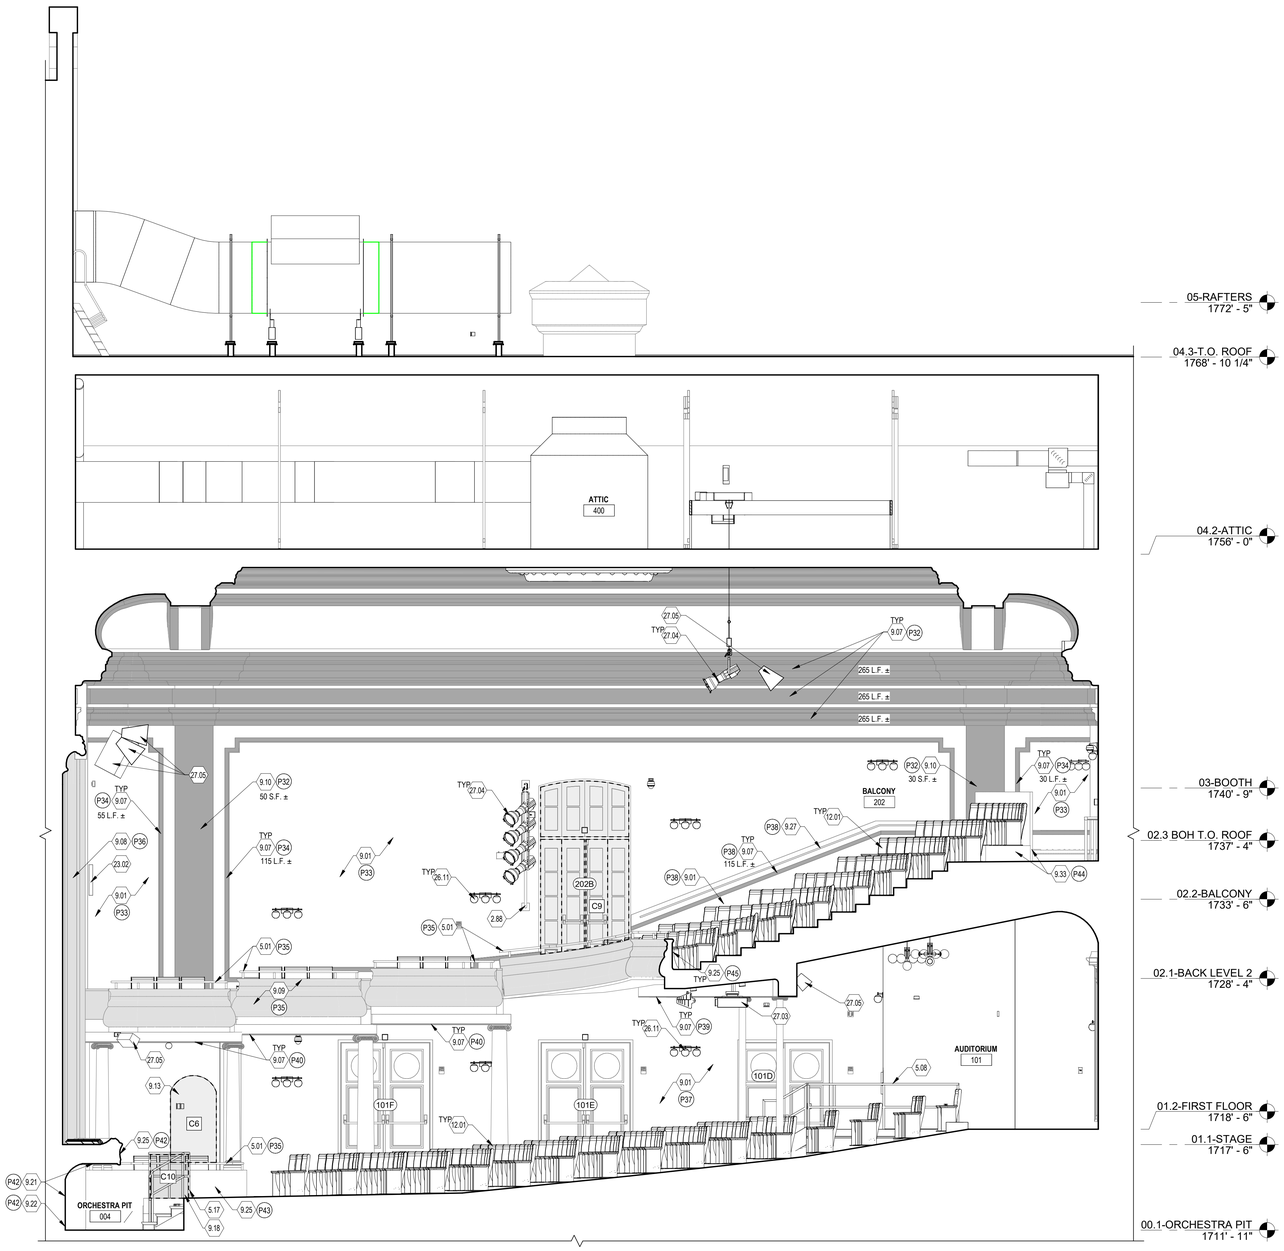

1 BUILDING SECTION AT AUDITORIUM
1/4" = 1'-0"

DRAWING NOTES:

2.88 EXISTING SIDELIGHT BOOM TO REMAIN - PAINT P-3 - SEE FINISH LEGEND

5.01 REMOVE EXISTING BRASS RAILING, CLEAN AND POLISH BACK TO ORIGINAL FINISH - REINSTALL IN EXISTING LOCATION

5.08 1 1/2" DIA. BRASS HANDRAIL AT 36" AFF. - RAIL STYLE AND MOUNTINGS TO MATCH EXISTING BRASS RAILING

5.17 1 1/2" DIA. BRASS RAILING AT 36" A.F.F. AT ORCHESTRA PIT - INSTALL IN ORIGINAL LOCATION

9.01 REMOVE ALL EXISTING CHIPPED, BLISTERED, ETC. DAMAGED WALL SURFACE. ALL EXISTING SURFACES TO RECEIVE NEW SKIM COAT FINISH. PAINT P-1 - SEE FINISH LEGEND

9.07 REMOVE ALL BLISTERED AND PEELING PAINT. REPAIR DAMAGES TO PLASTER TRIM IN PLACE. PAINT P-2 - SEE FINISH LEGEND

9.08 CLEAN PLASTER ORNAMENTATION AT STAGE OPENING PER MATERIAL STANDARD REQUIREMENT'S.

9.09 CLEAN PLASTER BALCONY ORNAMENTATION

9.10 REMOVE ALL BLISTERED AND PEELING PAINT. REPAIR DAMAGES TO PLASTER WALL SURFACE IN PLACE. PAINT P-2 - SEE FINISH LEGEND

9.13 CURTAIN (CRT-1) AT OPENING - INSTALL PER MANUFACTURER DETAILS - SEE FINISH LEGEND

9.18 INSTALL CURTAIN (CRT-1) ON NEW RAILING - SEE FINISH LEGEND

9.21 REMOVE EXISTING FINISH FROM ALL WHITE BEAD BOARD WALLS / COVE - PATCH / REPAIR AREAS OF DAMAGE AS NEEDED TO ACHIEVE ORIGINAL DESIGN - PAINT P-1 - SEE FINISH LEGEND - SEE ELECTRICAL DRAWINGS FOR POWER REPLACEMENT IN THIS AREA

9.22 REMOVE EXISTING FINISH FROM ALL STAINED BEAD BOARD WALLS AND TRIM - PATCH / REPAIR AREAS OF DAMAGE AS NEEDED TO ACHIEVE ORIGINAL DESIGN - STAIN TO MATCH EXISTING COLOR AND FINISH

9.25 REFINISH EXISTING WOOD BEAD BOARD AND TOP CAP - PATCH / REPAIR AREAS OF DAMAGE AS NEEDED TO ACHIEVE ORIGINAL DESIGN - STAIN TO MATCH EXISTING COLOR AND FINISH

9.27 REFINISH EXISTING WOOD HANDRAIL - REMOVE EXISTING STAIN FINISH AND PATCH / REPAIR ANY PORTIONS AS NEEDED TO REPAIR BACK TO ORIGINAL - STAIN ST-1 - SEE FINISH LEGEND

9.33 REMOVE EXISTING FINISH FROM ALL STAINED WOOD. PATCH / REPAIR AREAS OF DAMAGE AS NEEDED TO ACHIEVE ORIGINAL DESIGN - STAIN ST-1 - SEE FINISH LEGEND

12.01 REFURBISH EXISTING THEATER SEATING. REUPHOLSTER CHAIR BACKS AND SEAT CUSHIONS (FAB-1). STRIP AND CLEAN EXISTING PAINT AND REPAINT METAL COMPONENTS OF SEATING (TBD). STRIP AND CLEAN WOOD COMPONENTS OF SEATING PRIOR TO RE-STAINING AND RE-INSTALLATION(TBD). REINSTALL REFURBISHED SEATS BACK TO ORIGINAL LOCATION IN CORRECT SEQUENTIAL ORDER IF REMOVED AS PART OF NEW WORK. PROVIDE NEW FUNCTIONAL SEAT HARDWARE TO RESTORE TYPICAL OPERATION TO ALL SEATS. AISLE SEATS CONTAIN INTEGRAL FOOTLIGHTING. COORDINATE WITH ELECTRICAL DRAWINGS FOR NEW WIRING AND FIXTURE TYPE. ASSUME 25% OF AISLE SEAT INTERIOR LIGHT COVERS ARE MISSING AND WILL BE REPLACED.

23.02 DIFFUSER - SEE MECHANICAL DRAWINGS

26.11 NEW CUSTOM WALL MOUNTED 3 BULB LIGHT FIXTURE - INSTALL IN SAME LOCATION AS DEMOLISHED FIXTURE - SEE ELECTRICAL DRAWINGS

27.03 VIDEO PROJECTOR VIDEO AND CONTROL SIGNALS - SEE TECHNOLOGY DRAWINGS

27.04 THEATER LIGHTING FIXTURE - SEE AUDIO-VISUAL AND TECHNOLOGY DRAWING

27.05 LOUDSPEAKER - SEE AUDIO-VISUAL AND TECHNOLOGY DRAWINGS

QUANTIFIED KEYNOTES - TOTALS

#	KEYNOTE	≈ LINEAR FEET	≈ SQUARE FEET	TOTAL LOCATIONS
9.07	REMOVE ALL BLISTERED AND PEELING PAINT. REPAIR DAMAGES TO PLASTER TRIM IN PLACE. PAINT P-2 - SEE FINISH LEGEND	1195	0	0
9.10	REMOVE ALL BLISTERED AND PEELING PAINT. REPAIR DAMAGES TO PLASTER WALL SURFACE IN PLACE. PAINT P-2 - SEE FINISH LEGEND	0	320	0

LEGEND

(X) EXISTING CONDITION PHOTO NUMBER - SEE SHEETS AE700, AE701 & AE702

(X) WINDOW TYPE - SEE SHEET AE603 - TYPICAL WINDOW ELEVATIONS FOR RESTORATION SCOPE

(101) DOOR NUMBER - SEE SHEET AE602 - TYPICAL DOOR ELEVATIONS FOR RESTORATION SCOPE

CX CURTAIN TYPE - SEE SHEET AE605 - TYPICAL CURTAIN ELEVATIONS

No.	Revisions:	Date:
	BID DOCUMENTS	07/01/2025

CONSULTANT

ARCHITECT/ENGINEER OF RECORD

FFE | HEAPY

STAMP

STATE OF OHIO · PATRICK R. QUINN · 1616637 · REGISTERED ARCHITECT

JAMES H. QUILLEN VA MEDICAL CENTER

VA U.S. Department of Veterans Affairs

Drawing Title: BUILDING SECTION - AUDITORIUM

Approved: Owner

Phase: BID DOCUMENTS

FULLY SPRINKLERED

Project Title: RESTORATION OF BUILDING 35 HISTORIC THEATER

Location: MT. HOME, TENNESSEE

Issue Date: 05/30/2025 | Checked: SPS | Drawn: CD

Project Number: 621-24-103

Building Number: 35

Drawing Number: AE423

Autodesk Docs://MI Home VA - Restoration of B35 Theater/FFE_MI Home - Theater_B35_ARCH (2024).rvt

7/1/2025 4:20:51 PM

VA FORM 08 - 6231

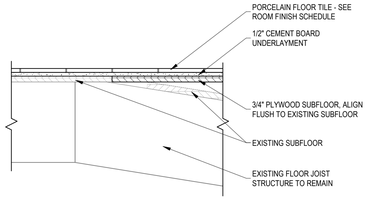

2 SECTION DETAIL - NEW PLATFORM
1 1/2" = 1'-0"

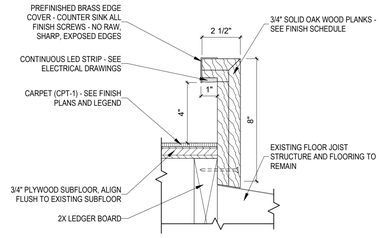

4 SECTION DETAIL - WHEELCHAIR STOP
3" = 1'-0"

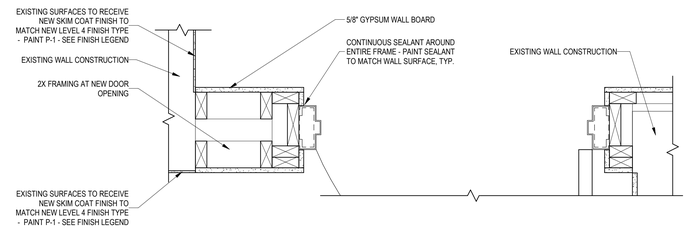

7 PLAN DETAIL
1 1/2" = 1'-0"

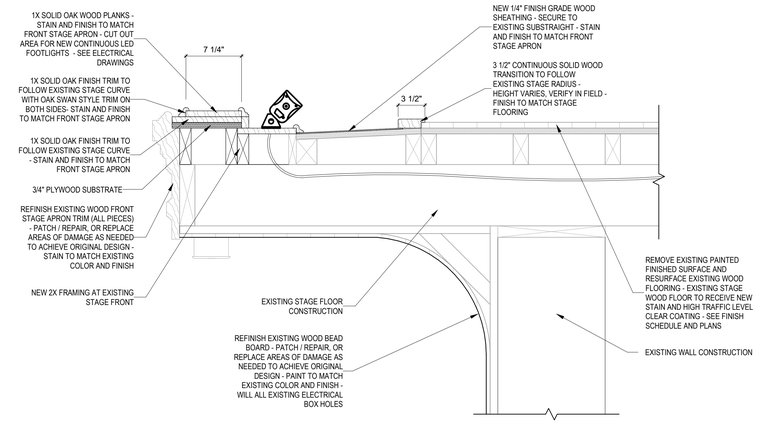

3 SECTION DETAIL - STAGE EDGE
1 1/2" = 1'-0"

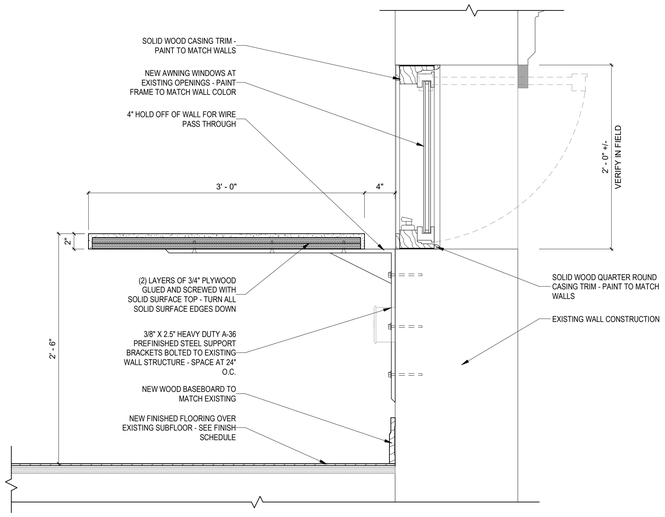

9 SECTION DETAIL - AUDIO BOOTH COUNTER
1 1/2" = 1'-0"

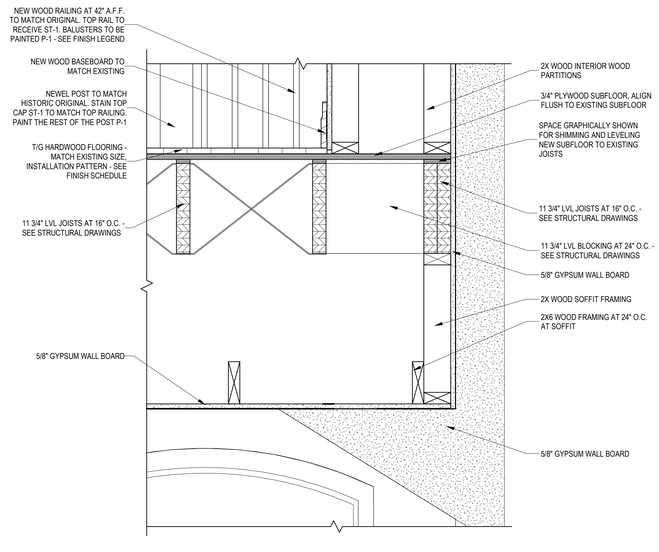

11 SECTION DETAIL - NEW STAIR
1 1/2" = 1'-0"

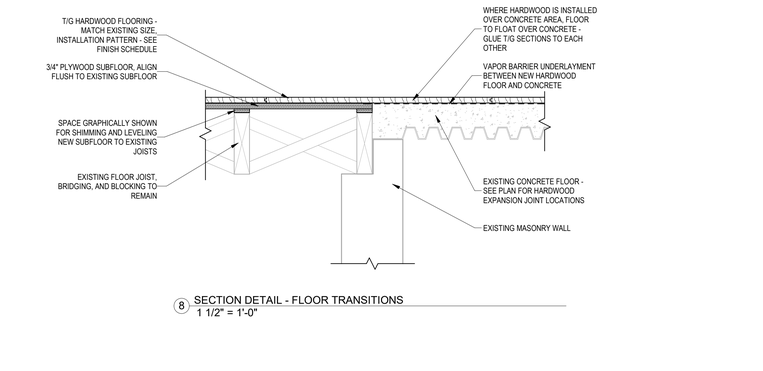

8 SECTION DETAIL - FLOOR TRANSITIONS
1 1/2" = 1'-0"

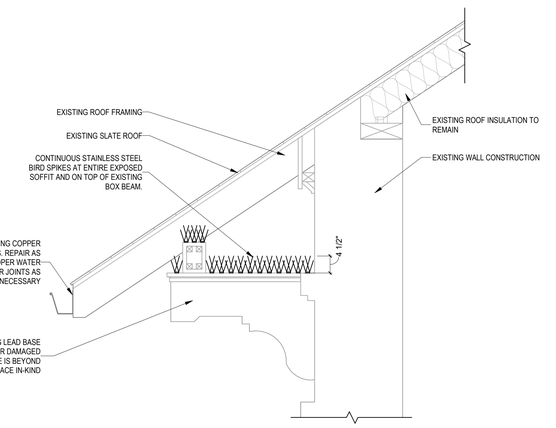

5 SECTION DETAIL - ROOF SOFFIT
3/4" = 1'-0"

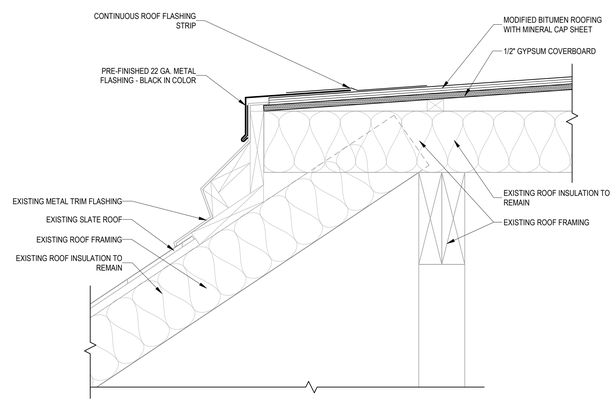

6 SECTION DETAIL - ROOF TRANSITION
1 1/2" = 1'-0"

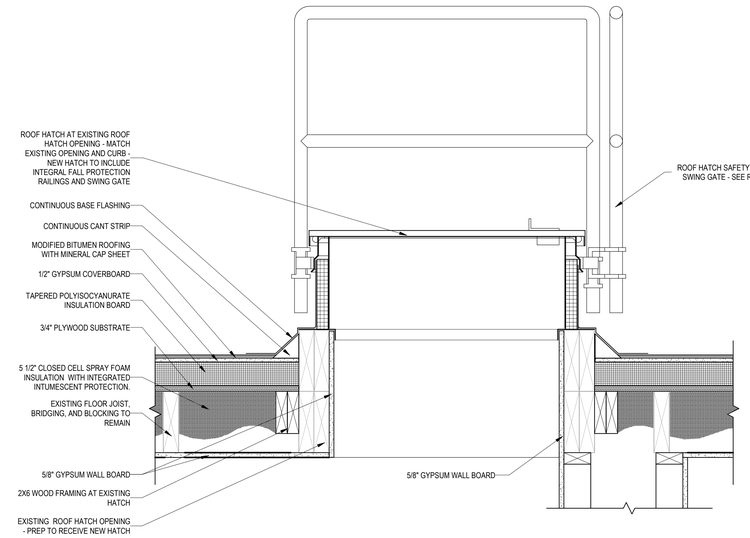

1 SECTION DETAIL - ROOF HATCH
1 1/2" = 1'-0"

No.	Revisions:	Date:
	BID DOCUMENTS	07/01/2025

CONSULTANT

ARCHITECT/ENGINEER OF RECORD

FFE | HEAPY

STAMP

STATE OF OHIO
PATRICK R. QUINN
1616637
REGISTERED ARCHITECT

JAMES H. QUILLEN VA MEDICAL CENTER

VA U.S. Department of Veterans Affairs

Drawing Title: ENLARGED DETAILS	Phase: BID DOCUMENTS	Project Title: RESTORATION OF BUILDING 35 HISTORIC THEATER	Project Number: 621-24-103
Approved: Owner	FULLY SPRINKLERED	Location: MT. HOME, TENNESSEE	Building Number: 35
		Issue Date: 05/30/2025 / Checked: SS / Drawn: CD	Drawing Number: AE501

Autodesk Docs://Mt Home VA - Restoration of B35 Theater/FFE_Mt Home - Theater_B35_ARCH (2024).rvt
7/1/2025 4:20:59 PM

VA FORM 08 - 6231

ROOM FINISH SCHEDULE

NUMBER	NAME	AREA	WALL FINISH				BASE FINISH	FLOOR FINISH	CEILING FINISH	NOTES
			NORTH	EAST	SOUTH	WEST				
00-BASEMENT										
001	MECH/ELEC ROOM	174 SF	P-1	P-1	P-1	P-1	--	EXC	--	
002	MECH/ELEC ROOM	1632 SF	P-1	P-1	P-1	P-1	--	EXC	--	
003	MECH/ELEC ROOM	418 SF	EXB	EXB	EXB	EXB	--	C-1	--	
003A	IT CLOSET	83 SF	P-1	P-1	P-1	P-1	WB-1	C-1	EXPOSED	
005	ELECTRICAL ROOM	161 SF	P-1	P-1	P-1	P-1	--	EXC	--	
006	EMERG ELEC ROOM	68 SF	EXB	EXB	EXB	EXB	--	C-1	--	
00.1-ORCHESTRA PIT										
004	ORCHESTRA PIT	201 SF	RW-4	RW-4	RW-4	RW-4	EXWB	ST-2	--	
01.1-STAGE										
102	STAGE	1888 SF	EXB	EXB	EXB	EXB	--	P-3	CP-1	
104	DRESSING ROOM	112 SF	P-1	P-1	P-1	P-1	WB-1	HW-1	CP-1	
105	TOILET	52 SF	P-1	PT-1	P-1	P-1	PTB-1	CT-1/CT-2	CP-1	
106	TOILET	53 SF	P-1	P-1	P-1	PT-1	PTB-1	CT-1/CT-2	CP-1	
107	JANITOR	28 SF	P-1	P-1	P-1	P-1	PTB-1	CT-1	CP-1	
01.2-FIRST FLOOR										
100	LOBBY	812 SF	P-1	P-1	P-1	P-1	EXMB	CPT-1	CP-1	
101	AUDITORIUM	2655 SF	P-1	P-1	P-1	P-1	EXWB	ST-2/CPT-1	CP-1	
101A	CORRIDOR	39 SF	P-1	P-1	P-1	P-1	EXWB	ST-2	CP-1	
101B	BOOTH	46 SF	P-1	P-1	P-1	P-1	EXWB	ST-2	CP-1	
101C	CORRIDOR	45 SF	P-1	P-1	P-1	P-1	EXWB	ST-2	CP-1	
101D	BOOTH	40 SF	P-1	P-1	P-1	P-1	WB-1	ST-2	CP-1	
103	CORRIDOR	249 SF	P-1	P-1	P-1	P-1	WB-1	HW-1	CP-1	
108	DRESSING ROOM	98 SF	P-1	P-1	P-1	P-1	WB-1	HW-1	CP-1	
109	STORAGE	106 SF	P-1	P-1	P-1	P-1	WB-1	EXC	CP-1	
110	MEN'S	125 SF	P-1	PT-1	P-1	P-1	PTB-1	CT-1/CT-2	CP-1	
110A	TOILET	31 SF	P-1	P-1	PT-1	P-1	PTB-1	CT-1/CT-2	CP-1	
110B	MECHANICAL	50 SF	--	--	--	--	--	--	--	
111	WOMEN'S	125 SF	P-1	PT-1	P-1	P-1	PTB-1	CT-1/CT-2	CP-1	
111A	TOILET	30 SF	P-1	P-1	PT-1	P-1	PTB-1	CT-1/CT-2	CP-1	
111B	MECHANICAL	50 SF	--	--	--	--	--	--	--	
02.1-BACK LEVEL 2										
203	CORRIDOR	251 SF	P-1	P-1	P-1	P-1	EXWB	HW-1	CP-1	
204	DRESSING ROOM	115 SF	P-1	P-1	P-1	P-1	WB-1	HW-1	CP-1	
205	TOILET	51 SF	P-1	PT-1	P-1	P-1	PTB-1	CT-1	CP-1	
206	TOILET	53 SF	P-1	P-1	P-1	PT-1	PTB-1	CT-1	CP-1	
207	DRESSING ROOM	226 SF	P-1	P-1	P-1	P-1	EXWB	HW-1	CP-1	
02.2-BALCONY										
200	LOBBY	571 SF	P-1	P-1	P-1	P-1	EXWB	CPT-1	CP-1	
201	MECH/ELEC	160 SF	P-1	P-1	P-1	P-1	EXWB	ST-2	CP-1	
202	BALCONY	1950 SF	P-1	P-1	P-1	P-1	EXWB	ST-2	CP-1	
03-BOOTH										
300	PROJECTOR BOOTH	171 SF	P-1	P-1	P-1	P-1	EXWB	HW-1	CP-1	

FINISH LEGEND

MARK	DESCRIPTION	BASIS OF DESIGN	SIZE	STYLE/ COLOR	FIRE CLASS	COMMENTS	FINISH PHASE
NEW							
C-1	SEALED CONCRETE	--	--	--	--		NEW
CPT-1	CARPET	SHAWCONTRACT	--	DESIGN SERIES V 36 - 5A033 WIRELESS 32366	--		NEW
CRT-1	CURTAIN FABRIC	FRED KRIEGER FABRICS	--	IFR EPIC VELOUR 25OZ - HUNTER - EV25012	--	AUDITORIUM OPENINGS AND DOORS	NEW
CRT-2	CURTAIN FABRIC	FRED KRIEGER FABRICS	--	IFR ODYSSEY VELOUR 15OZ - BLACK		BACKSTAGE CURTAINS	NEW
CT-1	PORCELAIN FLOOR TILE	DEL CONCA FAETENO	1" HEXAGON	UNGLAZED MOSAICS, ITEM #104-977, MESH MOUNTED - IVORY	--		NEW
CT-2	PORCELAIN FLOOR TILE - ACCENT BAND	DEL CONCA FAETENO	1" HEXAGON	UNGLAZED MOSAICS, ITEM #140-004, MESH MOUNTED - MATTE BLACK	--	ACCENT BAND FLOOR TILE	NEW
CTB-1	PORCELAIN TILE BASE	DEL CONCA FAETENO	2" x 6" BULLNOSE	MATCH CT-1 UNGLAZED MOSAIC IVORY	--	TILE BASE TO MATCH MAIN FLOOR TILE SELECTION	NEW
FAB-1	CHAIR FABRIC	CRYPTON	--	TO BE SELECTED	--	REUPHOLSTER EXISTING CHAIRS	NEW
HW-1	HARDWOOD FLOOR	--	--	MATCH EXISTING	--	MATCH EXISTING HARDWOOD FLOORING. STAIN ST-2	NEW
P-1	PAINT - TYPE 1	PPG	--	OATMEAL	--	ALL WALLS TO RECEIVE THIS PAINT UNLESS NOTED OTHERWISE.	NEW
P-2	PAINT - TYPE 2	--	--	MATCH EXISTING COLOR AND SHEEN	--	TRIM AND ORNAMENTATION PAINT. MATCH EXISTING APPLICATION METHOD.	NEW
P-3	PAINT - TYPE 3	PPG	--	STARLESS SKY - PPG0995-7	--	ALL EXPOSED DUCTWORK AT STAGE AND NEW METAL STAIR AND SHIPS LADDERS	NEW
PL-1	PLASTIC LAMINATE	TO BE SELECTED	--				NEW
PT-1	PORCELAIN WALL TILE	LANDMARK CERAMICS	2 1/2" x 10"	HANDMADE COLLECTION, ITEM #201-1903 - FOREST GREEN GLOSS FINISH	--		NEW
SS-1	SOLID SURFACE	CAMBRIA	2" THICKNESS	SIGNATURE SERIES - HERMITAGE POLISHED	--		NEW
SS-2	SOLID SURFACE	CORIAN	--	DEEP NOCTURNE	--	PROJECTOR BOOTH COUNTERTOP	NEW
ST-1	STAIN - TYPE 1	MINIWAX	--	EBONY - MW 2718 - SEMI-TRANSPARENT	--	REFINISH WOOD STAIR TREADS AND RISERS AND HANDRAILS	NEW
ST-2	STAIN - TYPE 2	MINIWAX	--	FALLEN CYPRESS - MW 425 - SEMI-TRANSPARENT	--	REFINISH HARDWOOD FLOORS AND STAIR TREADS AND RISERS	NEW
ST-3	STAIN - TYPE 4	--	--	MATCH EXISTING STAIN	--	STAIN NEW STAIRS AT EXTERIOR BALCONY	NEW
TP-1	TOILET PARTITION	BOBRICK	--	DURALINE CGL - BLACK 1595-60		GAP-FREE MAXIMUM HEIGHT. CEILING HUNG	NEW
WB-1	WOOD BASE - TYPE 1	--	--	MATCH EXISTING PROFILE - PAINT P-1	--	PROFILE TO MATCH EXISTING DEMOLISHED WOOD BASE	NEW
WB-2	WOOD BASE - TYPE 2	--	--	MATCH EXISTING PROFILE - STAIN TO MATCH EXISTING	--	PROFILE TO MATCH EXISTING DEMOLISHED WOOD BASE	NEW

FINISH LEGEND NOTES

1. ALL PRODUCTS LISTED IN THE FINISH LEGEND ARE BASIS OF DESIGN ONLY UNLESS NOTED OTHERWISE.

2. PROVIDE TRANSITION STRIPS AT TRANSITIONS FOR ALL DISSIMILAR FLOORING MATERIALS, TYPICAL. SEE DIVISION 9 SPECIFICATIONS.

3. ALL PLASTERED PAINTED WALLS TO RECEIVE P-1 UNLESS NOTED OTHERWISE.

DOOR SCHEDULE

DOOR NUMBER	DOOR HARDWARE	ACCESS CONTROL	HARDWARE FINISH	DOOR WIDTH	DOOR HEIGHT	THICKNESS	DOOR/FRAME TYPE	DOOR MATERIAL	FRAME MATERIAL	HEAD	JAMB	SILL	FIRE RATING	NOTES
00-BASEMENT														
001	HW-4D	--	630 SATIN STAINLESS STEEL	2' - 6"	7' - 0"	0' - 1 3/4"	A.1	HM	HM	EXIST.	EXIST.		--	
003	HW-SH-3D	YES	630 SATIN STAINLESS STEEL	3' - 0"	7' - 0"	0' - 1 3/4"	A.1	HM	HM	H1	J1		--	
004	HW-1B	--	630 SATIN STAINLESS STEEL	2' - 10"	6' - 6"	0' - 1 3/4"	C	HM	HM	H3	H3		90MIN	
005	HW-13		EXISTING	3' - 4"	7' - 0"	0' - 1 3/4"	B	EXISTING	EXISTING	EXIST.	EXIST.		--	
006	HW-SH-3D	YES	630 SATIN STAINLESS STEEL	3' - 0"	7' - 0"	0' - 1 3/4"	A.1	HM	HM	H1	J1		--	
01.1-STAGE														
102A	HW-1B	--	SATIN BRASS, CLEAR COATED	3' - 5"	7' - 0"	0' - 1 3/4"	C	HM	HM	EXIST.	EXIST.		90MIN	
102B	HW-4A	--	SATIN BRASS, CLEAR COATED	3' - 0"	7' - 0"	0' - 1 3/4"	A.1	HM	HM	H4	J4		--	
102C	HW-E9C	--	SATIN BRASS, CLEAR COATED	(2) 3' 2 1/2"	10' - 2"	0' - 1 3/4"	K	SCWD	HM	H4	J4		--	
103	HW-SH12A	YES	SATIN BRASS, CLEAR COATED	3' - 4"	7' - 0"	0' - 1 3/4"	D	HM	HM	H5	J5		--	INSULATED EXTERIOR DOOR
104	HW-4D.1	--	SATIN BRASS, CLEAR COATED	3' - 0"	7' - 0"	0' - 1 3/4"	F	SCWD	HM	H1	J1		--	
105	HW-2F	--	SATIN BRASS, CLEAR COATED	3' - 0"	7' - 0"	0' - 1 3/4"	F	SCWD	HM	H1	J1		--	
106	HW-2F	--	SATIN BRASS, CLEAR COATED	3' - 0"	7' - 0"	0' - 1 3/4"	F	SCWD	HM	H1	J1		--	
107	HW-5		SATIN BRASS, CLEAR COATED	2' - 6"	6' - 10"	0' - 1 3/4"	A	SCWD	HM	H1	J1		90MIN	
108	HW-4D.1	--	SATIN BRASS, CLEAR COATED	3' - 0"	7' - 0"	0' - 1 3/4"	F	SCWD	HM	H1	J1		--	
109	HW-5	--	SATIN BRASS, CLEAR COATED	2' - 10"	6' - 6"	0' - 1 3/4"	A.2	HM	HM	H4	J4		90MIN	
01.2-FIRST FLOOR														
100A	HW-E9A	YES	SATIN BRASS, CLEAR COATED	(2) 2' - 9"	7' - 3"	0' - 1 3/4"	H	EXISTING	EXISTING	H6	J6.1		--	
100B	HW-E9A	--	SATIN BRASS, CLEAR COATED	(2) 2' - 9"	7' - 3"	0' - 1 3/4"	H	EXISTING	EXISTING	H6	J6.1		--	
100C	HW-SH15A	--	SATIN BRASS, CLEAR COATED	(2) 2' - 9"	7' - 3"	0' - 1 3/4"	H	EXISTING	EXISTING	H6	J6.1		--	
100D	HW-E11	--	SATIN BRASS, CLEAR COATED	(2) 2' - 9"	7' - 3"	0' - 3"	G	EXISTING	EXISTING	H7	J7		--	REPLACE CURTAINS AT DOOR ON LOBBY SIDE - TYPE C6 - SEE AE605
100E	HW-E11	--	SATIN BRASS, CLEAR COATED	(2) 2' - 9"	7' - 3"	0' - 3"	G	EXISTING	EXISTING	H7	J7		--	REPLACE CURTAINS AT DOOR ON LOBBY SIDE - TYPE C6 - SEE AE605
100F	HW-E11	--	SATIN BRASS, CLEAR COATED	(2) 2' - 9"	7' - 3"	0' - 3"	G	EXISTING	EXISTING	H7	J7		--	REPLACE CURTAINS AT DOOR ON LOBBY SIDE - TYPE C6 - SEE AE605
101A	HW-E9B	--	SATIN BRASS, CLEAR COATED	(2) 2' - 11"	8' - 4"	0' - 1 3/4"	J	EXISTING	EXISTING	H6	J6.2		--	AUTO OPERATOR CONNECTED TO SMOKE CONTROL SYSTEM
101B	HW-E9C	--	SATIN BRASS, CLEAR COATED	(2) 2' - 11"	8' - 4"	0' - 1 3/4"	J	EXISTING	EXISTING	H6	J6.2		--	AUTO OPERATOR CONNECTED TO SMOKE CONTROL SYSTEM
101C	HW-E9C	--	SATIN BRASS, CLEAR COATED	(2) 2' - 11"	8' - 4"	0' - 1 3/4"	J	EXISTING	EXISTING	H6	J6.2		--	AUTO OPERATOR CONNECTED TO SMOKE CONTROL SYSTEM
101D	HW-E9B	--	SATIN BRASS, CLEAR COATED	(2) 2' - 11"	8' - 4"	0' - 1 3/4"	J	EXISTING	EXISTING	H6	J6.2		--	AUTO OPERATOR CONNECTED TO SMOKE CONTROL SYSTEM
101E	HW-E9C	--	SATIN BRASS, CLEAR COATED	(2) 2' - 11"	8' - 4"	0' - 1 3/4"	J	EXISTING	EXISTING	H6	J6.2		--	AUTO OPERATOR CONNECTED TO SMOKE CONTROL SYSTEM
101F	HW-E9C	--	SATIN BRASS, CLEAR COATED	(2) 2' - 11"	8' - 4"	0' - 1 3/4"	J	EXISTING	EXISTING	H6	J6.2		--	AUTO OPERATOR CONNECTED TO SMOKE CONTROL SYSTEM
110	HW-1	--	SATIN BRASS, CLEAR COATED	3' - 0"	7' - 0"	0' - 1 3/4"	E	SCWD	WD	H8	J8		--	
110A	HW-2F	--	SATIN BRASS, CLEAR COATED	3' - 0"	7' - 0"	0' - 1 3/4"	E	SCWD	HM		SEE 7/AE501		--	
111	HW-1	--	SATIN BRASS, CLEAR COATED	3' - 0"	7' - 0"	0' - 1 3/4"	E	SCWD	WD	H8	J8		--	
111A	HW-2F	--	SATIN BRASS, CLEAR COATED	3' - 0"	7' - 0"	0' - 1 3/4"	E	SCWD	HM		SEE 7/AE501		--	
02.1-BACK LEVEL 2														
204	HW-4D.1	--	SATIN BRASS, CLEAR COATED	3' - 0"	7' - 0"	0' - 1 3/4"	F	SCWD	HM	H1	J1		--	
205	HW-2F	--	SATIN BRASS, CLEAR COATED	3' - 0"	7' - 0"	0' - 1 3/4"	F	SCWD	HM	H1	J1		--	
206	HW-2F	--	SATIN BRASS, CLEAR COATED	3' - 0"	7' - 0"	0' - 1 3/4"	F	SCWD	HM	H1	J1		--	
207	HW-4D.1	--	SATIN BRASS, CLEAR COATED	3' - 0"	7' - 0"	0' - 1 3/4"	F	SCWD	HM	H1	J1		--	
02.2-BALCONY														
200A	HW-E10	--	DARK SATUARY BRONZE, CLEAR COATED	(2) 2' - 6"	7' - 9"	0' - 1 3/4"	L	EXISTING	EXISTING	H6	J6.1		--	
200B	HW-E10	--	DARK SATUARY BRONZE, CLEAR COATED	(2) 2' - 6"	7' - 9"	0' - 1 3/4"	L	EXISTING	EXISTING	H6	J6.1		--	
200C	HW-E10	--	DARK SATUARY BRONZE, CLEAR COATED	(2) 2' - 6"	7' - 9"	0' - 1 3/4"	L	EXISTING	EXISTING	H6	J6.1		--	
201	HW-4F	--	SATIN BRASS, CLEAR COATED	3' - 0"	6' - 6"	0' - 1 3/4"	A.1	EXISTING	EXISTING	EXIST.	EXIST.		--	
202A	HW-E4B	--	SATIN BRASS, CLEAR COATED	(2) 1' - 6"	8' - 4"	0' - 1 3/4"	M	EXISTING	EXISTING	H6	J6.1		--	REPLACE CURTAINS AT DOOR - TYPE C8 - SEE AE605
202B	HW-E4B	--	SATIN BRASS, CLEAR COATED	(2) 1' - 6"	8' - 4"	0' - 1 3/4"	M	EXISTING	EXISTING	H6	J6.1		--	REPLACE CURTAINS AT DOOR - SEE 1/AE423
03-BOOTH														
300	HW-4E	--	SATIN BRASS, CLEAR COATED	3' - 0"	6' - 6"	0' - 1 3/4"	A.1	EXISTING	EXISTING	EXIST.	EXIST.		--	
04.2-ATTIC														
400	HW-5A	--	630 SATIN STAINLESS STEEL	2' - 0"	6' - 4"	0' - 1 3/4"	A.2	HM	HM	H4	J4		90MIN	INSULATED EXTERIOR DOOR
05-RAFTERS														
500	HW-5A	--	630 SATIN STAINLESS STEEL	2' - 6"	5' - 6"	0' - 1 3/4"	A.2	HM	HM	H4	J4		90MIN	INSULATED EXTERIOR DOOR

DOOR SCOPE GENERAL NOTES

A. VERIFY IN FIELD ALL CONDITIONS INCLUDING DIMENSIONS

B. PROVIDE CONTINUOUS HINGE AT RESTROOM DOORS.

C. DOOR SCOPE IS DIVIDED INTO NEW AND EXISTING SCOPE. FOR NEW SCOPE - PROVIDE AS SHOWN. FOR ALL EXISTING DOORS - PROVIDE THIS SCOPE:

1. REMOVE PAINT/FINISH ON DOORS AND FRAMES. REMOVE EXISTING SEALANT
2. CLEAN AND PREPARE SURFACES FOR NEW FINISHES
3. SEAL ALL EXPOSED EDGES AROUND FRAME WITH CLEAR PAINTABLE SEALANT.
4. REFINISH EXISTING SURFACES PER ELEVATIONS ON AE602.
5. PROVIDE HARDWARE SET PER SCHEDULE

No.	Revisions:	Date:
	BID DOCUMENTS	07/01/2025

CONSULTANT

ARCHITECT/ENGINEER OF RECORD

FFE | HEAPY

STAMP

STATE OF OHIO
PATRICK R. QUINN
REGISTERED ARCHITECT
1616637

JAMES H. QUILLEN VA MEDICAL CENTER

VA U.S. Department of Veterans Affairs

Drawing Title: SCHEDULES

Phase: BID DOCUMENTS

Project Title: RESTORATION OF BUILDING 35 HISTORIC THEATER

Project Number: 621-24-103

Building Number: 35

Approved: Owner

FULLY SPRINKLERED

Location: MT. HOME, TENNESSEE

Issue Date: 05/30/2025

Checked: SS

Drawn: CD

Drawing Number: AE601

Autodesk Docs://Mt Home VA - Restoration of B35 Theater/FFE_Mt Home - Theater_B35_ARCH (2024).rvt

7/1/2025 4:21:01 PM

VA FORM 08 - 6231

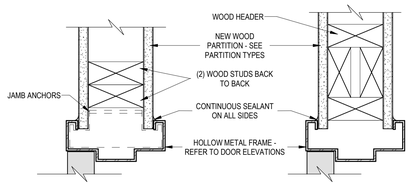

J1
JAMB DETAIL

H1
HEAD DETAIL

TYPE 1 - HM FRAME IN WOOD STUD PARTITION

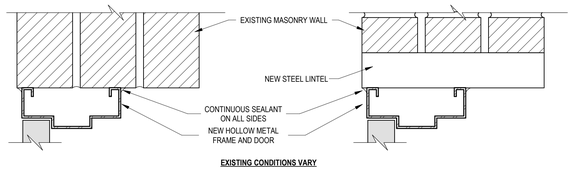

J4
JAMB DETAIL

H4
HEAD DETAIL

TYPE 4 - HM FRAME IN EXISTING MASONRY WALL

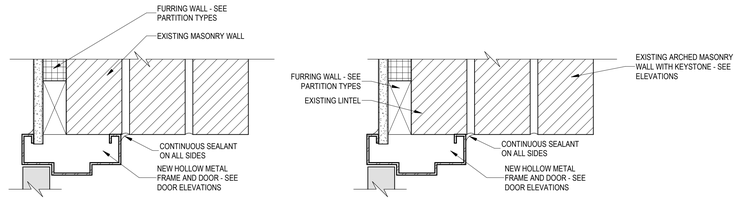

J5
JAMB DETAIL

H5
HEAD DETAIL

TYPE 5 - HM FRAME IN EXISTING MASONRY WALL WITH FURRING

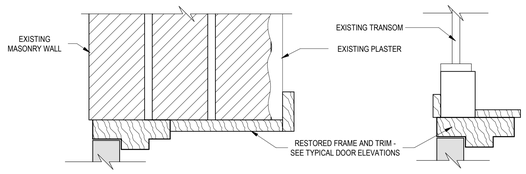

J6
JAMB DETAIL

H6.1
HEAD DETAIL

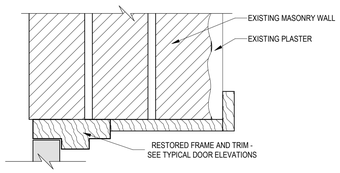

H6.2
HEAD DETAIL

TYPE 6 - EXISTING WOOD FRAME IN EXISTING PLASTER AND BRICK

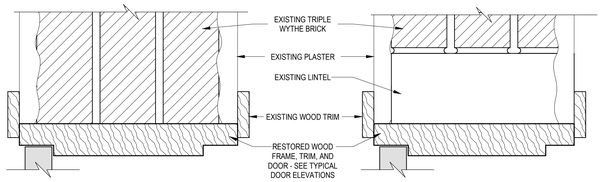

J7
JAMB DETAIL

H7
HEAD DETAIL

TYPE 7 - EXISTING WOOD FRAME IN EXISTING PLASTER AND BRICK

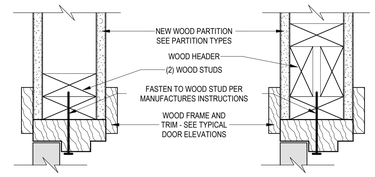

J8
JAMB DETAIL

H8
HEAD DETAIL

TYPE 8 - WOOD FRAME IN WOOD STUD PARTITION

Autodesk Docs://Mt Home VA - Restoration of B35 Theater/FFE_Mt Home - Theater_B35_ARCH (2024).rvt
7/1/2025 4:21:04 PM

No.	Revisions:	Date:
	BID DOCUMENTS	07/01/2025

CONSULTANT

ARCHITECT/ENGINEER OF RECORD

FFE | HEAPY

STAMP

STATE OF OHIO
PATRICK R. QUINN
1616637
REGISTERED ARCHITECT

JAMES H. QUILLEN VA MEDICAL CENTER

VA U.S. Department of Veterans Affairs

Drawing Title: HEAD, JAMB & SILL DETAILS

Phase: BID DOCUMENTS

Project Title: RESTORATION OF BUILDING 35 HISTORIC THEATER

Project Number: 621-24-103

Building Number: 35

Approved: Owner

FULLY SPRINKLERED

Location: MT. HOME, TENNESSEE

Issue Date: 05/30/2025

Checked: SS

Drawn: CD

Drawing Number: AE602

VA FORM 08 - 6231

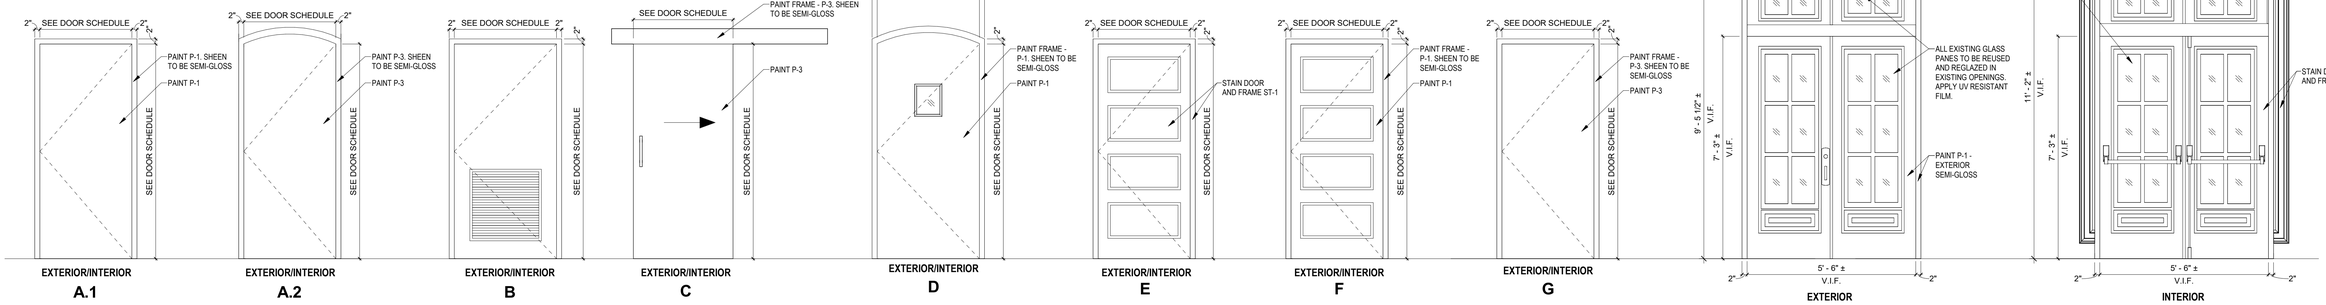

EXTERIOR/INTERIOR **A.1**

EXTERIOR/INTERIOR **A.2**

EXTERIOR/INTERIOR **B**

EXTERIOR/INTERIOR **C**

EXTERIOR/INTERIOR **D**

EXTERIOR/INTERIOR **E**

EXTERIOR/INTERIOR **F**

EXTERIOR/INTERIOR **G**

EXTERIOR **H**

NOTE: CONTRACTOR TO ASSUME 40% OF DOOR AND FRAME TO BE REPAIRED. REFER TO DOOR SCHEDULE FOR QUANTITIES - SEE SPECIFICATIONS

INTERIOR **H**

NOTE: CONTRACTOR TO ASSUME 40% OF DOOR AND FRAME TO BE REPAIRED. REFER TO DOOR SCHEDULE FOR QUANTITIES - SEE SPECIFICATIONS

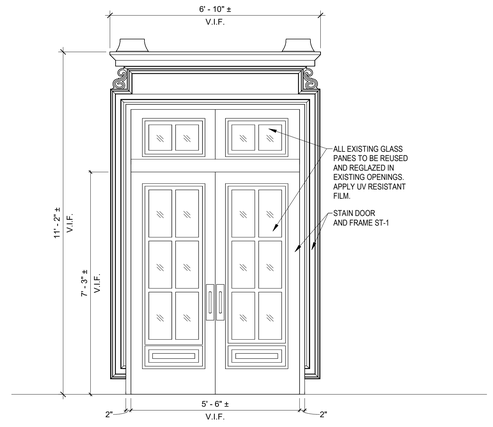

EXTERIOR/INTERIOR **I**

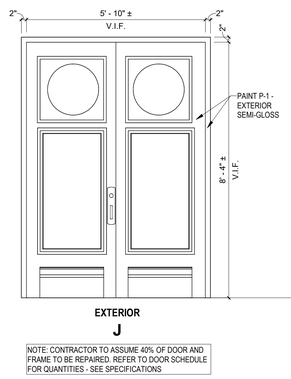

EXTERIOR **J**

NOTE: CONTRACTOR TO ASSUME 40% OF DOOR AND FRAME TO BE REPAIRED. REFER TO DOOR SCHEDULE FOR QUANTITIES - SEE SPECIFICATIONS

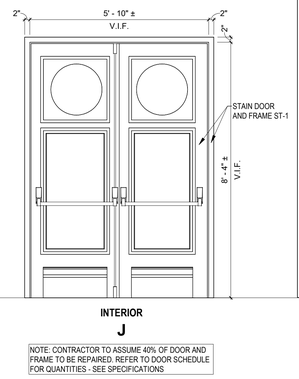

INTERIOR **J**

NOTE: CONTRACTOR TO ASSUME 40% OF DOOR AND FRAME TO BE REPAIRED. REFER TO DOOR SCHEDULE FOR QUANTITIES - SEE SPECIFICATIONS

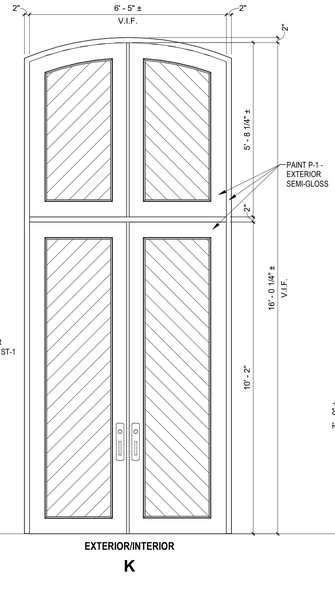

EXTERIOR/INTERIOR **K**

EXTERIOR **L**

NOTE: CONTRACTOR TO ASSUME 50% OF DOOR AND FRAME TO BE REPAIRED. REFER TO DOOR SCHEDULE FOR QUANTITIES - SEE SPECIFICATIONS

INTERIOR **L**

NOTE: CONTRACTOR TO ASSUME 50% OF DOOR AND FRAME TO BE REPAIRED. REFER TO DOOR SCHEDULE FOR QUANTITIES - SEE SPECIFICATIONS

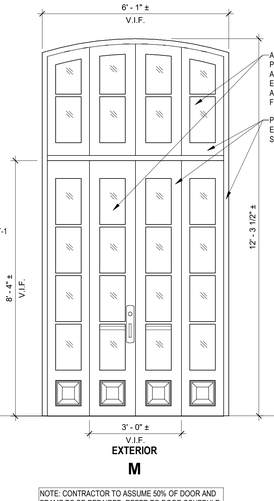

EXTERIOR **M**

NOTE: CONTRACTOR TO ASSUME 50% OF DOOR AND FRAME TO BE REPAIRED. REFER TO DOOR SCHEDULE FOR QUANTITIES - SEE SPECIFICATIONS

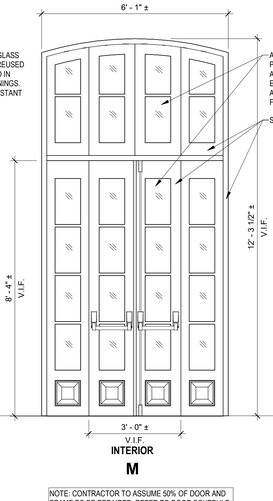

INTERIOR **M**

NOTE: CONTRACTOR TO ASSUME 50% OF DOOR AND FRAME TO BE REPAIRED. REFER TO DOOR SCHEDULE FOR QUANTITIES - SEE SPECIFICATIONS

TYPICAL DOOR AND FRAME ELEVATIONS
1/2" = 1'-0"

No.	Revisions:	Date:
	BID DOCUMENTS	07/01/2025

CONSULTANT

ARCHITECT/ENGINEER OF RECORD

FFE | HEAPY

STAMP

STATE OF OHIO PATRICK R. QUINN 1616637 REGISTERED ARCHITECT

JAMES H. QUILLEN VA MEDICAL CENTER

VA U.S. Department of Veterans Affairs

Drawing Title	TYPICAL DOOR ELEVATIONS
Approved: Owner	
Phase	BID DOCUMENTS
	FULLY SPRINKLERED
Project Title	RESTORATION OF BUILDING 35 HISTORIC THEATER
Location	MT. HOME, TENNESSEE
Issue Date	05/30/2025
Checked	SS
Drawn	CD
Project Number	621-24-103
Building Number	35
Drawing Number	AE603

Autodesk Docs://Mt Home VA - Restoration of B35 Theater/FFE_Mt Home - Theater_B35_ARCH (2024).rvt
7/1/2025 4:21:08 PM

VA FORM 08 - 6231

WINDOW SCHEDULE

WINDOW TYPE	COUNT	WIDTH	HEIGHT	LEVEL	SILL HEIGHT	HEAD	JAMB	SILL	TYPE OF WORK
A	2	9' - 1 1/2"	18' - 9 1/2"	01.2-FIRST FLOOR	14' - 0"	--	--	--	RESTORATION
B	6	3' - 5"	8' - 3 3/4"	01.1-STAGE	31' - 8"				NEW
C	1	2' - 0"	4' - 0"	02.1-BACK LEVEL 2	2' - 8"	--	--	--	NEW
C	1	2' - 0"	4' - 0"	02.1-BACK LEVEL 2	3' - 9"	--	--	--	NEW
C	1	2' - 0"	4' - 0"	01.2-FIRST FLOOR	5' - 4 3/4"	--	--	--	NEW
D	2	5' - 1"	4' - 4 3/4"	02.1-BACK LEVEL 2	1' - 5"	--	--	--	NEW
E	4	5' - 1"	10' - 7 3/4"	01.1-STAGE	6' - 4 3/4"	4/AE311	--	4/AE311	NEW
F	4	2' - 9"	2' - 9 1/2"	00-BASEMENT	5' - 0"	--	--	--	NEW
G	2	2' - 8 1/2"	2' - 0"	03-BOOTH	2' - 4 1/8"	--	--	--	NEW

WINDOW NOTES

A. VERIFY IN FIELD ALL CONDITIONS INCLUDING DIMENSIONS PRIOR TO SHOP DRAWINGS AND FABRICATION.

B. WINDOW SCOPE IS DIVIDED INTO NEW AND RESTORATION SCOPE. FOR NEW SCOPE - PROVIDE AS SHOWN. FOR ALL RESTORATION WINDOWS - PROVIDE THIS SCOPE:

1. REMOVE PAINT/FINISH AND EXISTING SEALANT
2. CLEAN AND PREPARE SURFACES FOR NEW FINISHES
3. SEAL ALL EXPOSED EDGES AROUND FRAME WITH CLEAR PAINTABLE SEALANT.

C. ALL NEW INTERIOR WINDOW TRIM, CASING, STOOLS, ETC. TO MATCH EXISTING. TRIM NOT SHOWN ON WINDOW ELEVATIONS.

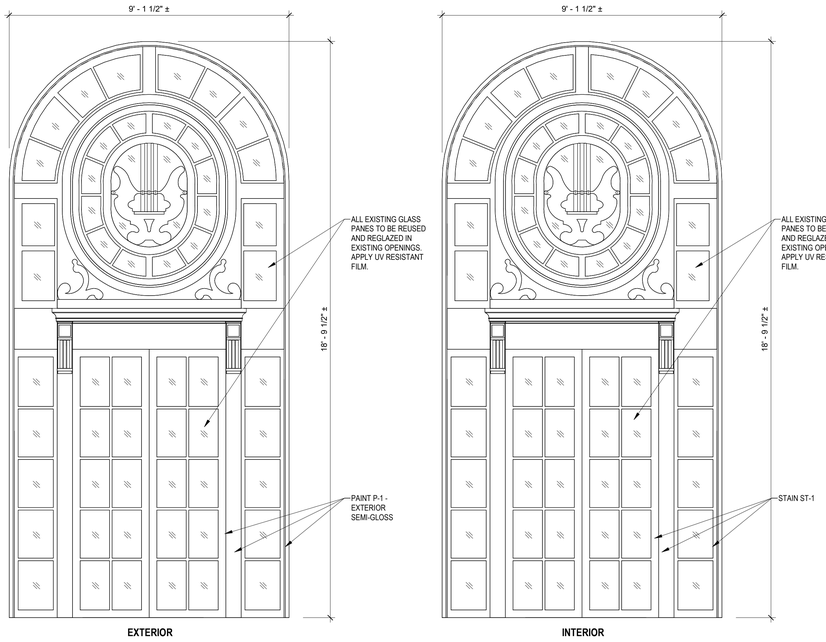

EXTERIOR INTERIOR

WINDOW TYPE: A

NOTE: ALL NEW GLAZING TO BE TEMPERED NON-IGU MATCH EXISTING THICKNESS. APPLY UV RESISTANT FILM AT INTERIOR GLAZING.

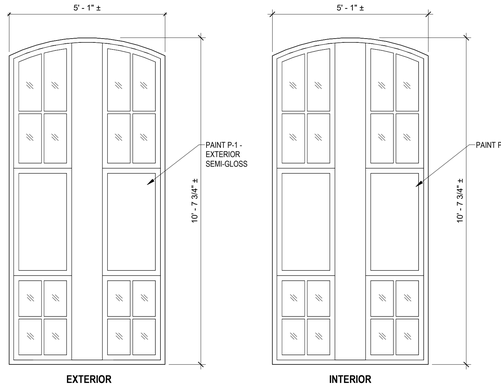

EXTERIOR INTERIOR

WINDOW TYPE: E

NOTE: NEW GLAZING TO BE 1" IGU WITH FROSTED FILM APPLIED AT INTERIOR

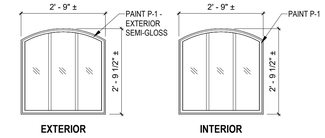

EXTERIOR INTERIOR

WINDOW TYPE: F

NOTE: NEW GLAZING TO BE 1" IGU

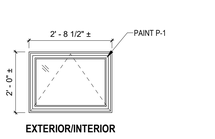

EXTERIOR/INTERIOR

WINDOW TYPE: G

NOTE: NEW GLAZING TO BE 1" IGU

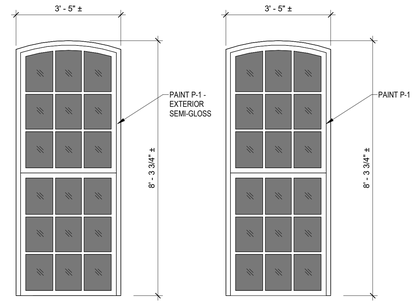

EXTERIOR INTERIOR

WINDOW TYPE: B

NOTE: NEW GLAZING TO BE 1" IGU WITH BLACKOUT FILM APPLIED AT INTERIOR

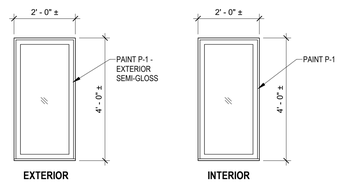

EXTERIOR INTERIOR

WINDOW TYPE: C

NOTE: NEW GLAZING TO BE 1" IGU

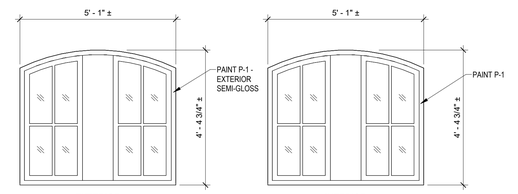

EXTERIOR INTERIOR

WINDOW TYPE: D

NOTE: NEW GLAZING TO BE 1" IGU

TYPICAL WINDOW ELEVATIONS
1/2" = 1'-0"

No.	Revisions:	Date:
	BID DOCUMENTS	07/01/2025

CONSULTANT

ARCHITECT/ENGINEER OF RECORD

FFE | HEAPY

STAMP

STATE OF OHIO · PATRICK R. QUINN · 1616637 · REGISTERED ARCHITECT

JAMES H. QUILLEN VA MEDICAL CENTER

VA U.S. Department of Veterans Affairs

Drawing Title	TYPICAL WINDOW ELEVATIONS
Phase	BID DOCUMENTS
Approved: Owner	
	FULLY SPRINKLERED
Project Title	RESTORATION OF BUILDING 35 HISTORIC THEATER
Project Number	621-24-103
Building Number	35
Location	MT. HOME, TENNESSEE
Drawing Number	AE604
Issue Date	05/30/2025
Checked	SS
Drawn	CD

Autodesk Docs://Mt Home VA - Restoration of B35 Theater/FFE_Mt Home - Theater_B35_ARCH (2024).rvt
7/1/2025 4:21:11 PM

VA FORM 08 - 6231

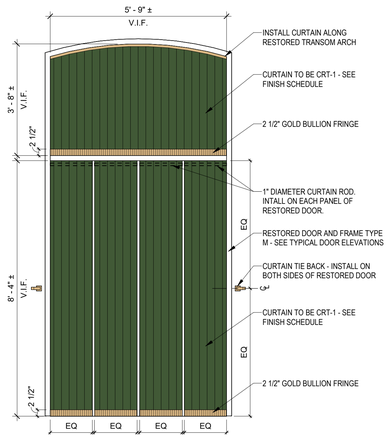

CURTAIN TYPE: C9

(5) PANEL CURTAIN. INSTALL ON EXISTING DOORS 202A & 202B

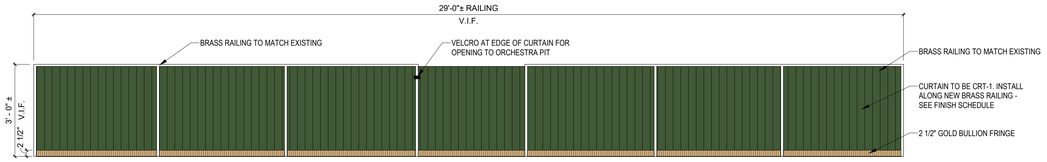

CURTAIN TYPE: C10

(7) PANEL CURTAIN. VERIFY EACH PANEL SIZE AFTER NEW BRASS RAILING IS FABRICATED. INSTALL ON NEW BRASS RAILING TO MATCH EXISTING

CURTAIN SCHEDULE

CURTAIN TYPE	COUNT
C1	1
C2	2
C3	1
C4	2
C5	1
C6	4
C8	4
C10	1

GENERAL CURTAIN NOTES

A. ALL EXISTING CURTAINS TO BE REMOVED. GATHER DIMENSIONS AS NECESSARY TO PRODUCE NEW CURTAINS.
B. VERIFY IN FIELD ALL CONDITIONS INCLUDING DIMENSIONS PRIOR TO FABRICATION.

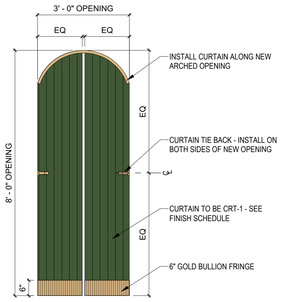

CURTAIN TYPE: C5

(2) PANEL CURTAIN. INSTALL IN EXISTING ARCHED OPENING

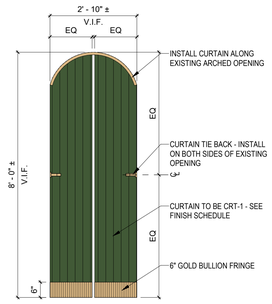

CURTAIN TYPE: C6

(2) PANEL CURTAIN. INSTALL IN NEW ARCHED OPENING

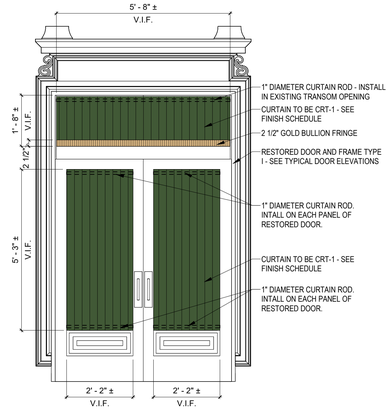

CURTAIN TYPE: C7

(3) PANEL CURTAIN. INSTALL ON EXISTING DOORS 101D, 101E & 101F

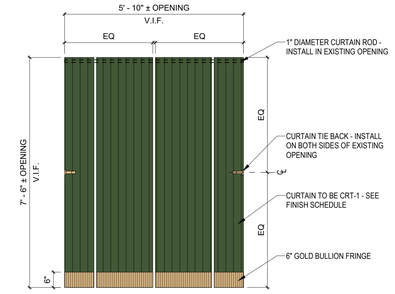

CURTAIN TYPE: C8

(4) PANEL CURTAIN. INSTALL IN EXISTING OPENING

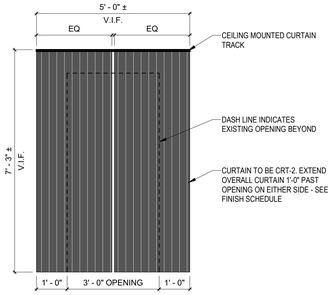

CURTAIN TYPE: C1

(2) PANEL CURTAIN. CEILING HUNG TRACK INSTALLATION

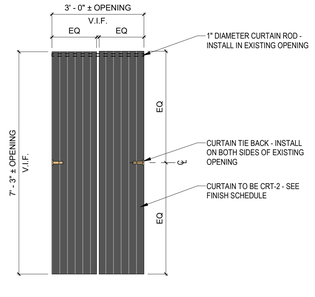

CURTAIN TYPE: C2

(2) PANEL CURTAIN. INSTALL IN EXISTING OPENING

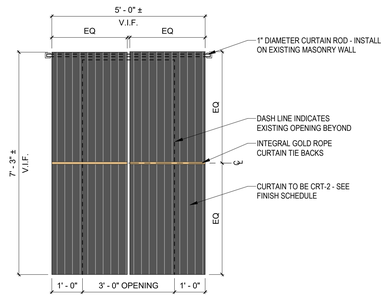

CURTAIN TYPE: C3

(2) PANEL CURTAIN. INSTALL IN EXISTING OPENING

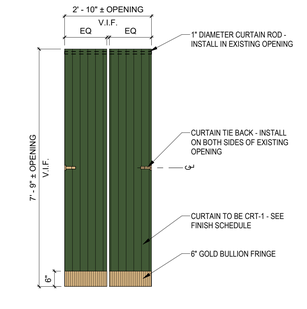

CURTAIN TYPE: C4

(2) PANEL CURTAIN. INSTALL IN EXISTING OPENING

TYPICAL CURTAIN ELEVATIONS
1/2" = 1'-0"

No.	Revisions:	Date:
	BID DOCUMENTS	07/01/2025

CONSULTANT

ARCHITECT/ENGINEER OF RECORD

FFE | HEAPY

STAMP

STATE OF OHIO
PATRICK R. QUINN
1616637
REGISTERED ARCHITECT

JAMES H. QUILLEN VA MEDICAL CENTER

VA U.S. Department of Veterans Affairs

Drawing Title	TYPICAL CURTAIN ELEVATIONS
Phase	BID DOCUMENTS
Project Title	RESTORATION OF BUILDING 35 HISTORIC THEATER
Project Number	621-24-103
Building Number	35
Approved: Owner	
Location	MT. HOME, TENNESSEE
Drawing Number	AE605
Issue Date	05/30/2025
Checked	SS
Drawn	CD

FULLY SPRINKLERED

Autodesk Docs://Mt Home VA - Restoration of B35 Theater/FFE_Mt Home - Theater_B35_ARCH (2024).rvt
7/1/2025 4:21:14 PM

VA FORM 08 - 6231