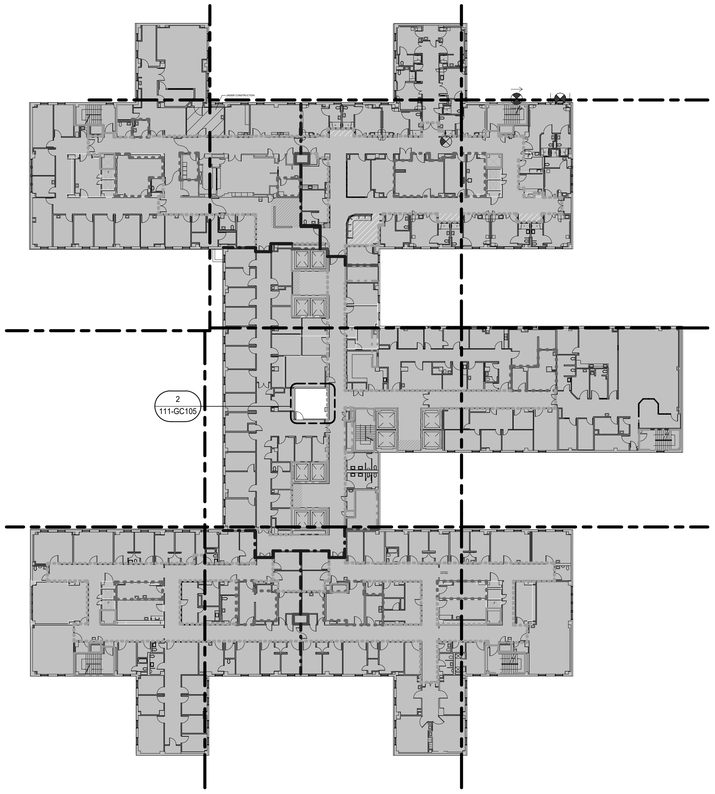

1 BUILDING 111 LEVEL 05 FLOOR LIFE SAFETY PLAN
1" = 30'-0"

CODE SUMMARY

1. FULLY SPRINKLERED
2. HEALTHCARE OCCUPANCY
3. SQUARE FOOTAGE: 61, 851

BARRIER LEGEND

- FB1 = EXISTING FIRE BARRIER 1HR (WALL TYPE R2,R3,R4,R5)
- NON-RATED INTERIOR PARTITION WALL (WITH INSULATION)
- EXISTING WALL TO REMAIN

LIFE SAFETY NOTES

1. THIS PLAN IS FOR LIFE SAFETY INFORMATION ONLY.
2. BUILDING IS FULLY SPRINKLERED IN ACCORDANCE WITH NFPA 13 AND IS PROTECTED WITH A SUPERVISED AUTOMATIC SMOKE DETECTION SYSTEM.
3. WALL TYPES ARE DETAILED ON GC102.
4. REFER TO THIS DRAWING FOR MEANS OF EGRESS.
5. REFER TO THIS DRAWING FOR DOOR CAPACITIES.
6. FINAL LOCATION OF FAAP PANEL TO BE COORDINATED WITH FIRE MARSHALL.
7. COORDINATE ALL ICRA-RELATED ACTIVITIES WITH COR PRIOR TO PERFORMANCE OF ANY WORK.

LIFE SAFETY LEGEND

- EMERGENCY LIGHT
- FIRE EXTINGUISHER
- EXIT
- F — FIRE ALARM - MANUAL PULL STATION
- EP — EXIT PASSAGEWAY
- LC — LINEN CHUTE
- TC — TRASH CHUTE
- EX — EXIT
- HE — HORIZONTAL EXIT PASSAGEWAY
- ILLUMINATED EXIT SIGN / DIRECTION
- EGRESS DIRECTIONAL ARROW
- TRAVEL DISTANCE START CIRCLE
- X'-X" — MAXIMUM TRAVEL DISTANCE
- 2 HOUR FIRE/SMOKE ZONE BARRIER
- 2 HOUR FIRE BARRIER
- SMOKE ZONE BARRIER
- 1 HOUR FIRE BARRIER HAZARDOUS ROOM ENCLOSURE
- SMOKE RESISTIVE HAZARDOUS ROOM ENCLOSURE
- NON-RATED SMOKE ZONE PARTITION
- HEALTH CARE OCCUPANCY CORRIDORS
- NON-RATED SMOKE (COMMUNICATING SPACE)
- SPRINKLER AND FIRE ALARM ZONE BOUNDARY
- 1 HOUR FIRE BARRIER HAZARDOUS ROOM ENCLOSURE
- SMOKE RESISTIVE HAZARDOUS ROOM ENCLOSURE
- EXIT STAIRWELL/PASSAGEWAY
- SUITE DESIGNATION
- AREA OPEN TO CORRIDOR WITH SMOKE DETECTION
- AREA OPEN TO CORRIDOR NO SMOKE DETECTION REQUIRED

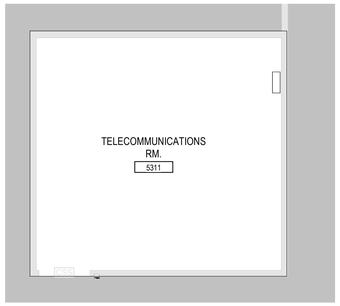

2 BUILDING 111 LEVEL 05 FLOOR LIFE SAFETY PLAN - RM. 5311
1/4" = 1'-0"

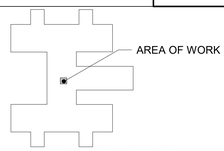

111 LEVEL 05 - KEY PLAN
NTS

TRUE NORTH
PLAN NORTH

0' 15' 30' 60'
Graphic Scale : 1" = 30'-0"

Revisions:	Date:

CONSULTANT

IMEG
15 SUNNEN DR SUITE 104
SAINT LOUIS, MO 63143
314.645.1132 FAX: 314.645.1173
www.imegcorp.com **# 17002665.02**

ARCHITECT/ENGINEER OF RECORD

Romanyk Consulting
Focusing on what matters
Romanyk Consulting Corp. www.romanykconsulting.com
3308 Preston Road, Suite 350-164, Plano, Texas 75093

STAMP

LICENSED ARCHITECT
REBECCA C. OLSON
001.011034
STATE OF ILLINOIS
9.5.2025

Office of Construction and Facilities Management

VA U.S. Department of Veterans Affairs

Drawing Title BUILDING 111 FIFTH FLOOR LIFE SAFETY PLAN	**Phase** FINAL BID DOCUMENTS	**Project Title** EHRM INFRASTRUCTURE UPGRADES – MILWAUKEE, WI	**Project Number** 695-21-700
			Building Number 111
Approved:	**Sprinklered** FULLY SPRINKLERED	**Location** 5000 W. NATIONAL AVENUE MILWAUKEE, WI	**Drawing Number** 111-GC105
		Issue Date SEPTEMBER 5, 2025 / **Checked** RCO / **Drawn** EM	

Graphic Scale: 32' / 16' / 8' / 0' = 1/16" = 1'-0"
Graphic Scale: 16' / 8' / 4' / 0' = 1/8" = 1'-0"
Graphic Scale: 2' / 1' / 8" / 4" / 0' = 3/32" = 1'-0"
Graphic Scale: 4' / 2' / 1' / 0' = 1/4" = 1'-0"
Graphic Scale: 12' / 6' / 3' / 0' = 3/16" = 1'-0"
Graphic Scale: 4' / 2' / 1' / 0' = 1/2" = 1'-0"
Graphic Scale: 2' / 1' / 6" / 0' = 3/4" = 1'-0"
Graphic Scale: 2' / 1' / 6" / 0' = 1" = 1'-0"
Graphic Scale: 1'-6" / 1' / 6" / 3" / 0' = 1 1/2" = 1'-0"

Autodesk Docs://OCFM East - Milwaukee EHRM (R24)/Consolidated Model (R24).rvt
9/3/2025 12:39:24 PM

VA FORM 08 - 6231

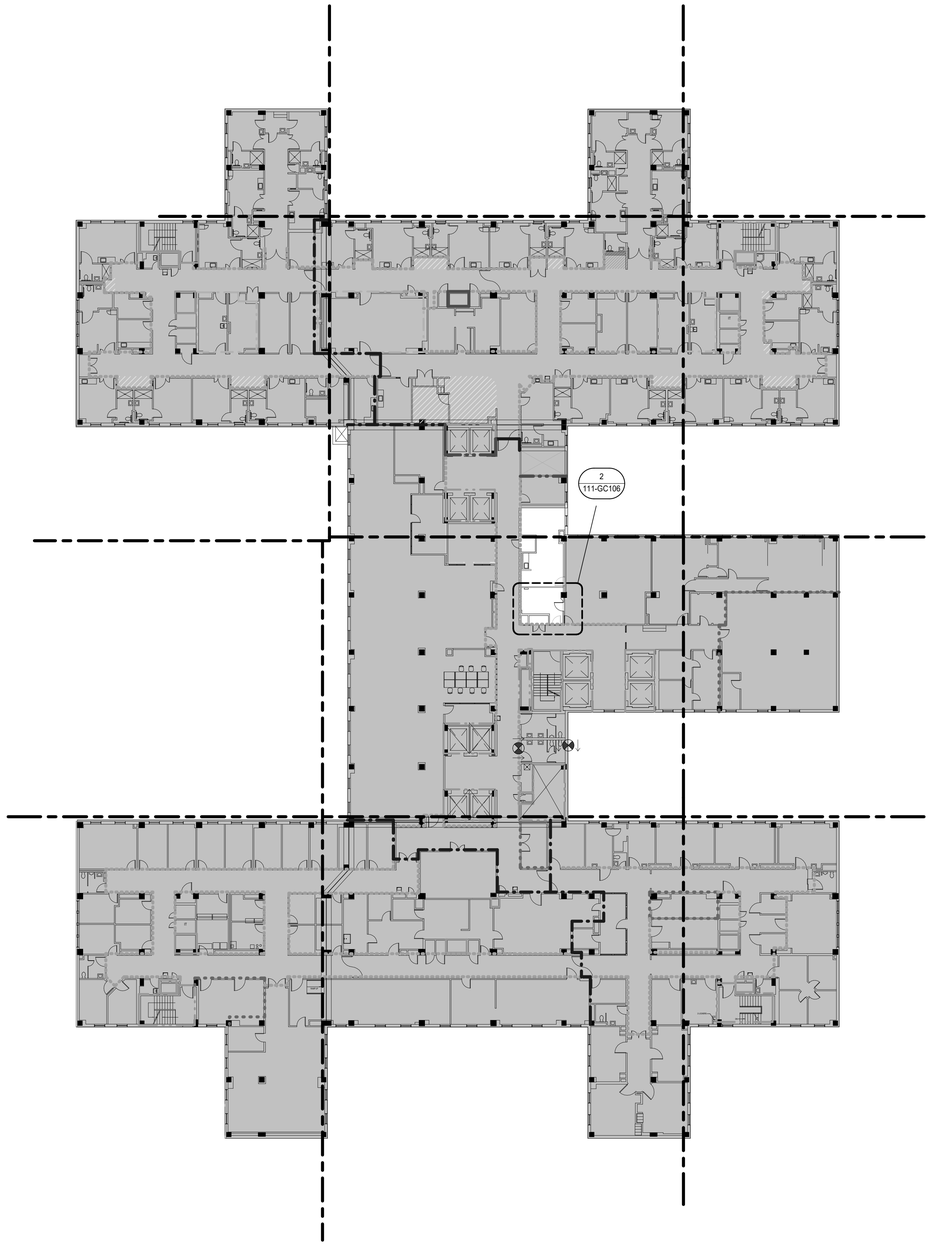

1 BUILDING 111 LEVEL 06 FLOOR LIFE SAFETY PLAN
3/64" = 1'-0"

CODE SUMMARY

1. FULLY SPRINKLERED
2. HEALTHCARE OCCUPANCY
3. SQUARE FOOTAGE: 58,706

BARRIER LEGEND

- FB1 = EXISTING FIRE BARRIER 1HR (WALL TYPE R2,R3,R4,R5)
- NON-RATED INTERIOR PARTITION WALL (WITH INSULATION)
- EXISTING WALL TO REMAIN

LIFE SAFETY NOTES

1. THIS PLAN IS FOR LIFE SAFETY INFORMATION ONLY.
2. BUILDING IS FULLY SPRINKLERED IN ACCORDANCE WITH NFPA 13 AND IS PROTECTED WITH A SUPERVISED AUTOMATIC SMOKE DETECTION SYSTEM.
3. WALL TYPES ARE DETAILED ON GC102.
4. REFER TO THIS DRAWING FOR MEANS OF EGRESS.
5. REFER TO THIS DRAWING FOR DOOR CAPACITIES.
6. FINAL LOCATION OF FAAP PANEL TO BE COORDINATED WITH FIRE MARSHALL.
7. COORDINATE ALL ICRA-RELATED ACTIVITIES WITH COR PRIOR TO PERFORMANCE OF ANY WORK.

LIFE SAFETY LEGEND

- EMERGENCY LIGHT
- FIRE EXTINGUISHER
- EXIT
- F — FIRE ALARM - MANUAL PULL STATION
- EP — EXIT PASSAGEWAY
- LC — LINEN CHUTE
- TC — TRASH CHUTE
- EX — EXIT
- HE — HORIZONTAL EXIT PASSAGEWAY
- ILLUMINATED EXIT SIGN / DIRECTION
- EGRESS DIRECTIONAL ARROW
- TRAVEL DISTANCE START CIRCLE
- X'-X" — MAXIMUM TRAVEL DISTANCE
- 2 HOUR FIRE/SMOKE ZONE BARRIER
- 2 HOUR FIRE BARRIER
- SMOKE ZONE BARRIER
- 1 HOUR FIRE BARRIER HAZARDOUS ROOM ENCLOSURE
- SMOKE RESISTIVE HAZARDOUS ROOM ENCLOSURE
- NON-RATED SMOKE ZONE PARTITION
- HEALTH CARE OCCUPANCY CORRIDORS
- NON-RATED SMOKE (COMMUNICATING SPACE)
- SPRINKLER AND FIRE ALARM ZONE BOUNDARY
- 1 HOUR FIRE BARRIER HAZARDOUS ROOM ENCLOSURE
- SMOKE RESISTIVE HAZARDOUS ROOM ENCLOSURE
- EXIT STAIRWELL/PASSAGEWAY
- SUITE DESIGNATION
- AREA OPEN TO CORRIDOR WITH SMOKE DETECTION
- AREA OPEN TO CORRIDOR NO SMOKE DETECTION REQUIRED

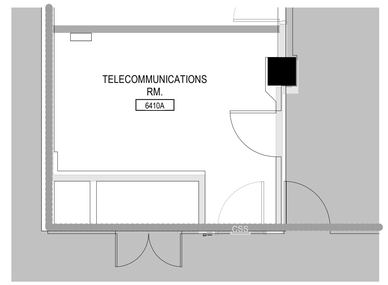

2 BUILDING 111 LEVEL 06 FLOOR LIFE SAFETY PLAN - RM. 6410A
1/4" = 1'-0"

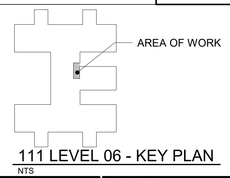

111 LEVEL 06 - KEY PLAN
NTS

TRUE NORTH
PLAN NORTH

0' 15' 30' 60'
Graphic Scale : 1" = 30'-0"

Graphic Scale : 1/16" = 1'-0" (0' 8' 16' 32')
Graphic Scale : 1/8" = 1'-0" (0' 4' 8' 16')
Graphic Scale : 3/32" = 1'-0" (0' 4" 8" 1' 2')
Graphic Scale : 1/4" = 1'-0" (0' 1' 2' 4')
Graphic Scale : 3/16" = 1'-0" (0' 3' 6' 12')
Graphic Scale : 1/2" = 1'-0" (0' 1' 2' 4')
Graphic Scale : 3/4" = 1'-0" (0' 6" 1' 2')
Graphic Scale : 1" = 1'-0" (0' 6" 1' 2')
Graphic Scale : 1 1/2" = 1'-0" (0' 3" 6" 1' 1'6")

Revisions:	Date:

CONSULTANT

IMEG
15 SUNNEN DR SUITE 104
SAINT LOUIS, MO 63143
314.645.1132 FAX: 314.645.1173
www.imegcorp.com # 17002665.02

ARCHITECT/ENGINEER OF RECORD

Romanyk Consulting
Focusing on what matters
Romanyk Consulting Corp. www.romanykconsulting.com
3308 Preston Road, Suite 350-164, Plano, Texas 75093

STAMP

LICENSED ARCHITECT
REBECCA C. OLSON
001.011858
STATE OF ILLINOIS
9.5.2025

Office of Construction and Facilities Management

VA U.S. Department of Veterans Affairs

Drawing Title BUILDING 111 SIXTH FLOOR LIFE SAFETY PLAN	**Phase** FINAL BID DOCUMENTS	**Project Title** EHRM INFRASTRUCTURE UPGRADES – MILWAUKEE, WI	**Project Number** 695-21-700
			Building Number 111
Approved:	**Sprinklered** FULLY SPRINKLERED	**Location** 5000 W. NATIONAL AVENUE MILWAUKEE, WI	**Drawing Number** 111-GC106
		Issue Date SEPTEMBER 5, 2025 / **Checked** RCO / **Drawn** EM	

Autodesk Docs://OCFM East - Milwaukee EHRM (R24)/Consolidated Model (R24).rvt
9/3/2025 12:30:28 PM

VA FORM 08 - 6231

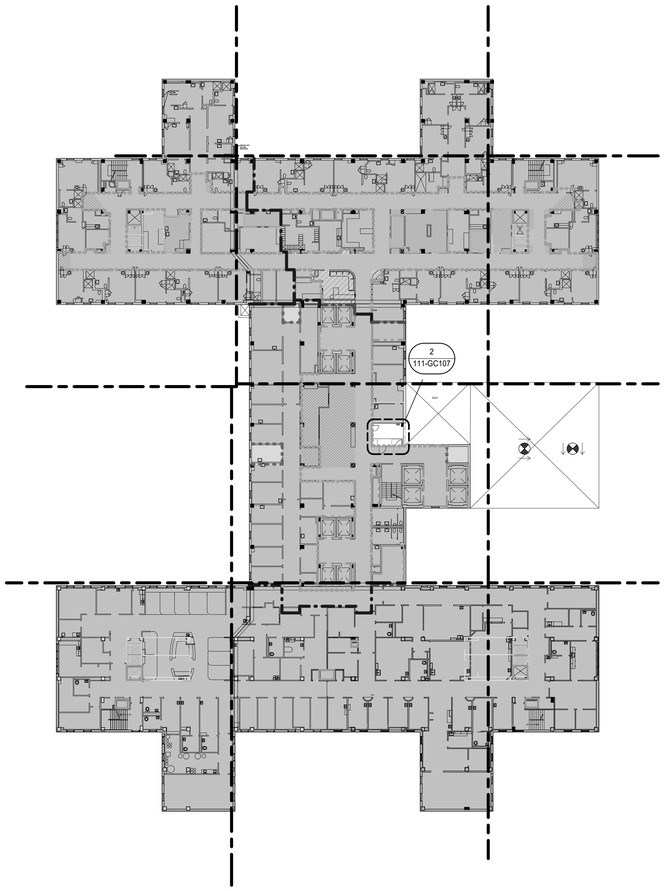

1 BUILDING 111 LEVEL 07 FLOOR LIFE SAFETY PLAN
1" = 30'-0"

CODE SUMMARY

1. FULLY SPRINKLERED
2. HEALTHCARE OCCUPANCY
3. SQUARE FOOTAGE: 58,872

BARRIER LEGEND

- FB1 = EXISTING FIRE BARRIER 1HR (WALL TYPE R2,R3,R4,R5)
- NON-RATED INTERIOR PARTITION WALL (WITH INSULATION)
- EXISTING WALL TO REMAIN

LIFE SAFETY NOTES

1. THIS PLAN IS FOR LIFE SAFETY INFORMATION ONLY.
2. BUILDING IS FULLY SPRINKLERED IN ACCORDANCE WITH NFPA 13 AND IS PROTECTED WITH A SUPERVISED AUTOMATIC SMOKE DETECTION SYSTEM.
3. WALL TYPES ARE DETAILED ON GC102.
4. REFER TO THIS DRAWING FOR MEANS OF EGRESS.
5. REFER TO THIS DRAWING FOR DOOR CAPACITIES.
6. FINAL LOCATION OF FAAP PANEL TO BE COORDINATED WITH FIRE MARSHALL.
7. COORDINATE ALL ICRA-RELATED ACTIVITIES WITH COR PRIOR TO PERFORMANCE OF ANY WORK.

LIFE SAFETY LEGEND

- EMERGENCY LIGHT
- FIRE EXTINGUISHER
- EXIT
- F — FIRE ALARM - MANUAL PULL STATION
- EP — EXIT PASSAGEWAY
- LC — LINEN CHUTE
- TC — TRASH CHUTE
- EX — EXIT
- HE — HORIZONTAL EXIT PASSAGEWAY
- ILLUMINATED EXIT SIGN / DIRECTION
- EGRESS DIRECTIONAL ARROW
- TRAVEL DISTANCE START CIRCLE
- X'-X" — MAXIMUM TRAVEL DISTANCE
- 2 HOUR FIRE/SMOKE ZONE BARRIER
- 2 HOUR FIRE BARRIER
- SMOKE ZONE BARRIER
- 1 HOUR FIRE BARRIER HAZARDOUS ROOM ENCLOSURE
- SMOKE RESISTIVE HAZARDOUS ROOM ENCLOSURE
- NON-RATED SMOKE ZONE PARTITION
- HEALTH CARE OCCUPANCY CORRIDORS
- NON-RATED SMOKE (COMMUNICATING SPACE)
- SPRINKLER AND FIRE ALARM ZONE BOUNDARY
- 1 HOUR FIRE BARRIER HAZARDOUS ROOM ENCLOSURE
- SMOKE RESISTIVE HAZARDOUS ROOM ENCLOSURE
- EXIT STAIRWELL/PASSAGEWAY
- SUITE DESIGNATION
- AREA OPEN TO CORRIDOR WITH SMOKE DETECTION
- AREA OPEN TO CORRIDOR NO SMOKE DETECTION REQUIRED

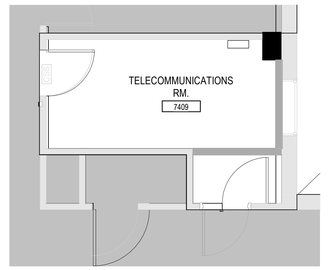

2 BUILDING 111 LEVEL 07 FLOOR LIFE SAFETY PLAN - RM. 7412
1/4" = 1'-0"

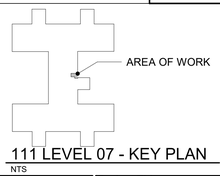

111 LEVEL 07 - KEY PLAN
NTS

TRUE NORTH
PLAN NORTH

0' 15' 30' 60'
Graphic Scale : 1" = 30'-0"

Graphic Scale - 3/16" = 1'-0" (0' 1' 3' 6' 12')
Graphic Scale - 1/8" = 1'-0" (0' 4' 8' 16' 32')
Graphic Scale - 3/32" = 1'-0" (0' 4" 8" 1' 2')
Graphic Scale - 1/4" = 1'-0" (0' 1' 2' 4')
Graphic Scale - 1/2" = 1'-0" (0' 1' 2' 4')
Graphic Scale - 3/4" = 1'-0" (0' 6" 1' 2')
Graphic Scale - 1" = 1'-0" (0' 6" 1' 2')
Graphic Scale - 1 1/2" = 1'-0" (0' 3" 6" 1' 1' 6")

Revisions:	Date:

CONSULTANT

IMEG
15 SUNNEN DR SUITE 104
SAINT LOUIS, MO 63143
314.645.1132 FAX: 314.645.1173
www.imegcorp.com **# 17002665.02**

ARCHITECT/ENGINEER OF RECORD

Romanyk Consulting
Focusing on what matters
Romanyk Consulting Corp. www.romanykconsulting.com
3308 Preston Road, Suite 350-164, Plano, Texas 75093

STAMP

LICENSED ARCHITECT
REBECCA C. OLSON
001.011934
STATE OF ILLINOIS
9.5.2025

Office of Construction and Facilities Management
VA U.S. Department of Veterans Affairs

Drawing Title BUILDING 111 SEVENTH FLOOR LIFE SAFETY PLAN	**Phase** FINAL BID DOCUMENTS	**Project Title** EHRM INFRASTRUCTURE UPGRADES – MILWAUKEE, WI	**Project Number** 695-21-700
Approved:	**Sprinklered** FULLY SPRINKLERED	**Location** 5000 W. NATIONAL AVENUE MILWAUKEE, WI	**Building Number** 111
		Issue Date SEPTEMBER 5, 2025 / **Checked** RCO / **Drawn** EM	**Drawing Number** 111-GC107

Autodesk Docs://OCFM East - Milwaukee EHRM (R24)/Consolidated Model (R24).rvt
9/3/2025 12:39:32 PM

VA FORM 08 - 6231

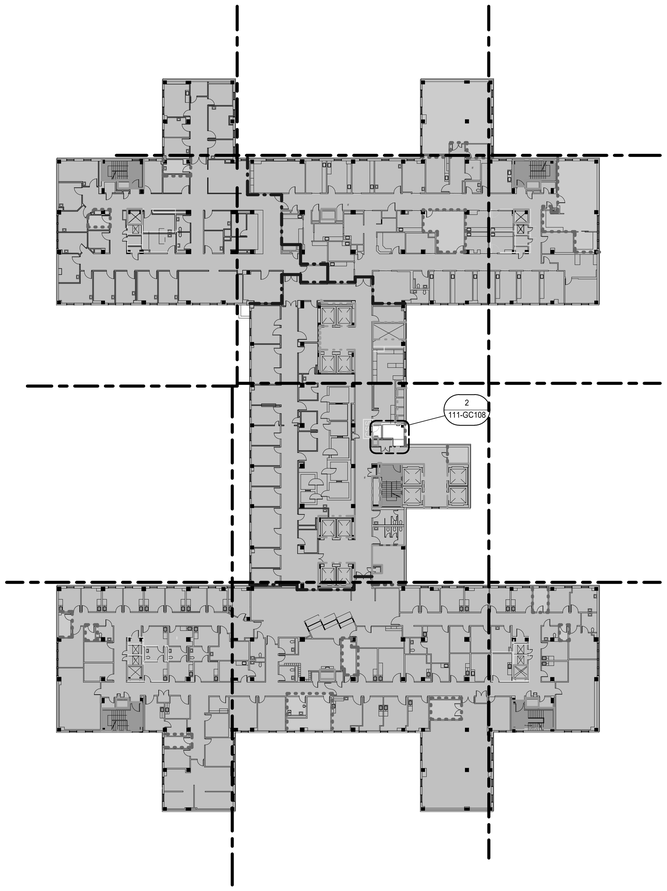

1 BUILDING 111 LEVEL 08 FLOOR LIFE SAFETY PLAN
1" = 30'-0"

CODE SUMMARY

1. FULLY SPRINKLERED
2. AMBULATORY HEALTHCARE OCCUPANCY
3. SQUARE FOOTAGE: 58,872

BARRIER LEGEND

- FB1 = EXISTING FIRE BARRIER 1HR (WALL TYPE R2,R3,R4,R5)
- NON-RATED INTERIOR PARTITION WALL (WITH INSULATION)
- EXISTING WALL TO REMAIN

LIFE SAFETY NOTES

1. THIS PLAN IS FOR LIFE SAFETY INFORMATION ONLY.
2. BUILDING IS FULLY SPRINKLERED IN ACCORDANCE WITH NFPA 13 AND IS PROTECTED WITH A SUPERVISED AUTOMATIC SMOKE DETECTION SYSTEM.
3. WALL TYPES ARE DETAILED ON GC102.
4. REFER TO THIS DRAWING FOR MEANS OF EGRESS.
5. REFER TO THIS DRAWING FOR DOOR CAPACITIES.
6. FINAL LOCATION OF FAAP PANEL TO BE COORDINATED WITH FIRE MARSHALL.
7. COORDINATE ALL ICRA-RELATED ACTIVITIES WITH COR PRIOR TO PERFORMANCE OF ANY WORK.

LIFE SAFETY LEGEND

- EMERGENCY LIGHT
- FIRE EXTINGUISHER
- EXIT
- F — FIRE ALARM - MANUAL PULL STATION
- EP — EXIT PASSAGEWAY
- LC — LINEN CHUTE
- TC — TRASH CHUTE
- EX — EXIT
- HE — HORIZONTAL EXIT PASSAGEWAY
- ILLUMINATED EXIT SIGN / DIRECTION
- EGRESS DIRECTIONAL ARROW
- TRAVEL DISTANCE START CIRCLE
- X'-X" — MAXIMUM TRAVEL DISTANCE
- 2 HOUR FIRE/SMOKE ZONE BARRIER
- 2 HOUR FIRE BARRIER
- SMOKE ZONE BARRIER
- 1 HOUR FIRE BARRIER HAZARDOUS ROOM ENCLOSURE
- SMOKE RESISTIVE HAZARDOUS ROOM ENCLOSURE
- NON-RATED SMOKE ZONE PARTITION
- HEALTH CARE OCCUPANCY CORRIDORS
- NON-RATED SMOKE (COMMUNICATING SPACE)
- SPRINKLER AND FIRE ALARM ZONE BOUNDARY
- 1 HOUR FIRE BARRIER HAZARDOUS ROOM ENCLOSURE
- SMOKE RESISTIVE HAZARDOUS ROOM ENCLOSURE
- EXIT STAIRWELL/PASSAGEWAY
- SUITE DESIGNATION
- AREA OPEN TO CORRIDOR WITH SMOKE DETECTION
- AREA OPEN TO CORRIDOR NO SMOKE DETECTION REQUIRED

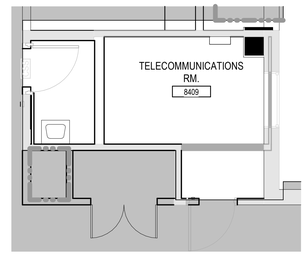

2 BUILDING 111 LEVEL 08 FLOOR LIFE SAFETY PLAN - RM. 8409
1/4" = 1'-0"

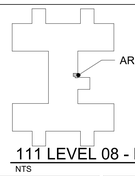

111 LEVEL 08 - KEY PLAN
NTS

TRUE NORTH
PLAN NORTH

0' 15' 30' 60'
Graphic Scale : 1" = 30'-0"

Revisions:	Date:

CONSULTANT

IMEG
15 SUNNEN DR SUITE 104
SAINT LOUIS, MO 63143
314.645.1132 FAX: 314.645.1173
www.imegcorp.com **# 17002665.02**

ARCHITECT/ENGINEER OF RECORD

Romanyk Consulting
Focusing on what matters
Romanyk Consulting Corp. www.romanykconsulting.com
3308 Preston Road, Suite 350-164, Plano, Texas 75093

STAMP

LICENSED ARCHITECT
REBECCA C. OLSON
001.011024
STATE OF ILLINOIS
9.5.2025

Office of Construction and Facilities Management
VA U.S. Department of Veterans Affairs

Drawing Title BUILDING 111 EIGHT FLOOR LIFE SAFETY PLAN	**Phase** FINAL BID DOCUMENTS	**Project Title** EHRM INFRASTRUCTURE UPGRADES – MILWAUKEE, WI	**Project Number** 695-21-700
Approved:	**Sprinklered** FULLY SPRINKLERED	**Location** 5000 W. NATIONAL AVENUE MILWAUKEE, WI	**Building Number** 111
		Issue Date SEPTEMBER 5, 2025 / **Checked** RCO / **Drawn** EM	**Drawing Number** 111-GC108

Graphic Scale: 1/16" = 1'-0" (32' 16' 8' 0')
Graphic Scale: 1/8" = 1'-0" (16' 8' 4' 0')
Graphic Scale: 3/32" = 1'-0" (2' 1' 8" 4" 0')
Graphic Scale: 1/4" = 1'-0" (4' 2' 1' 0')
Graphic Scale: 3/16" = 1'-0" (12' 6' 3' 1' 0')
Graphic Scale: 1/32" = 1'-0" (4' 2' 1' 0')
Graphic Scale: 3/4" = 1'-0" (2' 1' 6" 0')
Graphic Scale: 1" = 1'-0" (2' 1' 6" 0')
Graphic Scale: 1 1/2" = 1'-0" (1' 6" 3" 0')

Autodesk Docs://OCFM East - Milwaukee EHRM (R24)/Consolidated Model (R24).rvt
9/3/2025 12:30:35 PM

VA FORM 08 - 6231

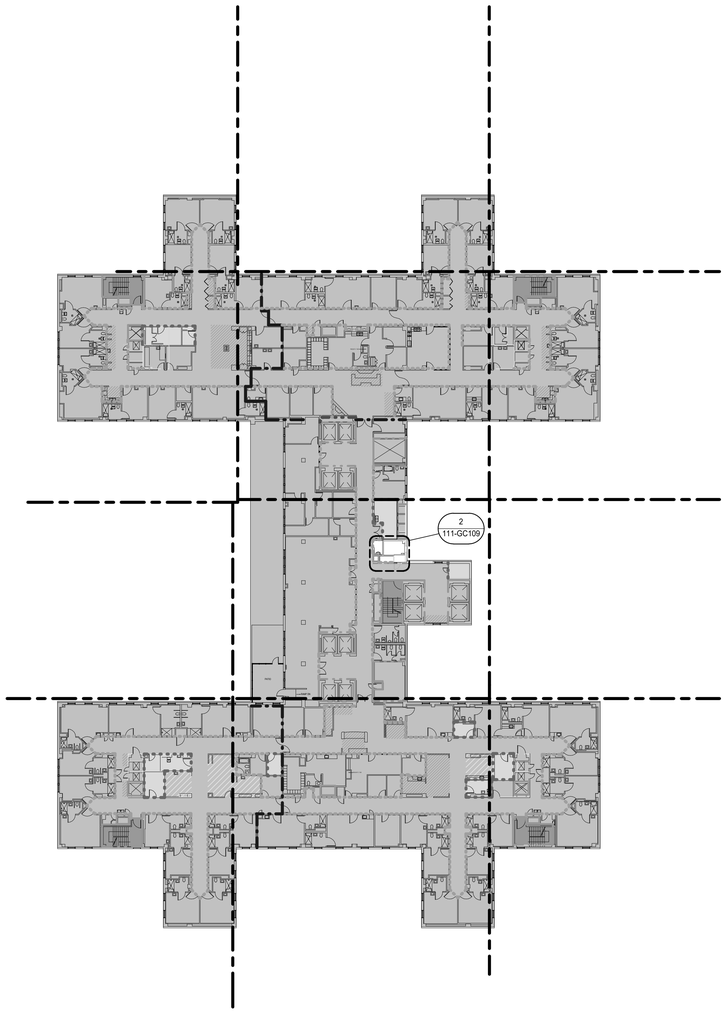

1 BUILDING 111 LEVEL 09 FLOOR LIFE SAFETY PLAN
1" = 30'-0"

CODE SUMMARY

1. FULLY SPRINKLERED
2. HEALTHCARE OCCUPANCY
3. SQUARE FOOTAGE: 51,744

BARRIER LEGEND

- FB1 = EXISTING FIRE BARRIER 1HR (WALL TYPE R2,R3,R4,R5)
- NON-RATED INTERIOR PARTITION WALL (WITH INSULATION)
- EXISTING WALL TO REMAIN

LIFE SAFETY NOTES

1. THIS PLAN IS FOR LIFE SAFETY INFORMATION ONLY.
2. BUILDING IS FULLY SPRINKLERED IN ACCORDANCE WITH NFPA 13 AND IS PROTECTED WITH A SUPERVISED AUTOMATIC SMOKE DETECTION SYSTEM.
3. WALL TYPES ARE DETAILED ON GC102.
4. REFER TO THIS DRAWING FOR MEANS OF EGRESS.
5. REFER TO THIS DRAWING FOR DOOR CAPACITIES.
6. FINAL LOCATION OF FAAP PANEL TO BE COORDINATED WITH FIRE MARSHALL.
7. COORDINATE ALL ICRA-RELATED ACTIVITIES WITH COR PRIOR TO PERFORMANCE OF ANY WORK.

LIFE SAFETY LEGEND

- EMERGENCY LIGHT
- FIRE EXTINGUISHER
- EXIT
- F — FIRE ALARM - MANUAL PULL STATION
- EP — EXIT PASSAGEWAY
- LC — LINEN CHUTE
- TC — TRASH CHUTE
- EX — EXIT
- HE — HORIZONTAL EXIT PASSAGEWAY
- ILLUMINATED EXIT SIGN / DIRECTION
- EGRESS DIRECTIONAL ARROW
- TRAVEL DISTANCE START CIRCLE
- X'-X" — MAXIMUM TRAVEL DISTANCE
- 2 HOUR FIRE/SMOKE ZONE BARRIER
- 2 HOUR FIRE BARRIER
- SMOKE ZONE BARRIER
- 1 HOUR FIRE BARRIER HAZARDOUS ROOM ENCLOSURE
- SMOKE RESISTIVE HAZARDOUS ROOM ENCLOSURE
- NON-RATED SMOKE ZONE PARTITION
- HEALTH CARE OCCUPANCY CORRIDORS
- NON-RATED SMOKE (COMMUNICATING SPACE)
- SPRINKLER AND FIRE ALARM ZONE BOUNDARY
- 1 HOUR FIRE BARRIER HAZARDOUS ROOM ENCLOSURE
- SMOKE RESISTIVE HAZARDOUS ROOM ENCLOSURE
- EXIT STAIRWELL/PASSAGEWAY
- SUITE DESIGNATION
- AREA OPEN TO CORRIDOR WITH SMOKE DETECTION
- AREA OPEN TO CORRIDOR NO SMOKE DETECTION REQUIRED

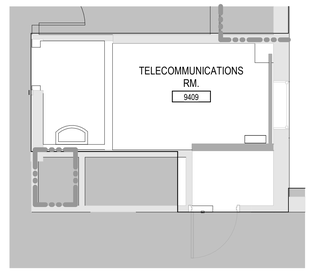

2 BUILDING 111 LEVEL 09 FLOOR LIFE SAFETY PLAN - RM. 9409
1/4" = 1'-0"

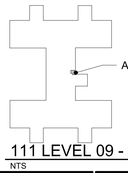

111 LEVEL 09 - KEY PLAN
NTS

TRUE NORTH
PLAN NORTH

0' 15' 30' 60'
Graphic Scale : 1" = 30'-0"

Graphic Scale - 32' = 1'-0"
Graphic Scale - 16' = 1'-0"
Graphic Scale - 3'-2" = 1'-0"
Graphic Scale - 1'-4" = 1'-0"
Graphic Scale - 12' = 1'-0"
Graphic Scale - 4' = 1'-0"
Graphic Scale - 2' = 1'-0"
Graphic Scale - 1'-6" = 1'-0"

Revisions:	Date:

CONSULTANT

IMEG
15 SUNNEN DR SUITE 104
SAINT LOUIS, MO 63143
314.645.1132 FAX: 314.645.1173
www.imegcorp.com **# 17002665.02**

ARCHITECT/ENGINEER OF RECORD

Romanyk Consulting
Focusing on what matters
Romanyk Consulting Corp. www.romanykconsulting.com
3308 Preston Road, Suite 350-164, Plano, Texas 75093

STAMP

LICENSED ARCHITECT
REBECCA C. OLSON
001.011034
STATE OF ILLINOIS
9.5.2025

Office of Construction and Facilities Management
VA | U.S. Department of Veterans Affairs

Drawing Title BUILDING 111 NINTH FLOOR LIFE SAFETY PLAN	**Phase** FINAL BID DOCUMENTS	**Project Title** EHRM INFRASTRUCTURE UPGRADES – MILWAUKEE, WI	**Project Number** 695-21-700
Approved:	**Sprinklered** FULLY SPRINKLERED	**Location** 5000 W. NATIONAL AVENUE MILWAUKEE, WI	**Building Number** 111
		Issue Date SEPTEMBER 5, 2025 / **Checked** RCO / **Drawn** EM	**Drawing Number** 111-GC109

Autodesk Docs://OCFM East - Milwaukee EHRM (R24)/Consolidated Model (R24).rvt
9/3/2025 12:30:39 PM

VA FORM 08 - 6231

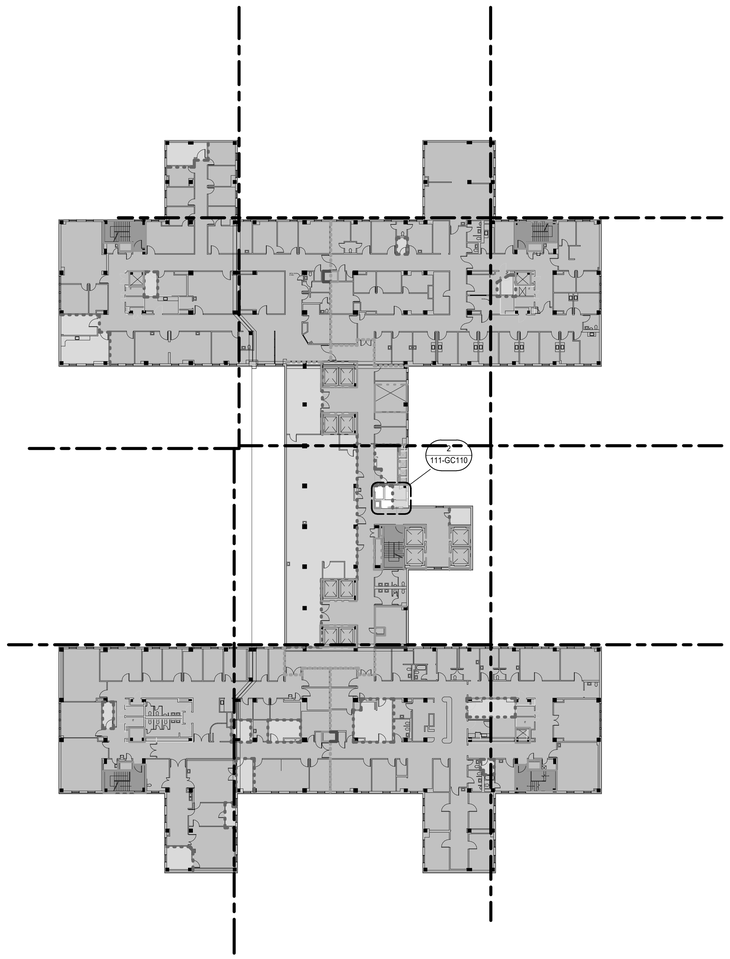

1 BUILDING 111 LEVEL 10 FLOOR LIFE SAFETY PLAN
1" = 30'-0"

CODE SUMMARY

1. FULLY SPRINKLERED
2. BUSINESS OCCUPANCY
3. SQUARE FOOTAGE: 51,744

BARRIER LEGEND

- FB1 = EXISTING FIRE BARRIER 1HR (WALL TYPE R2,R3,R4,R5)
- NON-RATED INTERIOR PARTITION WALL (WITH INSULATION)
- EXISTING WALL TO REMAIN

LIFE SAFETY NOTES

1. THIS PLAN IS FOR LIFE SAFETY INFORMATION ONLY.
2. BUILDING IS FULLY SPRINKLERED IN ACCORDANCE WITH NFPA 13 AND IS PROTECTED WITH A SUPERVISED AUTOMATIC SMOKE DETECTION SYSTEM.
3. WALL TYPES ARE DETAILED ON GC102.
4. REFER TO THIS DRAWING FOR MEANS OF EGRESS.
5. REFER TO THIS DRAWING FOR DOOR CAPACITIES.
6. FINAL LOCATION OF FAAP PANEL TO BE COORDINATED WITH FIRE MARSHALL.
7. COORDINATE ALL ICRA-RELATED ACTIVITIES WITH COR PRIOR TO PERFORMANCE OF ANY WORK.

LIFE SAFETY LEGEND

- EMERGENCY LIGHT
- FIRE EXTINGUISHER
- EXIT
- F — FIRE ALARM - MANUAL PULL STATION
- EP — EXIT PASSAGEWAY
- LC — LINEN CHUTE
- TC — TRASH CHUTE
- EX — EXIT
- HE — HORIZONTAL EXIT PASSAGEWAY
- ILLUMINATED EXIT SIGN / DIRECTION
- EGRESS DIRECTIONAL ARROW
- TRAVEL DISTANCE START CIRCLE
- X'-X" — MAXIMUM TRAVEL DISTANCE
- 2 HOUR FIRE/SMOKE ZONE BARRIER
- 2 HOUR FIRE BARRIER
- SMOKE ZONE BARRIER
- 1 HOUR FIRE BARRIER HAZARDOUS ROOM ENCLOSURE
- SMOKE RESISTIVE HAZARDOUS ROOM ENCLOSURE
- NON-RATED SMOKE ZONE PARTITION
- HEALTH CARE OCCUPANCY CORRIDORS
- NON-RATED SMOKE (COMMUNICATING SPACE)
- SPRINKLER AND FIRE ALARM ZONE BOUNDARY
- 1 HOUR FIRE BARRIER HAZARDOUS ROOM ENCLOSURE
- SMOKE RESISTIVE HAZARDOUS ROOM ENCLOSURE
- EXIT STAIRWELL/PASSAGEWAY
- SUITE DESIGNATION
- AREA OPEN TO CORRIDOR WITH SMOKE DETECTION
- AREA OPEN TO CORRIDOR NO SMOKE DETECTION REQUIRED

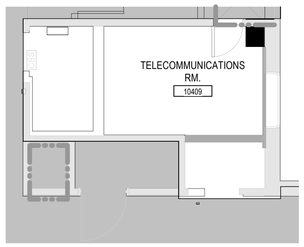

2 BUILDING 111 LEVEL 10 FLOOR LIFE SAFETY PLAN - RM. 10409
1/4" = 1'-0"

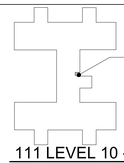

111 LEVEL 10 - KEY PLAN
NTS

TRUE NORTH
PLAN NORTH

0' 15' 30' 60'
Graphic Scale : 1" = 30'-0"

Graphic Scale : 3/32" = 1'-0" (0' 4" 8" 1' 2')
Graphic Scale : 1/16" = 1'-0" (0' 8' 16' 32')
Graphic Scale : 1/8" = 1'-0" (0' 4' 8' 16')
Graphic Scale : 1/4" = 1'-0" (0' 1' 2' 4')
Graphic Scale : 3/16" = 1'-0" (0' 3' 6' 12')
Graphic Scale : 1/2" = 1'-0" (0' 1' 2' 4')
Graphic Scale : 3/4" = 1'-0" (0' 6" 1' 2')
Graphic Scale : 1" = 1'-0" (0' 6" 1' 2')
Graphic Scale : 1 1/2" = 1'-0" (0' 3" 6" 1' 1'6")

Revisions:	Date:

CONSULTANT

IMEG
15 SUNNEN DR SUITE 104
SAINT LOUIS, MO 63143
314.645.1132 FAX: 314.645.1173
www.imegcorp.com # 17002665.02

ARCHITECT/ENGINEER OF RECORD

Romanyk Consulting
Focusing on what matters
Romanyk Consulting Corp. www.romanykconsulting.com
3308 Preston Road, Suite 350-164, Plano, Texas 75093

STAMP

LICENSED ARCHITECT
REBECCA C. OLSON
001.011038
STATE OF ILLINOIS
9.5.2025

Office of Construction and Facilities Management

VA U.S. Department of Veterans Affairs

Drawing Title BUILDING 111 TENTH FLOOR LIFE SAFETY PLAN	**Phase** FINAL BID DOCUMENTS
Approved:	**Sprinklered** FULLY SPRINKLERED

Project Title EHRM INFRASTRUCTURE UPGRADES – MILWAUKEE, WI
Project Number 695-21-700
Building Number 111
Location 5000 W. NATIONAL AVENUE MILWAUKEE, WI
Drawing Number 111-GC110
Issue Date SEPTEMBER 5, 2025 | **Checked** RCO | **Drawn** EM

Autodesk Docs://OCFM East - Milwaukee EHRM (R24)/Consolidated Model (R24).rvt
9/3/2025 12:39:42 PM

VA FORM 08 - 6231

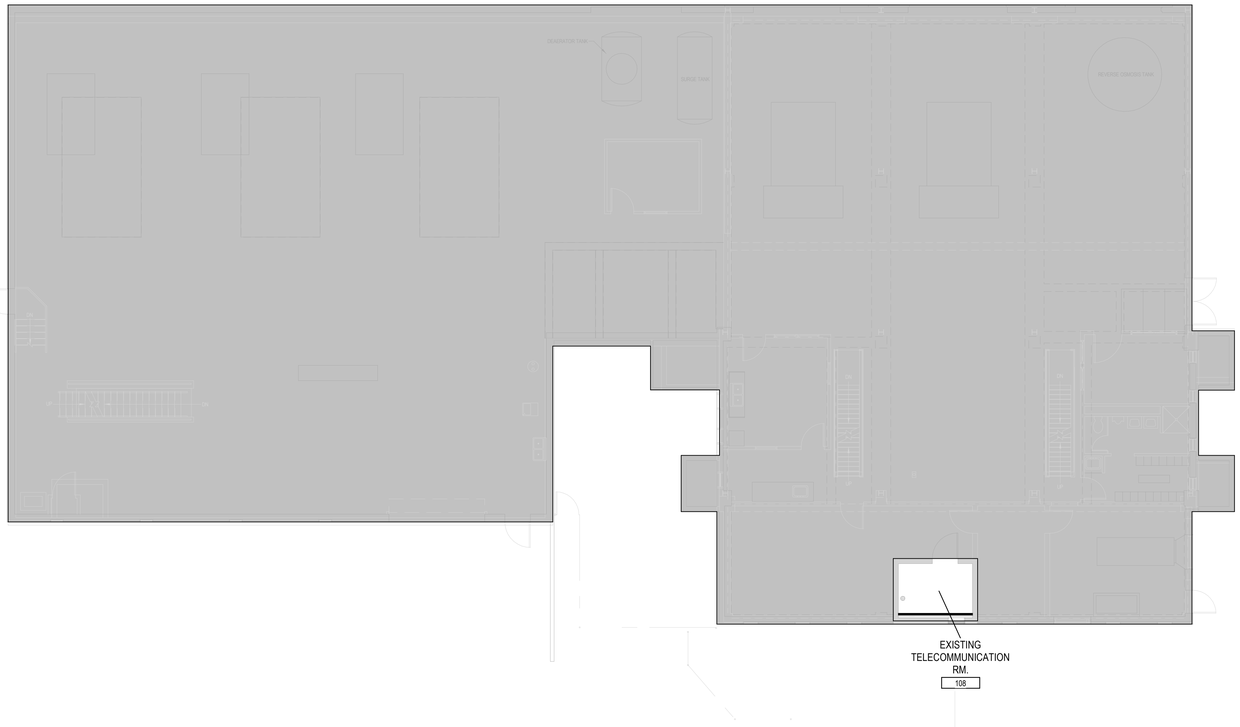

1 BUILDING 112 LEVEL 01 LIFE SAFETY PLAN
1/8" = 1'-0"

BARRIER LEGEND

- FB1 = EXISTING FIRE BARRIER 1HR (WALL TYPE R2,R3,R4,R5)
- NON-RATED INTERIOR PARTITION WALL (WITH INSULATION)
- EXISTING WALL TO REMAIN

LIFE SAFETY NOTES

1. THIS PLAN IS FOR LIFE SAFETY INFORMATION ONLY.
2. BUILDING IS FULLY SPRINKLERED IN ACCORDANCE WITH NFPA 13 AND IS PROTECTED WITH A SUPERVISED AUTOMATIC SMOKE DETECTION SYSTEM.
3. WALL TYPES ARE DETAILED ON GC102.
4. REFER TO THIS DRAWING FOR MEANS OF EGRESS.
5. REFER TO THIS DRAWING FOR DOOR CAPACITIES.
6. FINAL LOCATION OF FAAP PANEL TO BE COORDINATED WITH FIRE MARSHALL.

LIFE SAFETY LEGEND

- EMERGENCY LIGHT
- FIRE EXTINGUISHER
- EXIT
- F — FIRE ALARM - MANUAL PULL STATION
- EP — EXIT PASSAGEWAY
- LC — LINEN CHUTE
- TC — TRASH CHUTE
- EX — EXIT
- HE — HORIZONTAL EXIT PASSAGEWAY
- ILLUMINATED EXIT SIGN / DIRECTION
- EGRESS DIRECTIONAL ARROW
- TRAVEL DISTANCE START CIRCLE
- X'-X" — MAXIMUM TRAVEL DISTANCE
- 2 HOUR FIRE/SMOKE ZONE BARRIER
- 2 HOUR FIRE BARRIER
- SMOKE ZONE BARRIER
- 1 HOUR FIRE BARRIER HAZARDOUS ROOM ENCLOSURE
- SMOKE RESISTIVE HAZARDOUS ROOM ENCLOSURE
- NON-RATED SMOKE ZONE PARTITION
- HEALTH CARE OCCUPANCY CORRIDORS
- NON-RATED SMOKE (COMMUNICATING SPACE)
- SPRINKLER AND FIRE ALARM ZONE BOUNDARY
- 1 HOUR FIRE BARRIER HAZARDOUS ROOM ENCLOSURE
- SMOKE RESISTIVE HAZARDOUS ROOM ENCLOSURE
- EXIT STAIRWELL/PASSAGEWAY
- SUITE DESIGNATION
- AREA OPEN TO CORRIDOR WITH SMOKE DETECTION
- AREA OPEN TO CORRIDOR NO SMOKE DETECTION REQUIRED

TRUE NORTH
PLAN NORTH

0' 10' 20' 40'
Graphic Scale : 1" = 20'-0"

Graphic Scale : 1/16" = 1'-0"
Graphic Scale : 1/8" = 1'-0"
Graphic Scale : 3/32" = 1'-0"
Graphic Scale : 1/4" = 1'-0"
Graphic Scale : 3/16" = 1'-0"
Graphic Scale : 1/2" = 1'-0"
Graphic Scale : 3/4" = 1'-0"
Graphic Scale : 1" = 1'-0"
Graphic Scale : 1 1/2" = 1'-0"

Revisions:	Date:

CONSULTANT

IMEG
15 SUNNEN DR SUITE 104
SAINT LOUIS, MO 63143
314.645.1132 FAX: 314.645.1173
www.imegcorp.com **# 17002665.02**

ARCHITECT/ENGINEER OF RECORD

Romanyk Consulting
Focusing on what matters
Romanyk Consulting Corp. www.romanykconsulting.com
3308 Preston Road, Suite 350-164, Plano, Texas 75093

STAMP

LICENSED ARCHITECT
REBECCA C. OLSON
001.011054
STATE OF ILLINOIS
9.5.2025

Office of Construction and Facilities Management
VA U.S. Department of Veterans Affairs

Drawing Title BUILDING 112 FIRST FLOOR LIFE SAFETY PLAN
Approved:
Phase FINAL BID DOCUMENTS
Sprinklered FULLY SPRINKLERED
Project Title EHRM INFRASTRUCTURE UPGRADES – MILWAUKEE, WI
Location 5000 W. NATIONAL AVENUE MILWAUKEE, WI
Issue Date SEPTEMBER 5, 2025 | **Checked** RCO | **Drawn** EM
Project Number 695-21-700
Building Number 112
Drawing Number 112-GC101

Autodesk Docs://OCFM East - Milwaukee EHRM (R24)/Consolidated Model (R24).rvt
9/3/2025 12:30:45 PM
VA FORM 08 - 6231

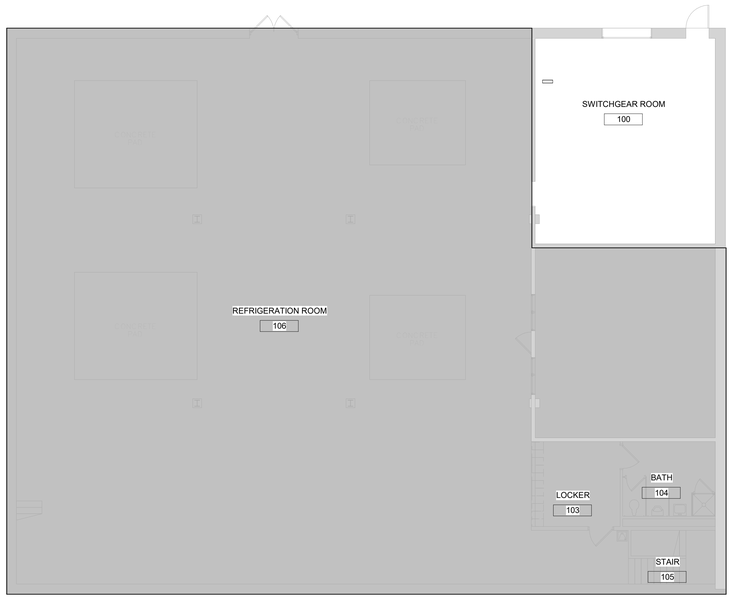

1 BUILDING 113 GROUND FLOOR LIFE SAFETY PLAN
1/8" = 1'-0"

BARRIER LEGEND

- FB1 = EXISTING FIRE BARRIER 1HR (WALL TYPE R2,R3,R4,R5)
- NON-RATED INTERIOR PARTITION WALL (WITH INSULATION)
- EXISTING WALL TO REMAIN

LIFE SAFETY NOTES

1. THIS PLAN IS FOR LIFE SAFETY INFORMATION ONLY.
2. BUILDING IS FULLY SPRINKLERED IN ACCORDANCE WITH NFPA 13 AND IS PROTECTED WITH A SUPERVISED AUTOMATIC SMOKE DETECTION SYSTEM.
3. WALL TYPES ARE DETAILED ON GC102.
4. REFER TO THIS DRAWING FOR MEANS OF EGRESS.
5. REFER TO THIS DRAWING FOR DOOR CAPACITIES.
6. FINAL LOCATION OF FAAP PANEL TO BE COORDINATED WITH FIRE MARSHALL.

LIFE SAFETY LEGEND

- EMERGENCY LIGHT
- FIRE EXTINGUISHER
- EXIT
- F — FIRE ALARM - MANUAL PULL STATION
- EP — EXIT PASSAGEWAY
- LC — LINEN CHUTE
- TC — TRASH CHUTE
- EX — EXIT
- HE — HORIZONTAL EXIT PASSAGEWAY
- ILLUMINATED EXIT SIGN / DIRECTION
- EGRESS DIRECTIONAL ARROW
- TRAVEL DISTANCE START CIRCLE
- X'-X" — MAXIMUM TRAVEL DISTANCE
- 2 HOUR FIRE/SMOKE ZONE BARRIER
- 2 HOUR FIRE BARRIER
- SMOKE ZONE BARRIER
- 1 HOUR FIRE BARRIER HAZARDOUS ROOM ENCLOSURE
- SMOKE RESISTIVE HAZARDOUS ROOM ENCLOSURE
- NON-RATED SMOKE ZONE PARTITION
- HEALTH CARE OCCUPANCY CORRIDORS
- NON-RATED SMOKE (COMMUNICATING SPACE)
- SPRINKLER AND FIRE ALARM ZONE BOUNDARY
- 1 HOUR FIRE BARRIER HAZARDOUS ROOM ENCLOSURE
- SMOKE RESISTIVE HAZARDOUS ROOM ENCLOSURE
- EXIT STAIRWELL/PASSAGEWAY
- SUITE DESIGNATION
- AREA OPEN TO CORRIDOR WITH SMOKE DETECTION
- AREA OPEN TO CORRIDOR NO SMOKE DETECTION REQUIRED

TRUE NORTH
PLAN NORTH

Graphic Scale - 1/16" = 1'-0"
Graphic Scale - 1/8" = 1'-0"
Graphic Scale - 3/32" = 1'-0"
Graphic Scale - 1/4" = 1'-0"
Graphic Scale - 3/16" = 1'-0"
Graphic Scale - 1/2" = 1'-0"
Graphic Scale - 3/4" = 1'-0"
Graphic Scale - 1" = 1'-0"
Graphic Scale - 1 1/2" = 1'-0"

Revisions:	Date:

CONSULTANT

IMEG
15 SUNNEN DR SUITE 104
SAINT LOUIS, MO 63143
314.645.1132 FAX: 314.645.1173
www.imegcorp.com # 17002665.02

ARCHITECT/ENGINEER OF RECORD

Romanyk Consulting
Focusing on what matters
Romanyk Consulting Corp. www.romanykconsulting.com
3308 Preston Road, Suite 350-164, Plano, Texas 75093

STAMP

LICENSED ARCHITECT
REBECCA C. OLSON
001.011038
STATE OF ILLINOIS
9.5.2025

Office of Construction and Facilities Management

VA U.S. Department of Veterans Affairs

Drawing Title BUILDING 113 GROUND FLOOR LIFE SAFETY PLAN

Approved:

Phase FINAL BID DOCUMENTS

Sprinklered FULLY SPRINKLERED

Project Title EHRM INFRASTRUCTURE UPGRADES – MILWAUKEE, WI

Location 5000 W. NATIONAL AVENUE MILWAUKEE, WI

Issue Date SEPTEMBER 5, 2025 | **Checked** RCO | **Drawn** EM

Project Number 695-21-700

Building Number 113

Drawing Number 113-GC101

Autodesk Docs://OCFM East - Milwaukee EHRM (R24)/Consolidated Model (R24).rvt

9/3/2025 12:30:47 PM

VA FORM 08 - 6231

CODE SUMMARY

1. FULLY SPRINKLERED
2. DORMITORY OCCUPANCY
3. SQUARE FOOTAGE: 106,646

BARRIER LEGEND

- FB1 = EXISTING FIRE BARRIER 1HR (WALL TYPE R2,R3,R4,R5)
- NON-RATED INTERIOR PARTITION WALL (WITH INSULATION)
- EXISTING WALL TO REMAIN

LIFE SAFETY NOTES

1. THIS PLAN IS FOR LIFE SAFETY INFORMATION ONLY.
2. BUILDING IS FULLY SPRINKLERED IN ACCORDANCE WITH NFPA 13 AND IS PROTECTED WITH A SUPERVISED AUTOMATIC SMOKE DETECTION SYSTEM.
3. WALL TYPES ARE DETAILED ON GC102.
4. REFER TO THIS DRAWING FOR MEANS OF EGRESS.
5. REFER TO THIS DRAWING FOR DOOR CAPACITIES.
6. FINAL LOCATION OF FAAP PANEL TO BE COORDINATED WITH FIRE MARSHALL.

LIFE SAFETY LEGEND

- EMERGENCY LIGHT
- FIRE EXTINGUISHER
- EXIT
- F — FIRE ALARM - MANUAL PULL STATION
- EP — EXIT PASSAGEWAY
- LC — LINEN CHUTE
- TC — TRASH CHUTE
- EX — EXIT
- HE — HORIZONTAL EXIT PASSAGEWAY
- ILLUMINATED EXIT SIGN / DIRECTION
- EGRESS DIRECTIONAL ARROW
- TRAVEL DISTANCE START CIRCLE
- X'-X" — MAXIMUM TRAVEL DISTANCE
- 2 HOUR FIRE/SMOKE ZONE BARRIER
- 2 HOUR FIRE BARRIER
- SMOKE ZONE BARRIER
- 1 HOUR FIRE BARRIER HAZARDOUS ROOM ENCLOSURE
- SMOKE RESISTIVE HAZARDOUS ROOM ENCLOSURE
- NON-RATED SMOKE ZONE PARTITION
- HEALTH CARE OCCUPANCY CORRIDORS
- NON-RATED SMOKE (COMMUNICATING SPACE)
- SPRINKLER AND FIRE ALARM ZONE BOUNDARY
- 1 HOUR FIRE BARRIER HAZARDOUS ROOM ENCLOSURE
- SMOKE RESISTIVE HAZARDOUS ROOM ENCLOSURE
- EXIT STAIRWELL/PASSAGEWAY
- SUITE DESIGNATION
- AREA OPEN TO CORRIDOR WITH SMOKE DETECTION
- AREA OPEN TO CORRIDOR NO SMOKE DETECTION REQUIRED

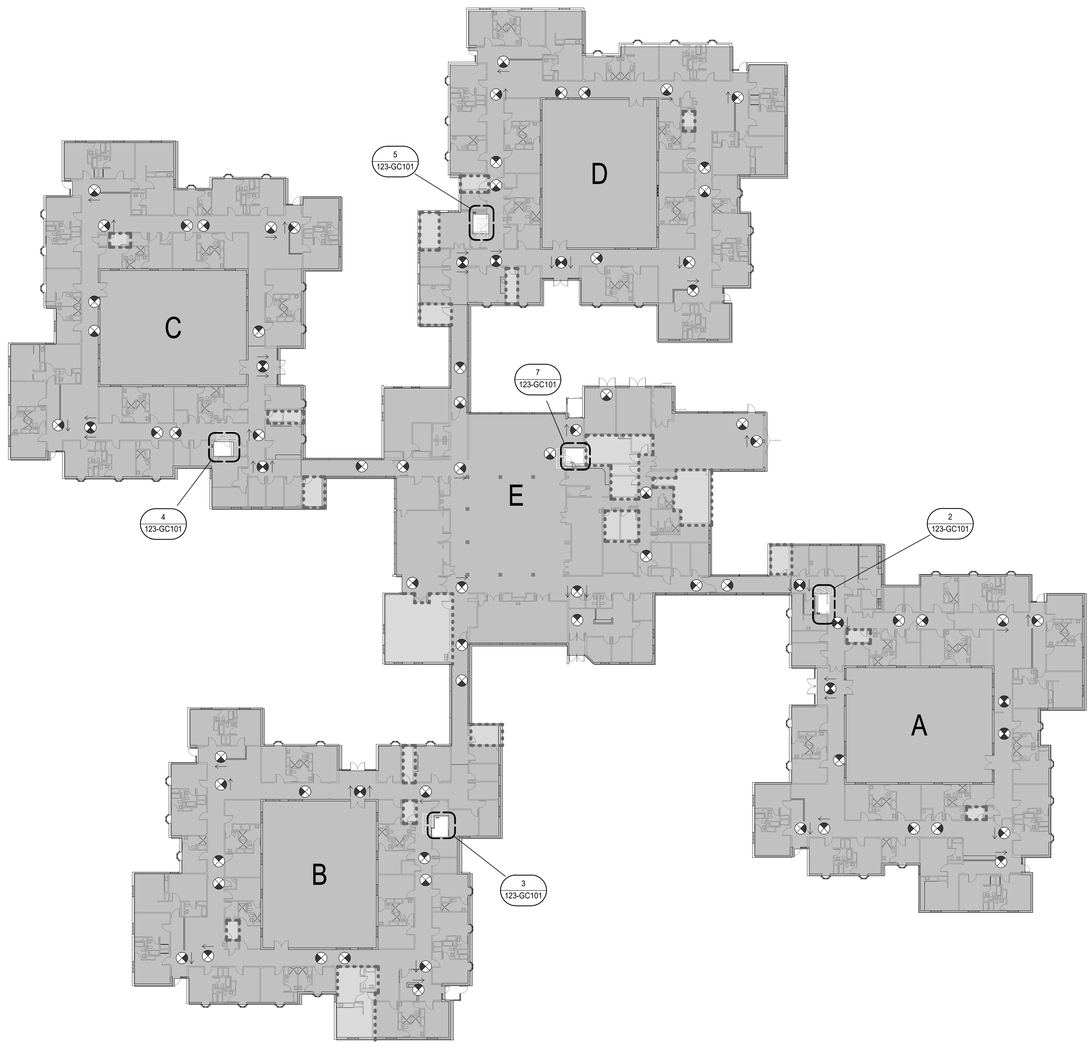

1 BUILDING 123 LEVEL 01 LIFE SAFETY PLAN
1" = 30'-0"

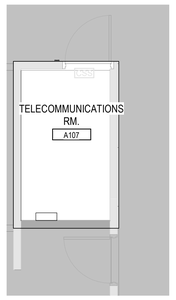

2 BUILDING 123 RM. A113 ENLARGED LIFE SAFETY PLAN
1/4" = 1'-0"

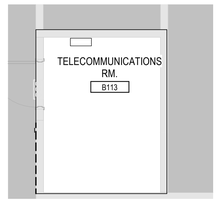

3 BUILDING 123 RM. 113 ENLARGED LIFE SAFETY PLAN
1/4" = 1'-0"

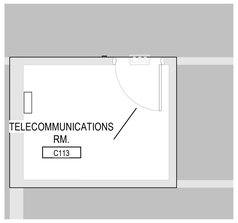

4 BUILDING 123 RM. C113 ENLARGED LIFE SAFETY PLAN
1/4" = 1'-0"

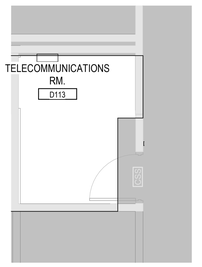

5 BUILDING 123 RM. D113 ENLARGED LIFE SAFETY PLAN
1/4" = 1'-0"

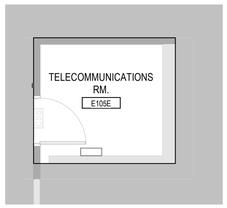

7 BUILDING 123 LEVEL 01 LIFE SAFETY PLAN - E105E
1/4" = 1'-0"

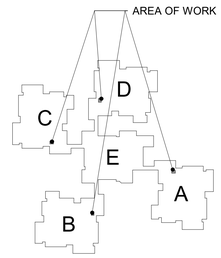

123 KEY PLAN
NTS

TRUE NORTH
PLAN NORTH

0' 15' 30' 60'
Graphic Scale : 1" = 30'-0"

Graphic Scale: 1/16" = 1'-0" (0' 8' 16' 32')
Graphic Scale: 1/8" = 1'-0" (0' 4' 8' 16')
Graphic Scale: 3/32" = 1'-0" (0' 4" 8" 1' 2')
Graphic Scale: 1/4" = 1'-0" (0' 1' 2' 4')
Graphic Scale: 3/16" = 1'-0" (0' 3' 6' 12')
Graphic Scale: 1/2" = 1'-0" (0' 1' 2' 4')
Graphic Scale: 3/4" = 1'-0" (0' 6" 1' 2')
Graphic Scale: 1" = 1'-0" (0' 6" 1' 2')
Graphic Scale: 1 1/2" = 1'-0" (0' 3" 6" 1' 1' 6")

Revisions:	Date:

CONSULTANT

IMEG
15 SUNNEN DR SUITE 104
SAINT LOUIS, MO 63143
314.645.1132 FAX: 314.645.1173
www.imegcorp.com # 17002665.02

ARCHITECT/ENGINEER OF RECORD

Romanyk Consulting
Focusing on what matters
Romanyk Consulting Corp. www.romanykconsulting.com
3308 Preston Road, Suite 350-164, Plano, Texas 75093

STAMP

LICENSED ARCHITECT
REBECCA C. OLSON
001.011934
STATE OF ILLINOIS
9.5.2025

Office of Construction and Facilities Management
VA U.S. Department of Veterans Affairs

Drawing Title BUILDING 123 FIRST FLOOR LIFE SAFETY PLAN	**Phase** FINAL BID DOCUMENTS
Approved:	**Sprinklered** FULLY SPRINKLERED

Project Title EHRM INFRASTRUCTURE UPGRADES – MILWAUKEE, WI
Location 5000 W. NATIONAL AVENUE MILWAUKEE, WI
Issue Date SEPTEMBER 5, 2025 | **Checked** RCO | **Drawn** EM

Project Number 695-21-700
Building Number 123
Drawing Number 123-GC101

Autodesk Docs://OCFM East - Milwaukee EHRM (R24)/Consolidated Model (R24).rvt
9/3/2025 12:30:54 PM

VA FORM 08 - 6231

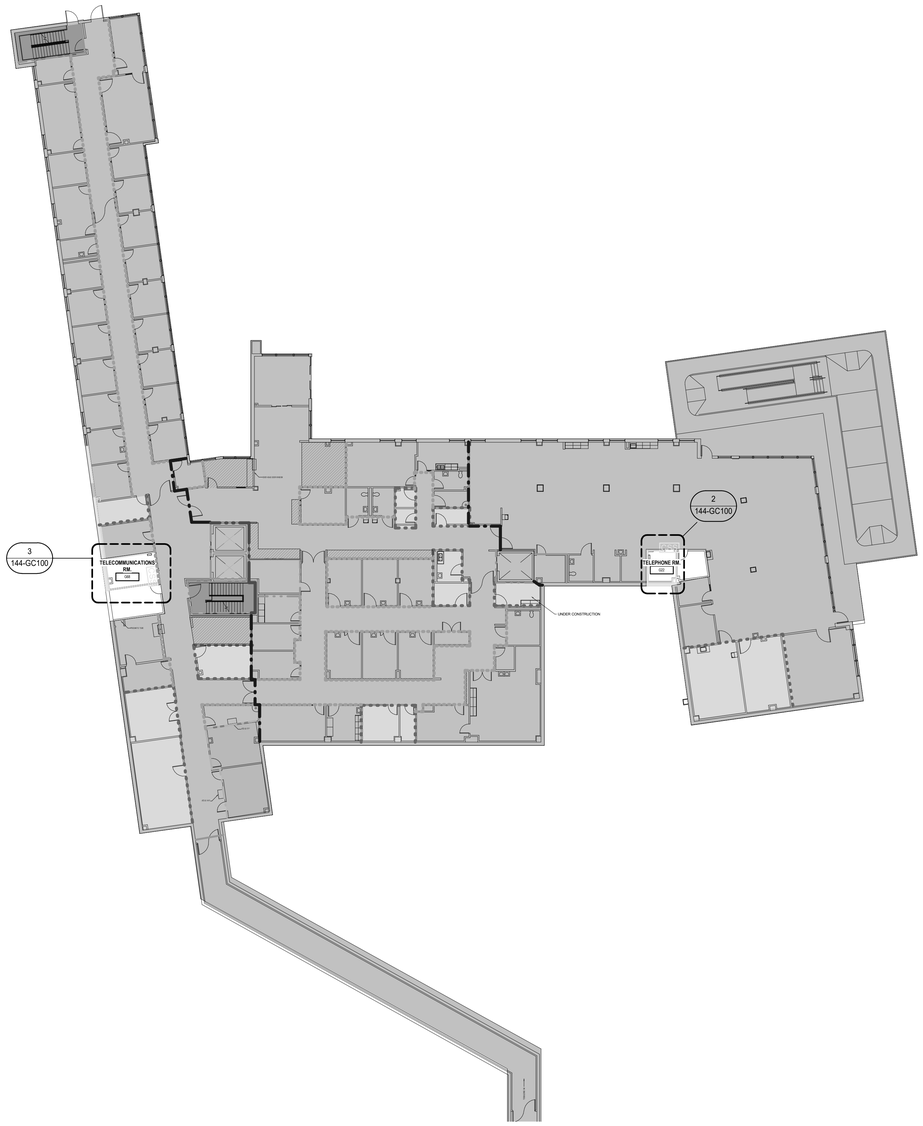

1 BUILDING 144 LEVEL 00 FLOOR LIFE SAFETY PLAN
1" = 20'-0"

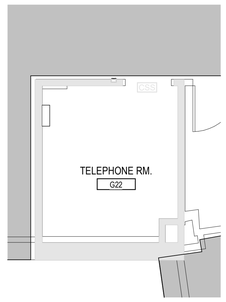

2 BUILDING 144 LEVEL 00 FLOOR LIFE SAFETY PLAN - Callout 1
1/4" = 1'-0"

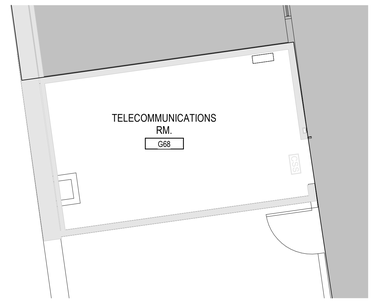

3 BUILDING 144 LEVEL 00 FLOOR LIFE SAFETY PLAN - Callout 2
1/4" = 1'-0"

LIFE SAFETY NOTES

1. THIS PLAN IS FOR LIFE SAFETY INFORMATION ONLY.
2. BUILDING IS FULLY SPRINKLERED IN ACCORDANCE WITH NFPA 13 AND IS PROTECTED WITH A SUPERVISED AUTOMATIC SMOKE DETECTION SYSTEM.
3. WALL TYPES ARE DETAILED ON GC102.
4. REFER TO THIS DRAWING FOR MEANS OF EGRESS.
5. REFER TO THIS DRAWING FOR DOOR CAPACITIES.
6. FINAL LOCATION OF FAAP PANEL TO BE COORDINATED WITH FIRE MARSHALL.

BARRIER LEGEND

- FB1 = EXISTING FIRE BARRIER 1HR (WALL TYPE R2,R3,R4,R5)
- NON-RATED INTERIOR PARTITION WALL (WITH INSULATION)
- EXISTING WALL TO REMAIN

LIFE SAFETY LEGEND

- EMERGENCY LIGHT
- FIRE EXTINGUISHER
- EXIT
- F — FIRE ALARM - MANUAL PULL STATION
- EP — EXIT PASSAGEWAY
- LC — LINEN CHUTE
- TC — TRASH CHUTE
- EX — EXIT
- HE — HORIZONTAL EXIT PASSAGEWAY
- ILLUMINATED EXIT SIGN / DIRECTION
- EGRESS DIRECTIONAL ARROW
- TRAVEL DISTANCE START CIRCLE
- X'-X" — MAXIMUM TRAVEL DISTANCE
- 2 HOUR FIRE/SMOKE ZONE BARRIER
- 2 HOUR FIRE BARRIER
- SMOKE ZONE BARRIER
- 1 HOUR FIRE BARRIER HAZARDOUS ROOM ENCLOSURE
- SMOKE RESISTIVE HAZARDOUS ROOM ENCLOSURE
- NON-RATED SMOKE ZONE PARTITION
- HEALTH CARE OCCUPANCY CORRIDORS
- NON-RATED SMOKE (COMMUNICATING SPACE)
- SPRINKLER AND FIRE ALARM ZONE BOUNDARY
- 1 HOUR FIRE BARRIER HAZARDOUS ROOM ENCLOSURE
- SMOKE RESISTIVE HAZARDOUS ROOM ENCLOSURE
- EXIT STAIRWELL/PASSAGEWAY
- SUITE DESIGNATION
- AREA OPEN TO CORRIDOR WITH SMOKE DETECTION
- AREA OPEN TO CORRIDOR NO SMOKE DETECTION REQUIRED

Graphic Scale - 1/16" = 1'-0" (0' 8' 16' 32')
Graphic Scale - 1/8" = 1'-0" (0' 4' 8' 16')
Graphic Scale - 3/32" = 1'-0" (0' 4" 8" 1' 2')
Graphic Scale - 1/4" = 1'-0" (0' 1' 2' 4')
Graphic Scale - 3/16" = 1'-0" (0' 3" 6" 1' 1'6")
Graphic Scale - 1/2" = 1'-0" (0' 1' 2' 4')
Graphic Scale - 3/4" = 1'-0" (0' 6" 1' 2')
Graphic Scale - 1" = 1'-0" (0' 6" 1' 2')
Graphic Scale - 1 1/2" = 1'-0" (0' 3" 6" 1' 1'6")

Revisions:	Date:

CONSULTANT

IMEG
15 SUNNEN DR SUITE 104
SAINT LOUIS, MO 63143
314.645.1132 FAX: 314.645.1173
www.imegcorp.com **# 17002665.02**

ARCHITECT/ENGINEER OF RECORD

Romanyk Consulting
Focusing on what matters
Romanyk Consulting Corp. www.romanykconsulting.com
3308 Preston Road, Suite 350-164, Plano, Texas 75093

STAMP

LICENSED ARCHITECT — REBECCA C. OLSON — 001.011054 — STATE OF ILLINOIS
9.5.2025

Office of Construction and Facilities Management
VA U.S. Department of Veterans Affairs

Drawing Title BUILDING 144 BASEMENT - LIFE SAFETY PLAN	**Phase** FINAL BID DOCUMENTS
Approved:	**Sprinklered** FULLY SPRINKLERED

Project Title EHRM INFRASTRUCTURE UPGRADES – MILWAUKEE, WI
Location 5000 W. NATIONAL AVENUE MILWAUKEE, WI
Issue Date SEPTEMBER 5, 2025 | **Checked** RCO | **Drawn** EM
Project Number 695-21-700
Building Number 144
Drawing Number 144-GC100

9/3/2025 12:30:58 PM
Autodesk Docs://OCFM East - Milwaukee EHRM (R24)/Consolidated Model (R24).rvt
VA FORM 08 - 6231

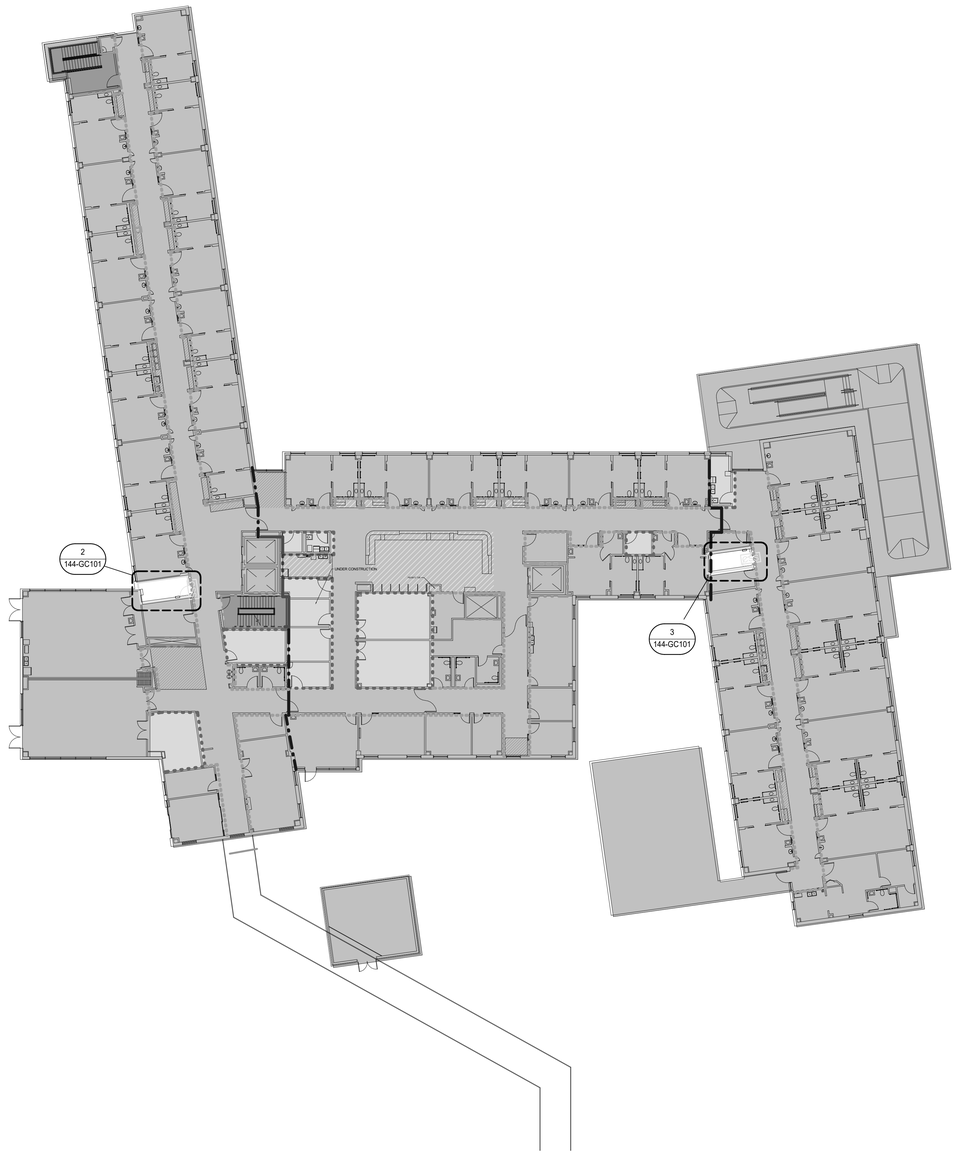

1 BUILDING 144 LEVEL 01 FLOOR LIFE SAFETY PLAN
1" = 20'-0"

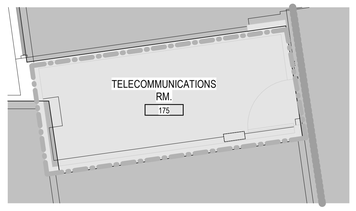

2 BUILDING 144 LEVEL 01 FLOOR LIFE SAFETY PLAN - Callout 1
1/4" = 1'-0"

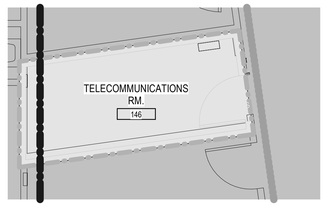

3 BUILDING 144 LEVEL 01 FLOOR LIFE SAFETY PLAN - Callout 2
1/4" = 1'-0"

LIFE SAFETY NOTES

1. THIS PLAN IS FOR LIFE SAFETY INFORMATION ONLY.
2. BUILDING IS FULLY SPRINKLERED IN ACCORDANCE WITH NFPA 13 AND IS PROTECTED WITH A SUPERVISED AUTOMATIC SMOKE DETECTION SYSTEM.
3. WALL TYPES ARE DETAILED ON GC102.
4. REFER TO THIS DRAWING FOR MEANS OF EGRESS.
5. REFER TO THIS DRAWING FOR DOOR CAPACITIES.
6. FINAL LOCATION OF FAAP PANEL TO BE COORDINATED WITH FIRE MARSHALL.

BARRIER LEGEND

- FB1 = EXISTING FIRE BARRIER 1HR (WALL TYPE R2,R3,R4,R5)
- NON-RATED INTERIOR PARTITION WALL (WITH INSULATION)
- EXISTING WALL TO REMAIN

LIFE SAFETY LEGEND

- EMERGENCY LIGHT
- FIRE EXTINGUISHER
- EXIT
- F — FIRE ALARM - MANUAL PULL STATION
- EP — EXIT PASSAGEWAY
- LC — LINEN CHUTE
- TC — TRASH CHUTE
- EX — EXIT
- HE — HORIZONTAL EXIT PASSAGEWAY
- ILLUMINATED EXIT SIGN / DIRECTION
- EGRESS DIRECTIONAL ARROW
- TRAVEL DISTANCE START CIRCLE
- X'-X" — MAXIMUM TRAVEL DISTANCE
- 2 HOUR FIRE/SMOKE ZONE BARRIER
- 2 HOUR FIRE BARRIER
- SMOKE ZONE BARRIER
- 1 HOUR FIRE BARRIER HAZARDOUS ROOM ENCLOSURE
- SMOKE RESISTIVE HAZARDOUS ROOM ENCLOSURE
- NON-RATED SMOKE ZONE PARTITION
- HEALTH CARE OCCUPANCY CORRIDORS
- NON-RATED SMOKE (COMMUNICATING SPACE)
- SPRINKLER AND FIRE ALARM ZONE BOUNDARY
- 1 HOUR FIRE BARRIER HAZARDOUS ROOM ENCLOSURE
- SMOKE RESISTIVE HAZARDOUS ROOM ENCLOSURE
- EXIT STAIRWELL/PASSAGEWAY
- SUITE DESIGNATION
- AREA OPEN TO CORRIDOR WITH SMOKE DETECTION
- AREA OPEN TO CORRIDOR NO SMOKE DETECTION REQUIRED

Graphic Scale: 1/16" = 1'-0" (32' 16' 8' 0')
Graphic Scale: 1/8" = 1'-0" (16' 8' 4' 0')
Graphic Scale: 3/32" = 1'-0" (2' 1' 8" 4" 0')
Graphic Scale: 1/4" = 1'-0" (4' 2' 1' 0')
Graphic Scale: 3/16" = 1'-0" (12' 6' 3' 0')
Graphic Scale: 1/2" = 1'-0" (4' 2' 1' 0')
Graphic Scale: 3/4" = 1'-0" (2' 1' 6" 0')
Graphic Scale: 1" = 1'-0" (2' 1' 6" 0')
Graphic Scale: 1 1/2" = 1'-0" (3' 1' 6" 0')

Revisions:	Date:

CONSULTANT

IMEG
15 SUNNEN DR SUITE 104
SAINT LOUIS, MO 63143
314.645.1132 FAX: 314.645.1173
www.imegcorp.com **# 17002665.02**

ARCHITECT/ENGINEER OF RECORD

Romanyk Consulting
Focusing on what matters
Romanyk Consulting Corp. www.romanykconsulting.com
3308 Preston Road, Suite 350-164, Plano, Texas 75093

STAMP

LICENSED ARCHITECT — REBECCA C. OLSON — 001.011038 — STATE OF ILLINOIS
9.5.2025

Office of Construction and Facilities Management
VA | U.S. Department of Veterans Affairs

Drawing Title	BUILDING 144 LEVEL 01 - LIFE SAFETY PLAN
Approved:	
Phase	FINAL BID DOCUMENTS
Sprinklered	FULLY SPRINKLERED
Project Title	EHRM INFRASTRUCTURE UPGRADES – MILWAUKEE, WI
Location	5000 W. NATIONAL AVENUE MILWAUKEE, WI
Issue Date	SEPTEMBER 5, 2025
Checked	RCO
Drawn	EM
Project Number	695-21-700
Building Number	144
Drawing Number	144-GC101

9/3/2025 12:31:02 PM
Autodesk Docs://OCFM East - Milwaukee EHRM (R24)/Consolidated Model (R24).rvt
VA FORM 08 - 6231

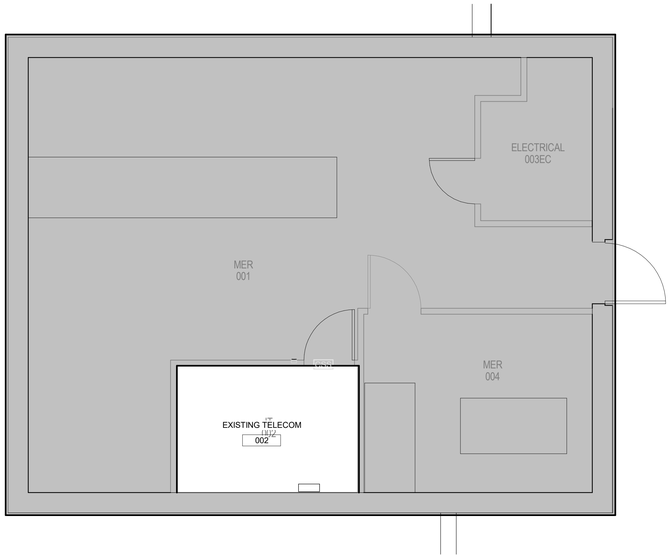

1 BUILDING 146 BASEMENT FLOOR LIFE SAFETY PLAN
1/4" = 1'-0"

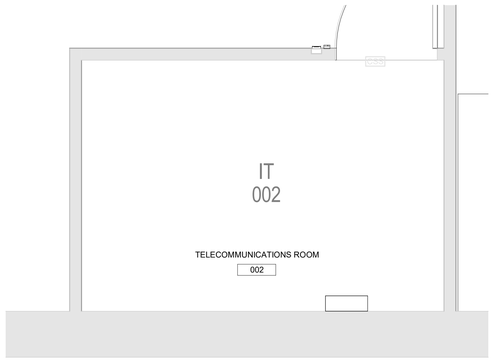

2 BUILDING 146 BASEMENT LIFE SAFETY PLAN
1/2" = 1'-0"

LIFE SAFETY NOTES

1. THIS PLAN IS FOR LIFE SAFETY INFORMATION ONLY.
2. BUILDING IS FULLY SPRINKLERED IN ACCORDANCE WITH NFPA 13 AND IS PROTECTED WITH A SUPERVISED AUTOMATIC SMOKE DETECTION SYSTEM.
3. WALL TYPES ARE DETAILED ON GC102.
4. REFER TO THIS DRAWING FOR MEANS OF EGRESS.
5. REFER TO THIS DRAWING FOR DOOR CAPACITIES.
6. FINAL LOCATION OF FAAP PANEL TO BE COORDINATED WITH FIRE MARSHALL.

BARRIER LEGEND

- FB1 = EXISTING FIRE BARRIER 1HR (WALL TYPE R2,R3,R4,R5)
- NON-RATED INTERIOR PARTITION WALL (WITH INSULATION)
- EXISTING WALL TO REMAIN

LIFE SAFETY LEGEND

- EMERGENCY LIGHT
- FIRE EXTINGUISHER
- EXIT
- F — FIRE ALARM - MANUAL PULL STATION
- EP — EXIT PASSAGEWAY
- LC — LINEN CHUTE
- TC — TRASH CHUTE
- EX — EXIT
- HE — HORIZONTAL EXIT PASSAGEWAY
- ILLUMINATED EXIT SIGN / DIRECTION
- EGRESS DIRECTIONAL ARROW
- TRAVEL DISTANCE START CIRCLE
- X'-X" — MAXIMUM TRAVEL DISTANCE
- 2 HOUR FIRE/SMOKE ZONE BARRIER
- 2 HOUR FIRE BARRIER
- SMOKE ZONE BARRIER
- 1 HOUR FIRE BARRIER HAZARDOUS ROOM ENCLOSURE
- SMOKE RESISTIVE HAZARDOUS ROOM ENCLOSURE
- NON-RATED SMOKE ZONE PARTITION
- HEALTH CARE OCCUPANCY CORRIDORS
- NON-RATED SMOKE (COMMUNICATING SPACE)
- SPRINKLER AND FIRE ALARM ZONE BOUNDARY
- 1 HOUR FIRE BARRIER HAZARDOUS ROOM ENCLOSURE
- SMOKE RESISTIVE HAZARDOUS ROOM ENCLOSURE
- EXIT STAIRWELL/PASSAGEWAY
- SUITE DESIGNATION
- AREA OPEN TO CORRIDOR WITH SMOKE DETECTION
- AREA OPEN TO CORRIDOR NO SMOKE DETECTION REQUIRED

Graphic Scale: 1/16" = 1'-0" (32' / 16' / 8' / 0')
Graphic Scale: 1/8" = 1'-0" (16' / 8' / 4' / 0')
Graphic Scale: 3/32" = 1'-0" (2' / 1' / 8" / 4" / 0')
Graphic Scale: 1/4" = 1'-0" (4' / 2' / 1' / 0')
Graphic Scale: 3/16" = 1'-0" (12' / 6' / 3' / 1' / 0')
Graphic Scale: 1/2" = 1'-0" (4' / 2' / 1' / 0')
Graphic Scale: 3/4" = 1'-0" (2' / 1' / 6" / 0')
Graphic Scale: 1" = 1'-0" (2' / 1' / 6" / 0')
Graphic Scale: 1 1/2" = 1'-0" (1'-6" / 1' / 3" / 6" / 0')

Revisions:	Date:

CONSULTANT

IMEG
15 SUNNEN DR SUITE 104
SAINT LOUIS, MO 63143
314.645.1132 FAX: 314.645.1173
www.imegcorp.com **# 17002665.02**

ARCHITECT/ENGINEER OF RECORD

Romanyk Consulting
Focusing on what matters
Romanyk Consulting Corp. www.romanykconsulting.com
3308 Preston Road, Suite 350-164, Plano, Texas 75093

STAMP

LICENSED ARCHITECT
REBECCA C. OLSON
001.011034
STATE OF ILLINOIS
9.5.2025

Office of Construction and Facilities Management
VA | U.S. Department of Veterans Affairs

Drawing Title BUILDING 146 BASEMENT FLOOR LIFE SAFETY PLAN	**Phase** FINAL BID DOCUMENTS	**Project Title** EHRM INFRASTRUCTURE UPGRADES – MILWAUKEE, WI	**Project Number** 695-21-700
Approved:	**Sprinklered** FULLY SPRINKLERED	**Location** 5000 W. NATIONAL AVENUE MILWAUKEE, WI	**Building Number** 146
		Issue Date SEPTEMBER 5, 2025 / **Checked** RCO / **Drawn** EM	**Drawing Number** 146-GC101

Autodesk Docs://OCFM East - Milwaukee EHRM (R24)/Consolidated Model (R24).rvt
9/3/2025 12:31:05 PM

VA FORM 08 - 6231

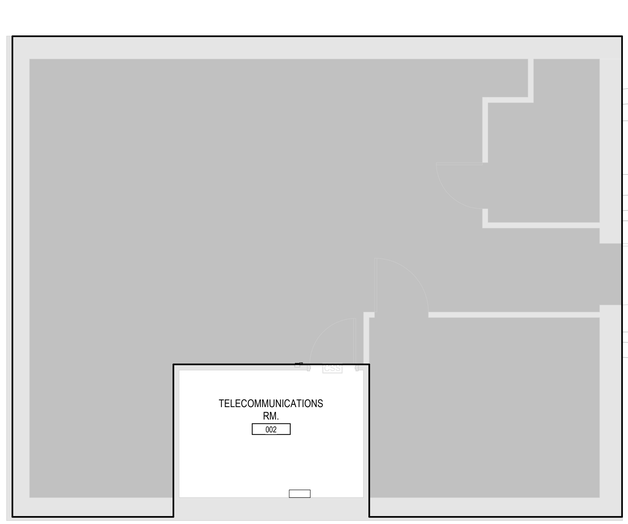

1 BUILDING 147 BASEMENT LIFE SAFETY FLOOR PLAN
1/4" = 1'-0"

LIFE SAFETY NOTES

1. THIS PLAN IS FOR LIFE SAFETY INFORMATION ONLY.
2. BUILDING IS FULLY SPRINKLERED IN ACCORDANCE WITH NFPA 13 AND IS PROTECTED WITH A SUPERVISED AUTOMATIC SMOKE DETECTION SYSTEM.
3. WALL TYPES ARE DETAILED ON GC102.
4. REFER TO THIS DRAWING FOR MEANS OF EGRESS.
5. REFER TO THIS DRAWING FOR DOOR CAPACITIES.
6. FINAL LOCATION OF FAAP PANEL TO BE COORDINATED WITH FIRE MARSHALL.

BARRIER LEGEND

- FB1 = EXISTING FIRE BARRIER 1HR (WALL TYPE R2,R3,R4,R5)
- NON-RATED INTERIOR PARTITION WALL (WITH INSULATION)
- EXISTING WALL TO REMAIN

LIFE SAFETY LEGEND

- EMERGENCY LIGHT
- FIRE EXTINGUISHER
- EXIT
- F — FIRE ALARM - MANUAL PULL STATION
- EP — EXIT PASSAGEWAY
- LC — LINEN CHUTE
- TC — TRASH CHUTE
- EX — EXIT
- HE — HORIZONTAL EXIT PASSAGEWAY
- ILLUMINATED EXIT SIGN / DIRECTION
- EGRESS DIRECTIONAL ARROW
- TRAVEL DISTANCE START CIRCLE
- X'-X" — MAXIMUM TRAVEL DISTANCE
- 2 HOUR FIRE/SMOKE ZONE BARRIER
- 2 HOUR FIRE BARRIER
- SMOKE ZONE BARRIER
- 1 HOUR FIRE BARRIER HAZARDOUS ROOM ENCLOSURE
- SMOKE RESISTIVE HAZARDOUS ROOM ENCLOSURE
- NON-RATED SMOKE ZONE PARTITION
- HEALTH CARE OCCUPANCY CORRIDORS
- NON-RATED SMOKE (COMMUNICATING SPACE)
- SPRINKLER AND FIRE ALARM ZONE BOUNDARY
- 1 HOUR FIRE BARRIER HAZARDOUS ROOM ENCLOSURE
- SMOKE RESISTIVE HAZARDOUS ROOM ENCLOSURE
- EXIT STAIRWELL/PASSAGEWAY
- SUITE DESIGNATION
- AREA OPEN TO CORRIDOR WITH SMOKE DETECTION
- AREA OPEN TO CORRIDOR NO SMOKE DETECTION REQUIRED

Graphic Scale: 1/16" = 1'-0" (32' / 16' / 8' / 0')
Graphic Scale: 1/8" = 1'-0" (16' / 8' / 4' / 0')
Graphic Scale: 3/32" = 1'-0" (2' / 1' / 8" / 4" / 0')
Graphic Scale: 1/4" = 1'-0" (4' / 2' / 1' / 0')
Graphic Scale: 3/16" = 1'-0" (12' / 6' / 3' / 1' / 0')
Graphic Scale: 1/2" = 1'-0" (4' / 2' / 1' / 0')
Graphic Scale: 3/4" = 1'-0" (2' / 1' / 6" / 0')
Graphic Scale: 1" = 1'-0" (2' / 1' / 6" / 0')
Graphic Scale: 1 1/2" = 1'-0" (1'-6" / 1' / 6" / 3" / 0')

Revisions:	Date:

CONSULTANT

IMEG
15 SUNNEN DR SUITE 104
SAINT LOUIS, MO 63143
314.645.1132 FAX: 314.645.1173
www.imegcorp.com **# 17002665.02**

ARCHITECT/ENGINEER OF RECORD

Romanyk Consulting
Focusing on what matters
Romanyk Consulting Corp. www.romanykconsulting.com
3308 Preston Road, Suite 350-164, Plano, Texas 75093

STAMP

LICENSED ARCHITECT — REBECCA C. OLSON — 001.011934 — STATE OF ILLINOIS
9.5.2025

Office of Construction and Facilities Management
VA U.S. Department of Veterans Affairs

Drawing Title: BUILDING 147 BASEMENT LIFE SAFETY PLAN
Approved:
Phase: FINAL BID DOCUMENTS
Sprinklered: FULLY SPRINKLERED
Project Title: EHRM INFRASTRUCTURE UPGRADES – MILWAUKEE, WI
Location: 5000 W. NATIONAL AVENUE MILWAUKEE, WI
Issue Date: SEPTEMBER 5, 2025 | **Checked:** RCO | **Drawn:** EM
Project Number: 695-21-700
Building Number: 147
Drawing Number: 147-GC100

Autodesk Docs://OCFM East - Milwaukee EHRM (R24)/Consolidated Model (R24).rvt
9/3/2025 12:31:07 PM
VA FORM 08 - 6231

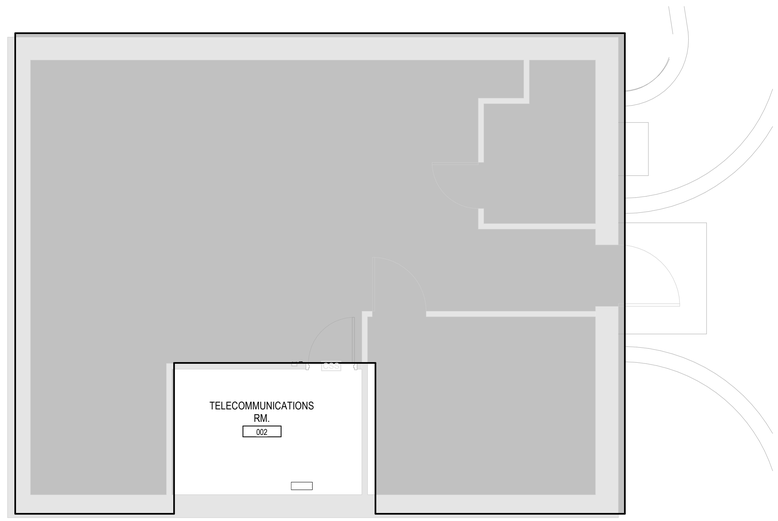

1 BUILDING 148 BASEMENT LIFE SAFETY PLAN
1/4" = 1'-0"

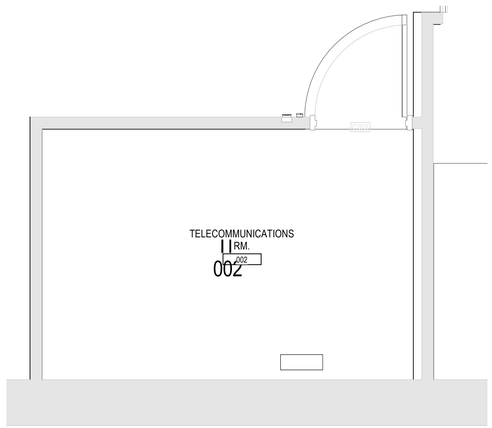

2 BUILDING 148 BASEMENT LIFE SAFETY PLAN - Callout 1
1/2" = 1'-0"

BARRIER LEGEND

- FB1 = EXISTING FIRE BARRIER 1HR (WALL TYPE R2,R3,R4,R5)
- NON-RATED INTERIOR PARTITION WALL (WITH INSULATION)
- EXISTING WALL TO REMAIN

LIFE SAFETY NOTES

1. THIS PLAN IS FOR LIFE SAFETY INFORMATION ONLY.
2. BUILDING IS FULLY SPRINKLERED IN ACCORDANCE WITH NFPA 13 AND IS PROTECTED WITH A SUPERVISED AUTOMATIC SMOKE DETECTION SYSTEM.
3. WALL TYPES ARE DETAILED ON GC102.
4. REFER TO THIS DRAWING FOR MEANS OF EGRESS.
5. REFER TO THIS DRAWING FOR DOOR CAPACITIES.
6. FINAL LOCATION OF FAAP PANEL TO BE COORDINATED WITH FIRE MARSHALL.

LIFE SAFETY LEGEND

- EMERGENCY LIGHT
- FIRE EXTINGUISHER
- EXIT
- F — FIRE ALARM - MANUAL PULL STATION
- EP — EXIT PASSAGEWAY
- LC — LINEN CHUTE
- TC — TRASH CHUTE
- EX — EXIT
- HE — HORIZONTAL EXIT PASSAGEWAY
- ILLUMINATED EXIT SIGN / DIRECTION
- EGRESS DIRECTIONAL ARROW
- TRAVEL DISTANCE START CIRCLE
- X'-X" — MAXIMUM TRAVEL DISTANCE
- 2 HOUR FIRE/SMOKE ZONE BARRIER
- 2 HOUR FIRE BARRIER
- SMOKE ZONE BARRIER
- 1 HOUR FIRE BARRIER HAZARDOUS ROOM ENCLOSURE
- SMOKE RESISTIVE HAZARDOUS ROOM ENCLOSURE
- NON-RATED SMOKE ZONE PARTITION
- HEALTH CARE OCCUPANCY CORRIDORS
- NON-RATED SMOKE (COMMUNICATING SPACE)
- SPRINKLER AND FIRE ALARM ZONE BOUNDARY
- 1 HOUR FIRE BARRIER HAZARDOUS ROOM ENCLOSURE
- SMOKE RESISTIVE HAZARDOUS ROOM ENCLOSURE
- EXIT STAIRWELL/PASSAGEWAY
- SUITE DESIGNATION
- AREA OPEN TO CORRIDOR WITH SMOKE DETECTION
- AREA OPEN TO CORRIDOR NO SMOKE DETECTION REQUIRED

TRUE NORTH
PLAN NORTH

Graphic Scale: 1/16" = 1'-0" (0' 8' 16' 32')
Graphic Scale: 1/8" = 1'-0" (0' 4' 8' 16')
Graphic Scale: 3/32" = 1'-0" (0' 4" 8" 1' 2')
Graphic Scale: 1/4" = 1'-0" (0' 1' 2' 4')
Graphic Scale: 3/16" = 1'-0" (0' 3" 6" 1' 12')
Graphic Scale: 1/2" = 1'-0" (0' 1' 2' 4')
Graphic Scale: 3/4" = 1'-0" (0' 6" 1' 2')
Graphic Scale: 1" = 1'-0" (0' 6" 1' 2')
Graphic Scale: 1 1/2" = 1'-0" (0' 3" 6" 1' 1' 6")

Revisions:	Date:

CONSULTANT

IMEG
15 SUNNEN DR SUITE 104
SAINT LOUIS, MO 63143
314.645.1132 FAX: 314.645.1173
www.imegcorp.com # 17002665.02

ARCHITECT/ENGINEER OF RECORD

Romanyk Consulting
Focusing on what matters
Romanyk Consulting Corp. www.romanykconsulting.com
3308 Preston Road, Suite 350-164, Plano, Texas 75093

STAMP

LICENSED ARCHITECT
REBECCA C. OLSON
001.011038
STATE OF ILLINOIS
9.5.2025

Office of Construction and Facilities Management
VA U.S. Department of Veterans Affairs

Drawing Title BUILDING 148 BASEMENT LIFE SAFETY PLAN
Approved:
Phase FINAL BID DOCUMENTS
Sprinklered FULLY SPRINKLERED
Project Title EHRM INFRASTRUCTURE UPGRADES – MILWAUKEE, WI
Location 5000 W. NATIONAL AVENUE MILWAUKEE, WI
Issue Date SEPTEMBER 5, 2025 | **Checked** RCO | **Drawn** EM
Project Number 695-21-700
Building Number 148
Drawing Number 148-GC101

Autodesk Docs://OFM East - Milwaukee EHRM (R24)/Consolidated Model (R24).rvt
9/3/2025 12:31:11 PM
VA FORM 08 - 6231