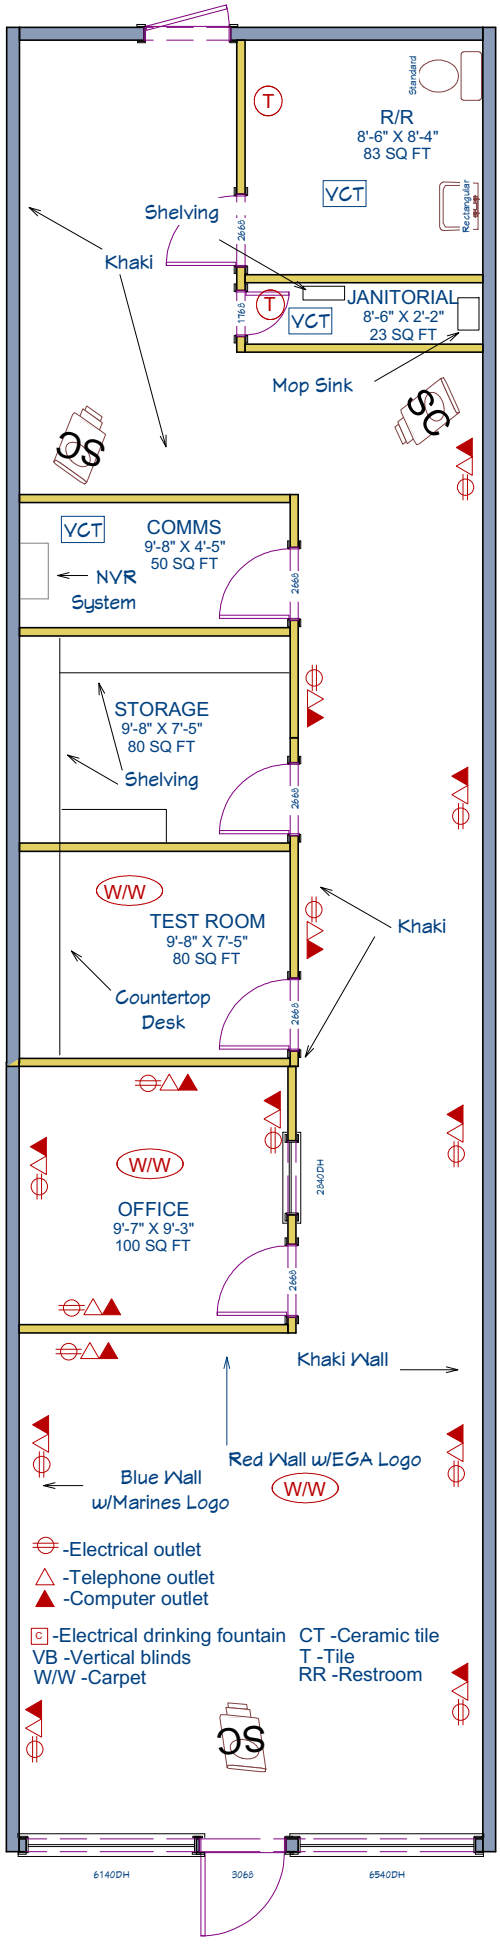

Sample Floor Plan
Marines Recruiting Office
DACA095260083000
Los Angeles, Ca
1,300 SF