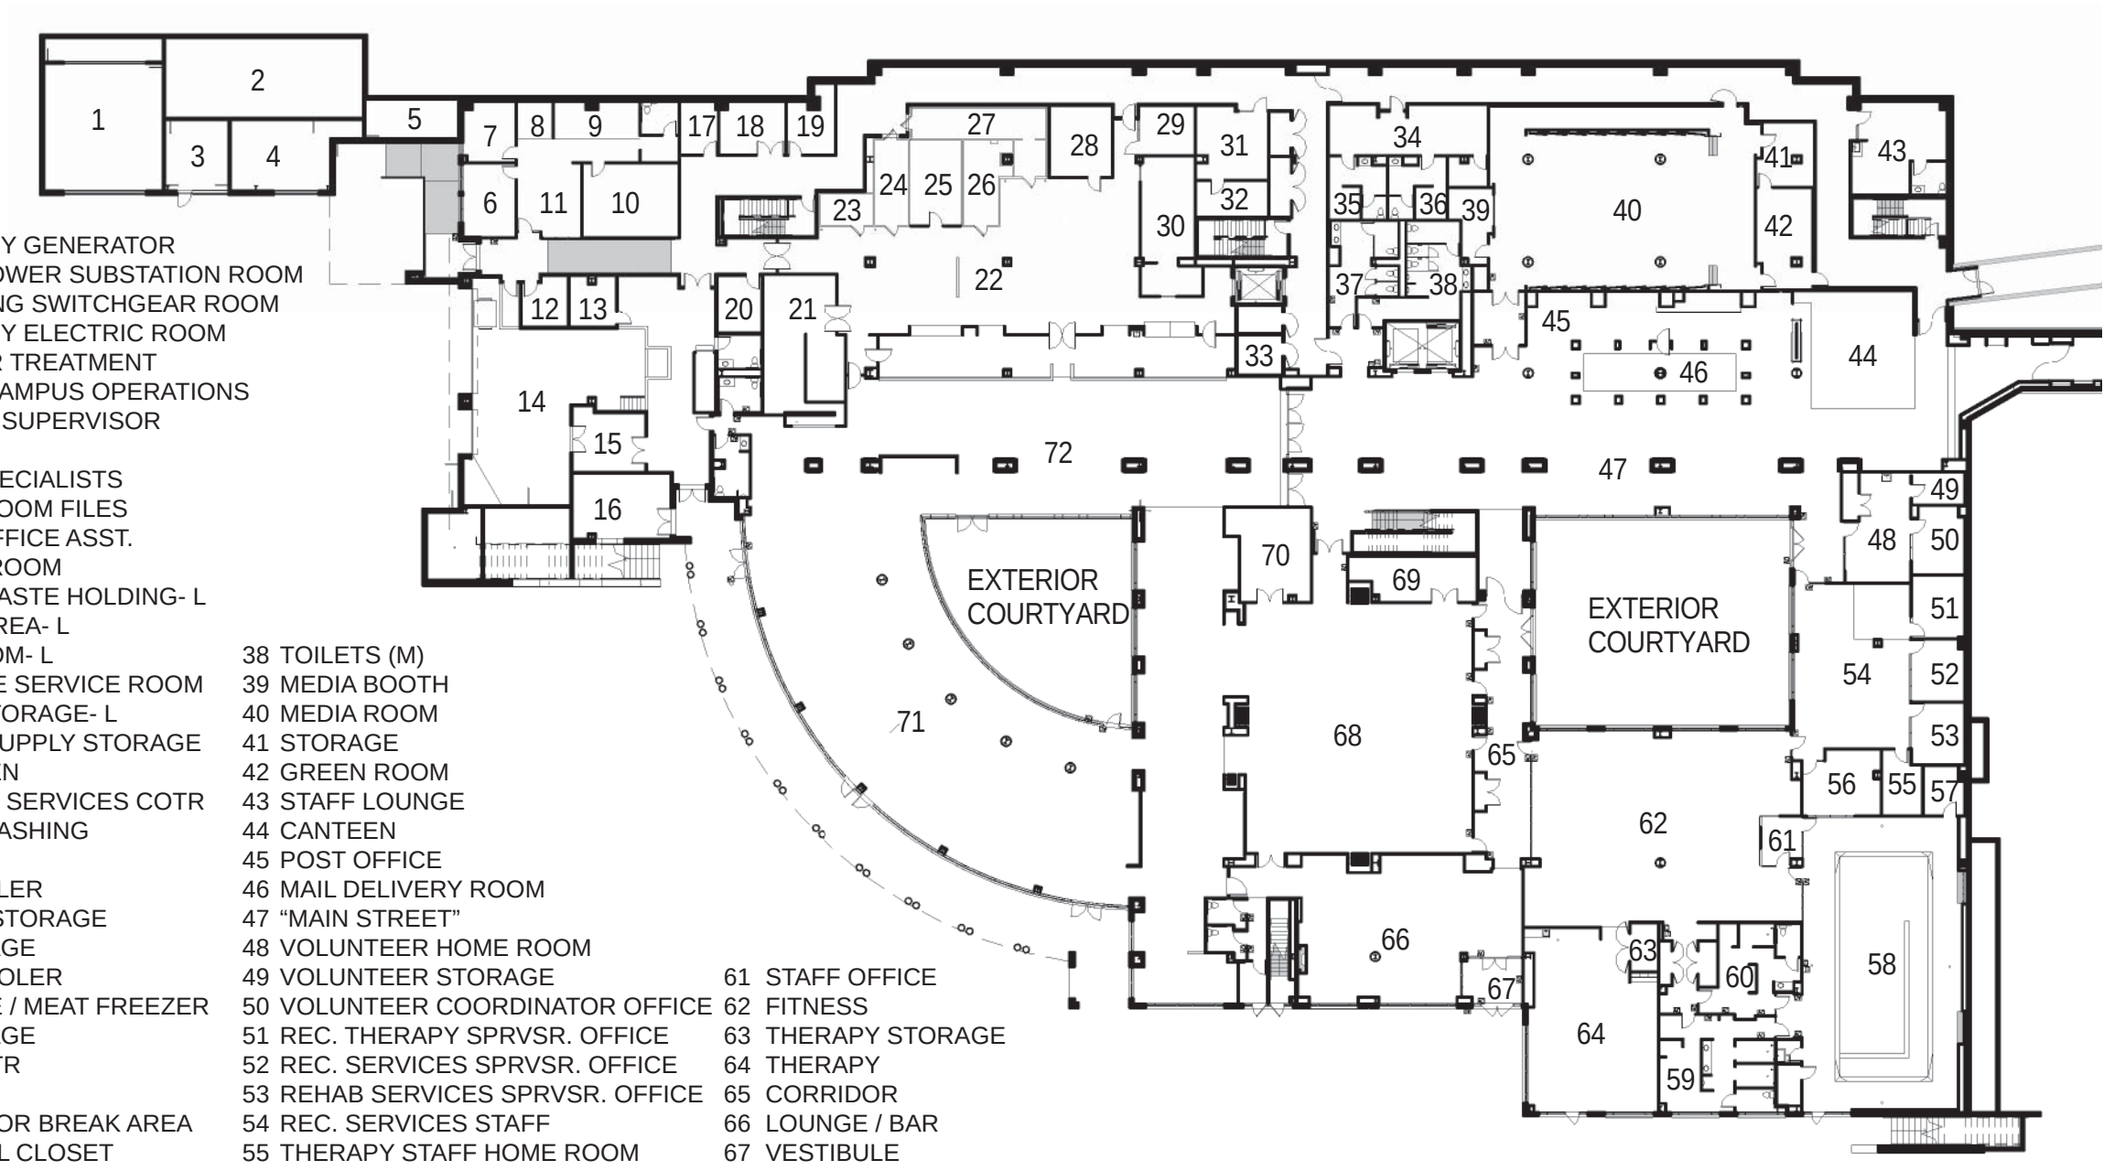

1 EMERGENCY GENERATOR
2 NORMAL POWER SUBSTATION ROOM
3 PARALLELING SWITCHGEAR ROOM
4 EMERGENCY ELECTRIC ROOM
5 RAINWATER TREATMENT
6 CHIEF OF CAMPUS OPERATIONS
7 CONTRACT SUPERVISOR
8 WORK
9 SURVEY SPECIALISTS
10 MEETING ROOM FILES
11 CAMPUS OFFICE ASST.
12 DELIVERY ROOM
13 MEDICAL WASTE HOLDING- L
14 LOADING AREA- L
15 TRASH ROOM- L
16 TELEPHONE SERVICE ROOM
17 JANITOR STORAGE- L
18 BUILDING SUPPLY STORAGE
19 CLEAN LINEN
20 JANITORIAL SERVICES COTR
21 KITCHEN WASHING
22 KITCHEN
23 DAIRY COOLER
24 PRODUCE STORAGE
25 DRY STORAGE
26 COOK'S COOLER
27 VEGETABLE / MEAT FREEZER
28 DRY STORAGE
29 DINING COTR
30 POT WASH
31 CONTRACTOR BREAK AREA
32 ELECTRICAL CLOSET
33 ELEVATOR CONTROL ROOM
34 CONTRACTOR LOCKERS
35 TOILET AND CHANGING (M)
36 TOILET AND CHANGING (W)
37 TOILETS (W)
38 TOILETS (M)
39 MEDIA BOOTH
40 MEDIA ROOM
41 STORAGE
42 GREEN ROOM
43 STAFF LOUNGE
44 CANTEEN
45 POST OFFICE
46 MAIL DELIVERY ROOM
47 "MAIN STREET"
48 VOLUNTEER HOME ROOM
49 VOLUNTEER STORAGE
50 VOLUNTEER COORDINATOR OFFICE
51 REC. THERAPY SPRVSR. OFFICE
52 REC. SERVICES SPRVSR. OFFICE
53 REHAB SERVICES SPRVSR. OFFICE
54 REC. SERVICES STAFF
55 THERAPY STAFF HOME ROOM
56 CONFERENCE ROOM
57 POOL MECHANICAL ROOM- L
58 POOL
59 LOCKERS (W)
60 LOCKERS (M)
61 STAFF OFFICE
62 FITNESS
63 THERAPY STORAGE
64 THERAPY
65 CORRIDOR
66 LOUNGE / BAR
67 VESTIBULE
68 MULTI-PURPOSE ROOM
69 MULTI-PURPOSE STORAGE
70 MULTI-PURPOSE STORAGE
71 DINING
72 SERVERY

GROUND FLOOR PLAN

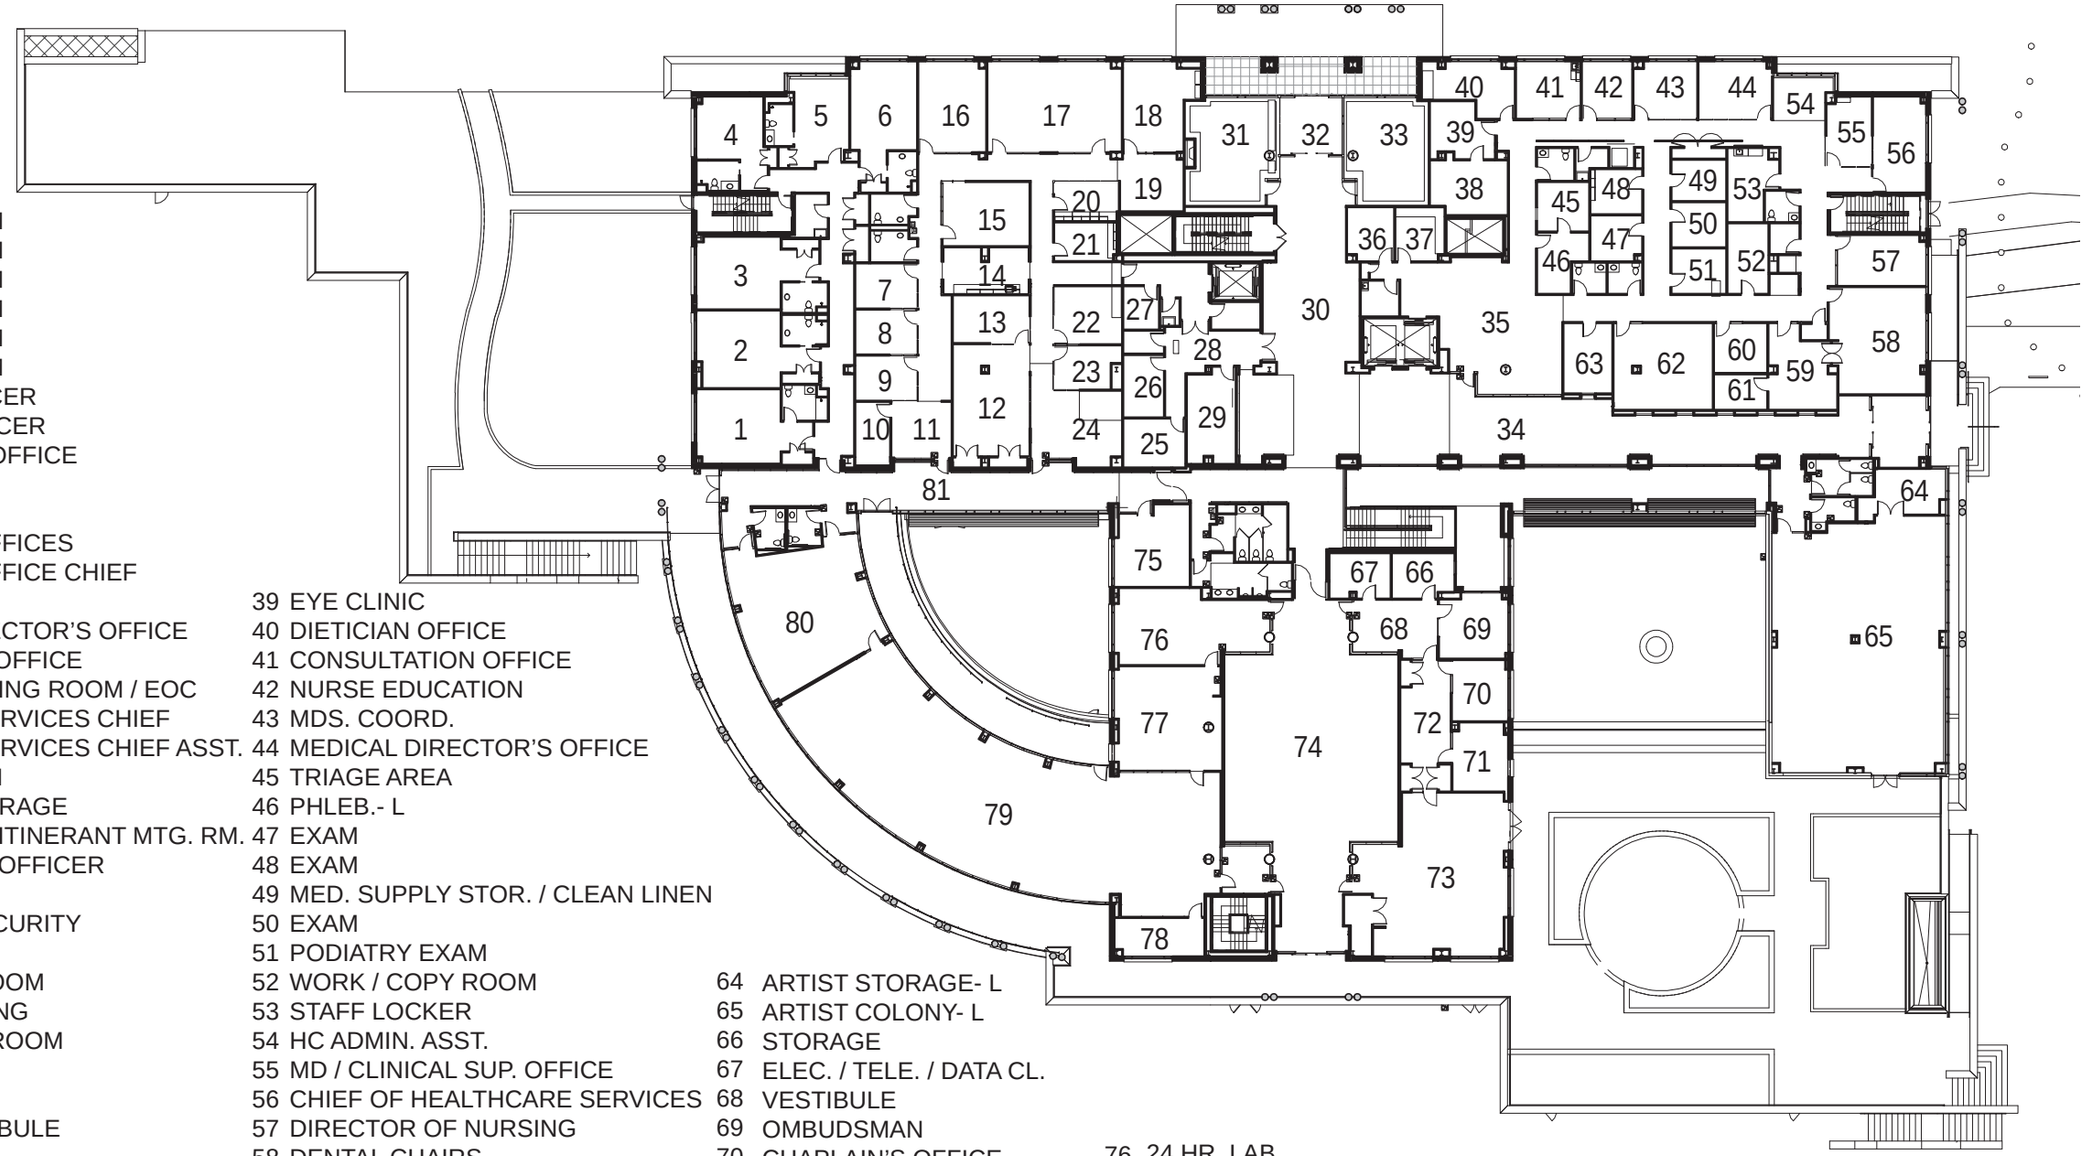

1 GUEST ROOM
2 GUEST ROOM
3 GUEST ROOM
4 GUEST ROOM
5 GUEST ROOM
6 GUEST ROOM
7 ADMIN. OFFICER
8 SAFETY OFFICER
9 PERF. IMPR. OFFICE
10 STORAGE
11 WAITING
12 BUSINESS OFFICES
13 BUSINESS OFFICE CHIEF
14 WORK AREA
15 DEPUTY DIRECTOR'S OFFICE
16 DIRECTOR'S OFFICE
17 ADMIN. MEETING ROOM / EOC
18 RESIDENT SERVICES CHIEF
19 RESIDENT SERVICES CHIEF ASST.
20 BREAK ROOM
21 MOVE-IN STORAGE
22 ADMISSIONS ITINERANT MTG. RM.
23 ADMISSIONS OFFICER
24 WAITING
25 CHIEF OF SECURITY
26 INTERVIEW
27 FED. EQIP. ROOM
28 LOBBY WAITING
29 SEC. EQUIP. ROOM
30 LOBBY
31 LIVING ROOM
32 ENTRY VESTIBULE
33 CLUB ROOM
34 CORRIDOR
35 RECEPTION/ CHECK-IN
36 DIRECTOR OF MEDICAL RECORDS
37 CENT APTS / MED RECORDS
38 OPTOMETRIST OFFICE / EXAM
39 EYE CLINIC
40 DIETICIAN OFFICE
41 CONSULTATION OFFICE
42 NURSE EDUCATION
43 MDS. COORD.
44 MEDICAL DIRECTOR'S OFFICE
45 TRIAGE AREA
46 PHLEB.- L
47 EXAM
48 EXAM
49 MED. SUPPLY STOR. / CLEAN LINEN
50 EXAM
51 PODIATRY EXAM
52 WORK / COPY ROOM
53 STAFF LOCKER
54 HC ADMIN. ASST.
55 MD / CLINICAL SUP. OFFICE
56 CHIEF OF HEALTHCARE SERVICES
57 DIRECTOR OF NURSING
58 DENTAL CHAIRS
59 DENTIST CHAIRS
60 DENTIST OFFICE
61 DENTAL LAB
62 TRAINING ROOM
63 MEDICAL DISTR.
64 ARTIST STORAGE- L
65 ARTIST COLONY- L
66 STORAGE
67 ELEC. / TELE. / DATA CL.
68 VESTIBULE
69 OMBUDSMAN
70 CHAPLAIN'S OFFICE
71 CHAPLAIN'S OFFICE
72 CHAPLAIN SUITE
73 MEDITATION
74 HALL OF HONOR
75 PUZZLE
76 24 HR. LAB
77 COMPUTER LAB
78 LIBRARIAN'S WORKROOM
79 LIBRARY
80 GAME ROOM
81 CORRIDOR

MAIN FLOOR PLAN

1 LTC UNIT
2 LTC UNIT
3 LTC UNIT
4 LTC UNIT
5 LTC BARIATRIC UNIT
6 LTC LIVING / DINING / KITCHEN
7 LTC DEN
8 LTC UNIT
9 LTC UNIT
10 LTC UNIT
11 LTC UNIT
12 LTC UNIT
13 SOILED LINEN / TRASH
14 LAUNDRY- L
15 STORAGE
16 MEDICAL SUPPLY
17 LTC UNIT
18 LTC UNIT
19 LTC SERVERY
20 ELECTRICAL ROOM
21 SOCIAL WORKER OFFICE
22 MEETING
23 CLIN. SUPER. OFFICE
24 SPA
25 LTC UNITS
26 LTC UNIT
27 LTC UNIT
28 LTC UNIT
29 LTC UNIT
30 LTC DEN
31 LTC BARIATRIC UNIT
32 LTC UNIT
33 LTC UNIT
34 LTC BARIATRIC UNIT
35 LTC UNIT
36 LTC UNIT
37 LTC UNIT
38 LTC LIVING / DINING / KITCHEN
39 LAUNDRY- L
40 MEDICAL SUPPLY
41 SOILED LINEN / TRASH- L
42 TELE. / DATA
43 NURSE PRAC. OFFICE
44 PHARMACY
45 REC. STORAGE
46 LTC CORRIDOR
47 LIFT / EQUIP. STORAGE
48 LTC UNIT
49 LTC UNIT
50 LTC UNIT
51 LTC UNIT
52 LTC UNIT
53 LTC UNIT
54 LTC UNIT
55 LTC UNIT
56 LTC BARIATRIC UNIT
57 LTC DEN
58 LTC UNIT
59 LTC UNIT
60 LTC UNIT
61 LTC LIVING / DINING / KITCHEN
62 SOILED LINEN / TRASH- L
63 MEDICAL SUPPLY
64 LAUNDRY

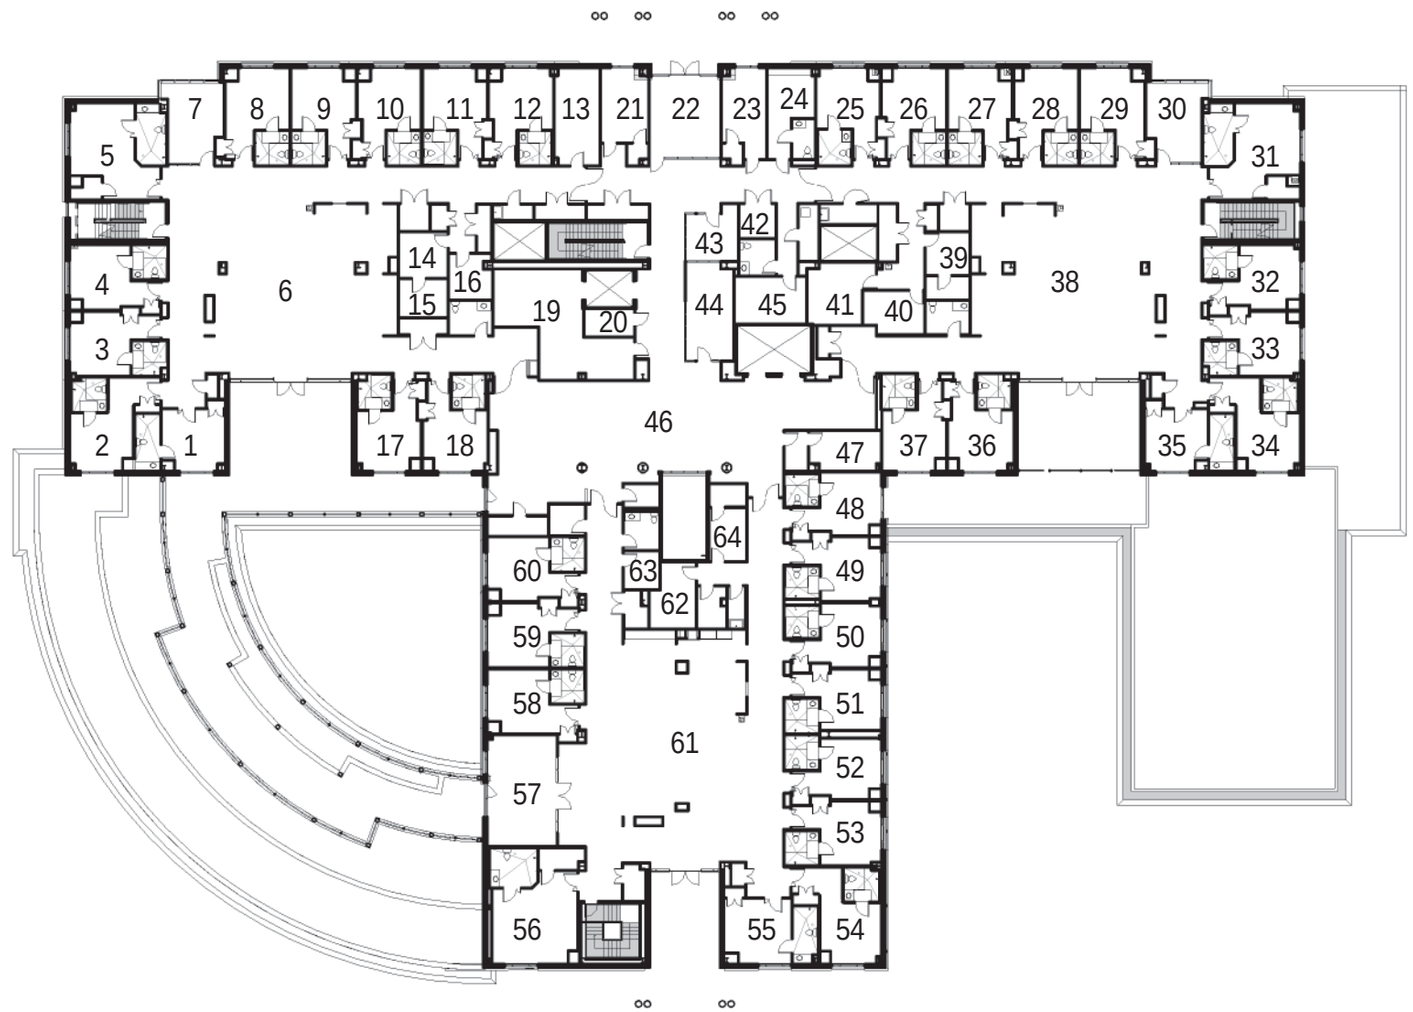

SECOND FLOOR PLAN

1 MS UNIT
2 MS UNIT
3 MS UNIT
4 MS UNIT
5 MS BARIATRIC UNIT
6 MS LIVING / DINING / KITCHEN
7 MS DEN
8 MS UNIT
9 MS UNIT
10 MS UNIT
11 MS UNIT
12 MS UNIT
13 SOILED LINEN / TRASH
14 LAUNDRY- L
15 STORAGE
16 MEDICAL SUPPLY STORAGE
17 MS UNIT
18 MS UNIT
19 SERVERY
20 ELECTRICAL ROOM
21 MS ACTIVITY ROOM
22 SPA
23 MS UNITS
24 MS UNIT
25 MS UNIT
26 MS UNIT
27 MS UNIT
28 MS DEN
29 MS BARIATRIC UNIT
30 MS UNIT
31 MS UNIT
32 MS BARIATRIC UNIT
33 MS UNIT
34 MS UNIT
35 MS UNIT
36 MS LIVING / DINING / KITCHEN
37 LAUNDRY- L
38 MEDICAL SUPPLY
39 SOILED LINEN / TRASH- L
40 TELE. / DATA
41 NURSE PRAC. OFFICE
42 PHARMACY
43 REC. / LIFT / EQUP. STORAGE
44 NURSE PRAC. OFFICE
45 NURSE MEETING ROOM
46 CLIN. SUPER. OFFICE
47 MS HOUSE CORRIDOR

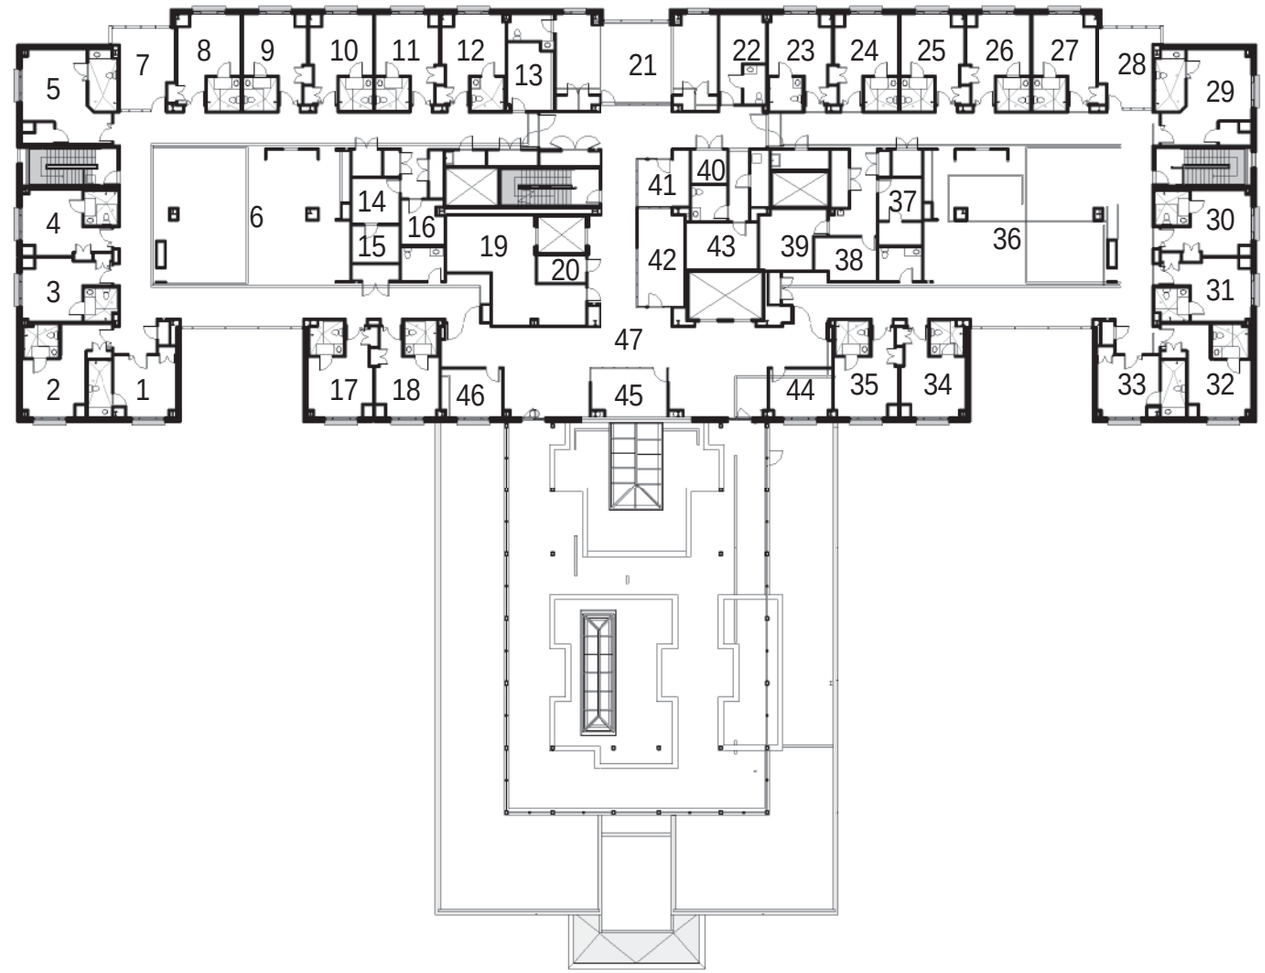

THIRD FLOOR PLAN