NOTE:
- FLUSH LINE MUST BE RIGID PIPING
- REFERENCE DETAIL PRINTS FOR SPECIFIC FILTER MODEL REQUIREMENTS

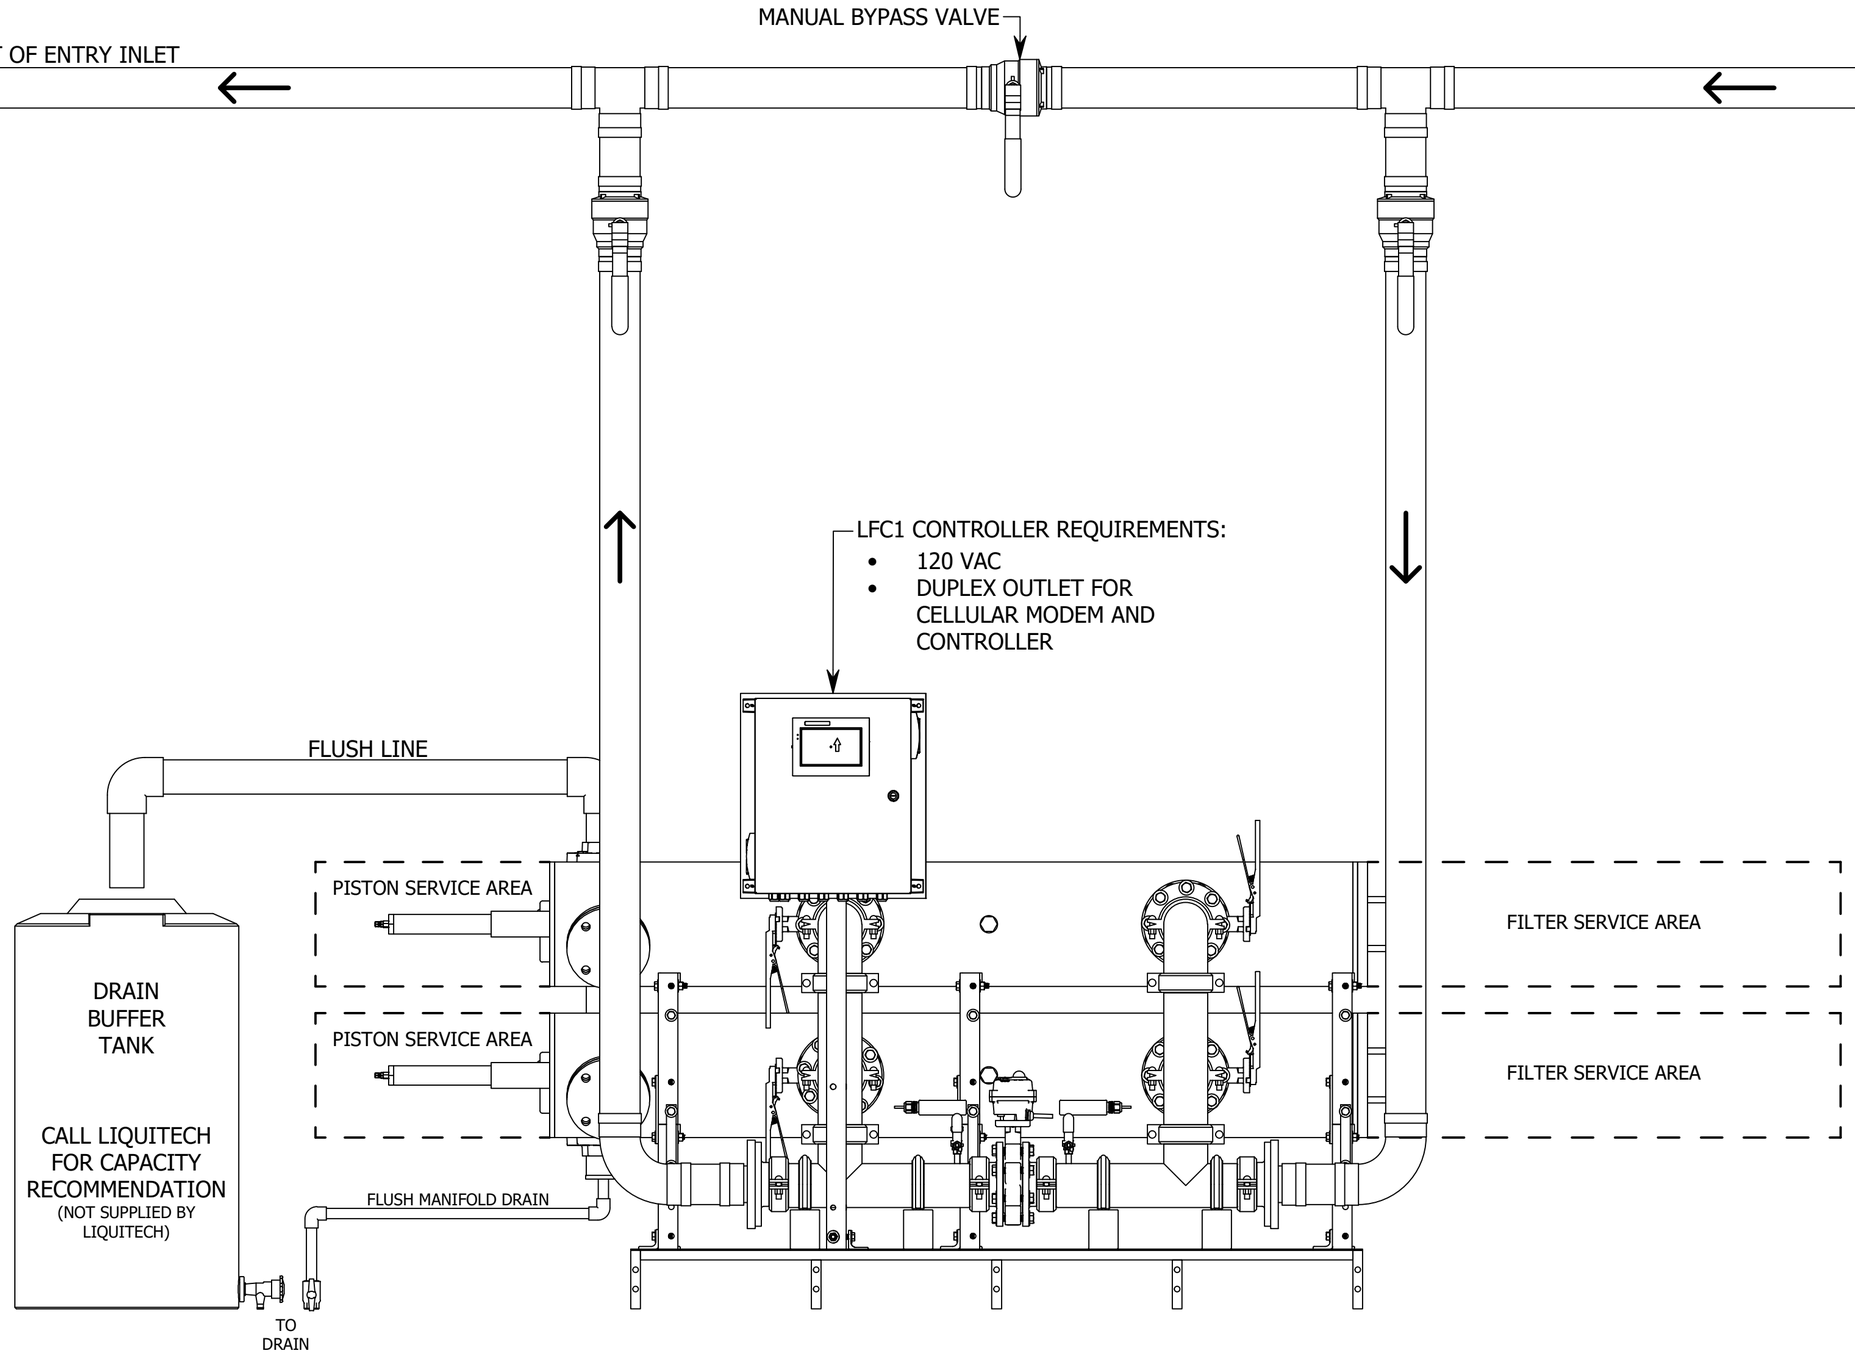

POE DUAL FILTER INSTALL		LiquiTech 421 Eisenhower Lane S, Lombard, IL 60148
CONFIGURATION: 2 FILTERS 1 CONTROLLER	DRAWN: ncameron	3/22/2023
INSTALLATION TYPE: SKID MOUNT	APPROVED BY:	
DWG NO:	REV:	SIZE: C
SHEET 1 OF 1	SCALE: 1/12	