STAGE LOT "D"

Note: One drop of data/VoIP cable line "Network" plate of 4 ports in each office.

* **Contractor's responsibility**:
- CAT 6e cables
- Data/VoIP plates (preferably 4 lines)
- Installation

NETWORK for Laptop & Printers: 26

VOIP PHONE: 12

TTL: 38

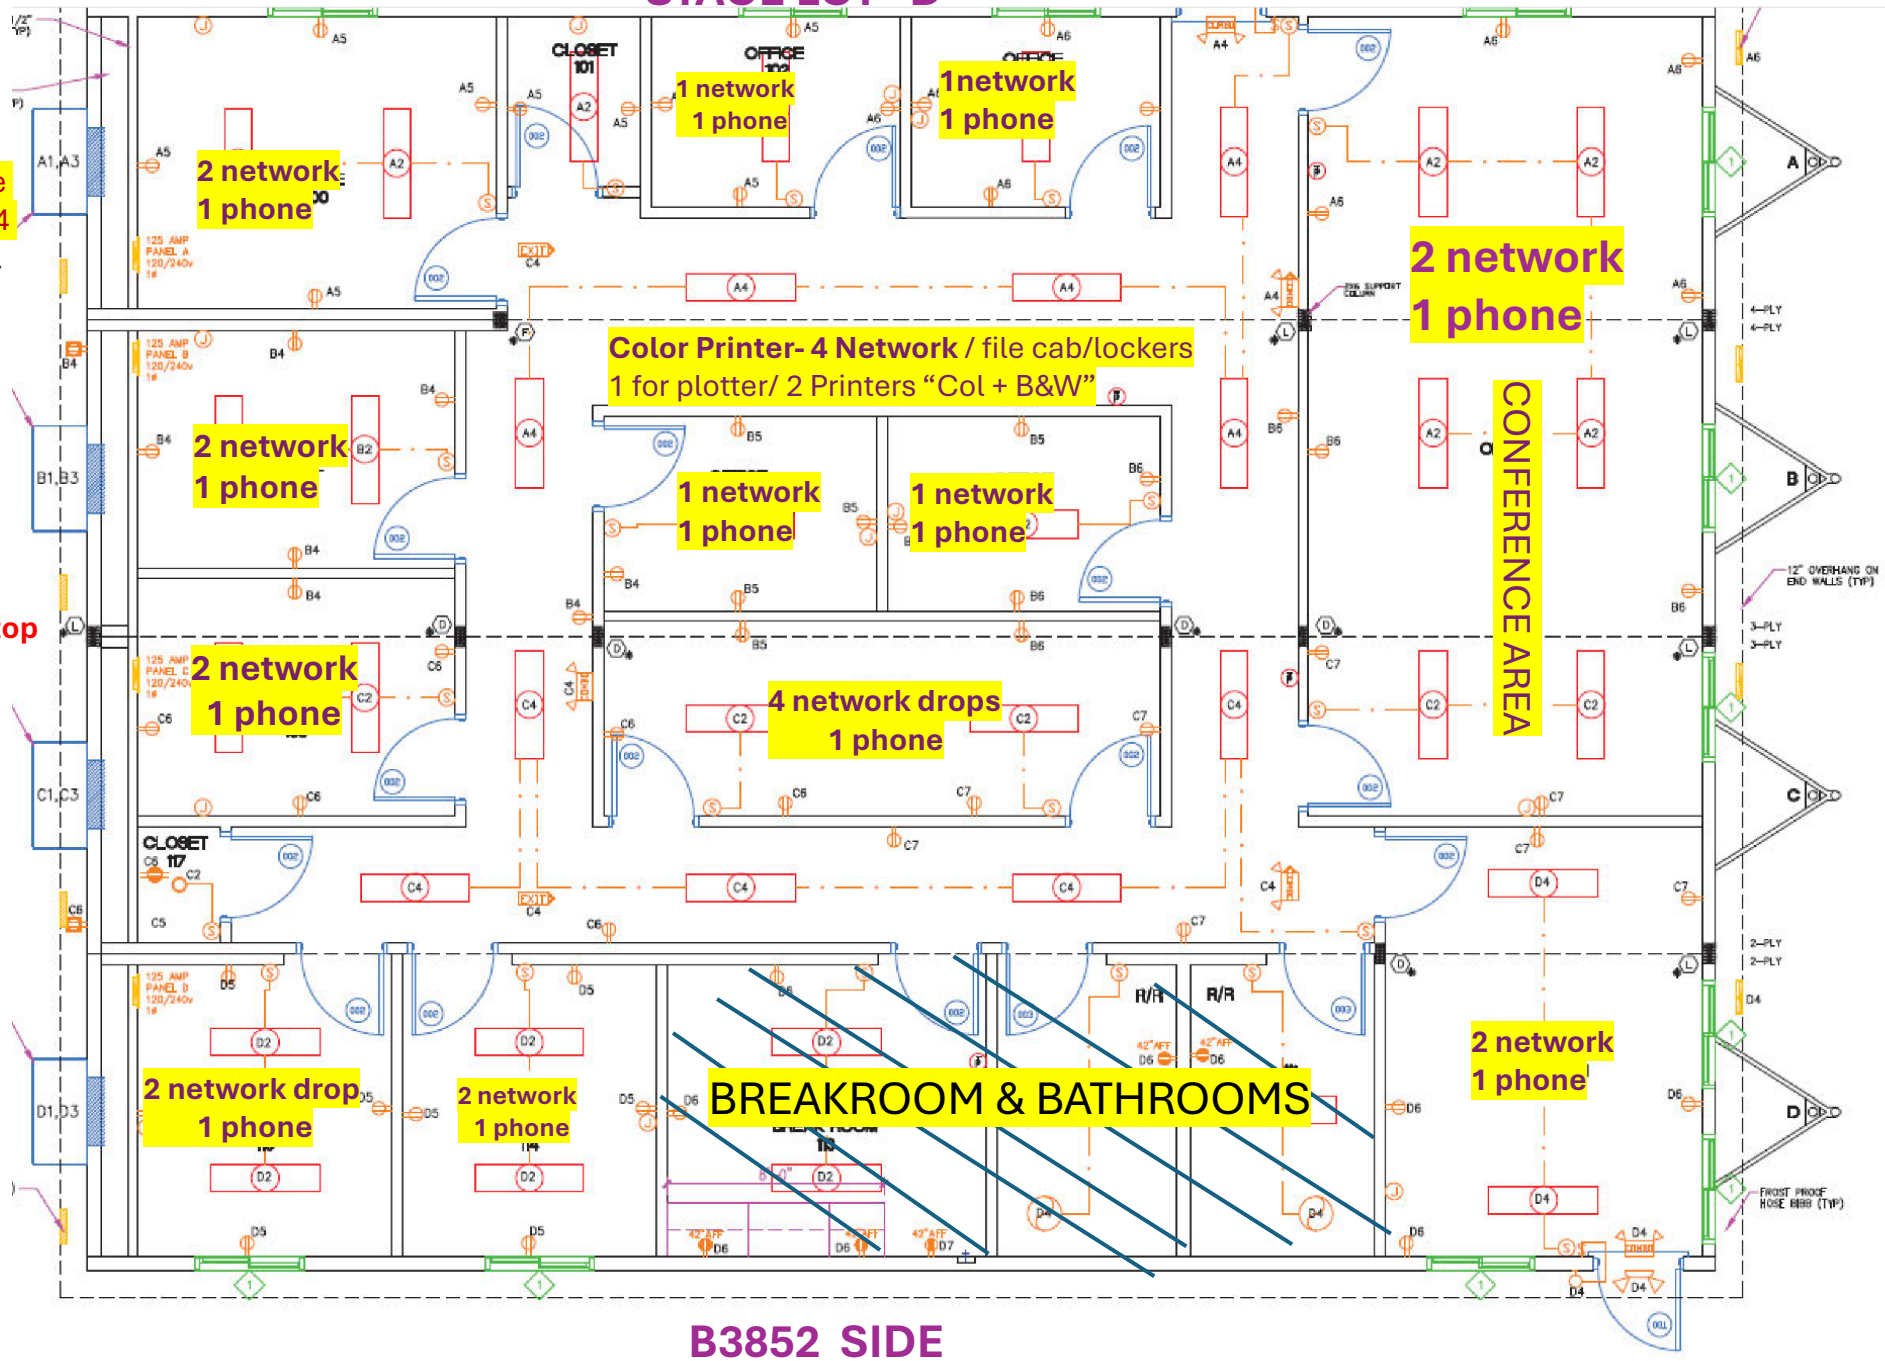

B3852 SIDE