LAKESIDE RANGER DISTRICT
OFFICE FLOOR PLAN

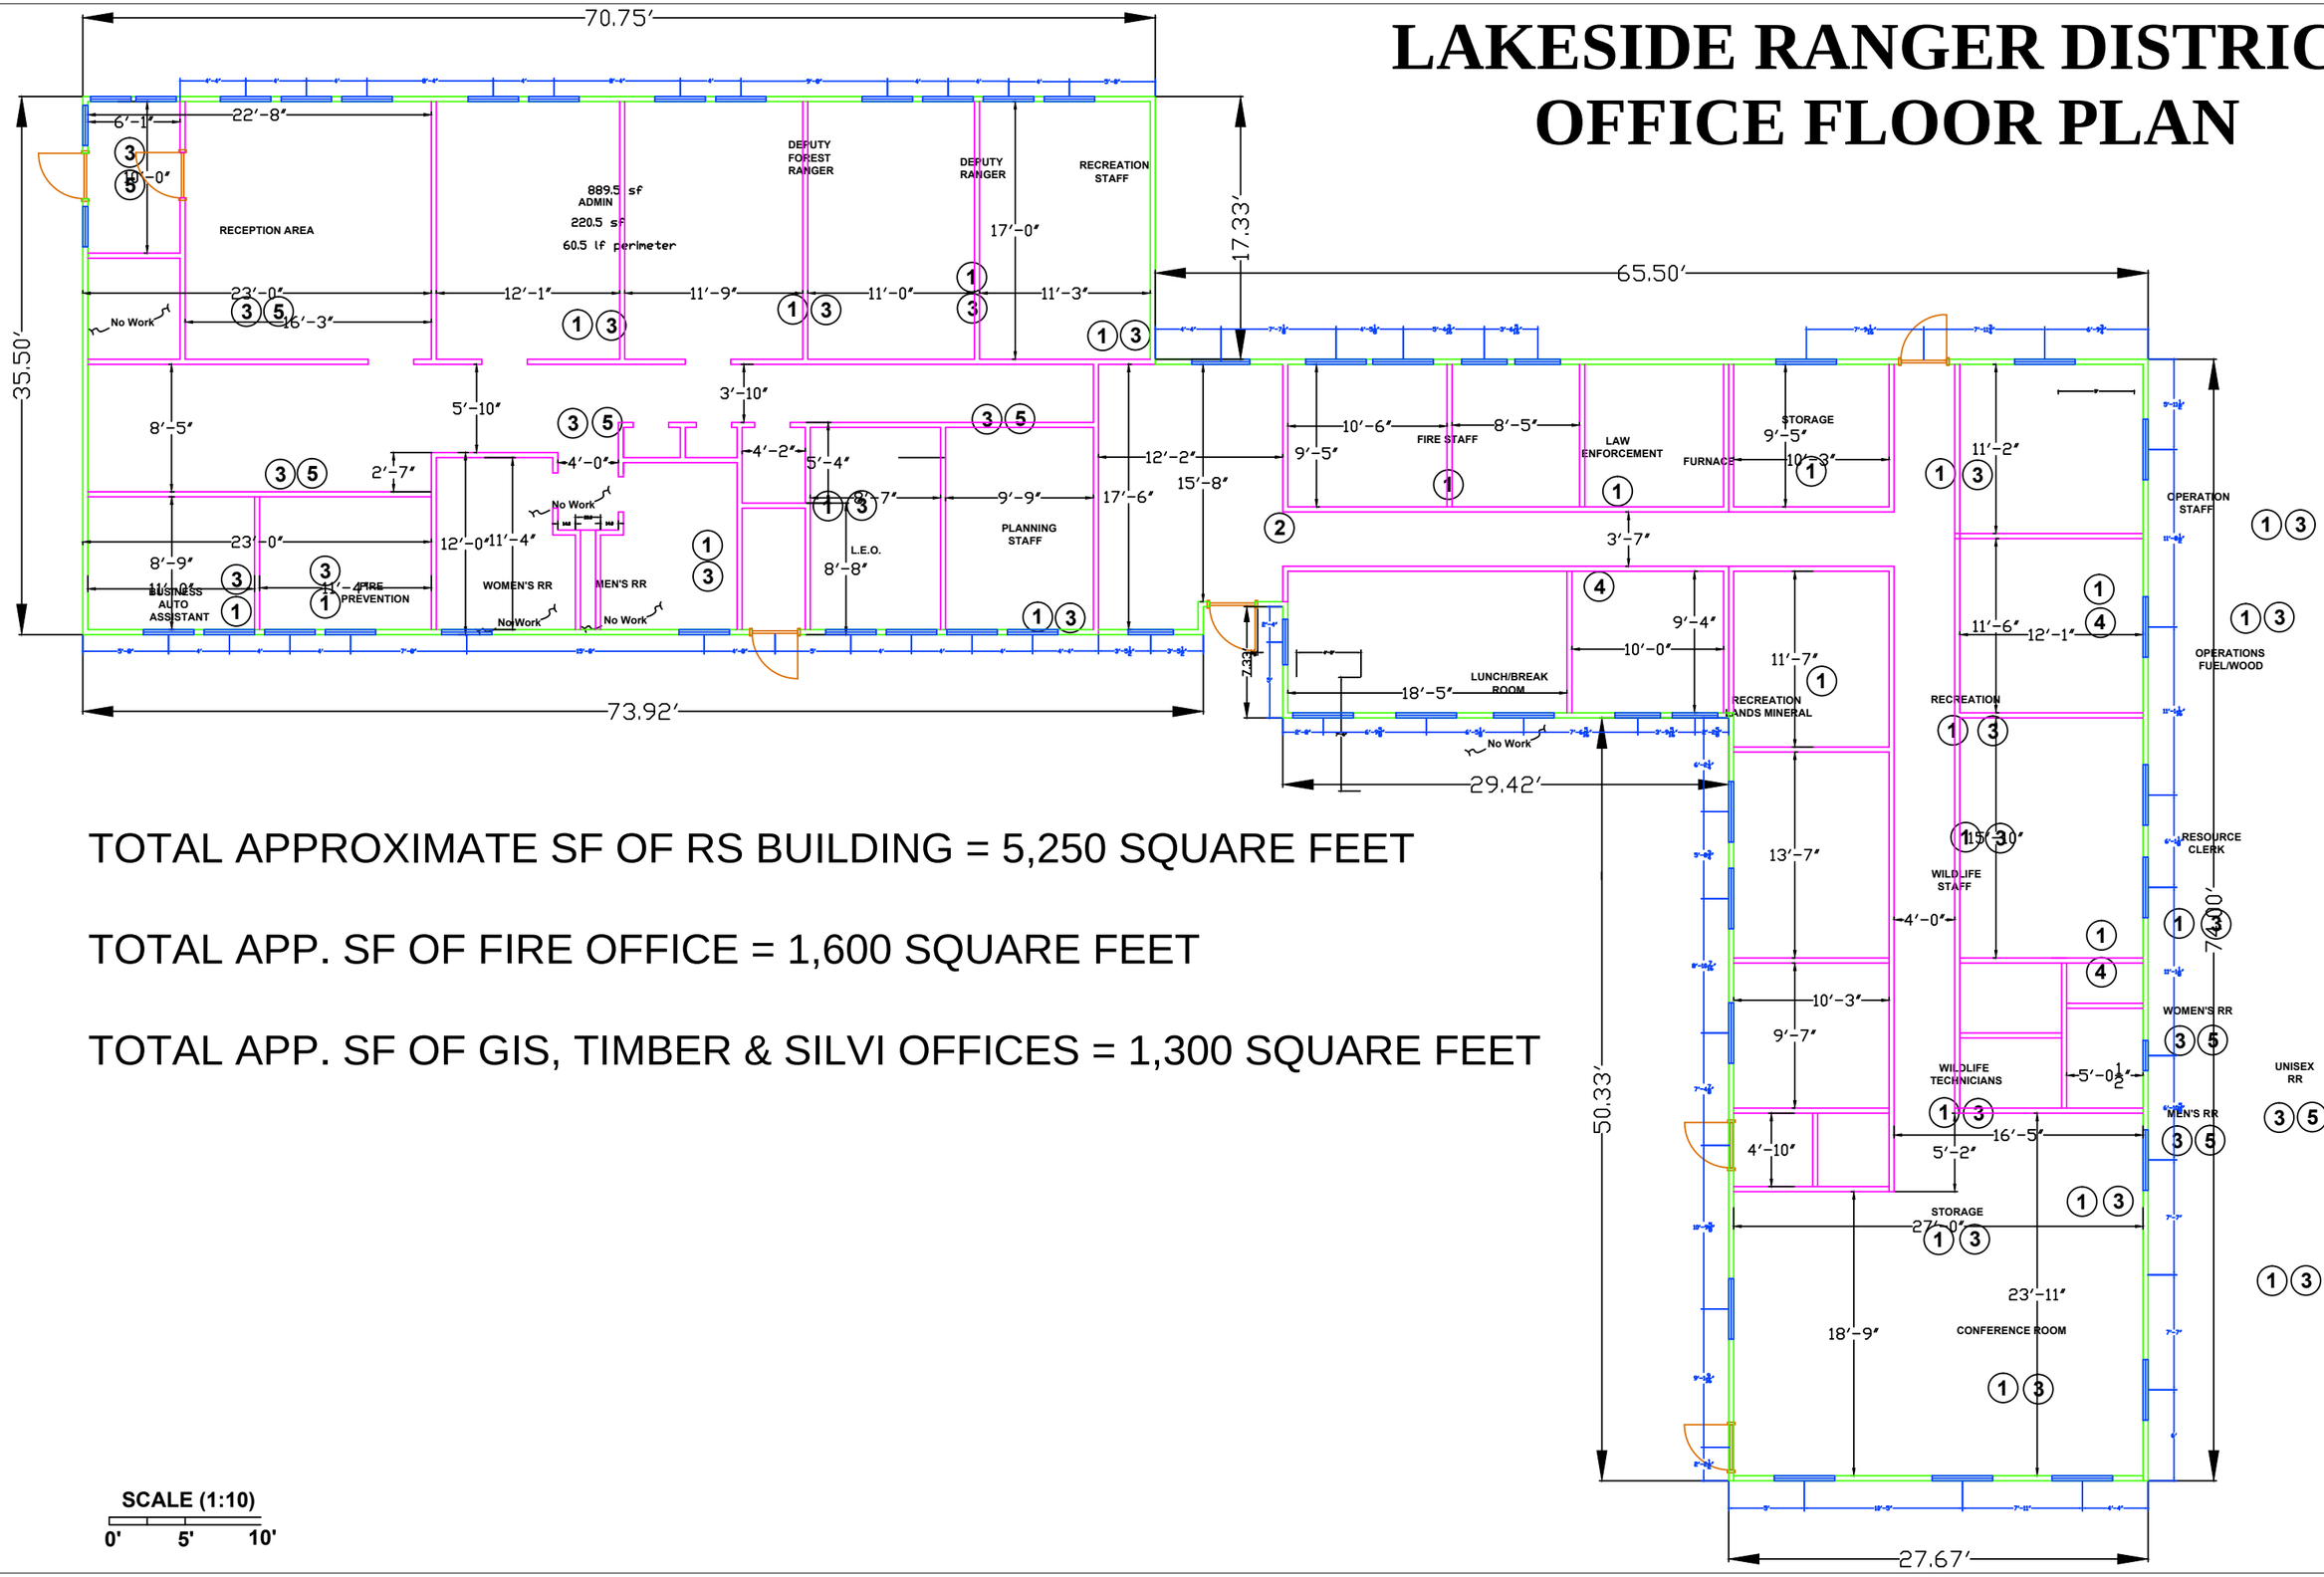

TOTAL APPROXIMATE SF OF RS BUILDING = 5,250 SQUARE FEET

TOTAL APP. SF OF FIRE OFFICE = 1,600 SQUARE FEET

TOTAL APP. SF OF GIS, TIMBER & SILVI OFFICES = 1,300 SQUARE FEET

SCALE (1:10)

0' 5' 10'

LAKESIDE RS
ADMINISTRATIVE OFFICE SPACE AREAS
Legend
Feature 1
OFFICE
[Untitled]
12-1A, MODULAR FIRE OFFICE
12-2C, TIMBER OFFICE
12-2, GIS OFFICE
04-002, MODULAR OFFICE
12-31, RANGER STATION
Google earth
© 2016 Google
© 2016 Europa Technologies
80 ft
N