FRESH AIR
MAKE-UP

792
CFM

WTC 1-25-7 (55)
CLASS W
SEE REF 3

3-F
-1-Q) CONFIGURATION

227
CFM

FCU

190
CFM

190
CFM

PANEL FILTER

FCU 01-21-2 (5)
CLASS W

(ALTERNATE RETURN THROUGH
STAIR TOWER JOINER DOOR
ON MAIN DECK)
781 CFM (EMERGENCY OPERATION)

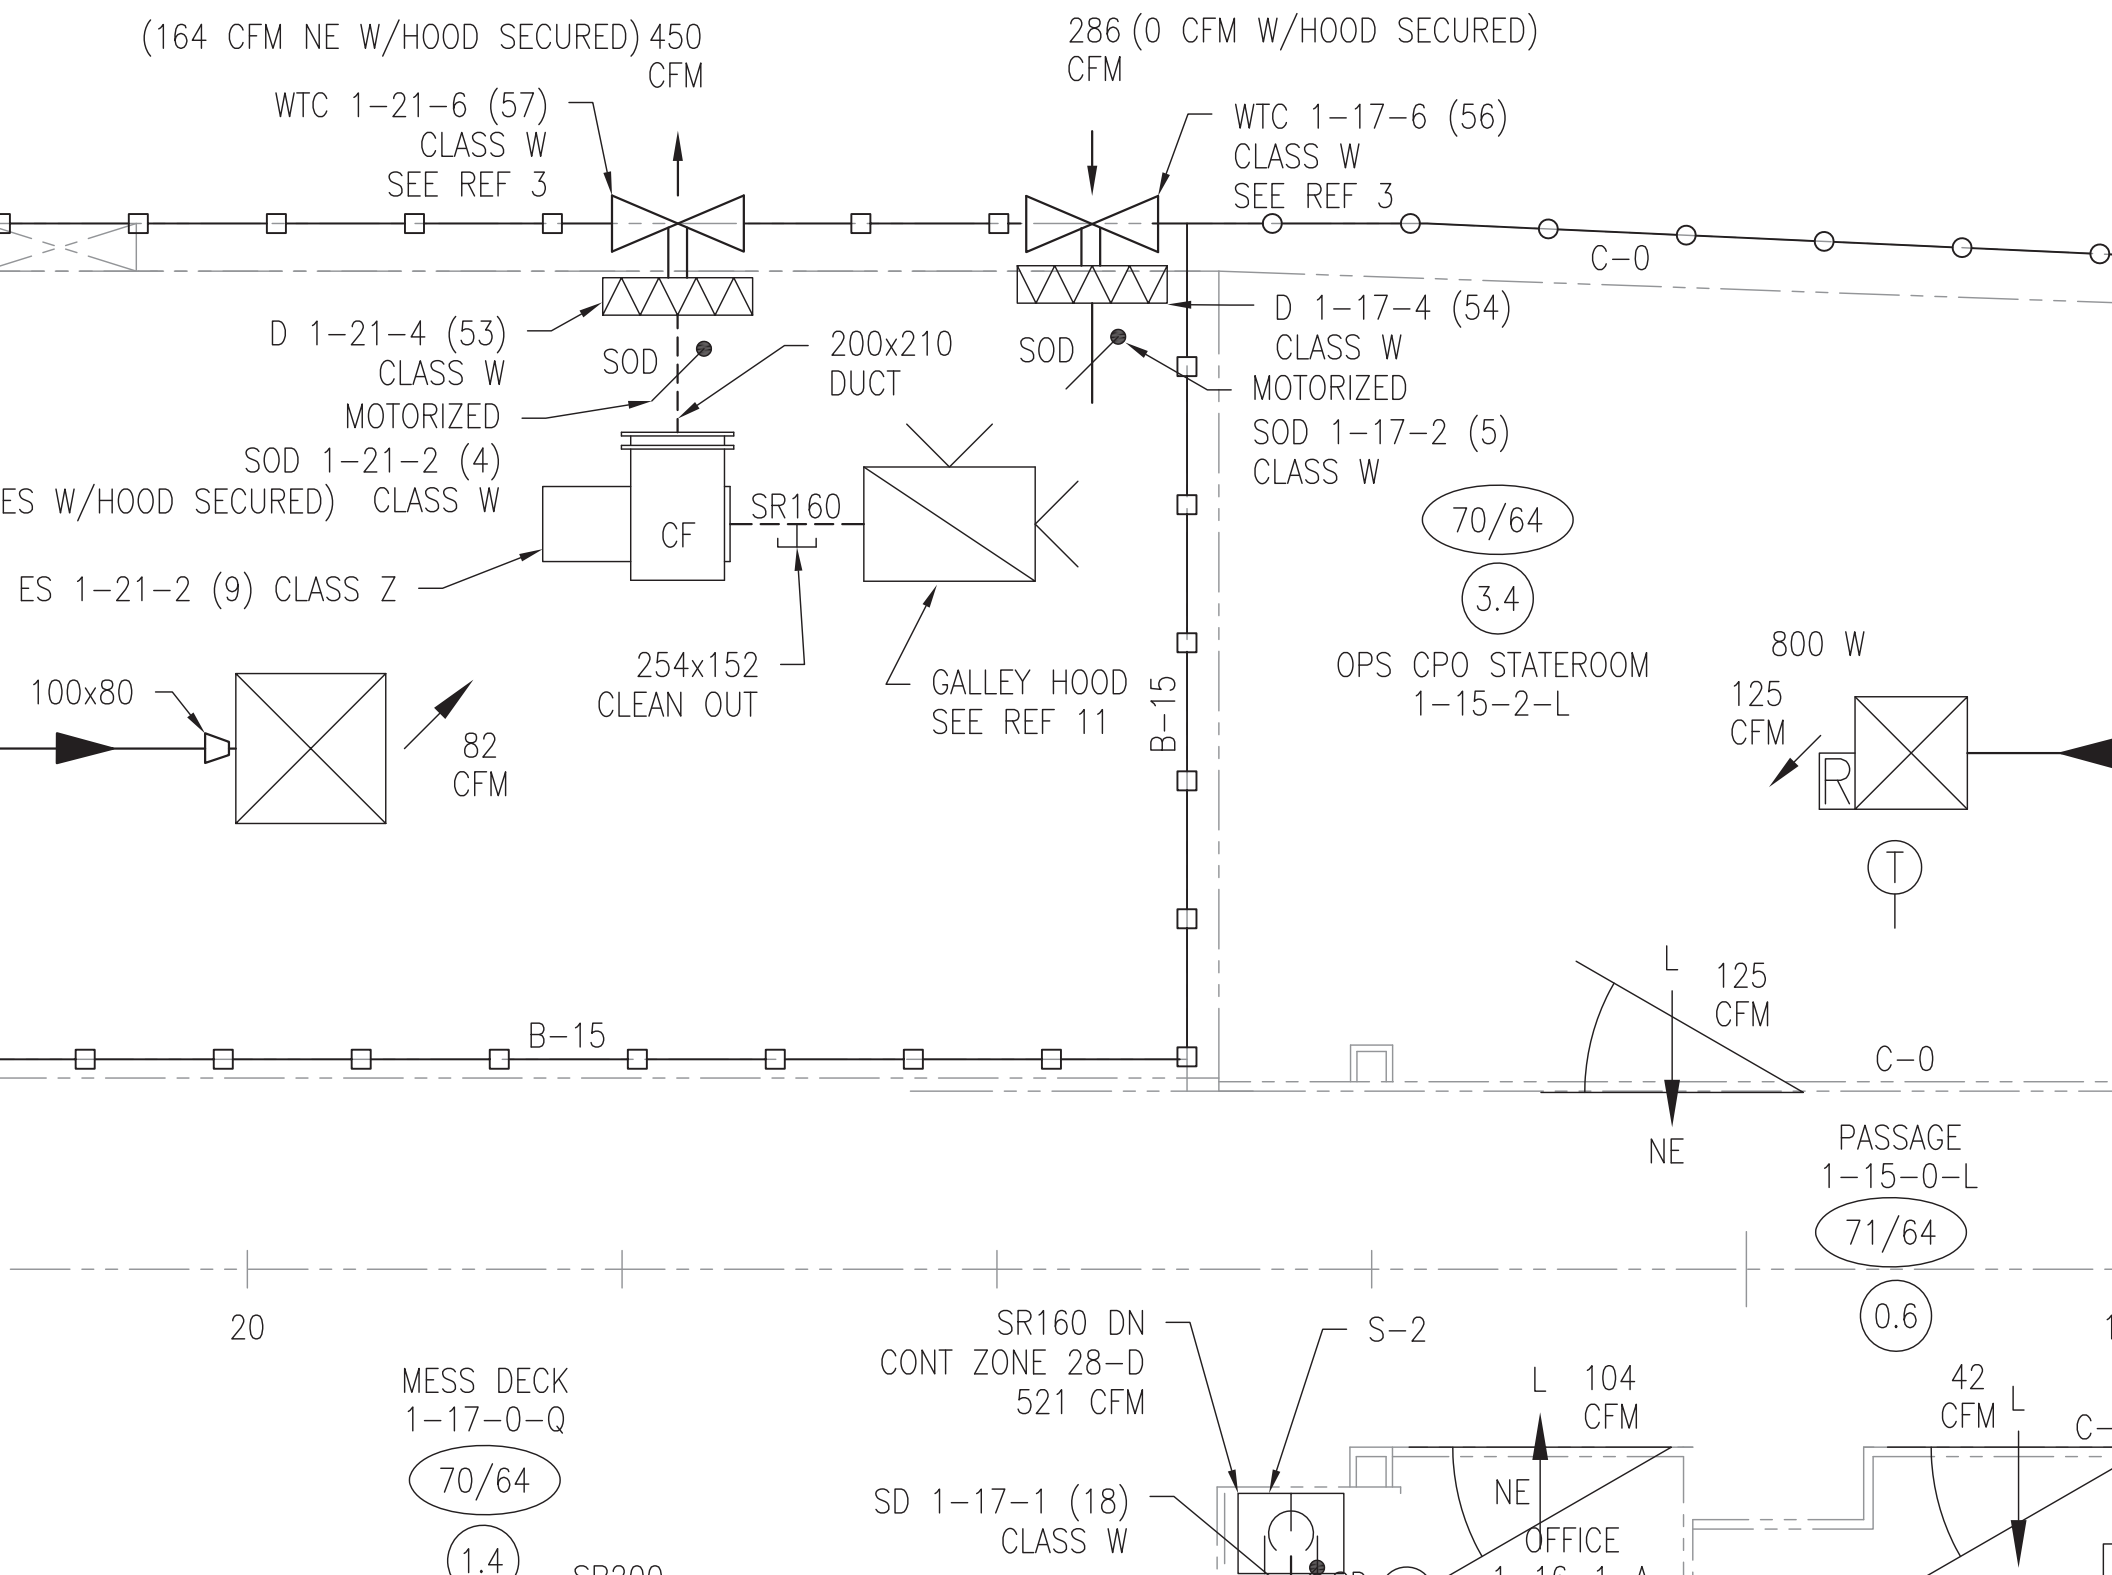
(164 CFM NE W/HOOD SECURED) 450 CFM
WTC 1-21-6 (57)
CLASS W
SEE REF 3
286 (0 CFM W/HOOD SECURED) CFM
WTC 1-17-6 (56)
CLASS W
SEE REF 3
C-0
D 1-21-4 (53)
CLASS W
MOTORIZED
SOD
200x210
DUCT
SOD
D 1-17-4 (54)
CLASS W
MOTORIZED
SOD 1-17-2 (5)
CLASS W
SOD 1-21-2 (4)
ES W/HOOD SECURED) CLASS W
CF
SR160
ES 1-21-2 (9) CLASS Z
70/64
3.4
OPS CPO STATEROOM
1-15-2-L
800 W
125
CFM
R
T
100x80
82
CFM
254x152
CLEAN OUT
GALLEY HOOD
SEE REF 11
B-15
L
125
CFM
B-15
C-0
NE
PASSAGE
1-15-0-L
71/64
0.6
20
MESS DECK
1-17-0-Q
70/64
1.4
SR160 DN
CONT ZONE 28-D
521 CFM
S-2
L
104
CFM
42
CFM
L
SD 1-17-1 (18)
CLASS W
NE
OFFICE

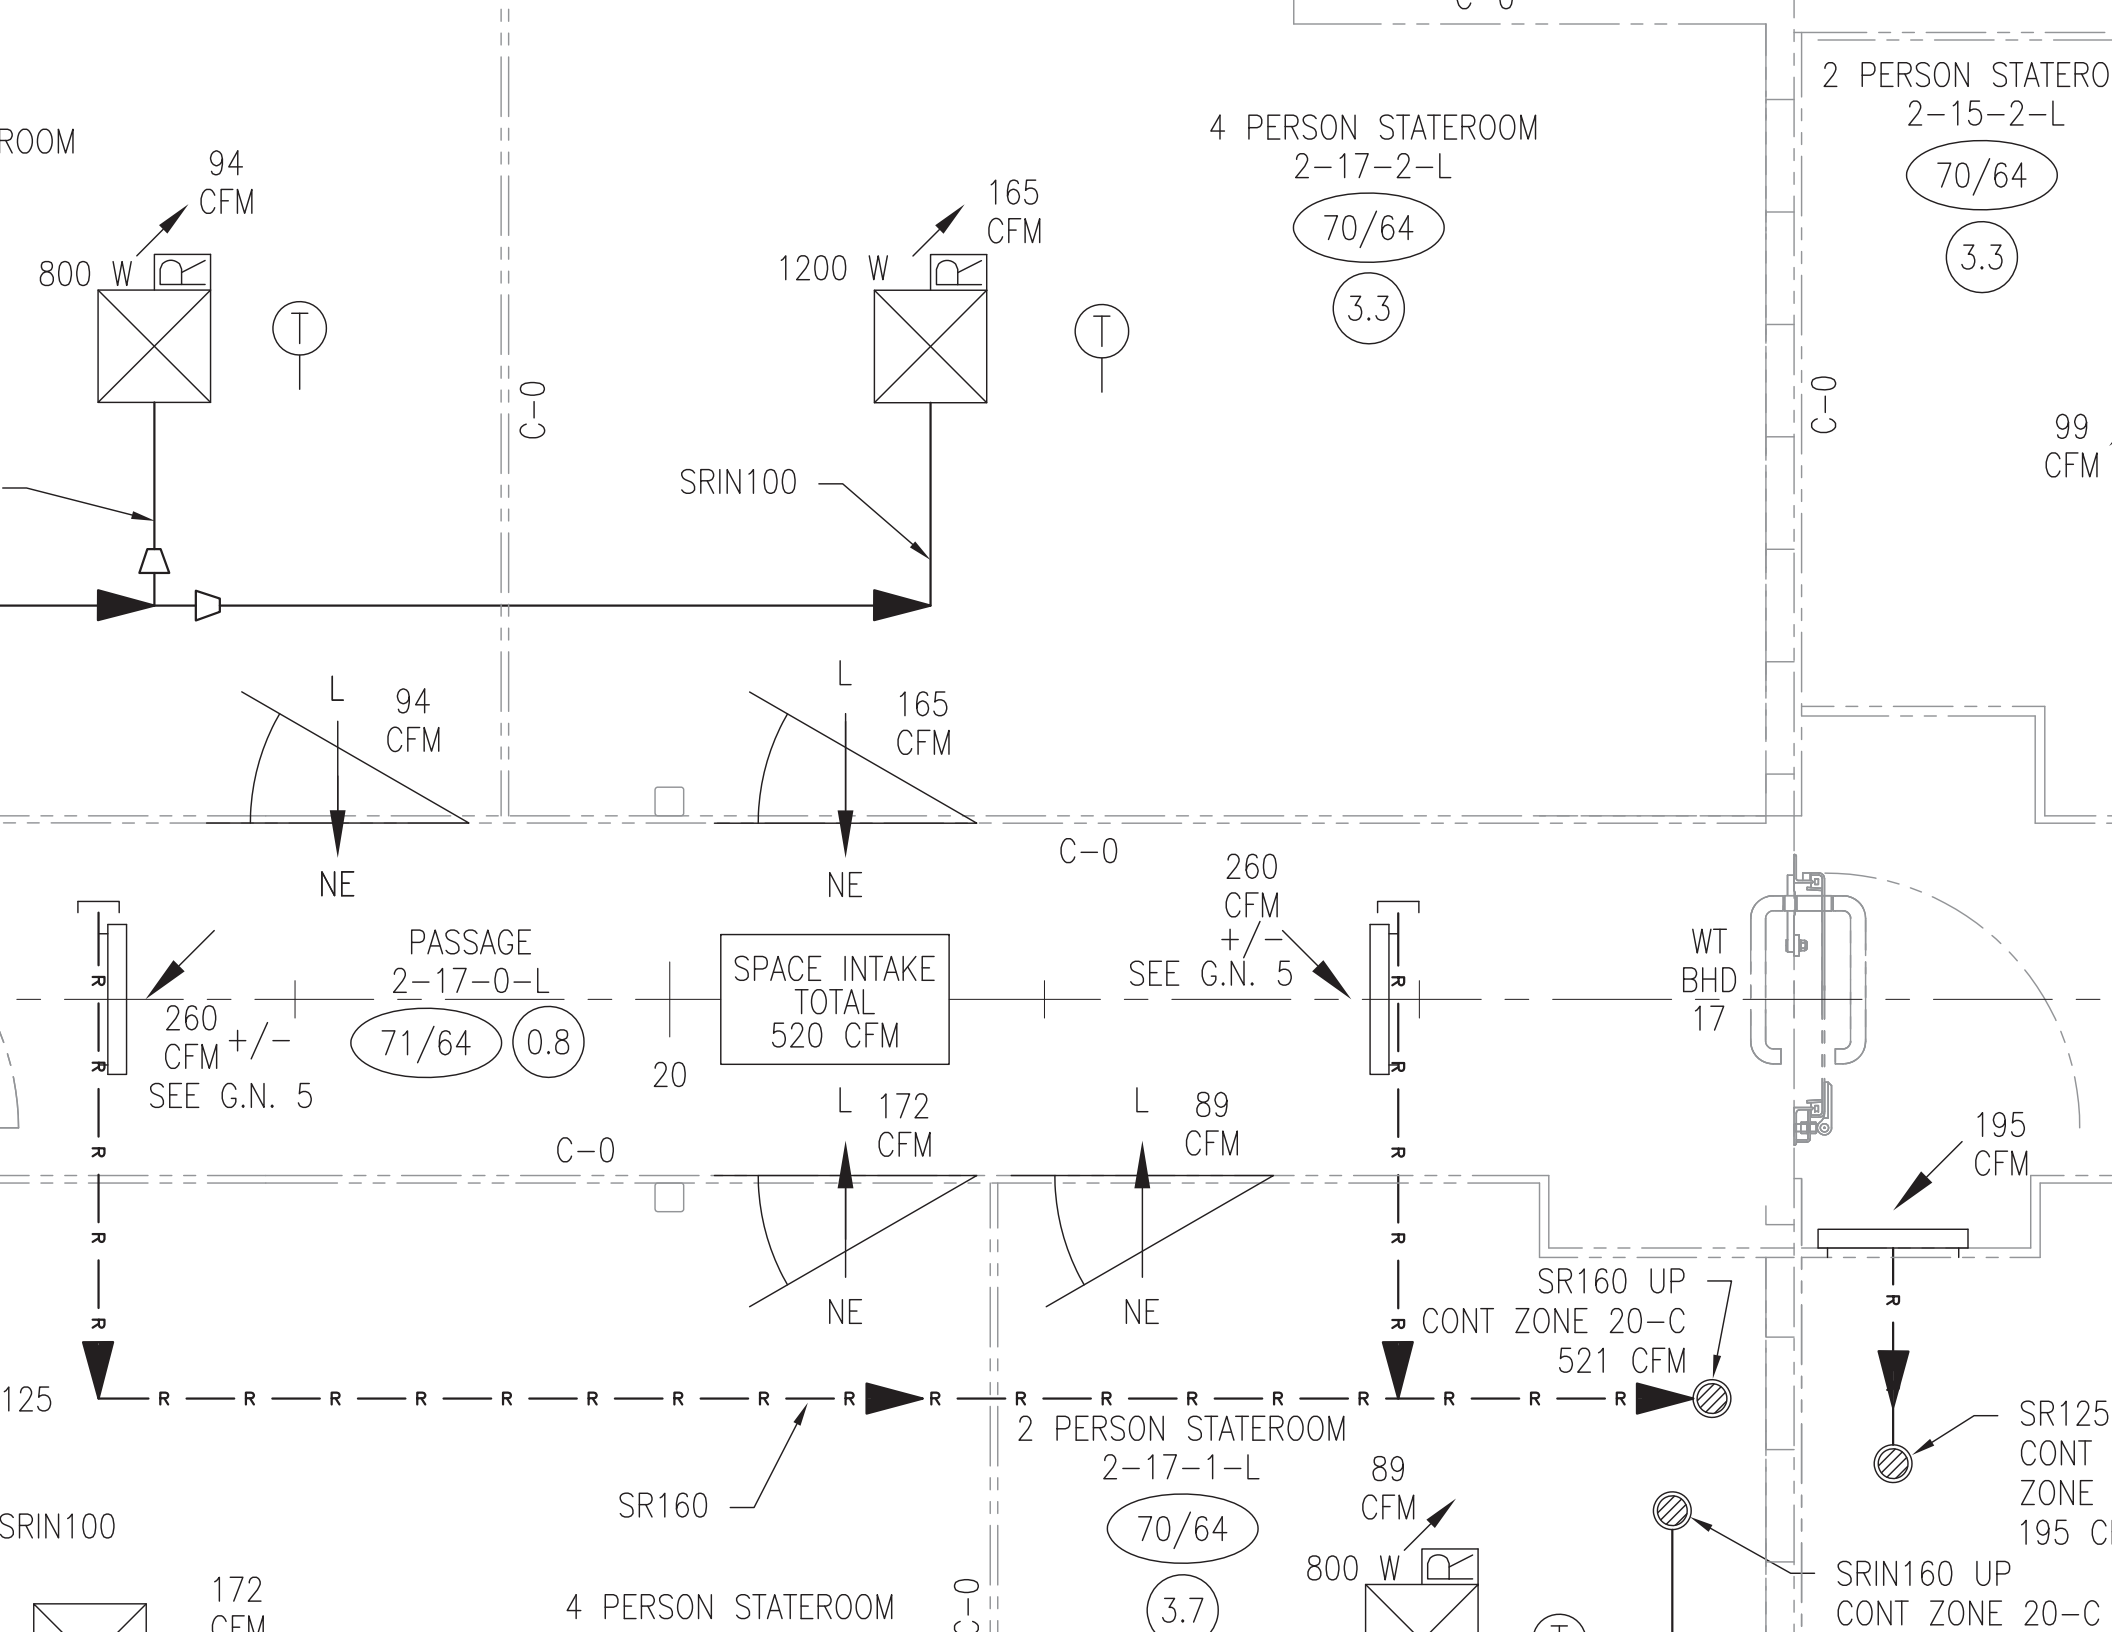
ROOM
94
CFM
800 W
T
C-0
SRIN100
L
94
CFM
NE
4 PERSON STATEROOM
2-17-2-L
70/64
3.3
165
CFM
1200 W
T
L
165
CFM
NE
2 PERSON STATERO
2-15-2-L
70/64
3.3
C-0
99
CFM
C-0
260
CFM
+/-
SEE G.N. 5
PASSAGE
2-17-0-L
71/64
0.8
20
SPACE INTAKE
TOTAL
520 CFM
260
CFM
+/-
SEE G.N. 5
WT
BHD
17
C-0
L
172
CFM
NE
L
89
CFM
NE
195
CFM
SR160 UP
CONT ZONE 20-C
521 CFM
125
SR160
2 PERSON STATEROOM
2-17-1-L
70/64
3.7
89
CFM
800 W
SR125
CONT
ZONE
195 C
SRIN100
172
CFM
4 PERSON STATEROOM
SRIN160 UP
CONT ZONE 20-C
R

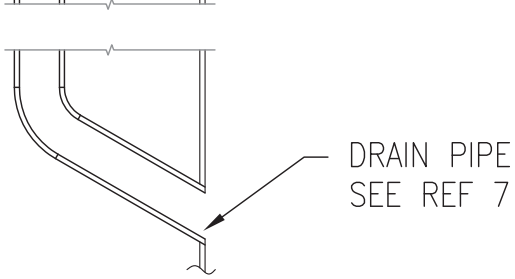

DETAIL 36-E
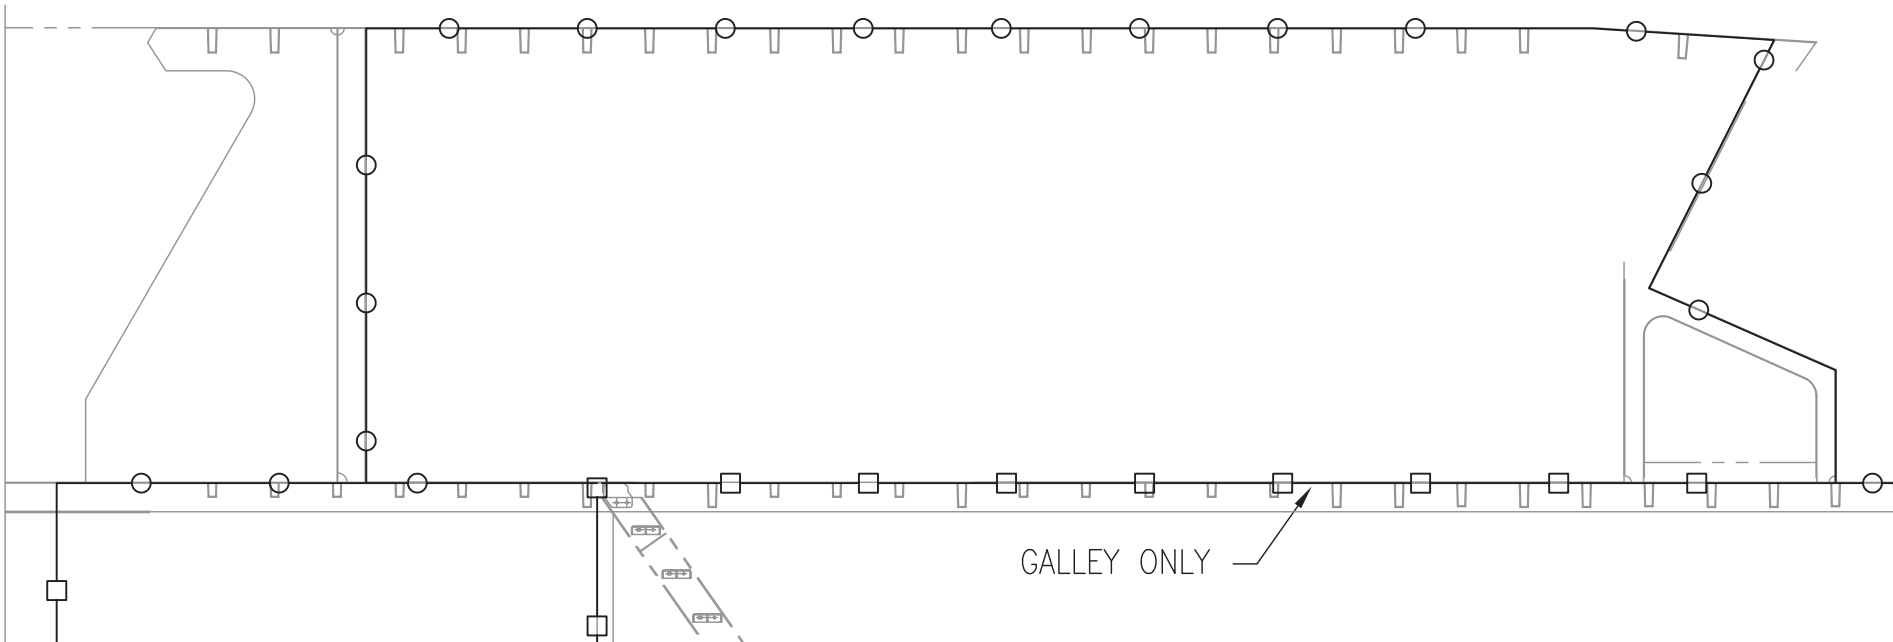
WEATHER OPENING GENERAL SKETCH
TYP 3 PLCS