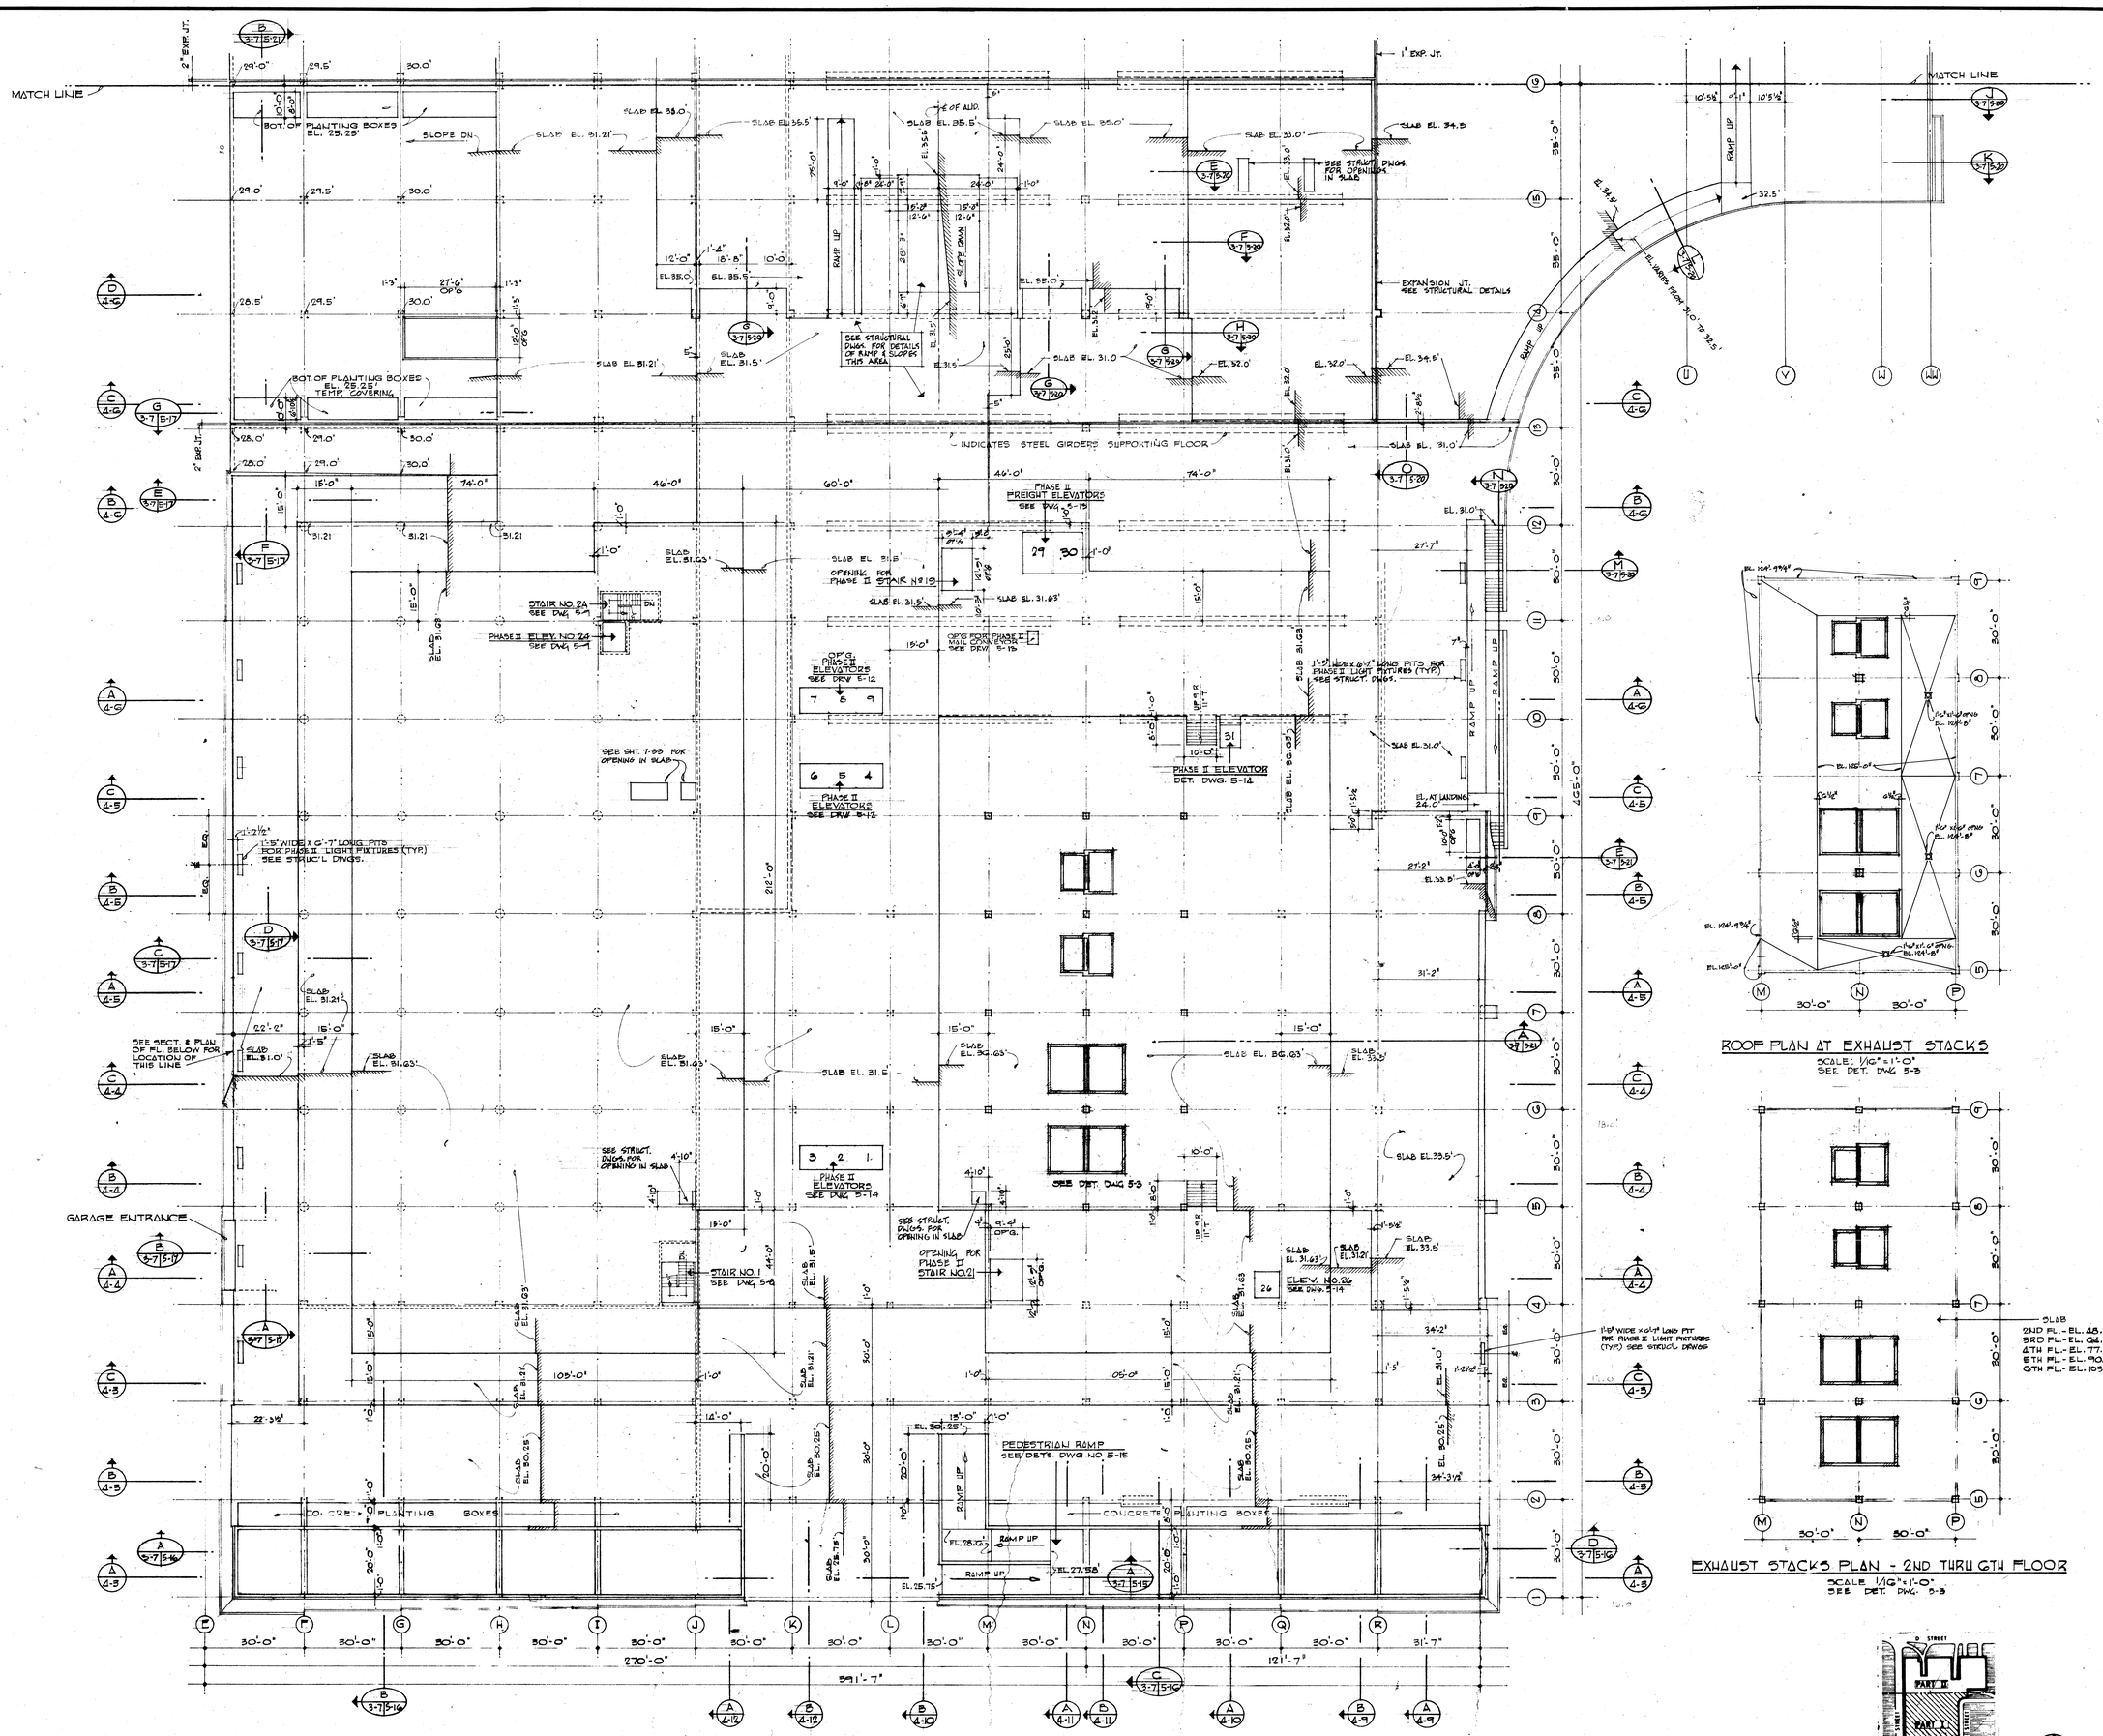
MATCH LINE
BOT. OF PLANTING BOXES EL. 25.25'
SLOPE DN.
SLAB EL. 31.21'
SLAB EL. 33.0'
SLAB EL. 35.5'
SLAB EL. 35.0'
SLAB EL. 33.0'
SLAB EL. 34.5
SEE STRUCT. DWGS. FOR OPENINGS IN SLAB
EXPANSION JT. SEE STRUCTURAL DETAILS
RAMP UP
SLOPE DWN.
SEE STRUCTURAL DWGS. FOR DETAILS OF RAMP & SLOPES THIS AREA
SLAB EL. 31.5'
SLAB EL. 31.0'
INDICATES STEEL GIRDERS SUPPORTING FLOOR
PHASE II FREIGHT ELEVATORS SEE DWG. 5-15
OPENING FOR PHASE II STAIR No 19
STAIR NO 2A SEE DWG. 5-1
PHASE II ELEV. NO 2A SEE DWG. 5-1
OP'G. PHASE II ELEVATORS SEE DEW 5-12
OP'G FOR PHASE II MAIL CONVEYOR SEE DEW 5-15
1'-5" WIDE x 6'-7" LONG PITS FOR PHASE II LIGHT FIXTURES (TYP.) SEE STRUCT. DWGS.
PHASE II ELEVATOR DET. DWG. 5-14
PHASE II ELEVATORS SEE DRW 5-12
SEE GHT. 7-83 FOR OPENING IN SLAB
1'-5" WIDE x 6'-7" LONG PITS FOR PHASE II LIGHT FIXTURES (TYP.) SEE STRUC'L DWGS.
SEE SECT. & PLAN OF FL. BELOW FOR LOCATION OF THIS LINE
SEE STRUCT. DWGS. FOR OPENING IN SLAB
PHASE II ELEVATORS SEE DWG. 5-14
SEE DET. DWG 5-3
GARAGE ENTRANCE
STAIR NO. 1 SEE DWG. 5-8
OPENING FOR PHASE II STAIR NO 21
ELEV. NO. 26 SEE DWG. 5-14
1'-5" WIDE x 6'-7" LONG PITS FOR PHASE II LIGHT FIXTURES (TYP.) SEE STRUCT. DRWGS
PEDESTRIAN RAMP SEE DETS. DWG NO. 5-15
CONCRETE PLANTING BOXES
RAMP UP
EL. 25.75'
EL. 27.58'
EL. 30.25'
EL. 31.0'
EL. 32.0'
EL. 34.5'
EL. 33.5'
EL. 24.0'
EL. 31.21'
EL. 31.63'
EL. 31.5'
EL. 33.5'
EL. 36.03'
EL. 36.5'
EL. 35.5'
EL. 35.0'
EL. 32.5'
EL. 32.0'
