# Sanitary Sewer Size and Material Map -Ellington Field ANG 2020

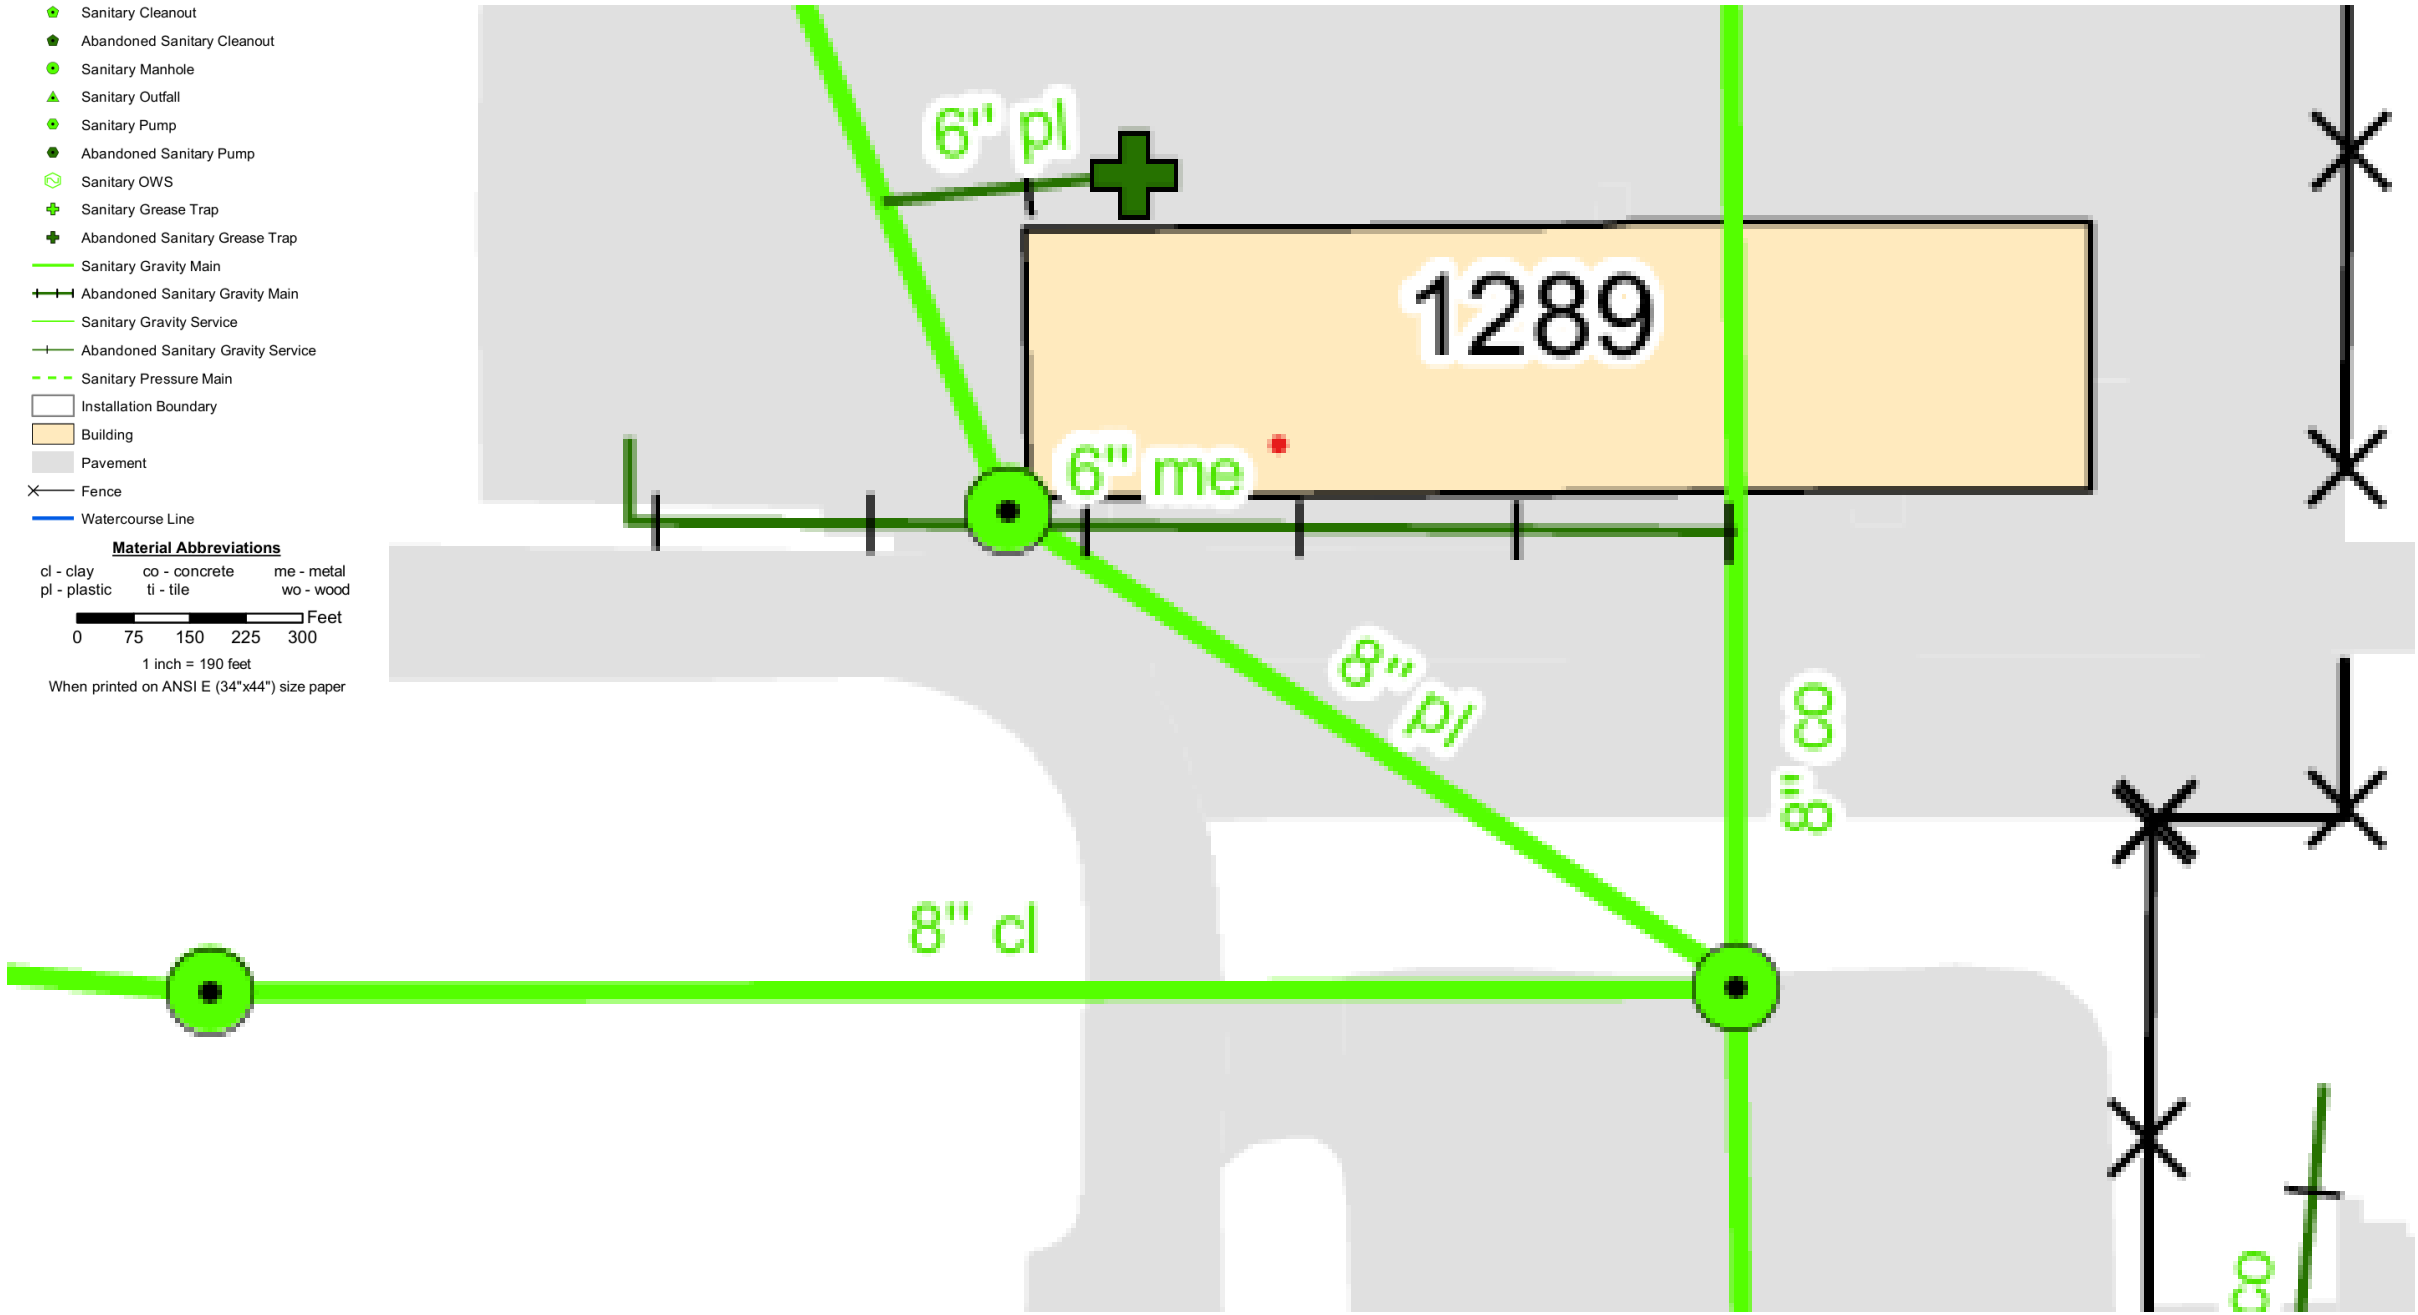

# Strom Drainage Size and Material Map -Ellington Field ANG 2020

- Stormwater Inlet
- Abandoned Stormwater Inlet
- Stormwater Manhole
- Stormwater Outfall
- Stormwater Culvert
- Stormwater Pipe
- Abandoned Stormwater Pipe
- Stormwater Trench Drain
- Fence
- Watercourse Line
- Installation Boundary
- Building
- Pavement

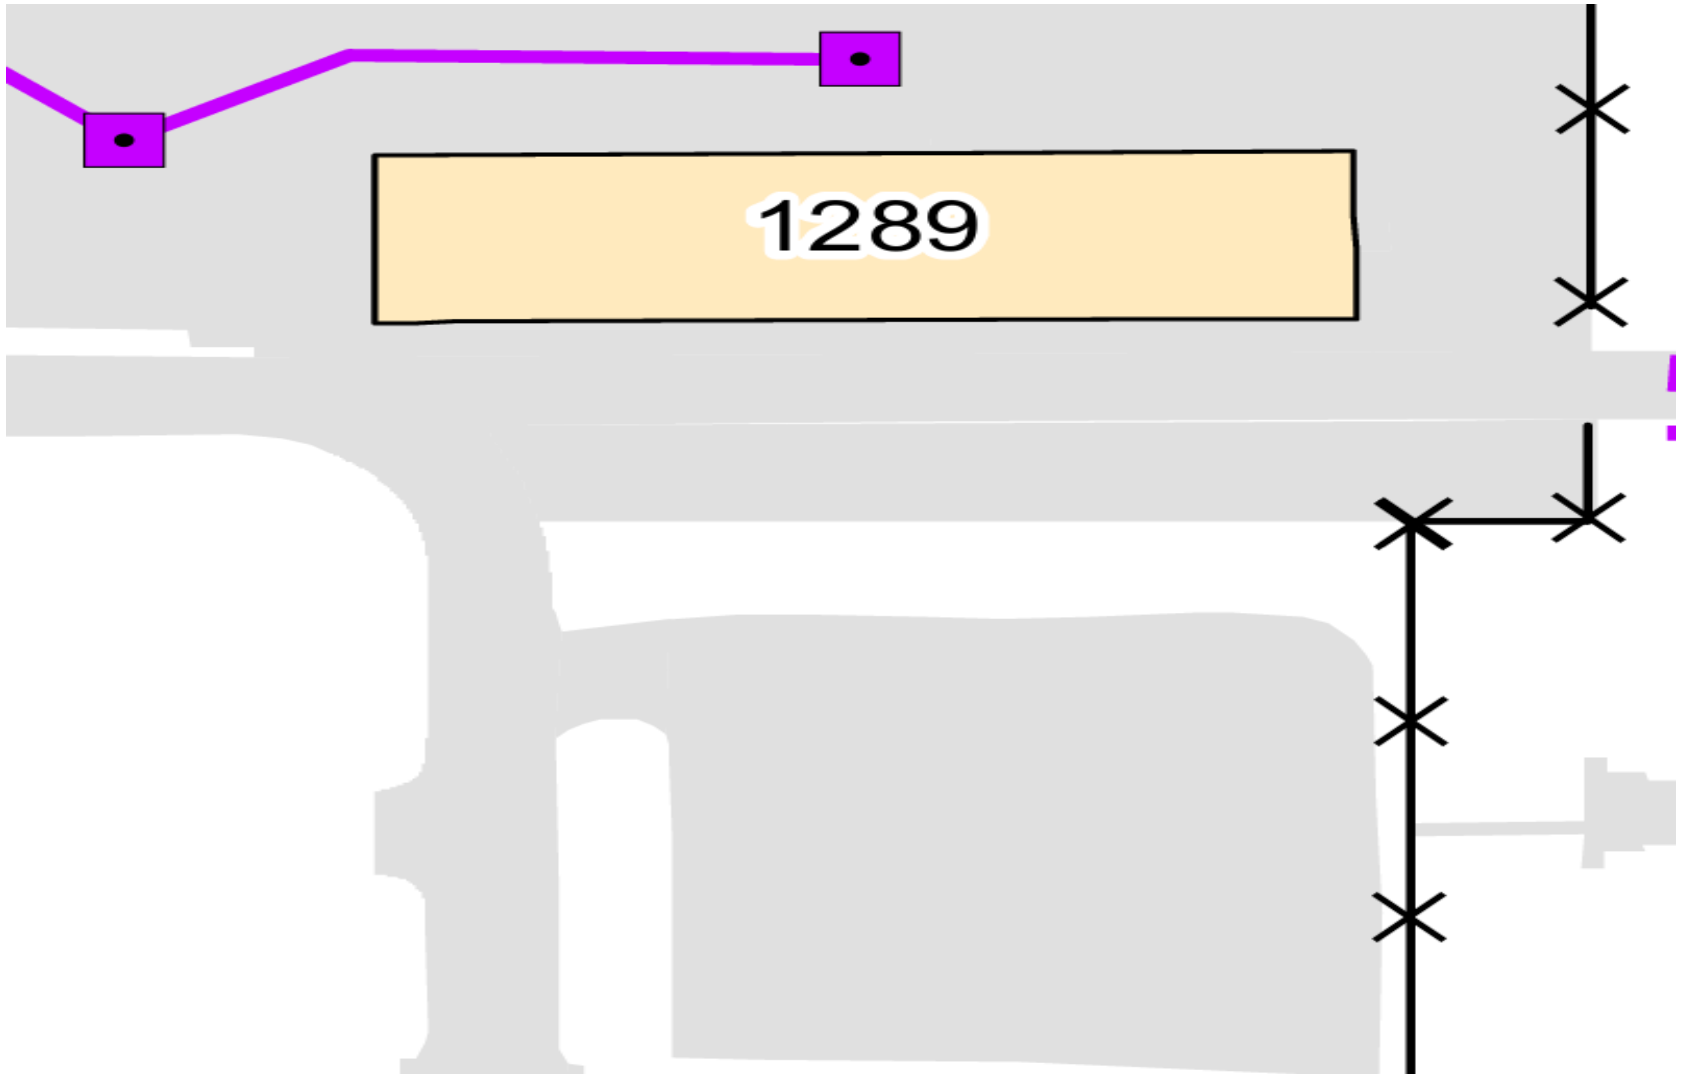


**Material Abbreviations**

| | | |
|---|---|---|
| cl - clay | co - concrete | me - metal |
| pl - plastic | ti - tile | wo - wood |

0 75 150 225 300 Feet

1 inch = 190 feet

When printed on ANSI E (34"x44") size paper

# Water Distribution Size and Material Map -Ellington Field ANG 2020

- Water Control Valve
- Fire Hydrant
- Water Fitting
- Water Main
- Abandoned Water Main
- Fence
- Watercourse Line
- Installation Boundary
- Building
- Pavement

**Non-NGB Assets**

- Water Main

**Material Abbreviations**

| | | |
|---|---|---|
| cl - clay | co - concrete | me - metal |
| pl - plastic | ti - tile | wo - wood |

Feet

0 75 150 225 300

1 inch = 190 feet

When printed on ANSI E (34"x44") size paper

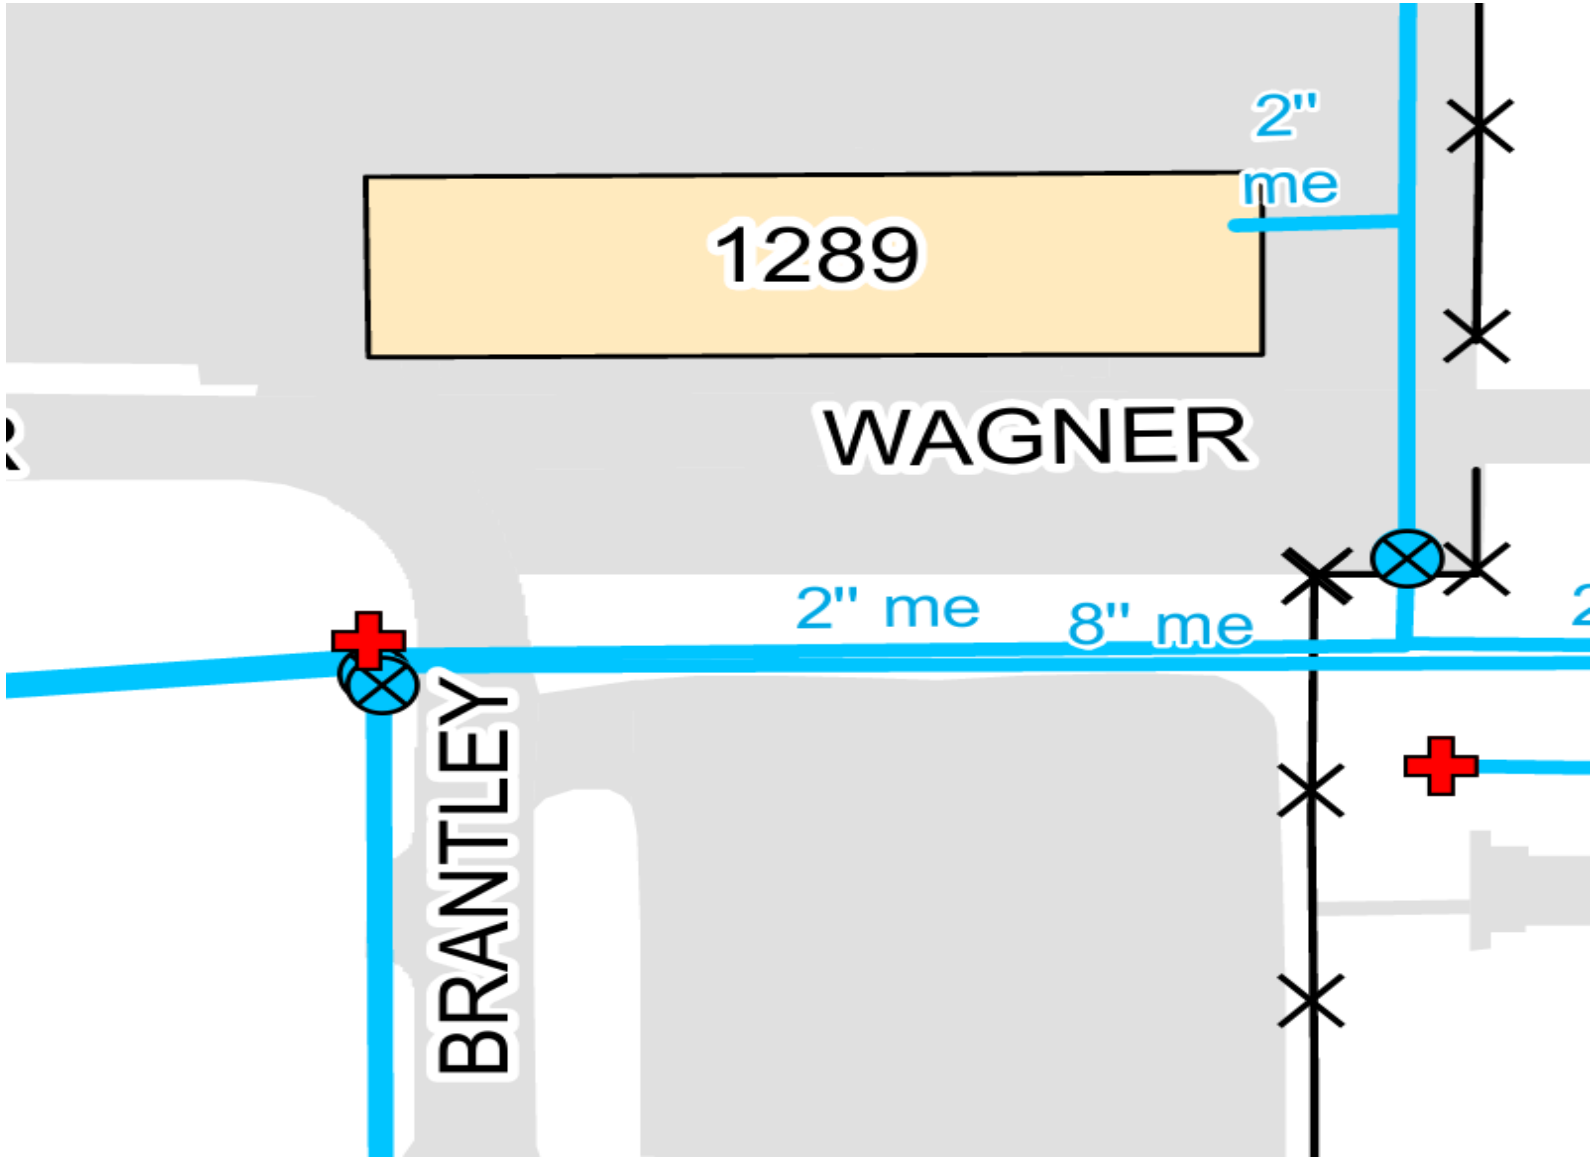

# Electrical Distribution Size and Material Map -Ellington Field ANG 2020

- Electrical Lighting
- Electrical Surface Structure
- Electrical Structure Support
- Electrical Switch
- Electrical Access Point
- Transformer
- Abandoned Transformer
- Electrical Overhead Primary
- Electrical Underground Primary
- Abandoned Electrical Underground Primary
- Electrical Underground Secondary
- Abandoned Electrical Underground Secondary
- Fence
- Watercourse Line
- Installation Boundary
- Building
- Pavement

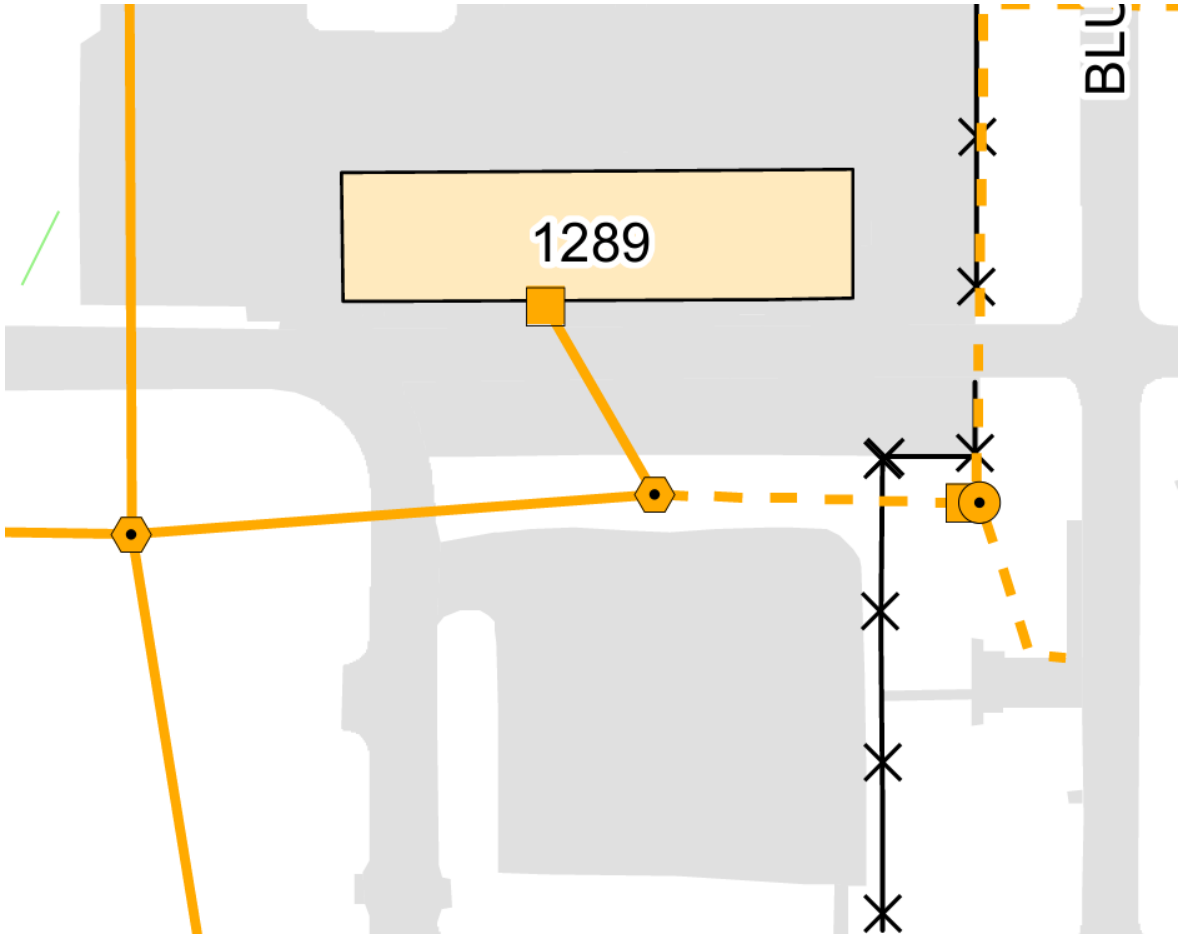


**Material Abbreviations**

| | | |
|---|---|---|
| cl - clay | co - concrete | me - metal |
| pl - plastic | ti - tile | wo - wood |

Feet

0 75 150 225 300

1 inch = 190 feet

When printed on ANSI E (34"x44") size paper

# Gas Distribution Size and Material Map -Ellington Field ANG 2020

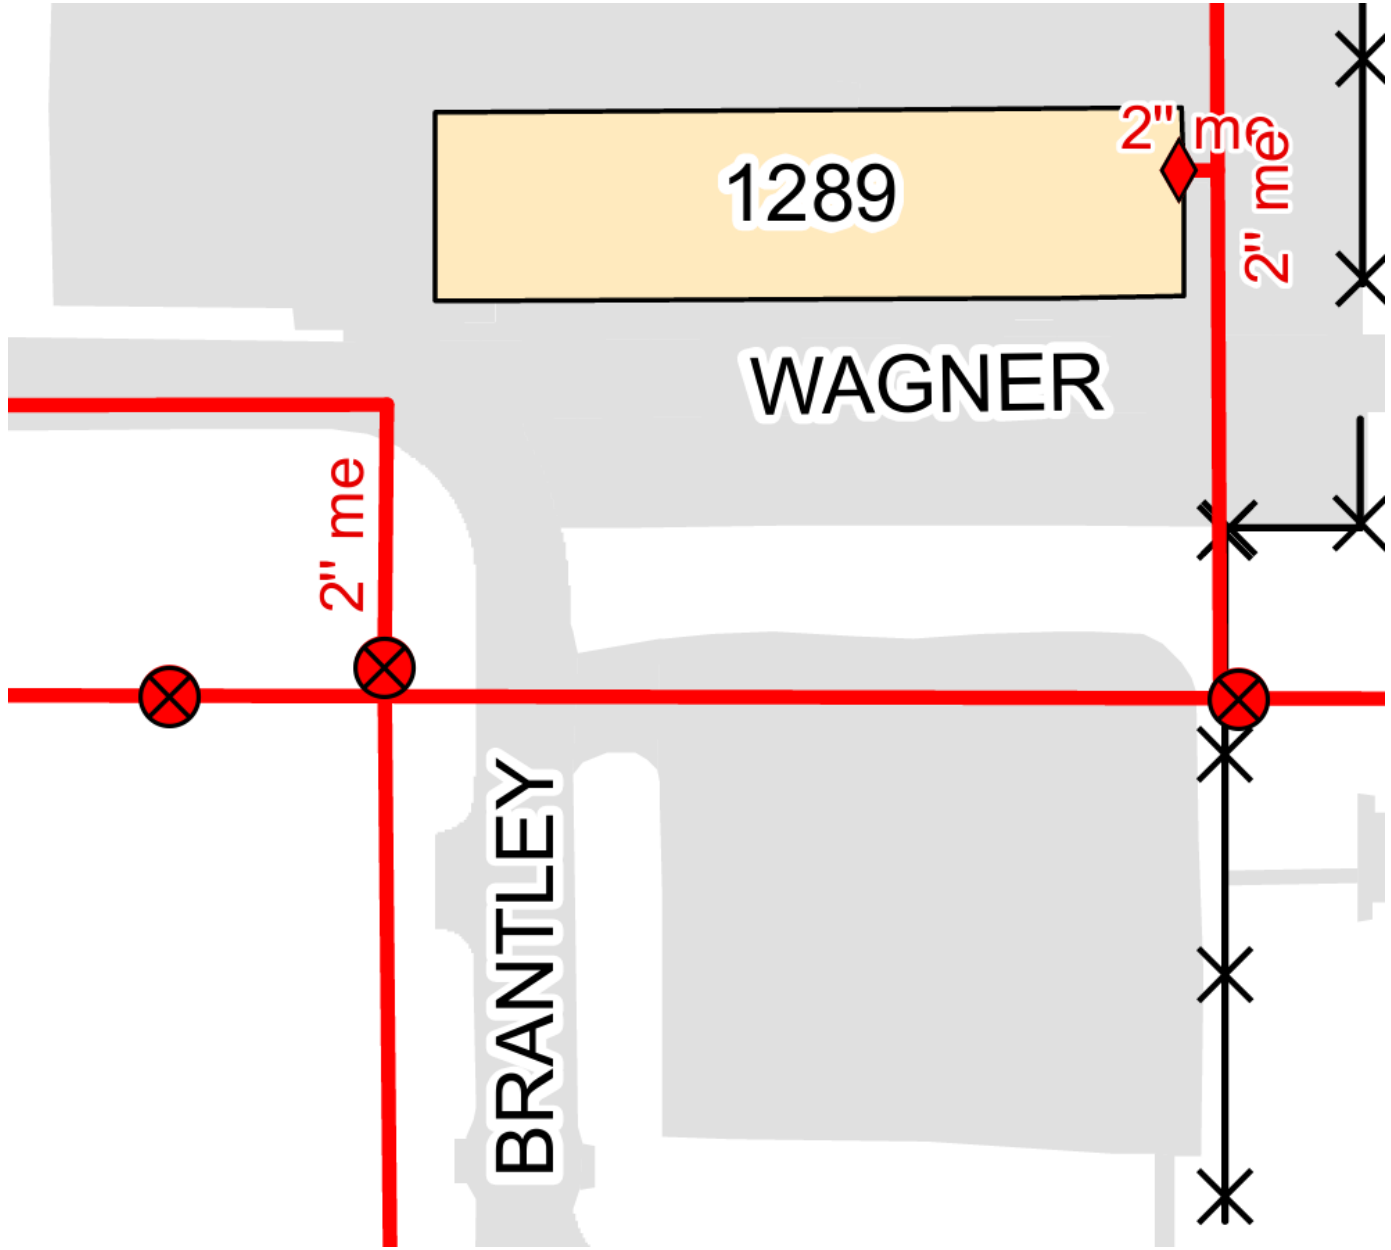


## NGB Assets

- Gas Control Valve
- Gas Meter
- Gas Main
- Fence
- Watercourse Line
- Installation Boundary
- Building
- Pavement

**Material Abbreviations**

| | | |
|---|---|---|
| cl - clay | co - concrete | me - metal |
| pl - plastic | ti - tile | wo - wood |

Feet

0 75 150 225 300

1 inch = 190 feet

When printed on ANSI E (34"x44") size paper