DEPARTMENT OF VETERANS AFFAIRS

JESSE BROWN VA MEDICAL CENTER

ENGINEERING SERVICE

BUILDING 30

ZONE 100

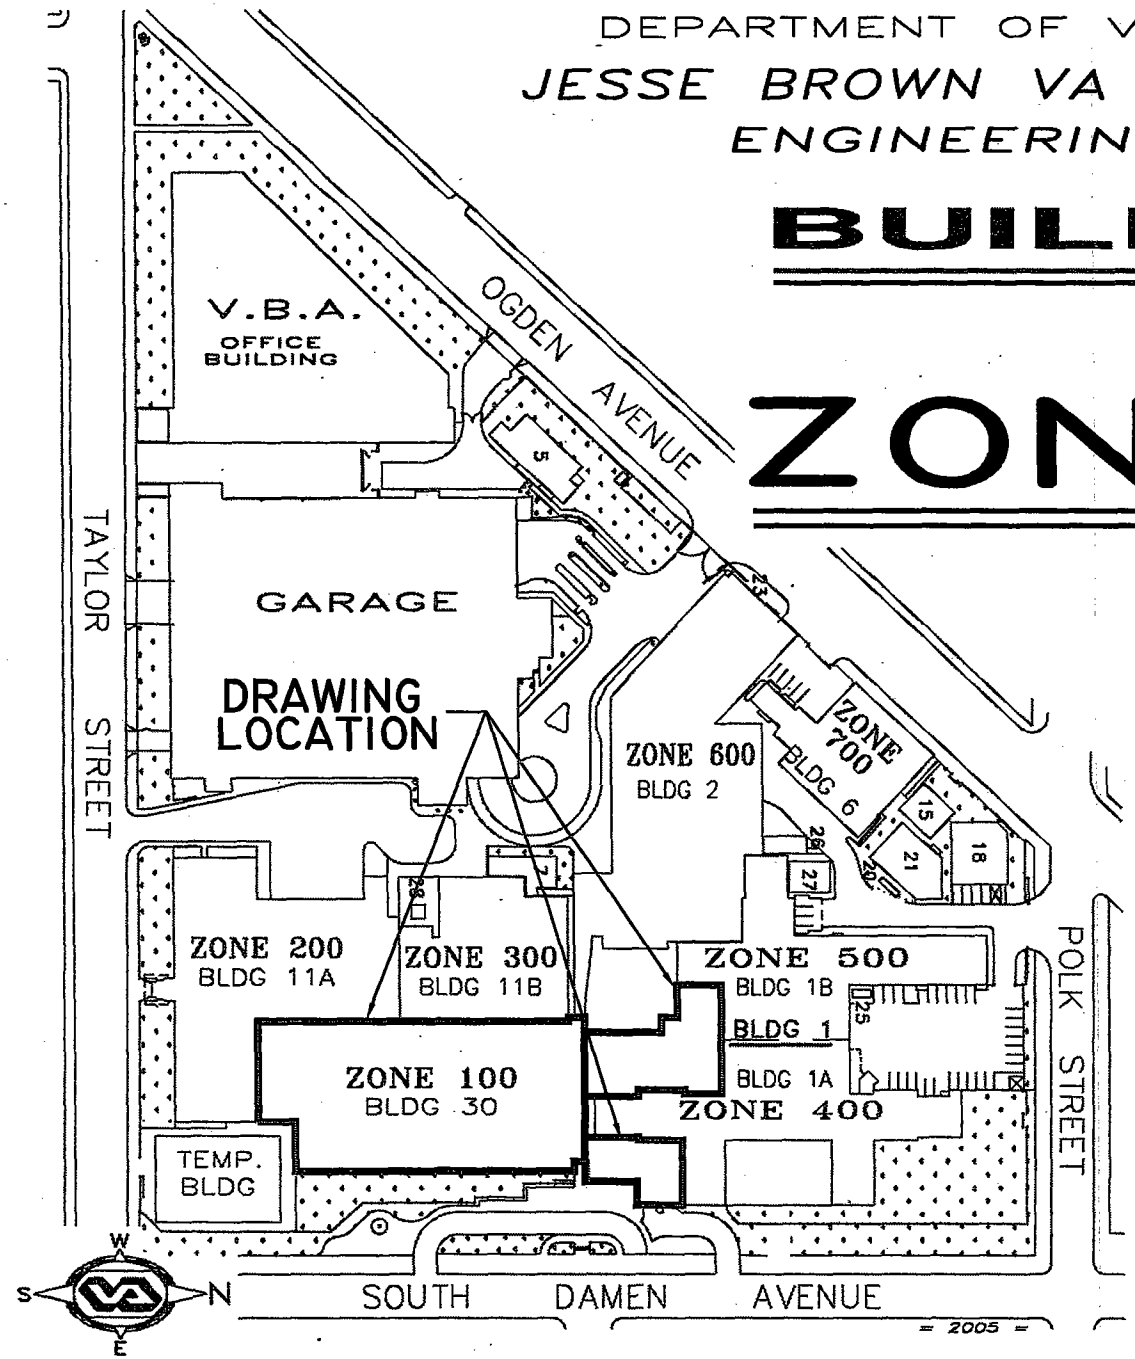

FOUR DIGIT ROOM NUMBER SYSTEM:

1234

- FIRST DIGIT = FLOOR NUMBER
- SECOND DIGIT = ZONE NUMBER
- THIRD DIGIT = ROOM LOCATION
- FOURTH DIGIT = ROOM LOCATION

BUILDING NUMBER :	ROOM NUMBER ZONES:
30 (SOUTH) =	100'S
11A =	200'S
11B =	300'S
1A & 30-NE =	400'S
1B & 30-NW =	500'S
2 =	600'S

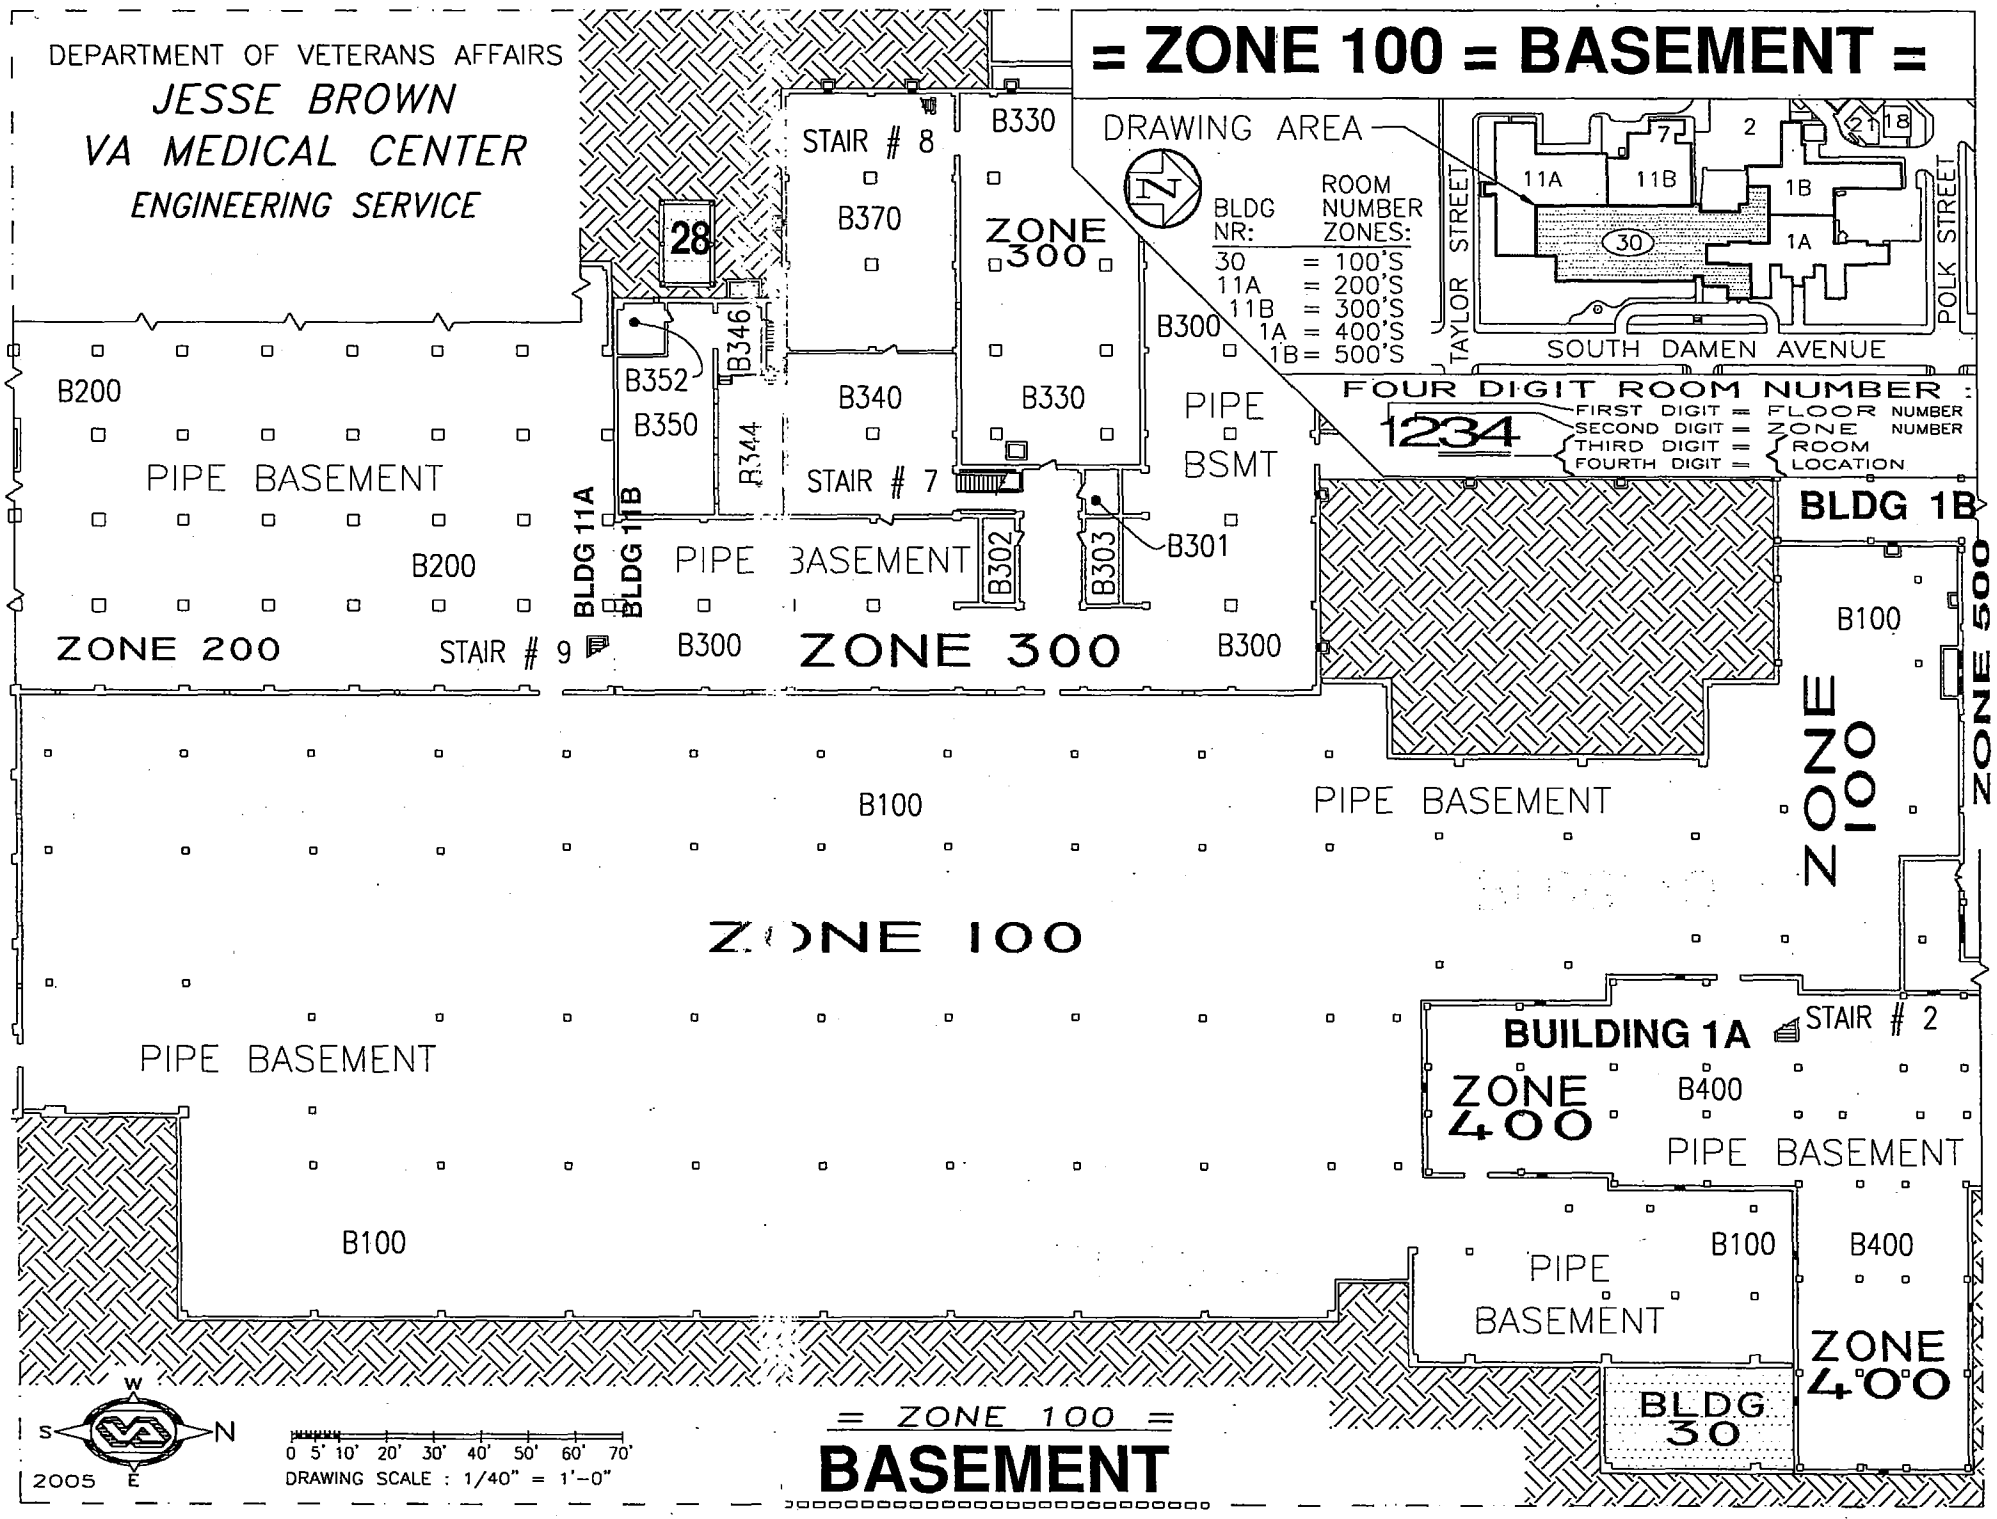
DEPARTMENT OF VETERANS AFFAIRS
JESSE BROWN
VA MEDICAL CENTER
ENGINEERING SERVICE
= ZONE 100 = BASEMENT =
DRAWING AREA
BLDG NR: ROOM NUMBER ZONES:
30 = 100'S
11A = 200'S
11B = 300'S
1A = 400'S
1B = 500'S
TAYLOR STREET
POLK STREET
SOUTH DAMEN AVENUE
FOUR DIGIT ROOM NUMBER :
1234
FIRST DIGIT = FLOOR NUMBER
SECOND DIGIT = ZONE NUMBER
THIRD DIGIT = ROOM
FOURTH DIGIT = LOCATION
STAIR # 8
B330
B370
ZONE 300
28
B346
B352
B350
B344
B340
B330
B300
PIPE BSMT
STAIR # 7
B302
B303
B301
B200
PIPE BASEMENT
B200
BLDG 11A
BLDG 11B
PIPE BASEMENT
ZONE 200
STAIR # 9
B300
ZONE 300
B300
BLDG 1B
B100
ZONE 500
ZONE 100
B100
PIPE BASEMENT
ZONE 100
PIPE BASEMENT
BUILDING 1A
STAIR # 2
ZONE 400
B400
PIPE BASEMENT
B100
PIPE BASEMENT
B100
B400
ZONE 400
BLDG 30
W
S
N
E
2005
0 5' 10' 20' 30' 40' 50' 60' 70'
DRAWING SCALE : 1/40" = 1'-0"
= ZONE 100 =
BASEMENT

DEPARTMENT OF VETERANS AFFAIRS

JESSE BROWN

VA MEDICAL CENTER

ENGINEERING SERVICE

= ZONE 100 = 1ST FL =

DRAWING AREA

BLDG NR: / ROOM NUMBER ZONES:

30 = 100'S
11A = 200'S
11B = 300'S
1A = 400'S
1B = 500'S

FOUR DIGIT ROOM NUMBER

1234

FIRST DIGIT = FLOOR NUMBER
SECOND DIGIT = ZONE NUMBER
THIRD DIGIT = ROOM
FOURTH DIGIT = LOCATION

TRANSFORMER ROOM 1300 · 1325 · 1320 · 1319 · 1316 · 1349 · 1350 · 1352 · 1351 · 1355 · 1314 · 1302B · 1302 · 1302A · STAIR · 1295 · 1294

BUILDING 11A · BUILDING 11B · CANTEEN RETAIL STORE

TAYLOR STREET · POLK STREET · SOUTH DAMEN AVENUE · PATIO

SKYLIGHT CORRIDOR

BUILDING 30

MODULE I · MODULE H · MODULE G · MODULE F · MODULE E · MODULE D · MODULE C · MODULE B · MODULE A

1194 WAITING AREA · 1191 RECEPTION · 1151 RECEPTION · 1128 RECEPTION · 1100 RECEPTION

1201 · 1195 OFFICE · 1195A INTAKE · AGENT CASHIERS 1193 · PHARMACY INTERN 1195B · ELECTRIC 11E4 · DIETITIAN OFFICE 1197 · 1196 NURSE MNGT · MED. SUP OFFICE 1198 · C-CART OXY. 1199 · EXAM. ROOM 1188 · EXAM. ROOM 1186 · EXAM. ROOM 1184

HALL MODULE H · NURSE OFFICE 1192 · NURSE OFFICE 1174 · EXAM. ROOM 1189 · EXAM. ROOM 1175 · EXAM. ROOM 1187 · EXAM. ROOM 1177 · EXAM. ROOM 1185 · EXAM. ROOM 1180 · EXAM. ROOM 1181B · EXAM. ROOM 1181A

HALL MODULE G · 1173 · 1172 · ELECT. 11E3 · EXAM. ROOM 1170 · EXAM. ROOM 1178 · EXAM. ROOM 1168 · EXAM. ROOM 1179 · EXAM. ROOM 1166 · CONSULTATION ROOM 1164

HALL MODULE F · NURSE OFFICE 1171 · NURSE OFFICE 1152 · EXAM. ROOM 1169 · EXAM. ROOM 1153 · EXAM. ROOM 1167 · EXAM. ROOM 1156 · EXAM. ROOM 1165 · EXAM. ROOM 1158 · NURSE ROOM 1163 · EXAM. ROOM 1159

HALL MODULE E · 1150 · 1149 · ELECT. 11E2 · EXAM. ROOM 1147 · EXAM. ROOM 1155 · EXAM. ROOM 1145 · EXAM. ROOM 1157 · EXAM. ROOM 1143 · CONSULTATION ROOM 1141

HALL MODULE D · NURSE OFFICE 1148 · NURSE OFFICE 1129 · EXAM. ROOM 1146 · EXAM. UROLOGY 1131 · EXAM. ROOM 1144 · EXAM. SCREENING 1133 · EXAM. ROOM 1142 · EXAM. SCREENING 1135 · EXAM. ROOM 1140 · EXAM. SCREENING 1136

UROLOGY · HALL MODULE C · 1127 · 1126 · ELEC. 11E1 · EXAM. ROOM 1124 · EXAM. SCREENING 1132 · EXAM. ROOM 1122 · EXAM. SCREENING 1134 · EXAM. ROOM 1120 · CONSULTATION ROOM 1118

UROLOGY · HALL MODULE B · NURSE OFFICE 1125 · PHONE 11T1 · TOILET 1104 · 1106 INTAKE · INTAKE 1107 · EXAM. ROOM 1123 · CHANGING ROOM 1121 · CLEAN SUPPLY 1119 · DIRTY UTILITIES 1117

HALL MODULE A · OFFICE 1102 · STOR. 1105 · RECOVERY ROOM 1108 · MINOR SURGERY O.R. 1109 · TOILET STAFF 1111 · STORAGE 1112 · CLEAN SUPPLY 1113 · HAC 1114 · 1115 TOILET · BREAK ROOM 1116

CORRIDOR · ENTRANCE

GROUP PRACTICE MGR 1407 · CREDIT UNION 1408 · 1409 · 1411 · MEN 1406 · 1405 · 1400 WAITING ROOM · 1400 · 1414 · 1425 · 1419 · RECEPTION & ADMISSION 1415 · SUPERV. OFFICE 1420

1200 BREAK ROOM · 1200A NURSE MOVE · 1200B MENTAL HEALTH · 1183 CONFERENCE ROOM · 1182 MENTAL OFFICE · 1182A EXAM #7 · 1182B EXAM #6 · 1162A EXAM #5 · 1162 EXAM #4 · 1161B EXAM #3 · 1161A EXAM #2 · 1161 EXAM #1 · SOILED UTILITY 1160 · 1139A · GU CLINIC OFFICE 1139 · NURSE GU CLINIC UROLOGY 1138 · EXAM/SCREENING 1137

SOUTH DAMEN AVENUE

900 S. DAMEN Ave ENTRANCE

W · S · N · E

2021

0 5' 10' 20' 30' 40' 50'

DRAWING SCALE : 1/30" = 1'-0"

ZONE 100

1ST FLOOR

DEPARTMENT OF VETERANS AFFAIRS

JESSE BROWN

VA MEDICAL CENTER

ENGINEERING SERVICE

= ZONE 100 = PENTHOUSES =

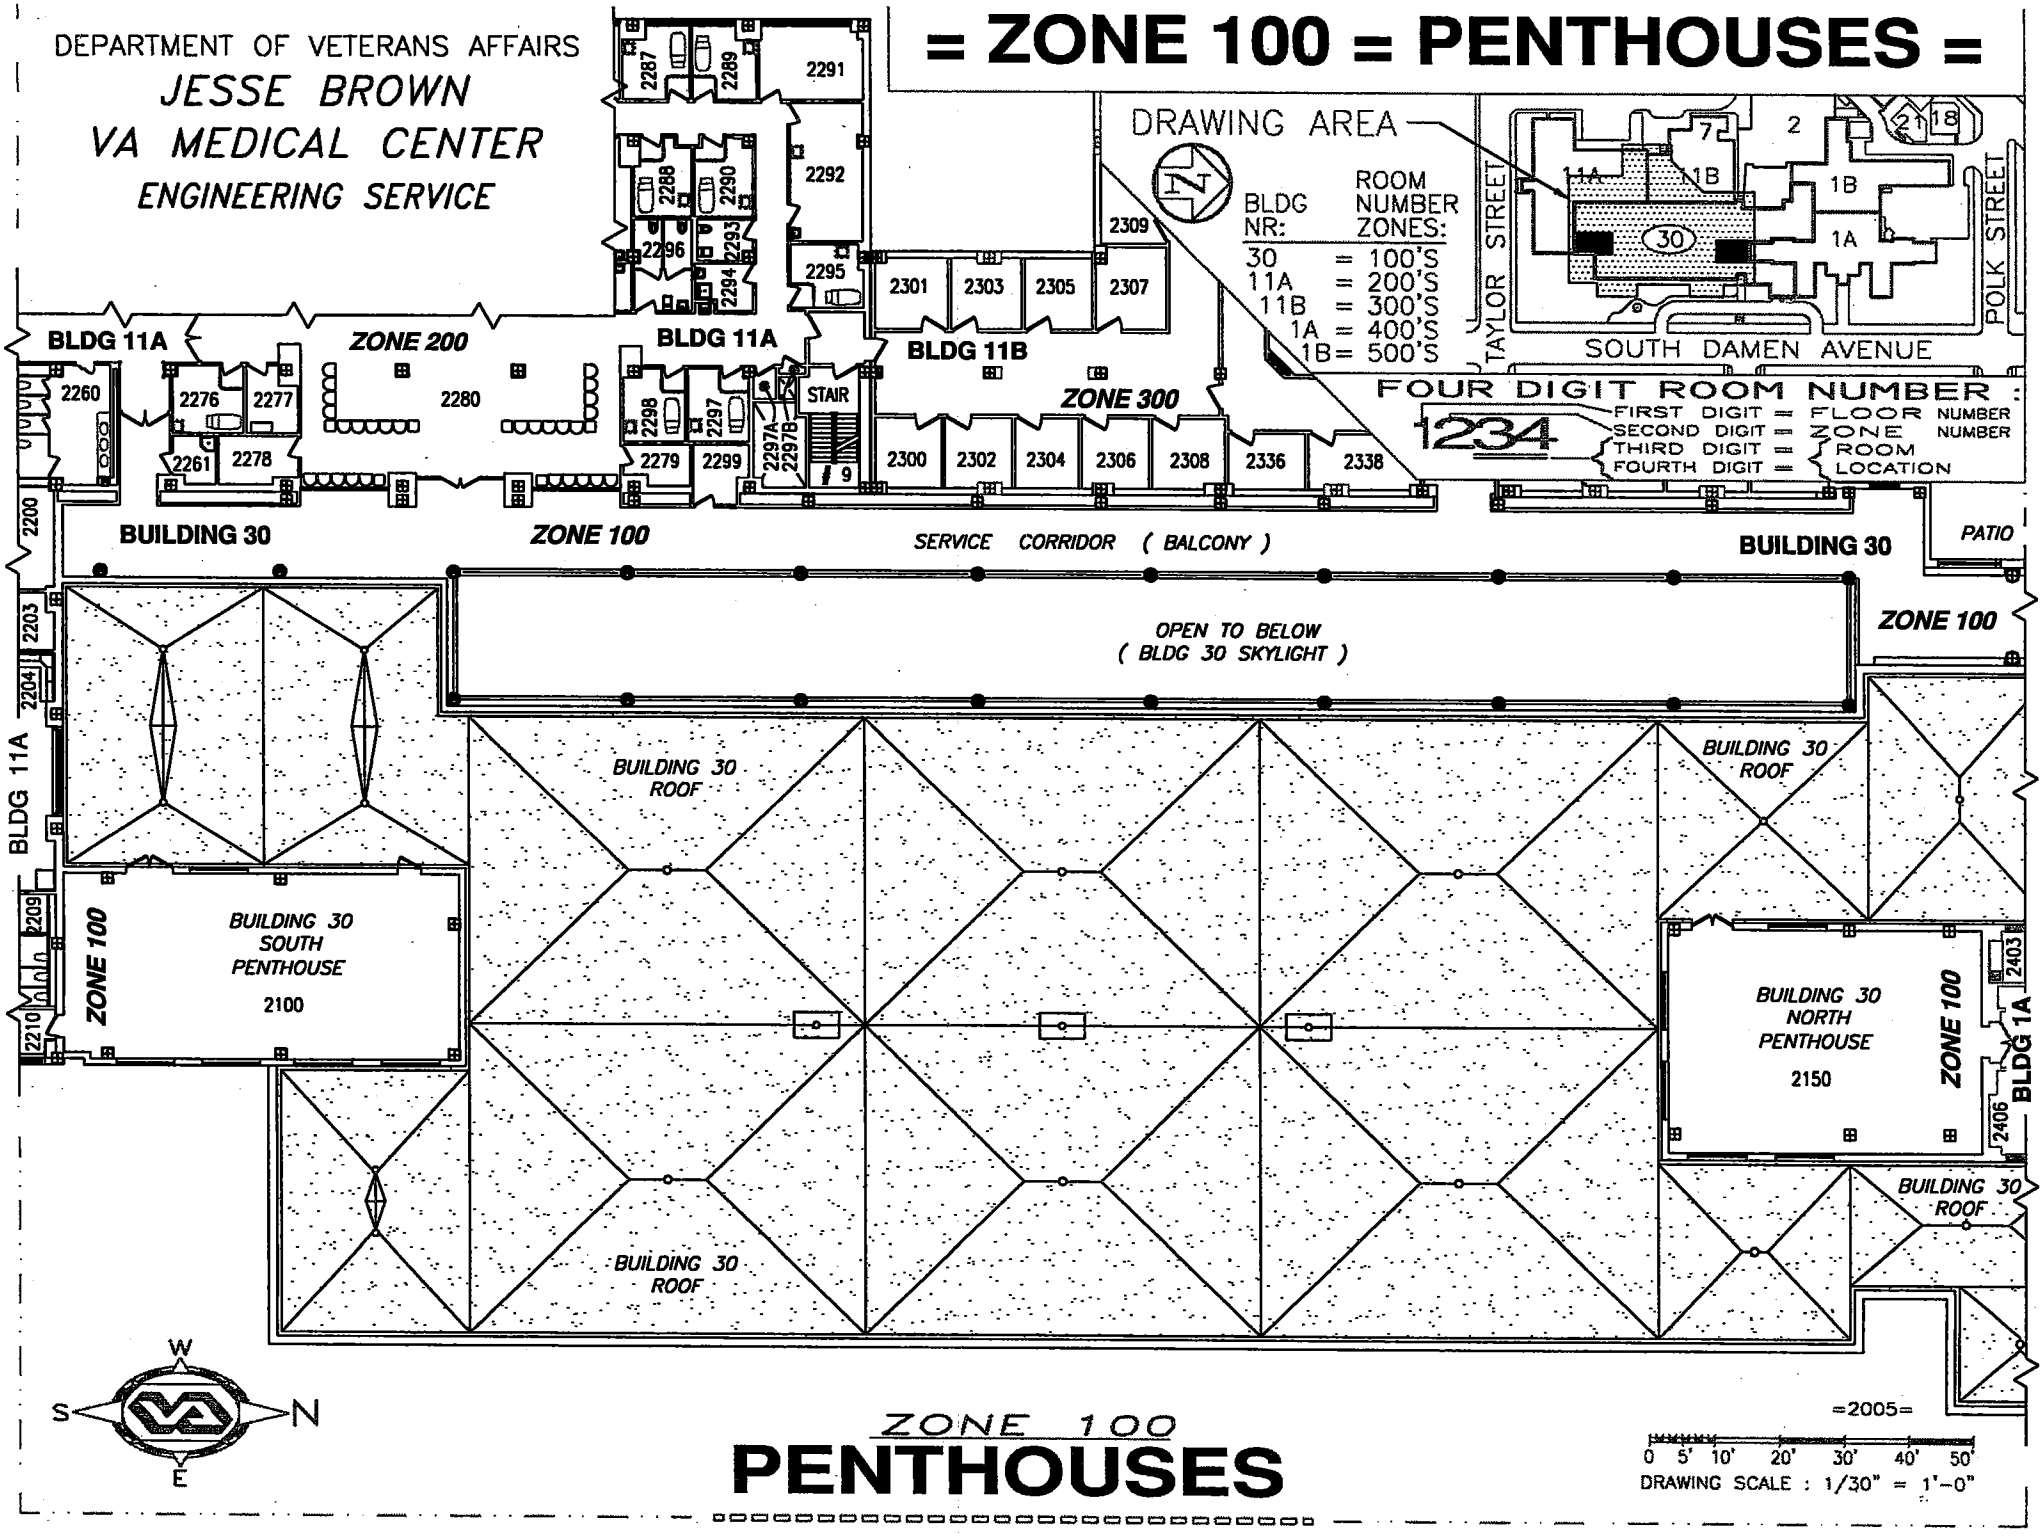

ZONE 100

PENTHOUSES