OVERALL ROOF LENGTH 50' LINEAL
ROOF PITCH IS A 6/12
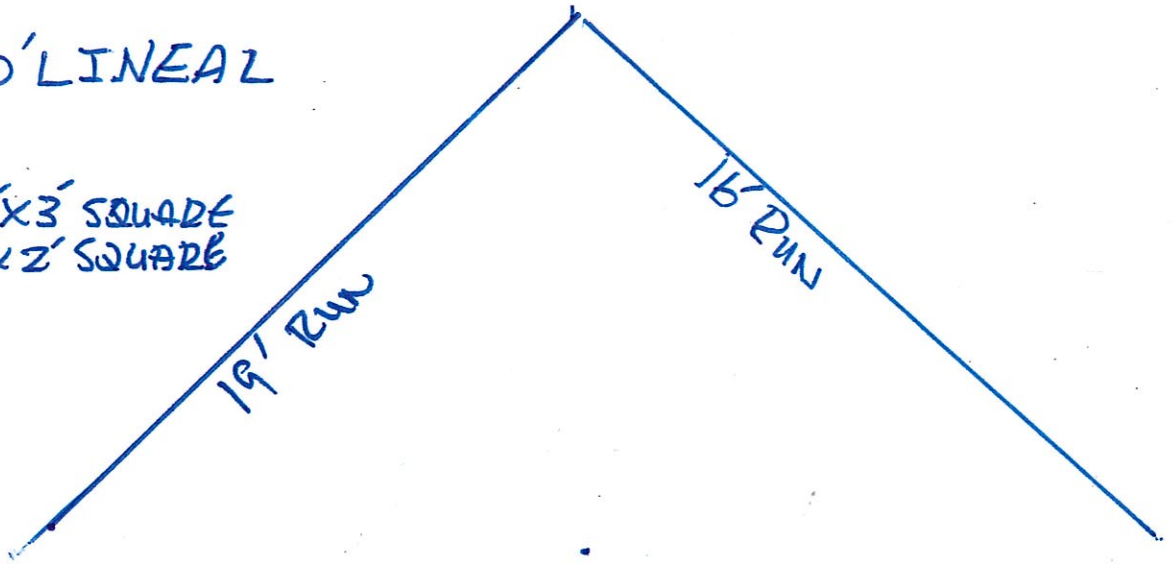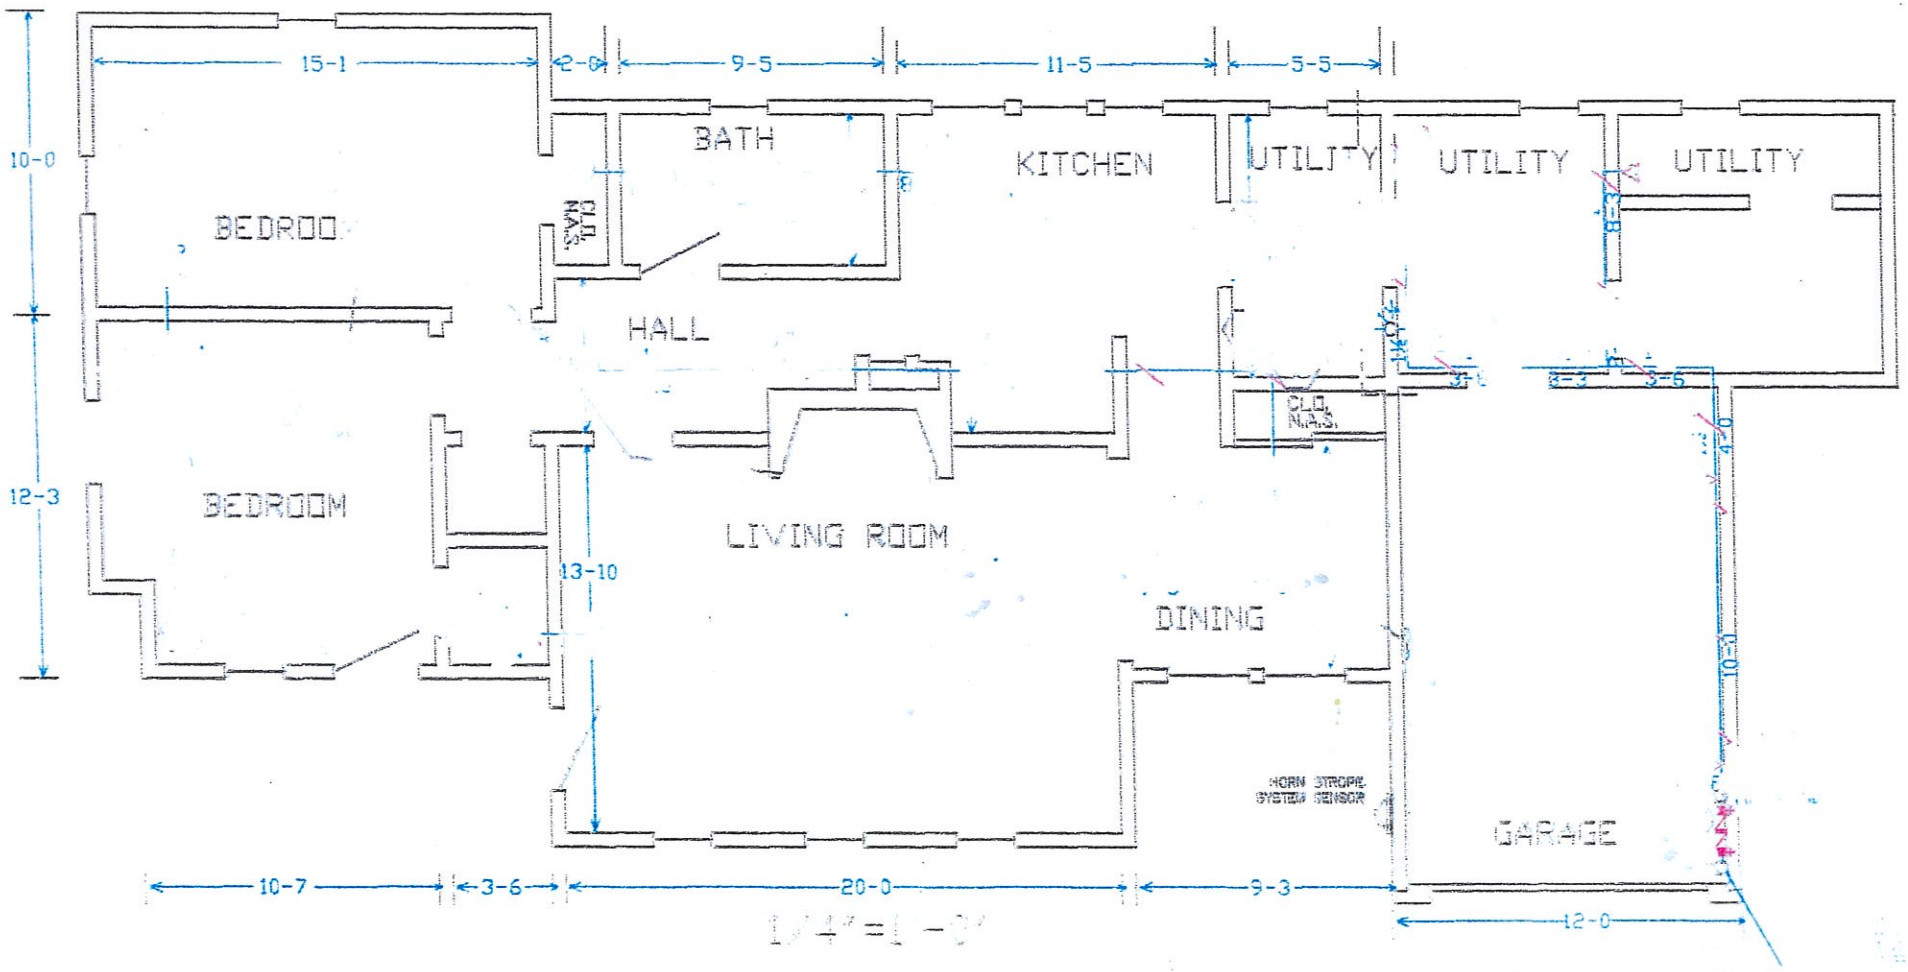
Brick Chimney IN CENTER ROOF 4'X3' SQUARE
Brick Chimney on Gable is 4'X2' SQUARE