STOCKYARD GATE WITH WOODEN POSTS

GATE ELEV. VIEW

SCALE: 1-1/2" = 1'

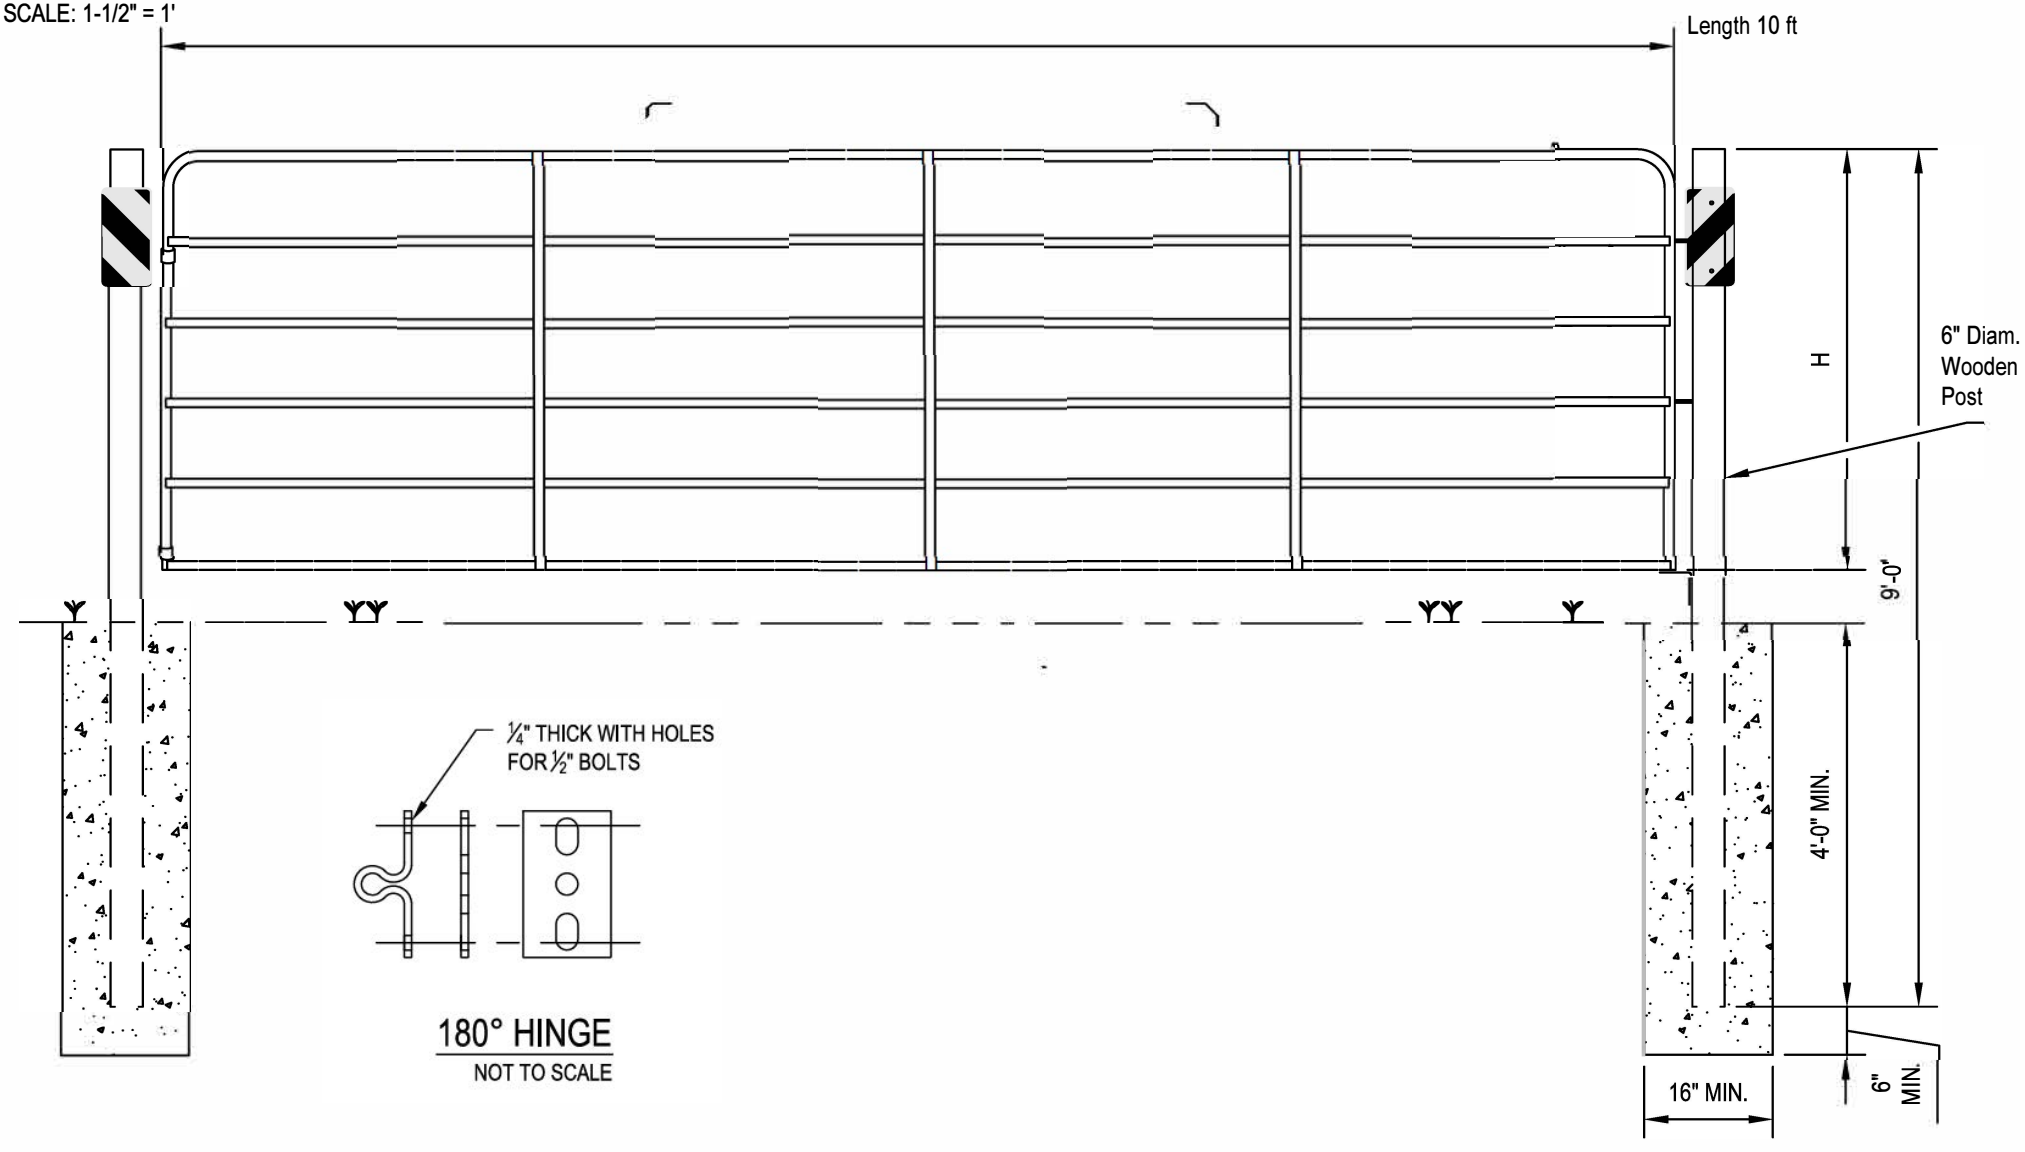

180° HINGE

NOT TO SCALE