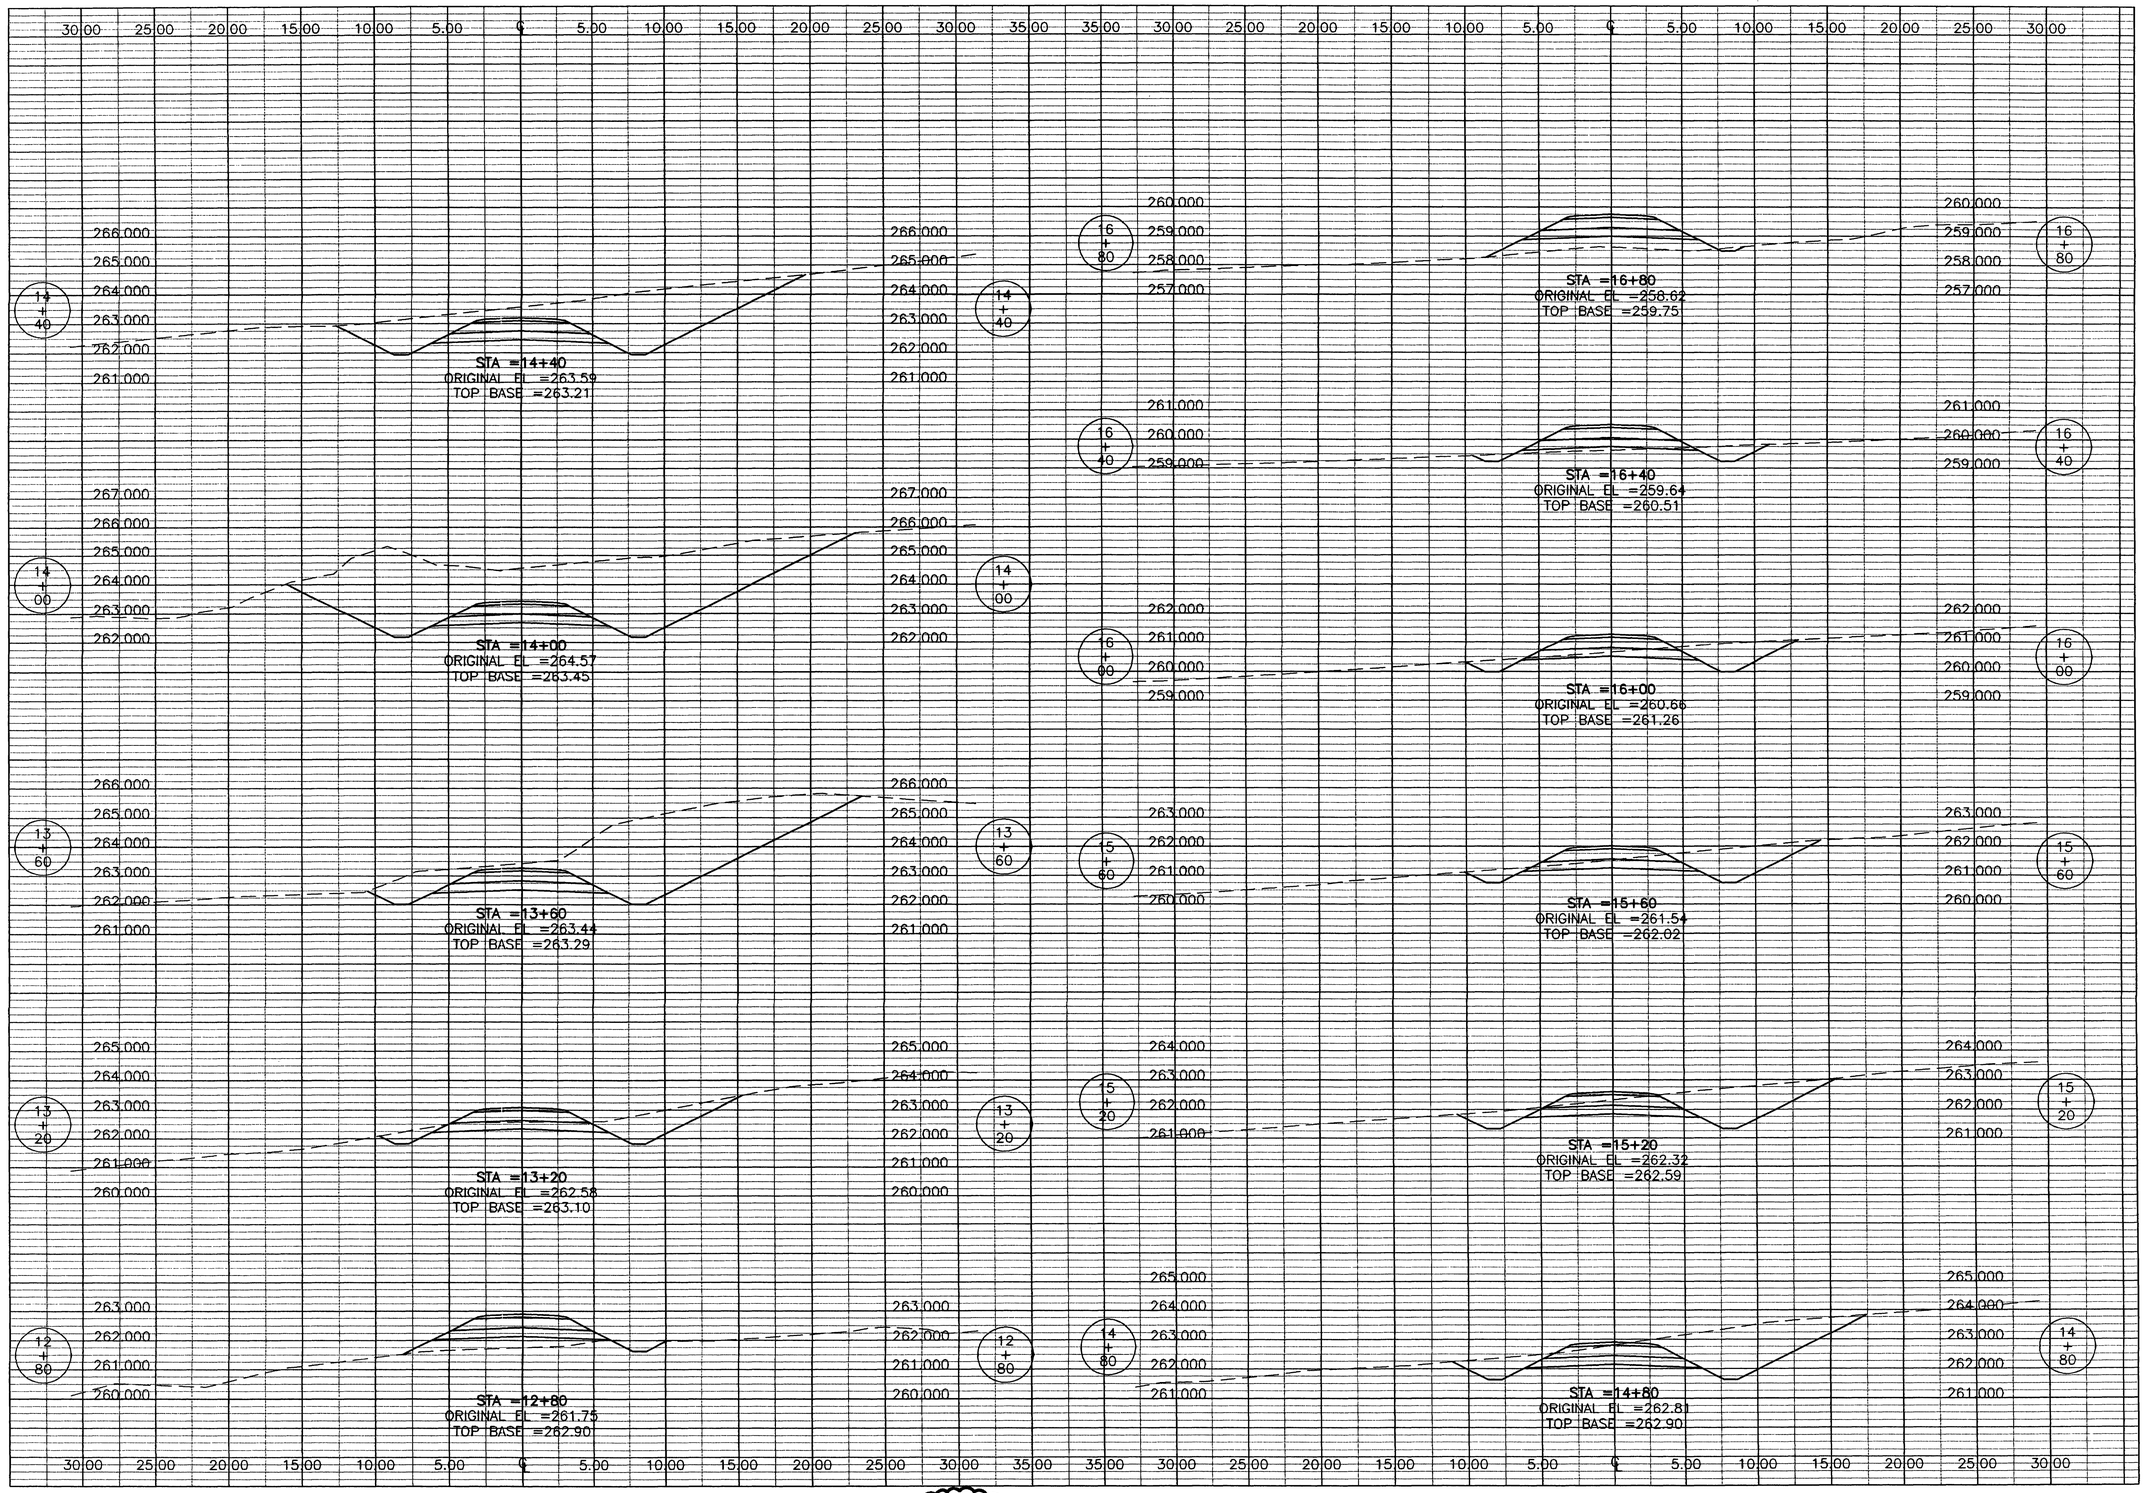

THE SEAL APPEARING ON THIS DOCUMENT WAS AUTHORIZED BY E. LAMAR FAULK ON AUGUST 8, 2001

STATE OF TEXAS — E. LAMAR FAULK — 86158 — LICENSED — PROFESSIONAL ENGINEER

NOTE:
SEE SHEET CD-1 FOR TYPICAL SECTION DETAIL.

TOP BASE
PROFILE GRADE (TOP OF SUBGRADE)

LEGEND
EXISTING GRADE
ROAD TEMPLATE

GRAPHIC SCALE
4 2 0 2 4
SCALE: 1:200 HORZ.
2 1 0 1 2
SCALE: 1:100 VERT.

US Army Corps of Engineers
FORT WORTH DISTRICT

POLYENGINEERING, INC.
1905 Headland Avenue
Dothan, Alabama 36303
(334) 793-4700 (voice)
(334) 793-9016 (fax)

Mark	Description	Date	Appr.
3 b	TITLE BLOCK EDIT, ADDED SEAL	AUG 01	ELF

Designed by: Rebecca S. Hand
Dwn by: J. Peeden
Ckd by: M. Dixon
Reviewed by: Scott Faulk
Submitted by: E. Lamar Faulk
Date: 18 JUNE 2001
Sol No. DACA63-01-B-0007
Contr. No. DACA63-01-C-0016
Rev. b
File name:
Plot date:
Plot scale: AS SHOWN

U.S. ARMY ENGINEER DISTRICT
CORPS OF ENGINEERS
FORT WORTH, TEXAS

POLYENGINEERING, INC.
ENGINEERS & ARCHITECTS
DOTHAN, ALABAMA

FORT HOOD, TEXAS
DIGITAL MULTI-PURPOSE RANGE COMPLEX (DMPRC)
PN 519915
FY 01 b

CROSS SECTIONS
CLABBER CREEK
TRAIL 2

Sheet reference number:
CX-11
Sheet of

Contr No. DACA63-01-C-0016

00690370

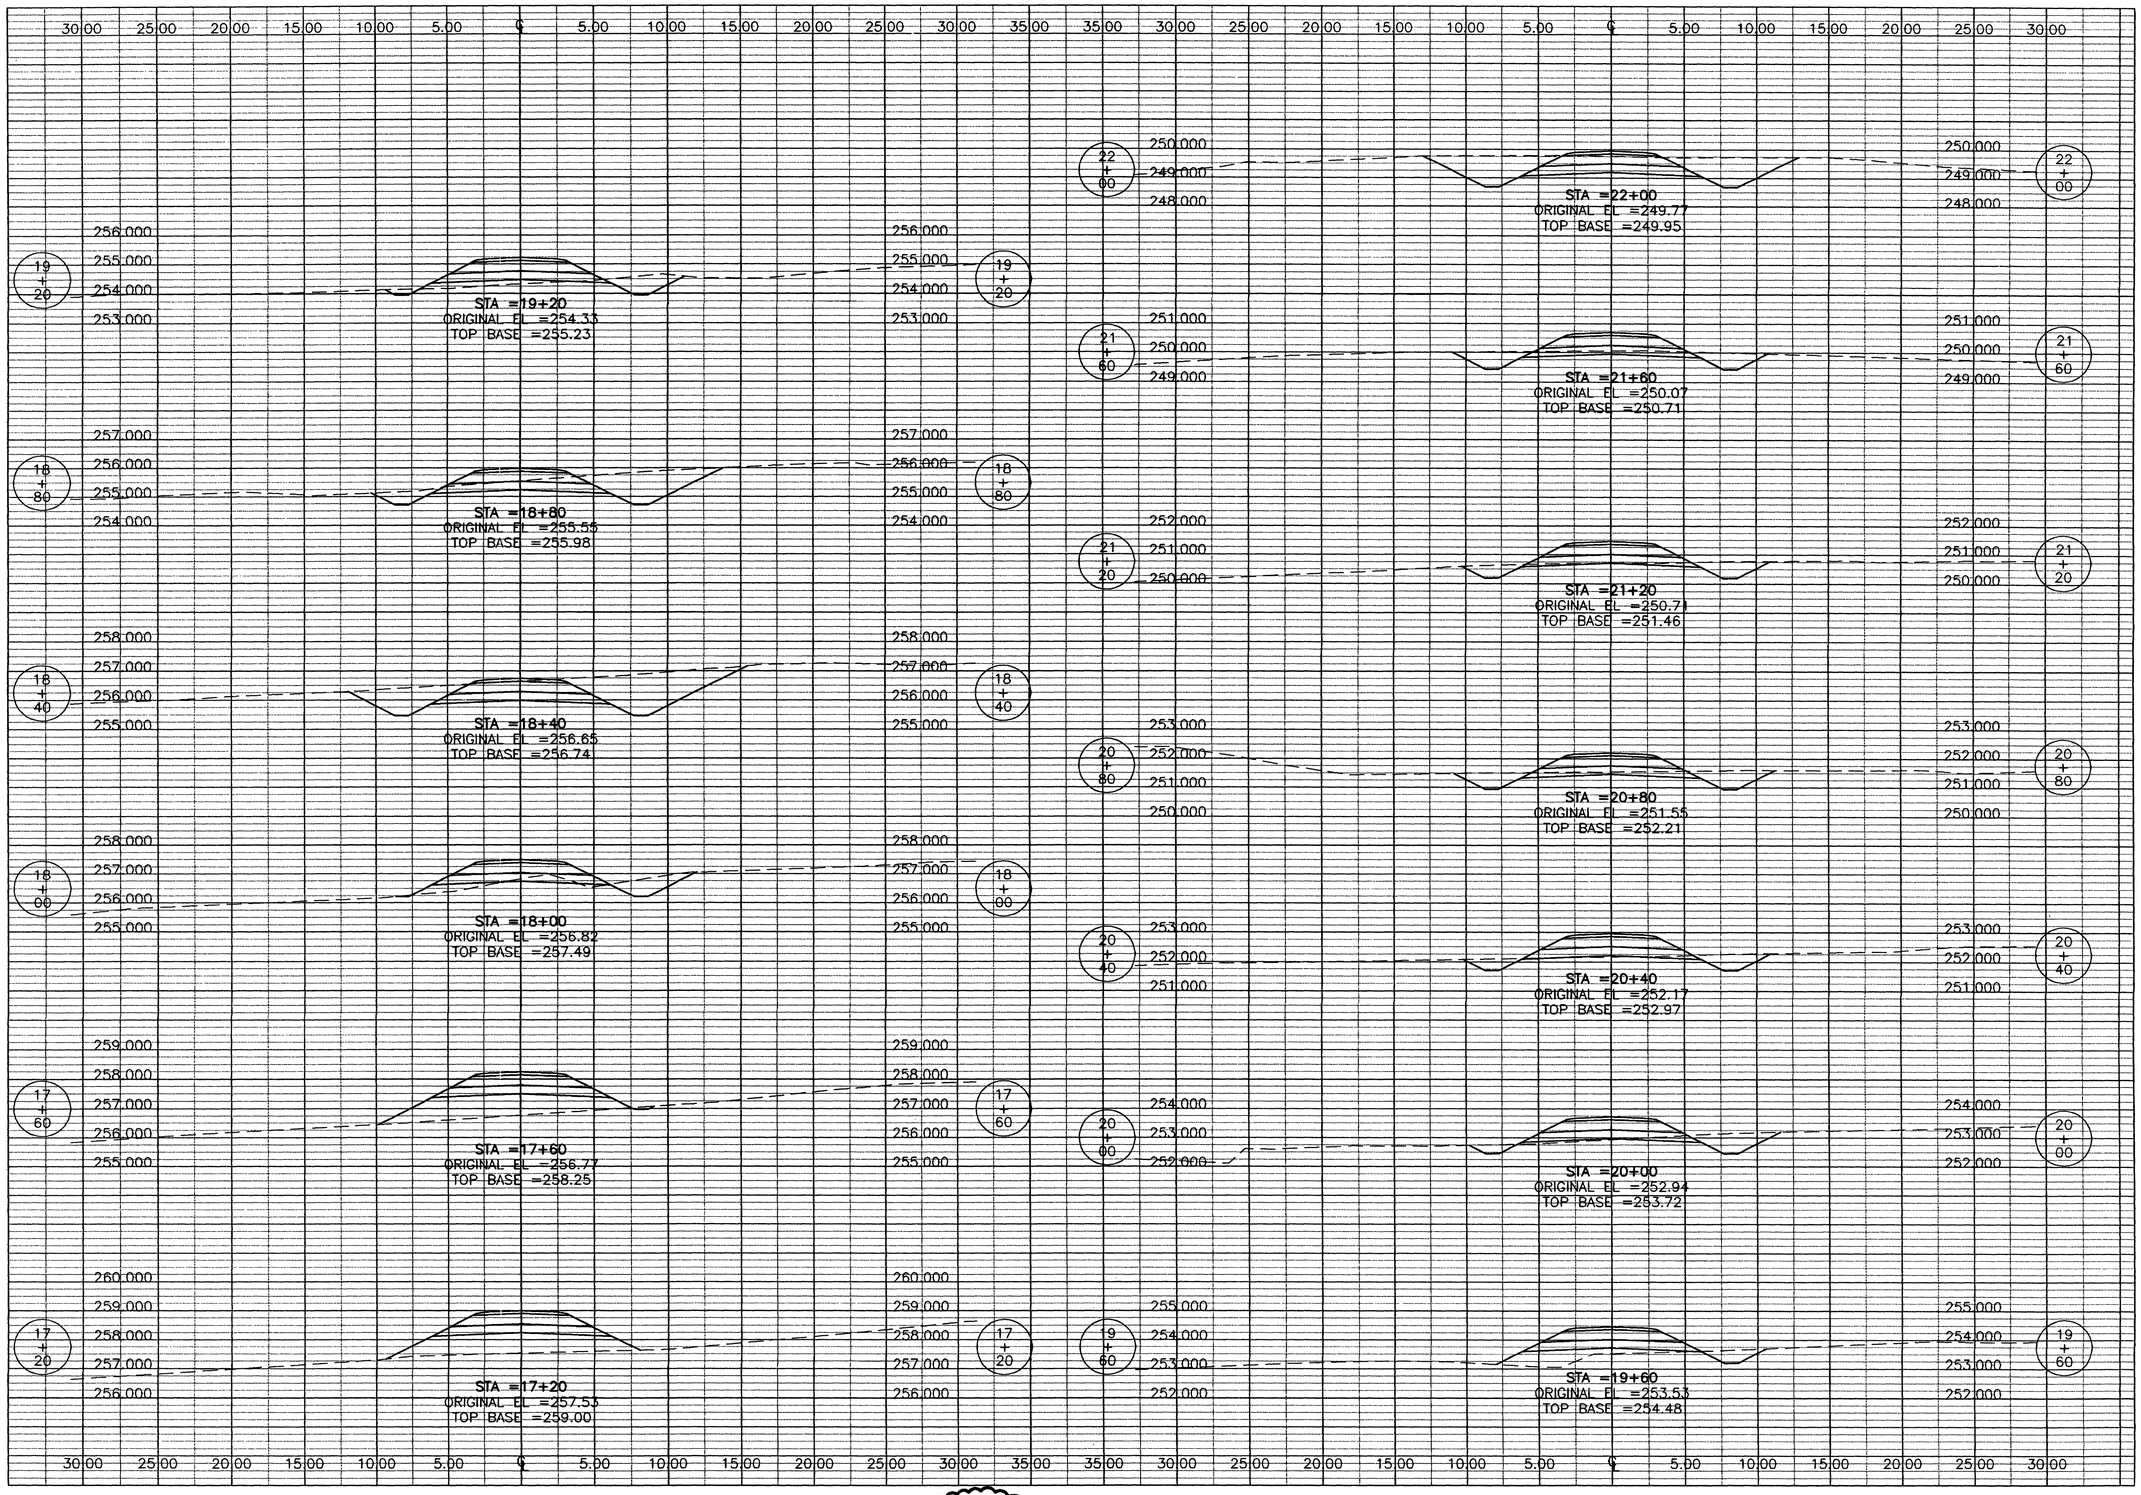

THE SEAL APPEARING ON THIS DOCUMENT WAS AUTHORIZED BY E. LAMAR FAULK ON AUGUST 8, 2001

STATE OF TEXAS — E. LAMAR FAULK — 86158 — LICENSED — PROFESSIONAL ENGINEER

NOTE:
SEE SHEET CD-1 FOR TYPICAL SECTION DETAIL.

TOP BASE
PROFILE GRADE (TOP OF SUBGRADE)

LEGEND
EXISTING GRADE
ROAD TEMPLATE

GRAPHIC SCALE
4 2 0 2 4
SCALE: 1:200 HORZ.
2 1 0 1 2
SCALE: 1:100 VERT.

US Army Corps of Engineers
FORT WORTH DISTRICT

POLYENGINEERING, INC.
ENGINEERS AND ARCHITECTS
1906 Headland Avenue
Dothan, Alabama 36305
(334) 793-4700 (voice)
(334) 793-9616 (fax)

Mark	Description	Date	Appr.
3	TITLE BLOCK EDIT, ADDED SEAL	AUG 01	ELF

Designed by: Rebecca S. Hand
Dwn by: J. Reuben
Ckd by: M. Dixon
Reviewed by: Scott Faulk
Submitted by: E. Lamar Faulk
Date: JUNE 2001
Rev.
Sol No. DACA63-01-B-0007
Contr No. DACA63-01-D-0018
File name:
Plot date:
Plot scale: AS SHOWN

U.S. ARMY ENGINEER DISTRICT
CORPS OF ENGINEERS
FORT WORTH, TEXAS

POLYENGINEERING, INC.
ENGINEERS & ARCHITECTS
DOTHAN, ALABAMA

FORT HOOD, TEXAS
DIGITAL MULTI-PURPOSE RANGE COMPLEX (DMPRC)
PN 51915 FY 01

CROSS SECTIONS
CLABBER CREEK
TRAIL 2

Sheet reference number:
CX-12
Sheet of

Contr No. DACA63-01-C-0016

00690330

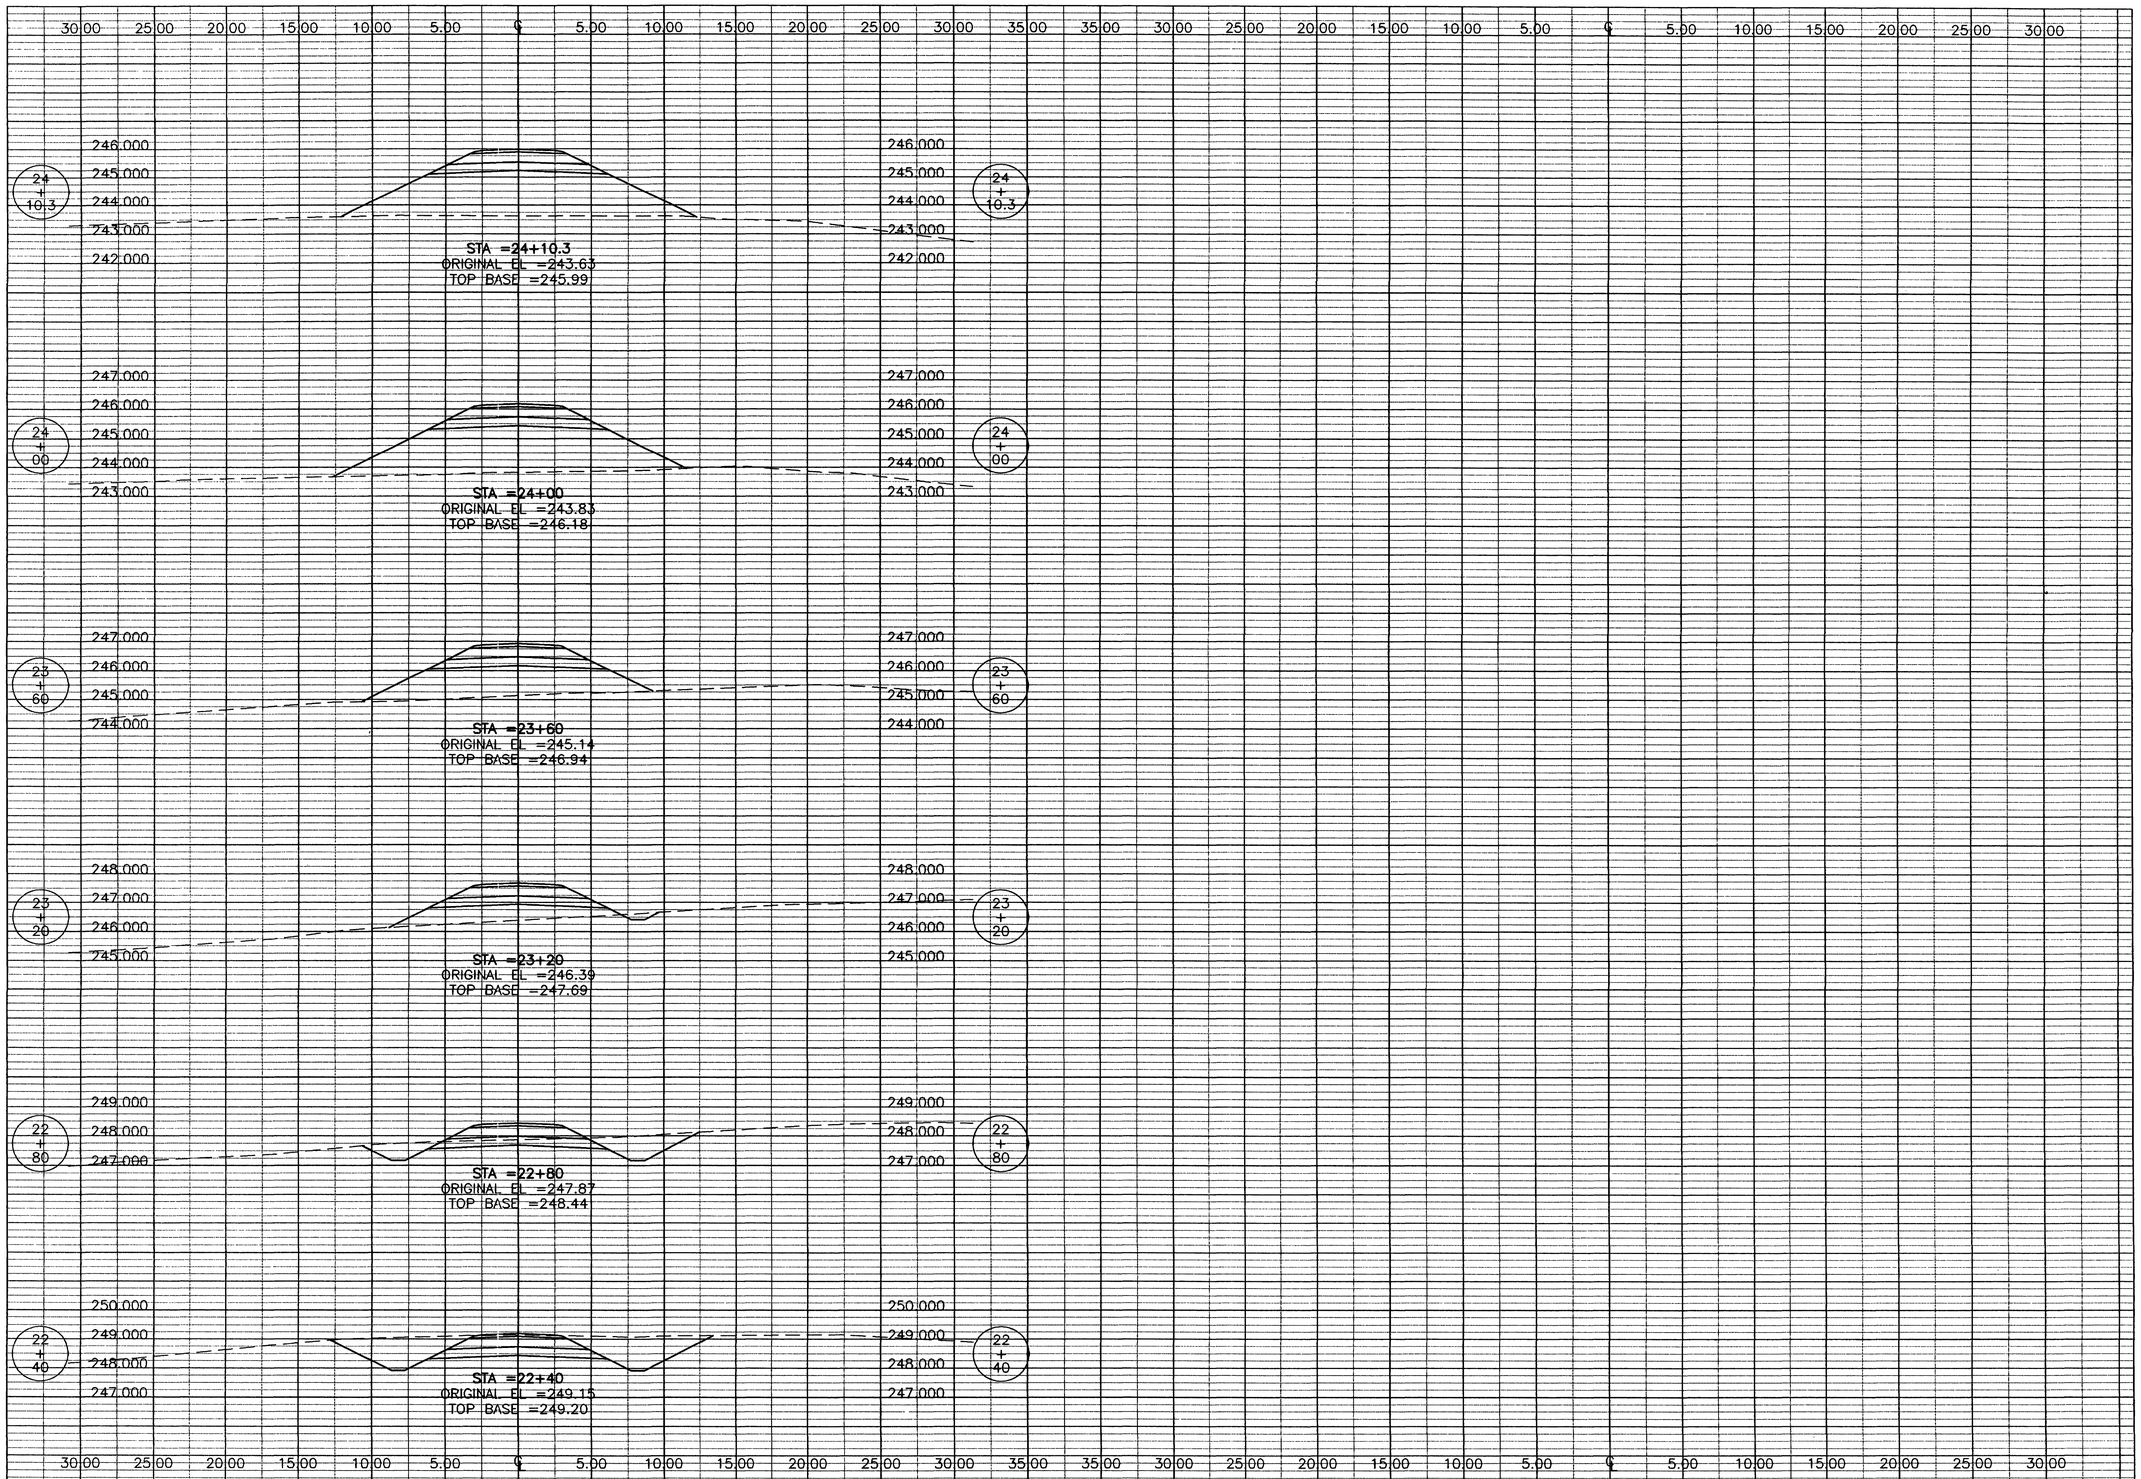

THE SEAL APPEARING ON THIS DOCUMENT WAS AUTHORIZED BY E. LAMAR FAULK ON AUGUST 8, 2001

STATE OF TEXAS
E. LAMAR FAULK
86158
LICENSED
PROFESSIONAL ENGINEER

NOTE:
SEE SHEET CD-1 FOR TYPICAL SECTION DETAIL.

TOP BASE
PROFILE GRADE (TOP OF SUBGRADE)

LEGEND
EXISTING GRADE
ROAD TEMPLATE

GRAPHIC SCALE
4 2 0 2 4
SCALE: 1:200 HORZ.
2 1 0 1 2
SCALE: 1:100 VERT.

US Army Corps of Engineers
FORT WORTH DISTRICT

POLYENGINEERING, INC.
POLYENGINEERING, INC.
1005 Reedland Avenue
Dothan, Alabama 36303
(334) 793-4700 (voice)
(334) 793-0616 (fax)

Mark	Description	Date	Appr.
3	TITLE BLOCK EDIT. ADDED SEAL	AUG 01	ELF

Date: 18 JUNE 2001
Sol No. DACA63-01-B-0007
Contr No. DACA63-01-D-0018
Rev.
File name:
Plot date:
Plot scale: AS SHOWN

Designed by: Rebecca S. Hand
Dwn by: J. Peaden
Ckd by: M. Dixon
Reviewed by: Scott Faulk
Submitted by: E. Lamar Faulk

U.S. ARMY ENGINEER DISTRICT
CORPS OF ENGINEERS
FORT WORTH, TEXAS

POLYENGINEERING, INC.
ENGINEERS & ARCHITECTS
DOTHAN, ALABAMA

FORT HOOD, TEXAS
DIGITAL MULTI-PURPOSE RANGE COMPLEX (DMPRC)
PN 51915

CROSS SECTIONS
CLABBER CREEK
TRAIL 2

Sheet reference number:
CX-13
Sheet of

Contr No. DACA63-01-C-0016

00690390

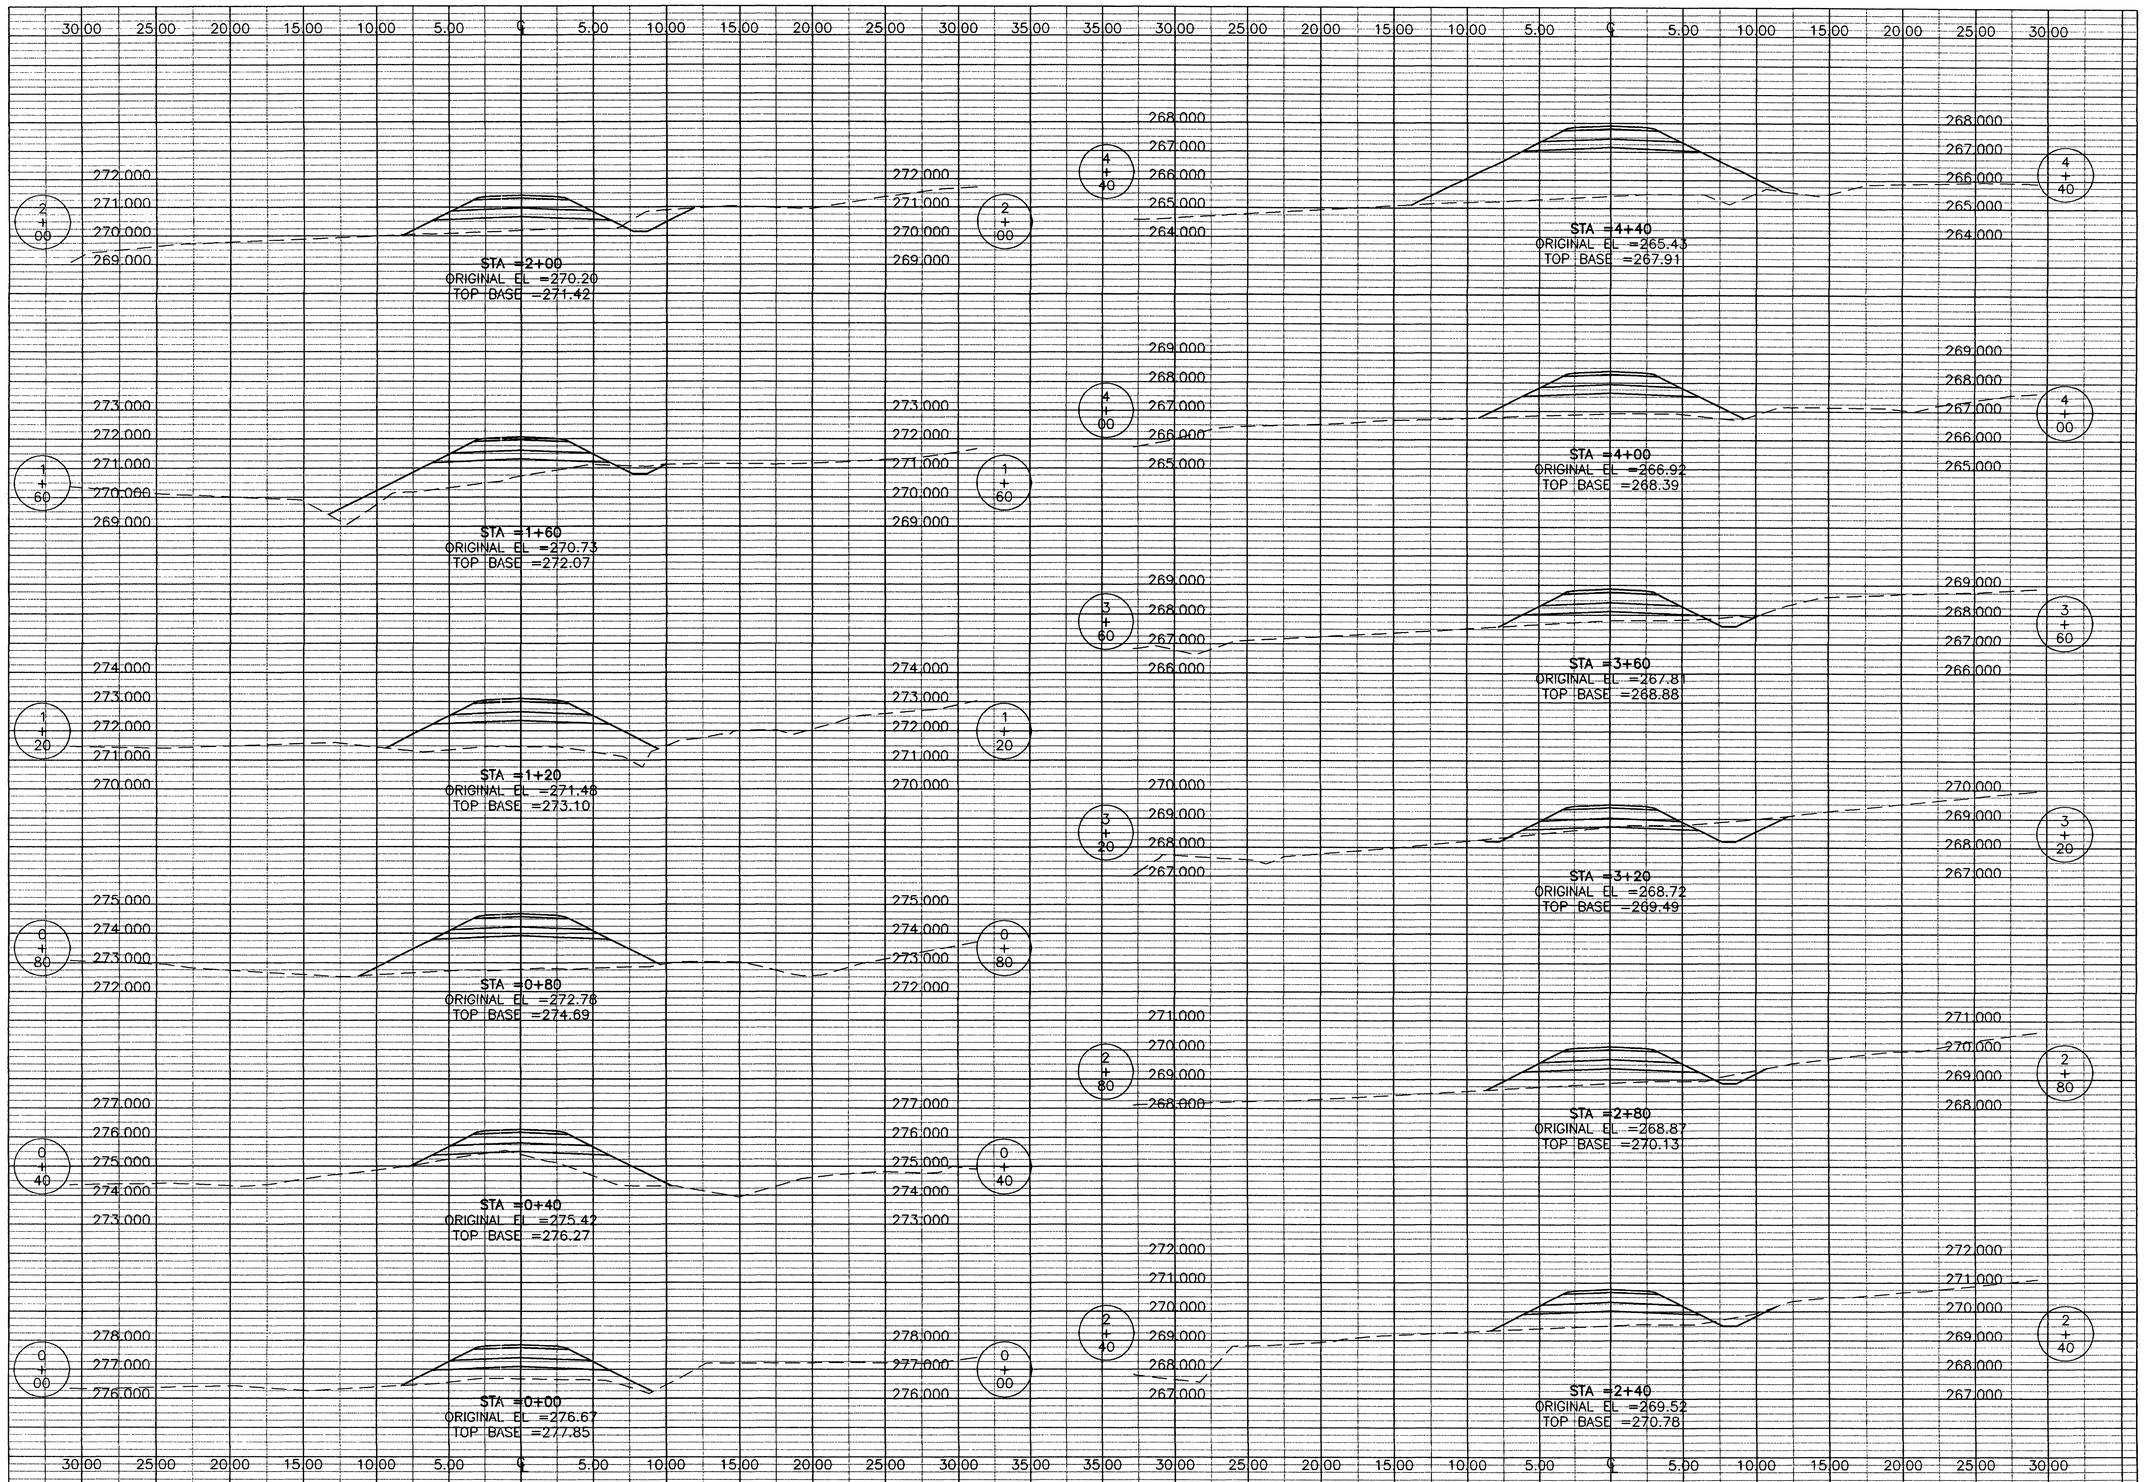

THE SEAL APPEARING ON THIS DOCUMENT WAS AUTHORIZED BY E. LAMAR FAULK ON AUGUST 8, 2001

STATE OF TEXAS · E. LAMAR FAULK · 86158 · LICENSED · PROFESSIONAL ENGINEER

NOTE:
SEE SHEET CD-1 FOR TYPICAL SECTION DETAIL.

TOP BASE
PROFILE GRADE (TOP OF SUBGRADE)

LEGEND
EXISTING GRADE
ROAD TEMPLATE

GRAPHIC SCALE
4 2 0 2 4
SCALE: 1:200 HORZ.
2 1 0 1 2
SCALE: 1:100 VERT.

US Army Corps of Engineers
FORT WORTH DISTRICT

POLYENGINEERING, INC.
ENGINEERS AND ARCHITECTS
POLYENGINEERING, INC.
1900 Bradford Avenue
Dothan, Alabama 36303
(334) 793-2700 (voice)
(334) 793-9018 (fax)

Mark	Description	Date	Appr.
3	TITLE BLOCK, EDIT, ADDED SEAL	AUG 01	ELF

Designed by: Rebecca S. Hood
Dwn by: J. Peeden
Ckd by: M. Dixon
Reviewed by: Scott Faulk
Submitted by: E. Lamar Faulk
Date: 13 JUNE 2001
Rev.
Sol. No. DACA63-01-B-0007
Contr. No. DACA63-01-C-0016
File name:
Plot date:
Plot scale: AS SHOWN

U.S. ARMY ENGINEER DISTRICT
CORPS OF ENGINEERS
FORT WORTH, TEXAS

POLYENGINEERING, INC.
ENGINEERS & ARCHITECTS
DOTHAN, ALABAMA

FORT HOOD, TEXAS
DIGITAL MULTI-PURPOSE RANGE COMPLEX (DMPRC)
PN 519915 FY 01

CROSS SECTIONS
CLABBER CREEK
TRAIL 3

Sheet reference number:
CX-14
Sheet of

Contr No. DACA63-01-C-0016

00000-00

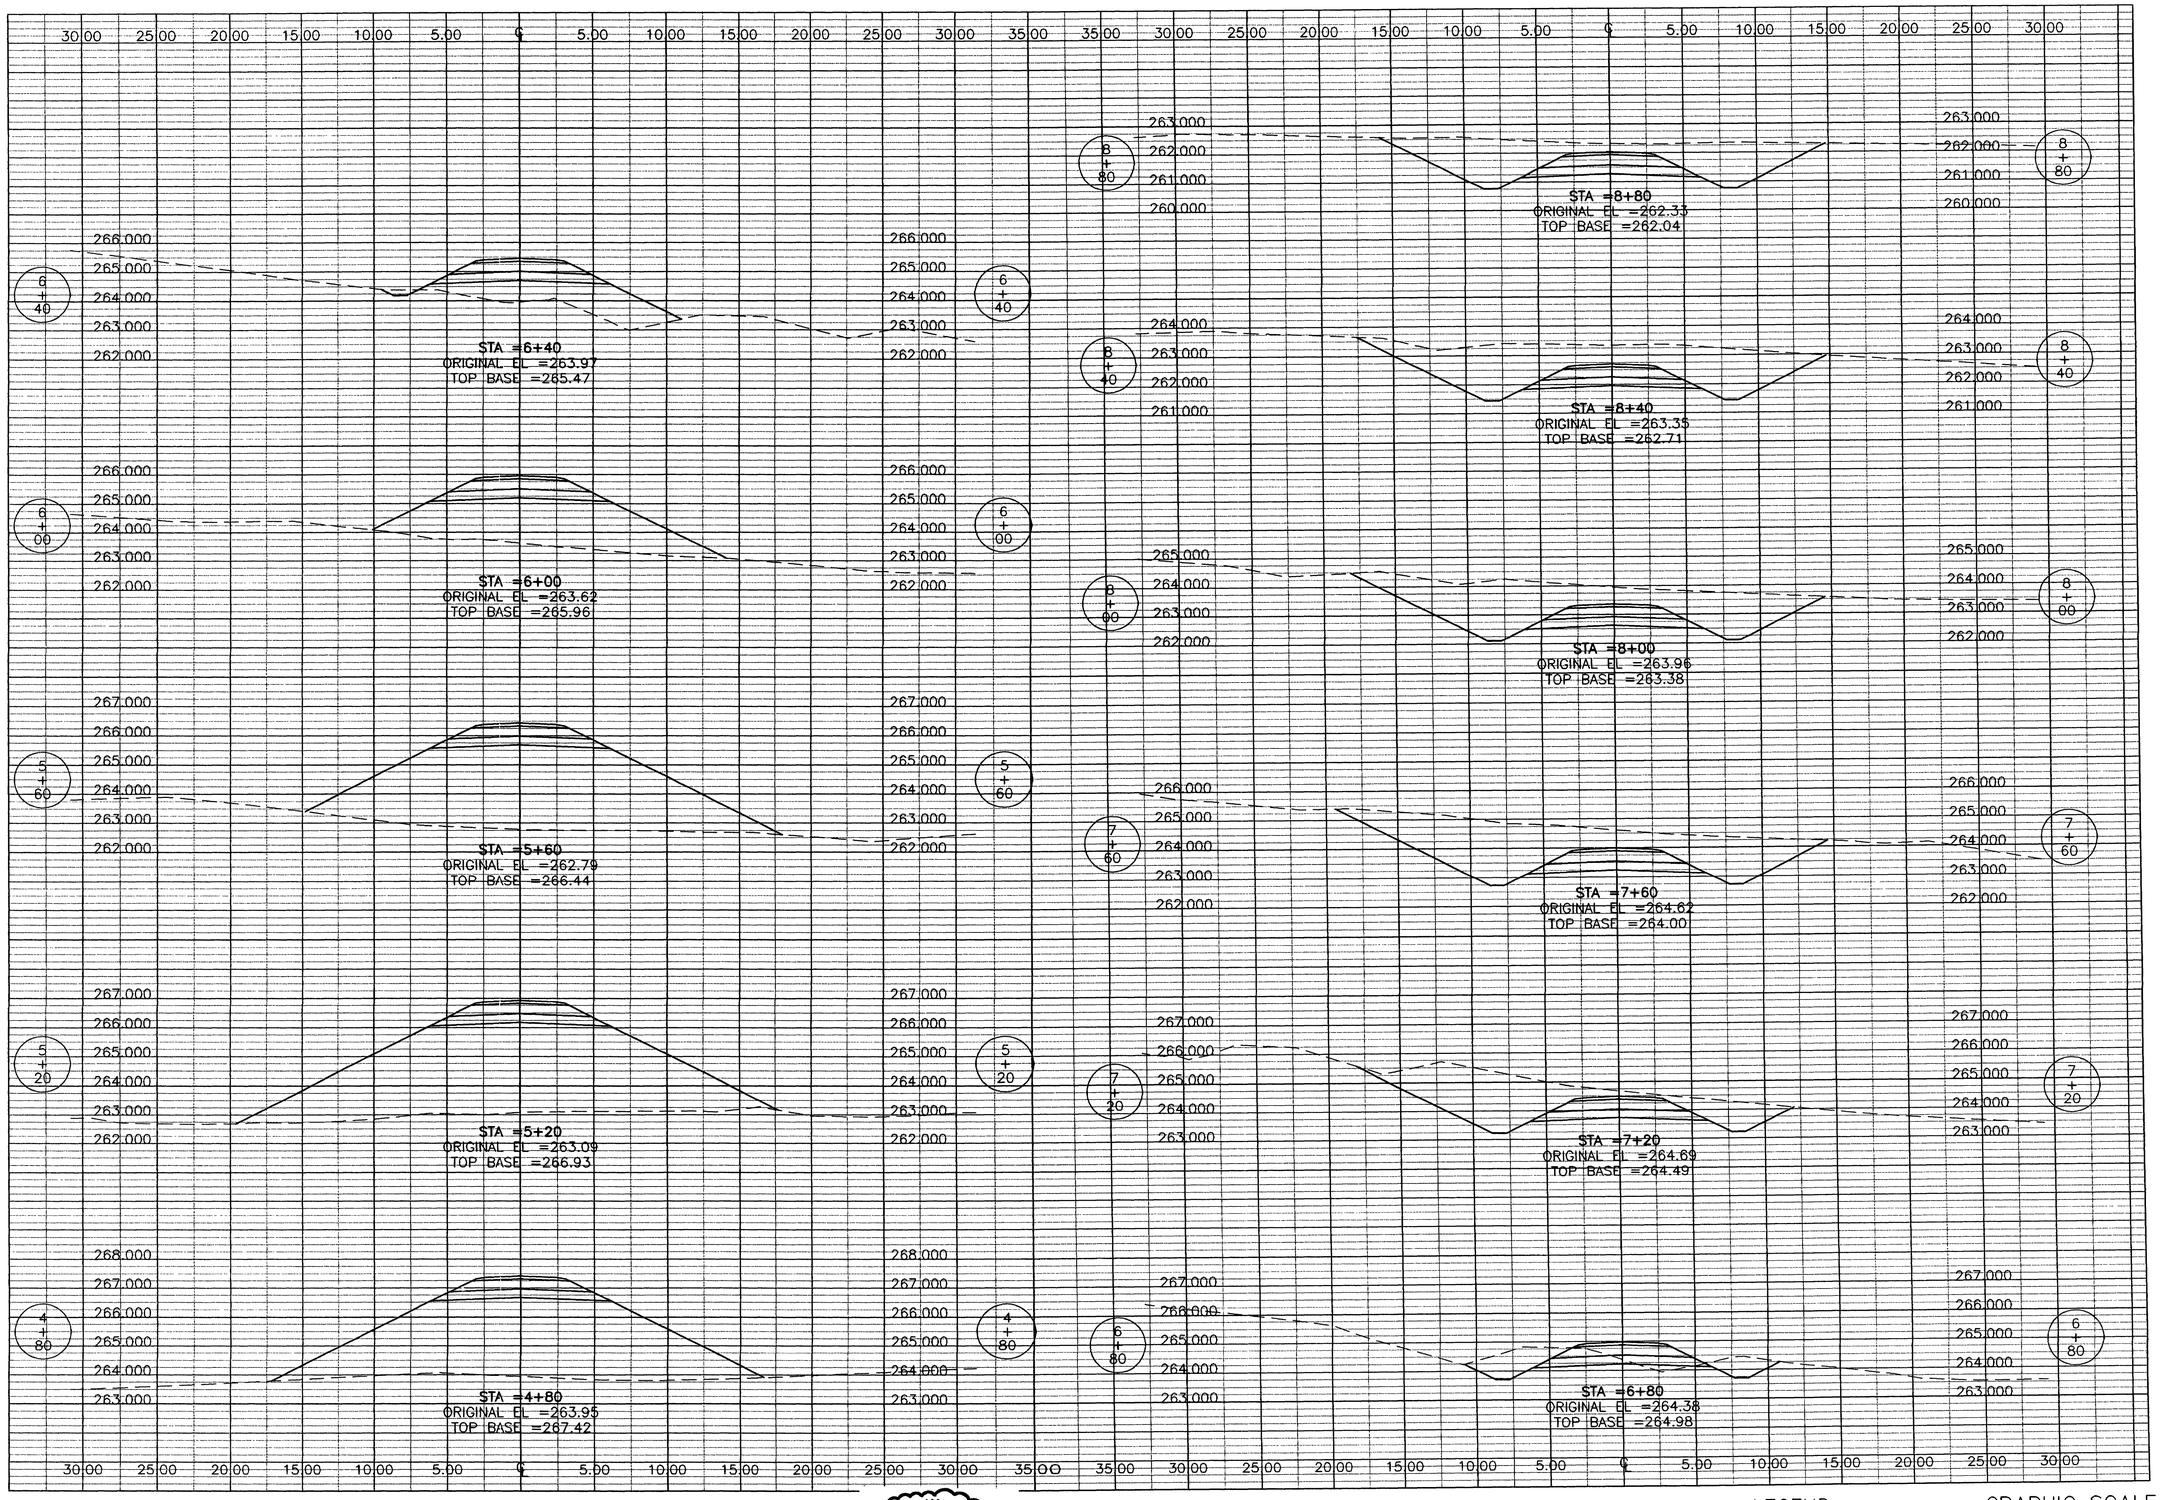

THE SEAL APPEARING ON THIS DOCUMENT WAS AUTHORIZED BY E. LAMAR FAULK ON AUGUST 8, 2001

STATE OF TEXAS
E. LAMAR FAULK
86158
LICENSED
PROFESSIONAL ENGINEER

NOTE:
SEE SHEET CD-1 FOR TYPICAL SECTION DETAIL.

TOP BASE
PROFILE GRADE (TOP OF SUBGRADE)

LEGEND
EXISTING GRADE
ROAD TEMPLATE

GRAPHIC SCALE
4 2 0 2 4
SCALE: 1:200 HORZ.
2 1 0 1 2
SCALE: 1:100 VERT.

US Army Corps of Engineers
FORT WORTH DISTRICT

POLYENGINEERING, INC.
ENGINEERS AND ARCHITECTS
POLYENGINEERING, INC.
1905 Headland Avenue
Dothan, Alabama 36305
(334) 793-4700 (voice)
(334) 793-8016 (fax)

Mark	Description	Date	Appr.
3	TITLE BLOCK EDIT, ADDED SEAL	AUG 01	ELF

Designed by: Reservoir S. Hand
Drawn by: J. Preston
Chkd by: M. Dixon
Reviewed by: Scott Faulk
Submitted by: E. Lamar Faulk
Date: 19 JUNE 2001
Rev.
Sol No. DACA63-01-B-0007
Contr. No. DACA63-01-C-0016
File name:
Plot date:
Plot scale: AS SHOWN

U.S. ARMY ENGINEER DISTRICT
CORPS OF ENGINEERS
FORT WORTH, TEXAS

POLYENGINEERING, INC.
ENGINEERS & ARCHITECTS
DOTHAN, ALABAMA

FORT HOOD, TEXAS
DIGITAL MULTI-PURPOSE RANGE COMPLEX (DMPRC)
PN 51915
FY 01

CROSS SECTIONS
CLABBER CREEK
TRAIL 3

Sheet reference number:
CX-15
Sheet of

Contr No. DACA63-01-C-0016

006900

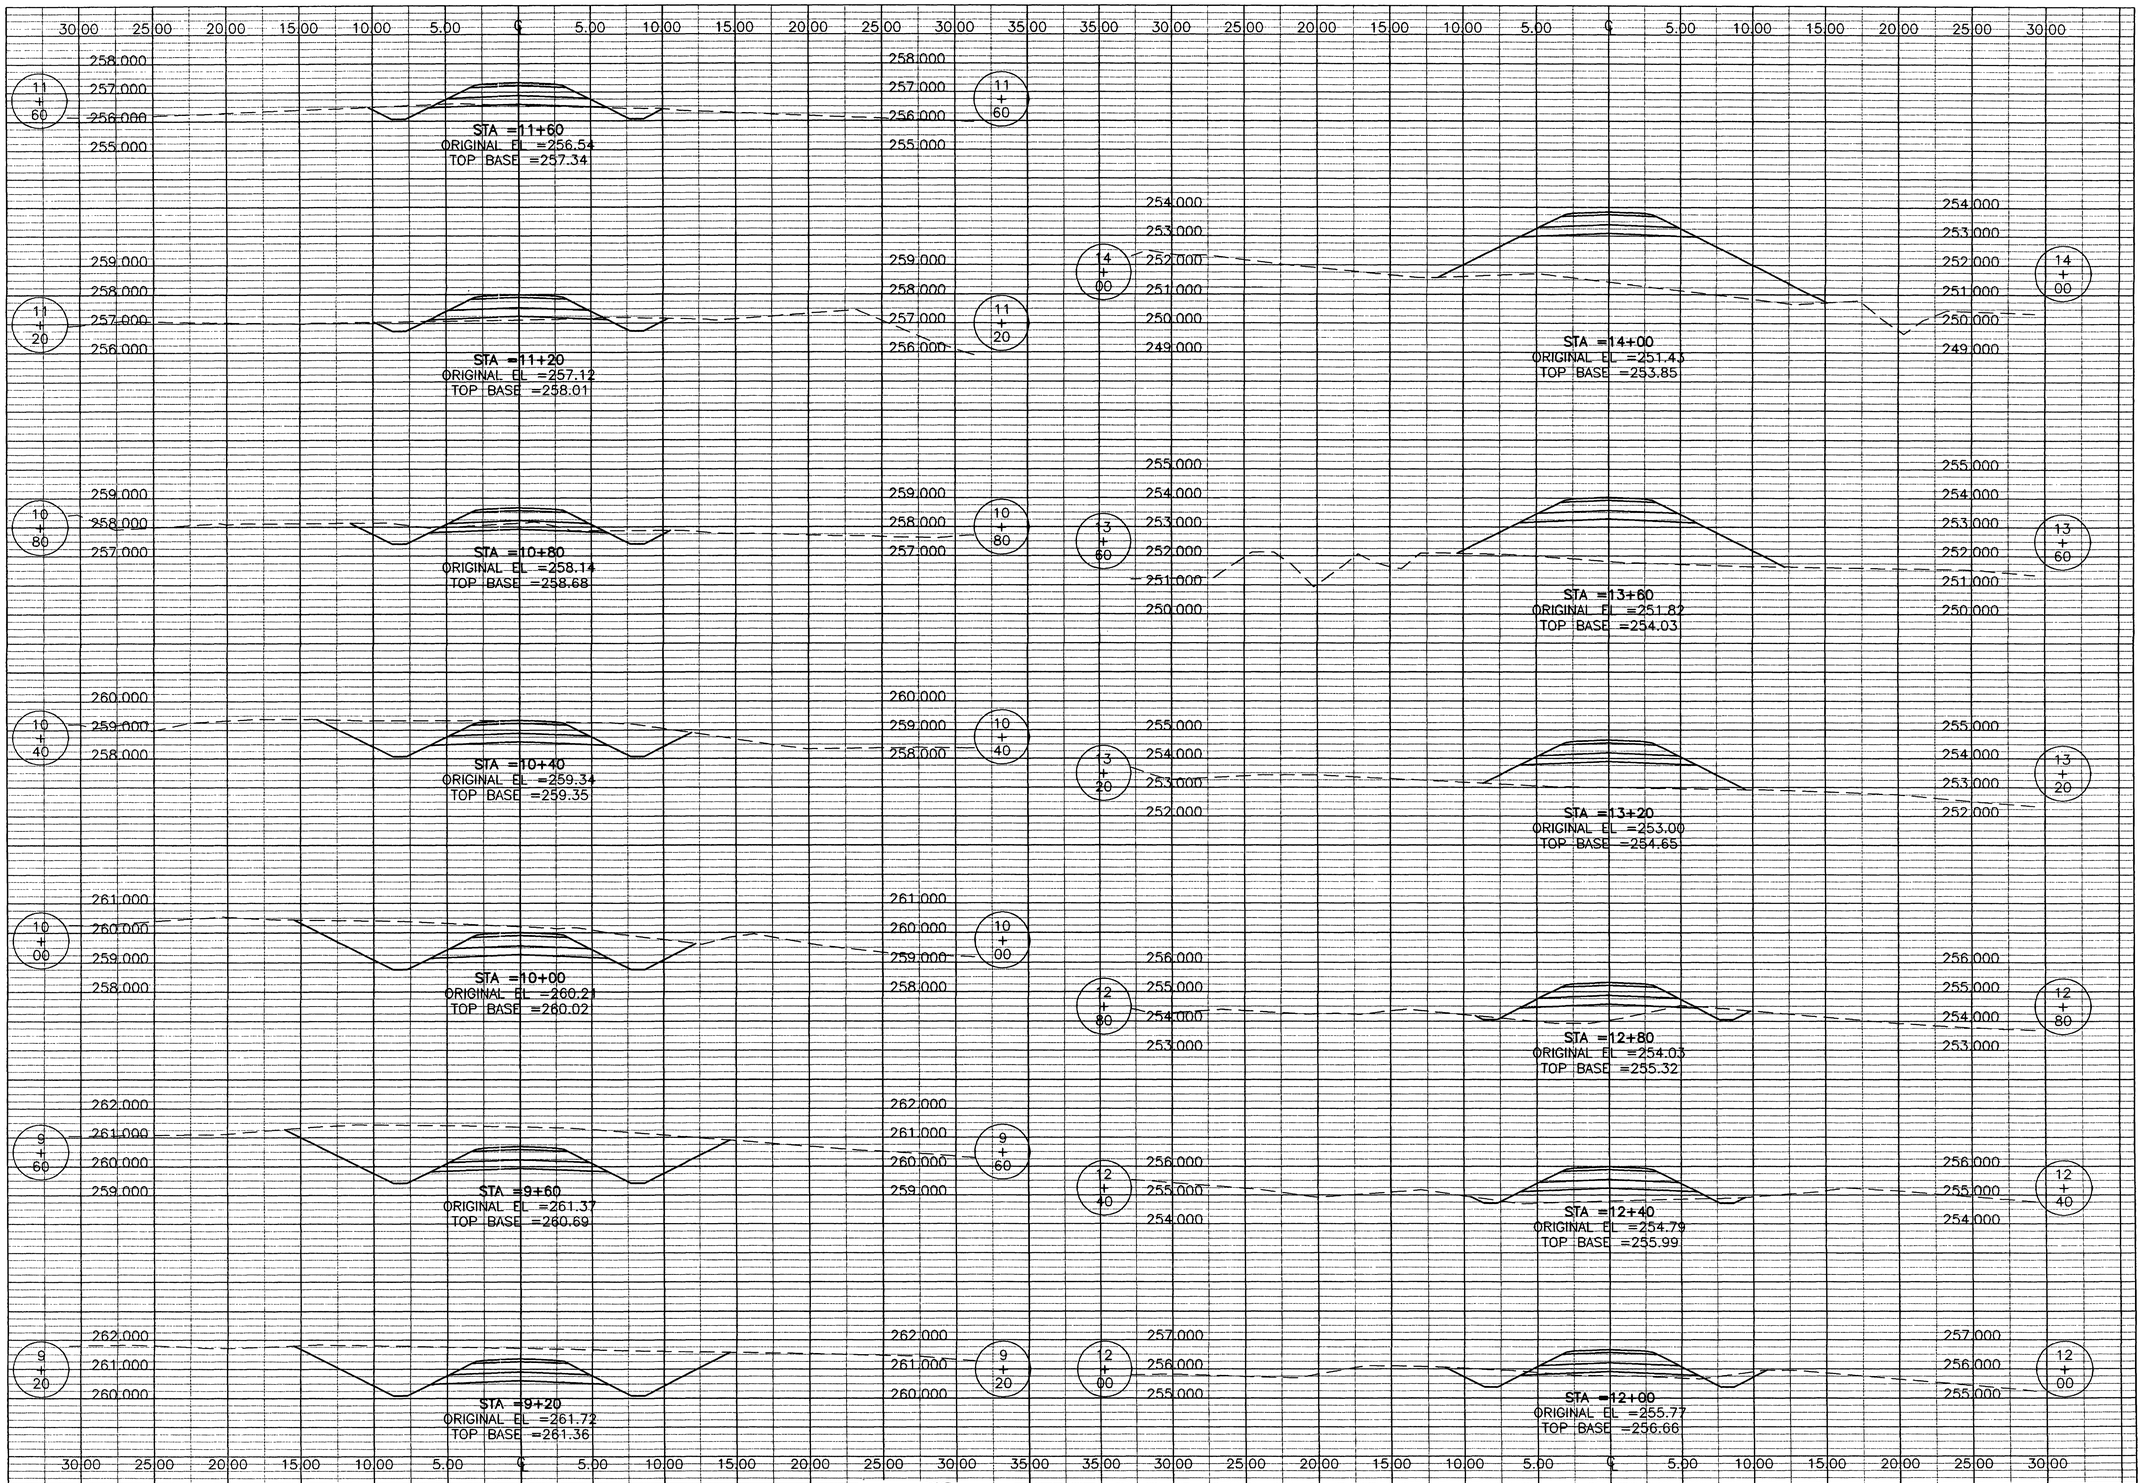

THE SEAL APPEARING ON THIS DOCUMENT WAS AUTHORIZED BY E. LAMAR FAULK ON AUGUST 8, 2001

STATE OF TEXAS · E. LAMAR FAULK · 86158 · LICENSED · PROFESSIONAL ENGINEER

NOTE:
SEE SHEET CD-1 FOR TYPICAL SECTION DETAIL.

TOP BASE
PROFILE GRADE (TOP OF SUBGRADE)

LEGEND
EXISTING GRADE
ROAD TEMPLATE

GRAPHIC SCALE
4 2 0 2 4
SCALE: 1:200 HORZ.
2 1 0 1 2
SCALE: 1:100 VERT.

US Army Corps of Engineers
FORT WORTH DISTRICT

POLYENGINEERING, INC.
ENGINEERS AND ARCHITECTS
1900 Redland Avenue
Dothan, Alabama 36305
(334) 793-4700 (voice)
(334) 793-9618 (fax)

Mark	Description	Date	Appr.
3	TITLE BLOCK EDIT, ADDED SEAL	AUG 01	ELF

Date: 18 JUNE 2001
Rev.
Sol. No.: DACA63-01-B-0007
Contr. No.: DACA63-01-C-0016
File name:
Plot date:
Plot scale: AS SHOWN

Designed by: Rebecca S. Hand
Dwn by: J. Pardon
Ckd by: M. Dixon
Reviewed by: Scott Faulk
Submitted by: E. Lamar Faulk

U.S. ARMY ENGINEER DISTRICT
CORPS OF ENGINEERS
FORT WORTH, TEXAS

POLYENGINEERING, INC.
ENGINEERS & ARCHITECTS
DOTHAN, ALABAMA

FORT HOOD, TEXAS
DIGITAL MULTI-PURPOSE RANGE COMPLEX (DMPRC)
PN 519115
FY 01

CROSS SECTIONS
CLABBER CREEK
TRAIL 3

Sheet reference number:
CX-16
Sheet of

Contr No. DACA63-01-C-0016

0060000

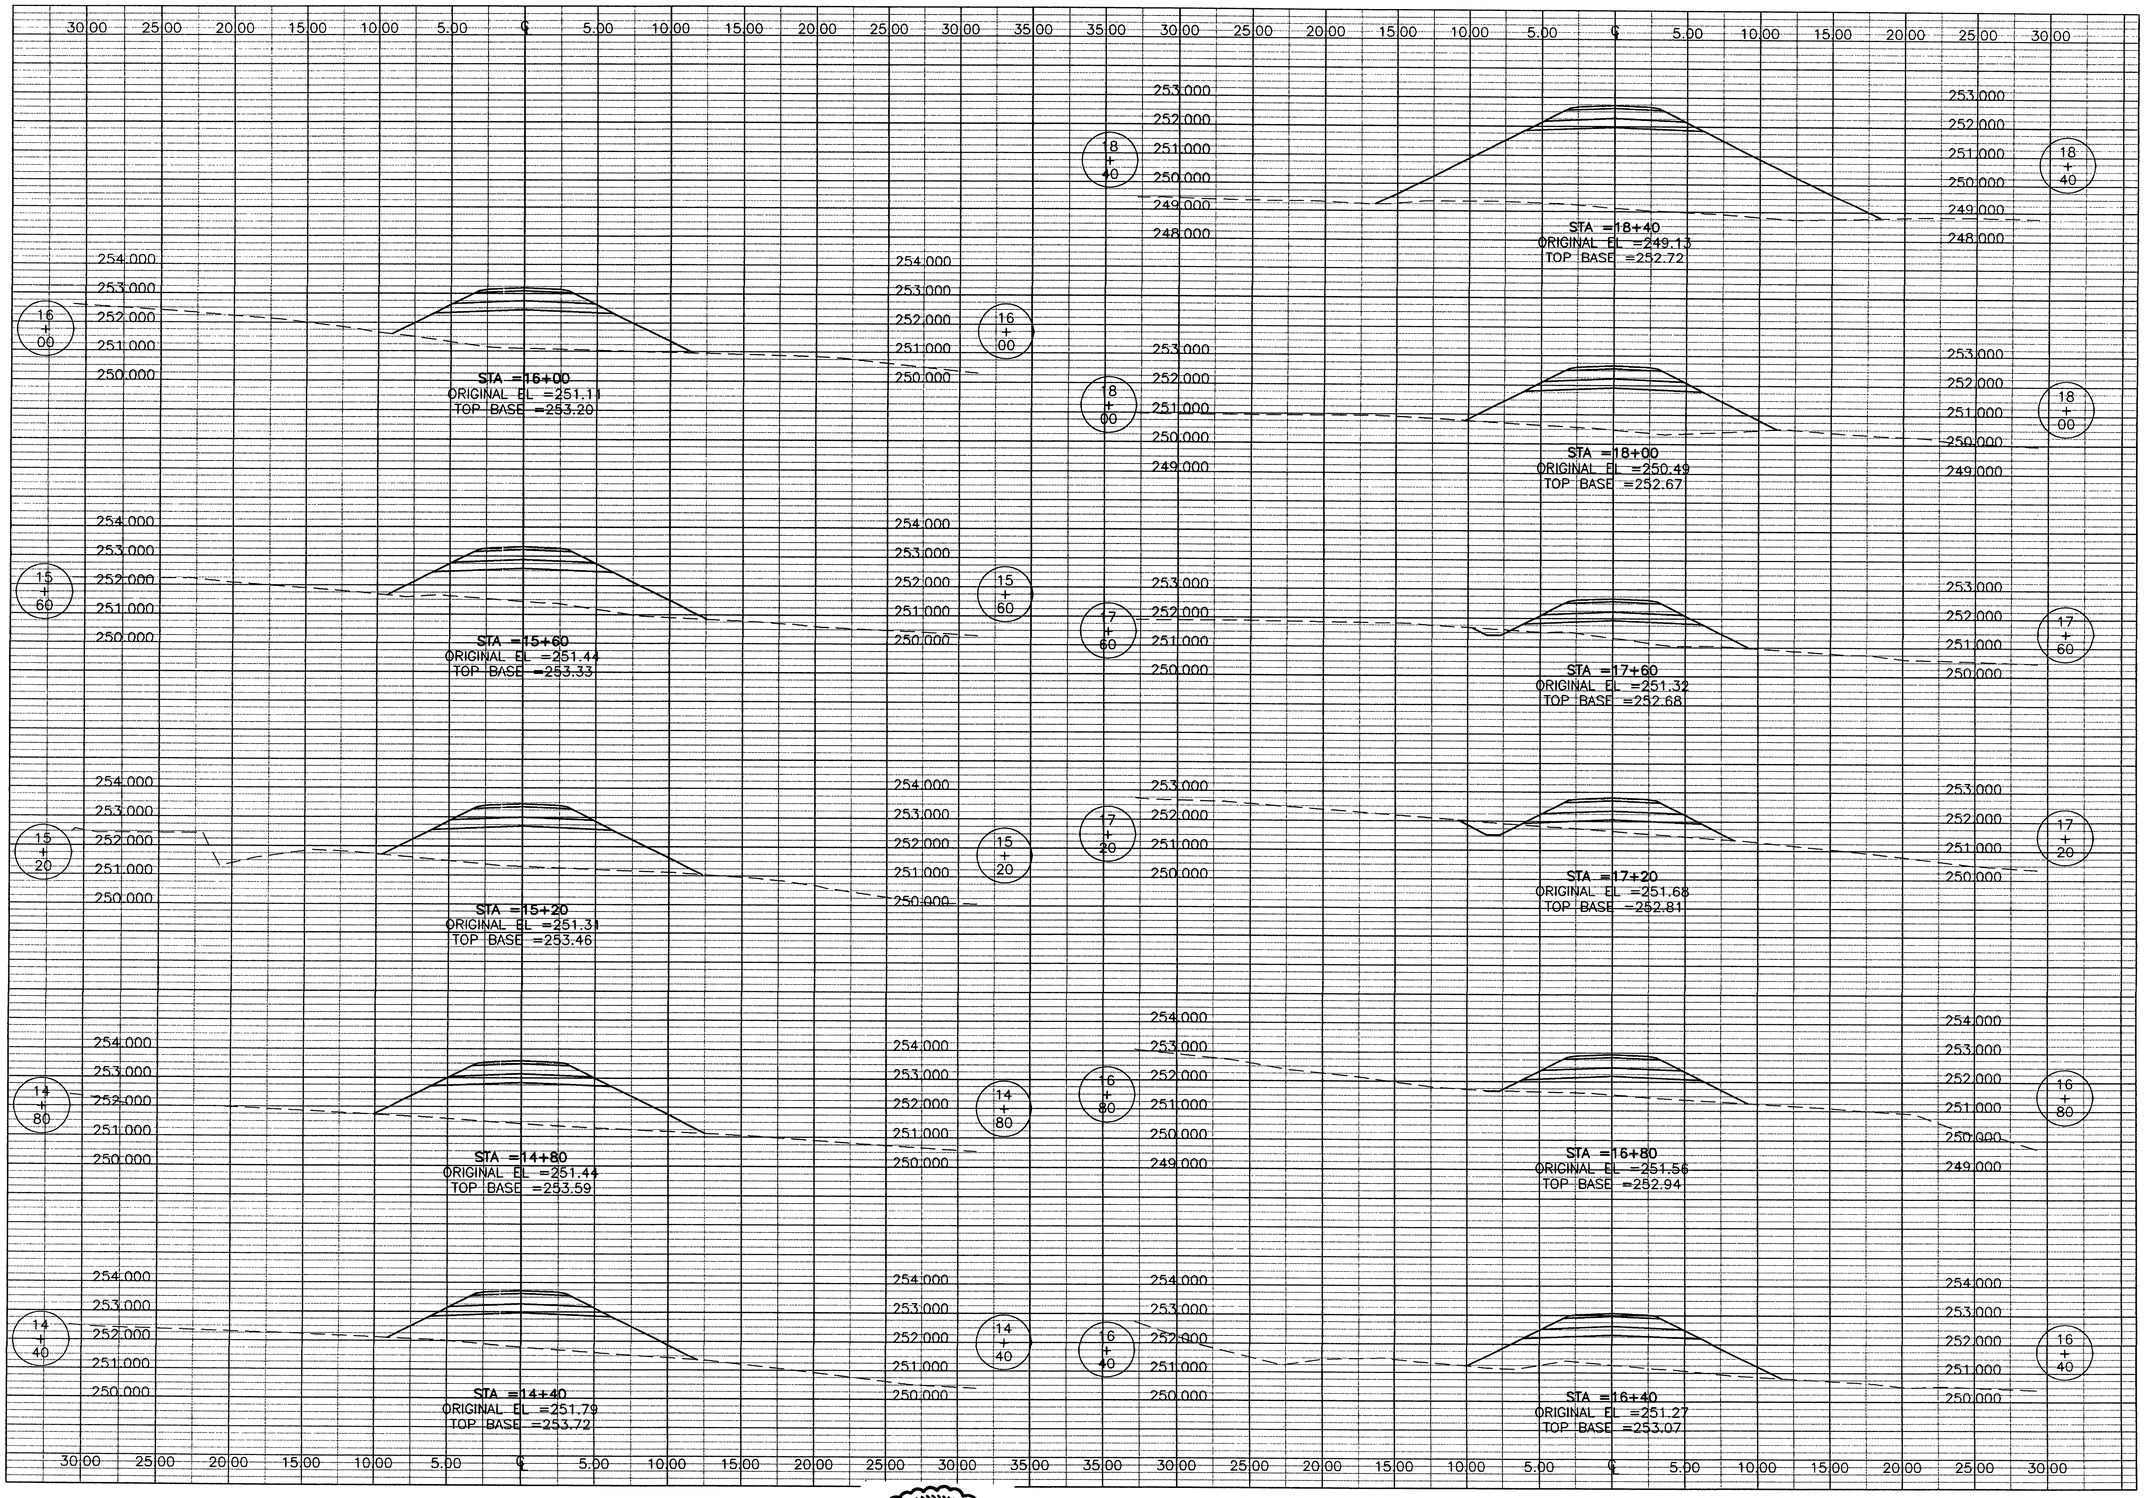

THE SEAL APPEARING ON THIS DOCUMENT WAS AUTHORIZED BY E. LAMAR FAULK ON AUGUST 8, 2001

STATE OF TEXAS
E. LAMAR FAULK
86155
LICENSED
PROFESSIONAL ENGINEER

NOTE:
SEE SHEET CD-1 FOR TYPICAL SECTION DETAIL.

TOP BASE
PROFILE GRADE (TOP OF SUBGRADE)

LEGEND
EXISTING GRADE
ROAD TEMPLATE

GRAPHIC SCALE
4 2 0 2 4
SCALE: 1:200 HORZ.
2 1 0 1 2
SCALE: 1:100 VERT.

US Army Corps of Engineers
FORT WORTH DISTRICT

POLYENGINEERING, INC.
ENGINEERS AND ARCHITECTS
1905 Headland Avenue
Dothan, Alabama 36000
(334) 793-4700 (voice)
(334) 793-8015 (fax)

Mark	Description	Date	Appr.
1	TITLE BLOCK EDIT, ADDED SEAL	AUG 01	ELF

Date: 19 JUNE 2001
Rev. b
Sol No. DACA63-01-B-0007
Contr No. DACA63-01-C-0016
File name:
Plot date:
Plot scale: AS SHOWN

Designed by: Rebecca S. Hand
Dwn by: J. Peeden
Ckd by: M. Dixon
Reviewed by: Scott Faulk
Submitted by: E. Lamar Faulk

U.S. ARMY ENGINEER DISTRICT
CORPS OF ENGINEERS
FORT WORTH, TEXAS

POLYENGINEERING, INC.
ENGINEERS & ARCHITECTS
DOTHAN, ALABAMA

FORT HOOD, TEXAS
DIGITAL MULTI-PURPOSE RANGE COMPLEX (DMPRC)
PN 51915
FY 01 b

CROSS SECTIONS
CLABBER CREEK
TRAIL 3

Sheet reference number:
CX-17
Sheet of

Contr No. DACA63-01-C-0016

00690-50

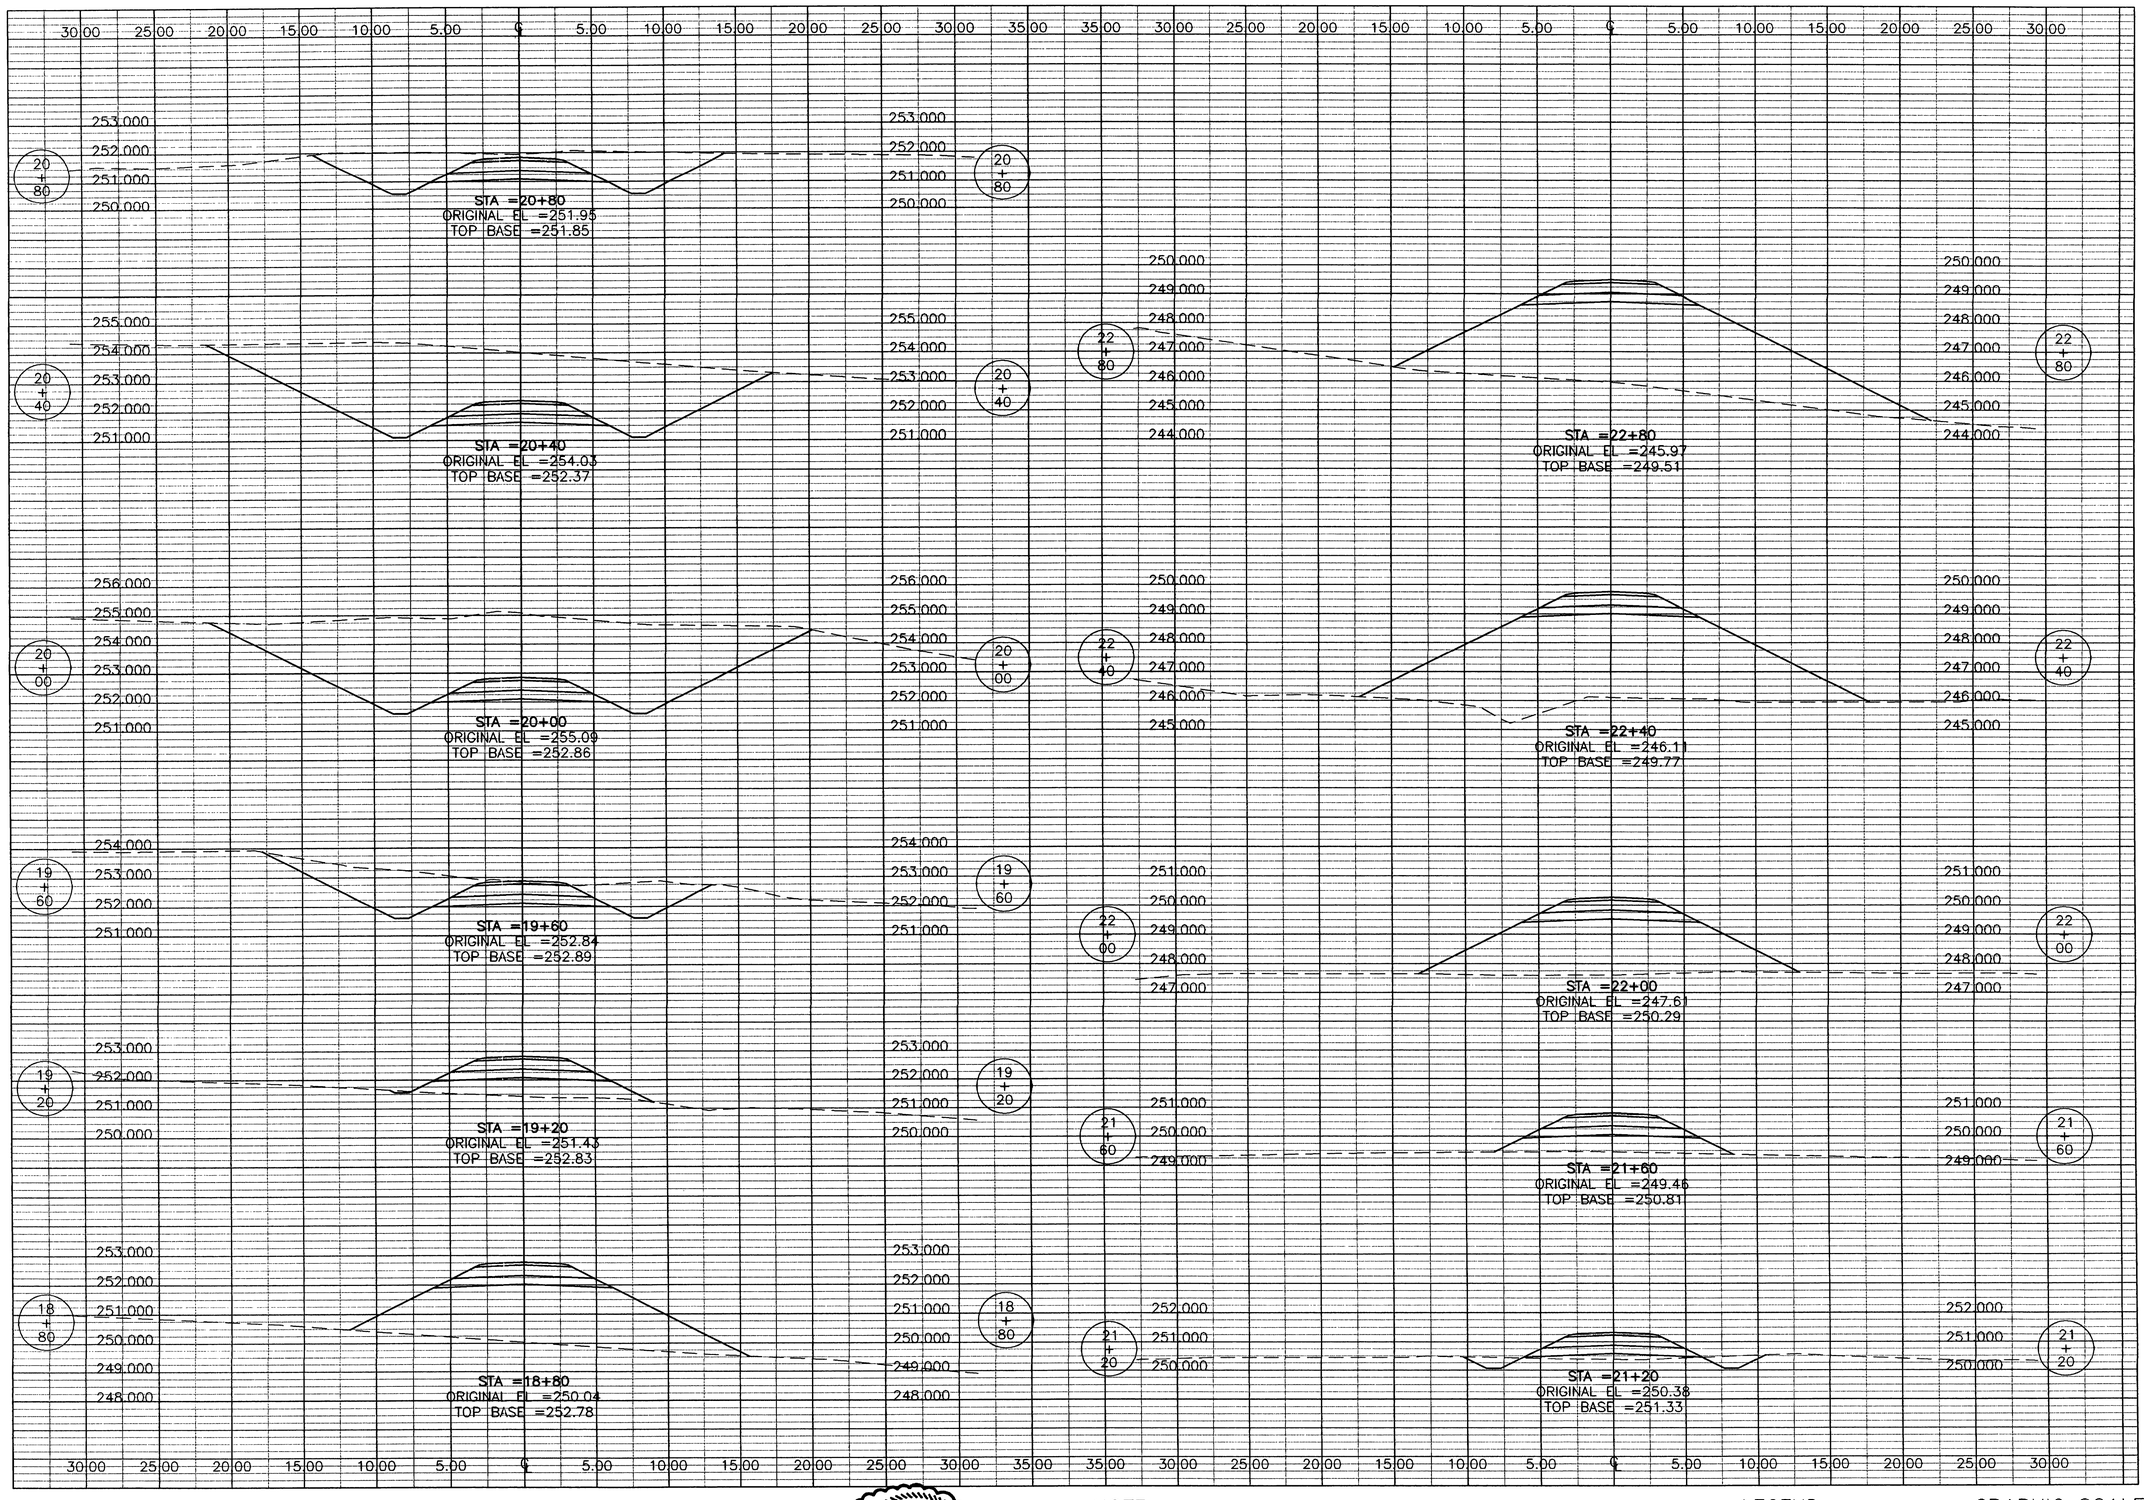

THE SEAL APPEARING ON THIS DOCUMENT WAS AUTHORIZED BY E. LAMAR FAULK ON AUGUST 8, 2001

STATE OF TEXAS — E. LAMAR FAULK — 86158 — LICENSED PROFESSIONAL ENGINEER

NOTE:
SEE SHEET CD-1 FOR TYPICAL SECTION DETAIL.

TOP BASE
PROFILE GRADE (TOP OF SUBGRADE)

LEGEND
EXISTING GRADE
ROAD TEMPLATE

GRAPHIC SCALE
4 2 0 2 4
SCALE: 1:200 HORZ.
2 1 0 1 2
SCALE: 1:100 VERT.

US Army Corps of Engineers
FORT WORTH DISTRICT

POLYENGINEERING, INC.
ENGINEERS AND ARCHITECTS
POLYENGINEERING, INC.
1900 Headland Avenue
Dothan, Alabama 36303
(334) 793-4700 (voice)
(334) 793-9016 (fax)

Mark	Description	Date	Appr.
1	TITLE BLOCK EDIT, ADDED SEAL	AUG 01	ELF

Date: 18 JUNE 2001
Rev.
Sol. No. DACA63-01-B-0007
Contr. No. DACA63-01-C-0016
File name:
Plot date:
Plot scale: AS SHOWN

Designed by: Rebecca S. Hand
Ckd by: M. Dixon
Dwn by: J. Peeden
Reviewed by: Scott Faulk
Submitted by: E. Lamar Faulk

U.S. ARMY ENGINEER DISTRICT
CORPS OF ENGINEERS
FORT WORTH, TEXAS

POLYENGINEERING, INC.
ENGINEERS & ARCHITECTS
DOTHAN, ALABAMA

FORT HOOD, TEXAS
DIGITAL MULTI-PURPOSE RANGE COMPLEX (DMPRC)
PN 51915

CROSS SECTIONS
CLABBER CREEK
TRAIL 3

Sheet reference number:
CX-18
Sheet of

Contr No. DACA63-01-C-0016

00690440

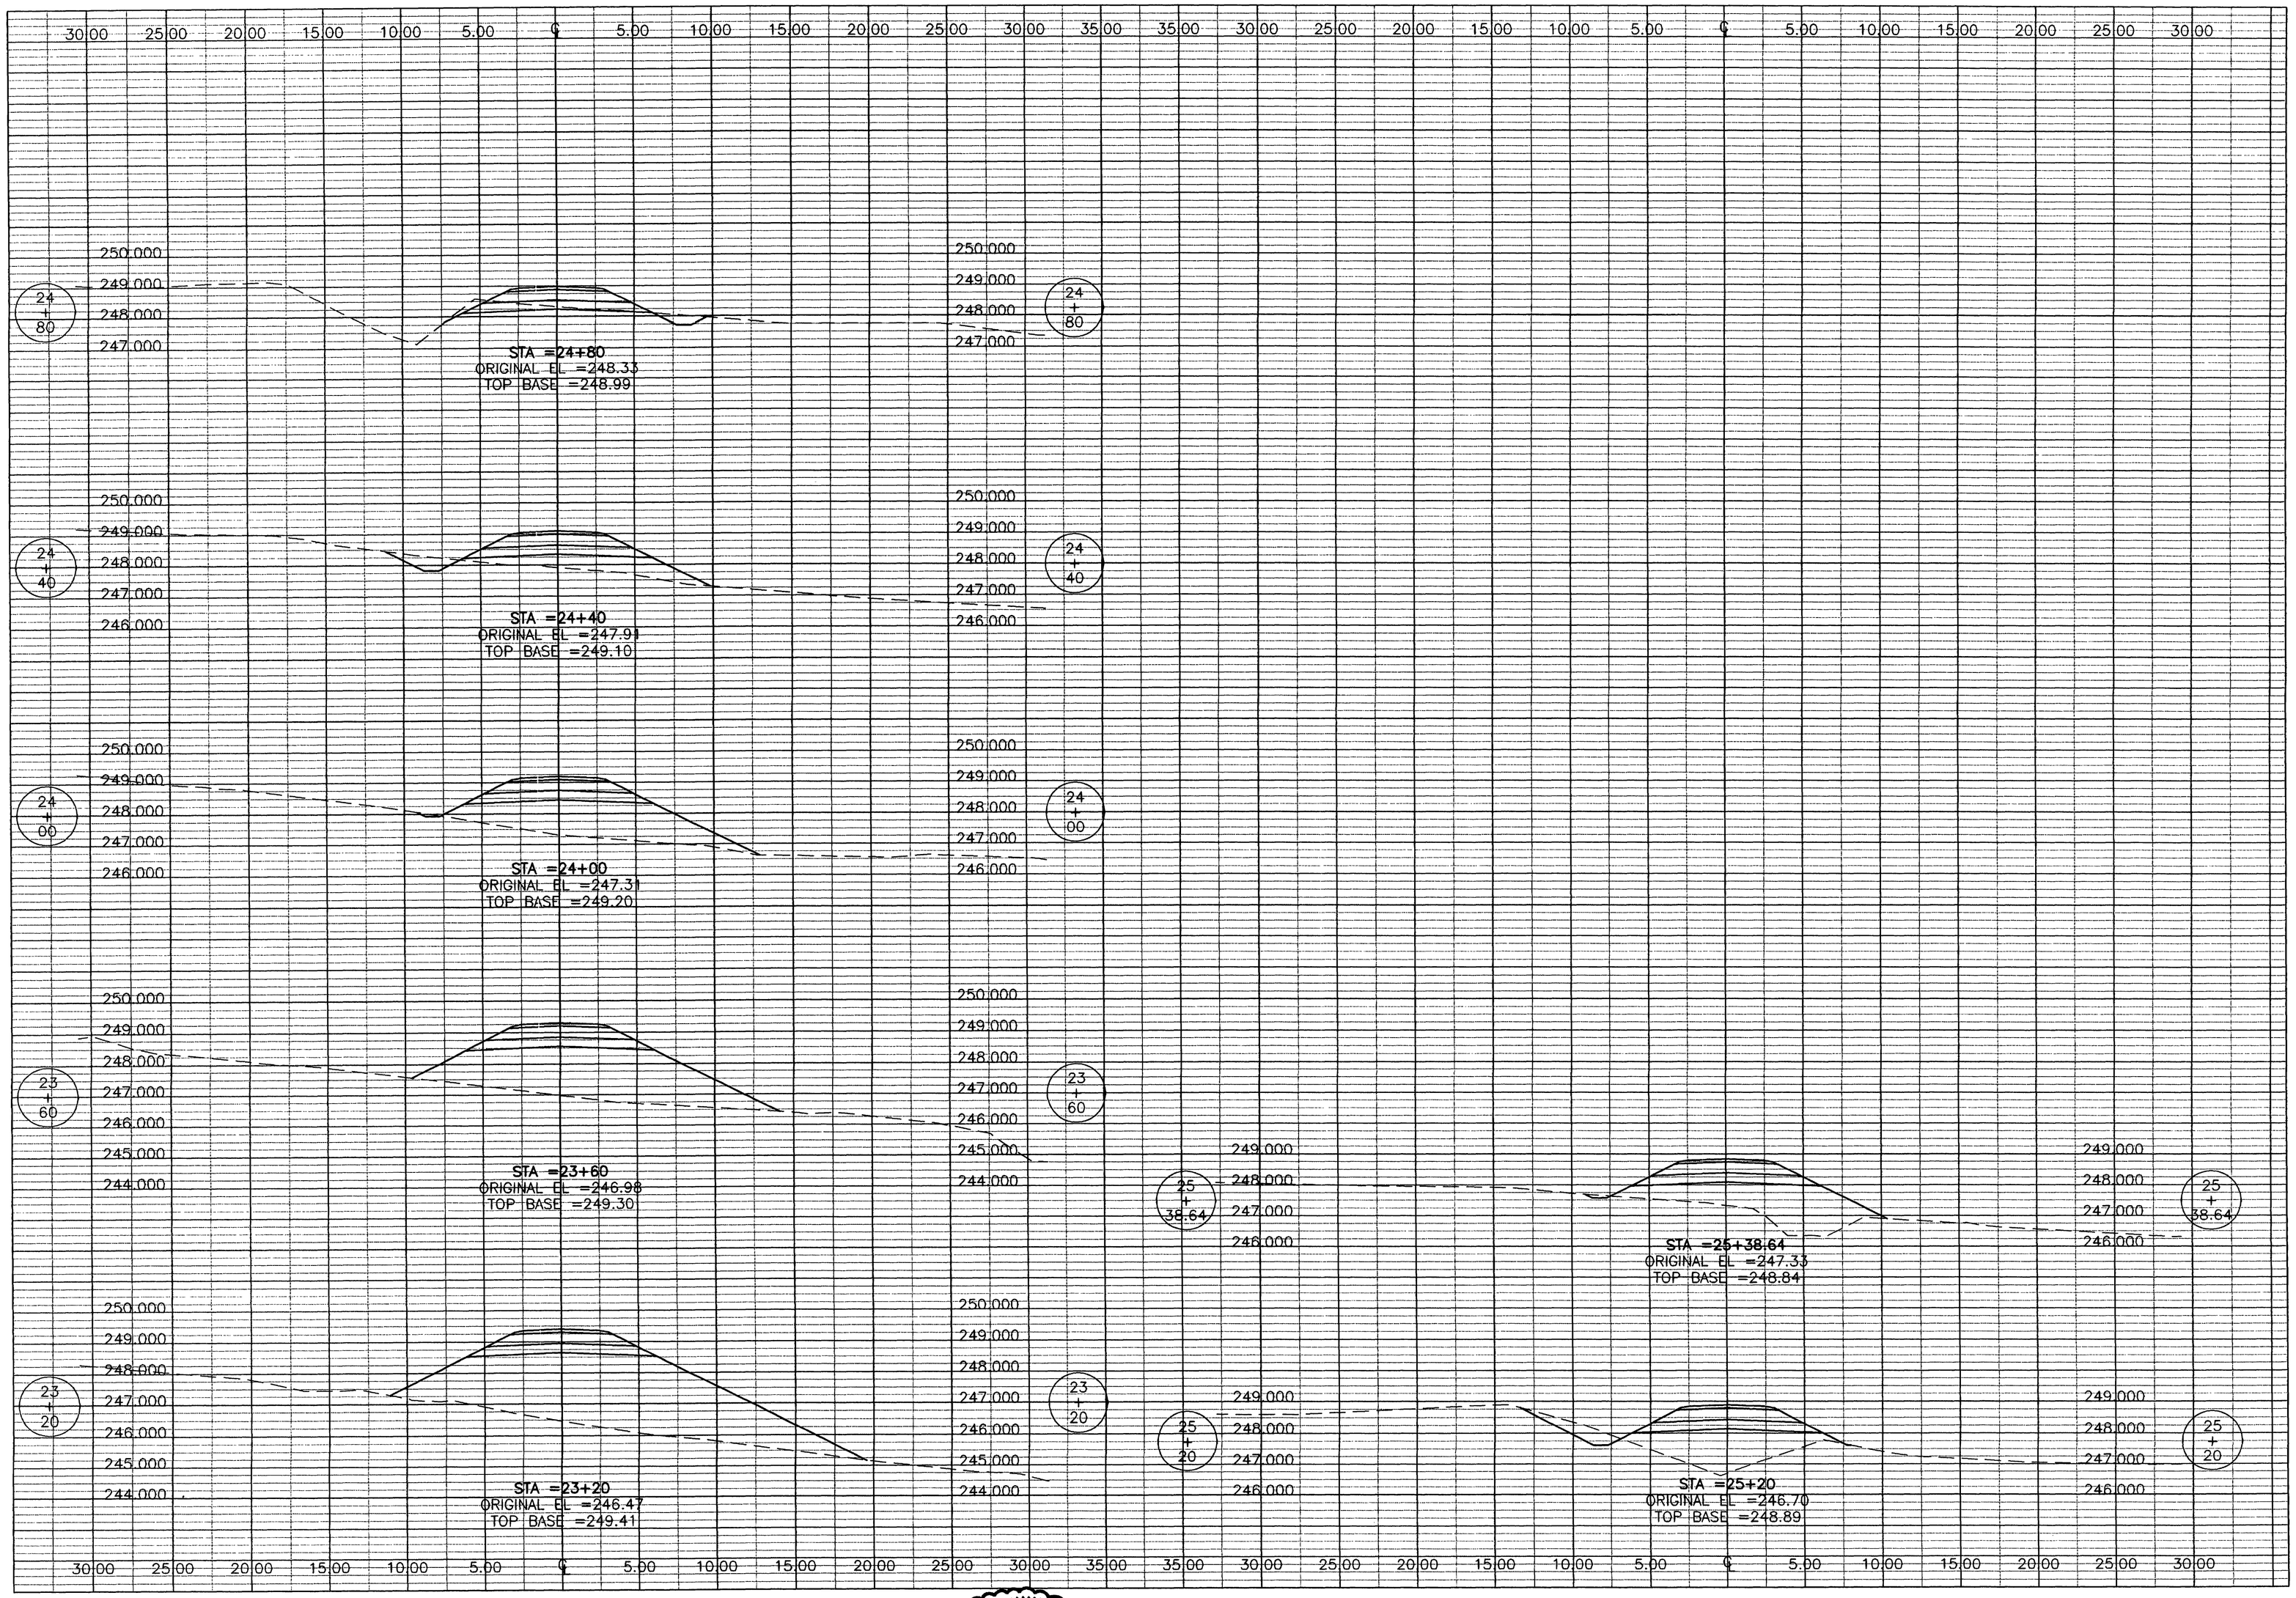

THE SEAL APPEARING ON THIS DOCUMENT WAS AUTHORIZED BY E. LAMAR FAULK ON AUGUST 8, 2001

STATE OF TEXAS
E. LAMAR FAULK
86158
LICENSED
PROFESSIONAL ENGINEER

NOTE:
SEE SHEET CD-1 FOR TYPICAL SECTION DETAIL.

TOP BASE
PROFILE GRADE (TOP OF SUBGRADE)

LEGEND
EXISTING GRADE
ROAD TEMPLATE

GRAPHIC SCALE
4 2 0 2 4
SCALE: 1:200 HORZ.
2 1 0 1 2
SCALE: 1:100 VERT.

US Army Corps of Engineers
FORT WORTH DISTRICT

POLYENGINEERING, INC.
1905 Headland Avenue
Dothan, Alabama 36305
(334) 793-4700 (voice)
(334) 793-9015 (fax)

Mark	Description	Date	Appr.
3	TITLE BLOCK EDIT, ADDED SEAL	AUG 01	ELF

Designed by: Rebecca S. Hand
Dwn by: J. Peaden
Ckd by: M. Dixon
Reviewed by: Scott Faulk
Submitted by: E. Lamar Faulk
Date: 13 JUNE 2001
Sol No. DACA63-01-B-0007
Contr No. DACA63-01-C-0016
File name:
Plot date:
Plot scale: AS SHOWN
Rev.

U.S. ARMY ENGINEER DISTRICT
CORPS OF ENGINEERS
FORT WORTH, TEXAS

POLYENGINEERING, INC.
ENGINEERS & ARCHITECTS
DOTHAN, ALABAMA

FORT HOOD, TEXAS
DIGITAL MULTI-PURPOSE RANGE COMPLEX (DMPRC)
PN 51915
FY 01

CROSS SECTIONS
CLABBER CREEK
TRAIL 3

Sheet reference number:
CX-19
Sheet of

Contr No. DACA63-01-C-0016

00690450

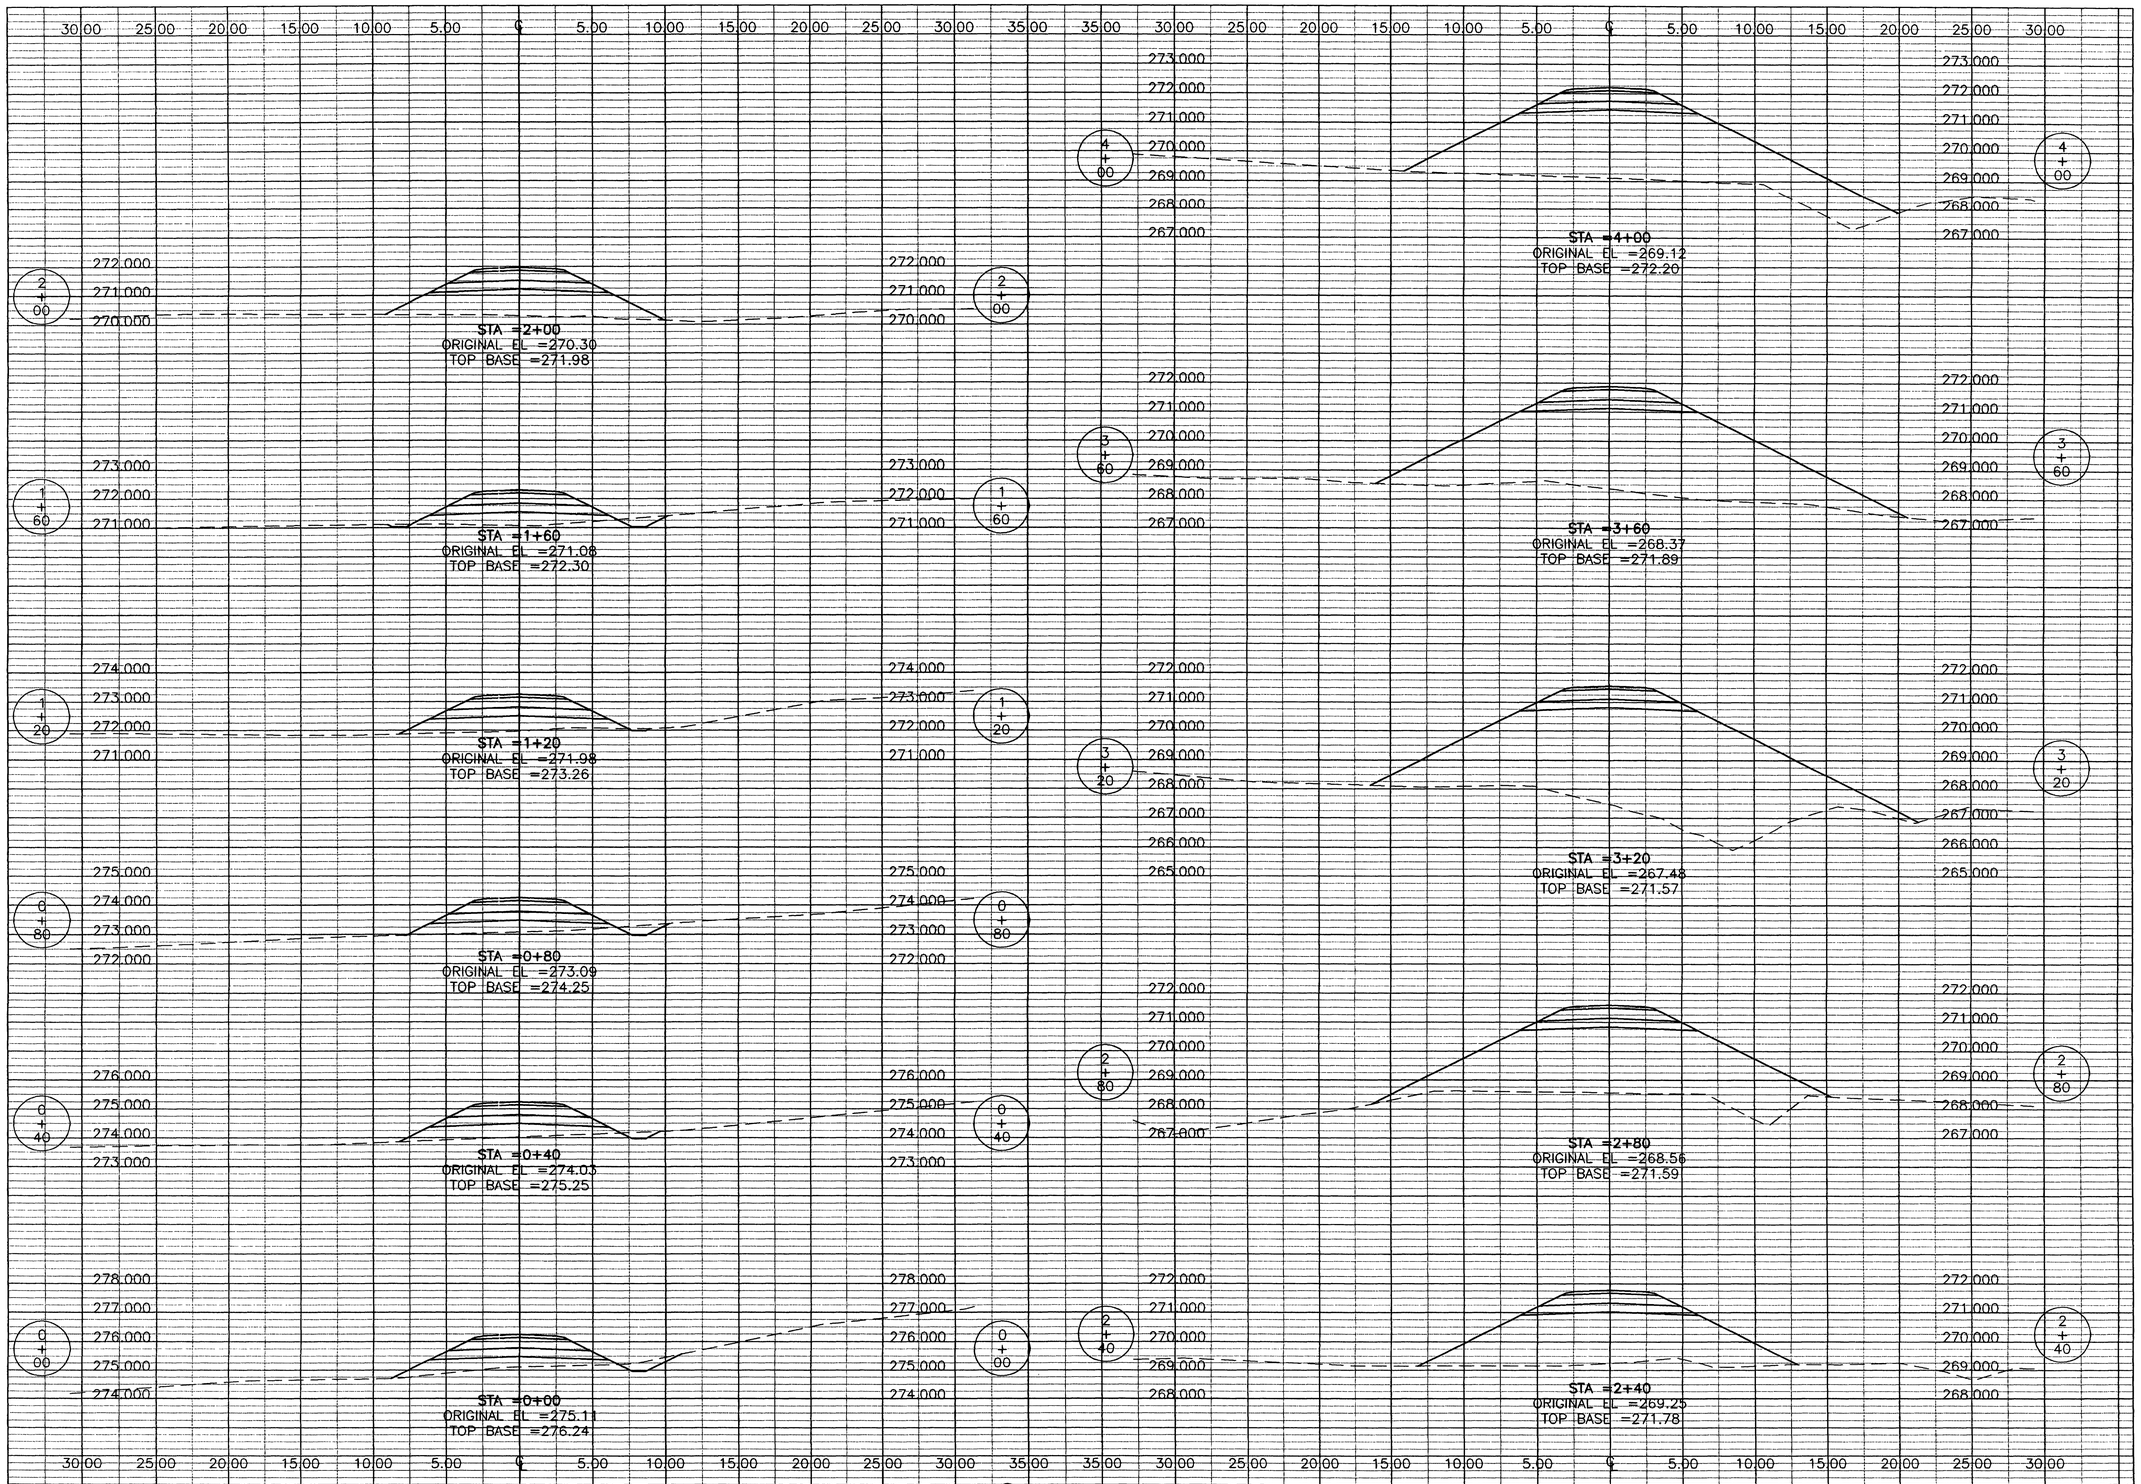

THE SEAL APPEARING ON THIS DOCUMENT WAS AUTHORIZED BY E. LAMAR FAULK ON AUGUST 8, 2001

STATE OF TEXAS — E. LAMAR FAULK — 86158 — LICENSED — PROFESSIONAL ENGINEER

NOTE:
SEE SHEET CD-1 FOR TYPICAL SECTION DETAIL.

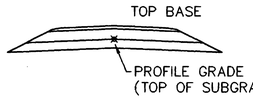

LEGEND

EXISTING GRADE
ROAD TEMPLATE

GRAPHIC SCALE

4 2 0 2 4
SCALE: 1:200 HORZ.
2 1 0 1 2
SCALE: 1:100 VERT.

US Army Corps of Engineers
FORT WORTH DISTRICT

POLYENGINEERING, INC.
ENGINEERS AND ARCHITECTS
POLYENGINEERING, INC.
1905 Headland Avenue
Dothan, Alabama 36305
(334) 793-4700 (voice)
(334) 793-9016 (fax)

Mark	Description	Date	Appr.
3	TITLE BLOCK EDIT, ADDED SEAL	AUG 01	ELF

Rev.

Date: 18 JUNE 2001
Sol No. DACA63-01-B-0007
Contr No. DACA63-01-C-0016
File name:
Plot date:
Plot scale: AS SHOWN

Designed by: Rebecca S. Hand
Dwn by: J. Peeden
Ckd by: M. Dixon
Reviewed by: Scott Faulk
Submitted by: E. Lamar Faulk

U.S. ARMY ENGINEER DISTRICT
CORPS OF ENGINEERS
FORT WORTH, TEXAS

POLYENGINEERING, INC.
ENGINEERS & ARCHITECTS
DOTHAN, ALABAMA

FORT HOOD, TEXAS
DIGITAL MULTI-PURPOSE RANGE COMPLEX (DMPRC)
PN 51915
FY 01

CROSS SECTIONS
CLABBER CREEK
TRAIL 4

Sheet reference number:
CX-20
Sheet of

Contr No. DACA63-01-C-0016

00000450

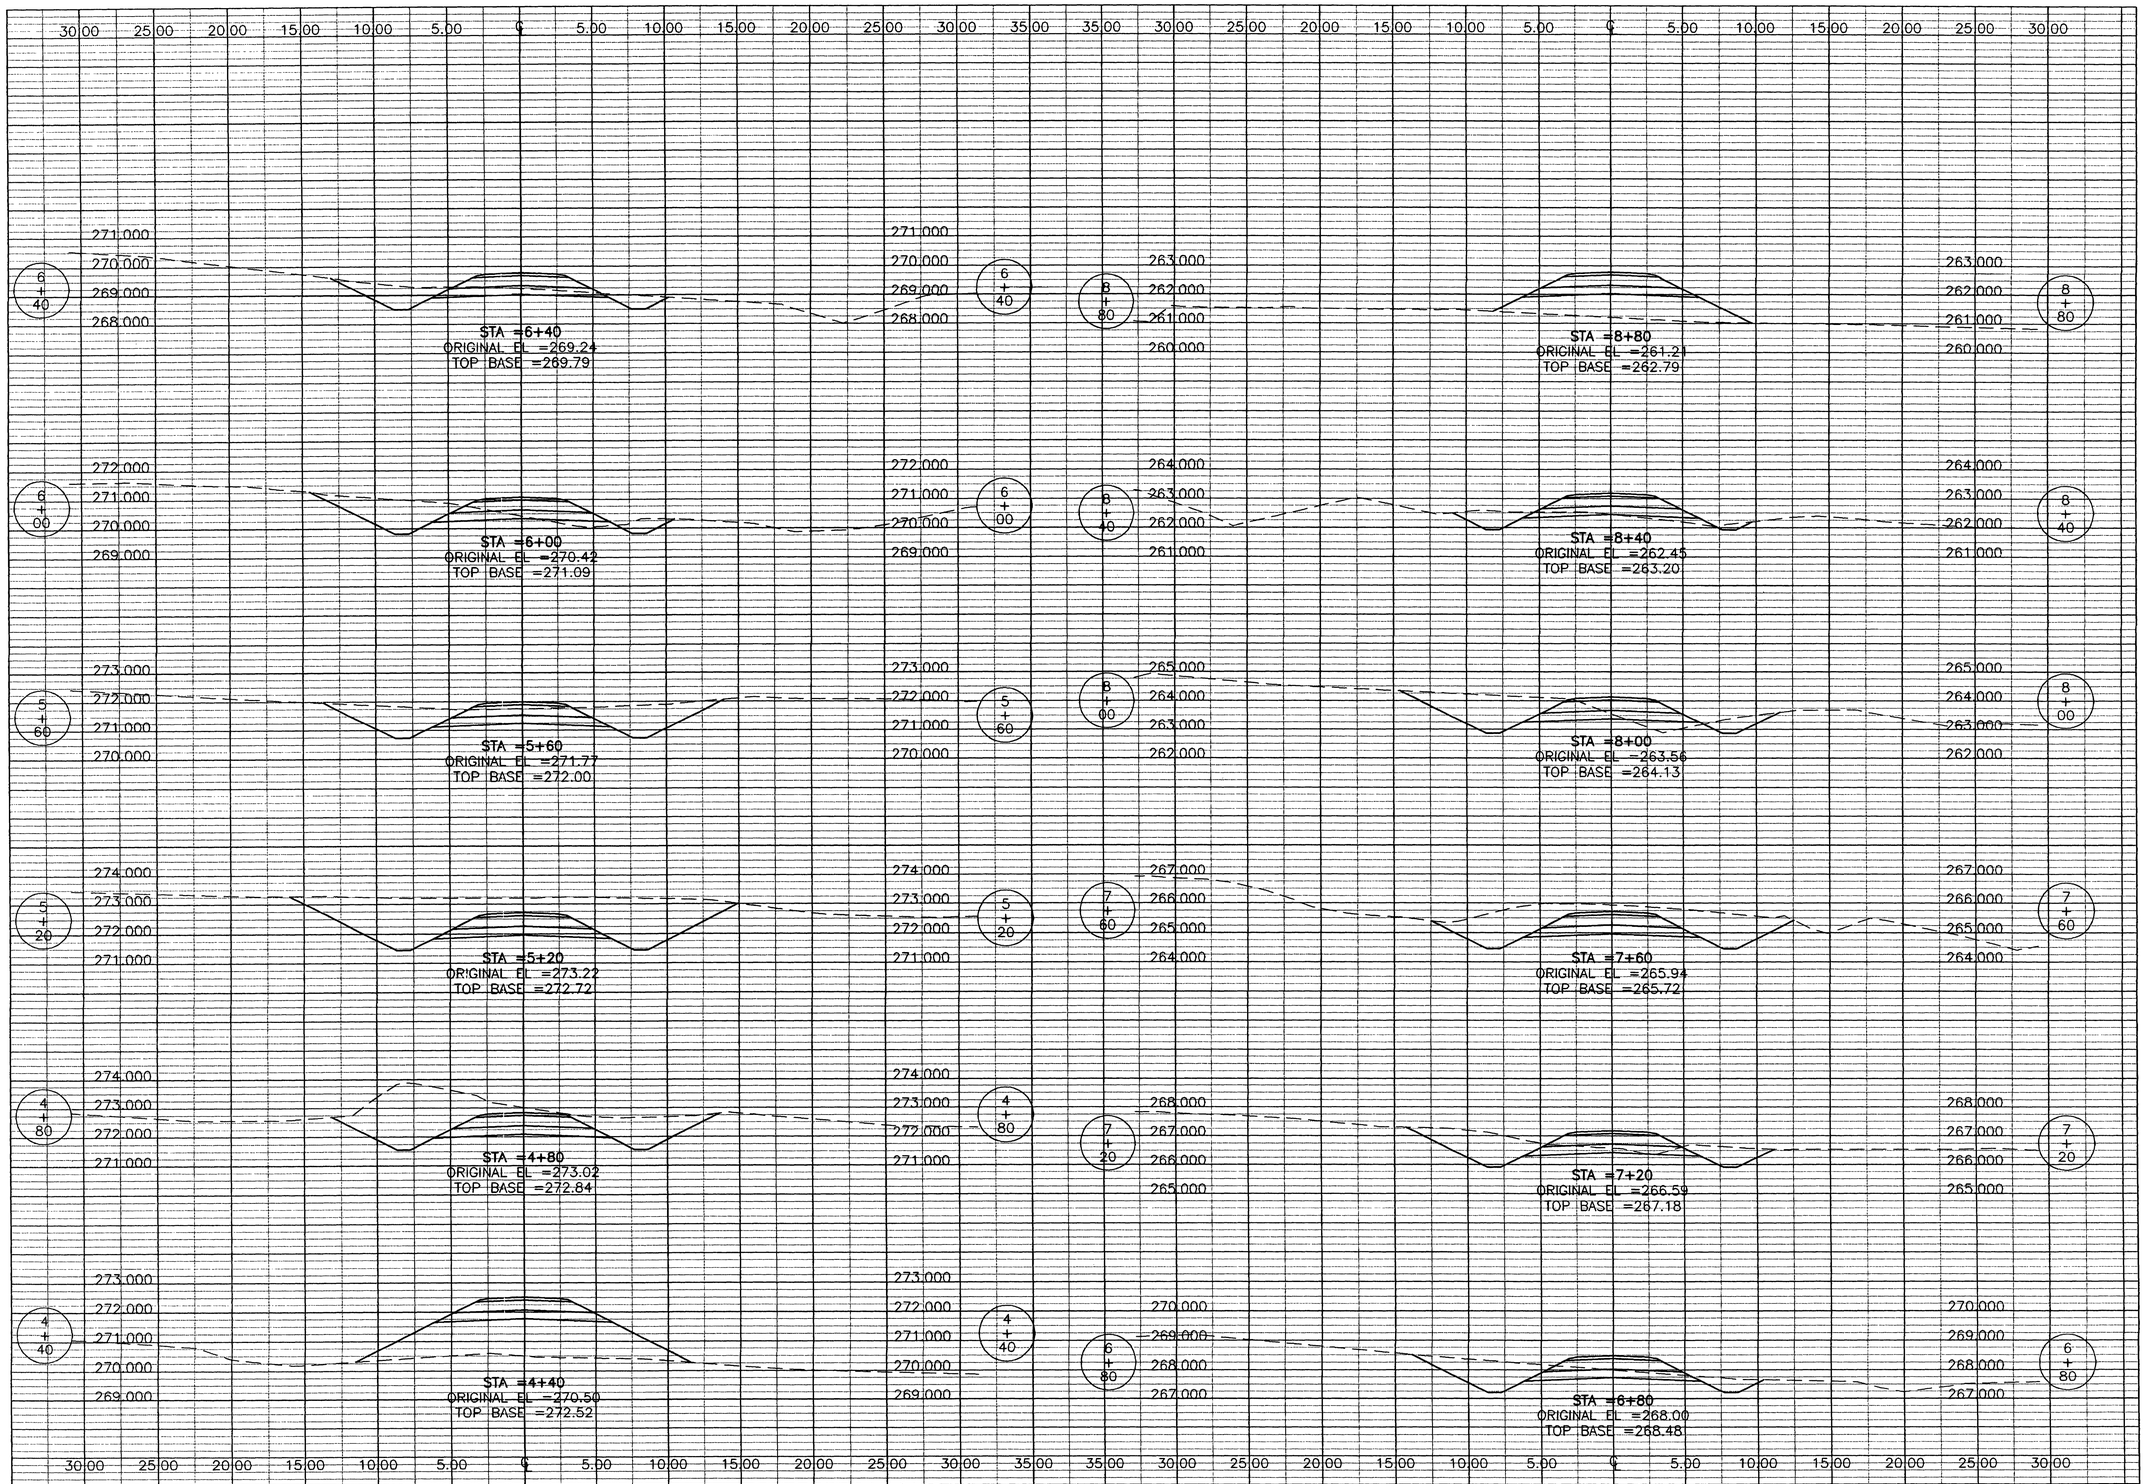

THE SEAL APPEARING ON THIS DOCUMENT WAS AUTHORIZED BY E. LAMAR FAULK ON AUGUST 8, 2001

STATE OF TEXAS
E. LAMAR FAULK
86158
LICENSED
PROFESSIONAL ENGINEER

NOTE:
SEE SHEET CD-1 FOR TYPICAL SECTION DETAIL.

TOP BASE
PROFILE GRADE (TOP OF SUBGRADE)

LEGEND
EXISTING GRADE
ROAD TEMPLATE

GRAPHIC SCALE
4 2 0 2 4
SCALE: 1:200 HORZ.
2 1 0 1 2
SCALE: 1:100 VERT.

US Army Corps of Engineers
FORT WORTH DISTRICT

POLYENGINEERING, INC.
ENGINEERS AND ARCHITECTS
POLYENGINEERING, INC.
1555 Reinhard Avenue
Dothan, Alabama 36303
(334) 793-4700 (voice)
(334) 793-2918 (fax)

Mark	Description	Date	Appr.
1	TITLE BLOCK EDIT, ADDED SEAL	AUG 01	ELF

Date: 28 JUNE 2001
Rev.
Sol No. DACA63-01-B-0007
Contr No. DACA63-01-C-0016
File name:
Plot date:
Plot scale: AS SHOWN

Designed by: Rebecca S. Hand
Dwn by: J. Peaden
Ckd by: M. Dixon
Reviewed by: Scott Faulk
Submitted by: E. Lamar Faulk

U.S. ARMY ENGINEER DISTRICT
CORPS OF ENGINEERS
FORT WORTH, TEXAS

POLYENGINEERING, INC.
ENGINEERS & ARCHITECTS
DOTHAN, ALABAMA

FORT HOOD, TEXAS
DIGITAL MULTI-PURPOSE RANGE COMPLEX (DMPRC)
PN 51915

CROSS SECTIONS
CLABBER CREEK
TRAIL 4

Sheet reference number:
CX-21
Sheet of

Contr No. DACA63-01-C-0016

00690-70

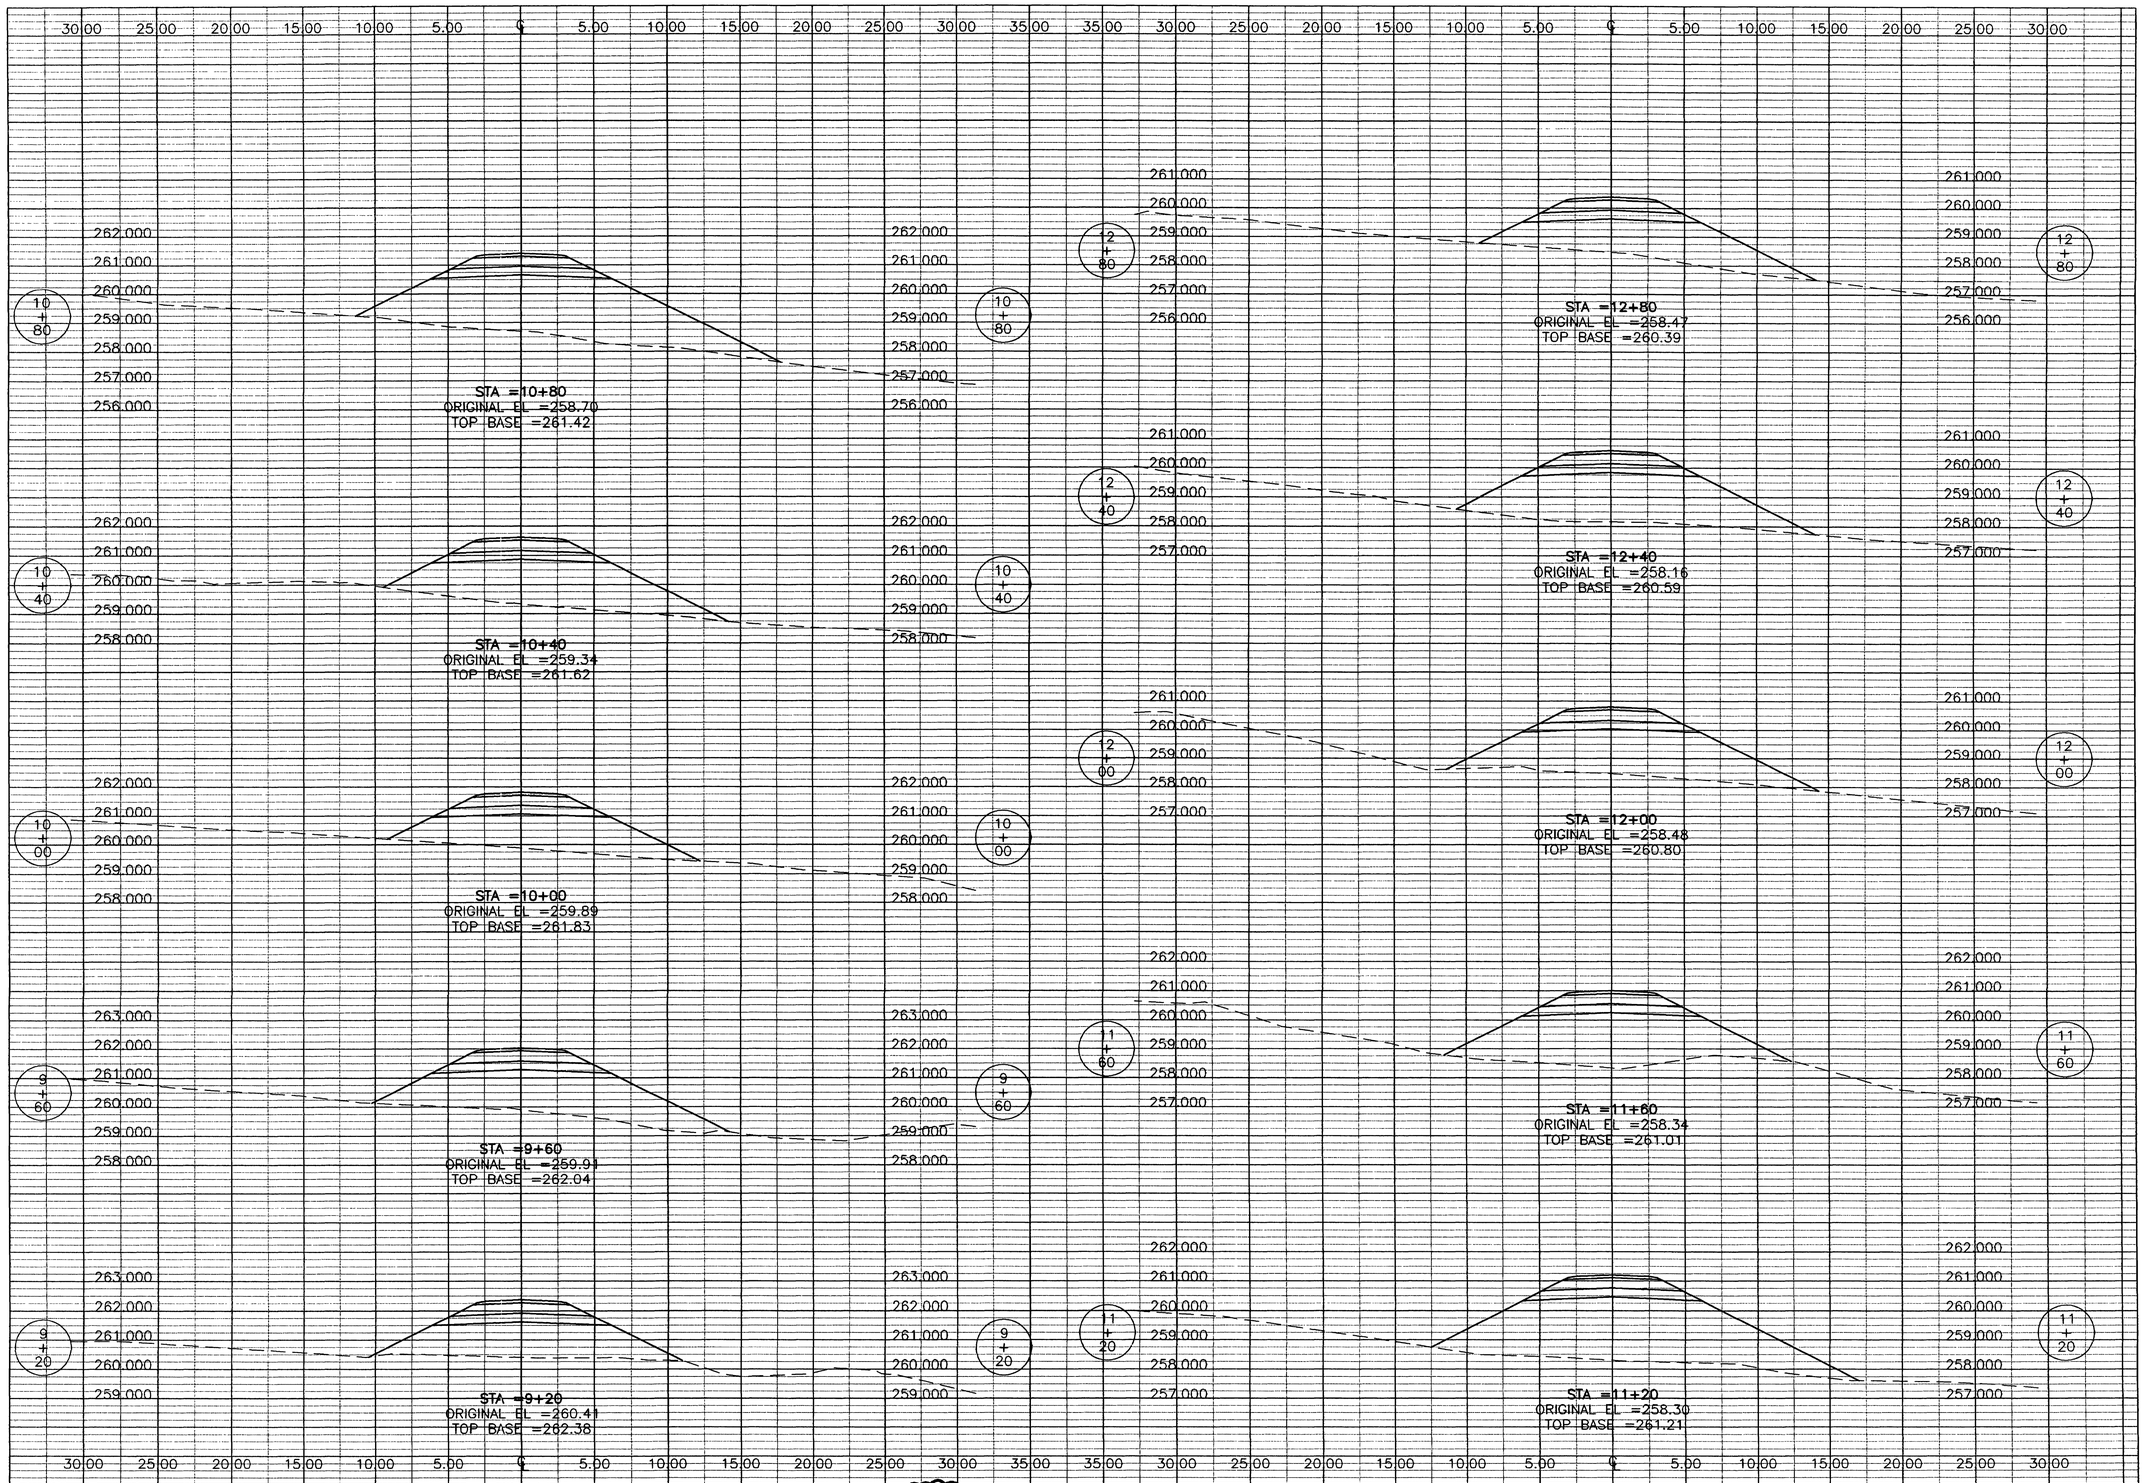

THE SEAL APPEARING ON THIS DOCUMENT WAS AUTHORIZED BY E. LAMAR FAULK ON AUGUST 8, 2001

STATE OF TEXAS
E. LAMAR FAULK
86158
LICENSED
PROFESSIONAL ENGINEER

NOTE:
SEE SHEET CD-1 FOR TYPICAL SECTION DETAIL.

TOP BASE
PROFILE GRADE (TOP OF SUBGRADE)

LEGEND
EXISTING GRADE
ROAD TEMPLATE

GRAPHIC SCALE
4 2 0 2 4
SCALE: 1:200 HORZ.
2 1 0 1 2
SCALE: 1:100 VERT.

Sheet reference number: CX-22
Sheet of

US Army Corps of Engineers
FORT WORTH DISTRICT

POLYENGINEERING, INC.
ENGINEERS AND ARCHITECTS
POLYENGINEERING, INC.
1936 Headland Avenue
Dothan, Alabama 36303
(334) 793-4700 (voice)
(334) 793-9015 (fax)

Mark	Description	Date	Appr.
1	TITLE BLOCK EDIT, ADDED SEAL	AUG. 01	ELF

Date: JUNE 2001
Rev.
Sol No. DACA63-01-B-0007
Contr No. DACA63-01-C-0016
File name: 01-D-05.dgn
Plot scale: AS SHOWN

Designed by: Rebecca S. Hand
Dwn by: J. Peeden
Ckd by: M. Dixon
Reviewed by: Scott Faulk
Submitted by: E. Lamar Faulk

U.S. ARMY ENGINEER DISTRICT
CORPS OF ENGINEERS
FORT WORTH, TEXAS

POLYENGINEERING, INC.
ENGINEERS & ARCHITECTS
DOTHAN, ALABAMA

FORT HOOD, TEXAS
DIGITAL MULTI-PURPOSE RANGE COMPLEX (DMPRC)
PN 51915
FY 01

CROSS SECTIONS
CLABBER CREEK
TRAIL 4

Contr No. DACA63-01-C-0016

00690430

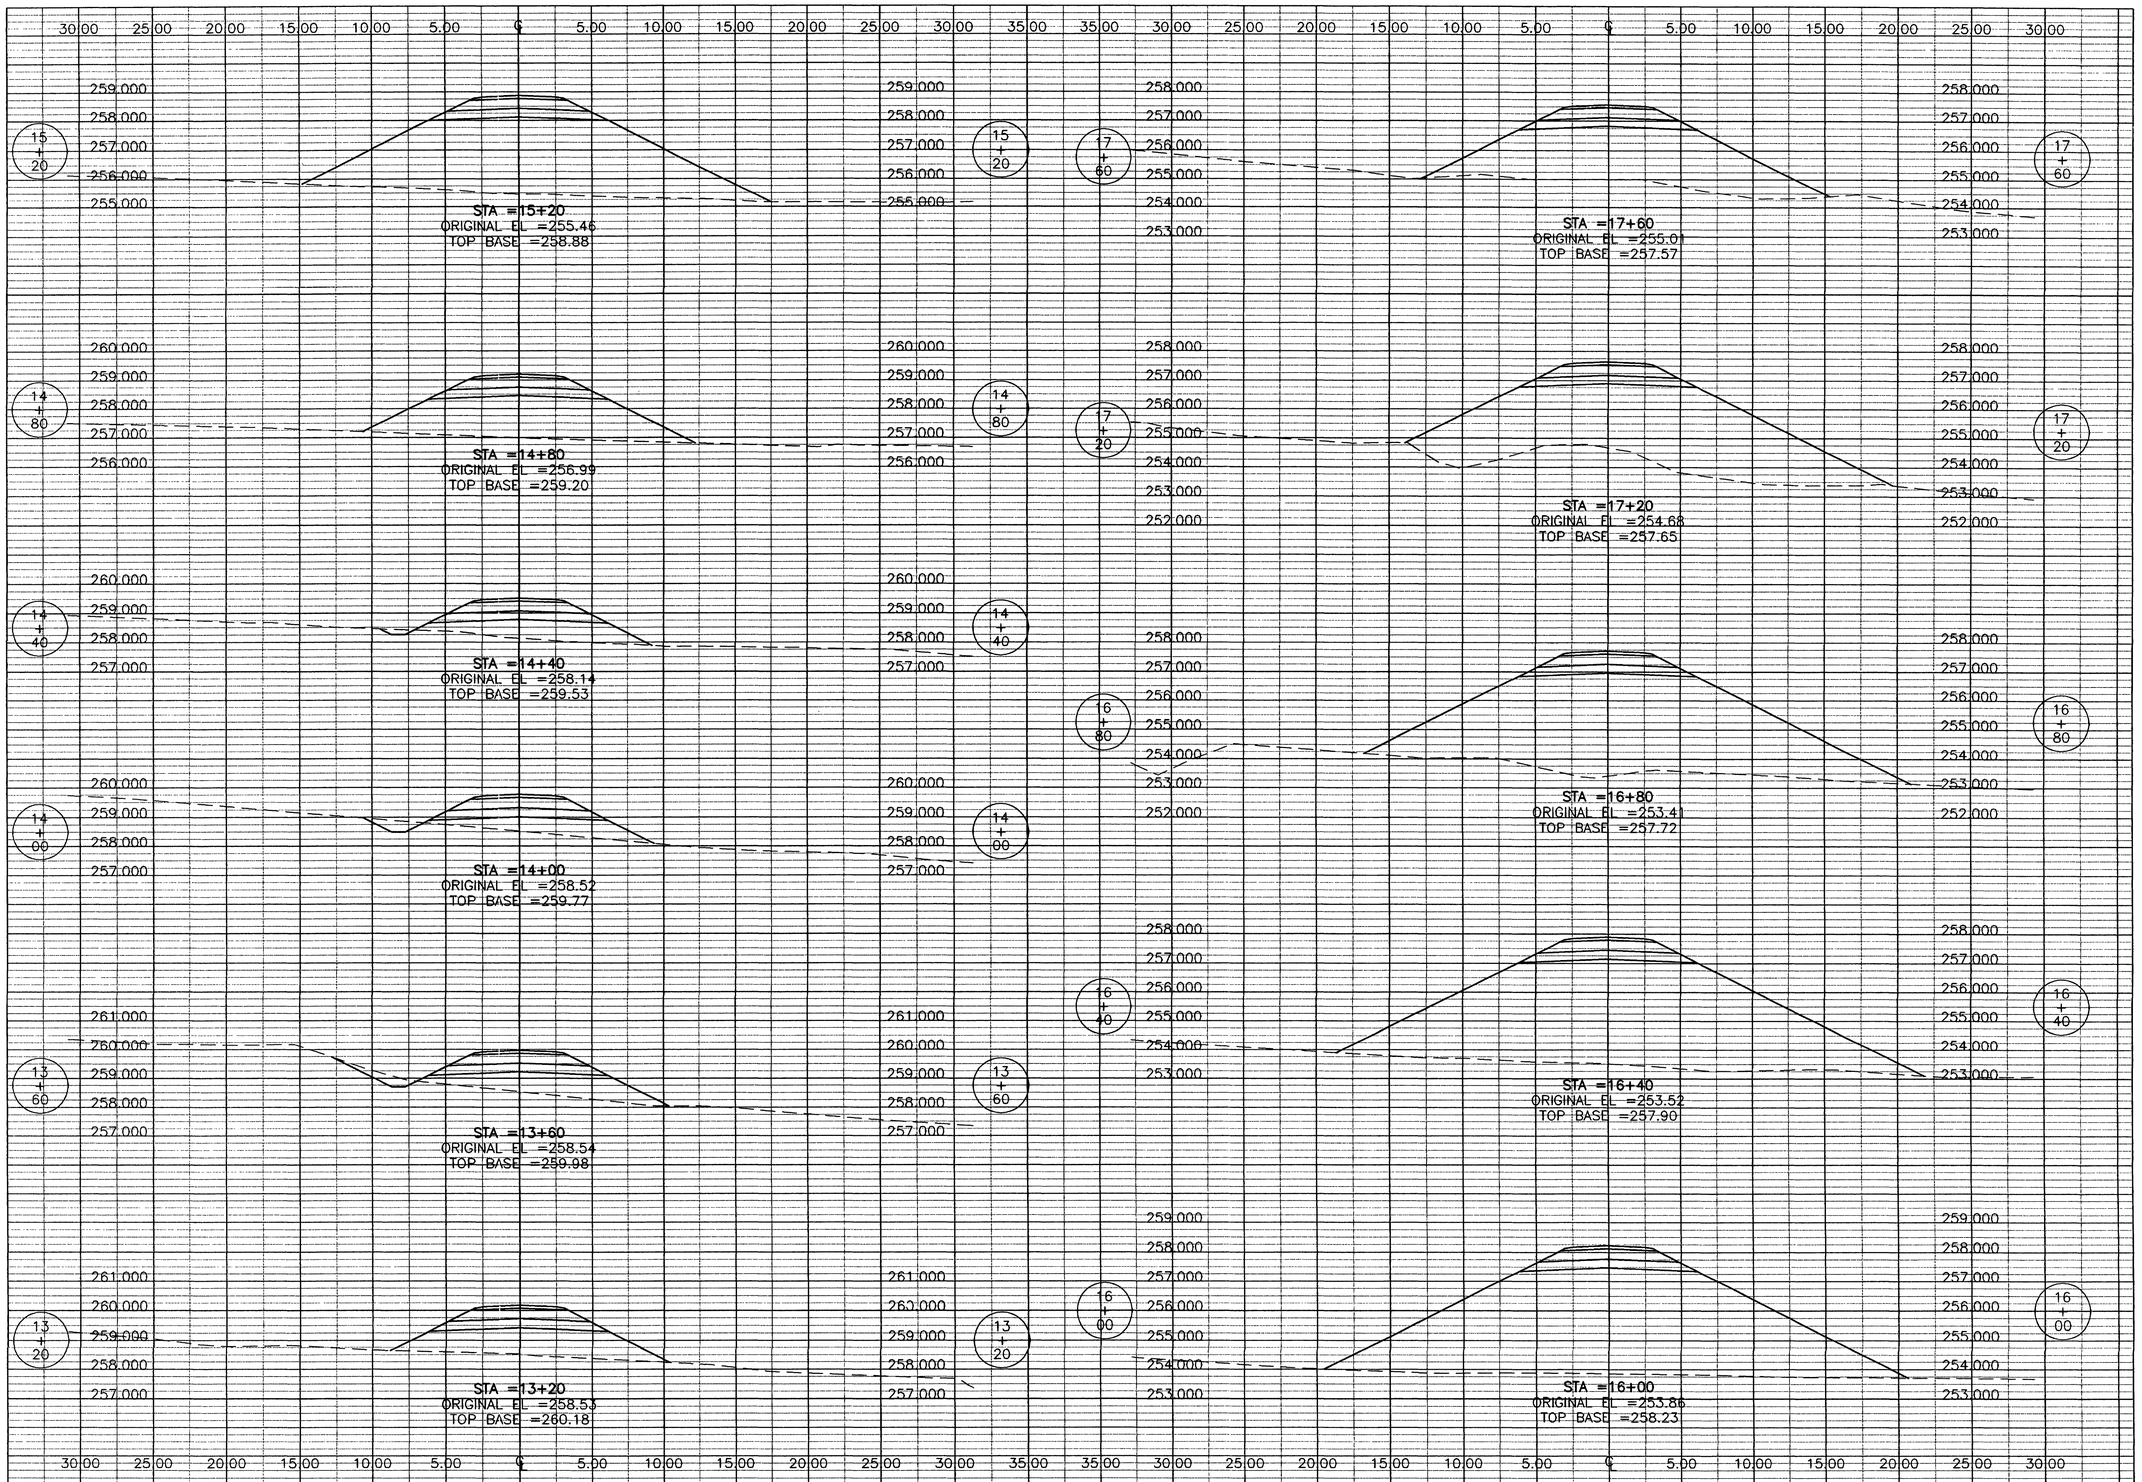

THE SEAL APPEARING ON THIS DOCUMENT WAS AUTHORIZED BY E. LAMAR FAULK ON AUGUST 8, 2001

STATE OF TEXAS
E. LAMAR FAULK
86158
LICENSED
PROFESSIONAL ENGINEER

NOTE:
SEE SHEET CD-1 FOR TYPICAL SECTION DETAIL.

LEGEND

TOP BASE
PROFILE GRADE (TOP OF SUBGRADE)

EXISTING GRADE
ROAD TEMPLATE

GRAPHIC SCALE

4 2 0 2 4
SCALE: 1:200 HORZ.
2 1 0 1 2
SCALE: 1:100 VERT.

US Army Corps of Engineers
FORT WORTH DISTRICT

POLYENGINEERING, INC.
ENGINEERS AND ARCHITECTS
POLYENGINEERING, INC.
1988 Headland Avenue
Dothan, Alabama 36303
(334) 793-4700 (voice)
(334) 793-3018 (fax)

Mark	Description	Date	Appr.
1	TITLE BLOCK EDIT, ADDED SEAL	AUG 01	ELF

Date: 29 JUNE 2001
Rev.
Sol No. DACA63-01-B-0007
Contr No. DACA63-01-C-0016
File name:
Plot date:
Plot scale: AS SHOWN

Designed by: Rebecca S. Hand
Dwn by: J. Padden
Ckd by: M. Dixon
Reviewed by: Scott Faulk
Submitted by: E. Lamar Faulk

U.S. ARMY ENGINEER DISTRICT
CORPS OF ENGINEERS
FORT WORTH, TEXAS

POLYENGINEERING, INC.
ENGINEERS & ARCHITECTS
DOTHAN, ALABAMA

FORT HOOD, TEXAS
DIGITAL MULTI-PURPOSE RANGE COMPLEX (DMPRC)
PN 51915 FY 01

CROSS SECTIONS
CLABBER CREEK
TRAIL 4

Sheet reference number:
CX-23
Sheet of

Contr No. DACA63-01-C-0016

00690-20

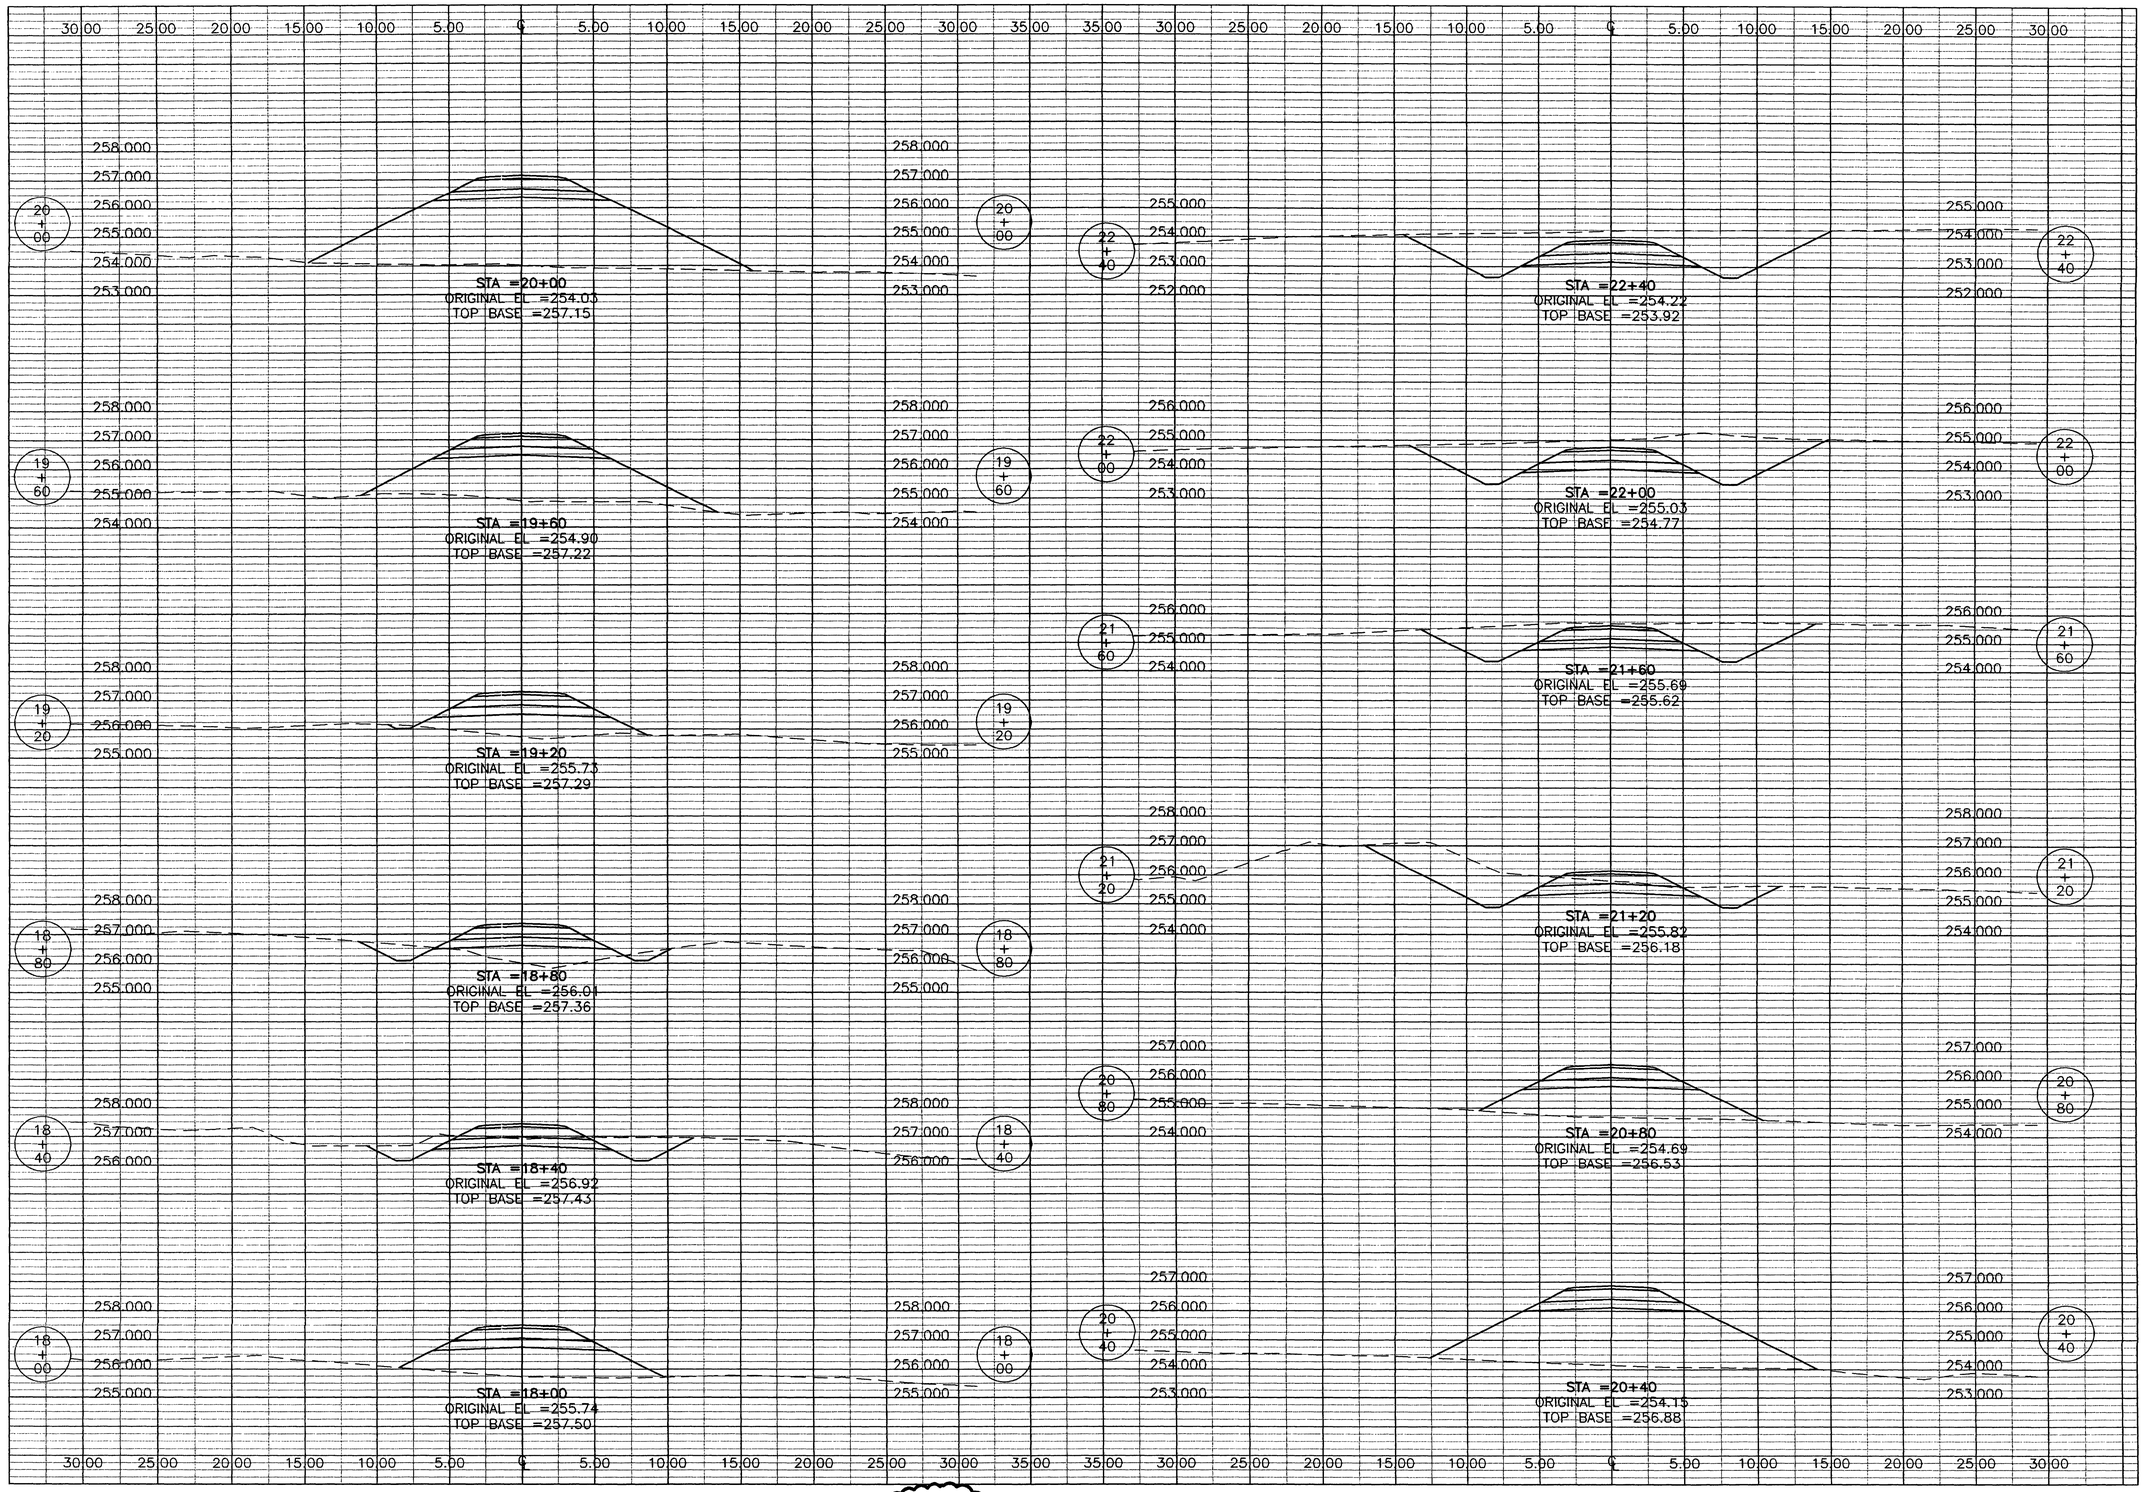

THE SEAL APPEARING ON THIS DOCUMENT WAS AUTHORIZED BY E. LAMAR FAULK ON AUGUST 8, 2001

STATE OF TEXAS — E. LAMAR FAULK — 86158 — LICENSED PROFESSIONAL ENGINEER

NOTE:
SEE SHEET CD-1 FOR TYPICAL SECTION DETAIL.

TOP BASE
PROFILE GRADE (TOP OF SUBGRADE)

LEGEND
EXISTING GRADE
ROAD TEMPLATE

GRAPHIC SCALE
SCALE: 1:200 HORZ.
SCALE: 1:100 VERT.

US Army Corps of Engineers
FORT WORTH DISTRICT

POLYENGINEERING, INC.
ENGINEERS AND ARCHITECTS
1905 Medland Avenue
Dothan, Alabama 36303
(334) 793-4700 (voice)
(334) 793-6015 (fax)

Mark	Description	Date	Appr.
3	TITLE BLOCK EDIT, ADDED SEAL	AUG 01	ELF

Date: 13 JUNE 2001
Rev.
Sol. No. DACA63-01-B-0007
Contr. No. DACA63-01-C-0016
File name:
Plot date:
Plot scale: AS SHOWN

Designed by: Rebecca S. Hand
Dwn by: J. Pearden
Ckd by: M. Dixon
Reviewed by: Scott Faulk
Submitted by: E. Lamar Faulk

U.S. ARMY ENGINEER DISTRICT
CORPS OF ENGINEERS
FORT WORTH, TEXAS

POLYENGINEERING, INC.
ENGINEERS & ARCHITECTS
DOTHAN, ALABAMA

FORT HOOD, TEXAS
DIGITAL MULTI-PURPOSE RANGE COMPLEX
PN 513915 FY 01

CROSS SECTIONS
CLABBER CREEK
TRAIL 4

Sheet reference number:
CX-24
Sheet of

Contr No. DACA63-01-C-0016

00690300

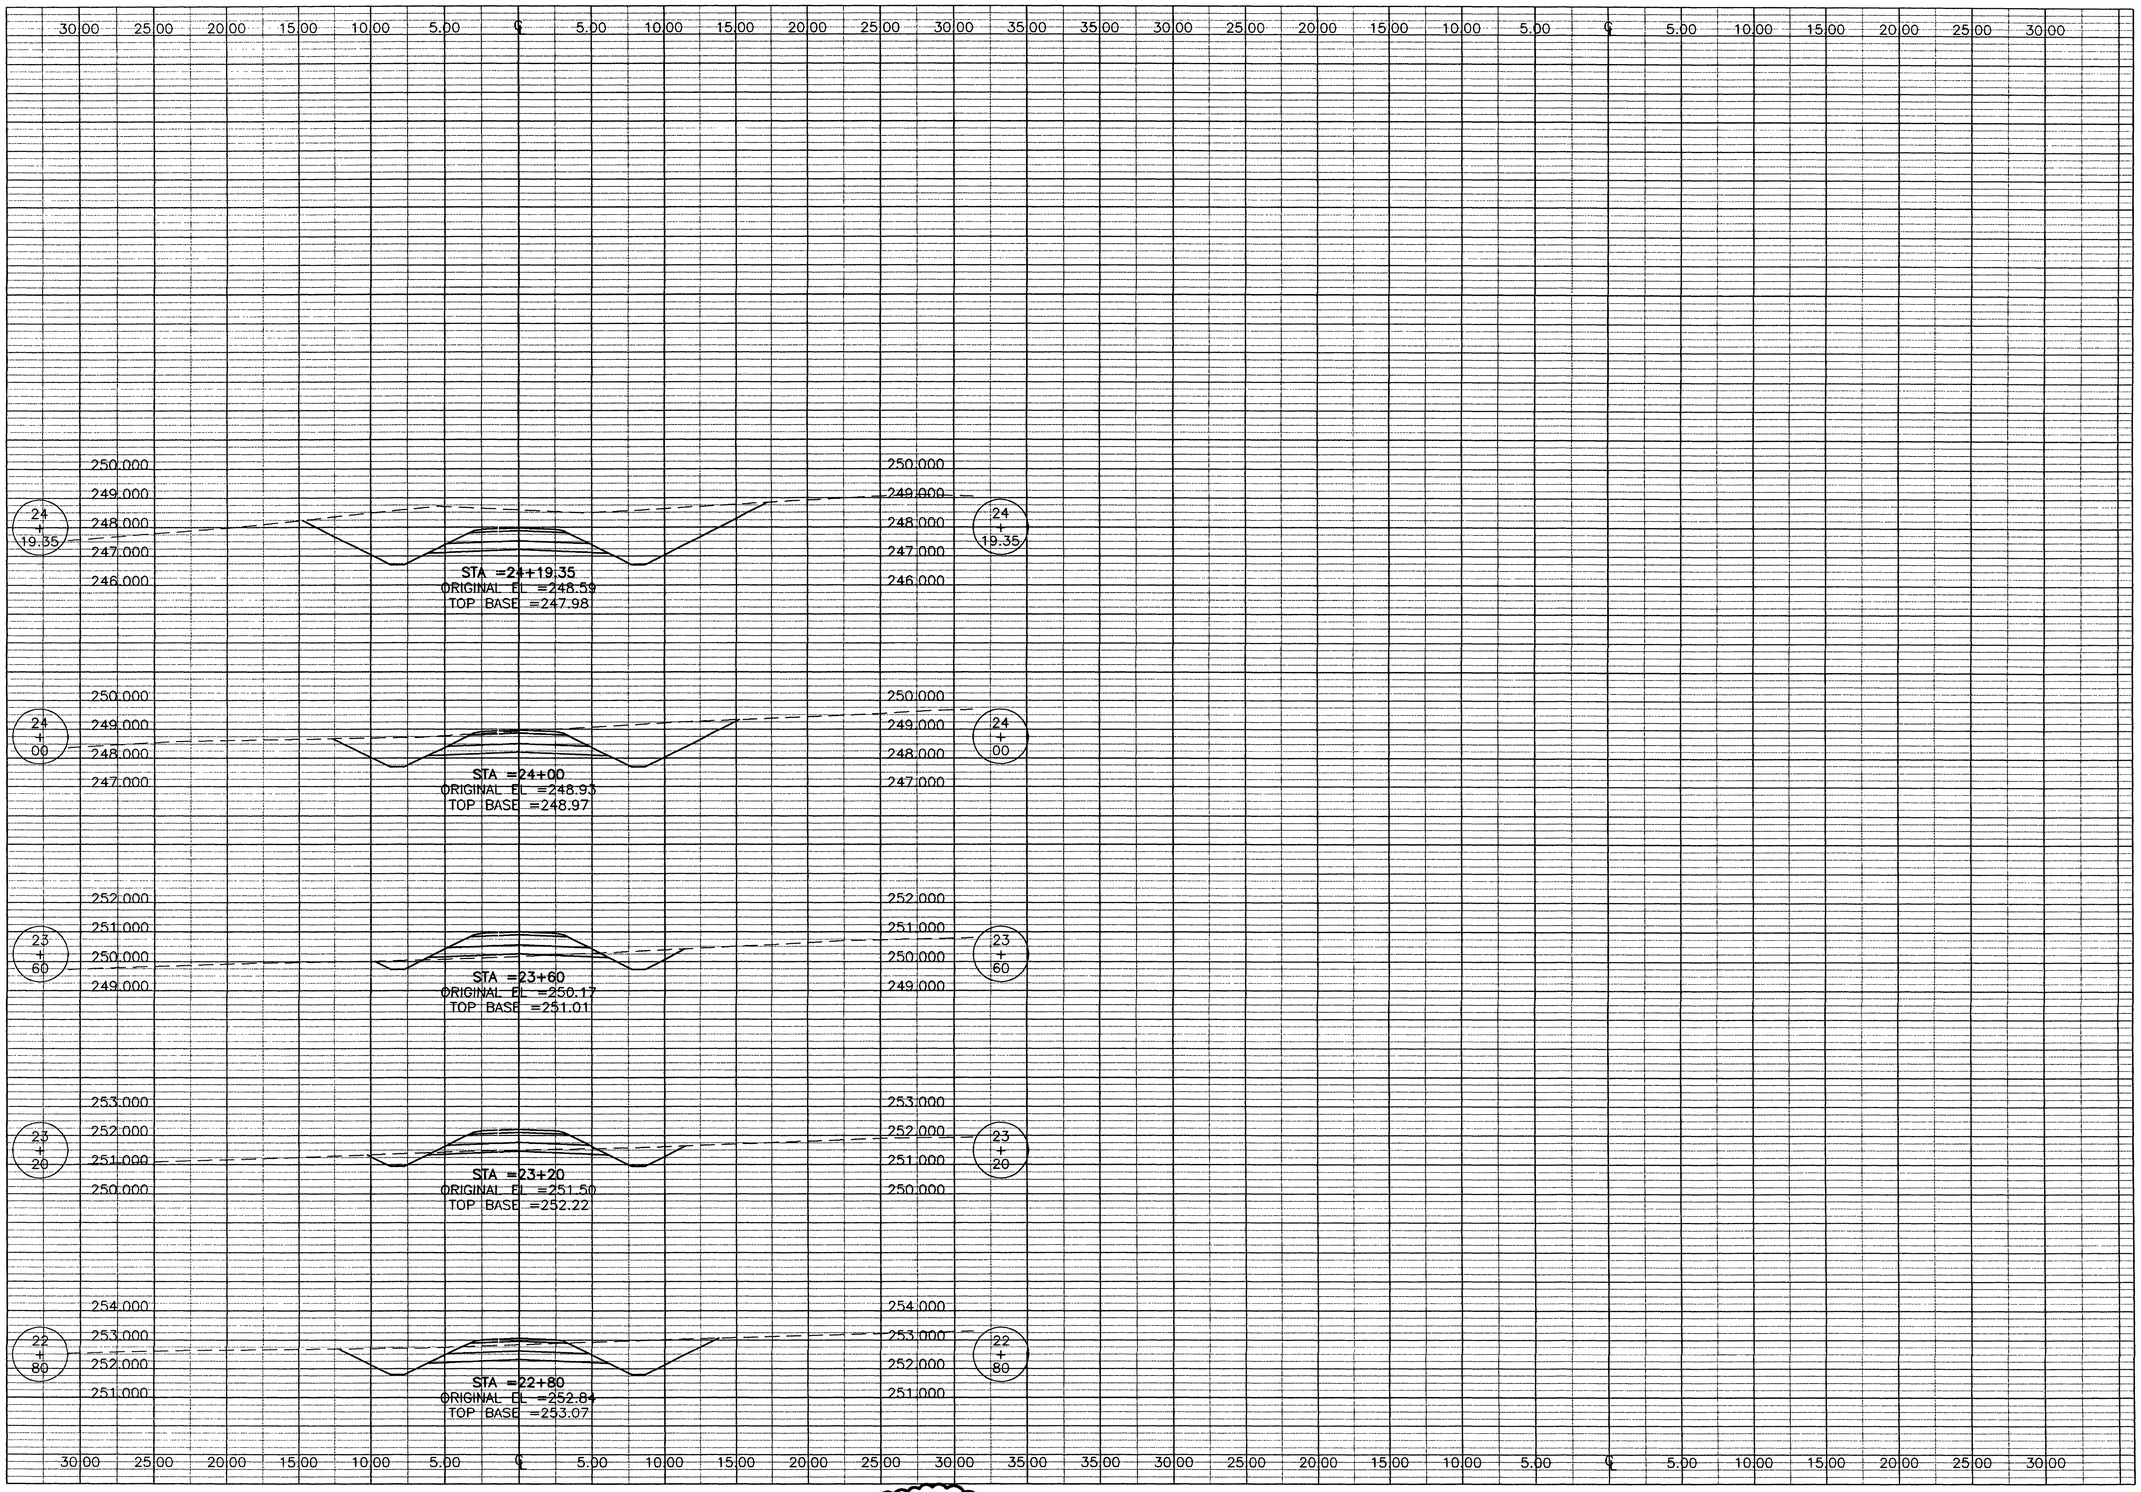

THE SEAL APPEARING ON THIS DOCUMENT WAS AUTHORIZED BY E. LAMAR FAULK ON AUGUST 8, 2001

STATE OF TEXAS
E. LAMAR FAULK
86158
LICENSED
PROFESSIONAL ENGINEER

NOTE:
SEE SHEET CD-1 FOR TYPICAL SECTION DETAIL.

TOP BASE
PROFILE GRADE (TOP OF SUBGRADE)

LEGEND
EXISTING GRADE
ROAD TEMPLATE

GRAPHIC SCALE
4 2 0 2 4
SCALE: 1:200 HORZ.
2 1 0 1 2
SCALE: 1:100 VERT.

US Army Corps of Engineers
FORT WORTH DISTRICT

POLYENGINEERING, INC.
1500 Medical Avenue
Dothan, Alabama 36303
(334) 793-4700 (voice)
(334) 793-9016 (fax)

Mark	Description	Date	Appr.
1	TITLE BLOCK EDIT, ADDED SEAL	AUG 01	ELF

Date: 19 JUNE 2001
Rev.
Sol No. DACA63-01-B-0007
Contr No. DACA63-01-C-0016
File name:
Plot date:
Plot scale: AS SHOWN

Designed by: Rebecca S. Hand
Dwn by: J. Peaden
Ckd by: M. Dixon
Reviewed by: Scott Faulk
Submitted by: E. Lamar Faulk

U.S. ARMY ENGINEER DISTRICT
CORPS OF ENGINEERS
FORT WORTH, TEXAS

POLYENGINEERING, INC.
ENGINEERS & ARCHITECTS
DOTHAN, ALABAMA

FORT HOOD, TEXAS
DIGITAL MULTI-PURPOSE RANGE COMPLEX
PN 519915 (DPRC) FY 01

CROSS SECTIONS
CLABBER CREEK
TRAIL 4

Sheet reference number:
CX-25
Sheet of

Contr No. DACA63-01-C-0016

006905 0

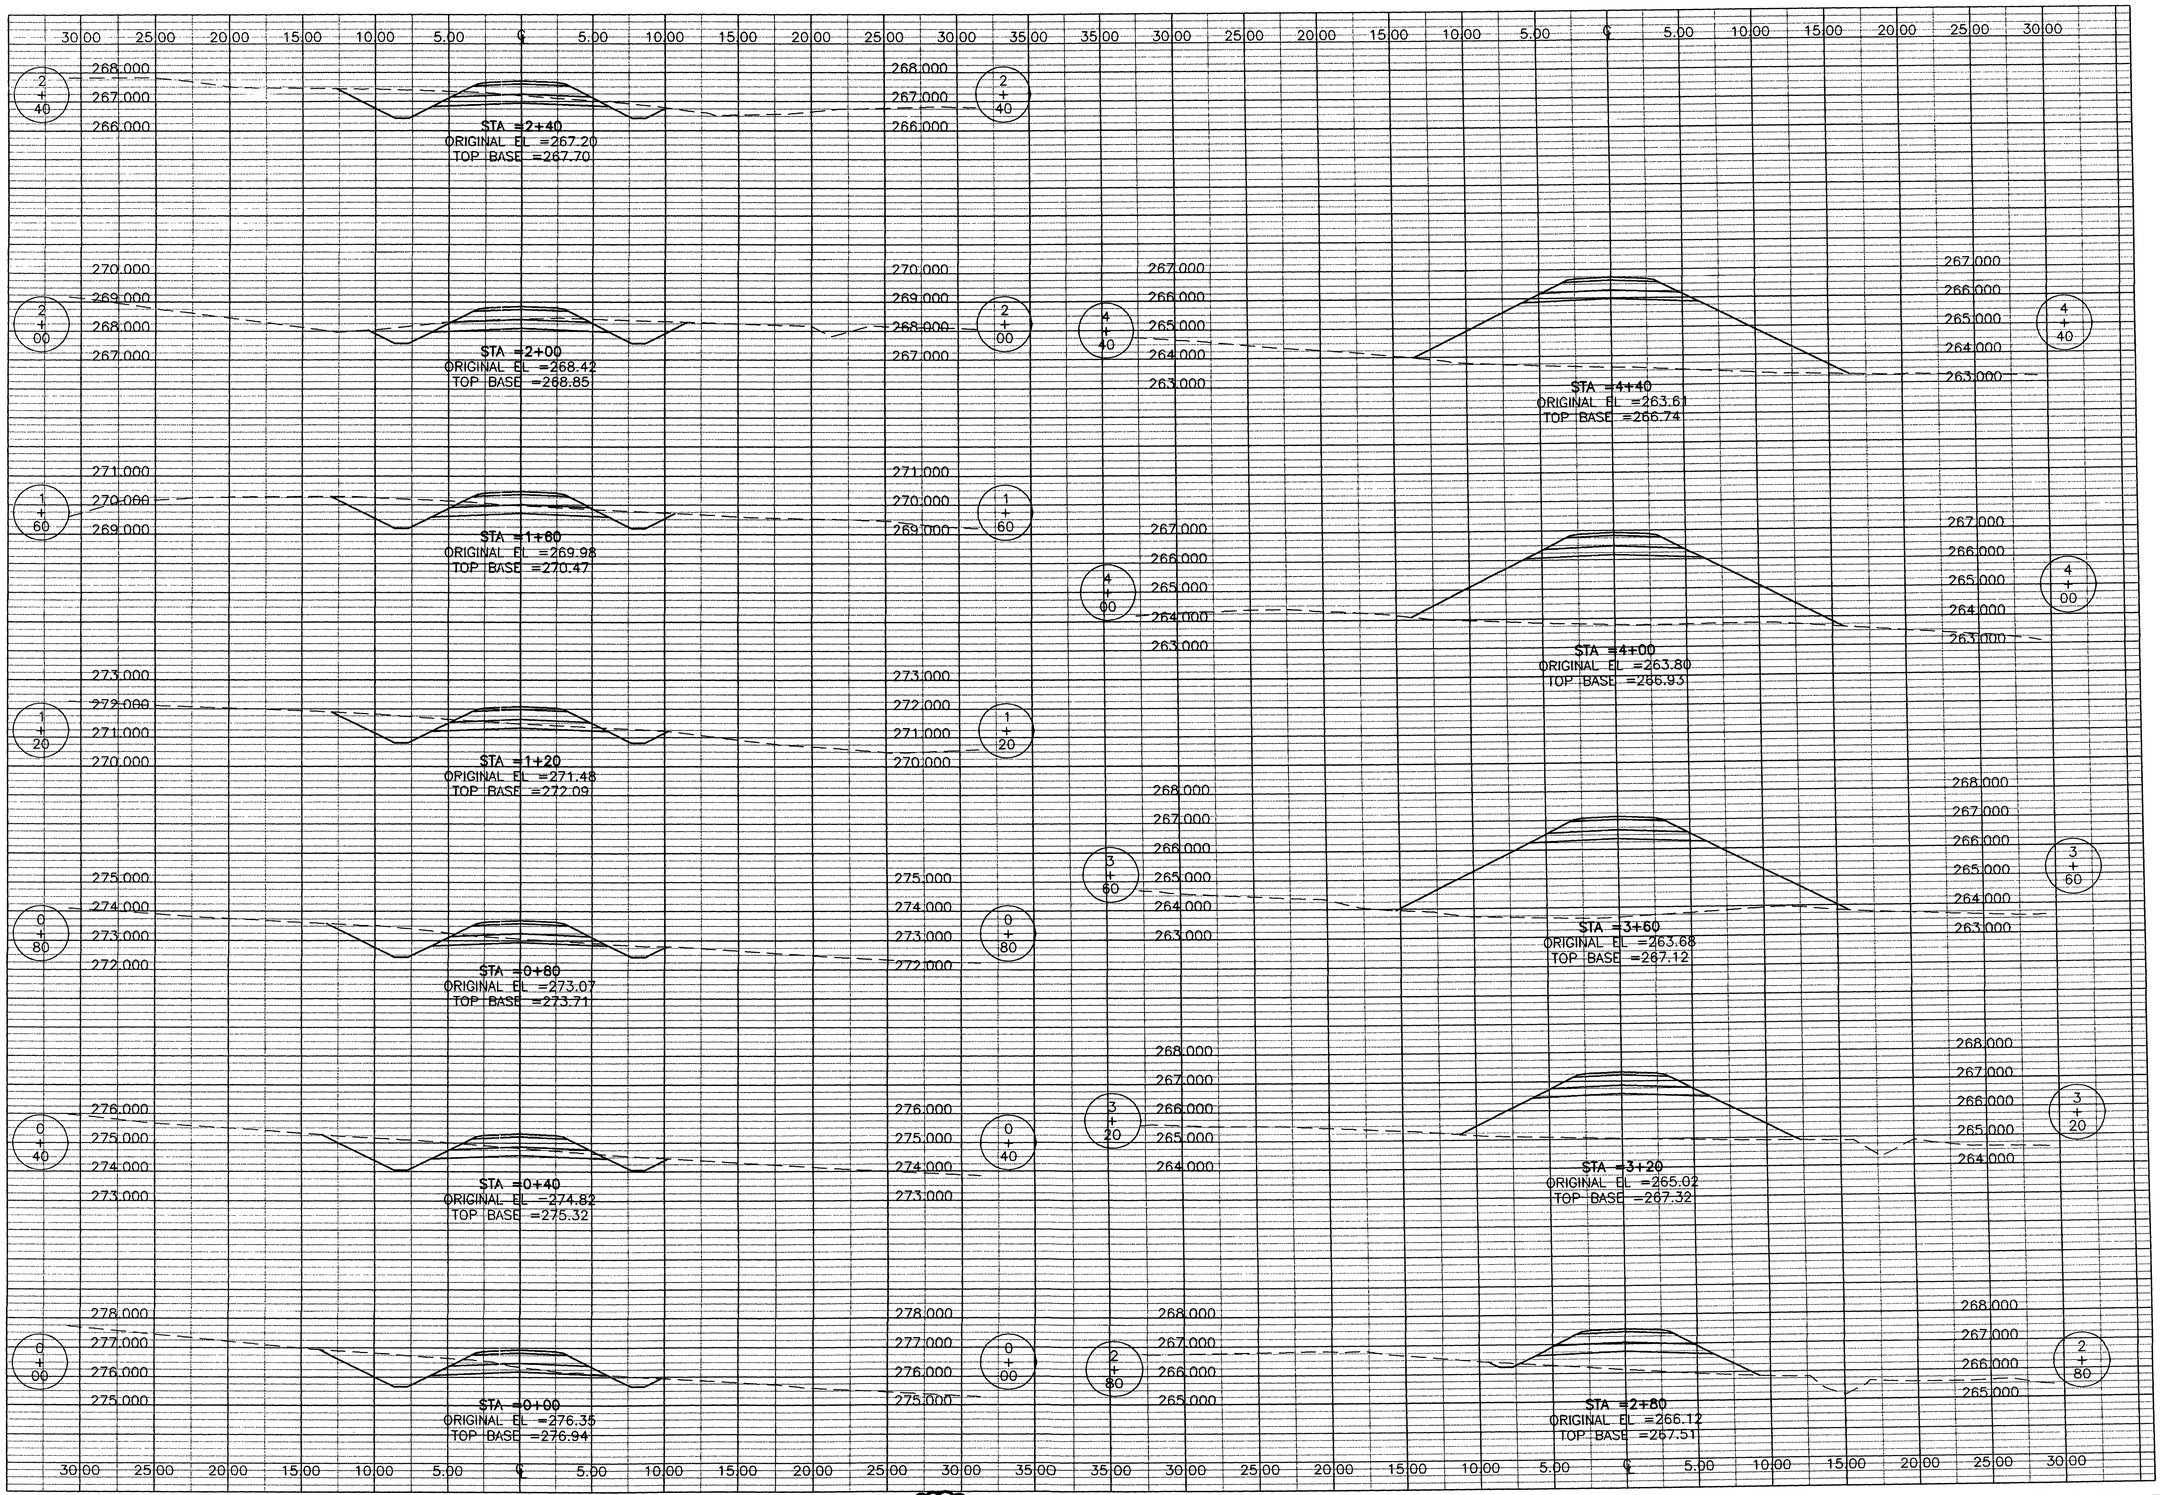

THE SEAL APPEARING ON THIS DOCUMENT WAS AUTHORIZED BY E. LAMAR FAULK ON AUGUST 8, 2001

STATE OF TEXAS
E. LAMAR FAULK
86158
LICENSED
PROFESSIONAL ENGINEER

NOTE:
SEE SHEET CD-1 FOR TYPICAL SECTION DETAIL.

TOP BASE
PROFILE GRADE (TOP OF SUBGRADE)

LEGEND
EXISTING GRADE
ROAD TEMPLATE

GRAPHIC SCALE
4 2 0 2 4
SCALE: 1:200 HORZ.
2 1 0 1 2
SCALE: 1:100 VERT.

US Army Corps of Engineers
FORT WORTH DISTRICT

POLYENGINEERING, INC.
1605 Reedland Avenue
Dothan, Alabama 36303
(334) 793-4700 (voice)
(334) 793-9818 (fax)

Mark	Description	Date	Appr.
3	TITLE BLOCK EDIT, ADDED SEAL	AUG. 01	ELF

Date: 18 JUNE 2001
Rev.
Solicitation No. DACA63-01-B-0007
Contr. No. DACA63-01-C-0016
Plot date:
Plot scale: AS SHOWN

Designed by: Rebecca S. Hand
Dwn by: J. Peaden
Ckd by: M. Dixon
Reviewed by: Scott Faulk
Submitted by: E. Lamar Faulk

U.S. ARMY ENGINEER DISTRICT
CORPS OF ENGINEERS
FORT WORTH, TEXAS

POLYENGINEERING, INC.
ENGINEERS & ARCHITECTS
DOTHAN, ALABAMA

FORT HOOD, TEXAS
DIGITAL MULTI-PURPOSE RANGE COMPLEX (DMPRC)
PN 51915
FY 01

CROSS SECTIONS
JACK MOUNTAIN TRAIL 1

Sheet reference number:
CX-26
Sheet of

Contr No. DACA63-01-C-0016

00690520

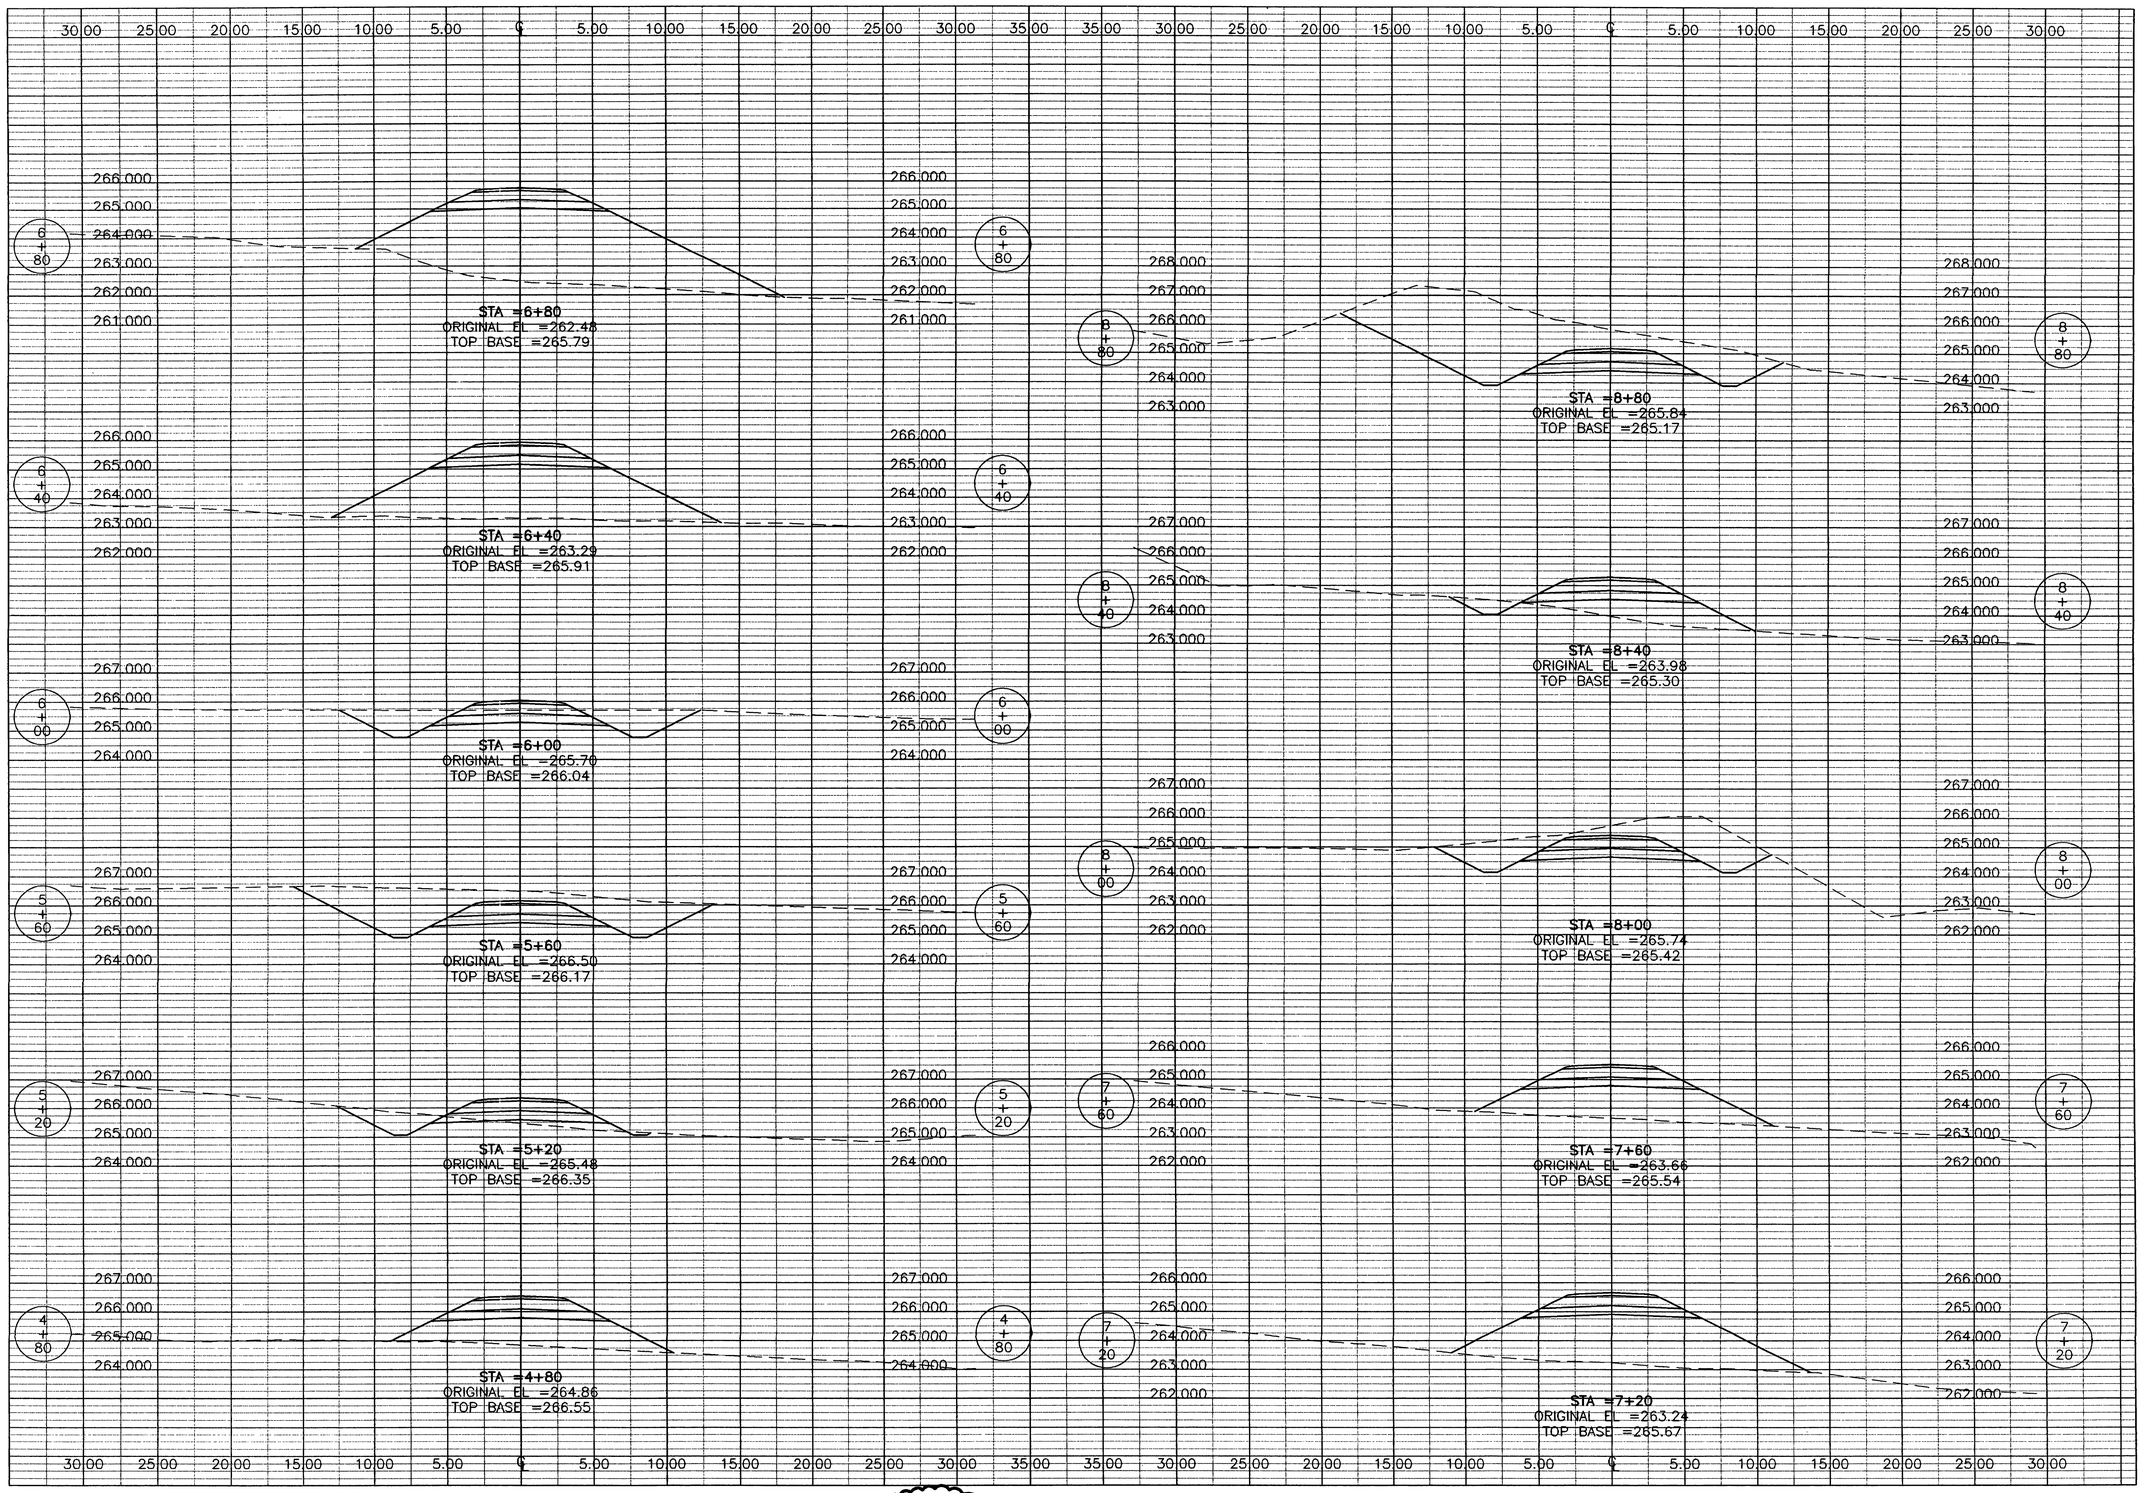

THE SEAL APPEARING ON THIS DOCUMENT WAS AUTHORIZED BY E. LAMAR FAULK ON AUGUST 8, 2001

STATE OF TEXAS · E. LAMAR FAULK · 86158 · LICENSED · PROFESSIONAL ENGINEER

NOTE:
SEE SHEET CD-1 FOR TYPICAL SECTION DETAIL.

TOP BASE
PROFILE GRADE (TOP OF SUBGRADE)

LEGEND
EXISTING GRADE
ROAD TEMPLATE

GRAPHIC SCALE
4 2 0 2 4
SCALE: 1:200 HORZ.
2 1 0 1 2
SCALE: 1:100 VERT.

US Army Corps of Engineers
FORT WORTH DISTRICT

POLYENGINEERING, INC.
ENGINEERS AND ARCHITECTS
POLYENGINEERING, INC.
1555 Blackland Avenue
Dothan, Alabama 36303
(334) 793-4700 (voice)
(334) 793-3016 (fax)

Mark	Description	Date	Appr.
1	TITLE BLOCK EDIT, ADDED SEAL	AUG 01	ELF

Date: 18 JUNE 2001
Rev.
Sol No. DACA63-01-B-0007
Contr No. DACA63-01-C-0016
Designed by: Rebecca S. Hand
Dwn by: J. Peeden
Ckd by: M. Dixon
Reviewed by: Scott Faulk
Submitted by: E. Lamar Faulk
File name:
Plot date:
Plot scale: AS SHOWN

U.S. ARMY ENGINEER DISTRICT
CORPS OF ENGINEERS
FORT WORTH, TEXAS

POLYENGINEERING, INC.
ENGINEERS & ARCHITECTS
DOTHAN, ALABAMA

FORT HOOD, TEXAS
DIGITAL MULTI-PURPOSE RANGE COMPLEX
PN 51915
FY 01

CROSS SECTIONS
JACK MOUNTAIN
TRAIL 1

Sheet reference number:
CX-27
Sheet of

Contr No. DACA63-01-C-0016

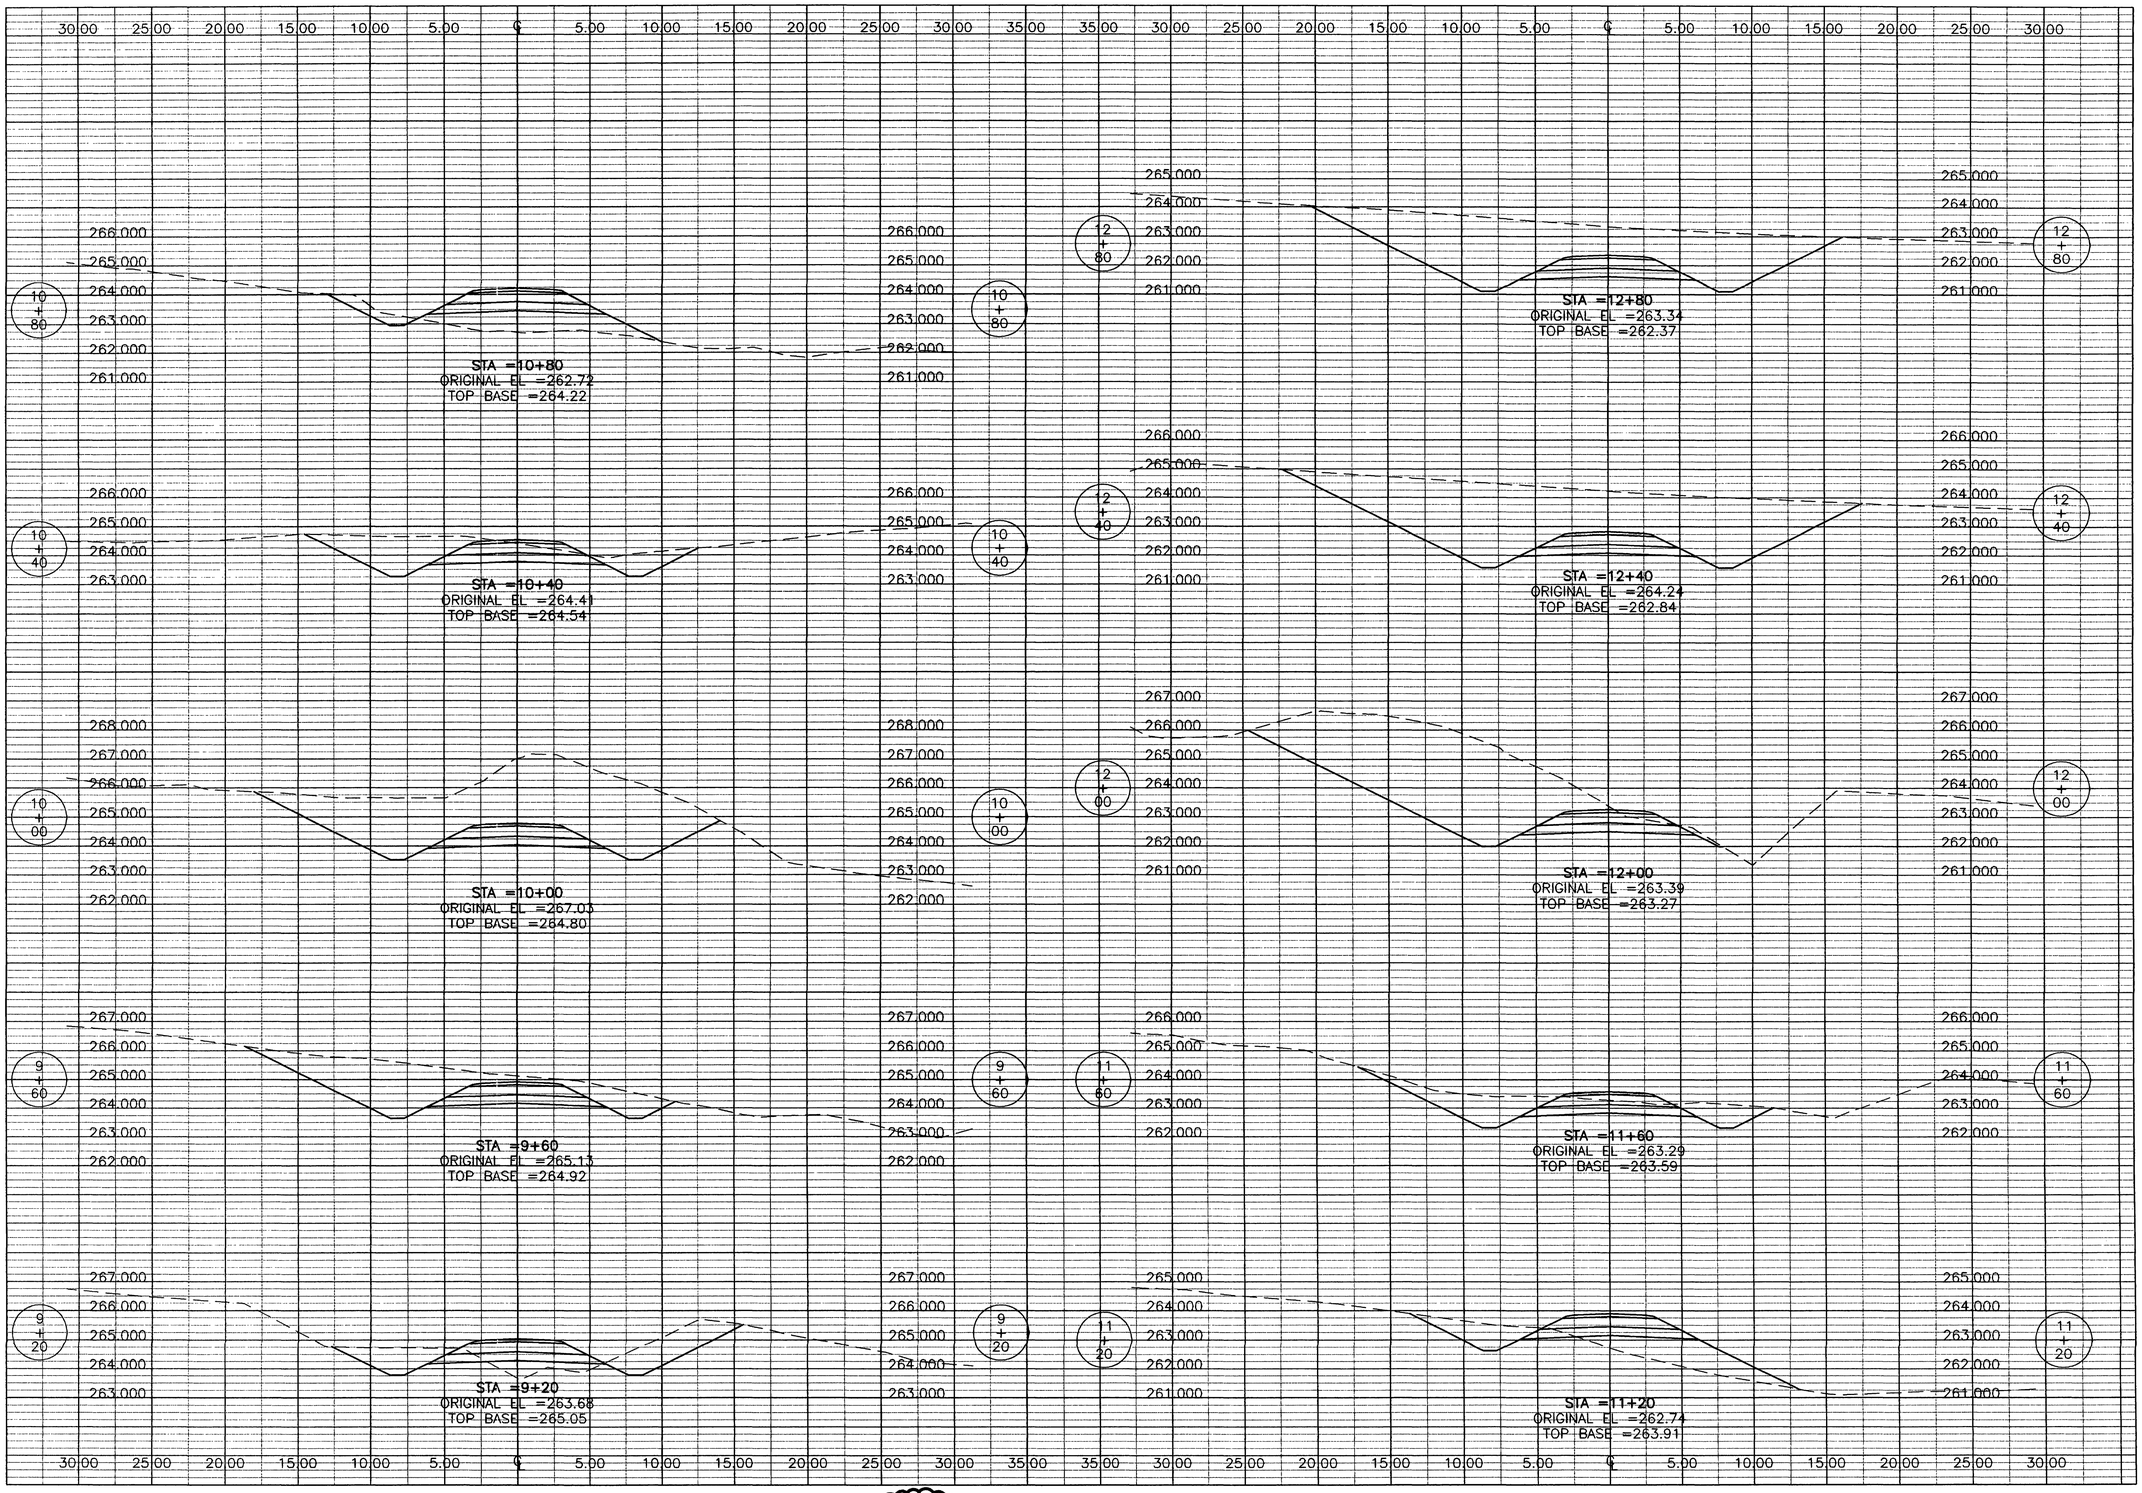

THE SEAL APPEARING ON THIS DOCUMENT WAS AUTHORIZED BY E. LAMAR FAULK ON AUGUST 8, 2001

STATE OF TEXAS
E. LAMAR FAULK
86158
LICENSED
PROFESSIONAL ENGINEER

NOTE:
SEE SHEET CD-1 FOR TYPICAL SECTION DETAIL.

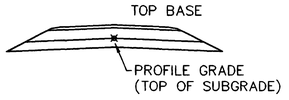

LEGEND

EXISTING GRADE
ROAD TEMPLATE

GRAPHIC SCALE

4 2 0 2 4
SCALE: 1:200 HORZ.
2 1 0 1 2
SCALE: 1:100 VERT.

US Army Corps of Engineers
FORT WORTH DISTRICT

POLYENGINEERING, INC.
ENGINEERS AND ARCHITECTS
POLYENGINEERING, INC.
1905 Headland Avenue
Dothan, Alabama 36303
(334) 792-4700 (voice)
(334) 792-9818 (fax)

Mark	Description	Date	Appr.
3	TITLE BLOCK EDIT, ADDED SEAL	AUG 01	ELF

Rev.

Date: 19 JUNE 2001
Sol No. DACA63-01-B-0007
Contr No. DACA63-01-C-0016
File name:
Plot date:
Plot scale: AS SHOWN

Designed by: Rebecca S. Hand
Dwn by: J. Peeden
Ckd by: M. Dixon
Reviewed by: Scott Faulk
Submitted by: E. Lamar Faulk

U.S. ARMY ENGINEER DISTRICT
CORPS OF ENGINEERS
FORT WORTH, TEXAS

POLYENGINEERING, INC.
ENGINEERS & ARCHITECTS
DOTHAN, ALABAMA

FORT HOOD, TEXAS
DIGITAL MULTI-PURPOSE RANGE COMPLEX
PN 51915 (IMPRC) FY 01

CROSS SECTIONS
JACK MOUNTAIN
TRAIL 1

Sheet reference number:
CX-28
Sheet of

Contr No. DACA63-01-C-0016

00690540

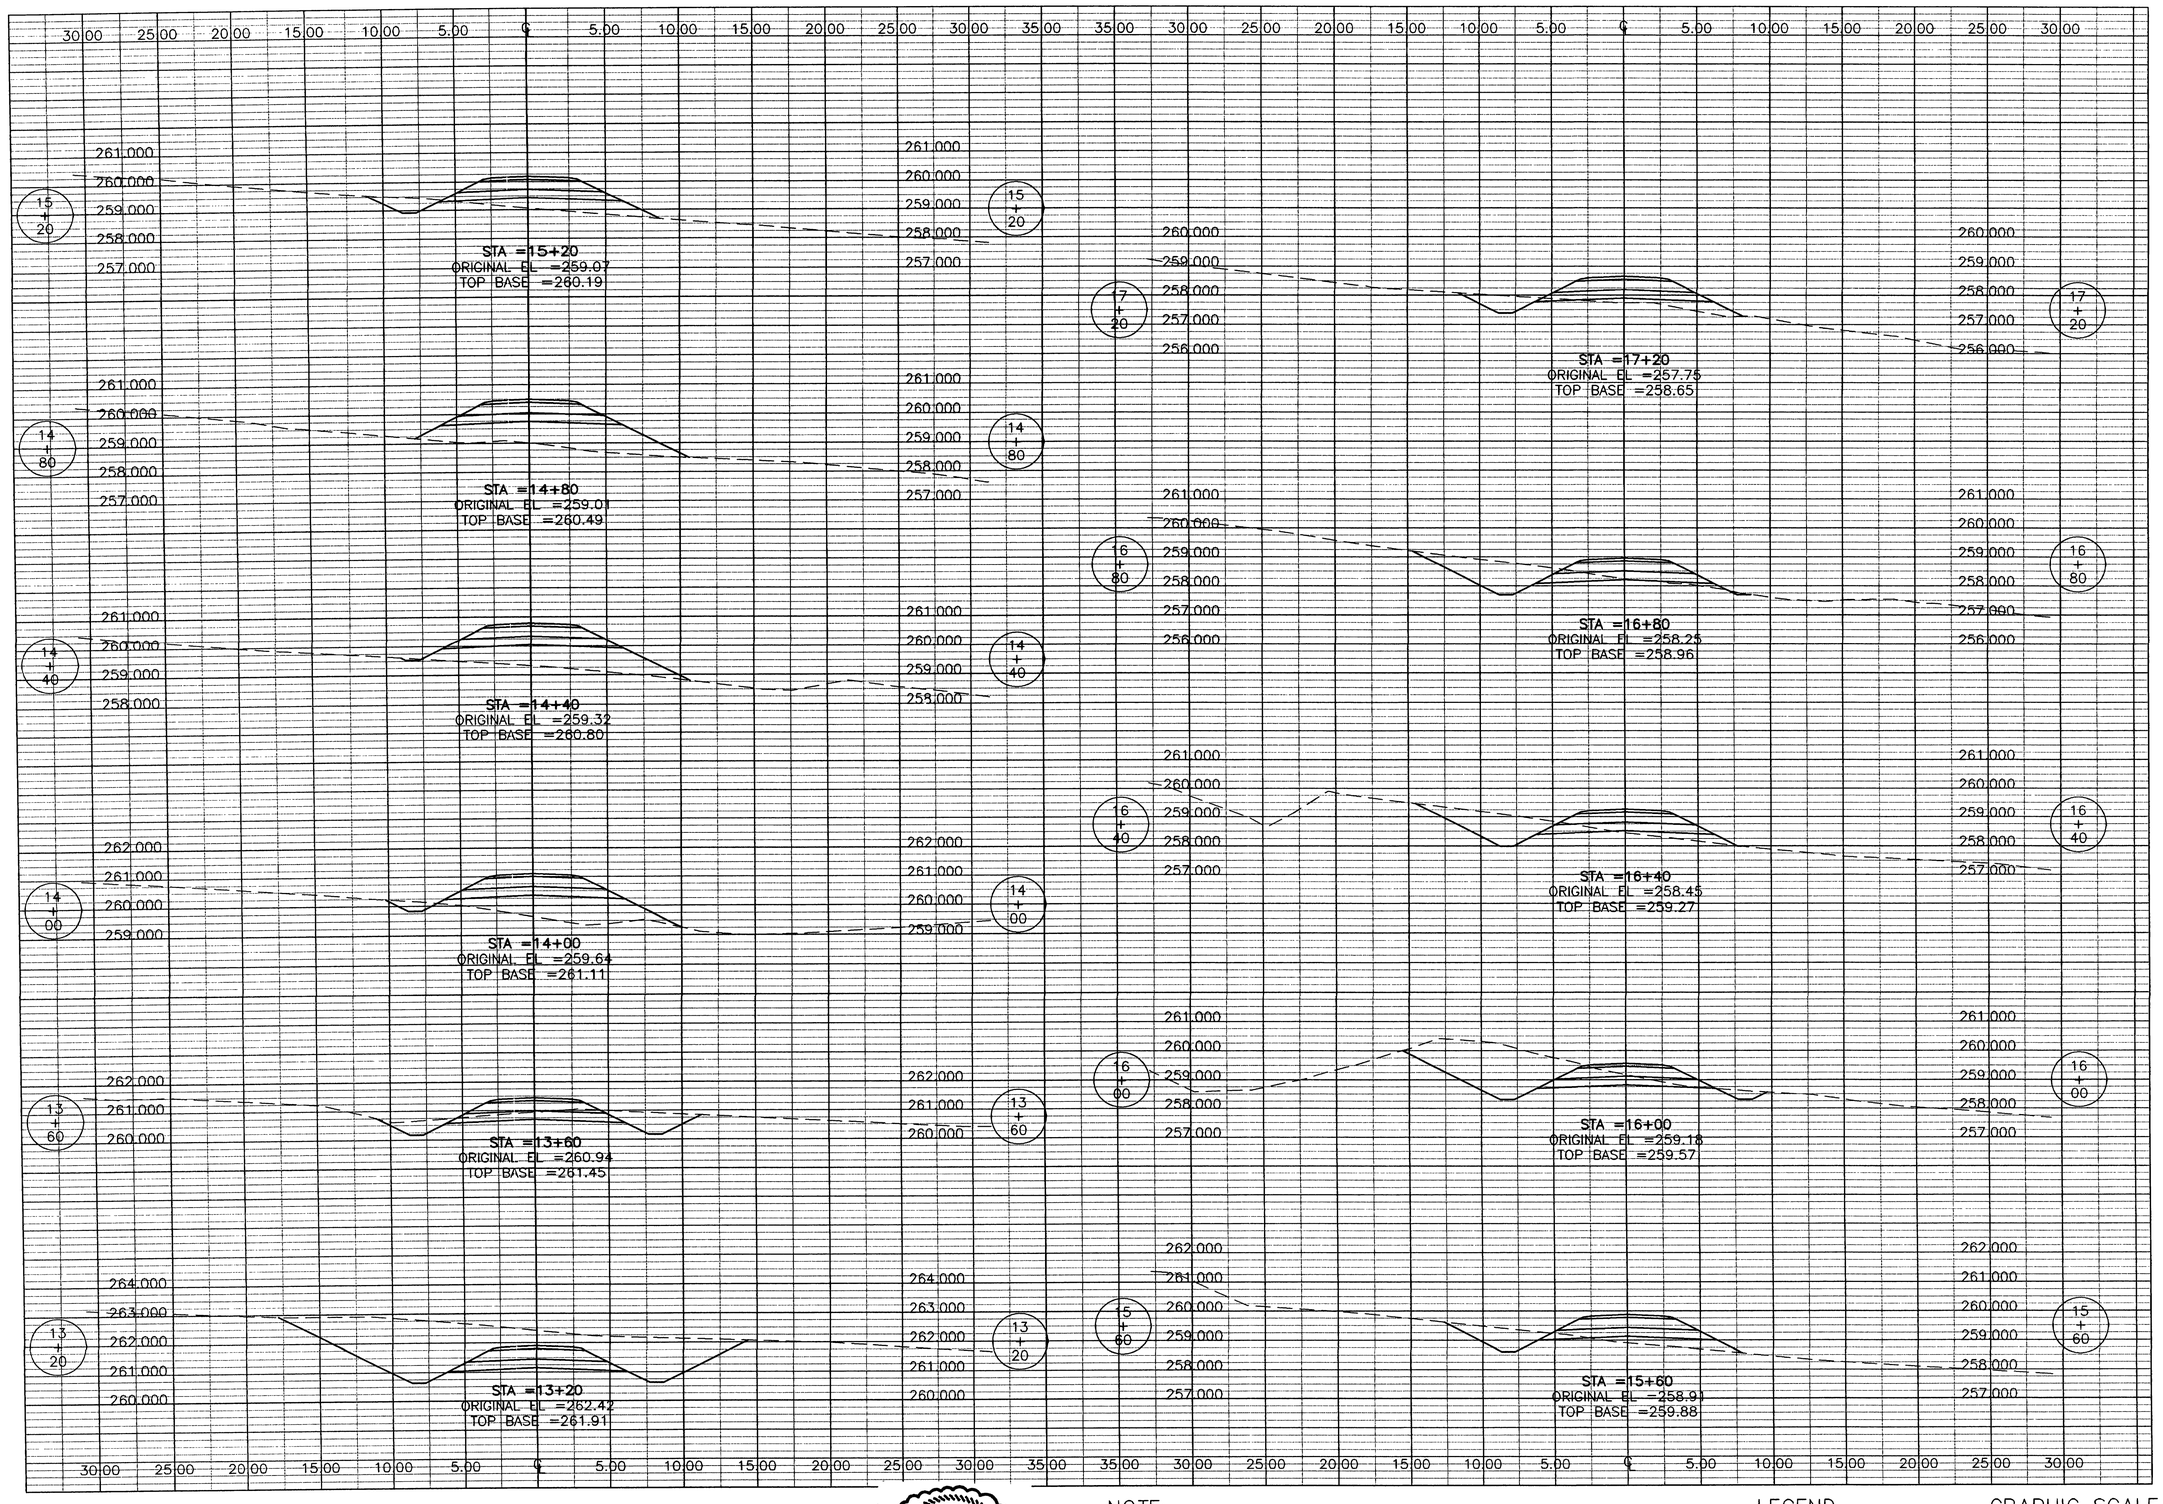

THE SEAL APPEARING ON THIS DOCUMENT WAS AUTHORIZED BY E. LAMAR FAULK ON AUGUST 8, 2001

STATE OF TEXAS
E. LAMAR FAULK
86158
LICENSED
PROFESSIONAL ENGINEER

NOTE:
SEE SHEET CD-1 FOR TYPICAL SECTION DETAIL.

TOP BASE
PROFILE GRADE (TOP OF SUBGRADE)

LEGEND
EXISTING GRADE
ROAD TEMPLATE

GRAPHIC SCALE
4 2 0 2 4
SCALE: 1:200 HORZ.
2 1 0 1 2
SCALE: 1:100 VERT.

US Army Corps of Engineers
FORT WORTH DISTRICT

POLYENGINEERING, INC.
1908 Headland Avenue
Dothan, Alabama 36303
(334) 793-4700 (voice)
(334) 793-8416 (fax)

Mark	Description	Date	Appr.
1	TITLE BLOCK EDIT, ADDED SEAL	AUG 01	ELF

Date: 18 JUNE 2001
Rev.
Sol No. DACA63-01-B-0007
Contr. No. DACA63-01-C-0016
File name:
Plot date:
Plot scale: AS SHOWN

Designed by: Rebecca S. Hand
Dwn by: J. Peaden
Ckd by: M. Dixon
Reviewed by: Scott Faulk
Submitted by: E. Lamar Faulk

U.S. ARMY ENGINEER DISTRICT
CORPS OF ENGINEERS
FORT WORTH, TEXAS

POLYENGINEERING, INC.
ENGINEERS & ARCHITECTS
DOTHAN, ALABAMA

FORT HOOD, TEXAS
DIGITAL MULTI-PURPOSE RANGE COMPLEX
PN 51915
FY 01

CROSS SECTIONS
JACK MOUNTAIN
TRAIL 1

Sheet reference number:
CX-29
Sheet of

Contr No. DACA63-01-C-0016

00690010

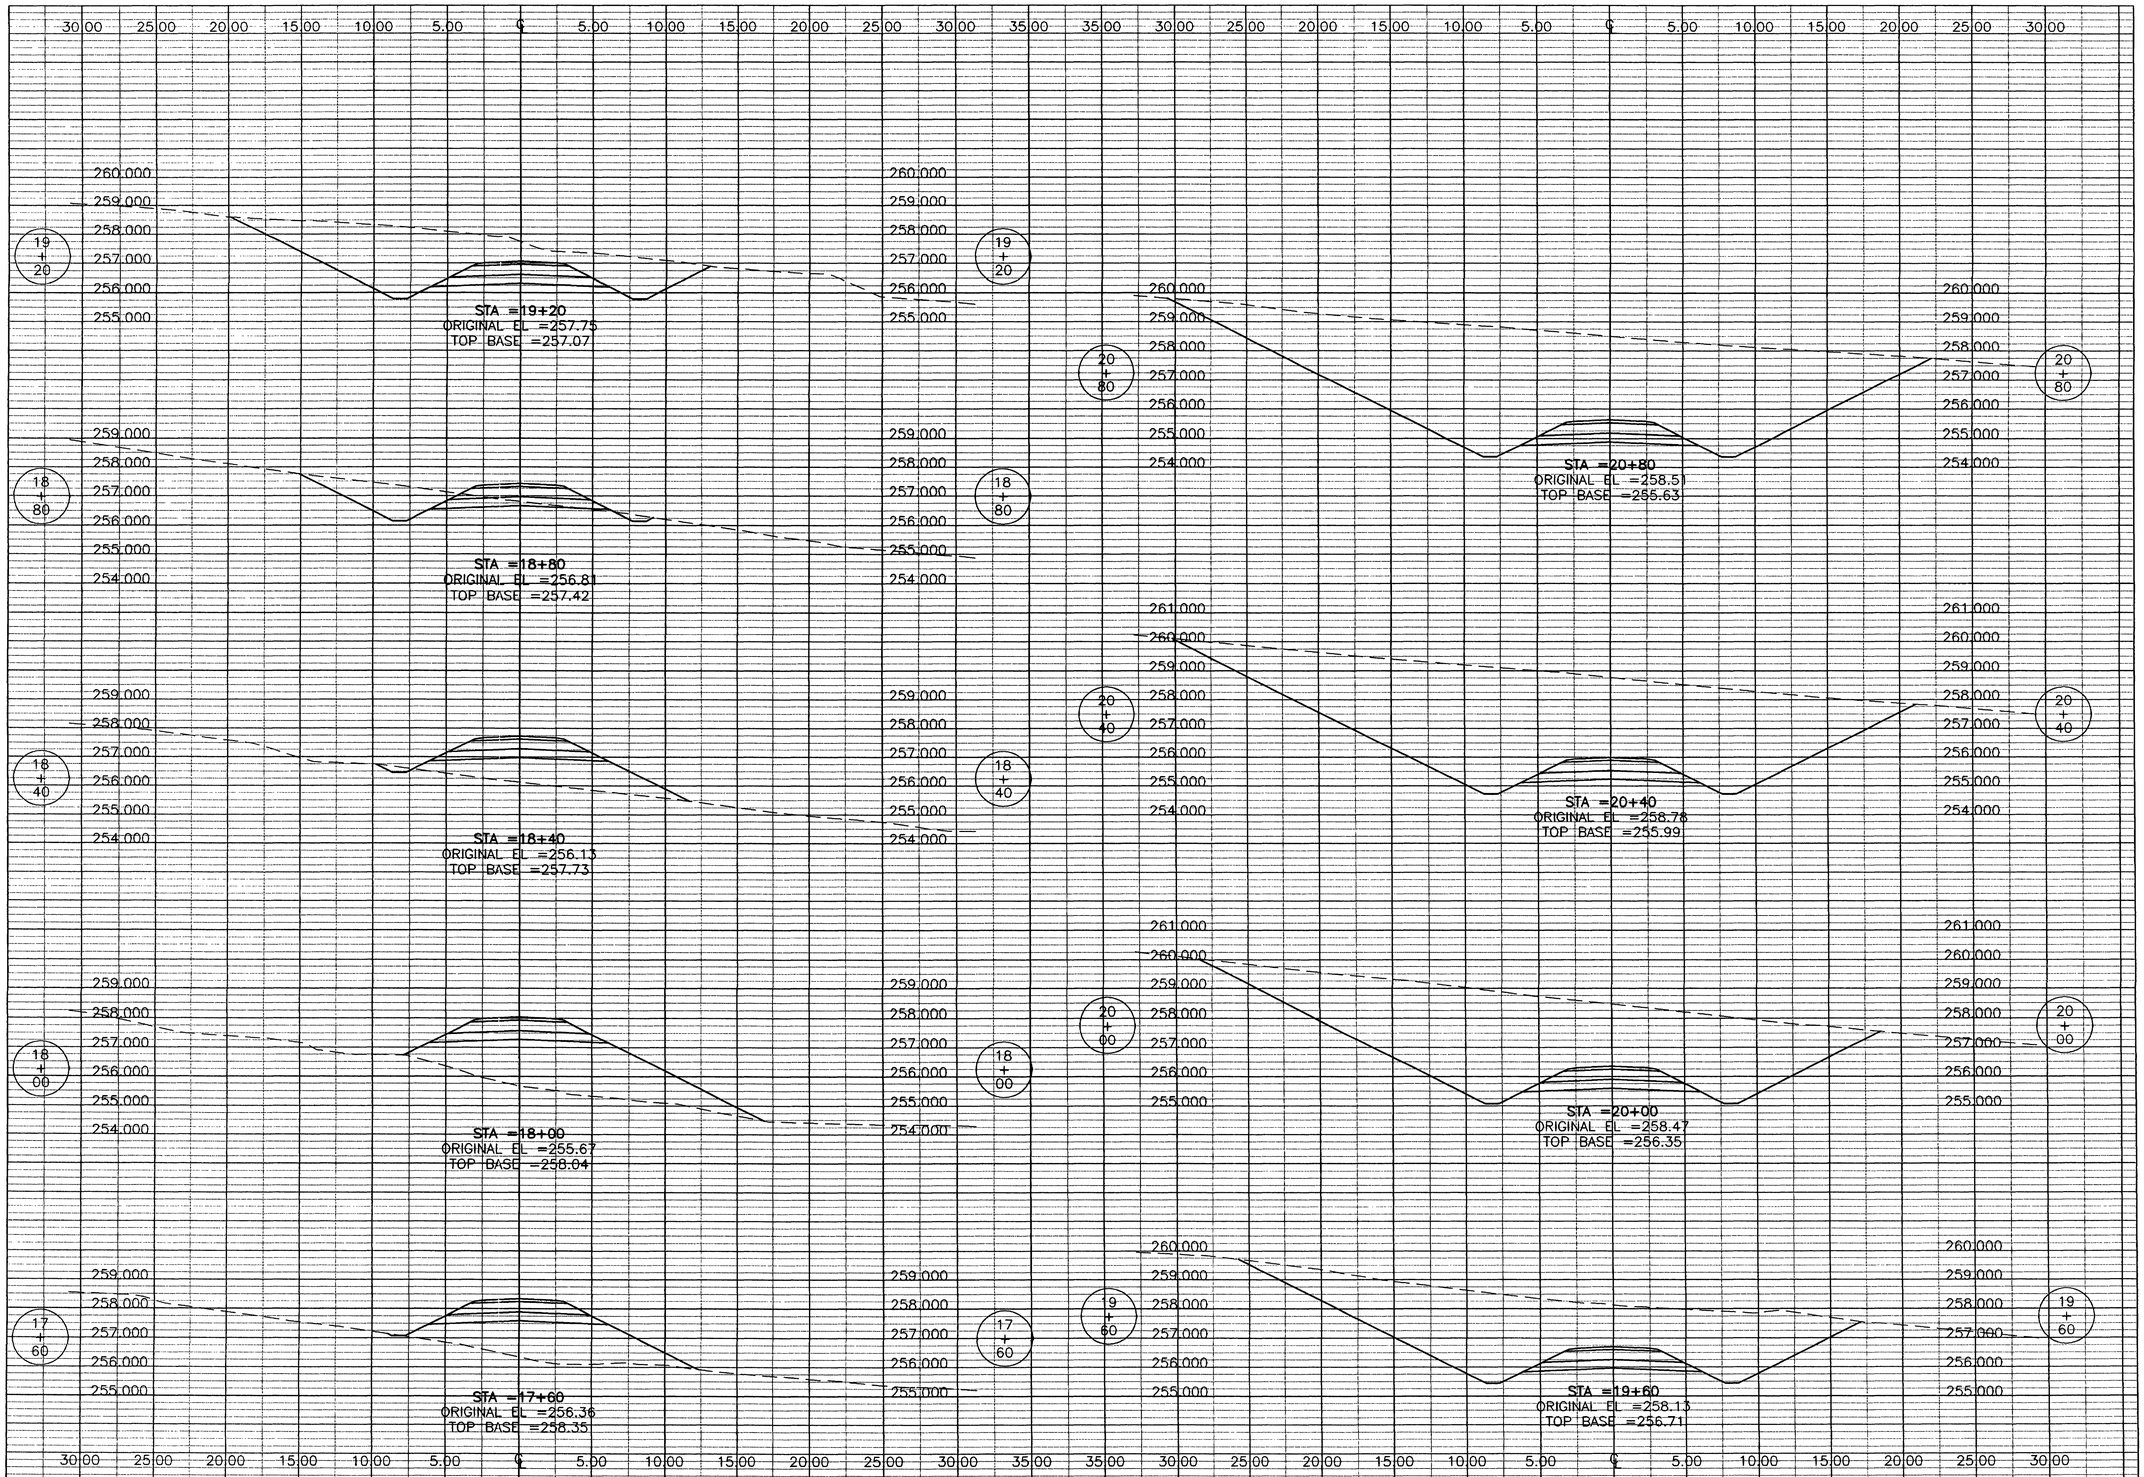

THE SEAL APPEARING ON THIS DOCUMENT WAS AUTHORIZED BY E. LAMAR FAULK ON AUGUST 8, 2001

STATE OF TEXAS
E. LAMAR FAULK
86158
LICENSED
PROFESSIONAL ENGINEER

NOTE:
SEE SHEET CD-1 FOR TYPICAL SECTION DETAIL.

TOP BASE
PROFILE GRADE (TOP OF SUBGRADE)

LEGEND
EXISTING GRADE
ROAD TEMPLATE

GRAPHIC SCALE
4 2 0 2 4
SCALE: 1:200 HORZ.
2 1 0 1 2
SCALE: 1:100 VERT.

US Army Corps of Engineers
FORT WORTH DISTRICT

POLYENGINEERING, INC.
1905 Redland Avenue
Dothan, Alabama 36303
(334) 793-4700 (voice)
(334) 793-9015 (fax)

Mark	Description	Date	Appr.
3	TITLE BLOCK EDIT, ADDED SEAL	AUG 01	ELF

Designed by: Rebecca S. Hand
Dwn by: J. Peeden
Ckd by: M. Dixon
Reviewed by: Scott Faulk
Submitted by: E. Lamar Faulk
Date: 19 JUNE 2001
Sol No. DACA63-01-B-0007
Contr No. DACA63-01-C-0016
File name:
Plot date:
Plot scale: AS SHOWN
Rev.

U.S. ARMY ENGINEER DISTRICT
CORPS OF ENGINEERS
FORT WORTH, TEXAS

POLYENGINEERING, INC.
ENGINEERS & ARCHITECTS
DOTHAN, ALABAMA

FORT HOOD, TEXAS
DIGITAL MULTI-PURPOSE RANGE COMPLEX
(DMPRC), PY 01
PN 51915

CROSS SECTIONS
JACK MOUNTAIN TRAIL 1

Sheet reference number:
CX-30
Sheet of

Contr No. DACA63-01-C-0016

0069

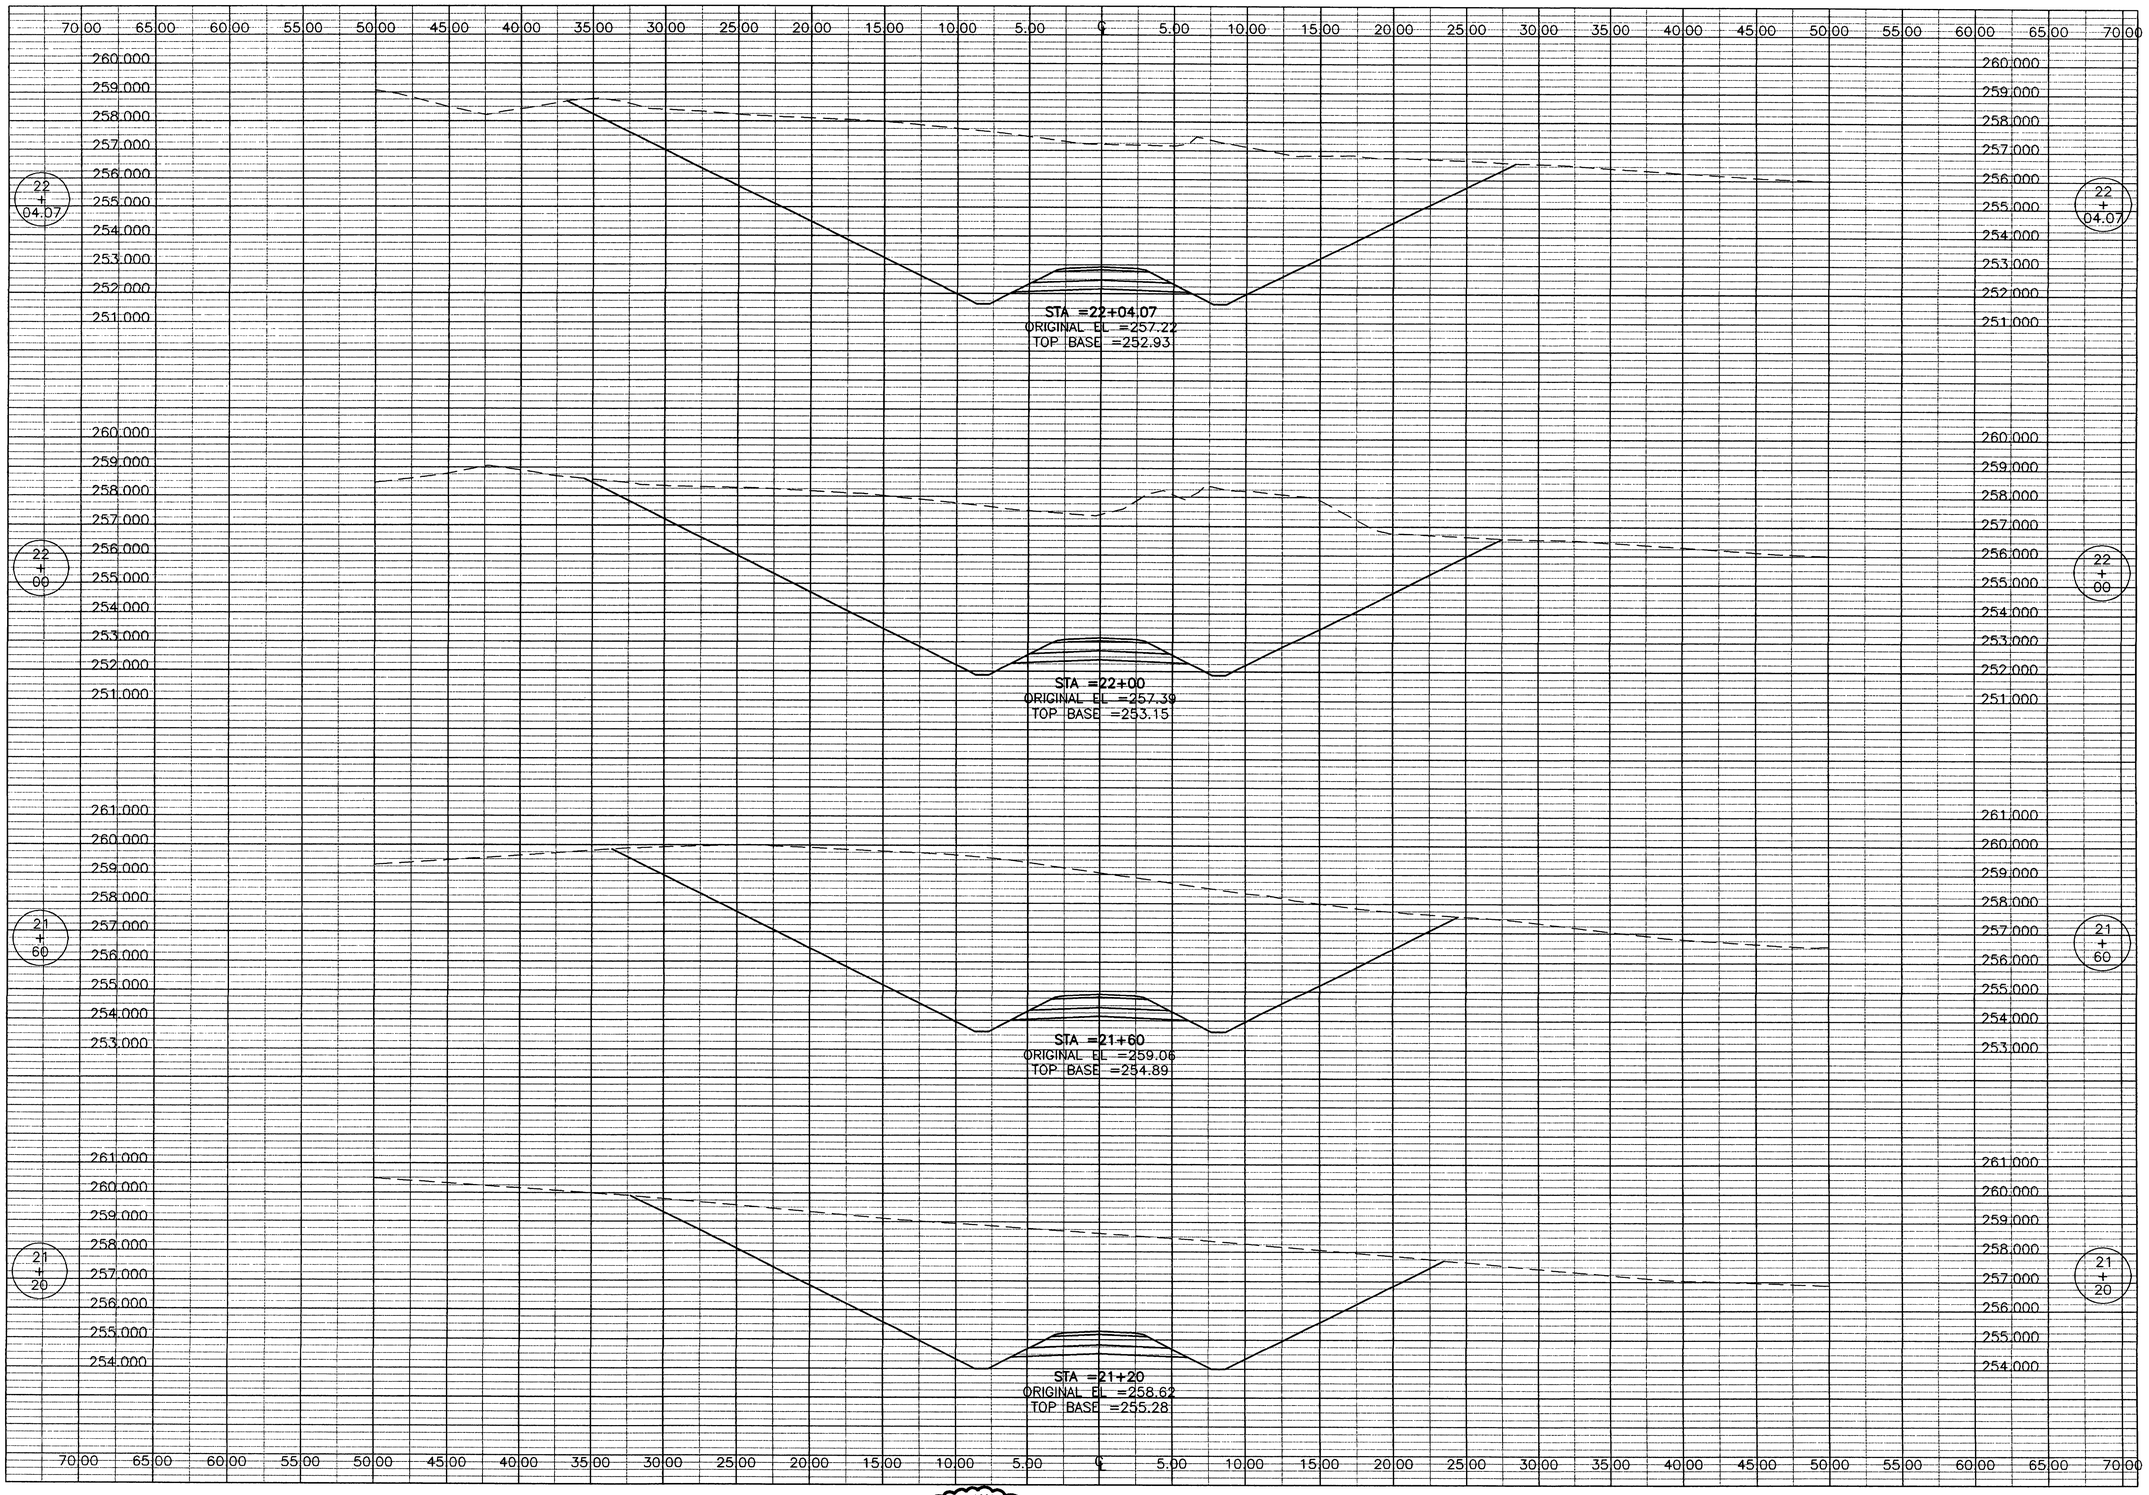

NOTE:
SEE SHEET CD-1 FOR TYPICAL SECTION DETAIL.

THE SEAL APPEARING ON THIS DOCUMENT WAS AUTHORIZED BY E. LAMAR FAULK ON AUGUST 8, 2001

STATE OF TEXAS
E. LAMAR FAULK
86158
LICENSED
PROFESSIONAL ENGINEER

TOP BASE
PROFILE GRADE (TOP OF SUBGRADE)

LEGEND
EXISTING GRADE
ROAD TEMPLATE

GRAPHIC SCALE
4 2 0 2 4
SCALE: 1:200 HORZ.
2 1 0 1 2
SCALE: 1:100 VERT.

US Army Corps of Engineers
FORT WORTH DISTRICT

POLYENGINEERING, INC.
ENGINEERS AND ARCHITECTS
POLYENGINEERING, INC.
1820 Reidland Avenue
Dothan, Alabama 36303
(334) 793-4700 (voice)
(334) 793-9916 (fax)

Mark	Description	Date	Appr.
3	TITLE BLOCK EDIT, ADDED SEAL	AUG 01	EJF

Designed by: Rebecca S. Hand
Dwn by: J. Peeden
Ckd by: M. Dixon
Reviewed by: Scott Faulk
Submitted by: E. Lamar Faulk
Date: 13 JUNE 2001
Sol No. DACA63-01-B-0007
Contr. No. DACA63-01-C-0016
Rev: D
File name:
Plot date:
Plot scale: AS SHOWN

U.S. ARMY ENGINEER DISTRICT
CORPS OF ENGINEERS
FORT WORTH, TEXAS

POLYENGINEERING, INC.
ENGINEERS & ARCHITECTS
DOTHAN, ALABAMA

FORT HOOD, TEXAS
DIGITAL MULTI-PURPOSE RANGE COMPLEX
PN: 519115 FY 01

CROSS SECTIONS
JACK MOUNTAIN
TRAIL 1

Sheet reference number:
CX-31
Sheet of

Contr No. DACA63-01-C-0016

00690570

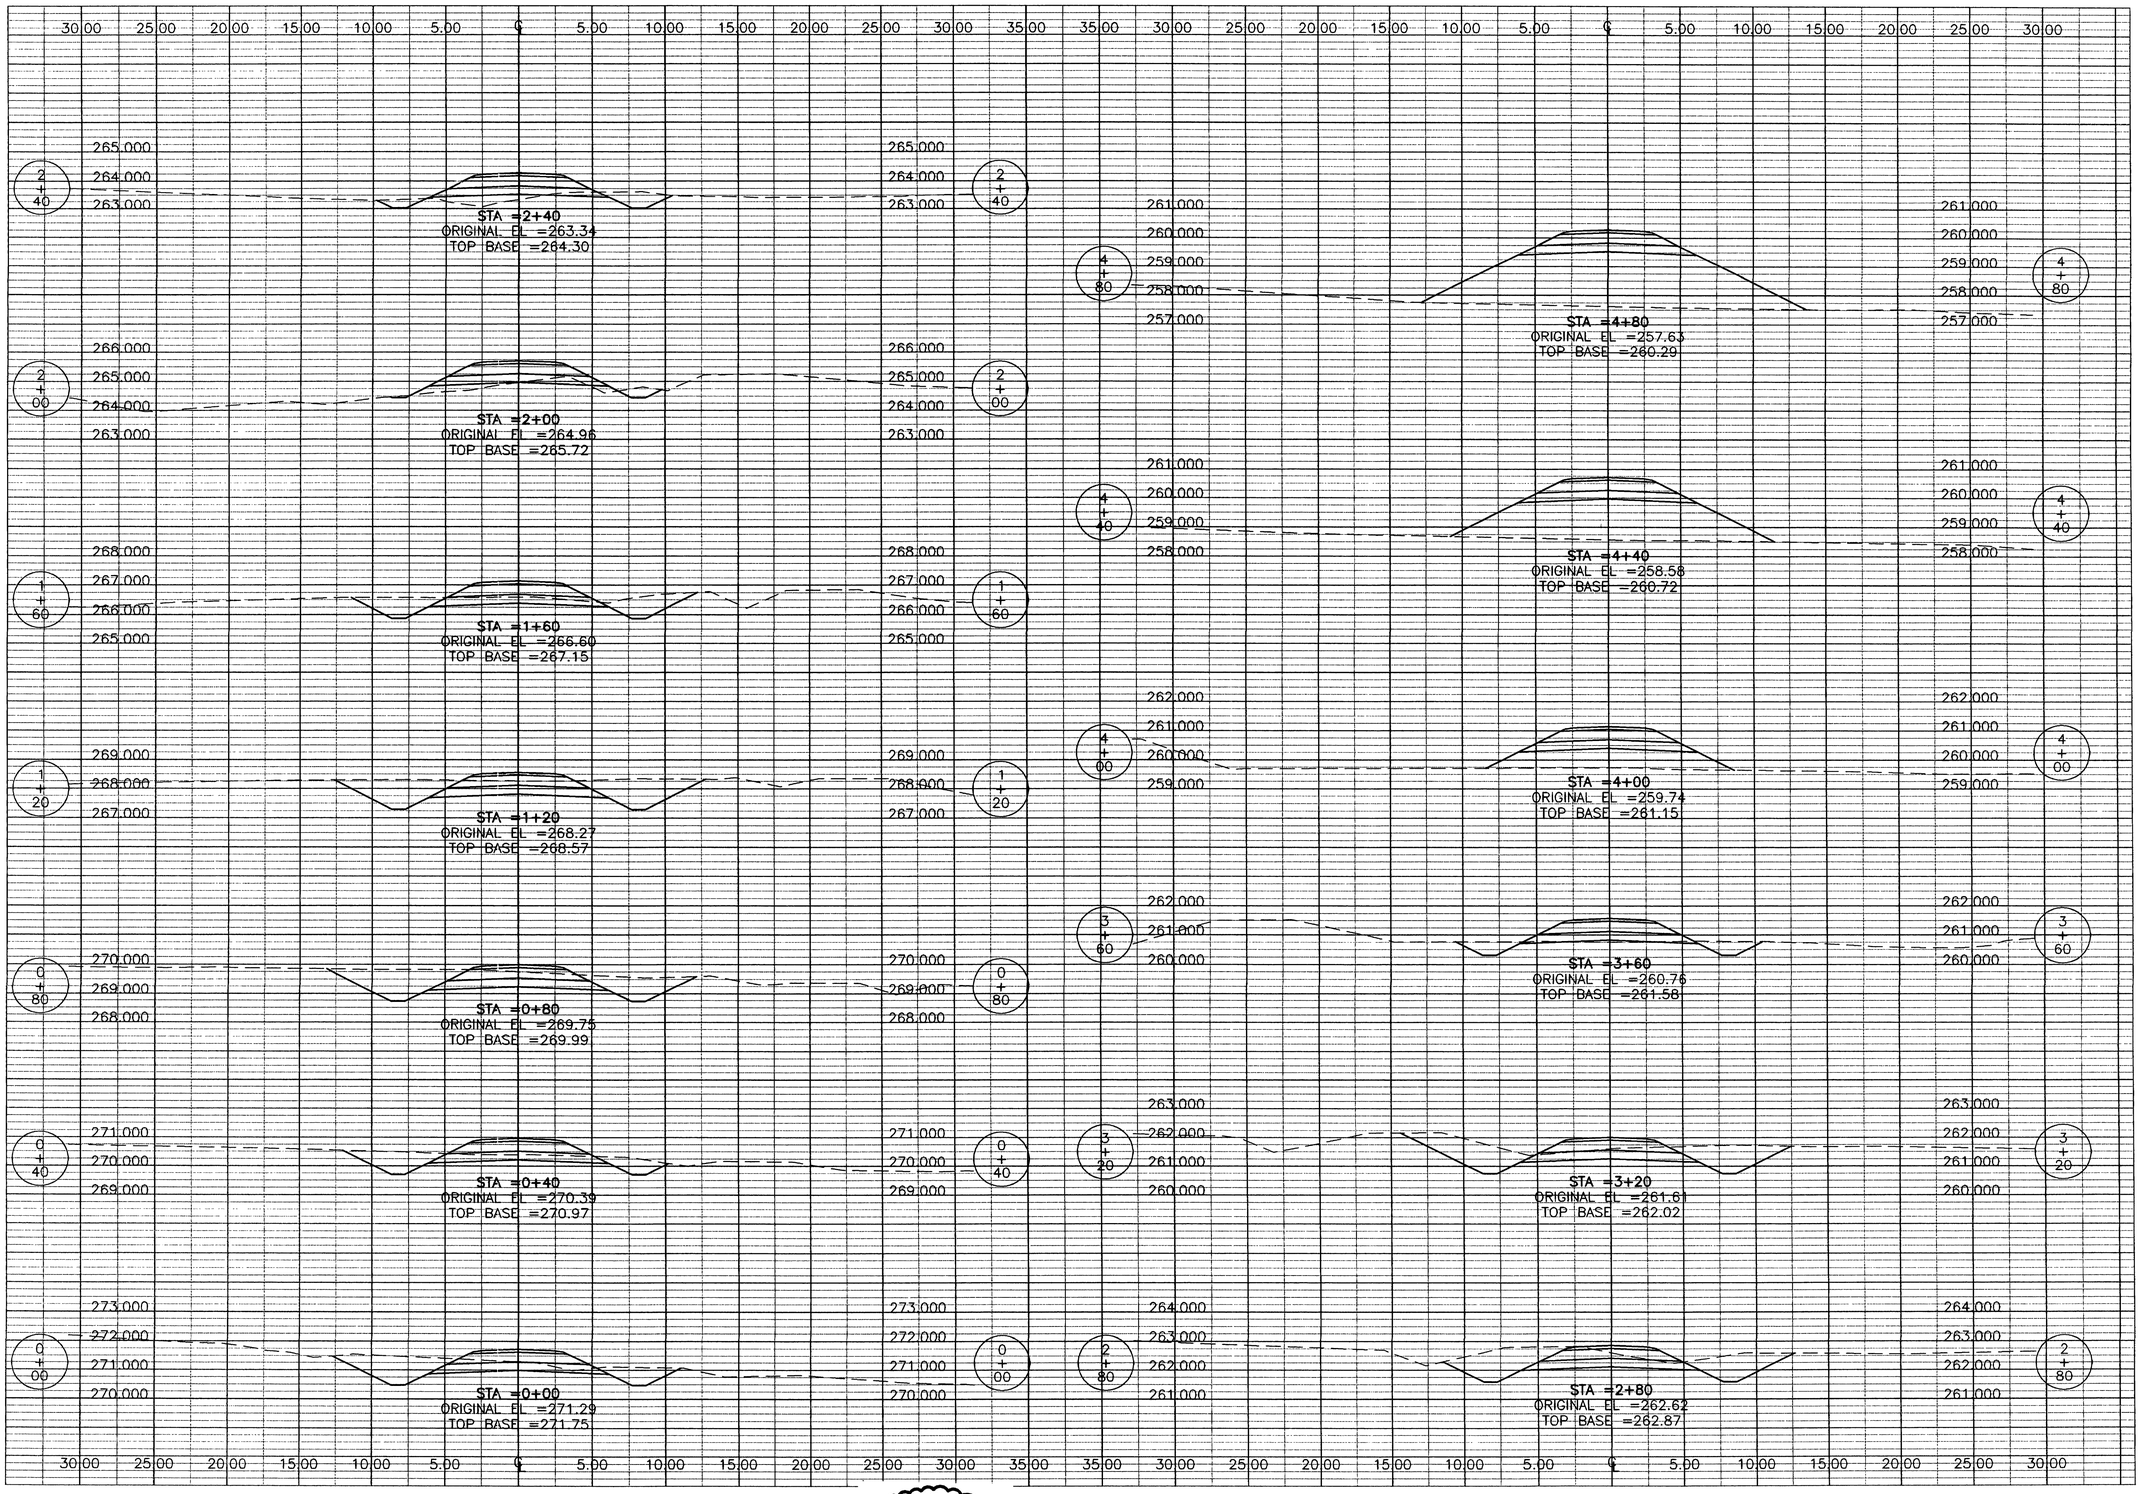

THE SEAL APPEARING ON THIS DOCUMENT WAS AUTHORIZED BY E. LAMAR FAULK ON AUGUST 8, 2001

STATE OF TEXAS — E. LAMAR FAULK — 86158 — LICENSED PROFESSIONAL ENGINEER

NOTE:
SEE SHEET CD-1 FOR TYPICAL SECTION DETAIL.

TOP BASE
PROFILE GRADE (TOP OF SUBGRADE)

LEGEND
EXISTING GRADE
ROAD TEMPLATE

GRAPHIC SCALE
4 2 0 2 4
SCALE: 1:200 HORZ.
2 1 0 1 2
SCALE: 1:100 VERT.

US Army Corps of Engineers
FORT WORTH DISTRICT

POLYENGINEERING, INC.
POLYENGINEERING, INC.
1905 Redland Avenue
Dothan, Alabama 36303
(334) 793-4700 (voice)
(334) 793-9916 (fax)

Mark	Description	Date	Appr.
1	TITLE BLOCK EDIT, ADDED SEAL	AUG 01	ELF

Date: 19 JUNE 2001
Rev.
Sol No. DACA63-01-B-0007
Contr No. DACA63-01-C-0016
File name:
Plot date:
Plot scale: AS SHOWN

Designed by: Rebecca S. Hand
Dwn by: J. Peaden
Ckd by: M. Dixon
Reviewed by: Scott Faulk
Submitted by: E. Lamar Faulk

U.S. ARMY ENGINEER DISTRICT
CORPS OF ENGINEERS
FORT WORTH, TEXAS

POLYENGINEERING, INC.
ENGINEERS & ARCHITECTS
DOTHAN, ALABAMA

FORT HOOD, TEXAS
DIGITAL MULTI-PURPOSE RANGE COMPLEX (DMPRC)
PN 51915
FY 01

CROSS SECTIONS
JACK MOUNTAIN TRAIL 2

Sheet reference number:
CX-32
Sheet of

Contr No. DACA63-01-C-0016

00690550

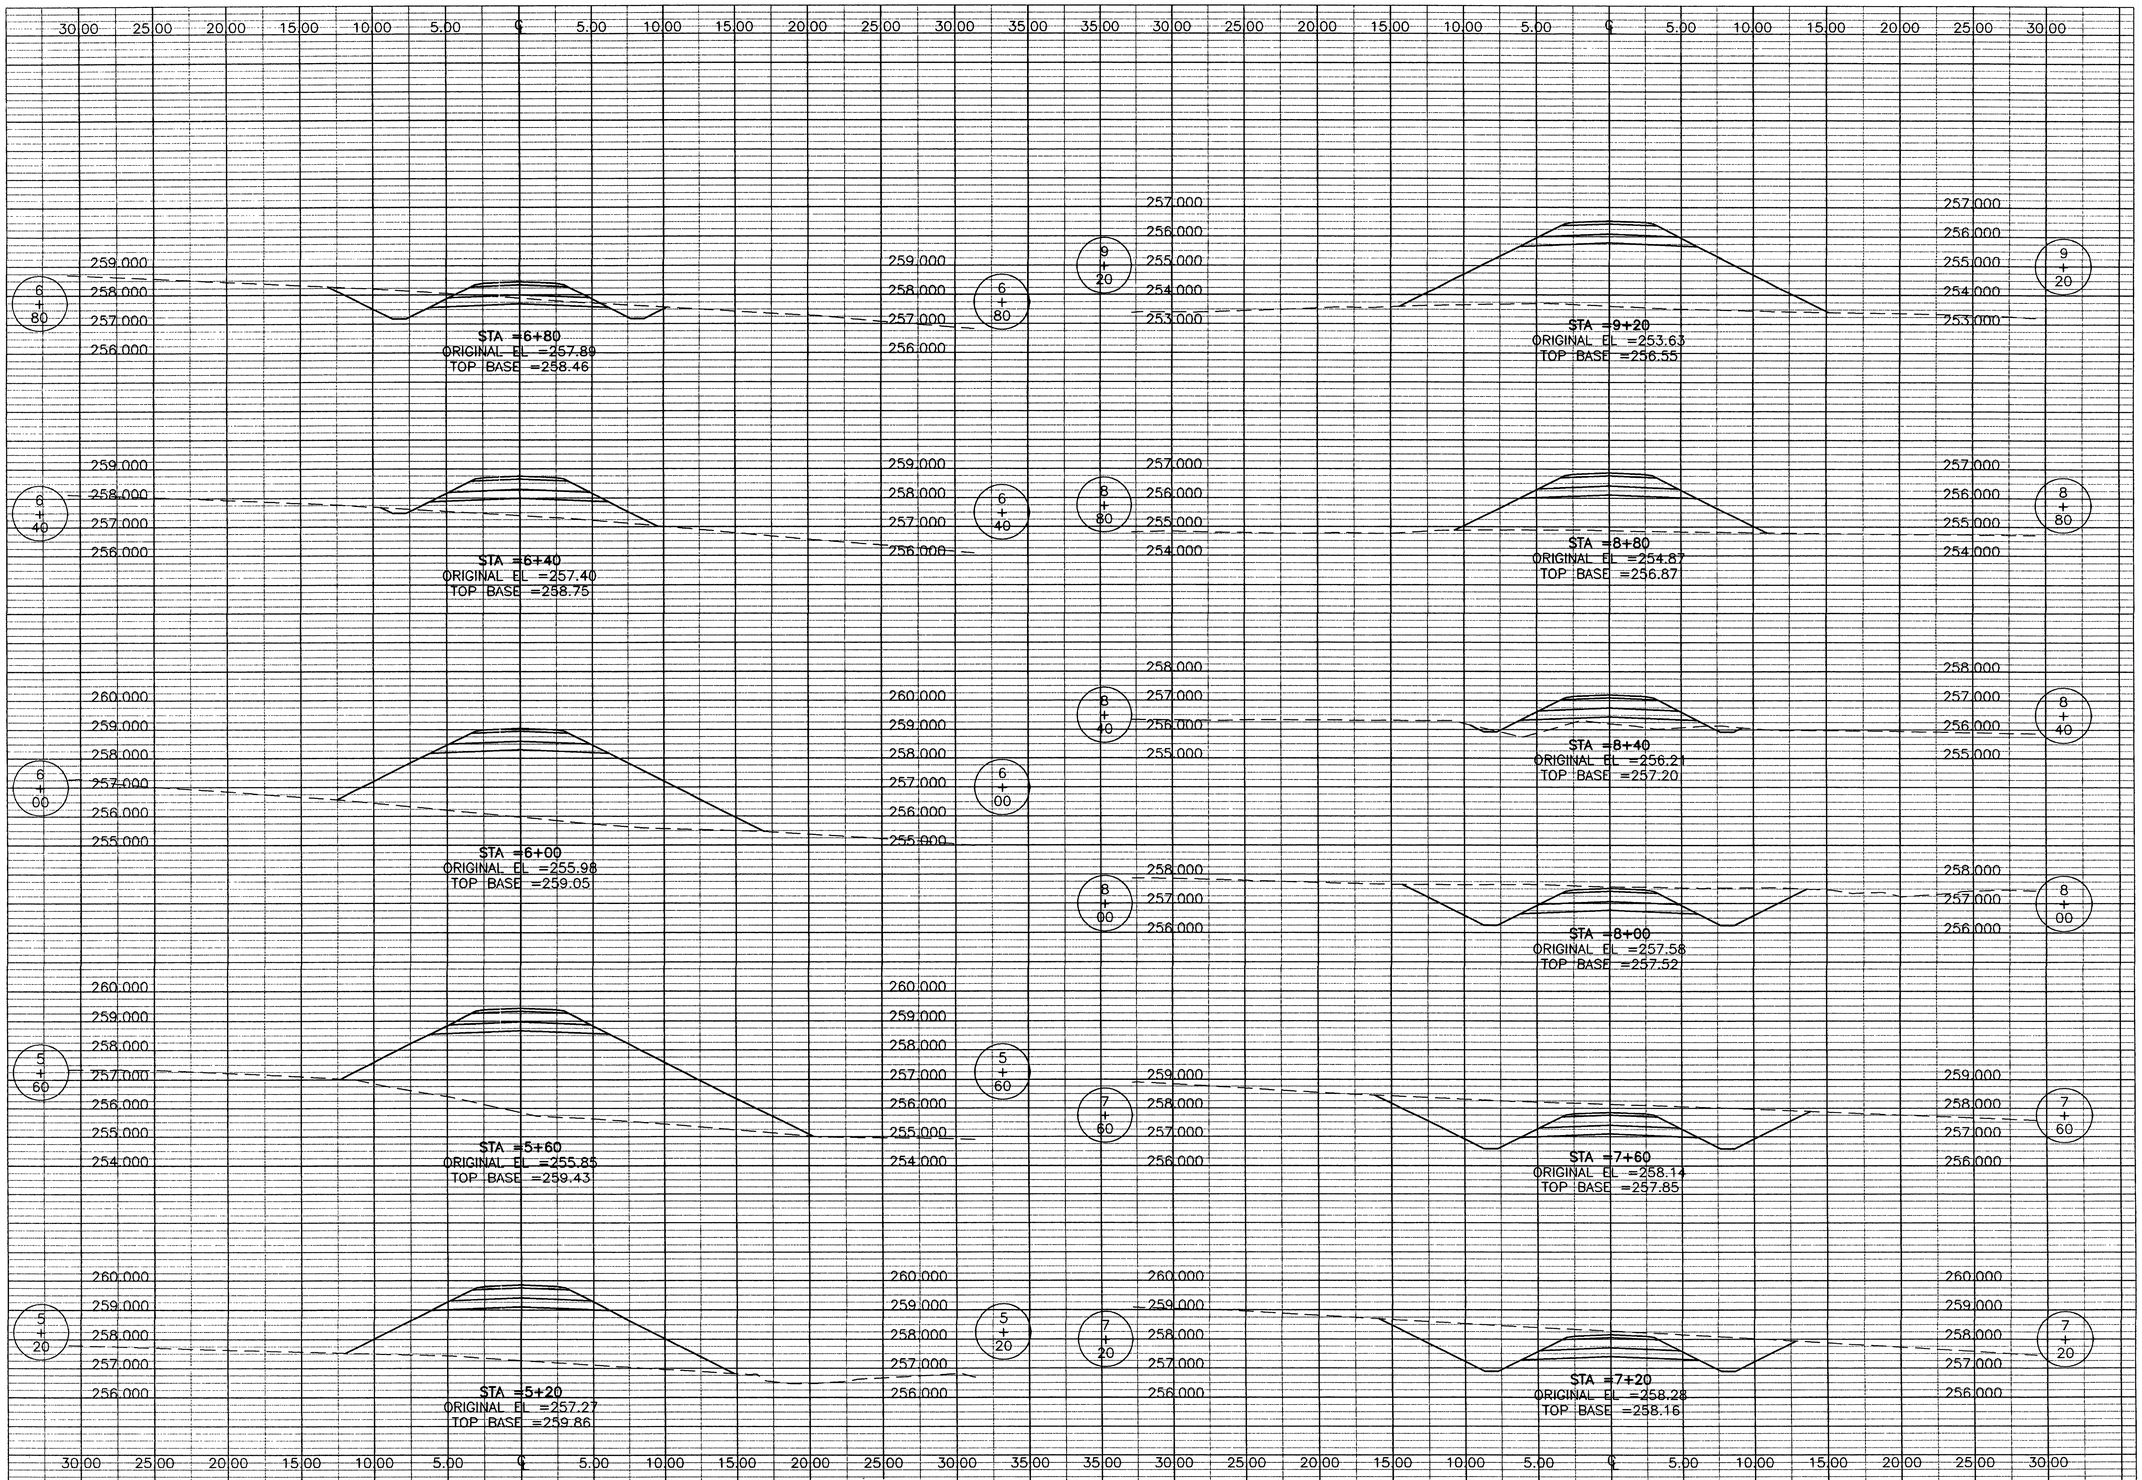

THE SEAL APPEARING ON THIS DOCUMENT WAS AUTHORIZED BY E. LAMAR FAULK ON AUGUST 8, 2001

STATE OF TEXAS
E. LAMAR FAULK
86158
LICENSED
PROFESSIONAL ENGINEER

NOTE:
SEE SHEET CD-1 FOR TYPICAL SECTION DETAIL.

TOP BASE
PROFILE GRADE (TOP OF SUBGRADE)

LEGEND
EXISTING GRADE
ROAD TEMPLATE

GRAPHIC SCALE
4 2 0 2 4
SCALE: 1:200 HORZ.
2 1 0 1 2
SCALE: 1:100 VERT.

US Army Corps of Engineers
FORT WORTH DISTRICT

POLYENGINEERING, INC.
ENGINEERS AND ARCHITECTS
POLYENGINEERING, INC.
1958 Headland Avenue
Dothan, Alabama 36303
(334) 793-4700 (voice)
(334) 793-9018 (fax)

Mark	Description	Date	Appr.
1	TITLE BLOCK EDIT, ADDED SEAL	AUG 01	ELF

Date: 19 JUNE 2001
Rev.
Sol No. DACA63-01-B-0007
Contr No. DACA63-01-C-0016
Designed by: Rebecca S. Hand
Dwn by: J. Peeden
Ckd by: M. Dixon
Reviewed by: Scott Faulk
Submitted by: E. Lamar Faulk
File name:
Plot date:
Plot scale: AS SHOWN

U.S. ARMY ENGINEER DISTRICT
CORPS OF ENGINEERS
FORT WORTH, TEXAS

POLYENGINEERING, INC.
ENGINEERS & ARCHITECTS
DOTHAN, ALABAMA

FORT HOOD, TEXAS
DIGITAL MULTI-PURPOSE RANGE COMPLEX (DMPRC)
PN 51915 FY 01

CROSS SECTIONS
JACK MOUNTAIN TRAIL 2

Sheet reference number:
CX-33
Sheet of

Contr No. DACA63-01-C-0016

00690590

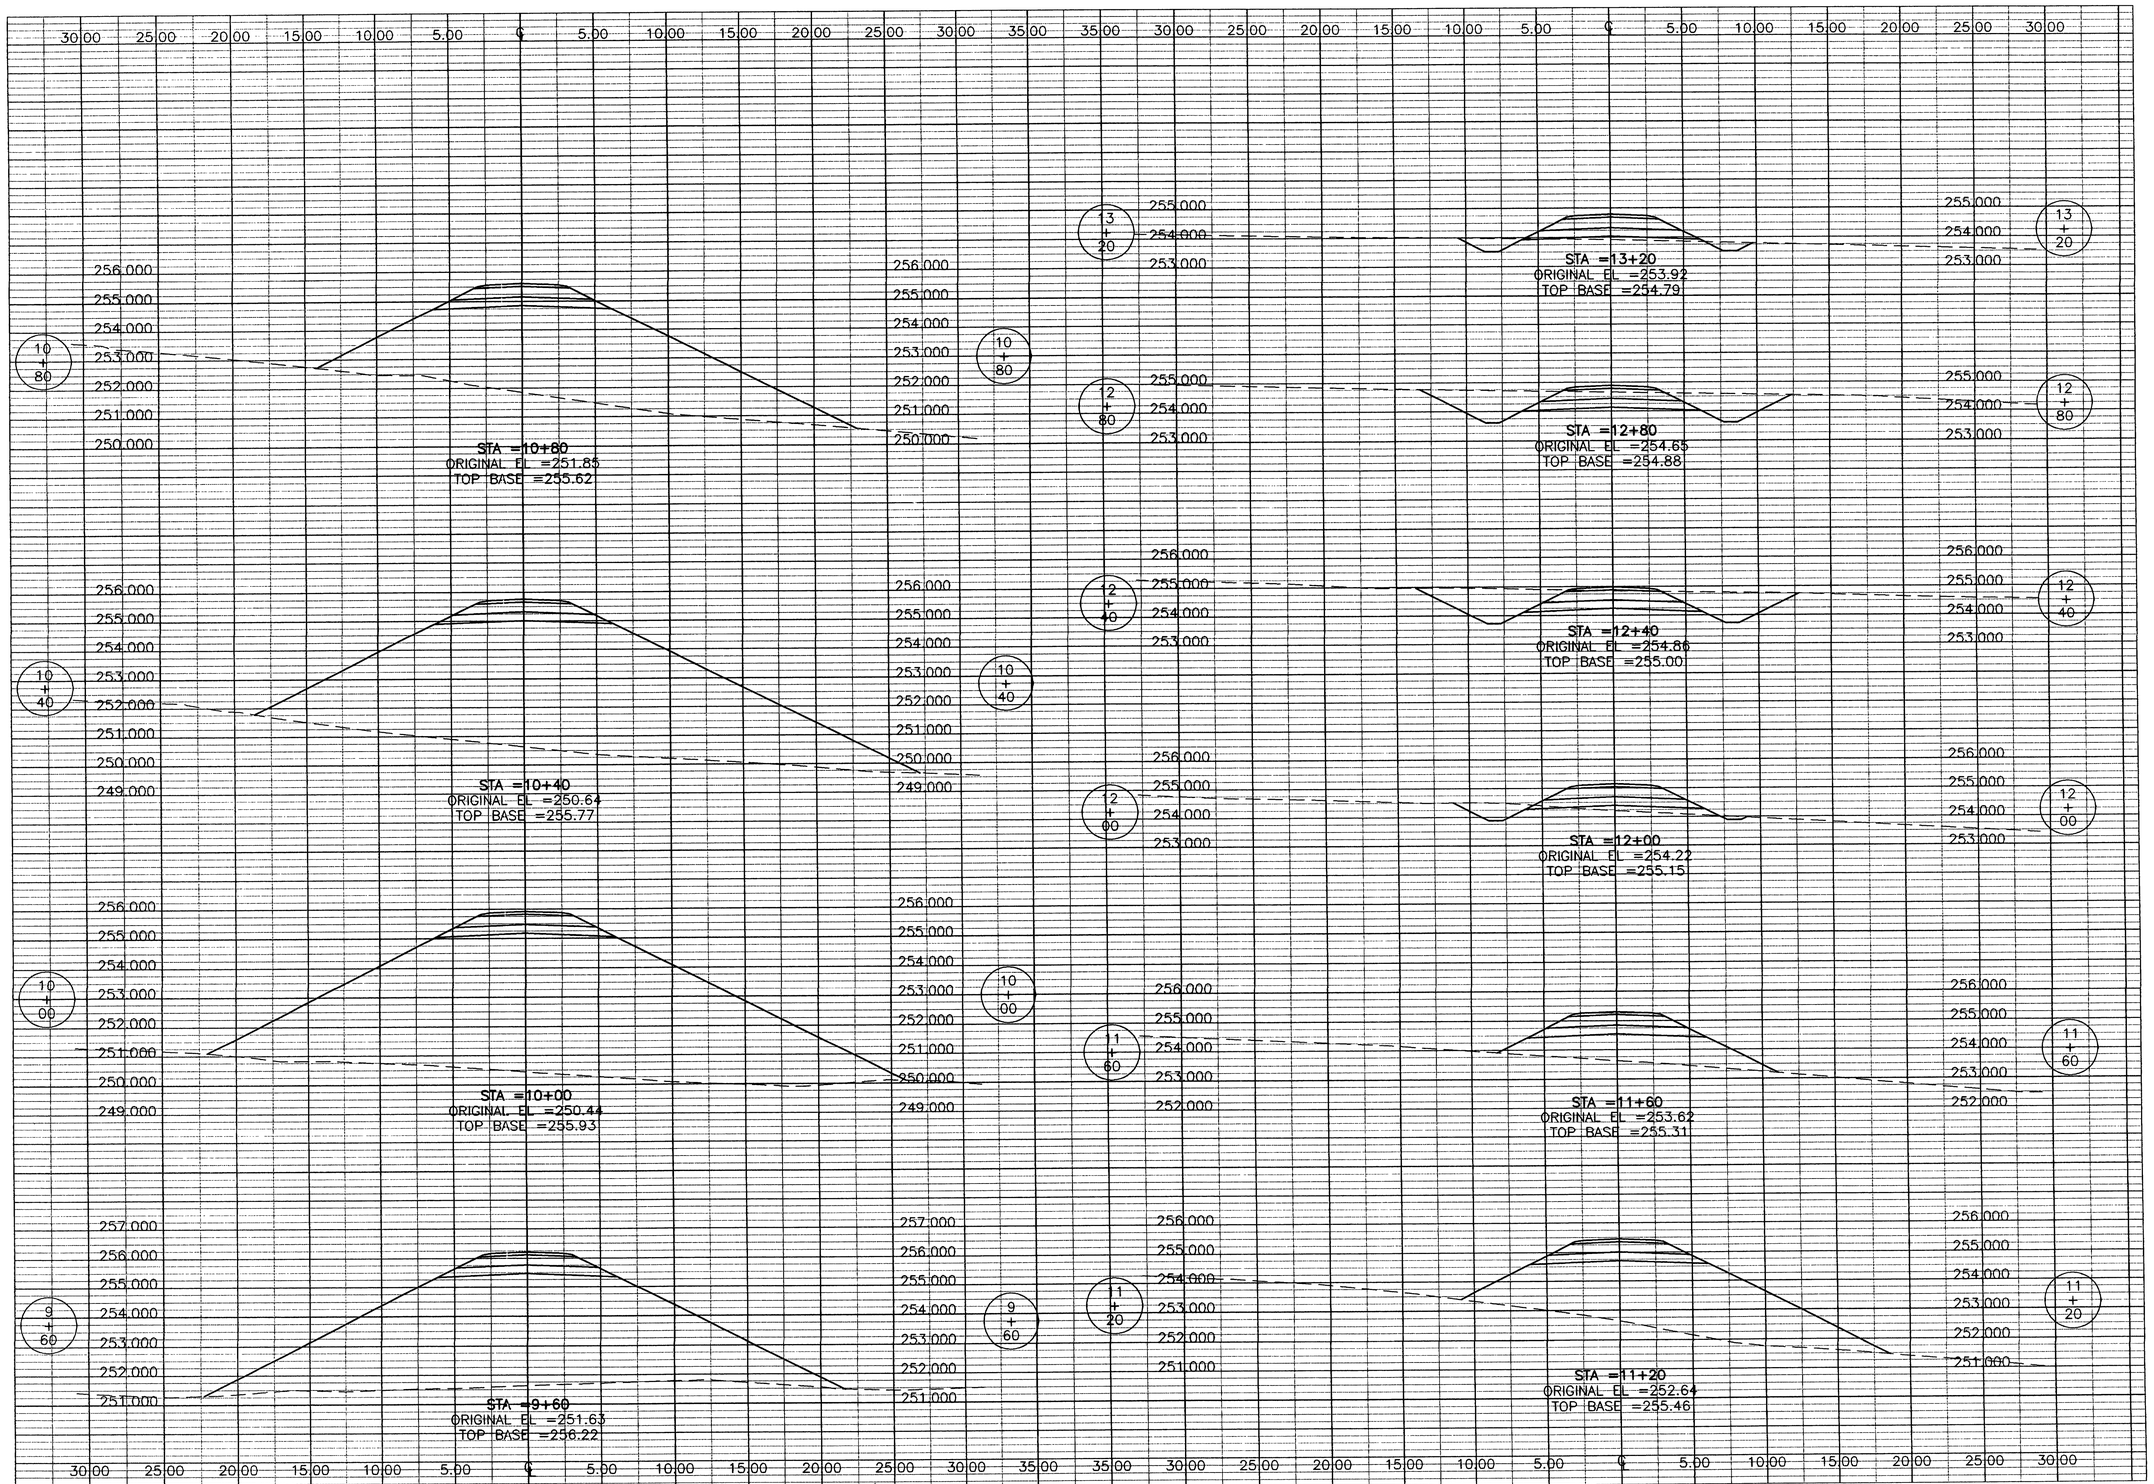

THE SEAL APPEARING ON THIS DOCUMENT WAS AUTHORIZED BY E. LAMAR FAULK ON AUGUST 8, 2001

STATE OF TEXAS
E. LAMAR FAULK
66168
LICENSED
PROFESSIONAL ENGINEER

NOTE:
SEE SHEET CD-1 FOR TYPICAL SECTION DETAIL.

TOP BASE
PROFILE GRADE (TOP OF SUBGRADE)

LEGEND
EXISTING GRADE
ROAD TEMPLATE

GRAPHIC SCALE
4 2 0 2 4
SCALE: 1:200 HORZ.
2 1 0 1 2
SCALE: 1:100 VERT.

US Army Corps of Engineers
FORT WORTH DISTRICT

POLYENGINEERING, INC.
ENGINEERS AND ARCHITECTS
POLYENGINEERING, INC.
1905 Headland Avenue
Dothan, Alabama 36303
(334) 793-4700 (voice)
(334) 793-8018 (fax)

Mark	Description	Date	Appr.
A	TITLE BLOCK EDIT., ADDED SEAL	AUG 01	ELF

Designed by: Rebecca S. Hand
Dwn by: J. Peaden
Ckd by: M. Dixon
Reviewed by: Scott Faulk
Submitted by: E. Lamar Faulk
Date: JUNE 2001
Rev.
Sol. No. DACA63-01-B-0007
Contr. No. DACA63-01-C-0016
File number
Plot scale: AS SHOWN

U.S. ARMY ENGINEER DISTRICT
CORPS OF ENGINEERS
FORT WORTH, TEXAS

POLYENGINEERING, INC.
ENGINEERS & ARCHITECTS
DOTHAN, ALABAMA

FORT HOOD, TEXAS
DIGITAL MULTI-PURPOSE RANGE COMPLEX (DMPRC)
PN 51915
FY 01

CROSS SECTIONS
JACK MOUNTAIN TRAIL 2

Sheet reference number:
CX-34
Sheet of

Contr. No. DACA63-01-C-0016

00690000

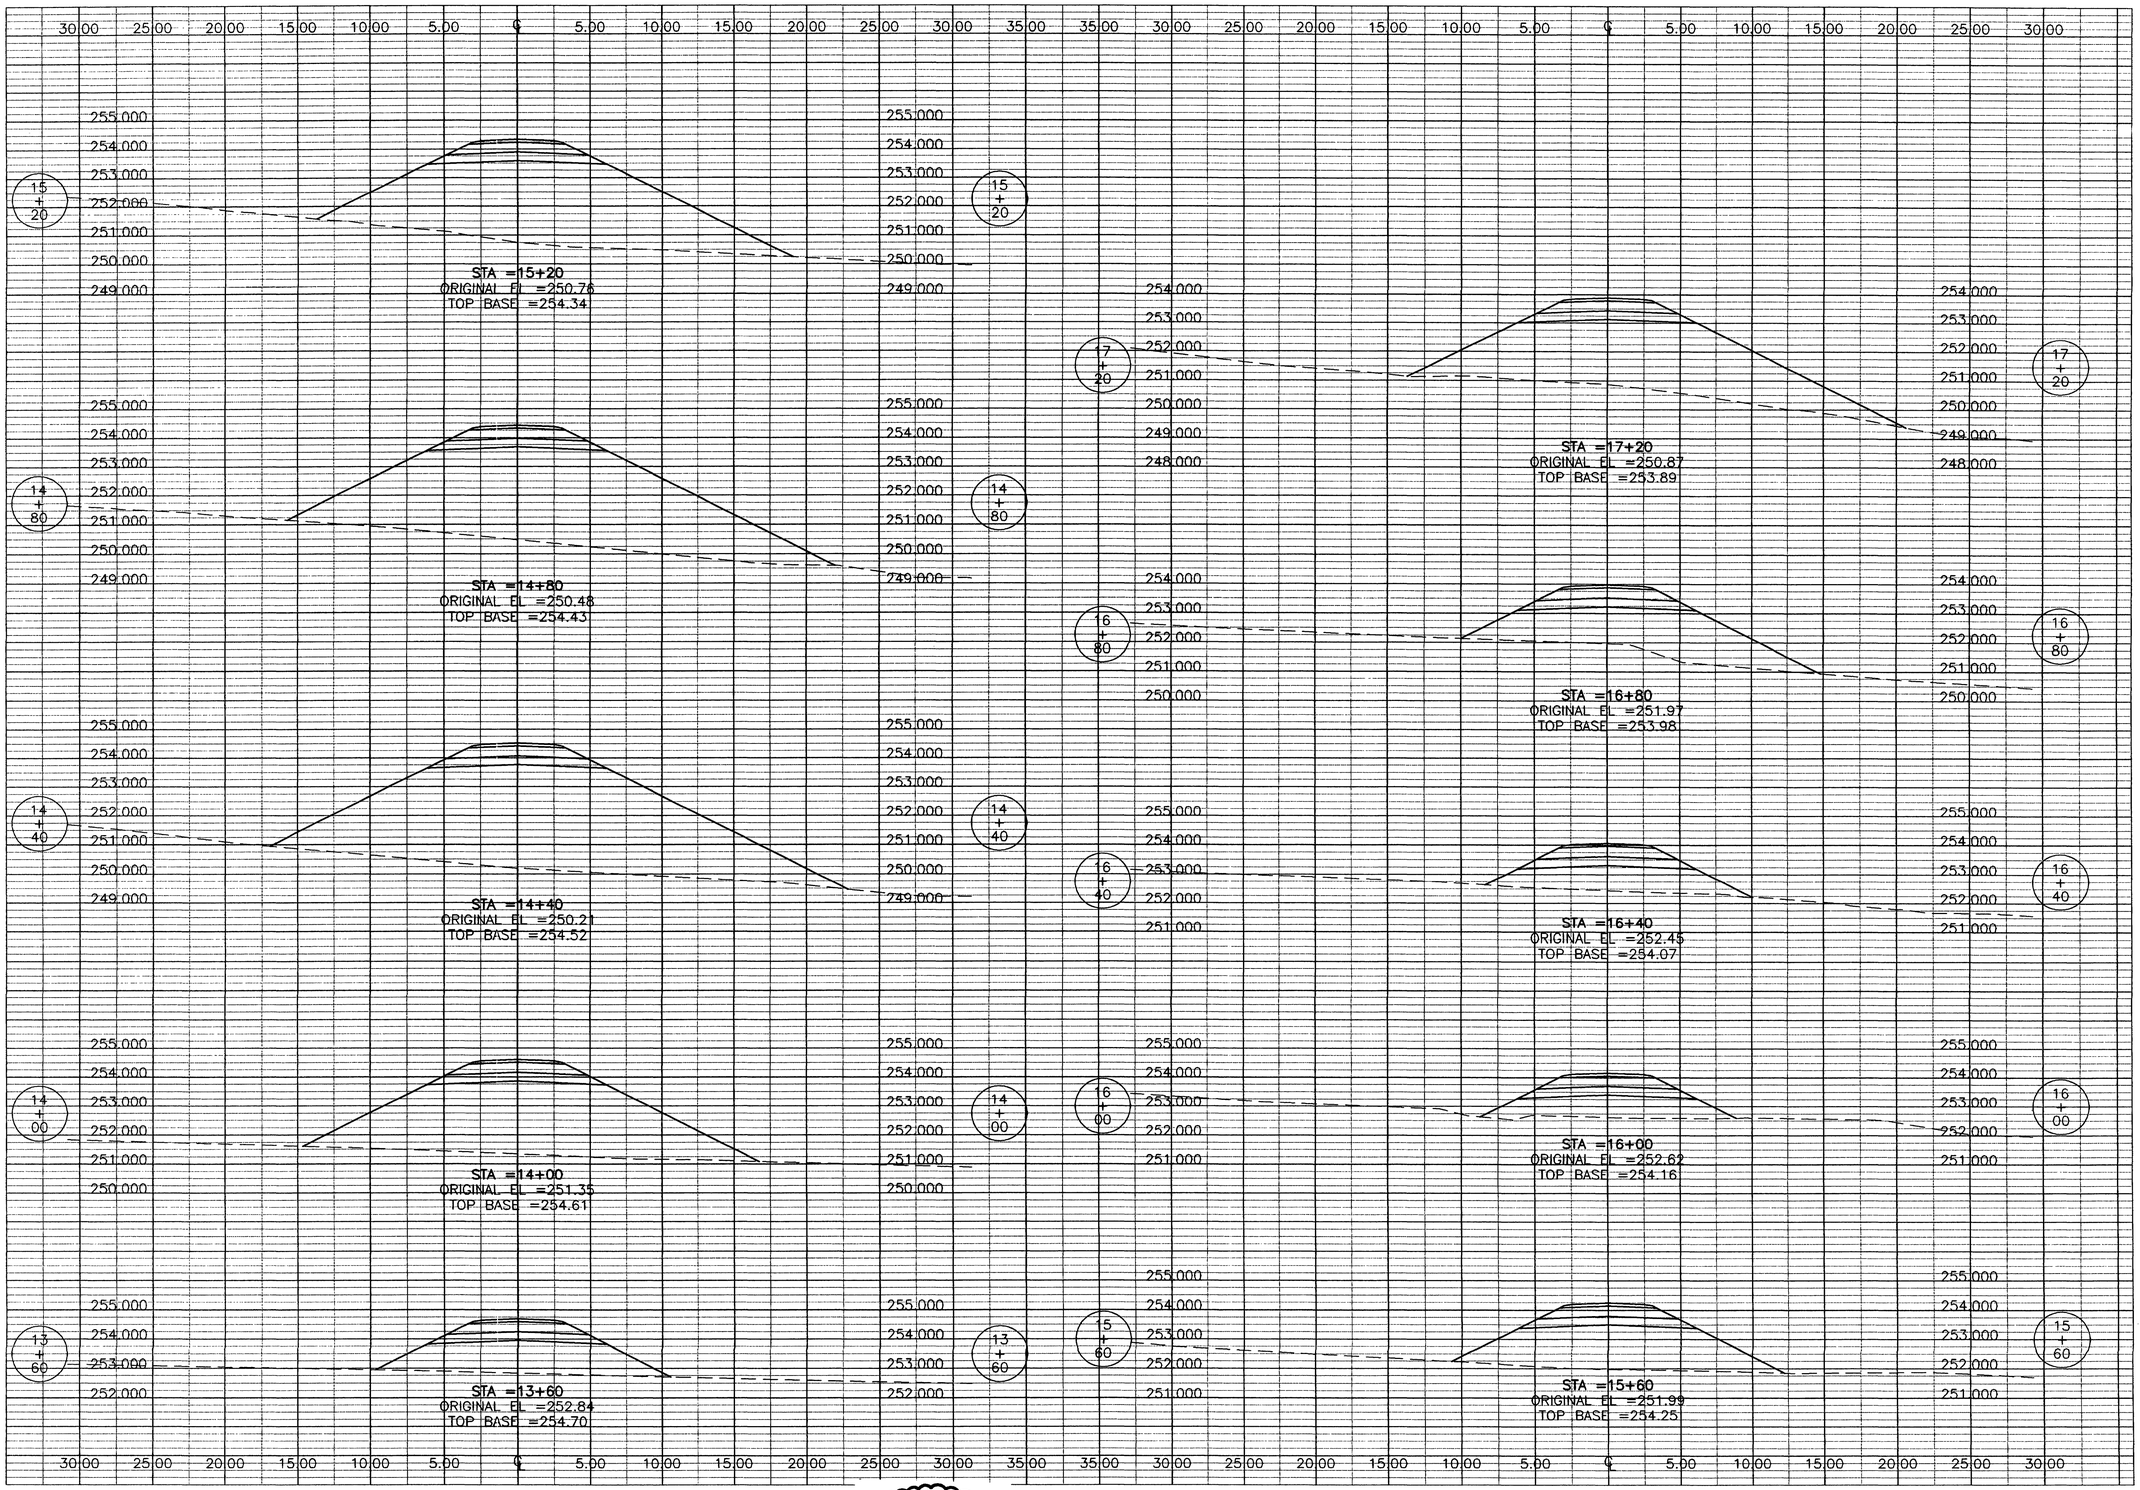

THE SEAL APPEARING ON THIS DOCUMENT WAS AUTHORIZED BY E. LAMAR FAULK ON AUGUST 8, 2001

STATE OF TEXAS · E. LAMAR FAULK · 86158 · LICENSED · PROFESSIONAL ENGINEER

NOTE:
SEE SHEET CD-1 FOR TYPICAL SECTION DETAIL.

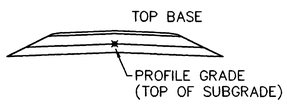

LEGEND

EXISTING GRADE
ROAD TEMPLATE

GRAPHIC SCALE

4 2 0 2 4
SCALE: 1:200 HORZ.
2 1 0 1 2
SCALE: 1:100 VERT.

Sheet reference number: CX-35
Sheet of

US Army Corps of Engineers
FORT WORTH DISTRICT

POLYENGINEERING, INC.
1505 Southland Avenue
Dothan, Alabama 36303
(334) 793-4700 (voice)
(334) 793-9016 (fax)

Mark	Description	Date	Appr.
A3	TITLE BLOCK EDIT, ADDED SEAL	AUG 01	ELF

Date: JUNE 2001 Rev.
Sol No. DACA63-01-B-0007
Contr No. DACA63-01-C-0016
File name:
Plot date:
Plot scale: AS SHOWN

Designed by: Rebecca S. Hand
Dwn by: J. Peoples
Ckd by: M. Dixon
Reviewed by: Scott Faulk
Submitted by: E. Lamar Faulk

U.S. ARMY ENGINEER DISTRICT
CORPS OF ENGINEERS
FORT WORTH, TEXAS

POLYENGINEERING, INC.
ENGINEERS & ARCHITECTS
DOTHAN, ALABAMA

FORT HOOD, TEXAS
DIGITAL MULTI-PURPOSE RANGE COMPLEX (DMPRC)
PN 51915

CROSS SECTIONS
JACK MOUNTAIN TRAIL 2

Contr No. DACA63-01-C-0016

20690810

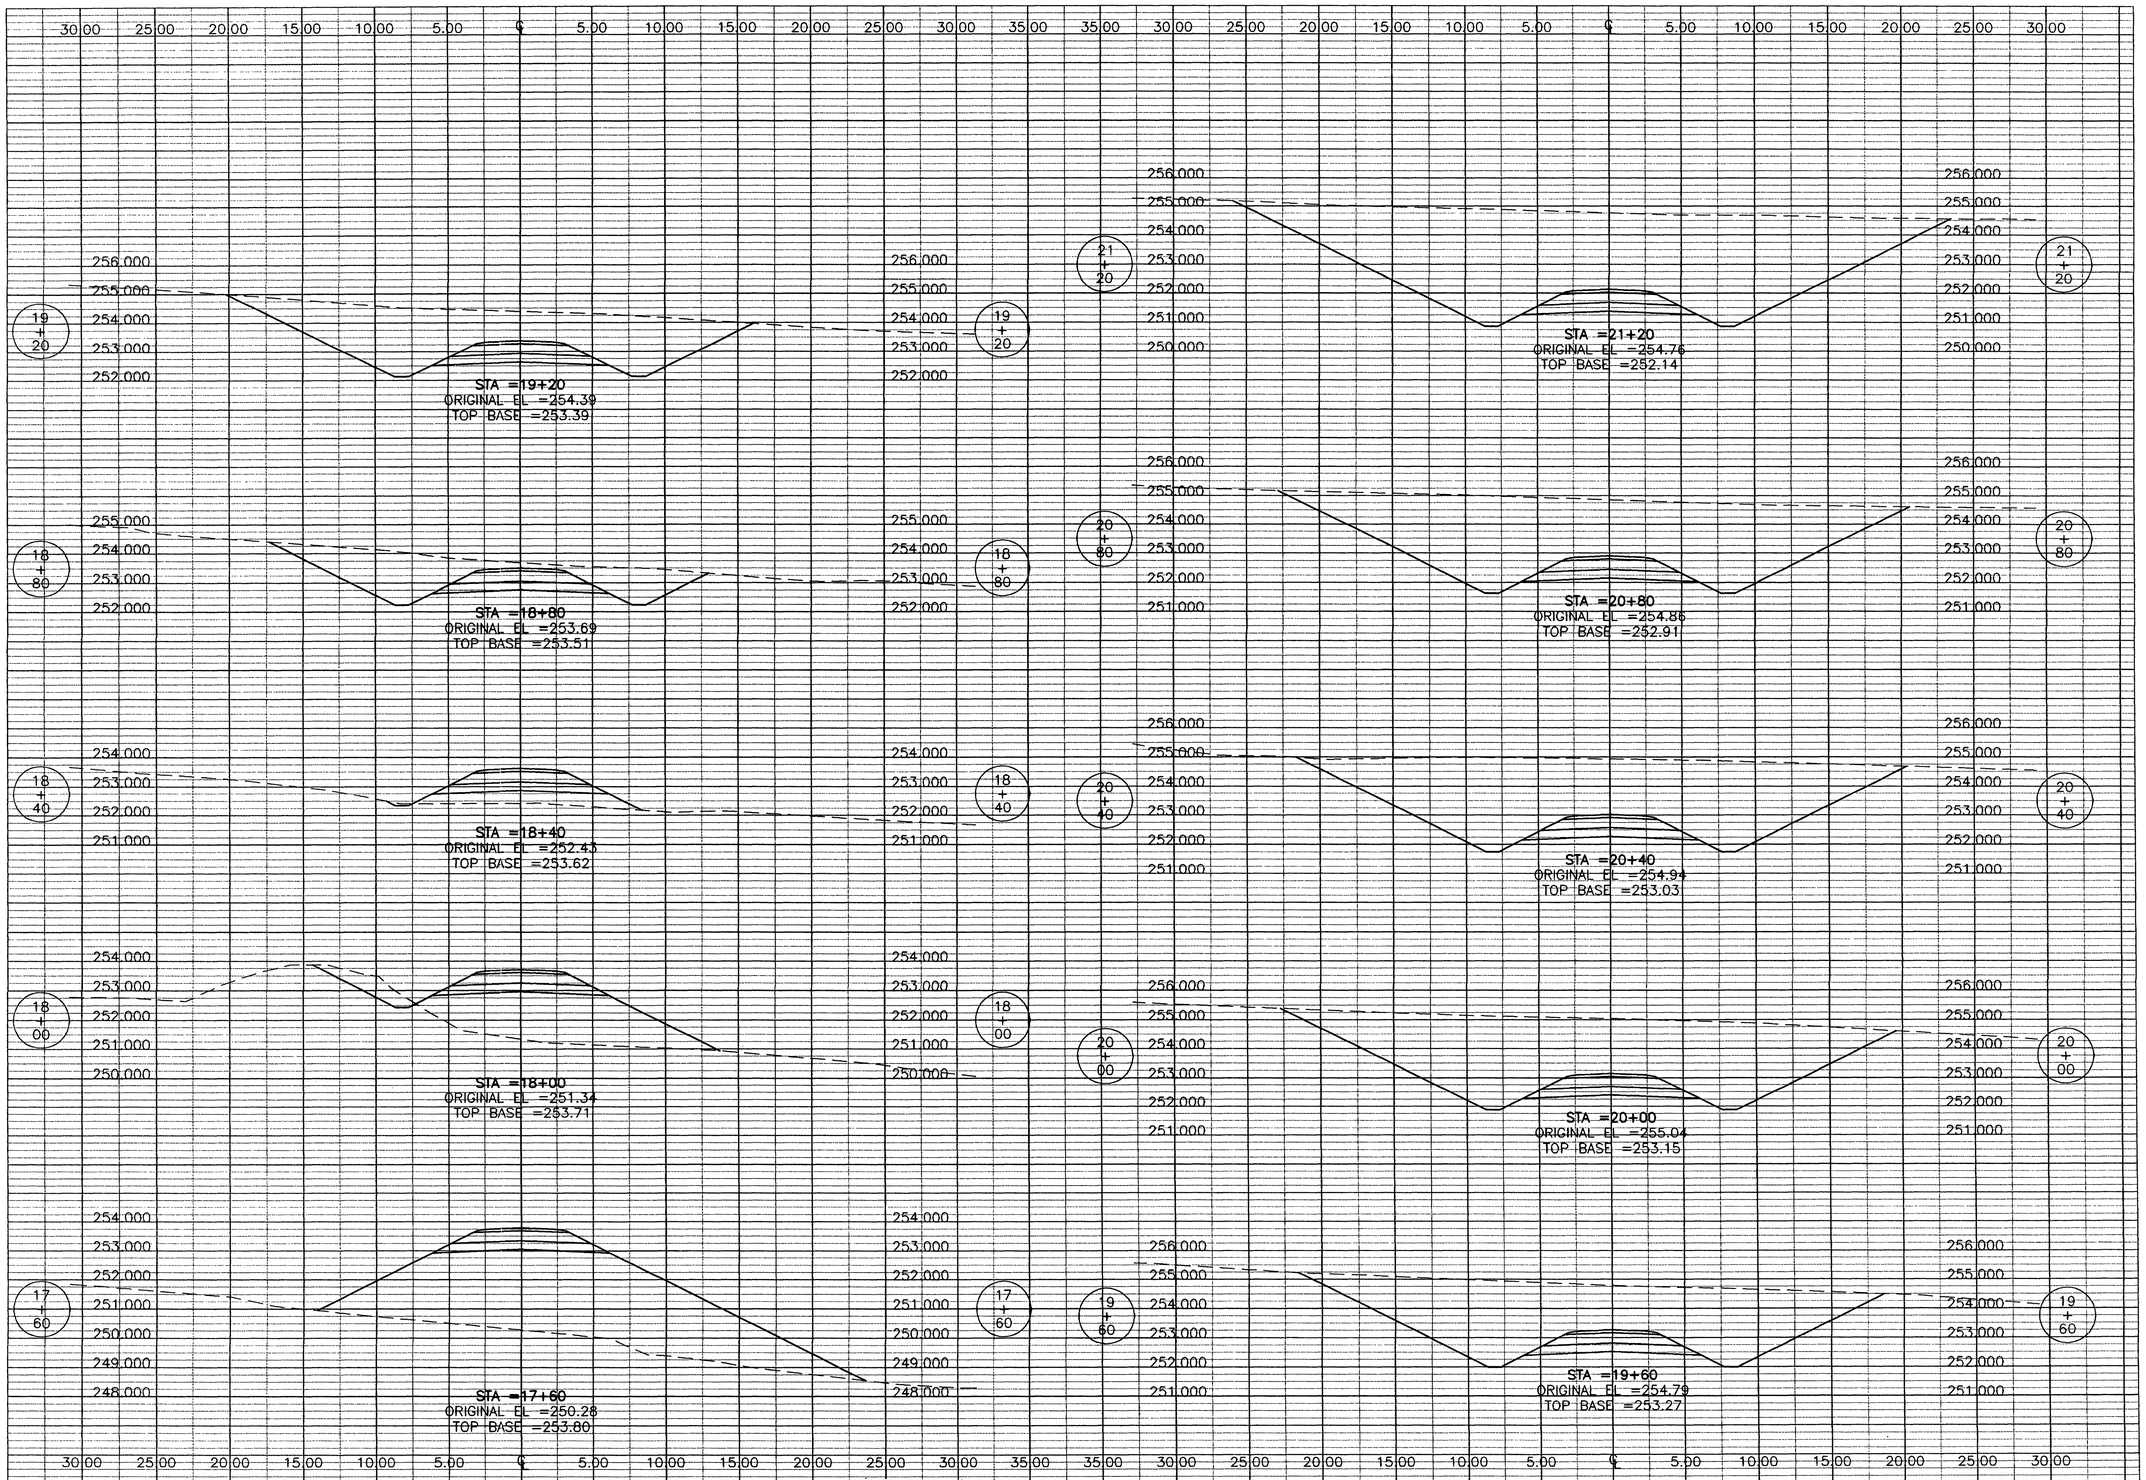

THE SEAL APPEARING ON THIS DOCUMENT WAS AUTHORIZED BY E. LAMAR FAULK ON AUGUST 8, 2001

STATE OF TEXAS
E. LAMAR FAULK
86158
LICENSED
PROFESSIONAL ENGINEER

NOTE:
SEE SHEET CD-1 FOR TYPICAL SECTION DETAIL.

TOP BASE
PROFILE GRADE (TOP OF SUBGRADE)

LEGEND
EXISTING GRADE
ROAD TEMPLATE

GRAPHIC SCALE
SCALE: 1:200 HORZ.
SCALE: 1:100 VERT.

US Army Corps of Engineers
FORT WORTH DISTRICT

POLYENGINEERING, INC.
ENGINEERS AND ARCHITECTS
POLYENGINEERING, INC.
1905 Headland Avenue
Dothan, Alabama 36303
(334) 793-4700 (voice)
(334) 793-8016 (fax)

Mark	Description	Date	Appr.
3	TITLE BLOCK EDIT, ADDED SEAL	AUG 01	ELF

Date: 19 JUNE 2001
Rev.
Sol No. DACA63-01-B-0007
Contr. No. DACA63-01-C-0016
File name:
Plot date:
Plot scale: AS SHOWN

Designed by: Rebecca S. Hand
Dwn by: J. Peaden
Ckd by: M. Dixon
Reviewed by: Scott Faulk
Submitted by: E. Lamar Faulk

U.S. ARMY ENGINEER DISTRICT
CORPS OF ENGINEERS
FORT WORTH, TEXAS

POLYENGINEERING, INC.
ENGINEERS & ARCHITECTS
DOTHAN, ALABAMA

FORT HOOD, TEXAS
DIGITAL MULTI-PURPOSE RANGE COMPLEX (DMPRC)
PN 51915
FY 01

CROSS SECTIONS
JACK MOUNTAIN TRAIL 2

Sheet reference number:
CX-36
Sheet of

Contr No. DACA63-01-C-0016

00690

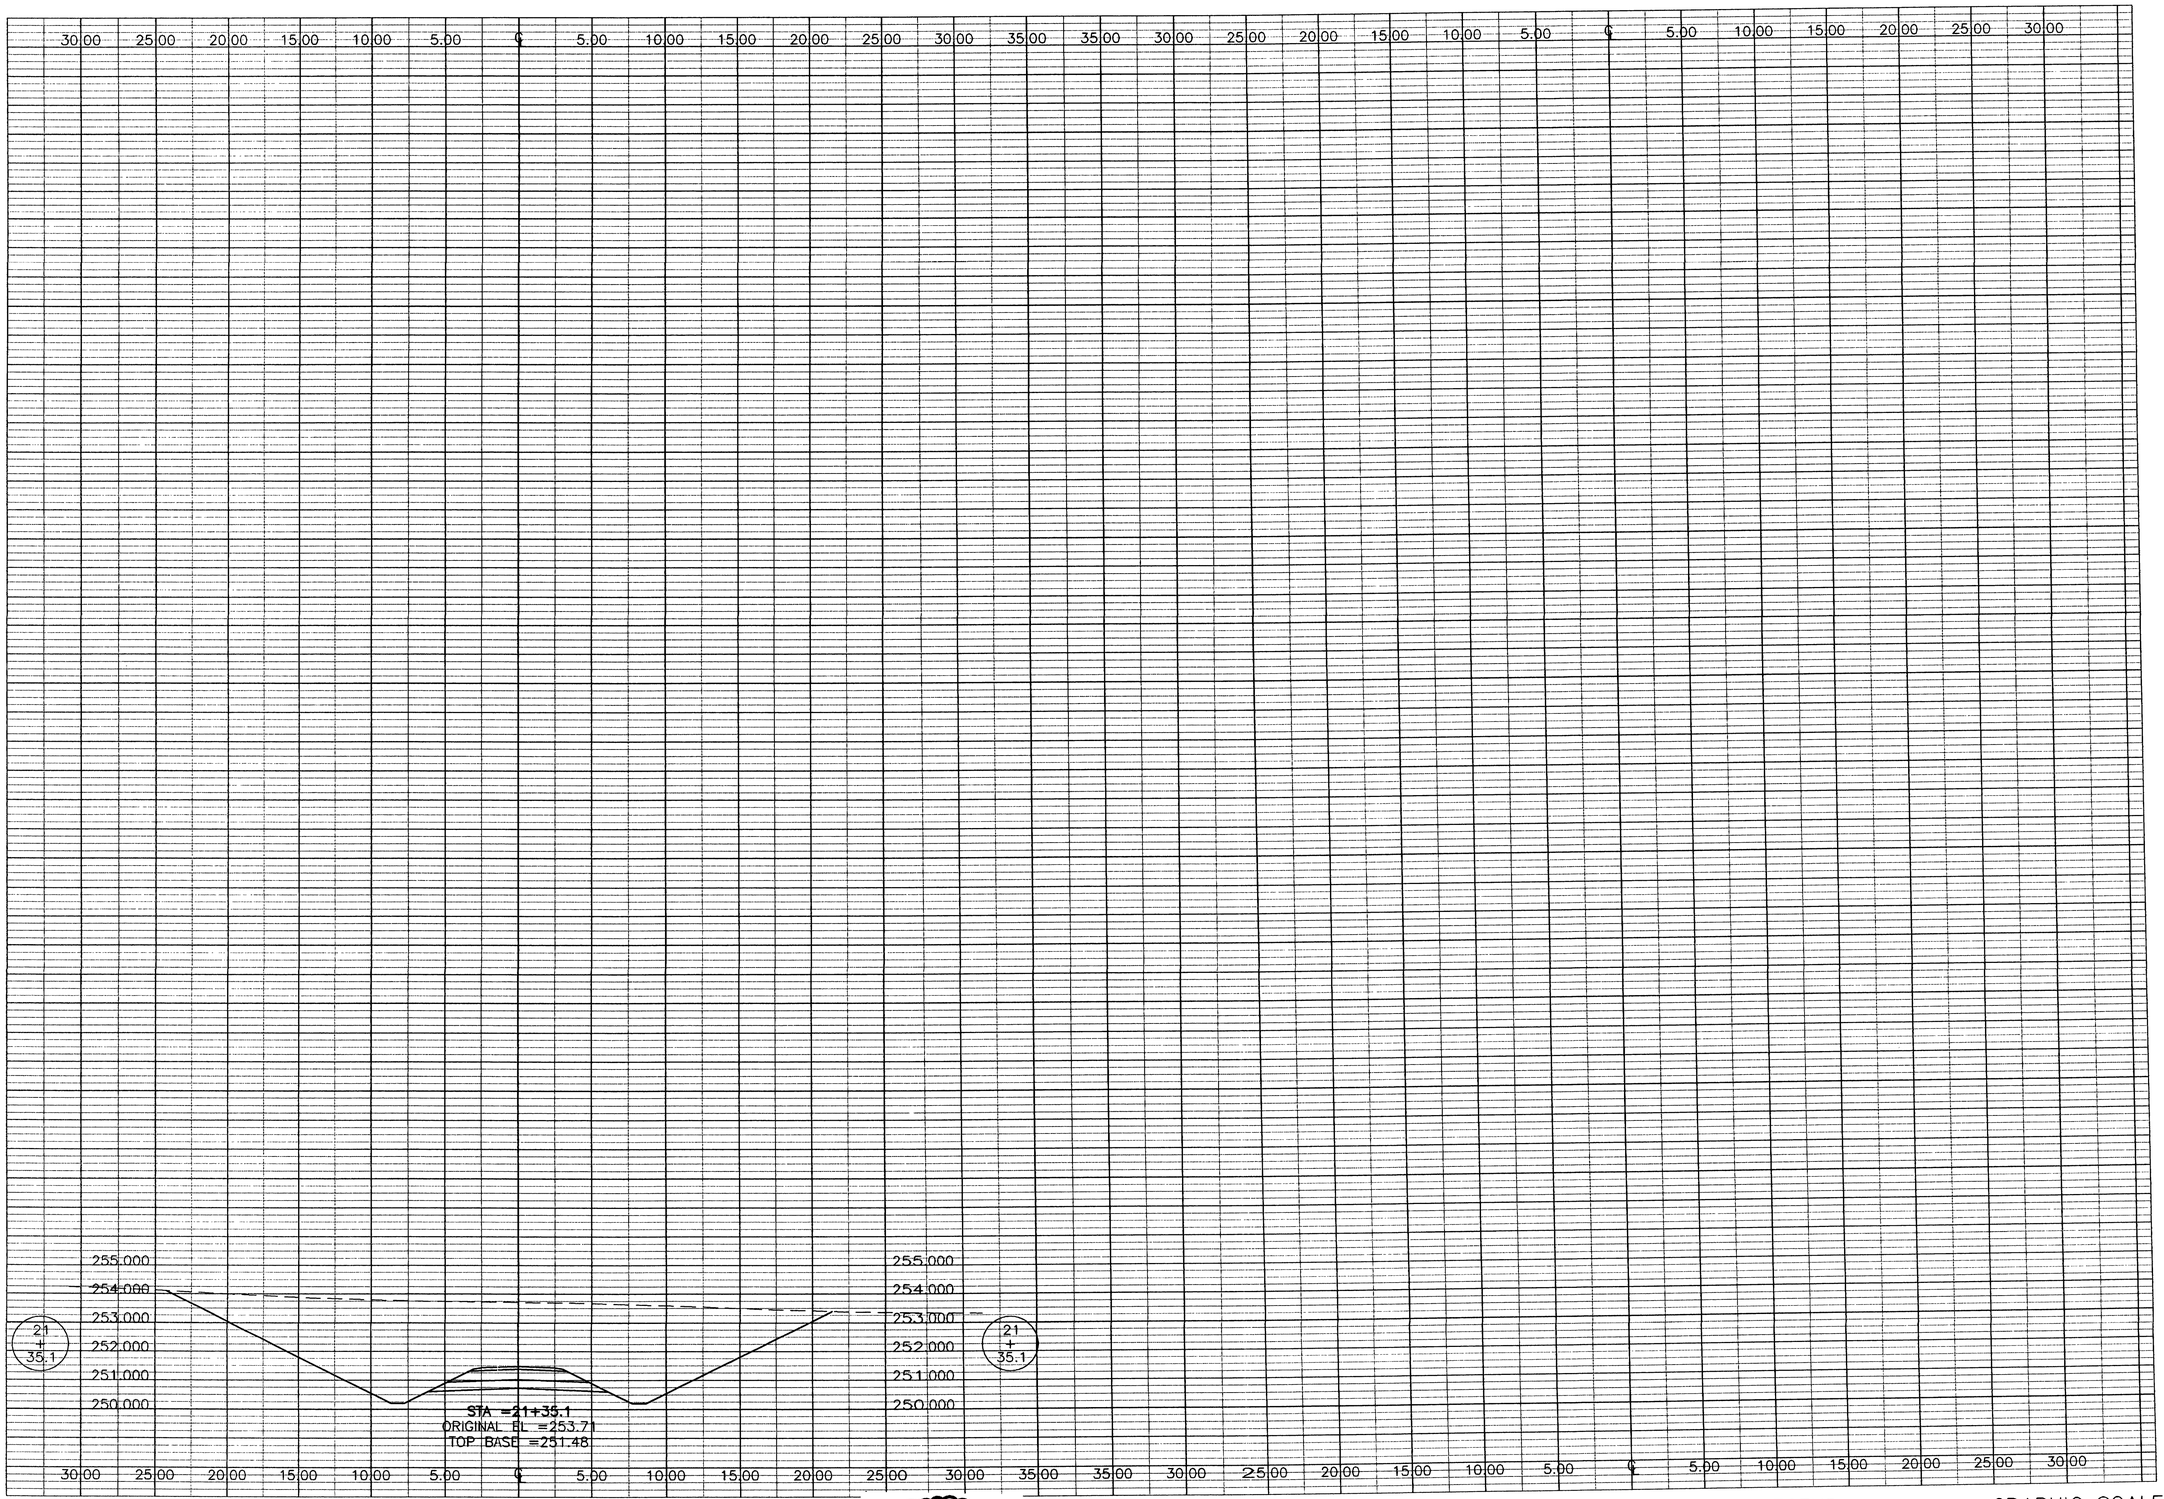

THE SEAL APPEARING ON THIS DOCUMENT WAS AUTHORIZED BY E. LAMAR FAULK ON AUGUST 8, 2001

STATE OF TEXAS
E. LAMAR FAULK
86158
LICENSED
PROFESSIONAL ENGINEER

NOTE:
SEE SHEET CD-1 FOR TYPICAL SECTION DETAIL.

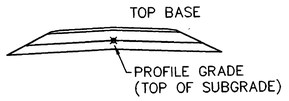

LEGEND

EXISTING GRADE
ROAD TEMPLATE

GRAPHIC SCALE

4 2 0 2 4
SCALE: 1:200 HORZ.
2 1 0 1 2
SCALE: 1:100 VERT.

US Army Corps of Engineers
FORT WORTH DISTRICT

POLYENGINEERING, INC.
Engineers and Architects
POLYENGINEERING, INC.
1906 Reedland Avenue
Dothan, Alabama 36303
(334) 793-4700 (voice)
(334) 793-8015 (fax)

Mark	Description	Date	Appr.
3	TITLE BLOCK EDIT, ADDED SEAL	AUG 01	ELF

Date: 18 JUNE 2001
Rev:
Sol. No.: DACA63-01-B-0007
Contr. No.: DACA63-01-C-0016
File name:
Plot date:
Plot scale: AS SHOWN

Designed by: Rebecca S. Pound
Dwn by: J. Peaden
Ckd by: M. Dixon
Reviewed by: Scott Faulk
Submitted by: E. Lamar Faulk

U.S. ARMY ENGINEER DISTRICT
CORPS OF ENGINEERS
FORT WORTH, TEXAS

POLYENGINEERING, INC.
ENGINEERS & ARCHITECTS
DOTHAN, ALABAMA

FORT HOOD, TEXAS
DIGITAL MULTI-PURPOSE RANGE COMPLEX (DMPRC), FY 01
PN 51915

CROSS SECTIONS
JACK MOUNTAIN
TRAIL 2

Sheet reference number:
CX-37
Sheet of

Contr No. DACA63-01-C-0016

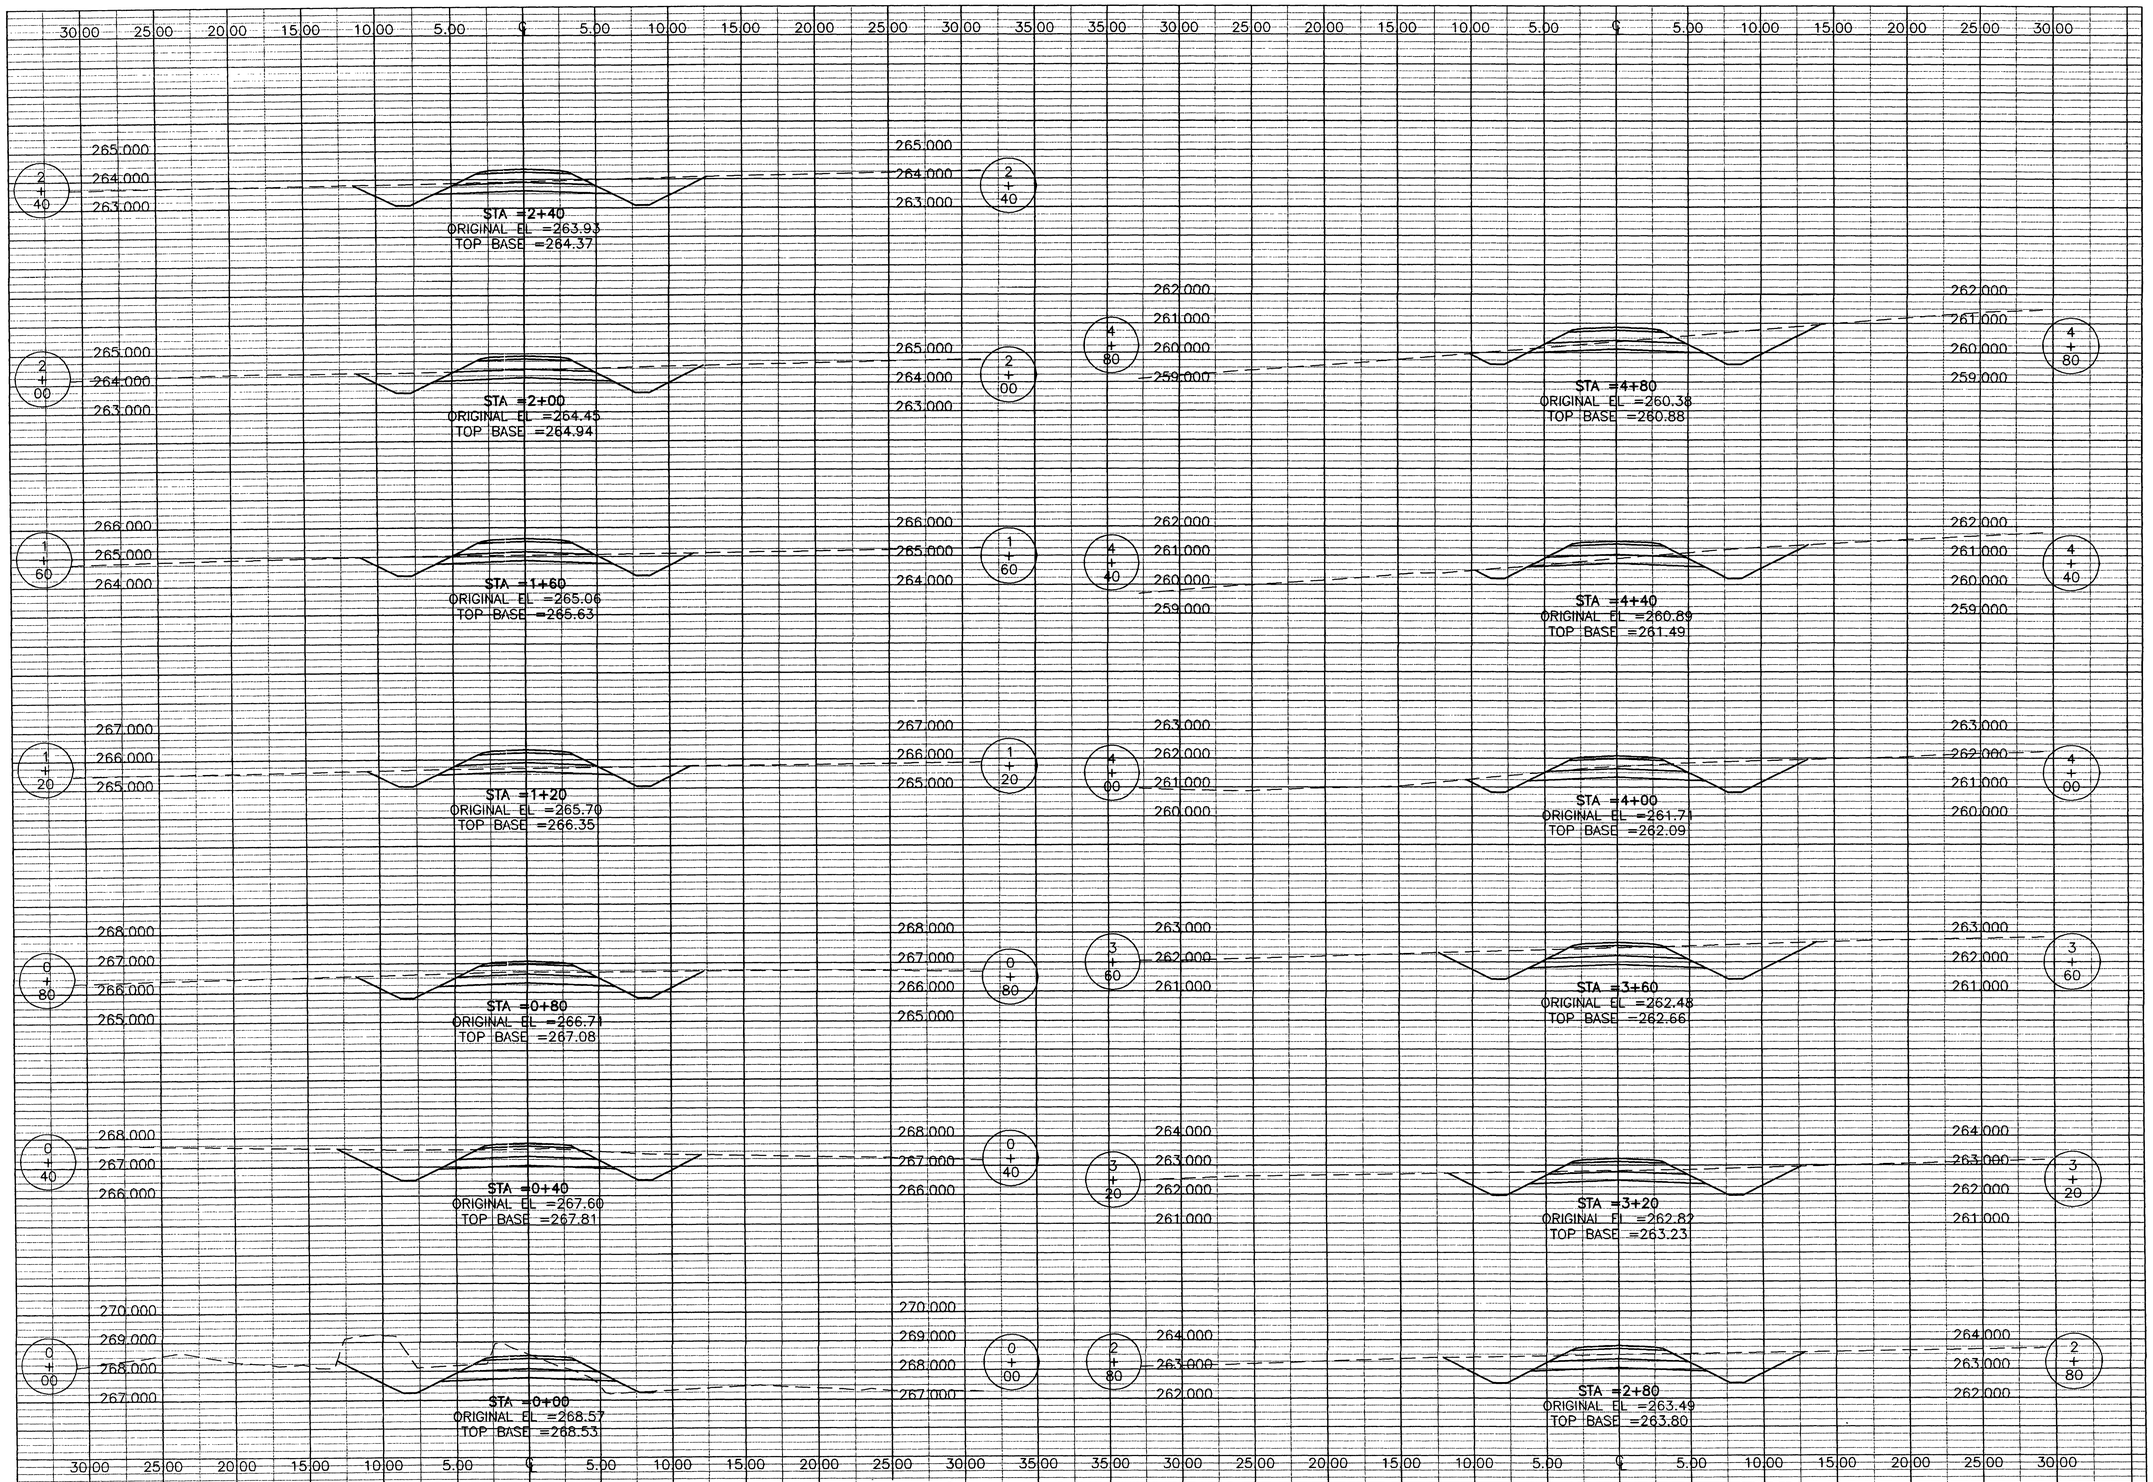

THE SEAL APPEARING ON THIS DOCUMENT WAS AUTHORIZED BY E. LAMAR FAULK ON AUGUST 8, 2001

STATE OF TEXAS
E. LAMAR FAULK
86158
LICENSED
PROFESSIONAL ENGINEER

NOTE:
SEE SHEET CD-1 FOR TYPICAL SECTION DETAIL.

TOP BASE
PROFILE GRADE (TOP OF SUBGRADE)

LEGEND
EXISTING GRADE
ROAD TEMPLATE

GRAPHIC SCALE
4 2 0 2 4
SCALE: 1:200 HORZ.
2 1 0 1 2
SCALE: 1:100 VERT.

US Army Corps of Engineers
FORT WORTH DISTRICT

POLYENGINEERING, INC.
ENGINEERS & ARCHITECTS
1905 Headland Avenue
Dothan, Alabama 36805
(334) 793-4700 (voice)
(334) 793-8016 (fax)

Mark	Description	Date	Appr.
3	TITLE BLOCK EDIT, ADDED SEAL	AUG 01	ELF

Designed by: Rebecca S. Hand
Dwn by: J. Peeden
Ckd by: M. Dixon
Reviewed by: Scott Faulk
Submitted by: E. Lamar Faulk
Date: 18 JUNE 2001
Rev.
Sol No. DACA63-01-B-0007
Contr No. DACA63-01-C-0016
File name:
Plot date:
Plot scale: AS SHOWN

U.S. ARMY ENGINEER DISTRICT
CORPS OF ENGINEERS
FORT WORTH, TEXAS

POLYENGINEERING, INC.
ENGINEERS & ARCHITECTS
DOTHAN, ALABAMA

FORT HOOD, TEXAS
DIGITAL MULTI-PURPOSE RANGE COMPLEX (DMPRC)
PN 51915
FY 01

CROSS SECTIONS
JACK MOUNTAIN
TRAIL 3

Sheet reference number:
CX-38
Sheet of

Contr No. DACA63-01-C-0016

00690040

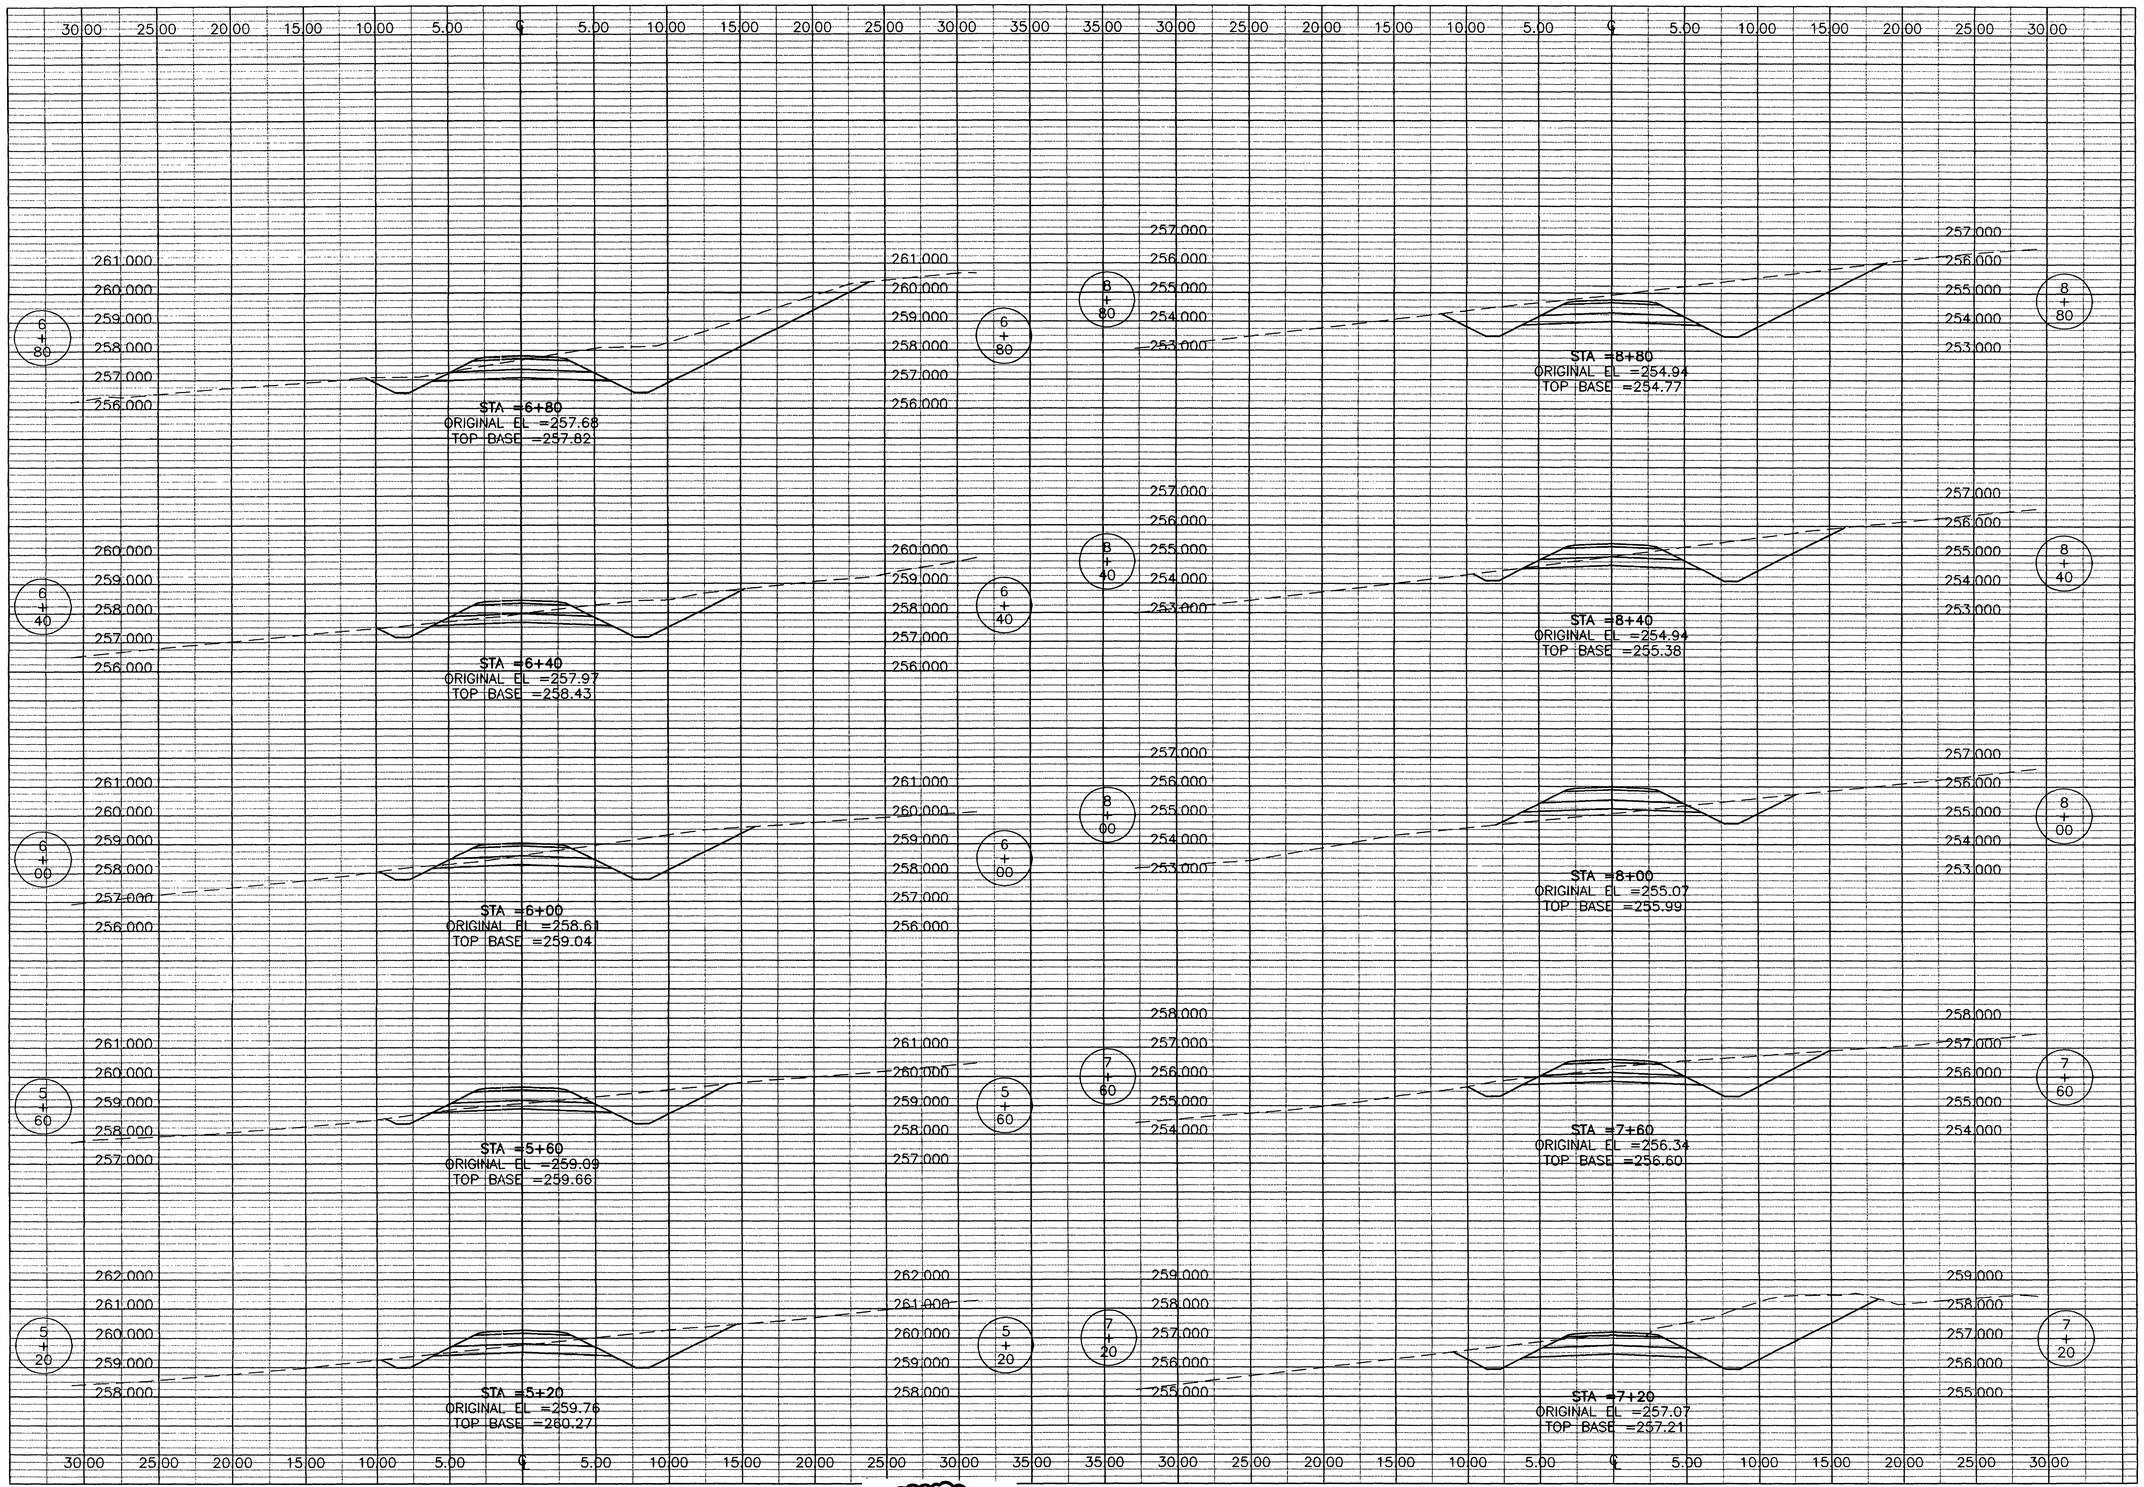

THE SEAL APPEARING ON THIS DOCUMENT WAS AUTHORIZED BY E. LAMAR FAULK ON AUGUST 8, 2001

STATE OF TEXAS
E. LAMAR FAULK
86158
LICENSED
PROFESSIONAL ENGINEER

NOTE:
SEE SHEET CD-1 FOR TYPICAL SECTION DETAIL.

TOP BASE
PROFILE GRADE (TOP OF SUBGRADE)

LEGEND
EXISTING GRADE
ROAD TEMPLATE

GRAPHIC SCALE
4 2 0 2 4
SCALE: 1:200 HORZ.
2 1 0 1 2
SCALE: 1:100 VERT.

US Army Corps of Engineers
FORT WORTH DISTRICT

POLYENGINEERING, INC.
ENGINEERS AND ARCHITECTS
POLYENGINEERING, INC.
1906 Headland Avenue
Dothan, Alabama 36303
(334) 793-2703 (voice)
(334) 793-9016 (fax)

Mark	Description	Date	Appr.
1	TITLE BLOCK EDIT, ADDED SEAL	AUG 01	ELF

Rev.

Date: JUNE 2001
Sol No. DACA63-01-B-0007
Contr No. DACA63-01-C-0016
File name:
Plot date:
Plot scale: AS SHOWN

Designed by: Rebecca S. Hand
Drn by: J. Paulsen
Ckd by: M. Dixon
Reviewed by: Scott Faulk
Submitted by: E. Lamar Faulk

U.S. ARMY ENGINEER DISTRICT
CORPS OF ENGINEERS
FORT WORTH, TEXAS

POLYENGINEERING, INC.
ENGINEERS & ARCHITECTS
DOTHAN, ALABAMA

FORT HOOD, TEXAS
DIGITAL MULTI-PURPOSE RANGE COMPLEX (DMPRC)
PN 51915
FY 01

CROSS SECTIONS
JACK MOUNTAIN TRAIL 3

Sheet reference number:
CX-39
Sheet of

Contr No. DACA63-01-C-0016

00690000

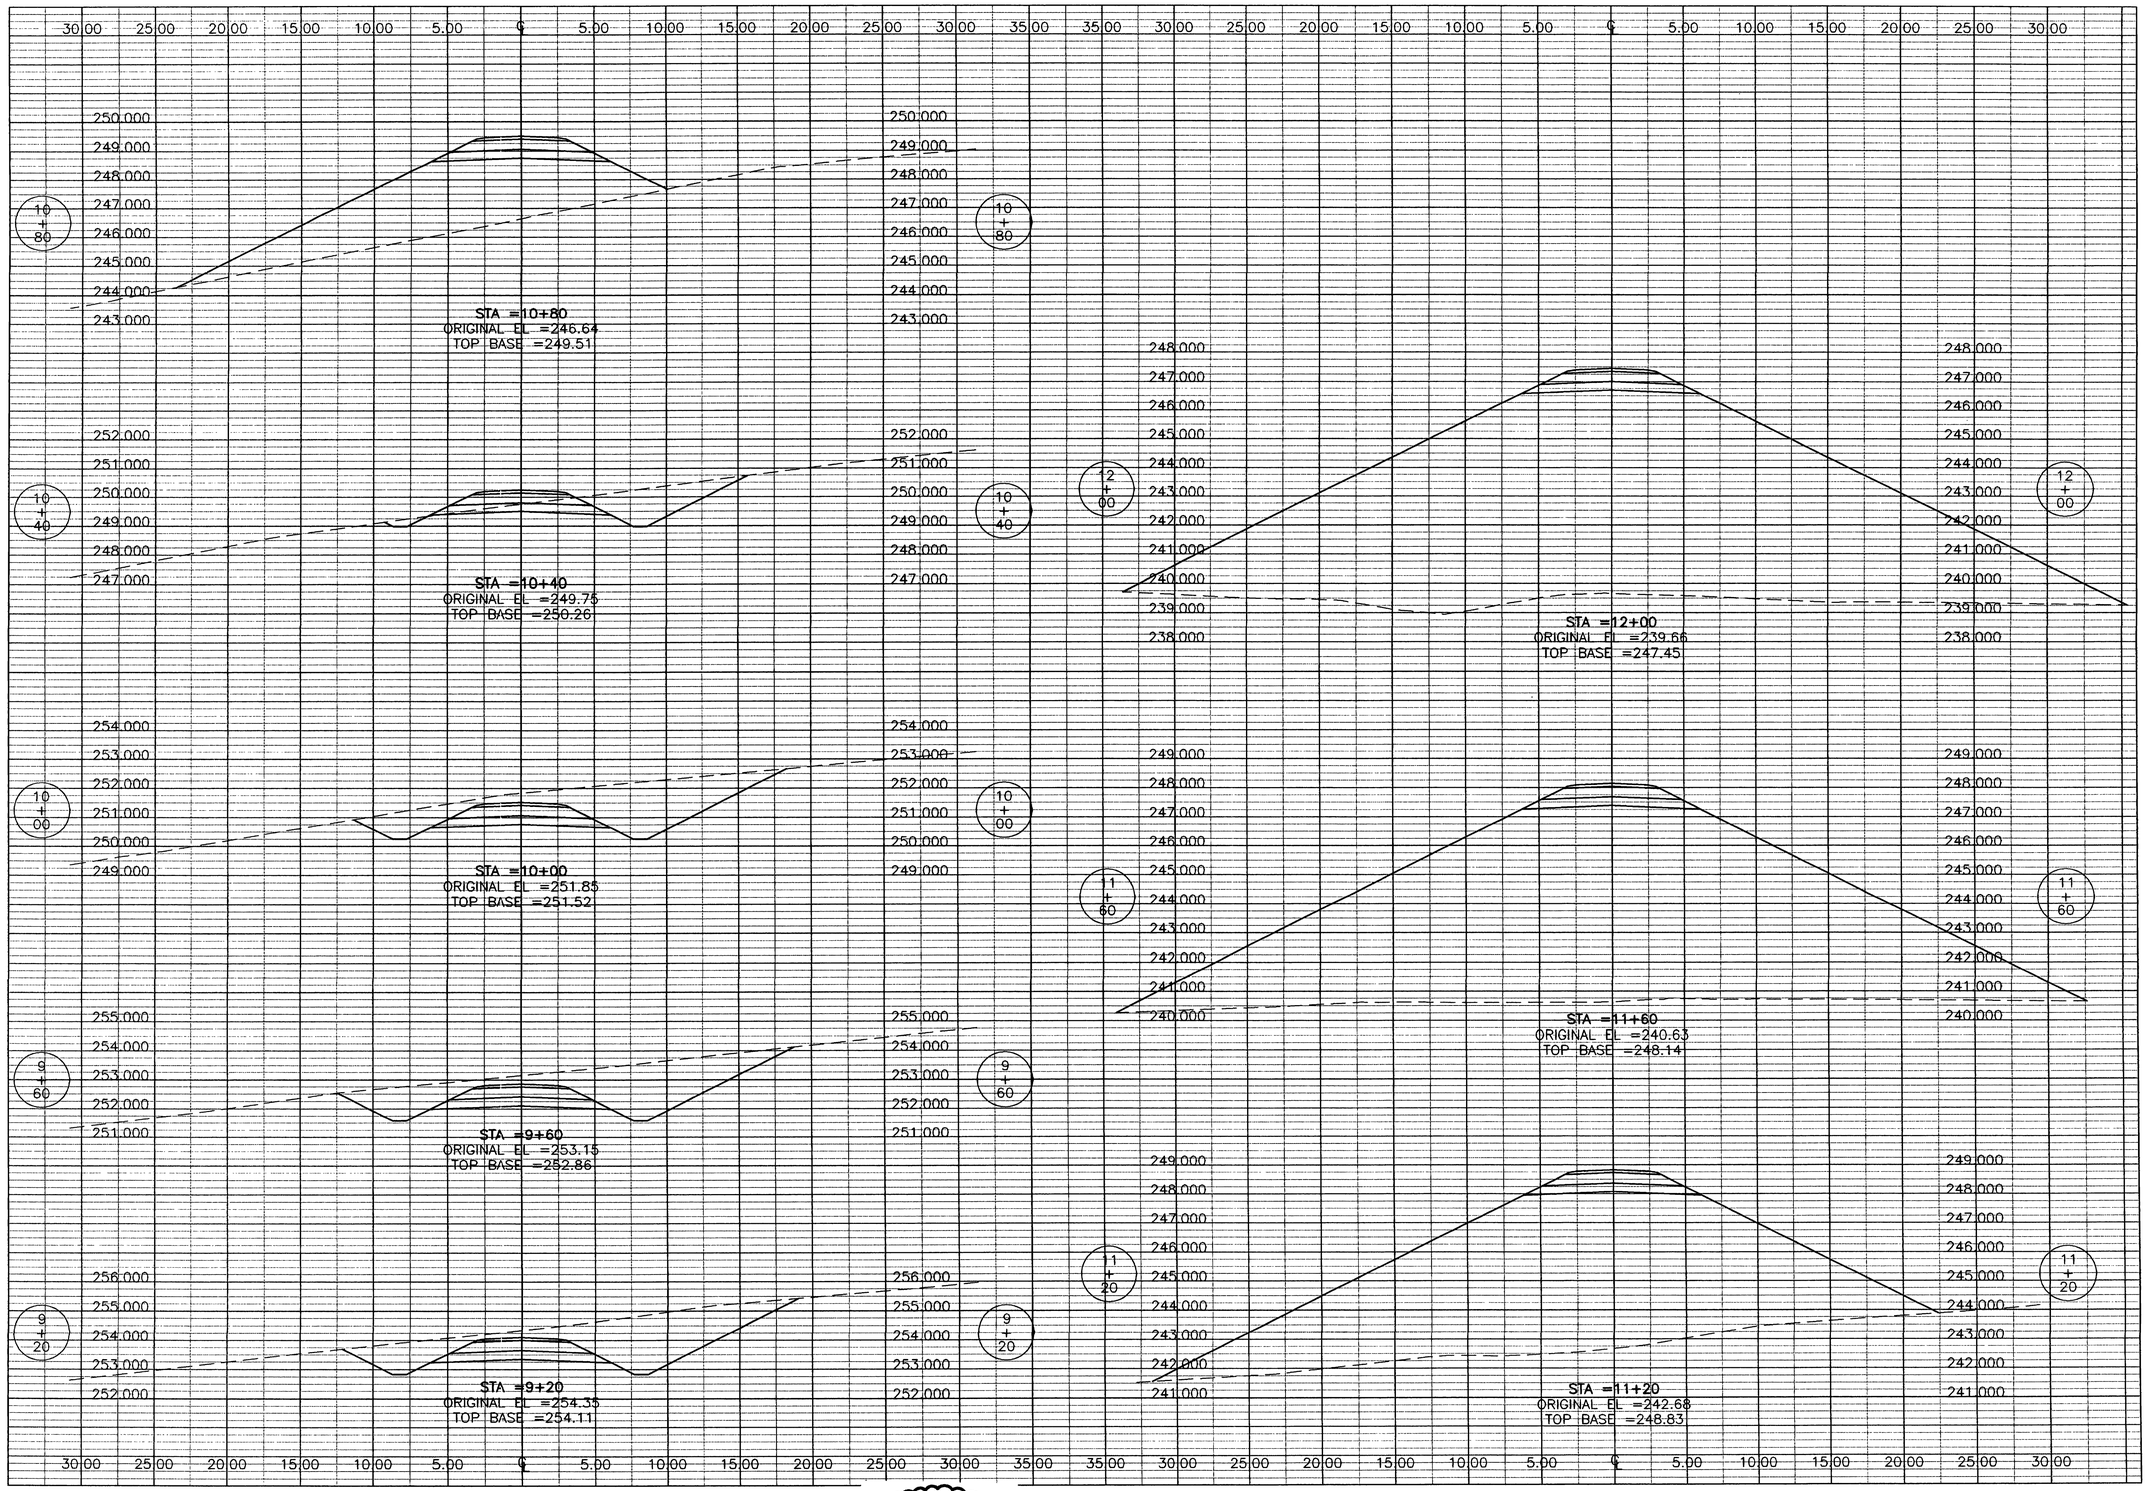

THE SEAL APPEARING ON THIS DOCUMENT WAS AUTHORIZED BY E. LAMAR FAULK ON AUGUST 8, 2001

STATE OF TEXAS — E. LAMAR FAULK — 66158 — LICENSED PROFESSIONAL ENGINEER

NOTE:
SEE SHEET CD-1 FOR TYPICAL SECTION DETAIL.

TOP BASE
PROFILE GRADE (TOP OF SUBGRADE)

LEGEND
EXISTING GRADE
ROAD TEMPLATE

GRAPHIC SCALE
SCALE: 1:200 HORZ.
SCALE: 1:100 VERT.

US Army Corps of Engineers
FORT WORTH DISTRICT

POLYENGINEERING, INC.
ENGINEERS AND ARCHITECTS
1900 Hartford Avenue
Dothan, Alabama 36303
(334) 793-4700 (voice)
(334) 793-9618 (fax)

Mark	Description	Date	Appr.
3	TITLE BLOCK EDIT, ADDED SEAL	AUG. 01	ELF

Designed by: Rebecca S. Hand
Drwn by: J. Bowden
Ckd by: M. Dixon
Reviewed by: Scott Faulk
Submitted by: E. Lamar Faulk
Date: 18 JUNE 2001
Rev.
Sol. No. DACA63-01-B-0007
Contr. No. DACA63-01-C-0016
Plot date:
Plot scale: AS SHOWN

U.S. ARMY ENGINEER DISTRICT
CORPS OF ENGINEERS
FORT WORTH, TEXAS

POLYENGINEERING, INC.
ENGINEERS, & ARCHITECTS
DOTHAN, ALABAMA

FORT HOOD, TEXAS
DIGITAL MULTI-PURPOSE RANGE COMPLEX (DMPRC)
PN 51915 FY 01

CROSS SECTIONS
JACK MOUNTAIN TRAIL 3

Sheet reference number:
CX-40
Sheet of

Contr No. DACA63-01-C-0016

00690560

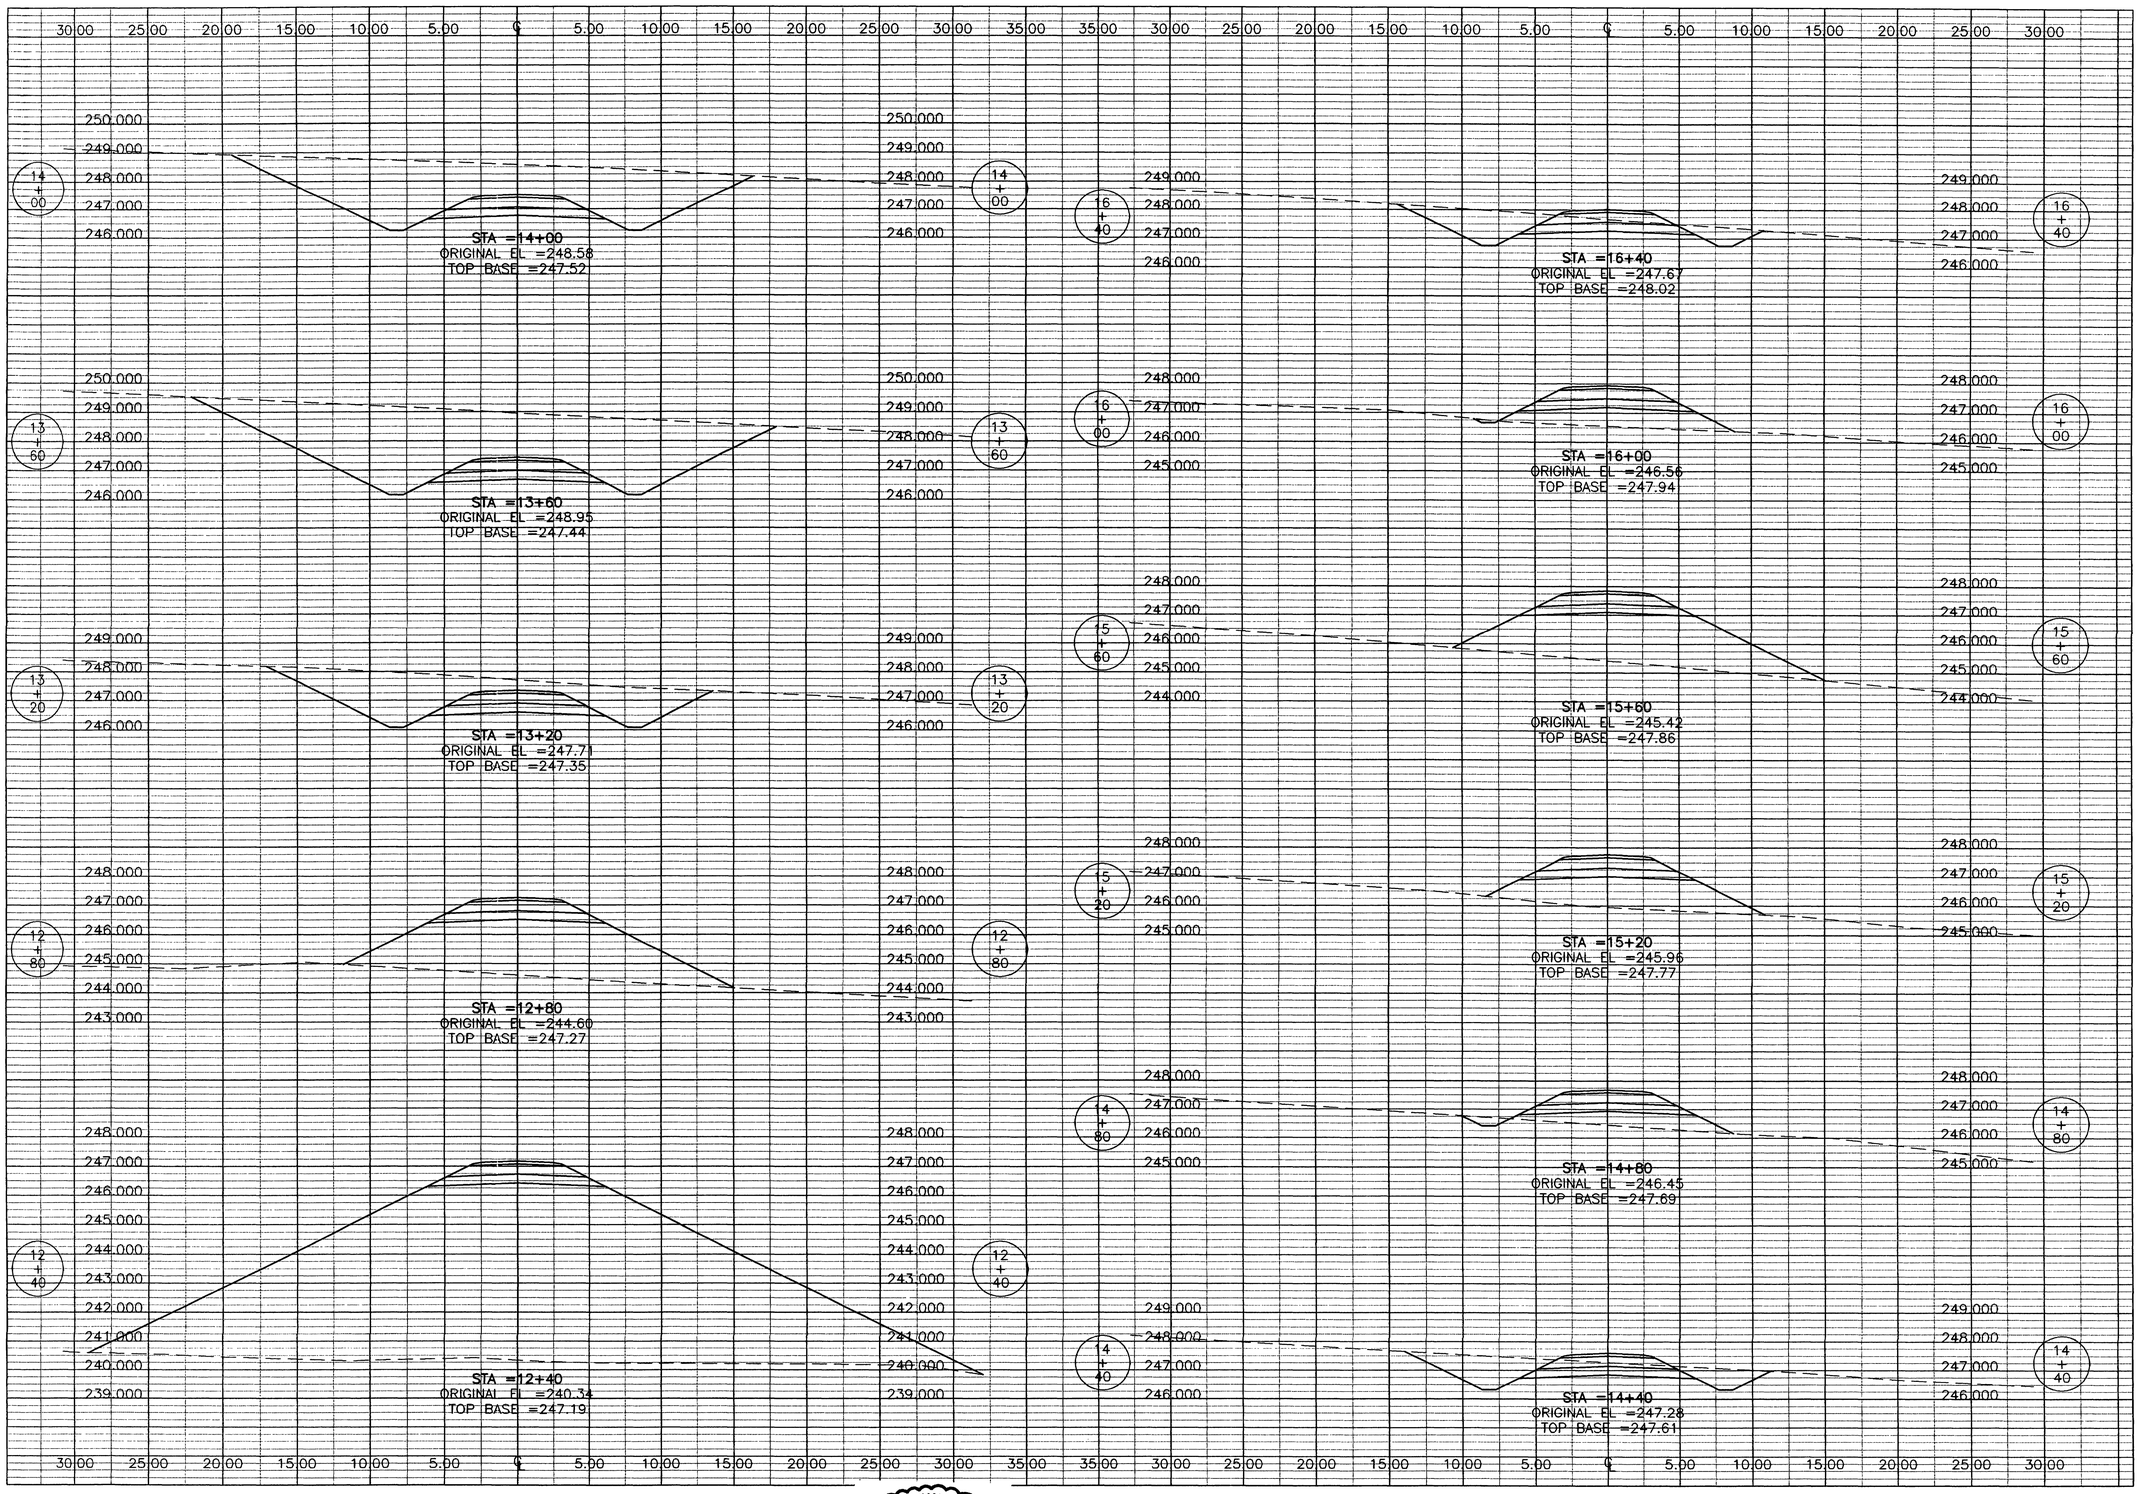

THE SEAL APPEARING ON THIS DOCUMENT WAS AUTHORIZED BY E. LAMAR FAULK ON AUGUST 8, 2001

STATE OF TEXAS · E. LAMAR FAULK · 86158 · LICENSED · PROFESSIONAL ENGINEER

NOTE:
SEE SHEET CD-1 FOR TYPICAL SECTION DETAIL.

TOP BASE
PROFILE GRADE (TOP OF SUBGRADE)

LEGEND
EXISTING GRADE
ROAD TEMPLATE

GRAPHIC SCALE
4 2 0 2 4
SCALE: 1:200 HORZ.
2 1 0 1 2
SCALE: 1:100 VERT.

US Army Corps of Engineers
FORT WORTH DISTRICT

POLYENGINEERING, INC.
ENGINEERS AND ARCHITECTS
1935 Headland Avenue
Dothan, Alabama 36305
(334) 793-4706 (voice)
(334) 793-9016 (fax)

Mark	Description	Date	Appr.
1	TITLE BLOCK EDIT, ADDED SEAL	AUG 01	ELF

Date: 13 JUNE 2001 Rev.
Sol. No. DACA63-01-B-0007
Contr. No. DACA63-01-C-0016
File name:
Plot date:
Plot scale: AS SHOWN

Designed by: Reno Sy S. Hand
Drawn by: J. Pressen
Chkd by: M. Dixon
Reviewed by: Scott Faulk
Submitted by: E. Lamar Faulk

U.S. ARMY ENGINEER DISTRICT
CORPS OF ENGINEERS
FORT WORTH, TEXAS

POLYENGINEERING, INC.
ENGINEERS & ARCHITECTS
DOTHAN, ALABAMA

FORT HOOD, TEXAS
DIGITAL MULTI-PURPOSE RANGE COMPLEX
(DMPRC)
PN 513915 FY 01

CROSS SECTIONS
JACK MOUNTAIN
TRAIL 3

Sheet reference number:
CX-41
Sheet of

Contr No. DACA63-01-C-0016

00690870

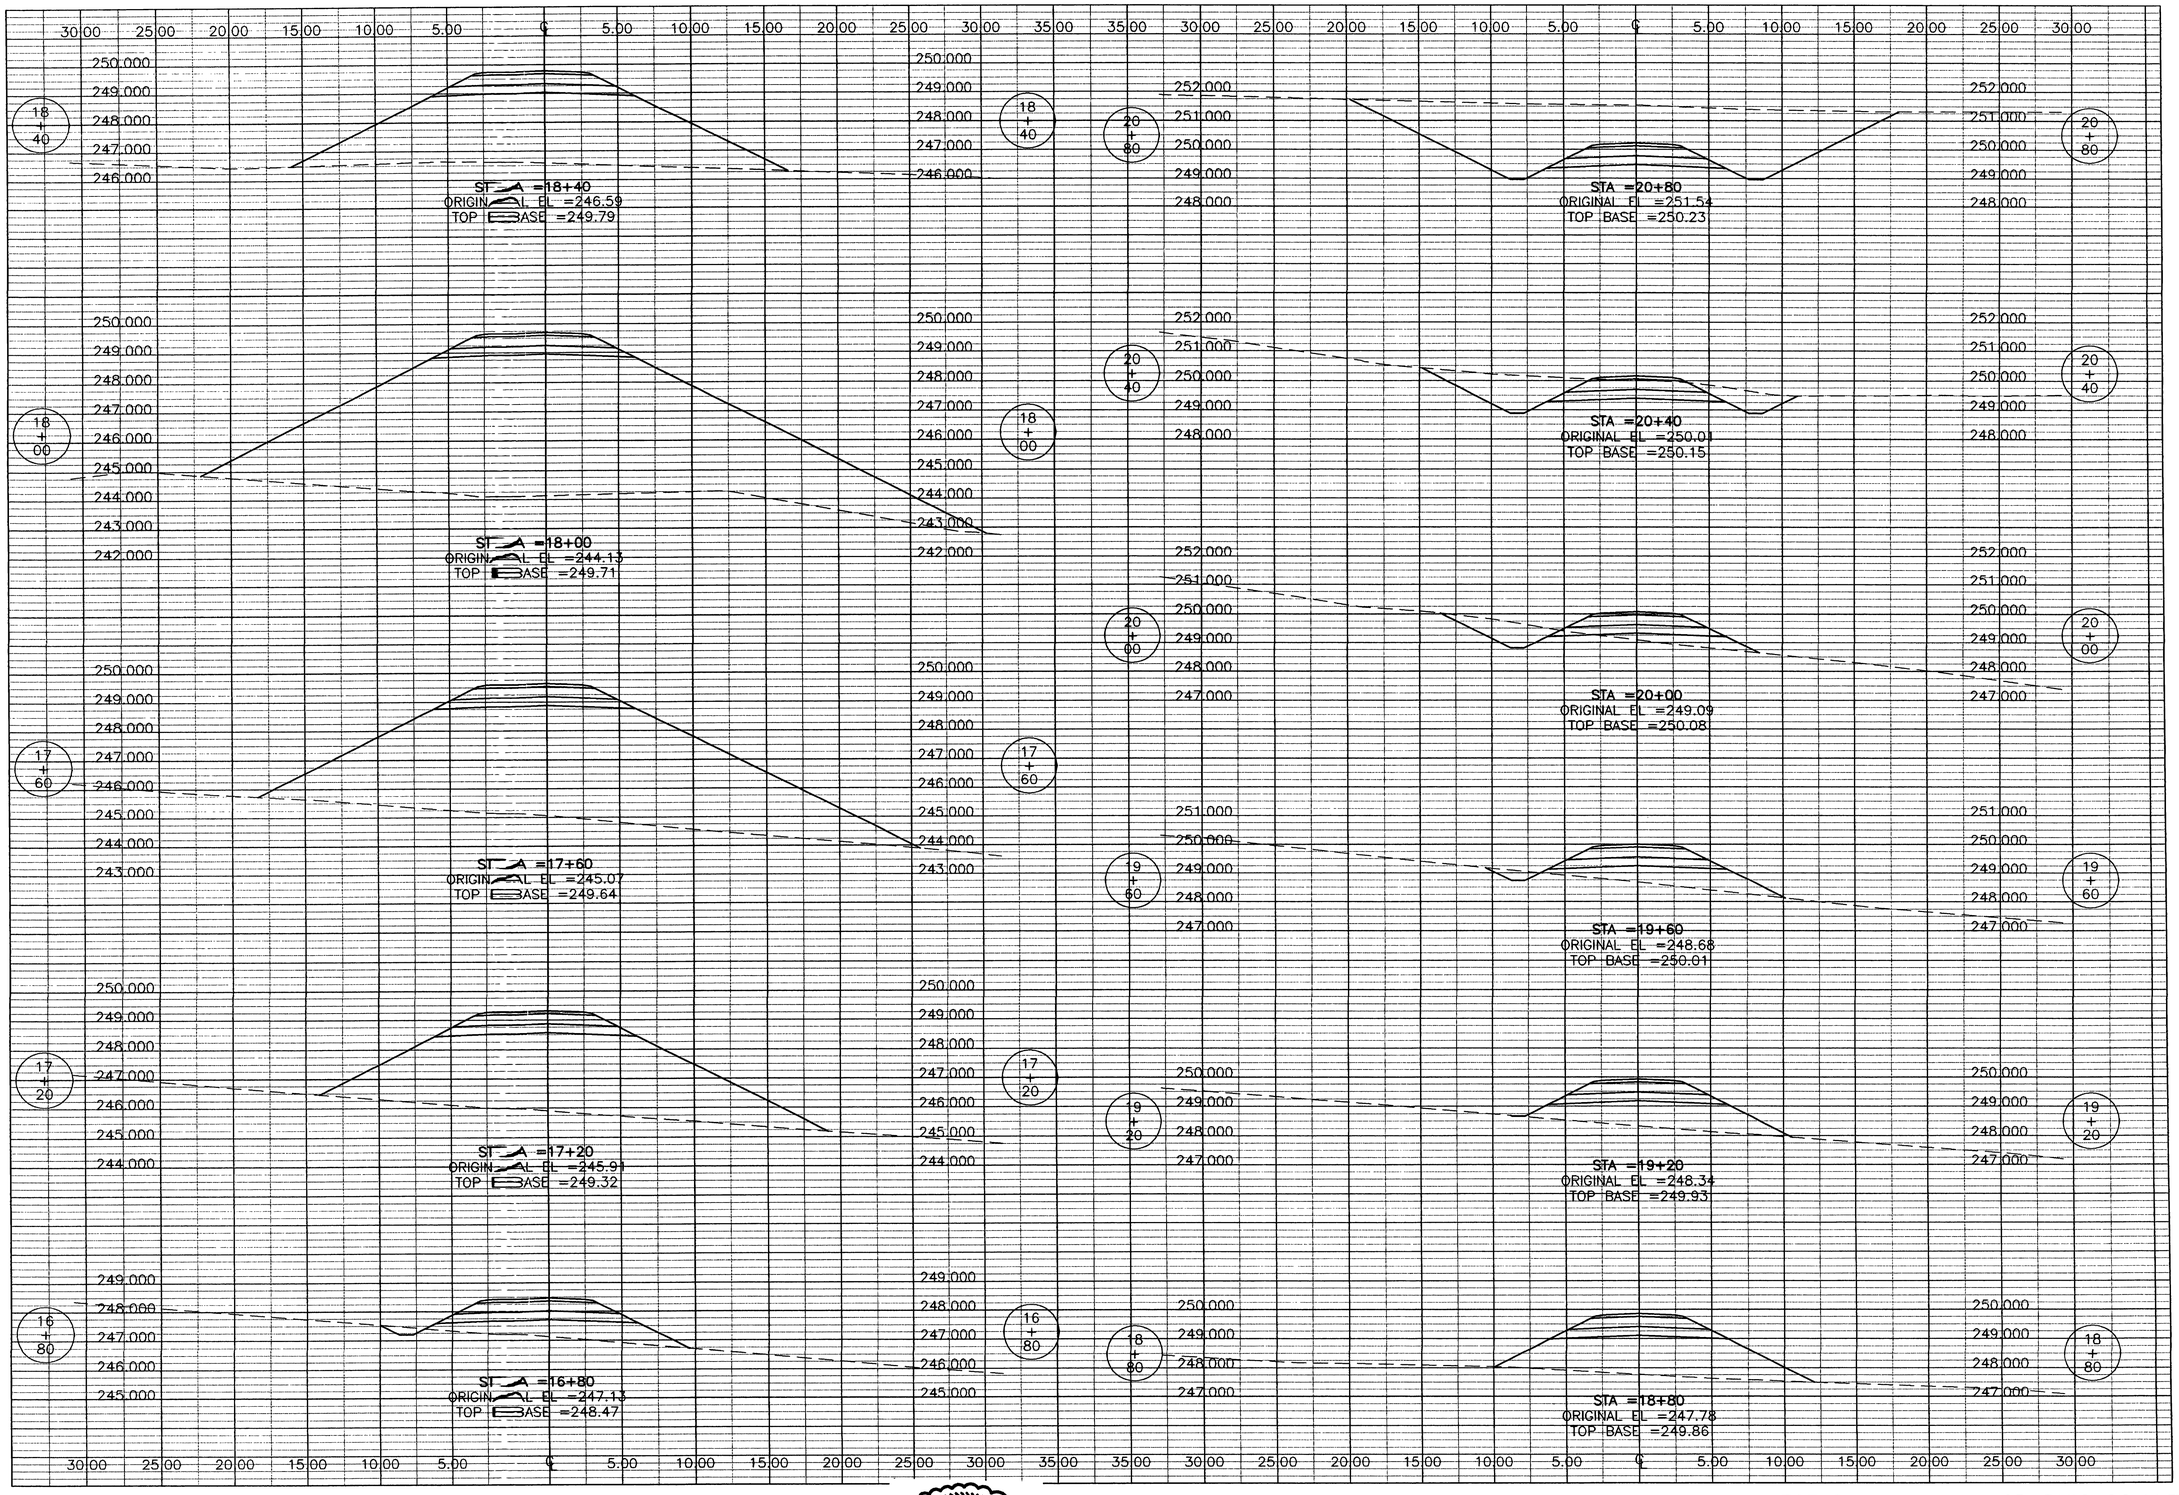

THE SEAL APPEARING ON THIS DOCUMENT WAS AUTHORIZED BY E. LAMAR FAULK ON AUGUST 8, 2001

STATE OF TEXAS
E. LAMAR FAULK
86158
LICENSED
PROFESSIONAL ENGINEER

NOTE:
SEE SHEET CD-1 FOR TYPICAL SECTION DETAIL.

TOP BASE
PROFILE GRADE (TOP OF SUBGRADE)

LEGEND
EXISTING GRADE
ROAD TEMPLATE

GRAPHIC SCALE
4 2 0 2 4
SCALE: 1:200 HORZ.
2 1 0 1 2
SCALE: 1:100 VERT.

US Army Corps of Engineers
FORT WORTH DISTRICT

POLYENGINEERING, INC.
ENGINEERS AND ARCHITECTS
POLYENGINEERING, INC.
1005 Headland Avenue
Dothan, Alabama 36305
(334) 793-4700 (voice)
(334) 793-8015 (fax)

Mark	Description	Date	Appr.
1	TITLE BLOCK EDIT, ADDED SEAL	AUG 01	ELF

Designed by: Rebecca S. Hand
Dwn by: J. Freeden
Ckd by: M. Dixon
Reviewed by: Scott Faulk
Submitted by: E. Lamar Faulk
Date: 18 JUNE 2001
Rev.
Sol. No. DACA63-01-B-0007
Contr. No. DACA63-01-C-0016
File name:
Plot date:
Plot scale: AS SHOWN

U.S. ARMY ENGINEER DISTRICT
CORPS OF ENGINEERS
FORT WORTH, TEXAS

POLYENGINEERING, INC.
ENGINEERS & ARCHITECTS
DOTHAN, ALABAMA

FORT HOOD, TEXAS
DIGITAL MULTI-PURPOSE RANGE COMPLEX (DMPRC)
PN 51915
PF 01

CROSS SECTIONS
JACK MOUNTAIN TRAIL 3

Sheet reference number:
CX-42
Sheet of

Contr No. DACA63-01-C-0016

00690000

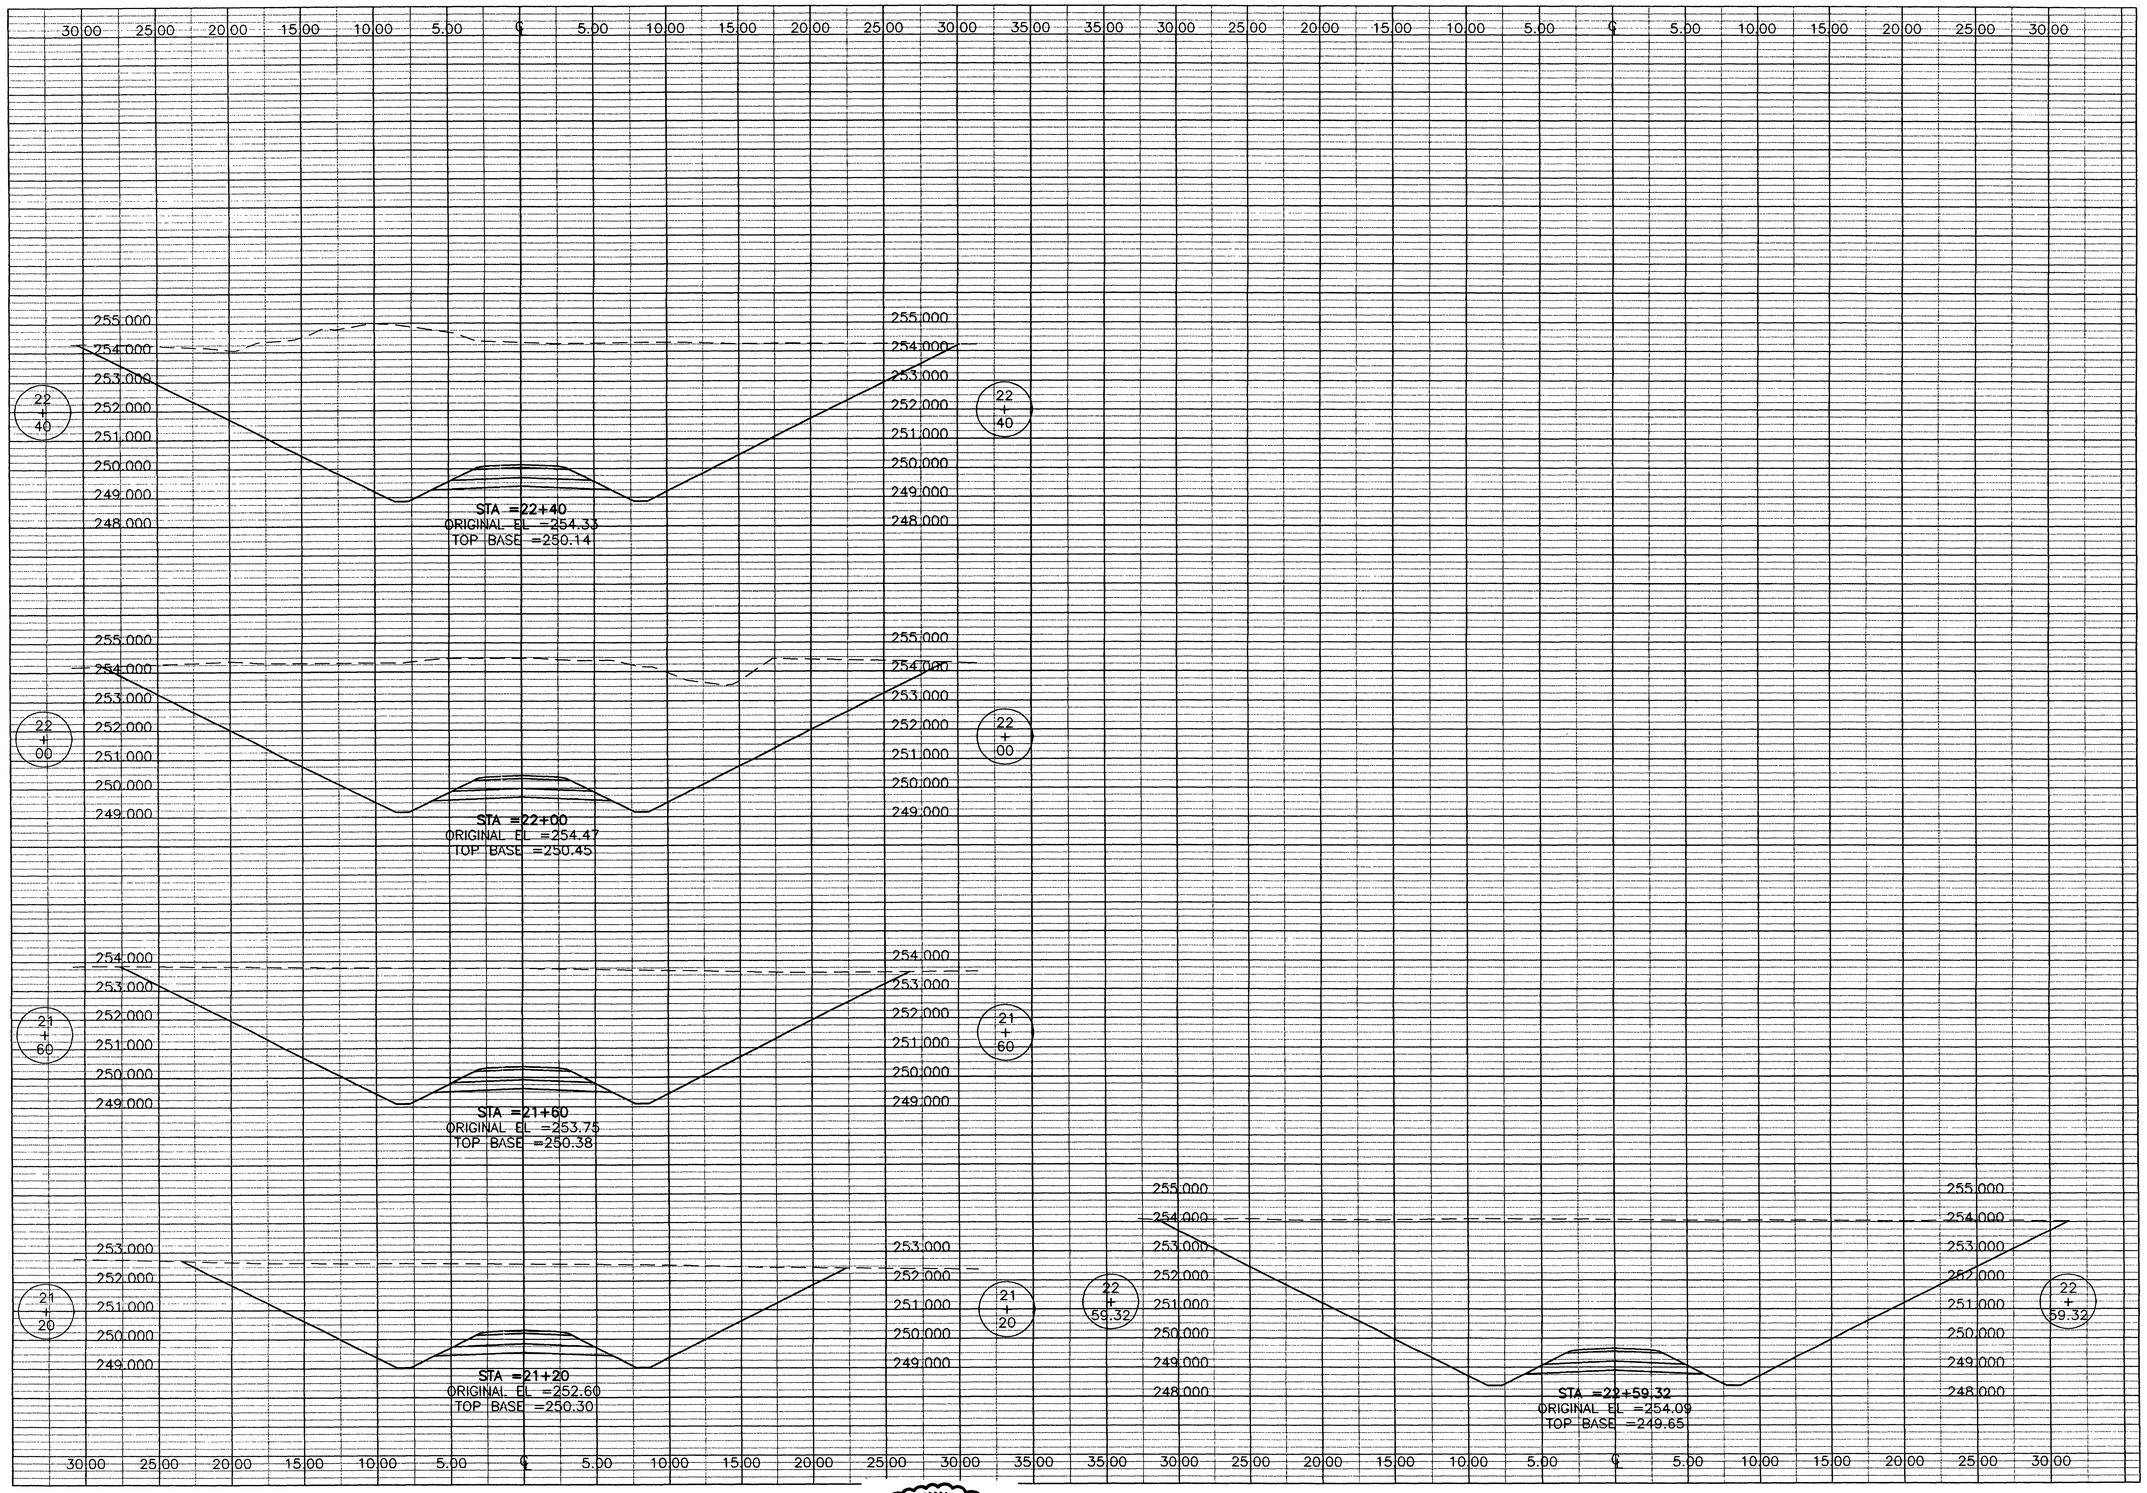

THE SEAL APPEARING ON THIS DOCUMENT WAS AUTHORIZED BY E. LAMAR FAULK ON AUGUST 8, 2001

STATE OF TEXAS · E. LAMAR FAULK · 86158 · LICENSED · PROFESSIONAL ENGINEER

NOTE:
SEE SHEET CD-1 FOR TYPICAL SECTION DETAIL.

TOP BASE
PROFILE GRADE (TOP OF SUBGRADE)

LEGEND
EXISTING GRADE
ROAD TEMPLATE

GRAPHIC SCALE
SCALE: 1:200 HORZ.
SCALE: 1:100 VERT.

US Army Corps of Engineers
FORT WORTH DISTRICT

POLYENGINEERING, INC.
1906 Reedland Avenue
Dothan, Alabama 36303
(334) 793-6700 (voice)
(334) 793-6616 (fax)

Mark	Description	Date	Appr.
3	TITLE BLOCK EDIT, ADDED SEAL	AUG. 01	ELF

Date: 19 JUNE 2001
Rev.
Sol No. DACA63-01-B-0007
Contr No. DACA63-01-C-0016
File name:
Plot date:
Plot scale: AS SHOWN

Designed by: Rebecca S. Hand
Dwn by: J. Peaden
Ckd by: M. Dixon
Reviewed by: Scott Faulk
Submitted by: E. Lamar Faulk

U.S. ARMY ENGINEER DISTRICT
CORPS OF ENGINEERS
FORT WORTH, TEXAS

POLYENGINEERING, INC.
ENGINEERS & ARCHITECTS
DOTHAN, ALABAMA

FORT HOOD, TEXAS
DIGITAL MULTI-PURPOSE RANGE COMPLEX (DMPRC)
PN 51915

CROSS SECTIONS
JACK MOUNTAIN TRAIL 3

Sheet reference number: CX-43
Sheet of

Contr No. DACA63-01-C-0016

00690500

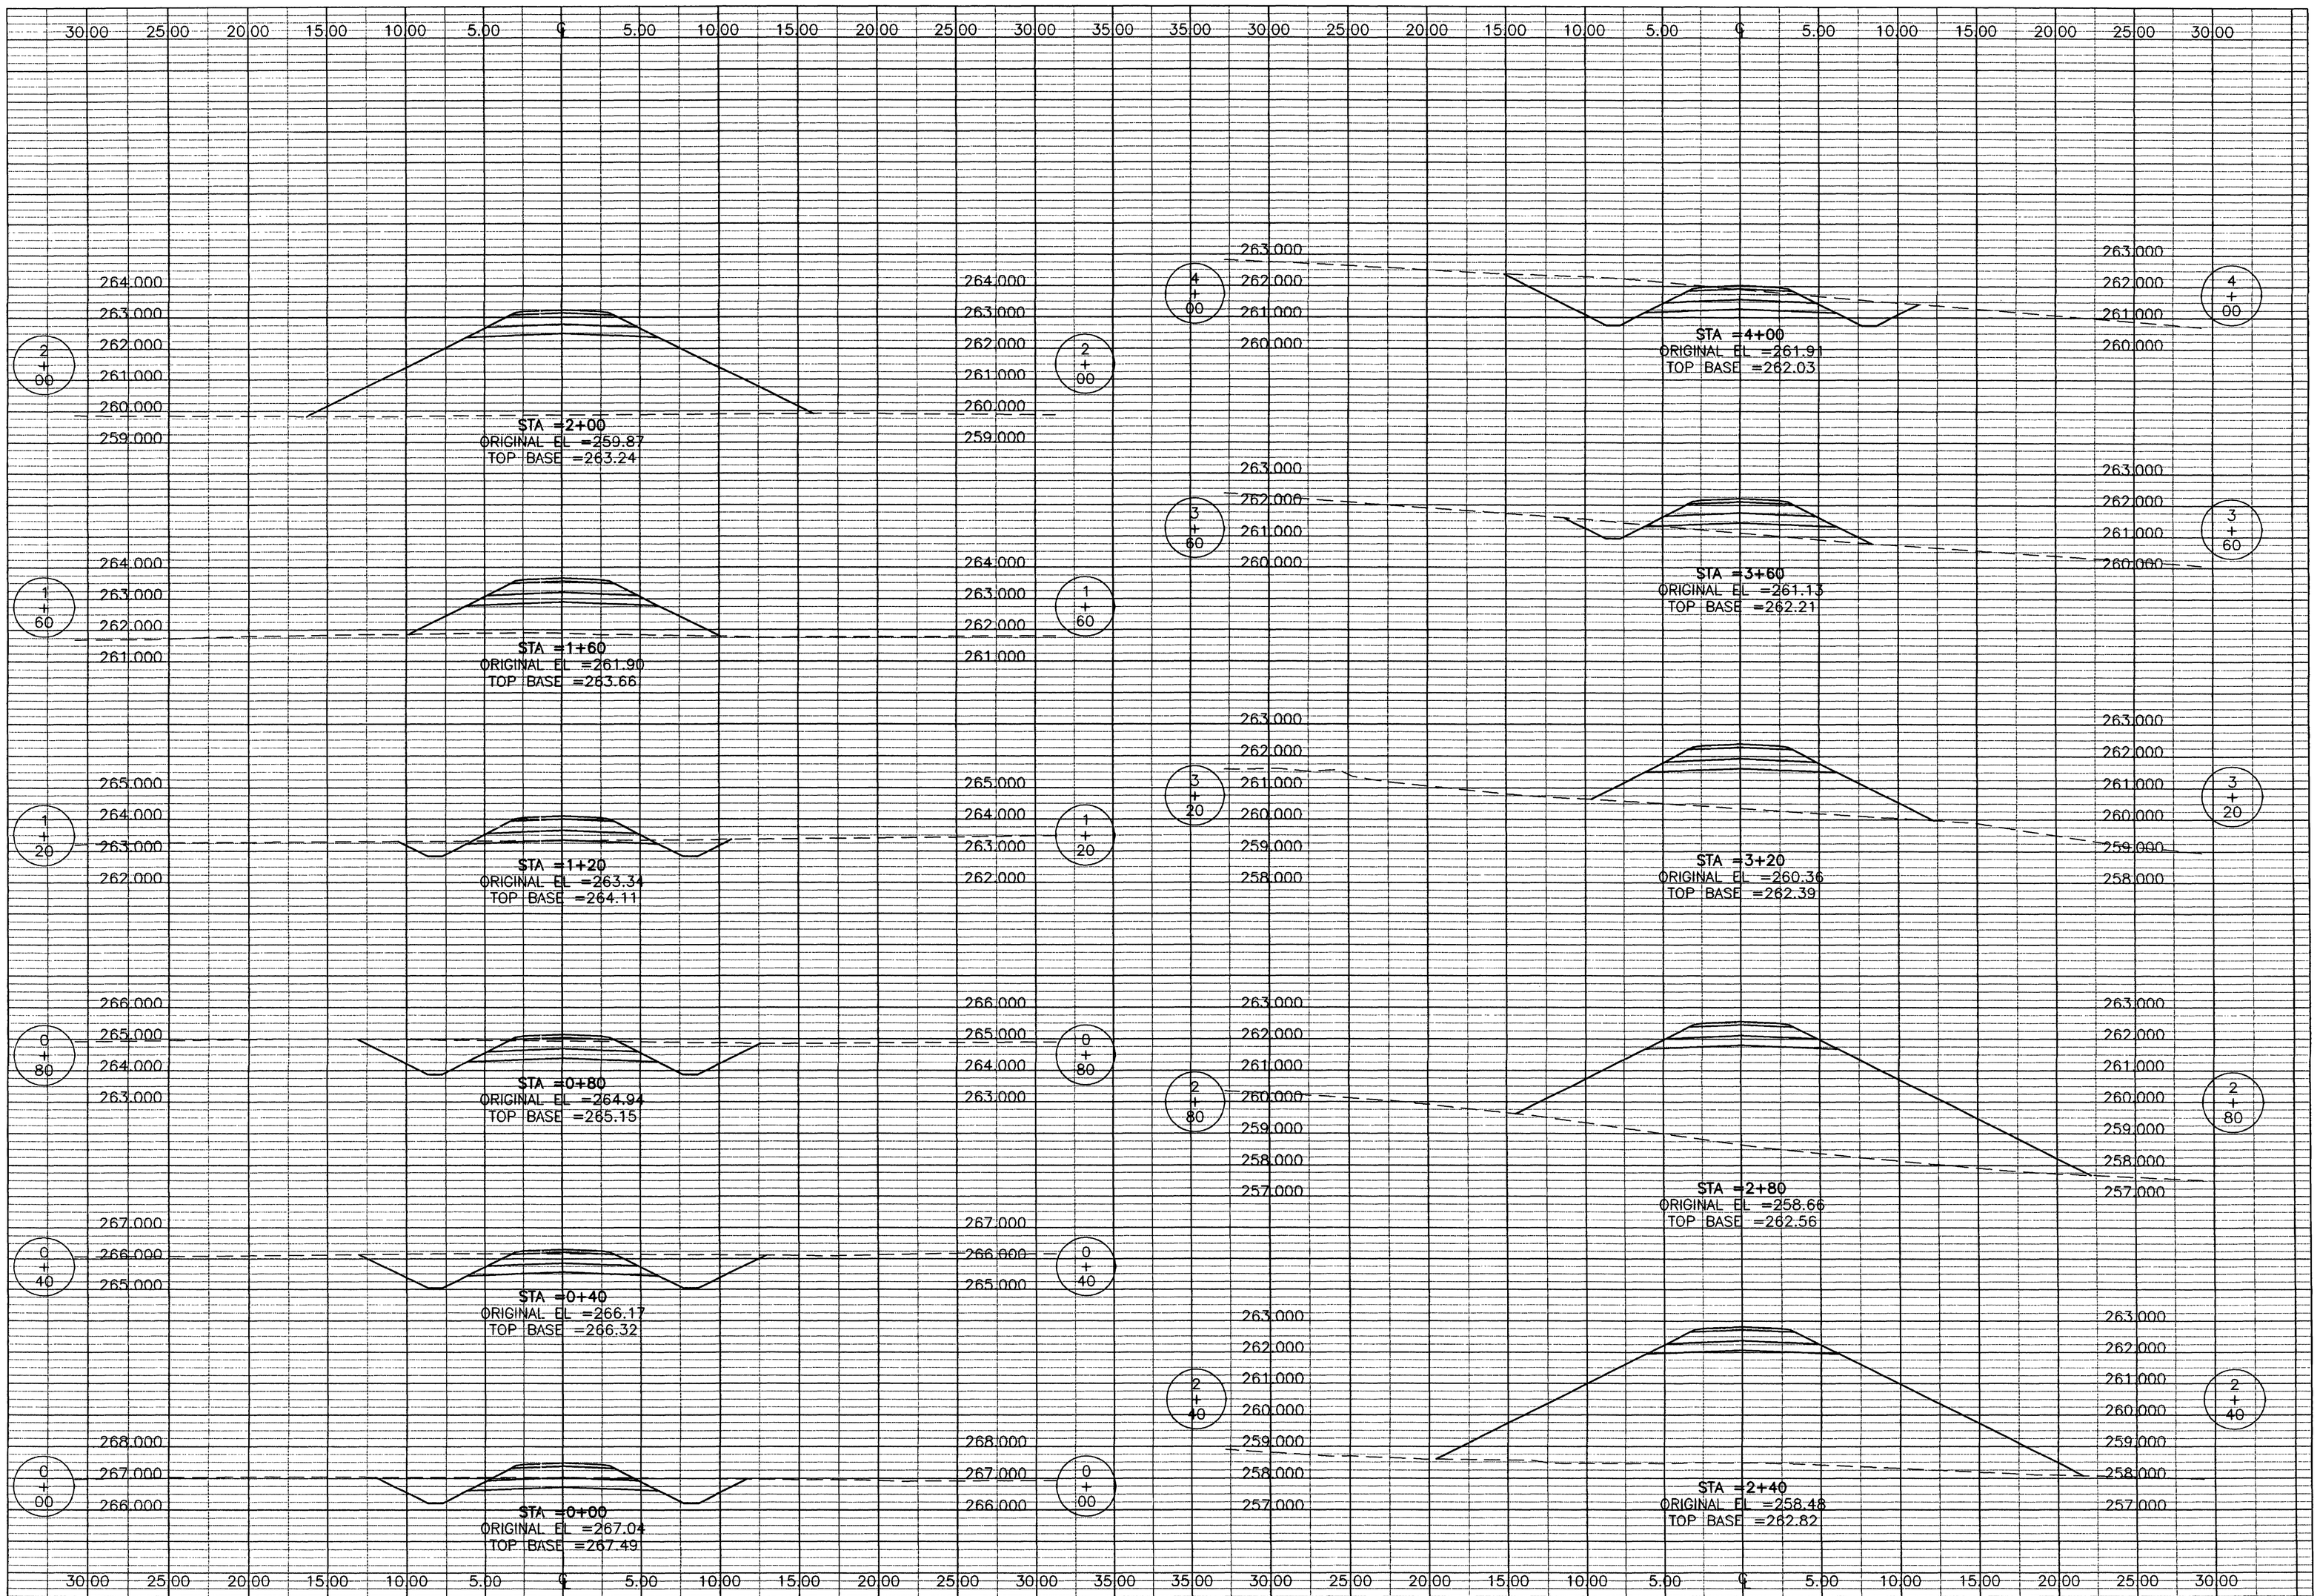

THE SEAL APPEARING ON THIS DOCUMENT WAS AUTHORIZED BY E. LAMAR FAULK ON AUGUST 8, 2001

STATE OF TEXAS
E. LAMAR FAULK
86158
LICENSED
PROFESSIONAL ENGINEER

NOTE:
SEE SHEET CD-1 FOR TYPICAL SECTION DETAIL.

TOP BASE
PROFILE GRADE (TOP OF SUBGRADE)

LEGEND
EXISTING GRADE
ROAD TEMPLATE

GRAPHIC SCALE
4 2 0 2 4
SCALE: 1:200 HORZ.
2 1 0 1 2
SCALE: 1:100 VERT.

US Army Corps of Engineers
FORT WORTH DISTRICT

POLYENGINEERING, INC.
ENGINEERS AND ARCHITECTS
POLYENGINEERING, INC.
1906 Hazelhurst Avenue
Dothan, Alabama 36303
(334) 793-4700 (voice)
(334) 793-8618 (fax)

Mark	Description	Date	Appr.
1	TITLE BLOCK EDIT, ADDED SEAL	AUG 01	ELF

Date: 18 JUNE 2001
Rev.
Sol No. DACA63-01-B-0007
Contr. No. DACA63-01-C-0016
File name:
Plot date:
Plot scale: AS SHOWN

Designed by: Rebecca S. Hand
Dwn by: J. Peaden
Ckd by: M. Dixon
Reviewed by: Scott Faulk
Submitted by: E. Lamar Faulk

U.S. ARMY ENGINEER DISTRICT
CORPS OF ENGINEERS
FORT WORTH, TEXAS

POLYENGINEERING, INC.
ENGINEERS & ARCHITECTS
DOTHAN, ALABAMA

FORT HOOD, TEXAS
DIGITAL MULTI-PURPOSE RANGE COMPLEX
PN 51915 FY 01

CROSS SECTIONS
JACK MOUNTAIN
TRAIL 4

Sheet reference number:
CX-44
Sheet of

Contr No. DACA63-01-C-0016

00690700

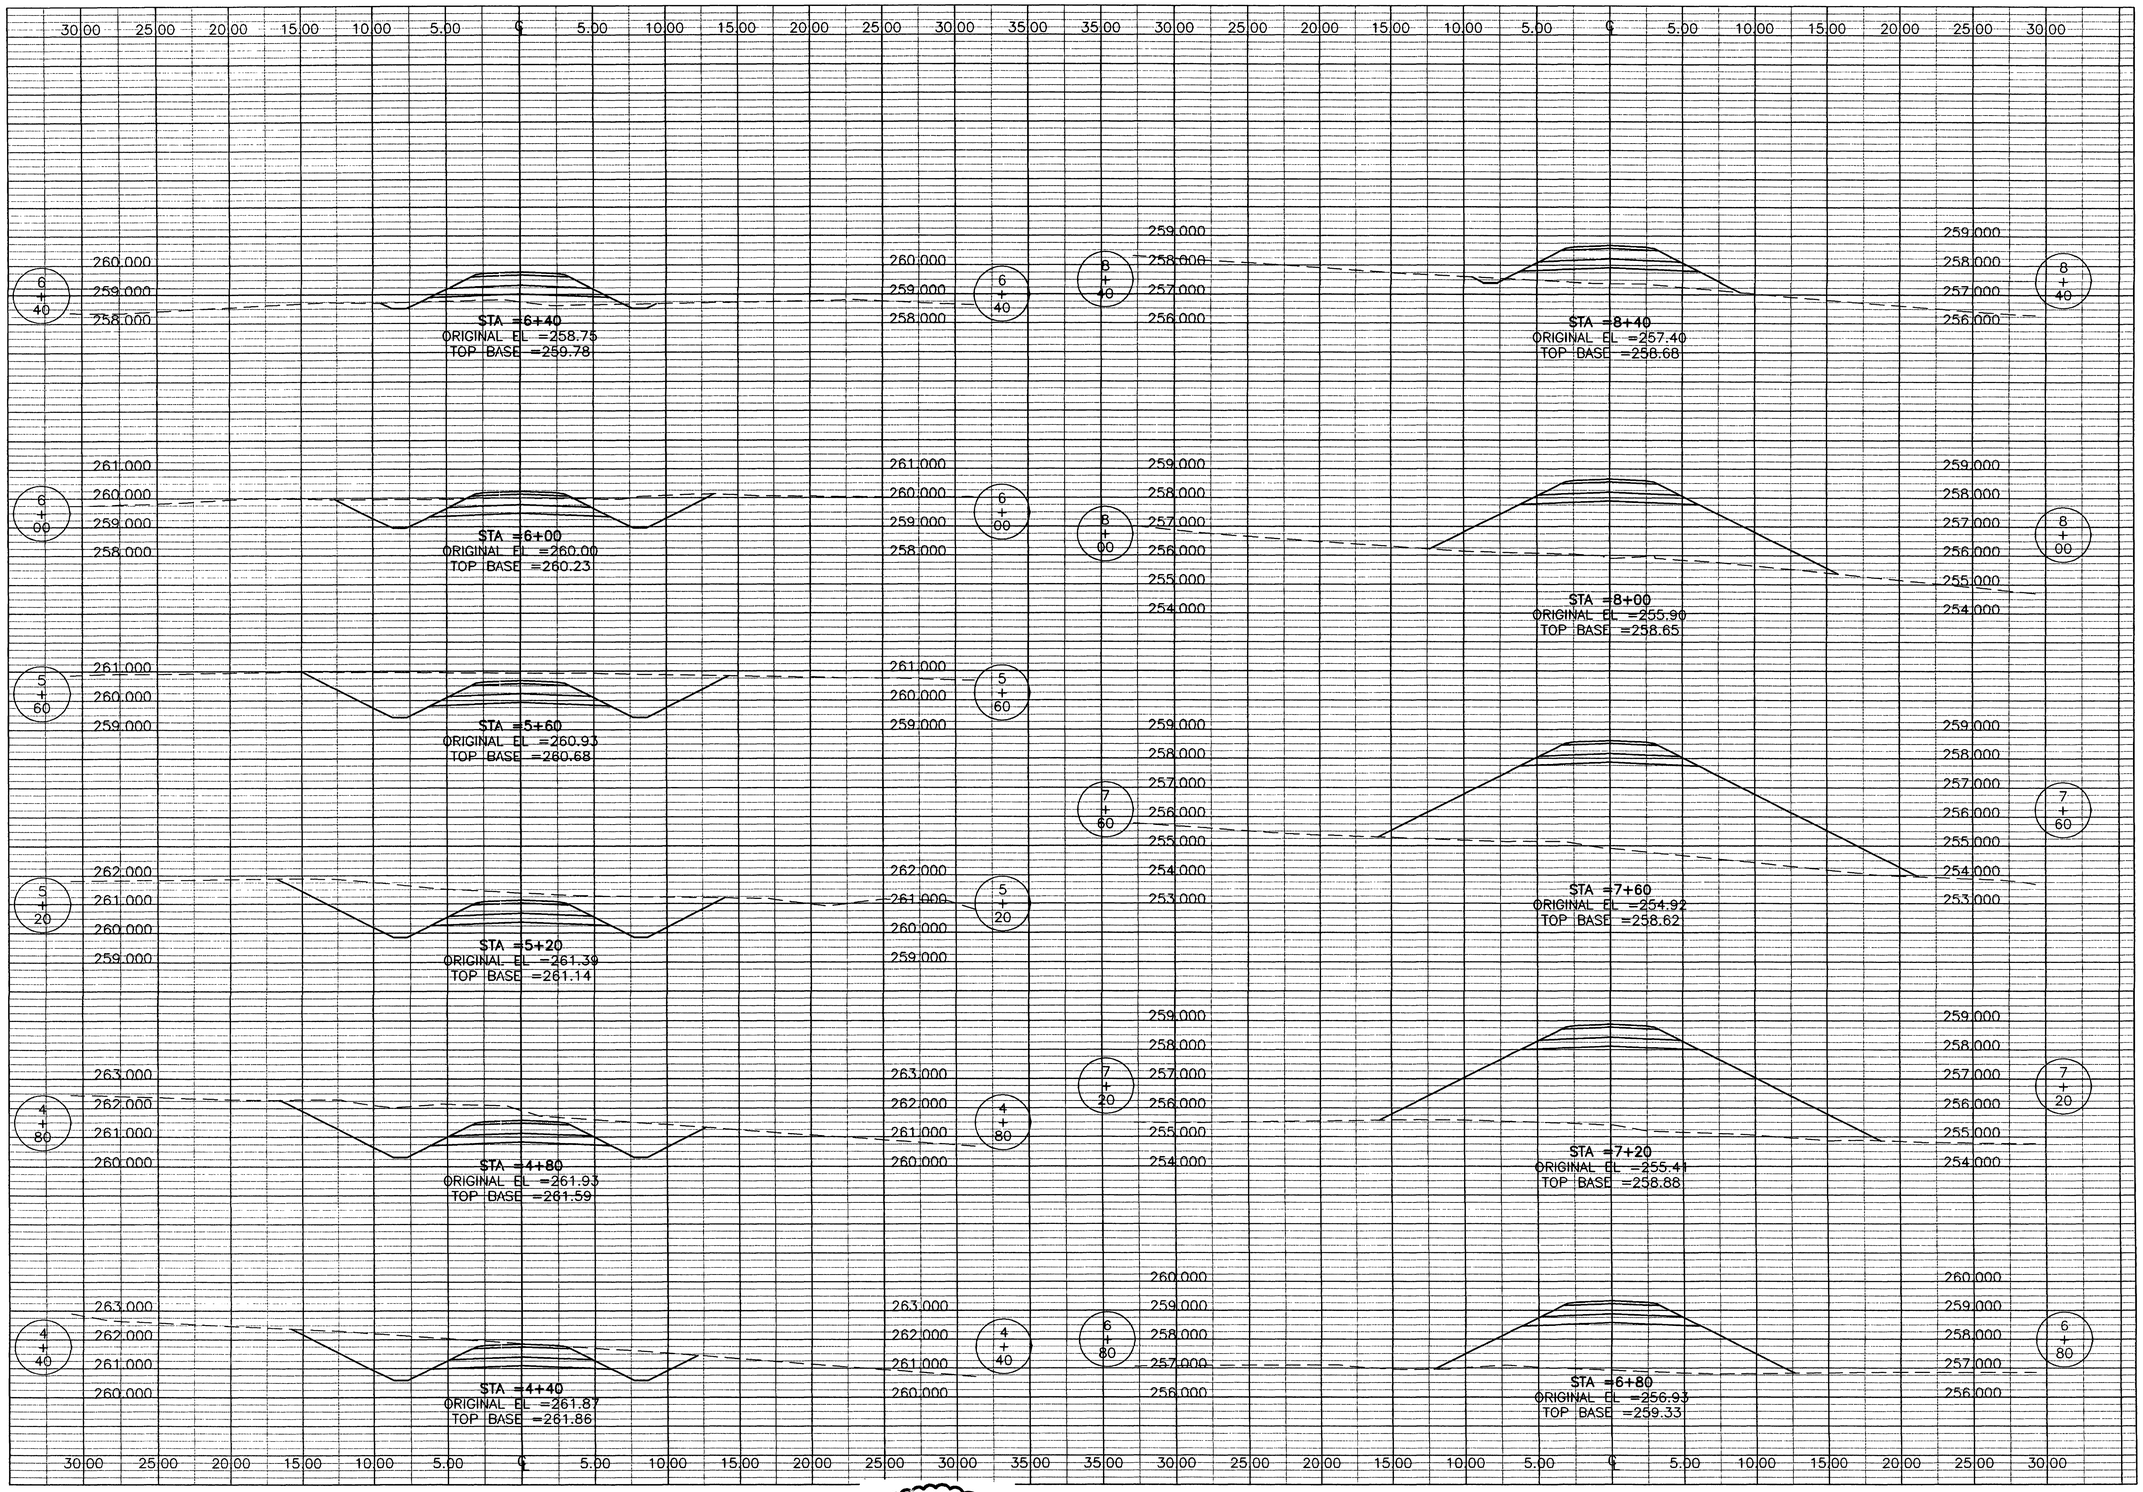

THE SEAL APPEARING ON THIS DOCUMENT WAS AUTHORIZED BY E. LAMAR FAULK ON AUGUST 8, 2001

STATE OF TEXAS — E. LAMAR FAULK — 96158 — LICENSED — PROFESSIONAL ENGINEER

NOTE:
SEE SHEET CD-1 FOR TYPICAL SECTION DETAIL.

TOP BASE
PROFILE GRADE (TOP OF SUBGRADE)

LEGEND
EXISTING GRADE
ROAD TEMPLATE

GRAPHIC SCALE
4 2 0 2 4
SCALE: 1:200 HORZ.
2 1 0 1 2
SCALE: 1:100 VERT.

US Army Corps of Engineers
FORT WORTH DISTRICT

POLYENGINEERING, INC.
ENGINEERS AND ARCHITECTS
POLYENGINEERING, INC.
1905 Montland Avenue
Dothan, Alabama 36303
(334) 793-4700 (voice)
(334) 793-9018 (fax)

Mark	Description	Date	Appr.
3	TITLE BLOCK EDIT, ADDED SEAL	AUG 01	ELF

Date: 18 JUNE 2001
Rev.
Sol No. DACA63-01-B-0007
Contr. No. DACA63-01-C-0016
File name:
Plot date:
Plot scale: AS SHOWN

Designed by: Rebecca S. Hand
Dwn by: J. Peeden
Ckd by: M. Dixon
Reviewed by: Scott Faulk
Submitted by: E. Lamar Faulk

U.S. ARMY ENGINEER DISTRICT
CORPS OF ENGINEERS
FORT WORTH, TEXAS

POLYENGINEERING, INC.
ENGINEERS & ARCHITECTS
DOTHAN, ALABAMA

FORT HOOD, TEXAS
DIGITAL MULTI-PURPOSE RANGE COMPLEX (DMPRC)
PN 51915
FY 01

CROSS SECTIONS
JACK MOUNTAIN TRAIL 4

Sheet reference number:
CX-45
Sheet of

Contr No. DACA63-01-C-0016

0069070

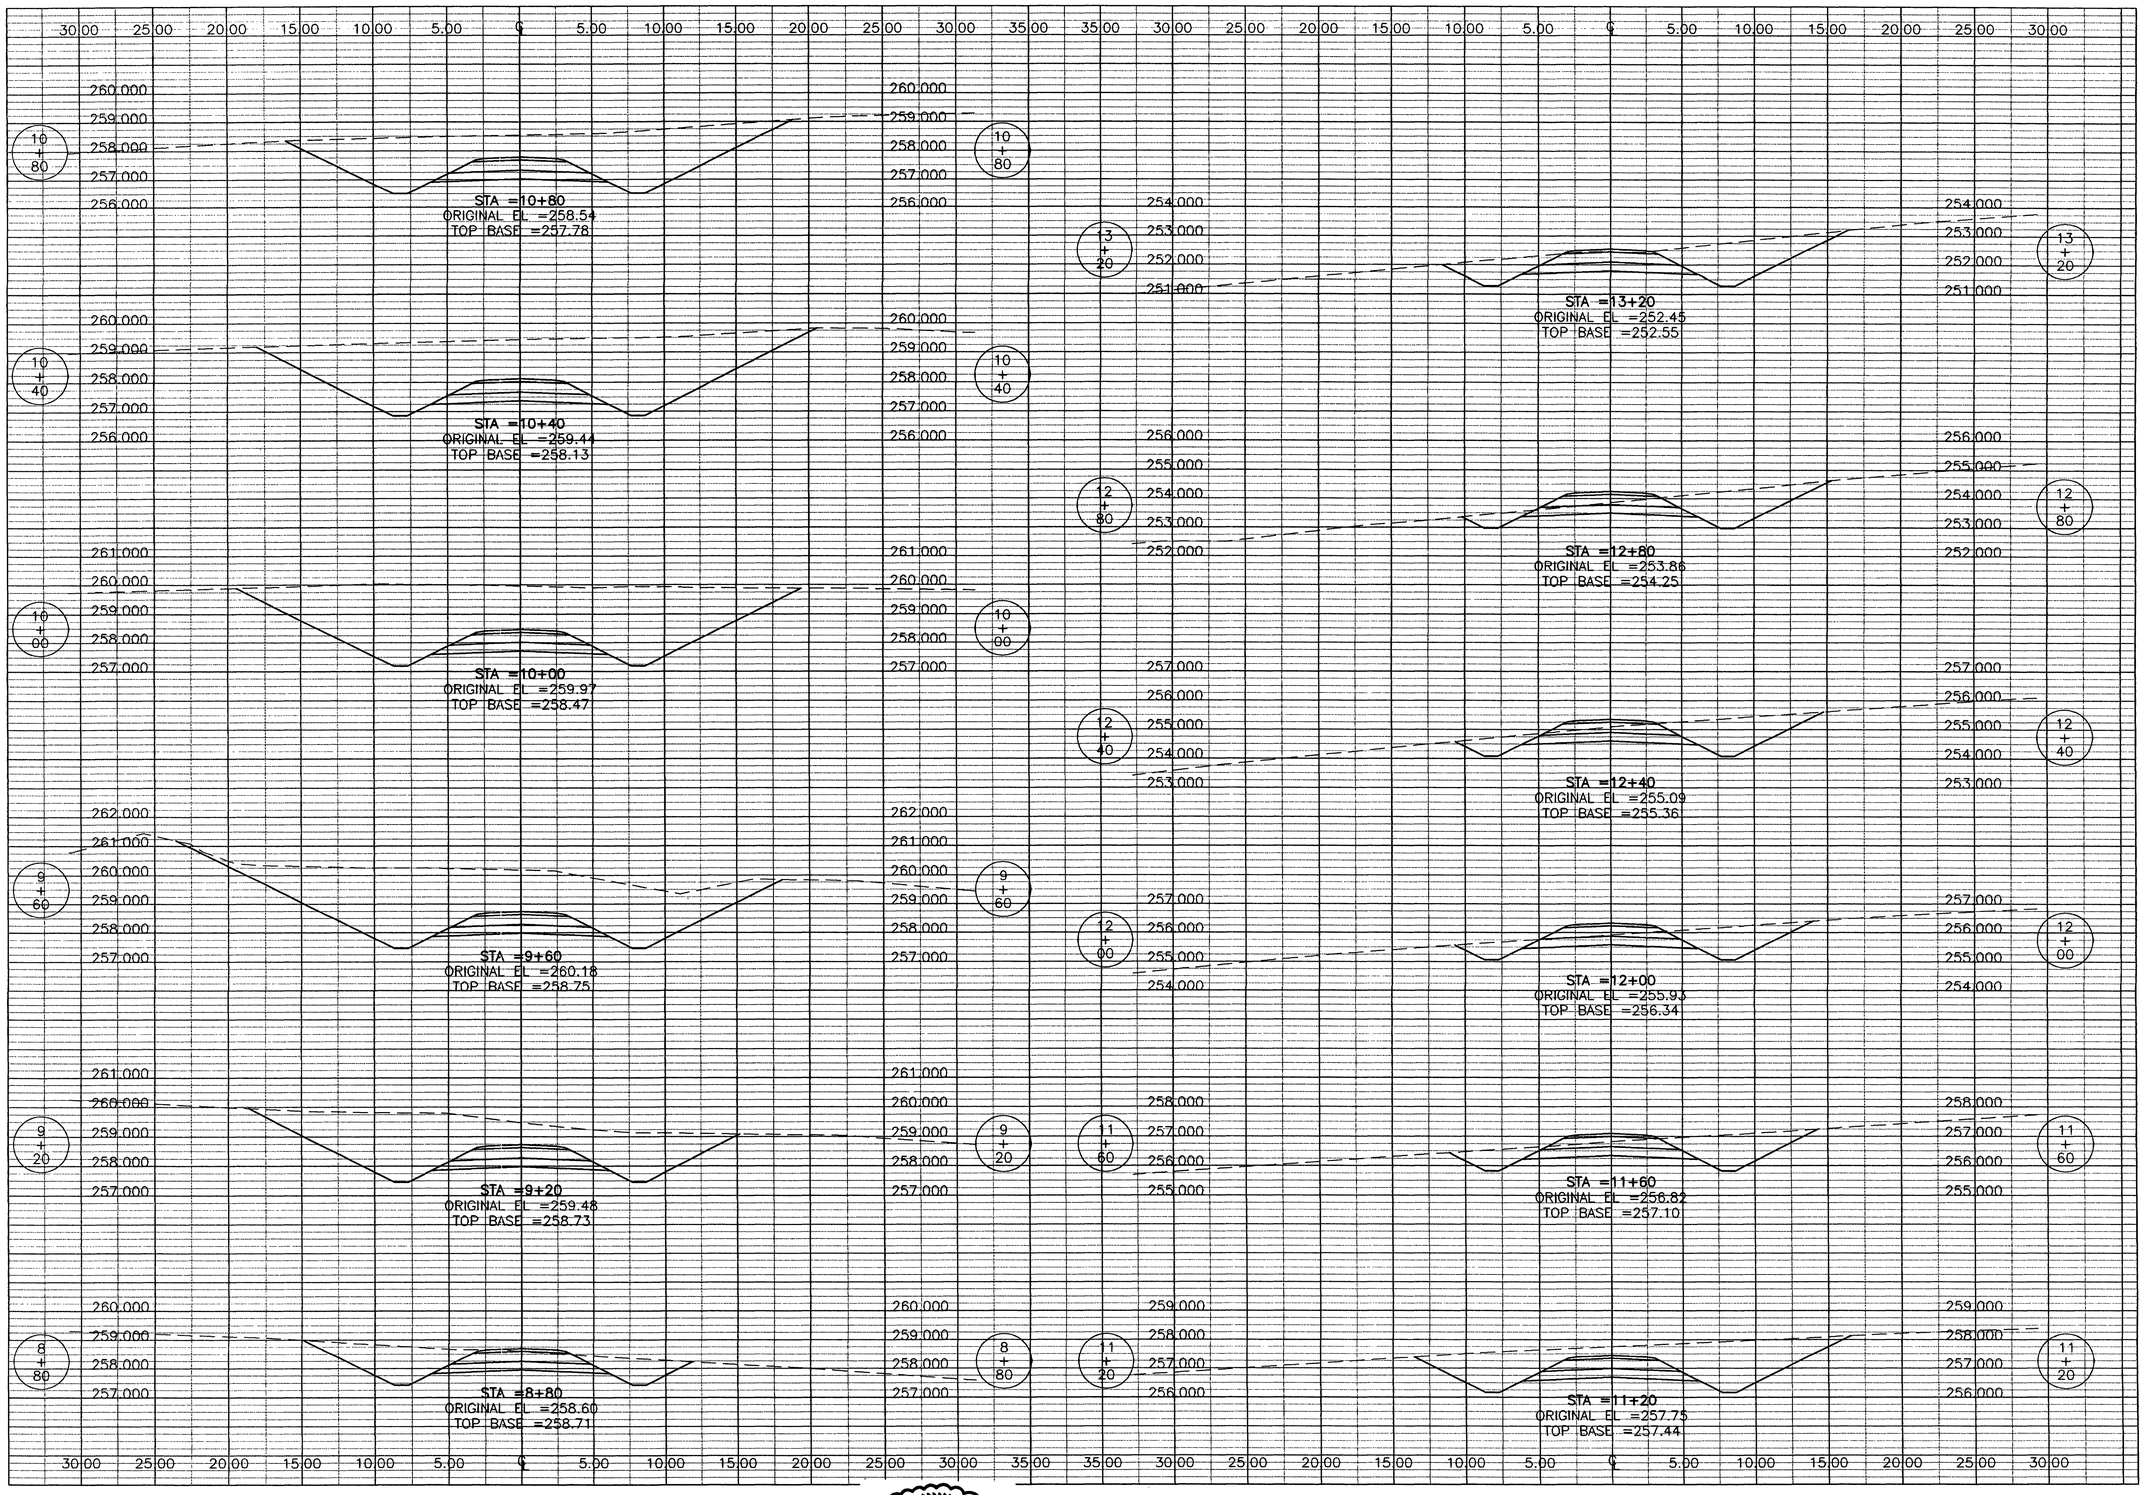

THE SEAL APPEARING ON THIS DOCUMENT WAS AUTHORIZED BY E. LAMAR FAULK ON AUGUST 8, 2001

STATE OF TEXAS · E. LAMAR FAULK · 86158 · LICENSED · PROFESSIONAL ENGINEER

NOTE:
SEE SHEET CD-1 FOR TYPICAL SECTION DETAIL.

TOP BASE
PROFILE GRADE (TOP OF SUBGRADE)

LEGEND
EXISTING GRADE
ROAD TEMPLATE

GRAPHIC SCALE
SCALE: 1:200 HORZ.
SCALE: 1:100 VERT.

US Army Corps of Engineers
FORT WORTH DISTRICT

POLYENGINEERING, INC.
1905 Headland Avenue
Dothan, Alabama 36305
(334) 793-4700 (voice)
(334) 793-0018 (fax)

Mark	Description	Date	Appr.
3	TITLE BLOCK EDIT, ADDED SEAL	AUG 01	ELF

Date: 18 JUNE 2001
Rev.
Sol No. DACA63-01-B-0007
Contr. No. DACA63-01-C-0016
Designed by: Rebecca S. Hand
Dwn by: J. Peaden
Ckd by: M. Dixon
Reviewed by: Scott Faulk
Submitted by: E. Lamar Faulk
File name:
Plot date:
Plot scale: AS SHOWN

U.S. ARMY ENGINEER DISTRICT
CORPS OF ENGINEERS
FORT WORTH, TEXAS

POLYENGINEERING, INC.
ENGINEERS & ARCHITECTS
DOTHAN, ALABAMA

FORT HOOD, TEXAS
DIGITAL MULTI-PURPOSE RANGE COMPLEX
PN 519115 FY 01

CROSS SECTIONS
JACK MOUNTAIN
TRAIL 4

Sheet reference number:
CX-46
Sheet of

Contr No. DACA63-01-C-0016

00690720