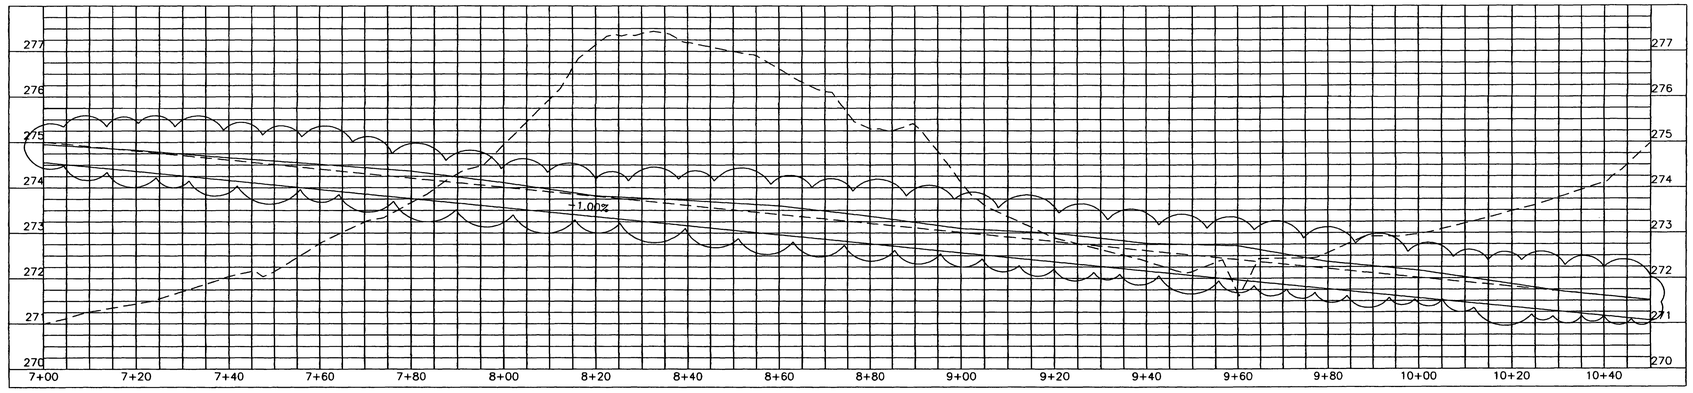

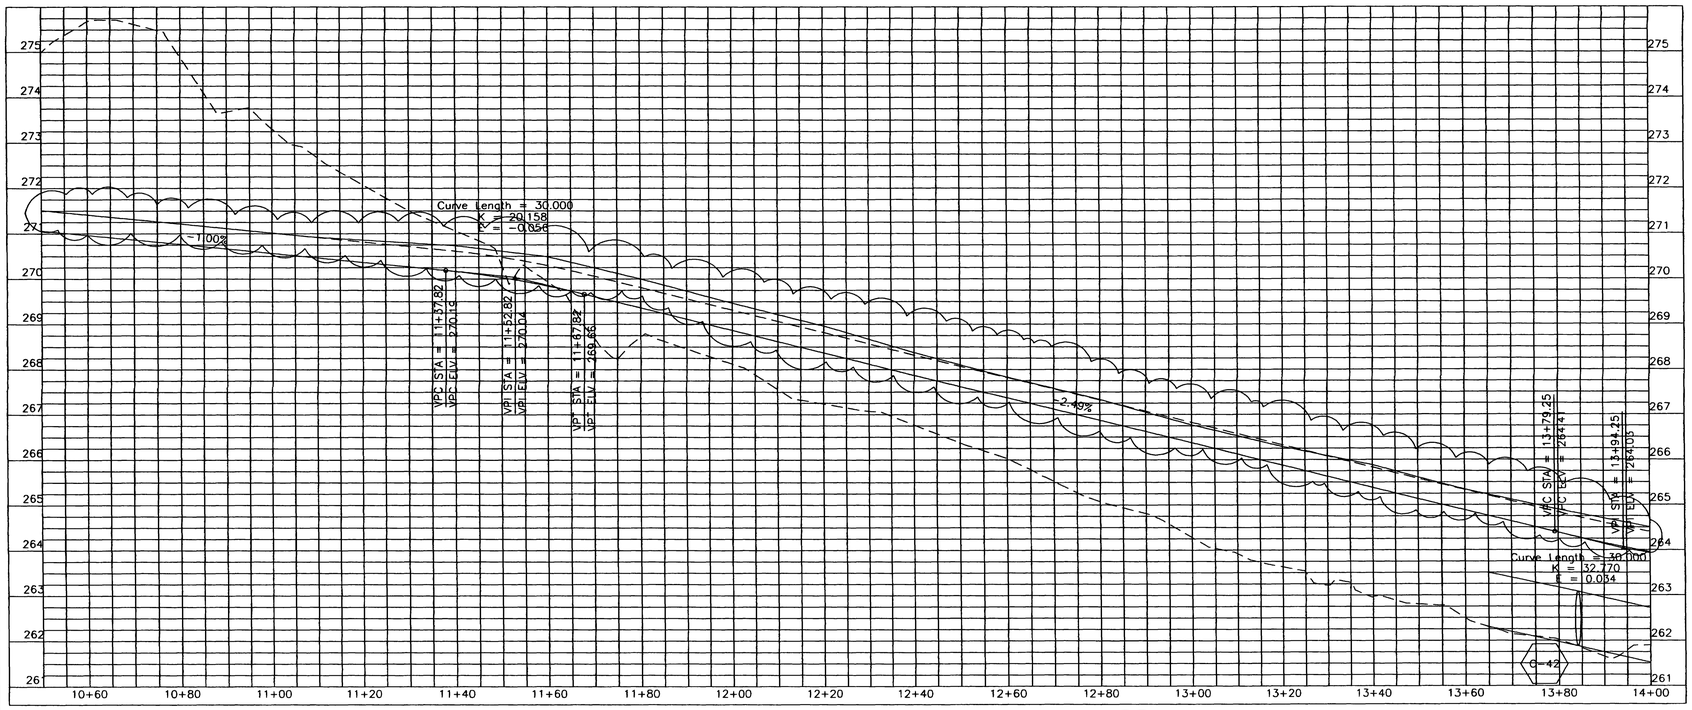

THE SEAL APPEARING ON THIS DOCUMENT WAS AUTHORIZED BY E. LAMAR FAULK ON AUGUST 8, 2001

LEGEND

- EXISTING GRADE
- TOP OF SUBGRADE
- PROPOSED TOP BASE
- ACTUAL TOP BASE

GRAPHIC SCALE

10 5 0 5 10
SCALE: 1:500 HORZ.
1 .5 0 .5 1
SCALE: 1:50 VERT.

US Army Corps of Engineers
FORT WORTH DISTRICT

POLYENGINEERING, INC.
1408 Woodland Avenue
Dothan, Alabama 36303
(334) 793-4700 (Voice)
(334) 793-4918 (Fax)

Rev.	Date	Description	Appr.
1		TITLE BLOCK EDIT, ADDED SEAL	

U.S. ARMY ENGINEER DISTRICT
CORPS OF ENGINEERS
FORT WORTH, TEXAS

POLYENGINEERING, INC.
ENGINEERS & ARCHITECTS
DOTHAN, ALABAMA

Designed by: Rebecca S. Hand
Dwn by: J.Powers
Ckd by: M. Dyson
Reviewed by: Scott Faulk
Submitted by: E. Lamar Faulk
Date: 19 June 2001
FSK No. DACA63-01-B-0007
Contr No. DACA63-01-C-0016
Rev. Date
File name:
Plot scale: AS SHOWN

FORT HOOD, TEXAS
DIGITAL MULTI-PURPOSE RANGE COMPLEX
PM 51915

Fr 01

CLABBER CREEK
PROFILES
TRAIL 1

Sheet reference number:
CP-2
Sheet of

Contr No. DACA63-01-C-0016

iwg 8/12/2005 7:47:51 AM

00689730

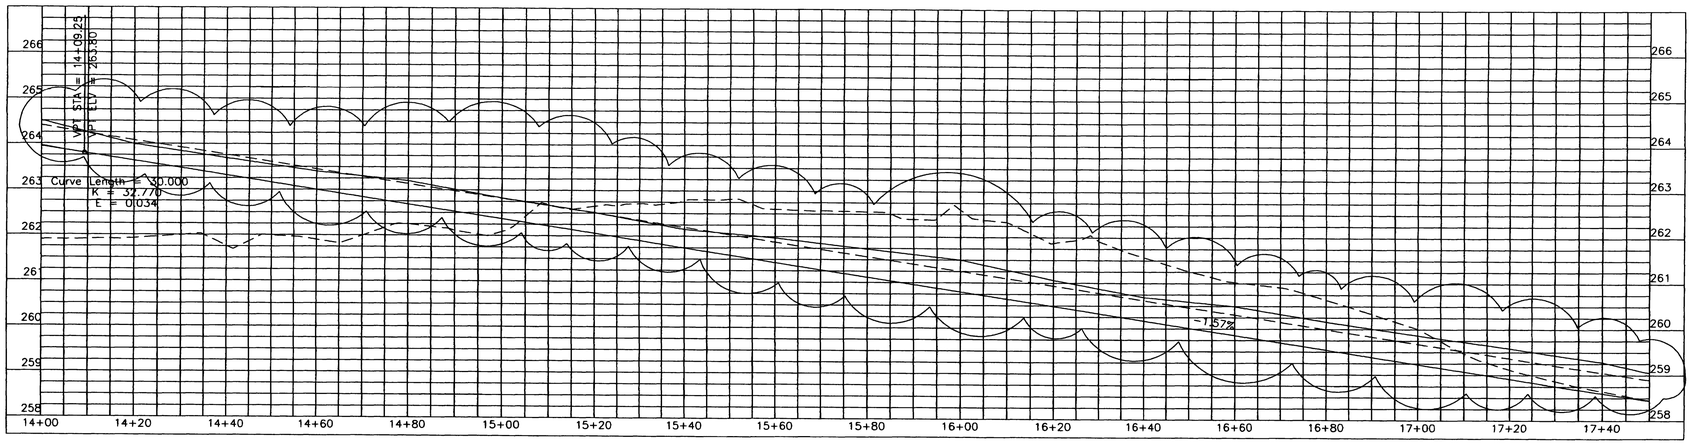

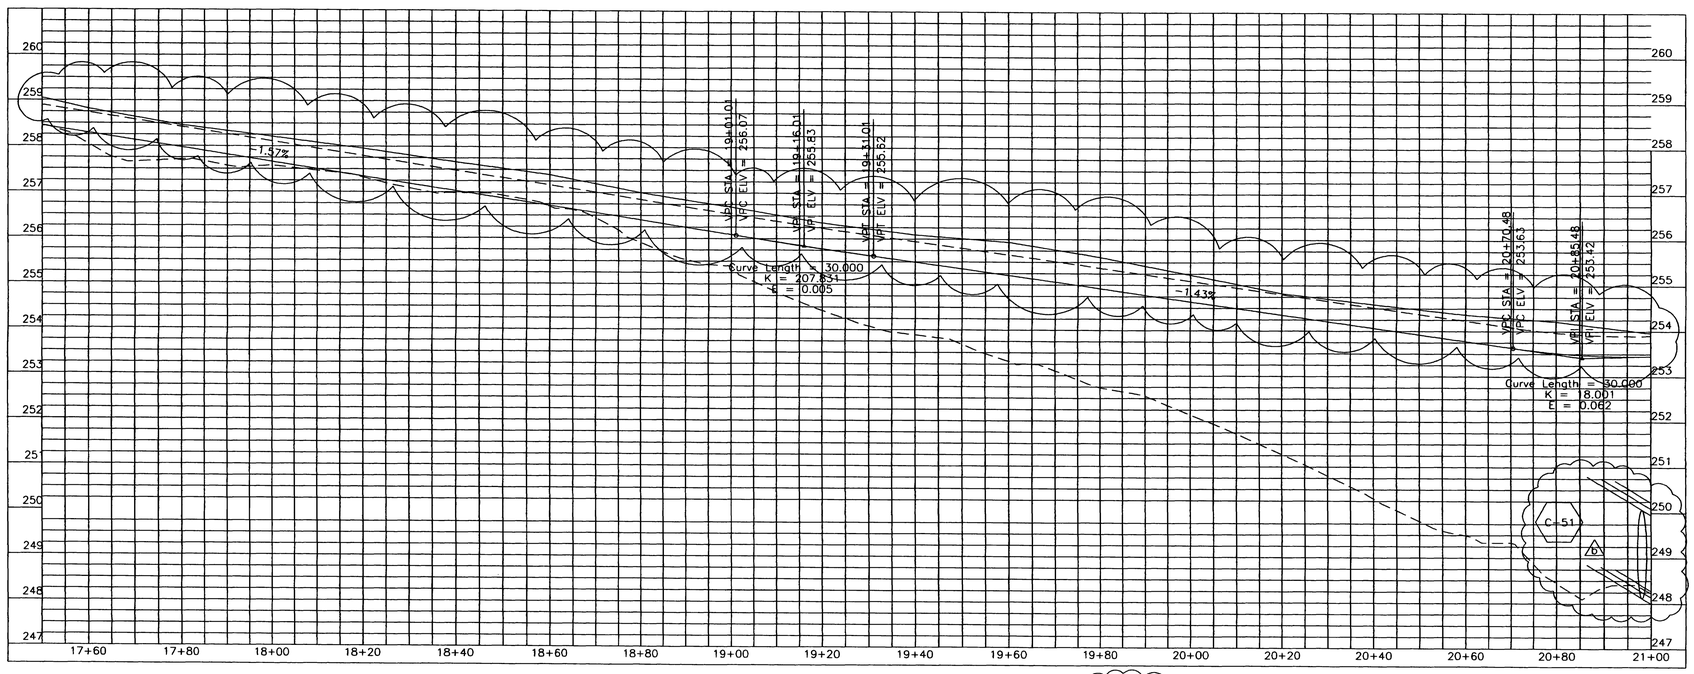

THE SEAL APPEARING ON THIS DOCUMENT WAS AUTHORIZED BY E. LAMAR FAULK ON AUGUST 8, 2001

LEGEND

- EXISTING GRADE
- TOP OF SUBGRADE
- PROPOSED TOP BASE
- ACTUAL TOP BASE

GRAPHIC SCALE

10 5 0 5 10
SCALE: 1:500 HORZ.
1 .5 0 .5 1
SCALE: 1:50 VERT.

US Army Corps of Engineers
FORT WORTH DISTRICT

POLYENGINEERING, INC.
1000 Bankhead Avenue
Dothan, Alabama 36303
(334) 793-4709 (voice)
(334) 793-8016 (fax)

Mark	Description	Date	App.
1	REVISE CULVERT ALIGN AND TITLE BLOCK EDIT, ADDED SEAL	AUG 01	ELF

Date: 19 June 2001
Rev.
CSS No. DACA43-01-B-0007
Contr No. DACA43-01-C-0016
Plot date:
Plot scale: AS SHOWN

Designed by: Rebecca J. Hand
Dwn by: J. Peeden
Ckd by: M. Dixon
Reviewed by: Scott Pace
Submitted by: E. Lamar Faulk

U.S. ARMY ENGINEER DISTRICT
TRANSPORTATION & TECHNOLOGY
FORT WORTH, TEXAS

POLYENGINEERING, INC.
ENGINEERS & ARCHITECTS
DOTHAN, ALABAMA

FORT HOOD, TEXAS
DIGITAL MULTI-PURPOSE RANGE COMPLEX
PN 51915 (DAPRC) FY 01

CLABBER CREEK
PROFILES
TRAIL 1

Sheet reference number:
CP-3
Sheet of

Contr No. DACA43-01-C-0016

dwg 8/12/2005 7:45:01 AM

00689740

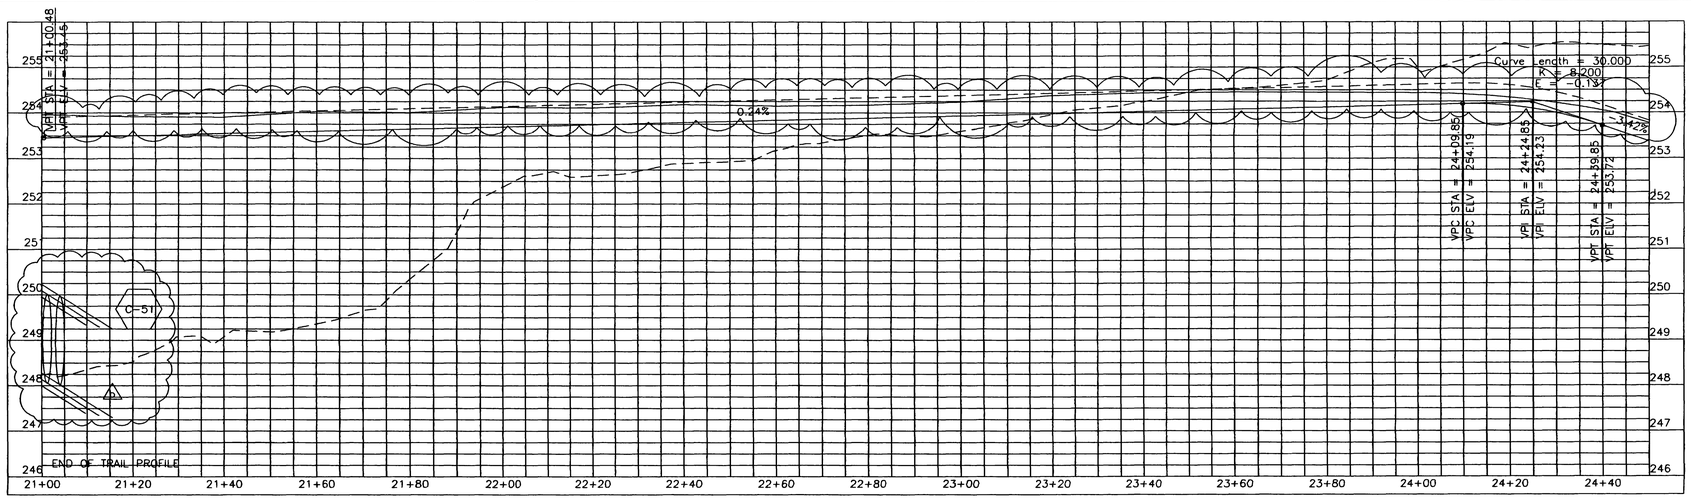

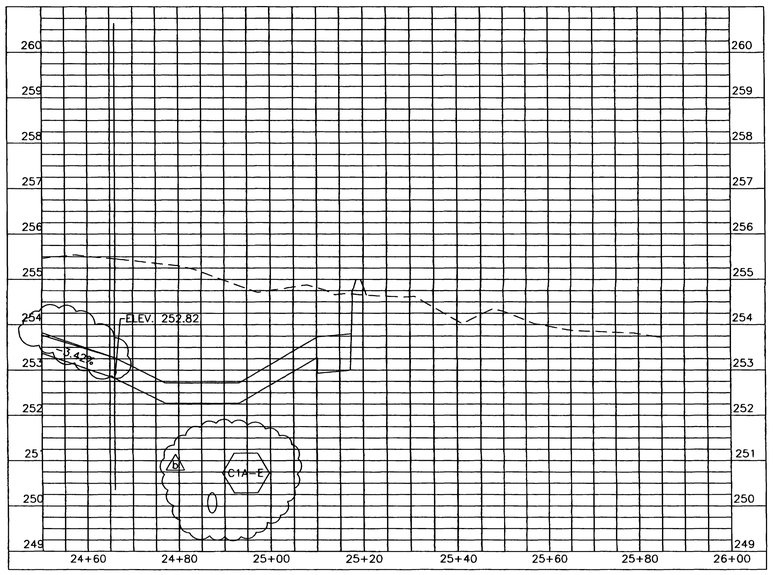

THE SEAL APPEARING ON THIS DOCUMENT WAS AUTHORIZED BY E. LAMAR FAULK ON AUGUST 8, 2001

LEGEND

- EXISTING GRADE
- TOP OF SUBGRADE
- PROPOSED TOP BASE
- ACTUAL TOP BASE

GRAPHIC SCALE

10 5 0 5 10
SCALE: 1:500 HORZ.

1 .5 0 .5 1
SCALE: 1:50 VERT.

US Army Corps of Engineers
FORT WORTH DISTRICT

POLYENGINEERING, INC.
1700 Montgomery Highway
Dothan, Alabama 36303
(334) 793-1720 (voice)
(334) 793-9515 (fax)

No.	Date	Description	By
1		REVISED TO SHOW CULVERT AND TITLE BLOCK DEF. ADDED SEAL	MB/ DJ

Designed by: Rebecca S. Hood
Drawn by: J. Pittman
Checked by: M. Dixon
Reviewed by: Scott Faulk
Submitted by: E. Lamar Faulk
Date: 15 May 2001
Rev.
Contr No. DACA63-01-C-0018
File Name:
Plot Scale: AS SHOWN

U.S. ARMY ENGINEER DISTRICT
CORPS OF ENGINEERS
FORT WORTH, TEXAS

POLYENGINEERING, INC.
ENGINEERS & ARCHITECTS
DOTHAN, ALABAMA

FORT HOOD, TEXAS
DIGITAL MULTI-PURPOSE RANGE COMPLEX
PN 51913 (DMPRC) FY 01

CLABBER CREEK
PROFILES
TRAIL 1

Sheet reference number:
CP-4
Sheet of

Contr. No. DACA63-01-C-0018

rg 8/12/2005 7:40:15 AM

00689750

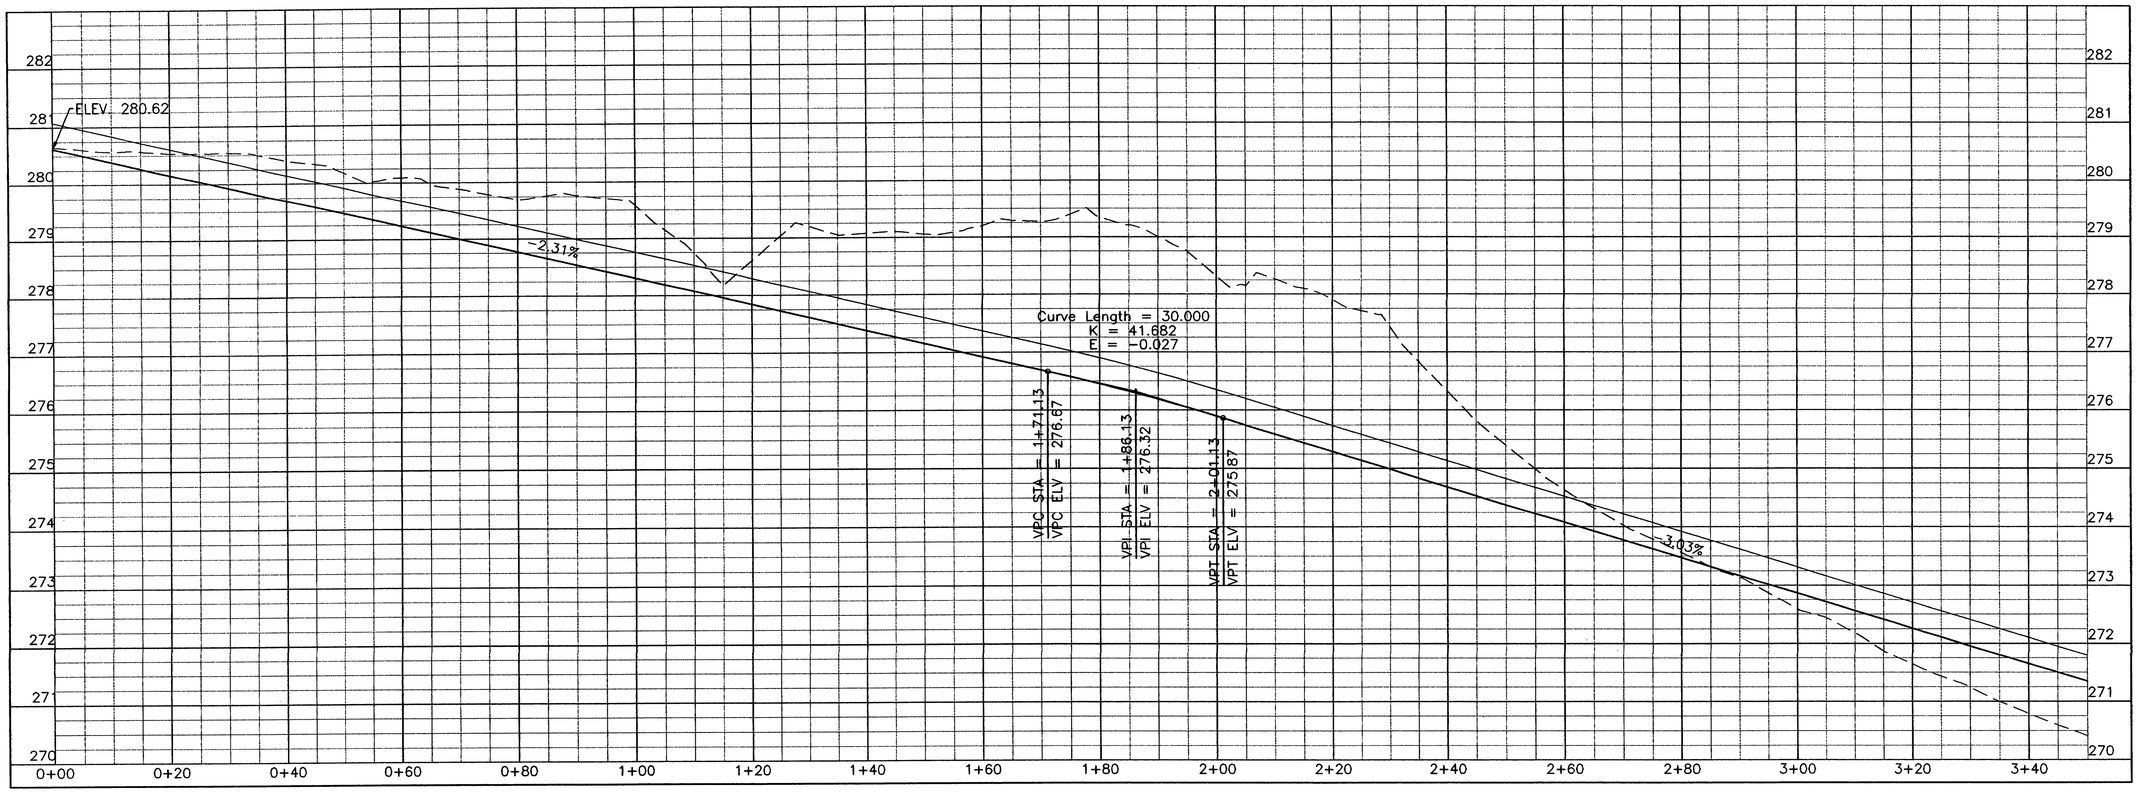

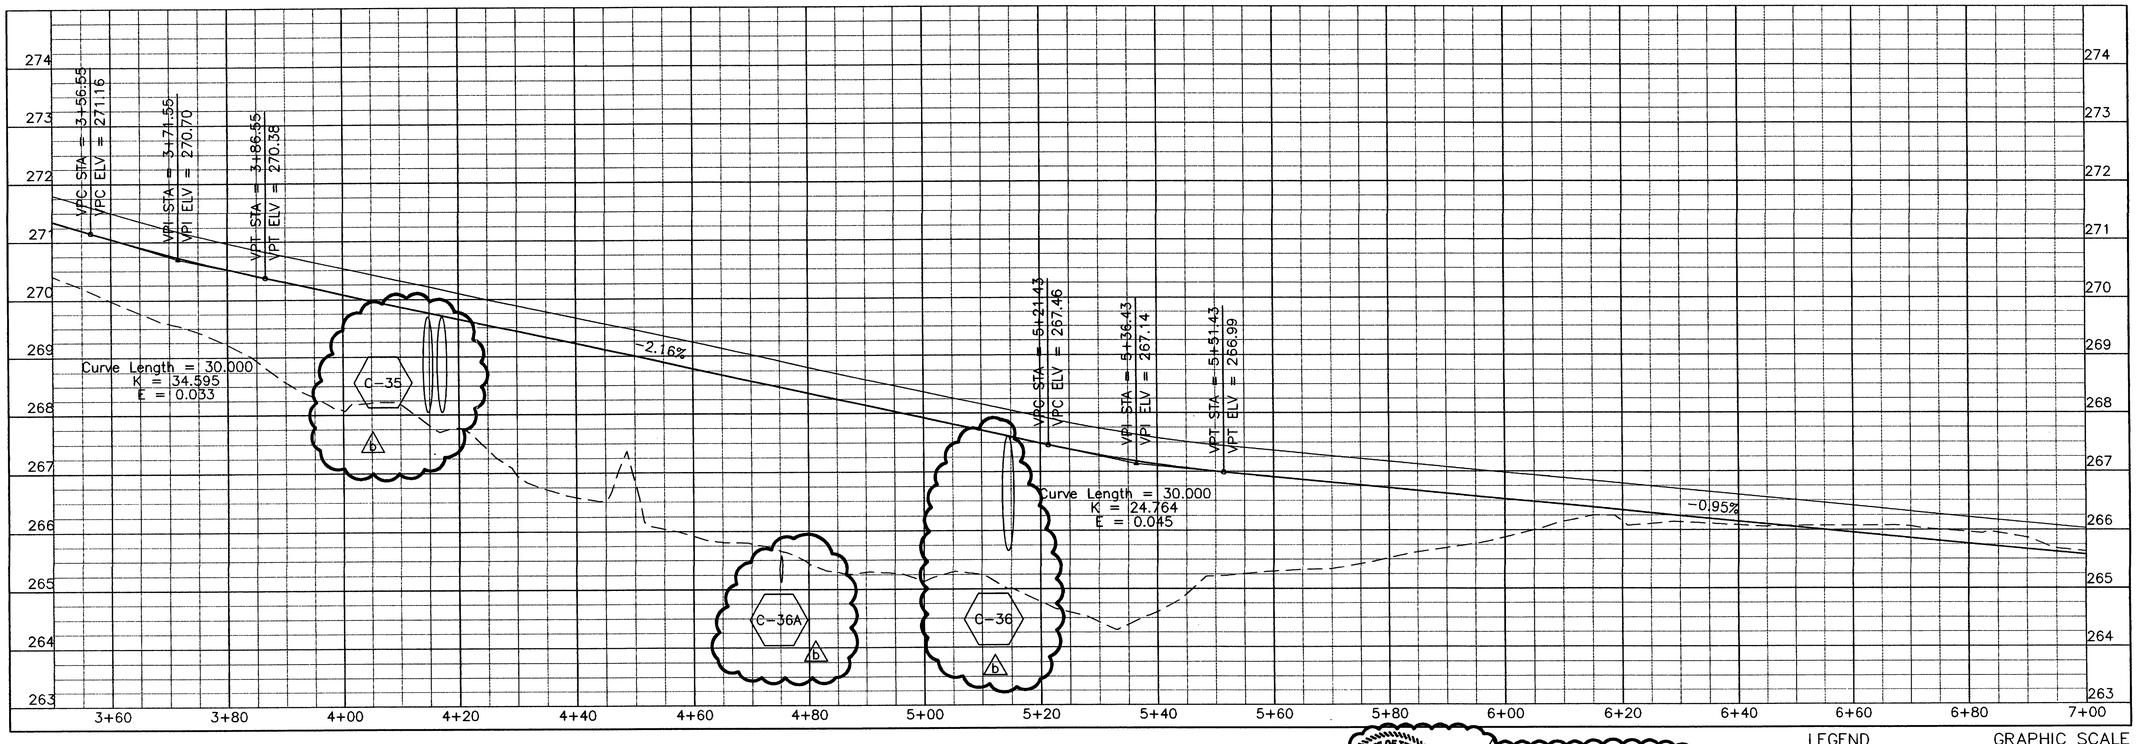

US Army Corps of Engineers
FORT WORTH DISTRICT

POLYENGINEERING, INC.
ENGINEERS AND ARCHITECTS
POLYENGINEERING, INC.
1800 Headland Avenue
Dothan, Alabama 36305
(334) 793-6720 (voice)
(334) 793-9010 (fax)

Mark	Description	Date	Appr.
6	CULVERT CORRECTION AND TITLE BLOCK EDITADDED PIPES, ADDED SEAL	AUG 01	ELF

Date: 15 June 2001
Rev.
Sol No. DACA63-01-B-0007
Contr No. DACA63-01-C-0016
File name:
Plot date:
Plot scale: AS SHOWN

Designed by: Rebecca S. Hand
Dwn by: J. Peaden
Ckd by: M. Dixon
Reviewed by: Scott Faulk
Submitted by: E. Lamar Faulk

U.S. ARMY ENGINEER DISTRICT
CORPS OF ENGINEERS
FORT WORTH, TEXAS

POLYENGINEERING, INC.
ENGINEERS & ARCHITECTS
DOTHAN, ALABAMA

FORT HOOD, TEXAS
DIGITAL MULTI-PURPOSE RANGE COMPLEX
PN 51915
FY 01

CLABBER CREEK
PROFILES
TRAIL 2

Sheet reference number:
CP-5
Sheet of

STATE OF TEXAS
E. LAMAR FAULK
86158
LICENSED
PROFESSIONAL ENGINEER

THE SEAL APPEARING ON THIS DOCUMENT WAS AUTHORIZED BY E. LAMAR FAULK ON AUGUST 8, 2001

LEGEND
- EXISTING GRADE
- TOP OF SUBGRADE
- TOP BASE

GRAPHIC SCALE
10 5 0 5 10
SCALE: 1:500 HORZ.
1 .5 0 .5 1
SCALE: 1:50 VERT.

Contr No. DACA63-01-C-0016

00689760

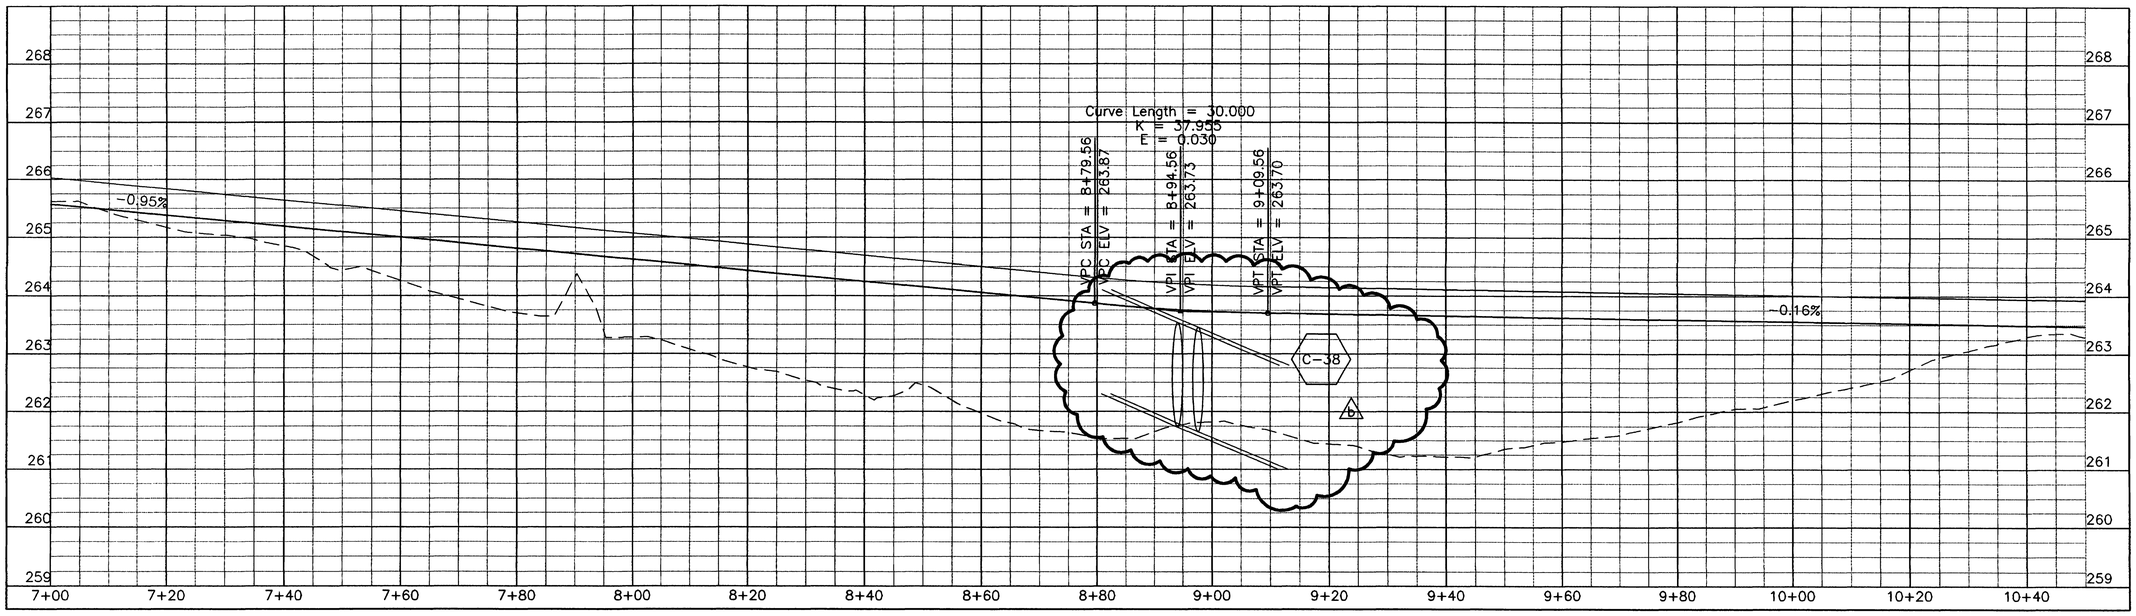

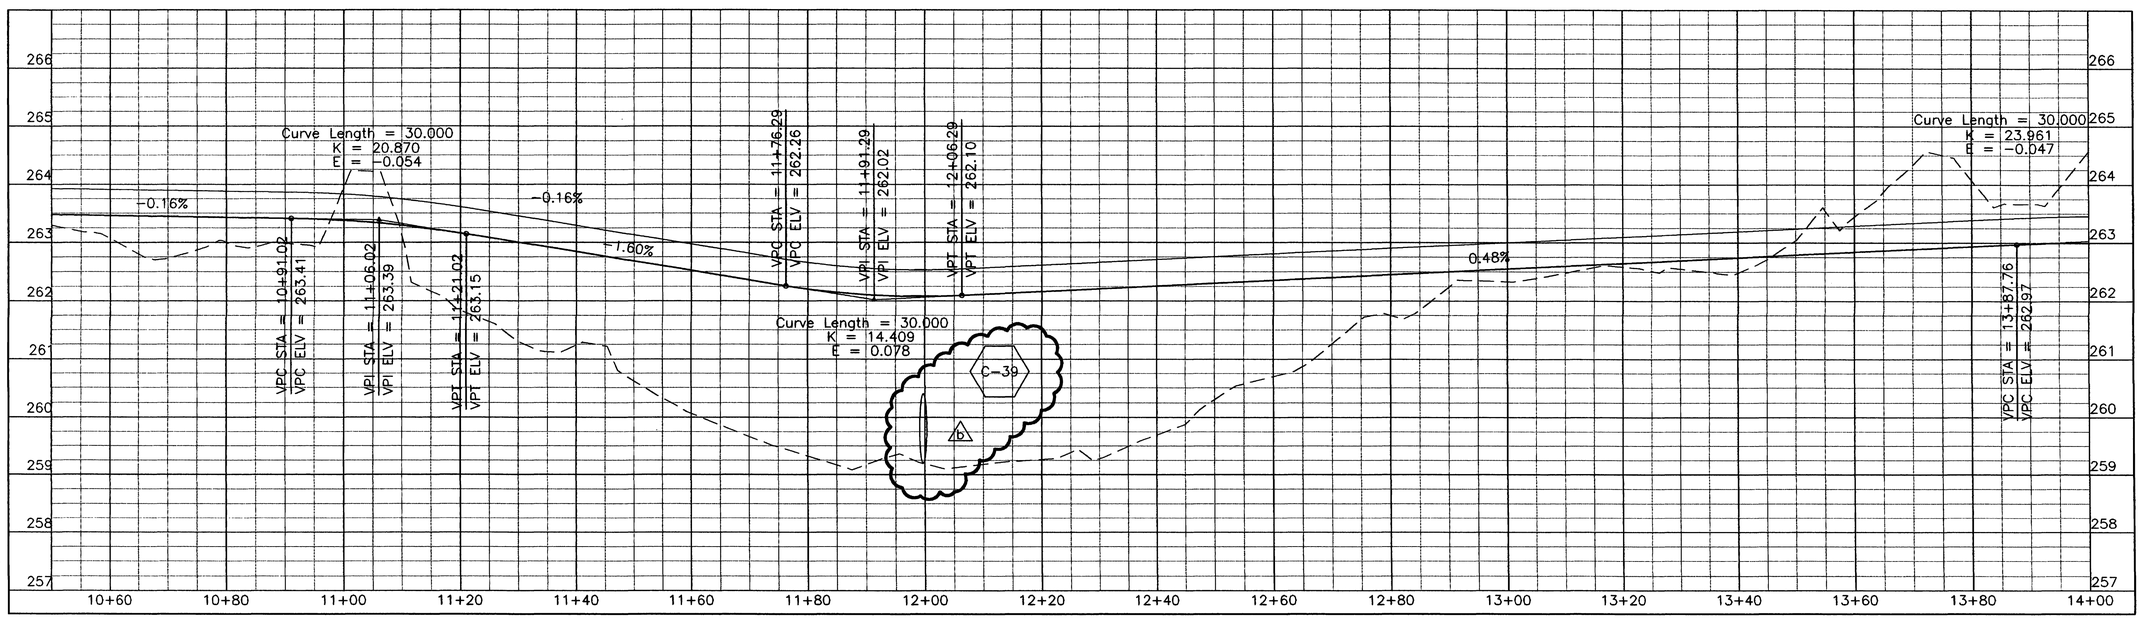

THE SEAL APPEARING ON THIS DOCUMENT WAS AUTHORIZED BY E. LAMAR FAULK ON AUGUST 8, 2001

STATE OF TEXAS — E. LAMAR FAULK — 86158 — LICENSED — PROFESSIONAL ENGINEER

b

LEGEND

- EXISTING GRADE
- TOP OF SUBGRADE
- TOP BASE

GRAPHIC SCALE

10 5 0 5 10
SCALE: 1:500 HORZ.

1 .5 0 .5 1
SCALE: 1:50 VERT.

US Army Corps of Engineers
FORT WORTH DISTRICT

POLYENGINEERING, INC.
1900 Hartland Avenue
Dothan, Alabama 36305
(334) 793-2700 (voice)
(334) 793-9018 (fax)

Mark	Description	Date	Appr.
b	CULVERT CORRECTION AND TITLE BLOCK EDIT, ADDED SEAL	AUG 01	ELF

Date: 19 June 2001
Sol No.: DACA65-10-B-0007
Contr No.: DACA63-01-C-0016
Plot date:
Plot scale: AS SHOWN

Designed by: Rebecca S. Hand
Dwn by: J. Peaden
Ckd by: M. Dixon
Reviewed by: Scott Faulk
Submitted by: E. Lamar Faulk

U.S. ARMY ENGINEER DISTRICT
CORPS OF ENGINEERS
FORT WORTH, TEXAS

POLYENGINEERING, INC.
ENGINEERS & ARCHITECTS
DOTHAN, ALABAMA

FORT HOOD, TEXAS
DIGITAL MULTI-PURPOSE RANGE COMPLEX
PN 51915 (DMPRC) FY 01

b

CLABBER CREEK
PROFILES
TRAIL 2

Sheet reference number:
CP-6
Sheet of

Contr No. DACA63-01-C-0016

00689770

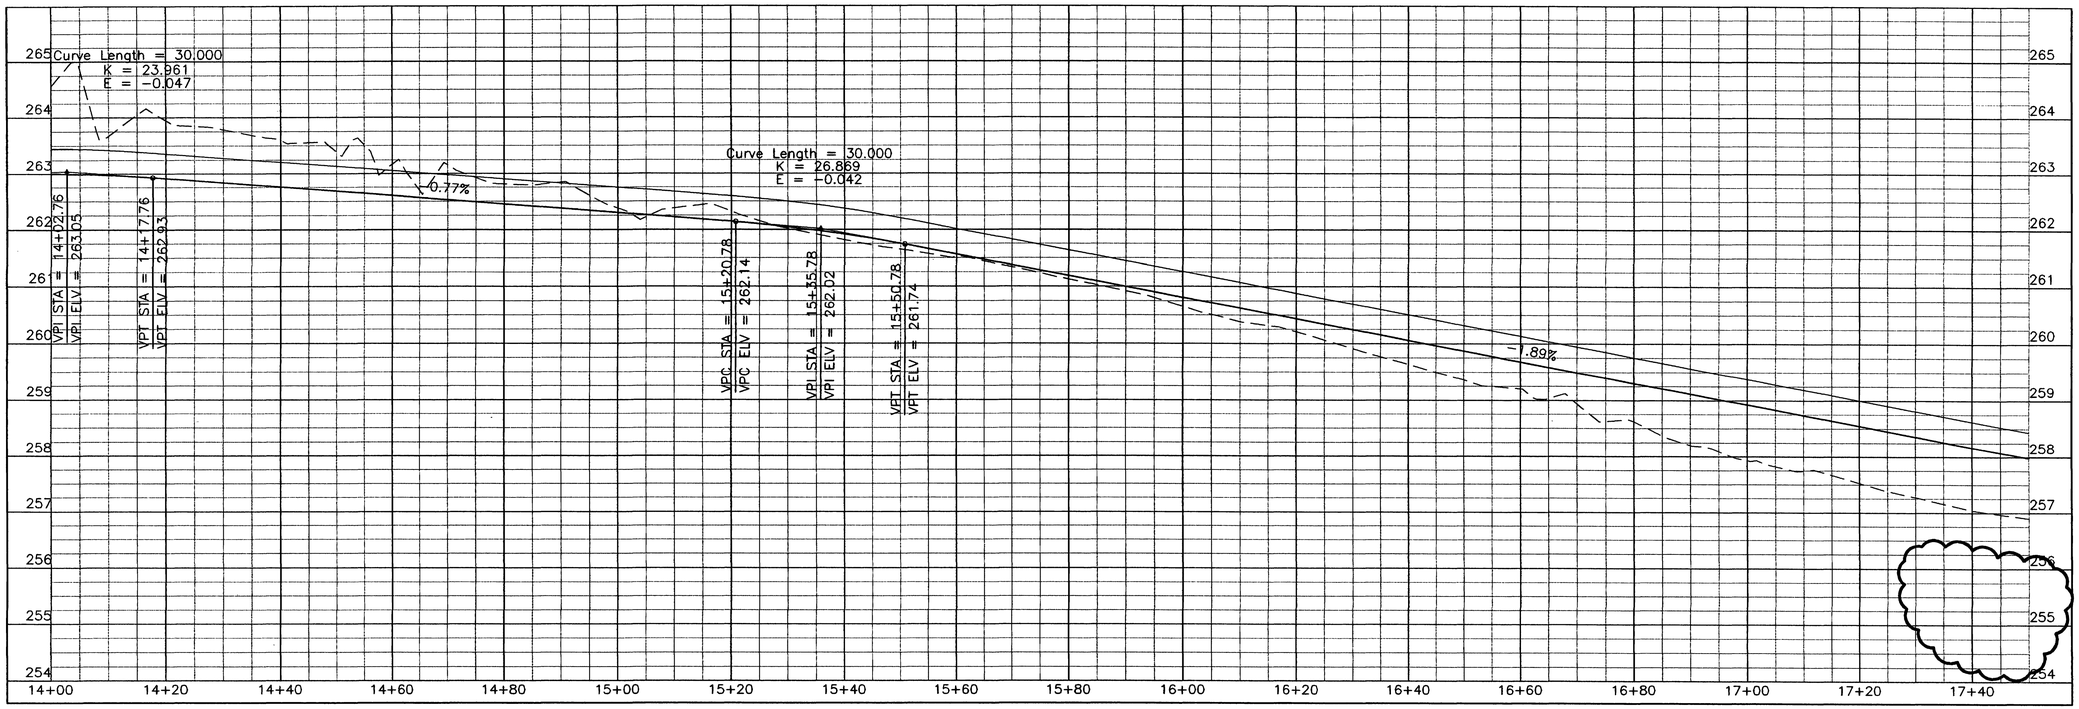

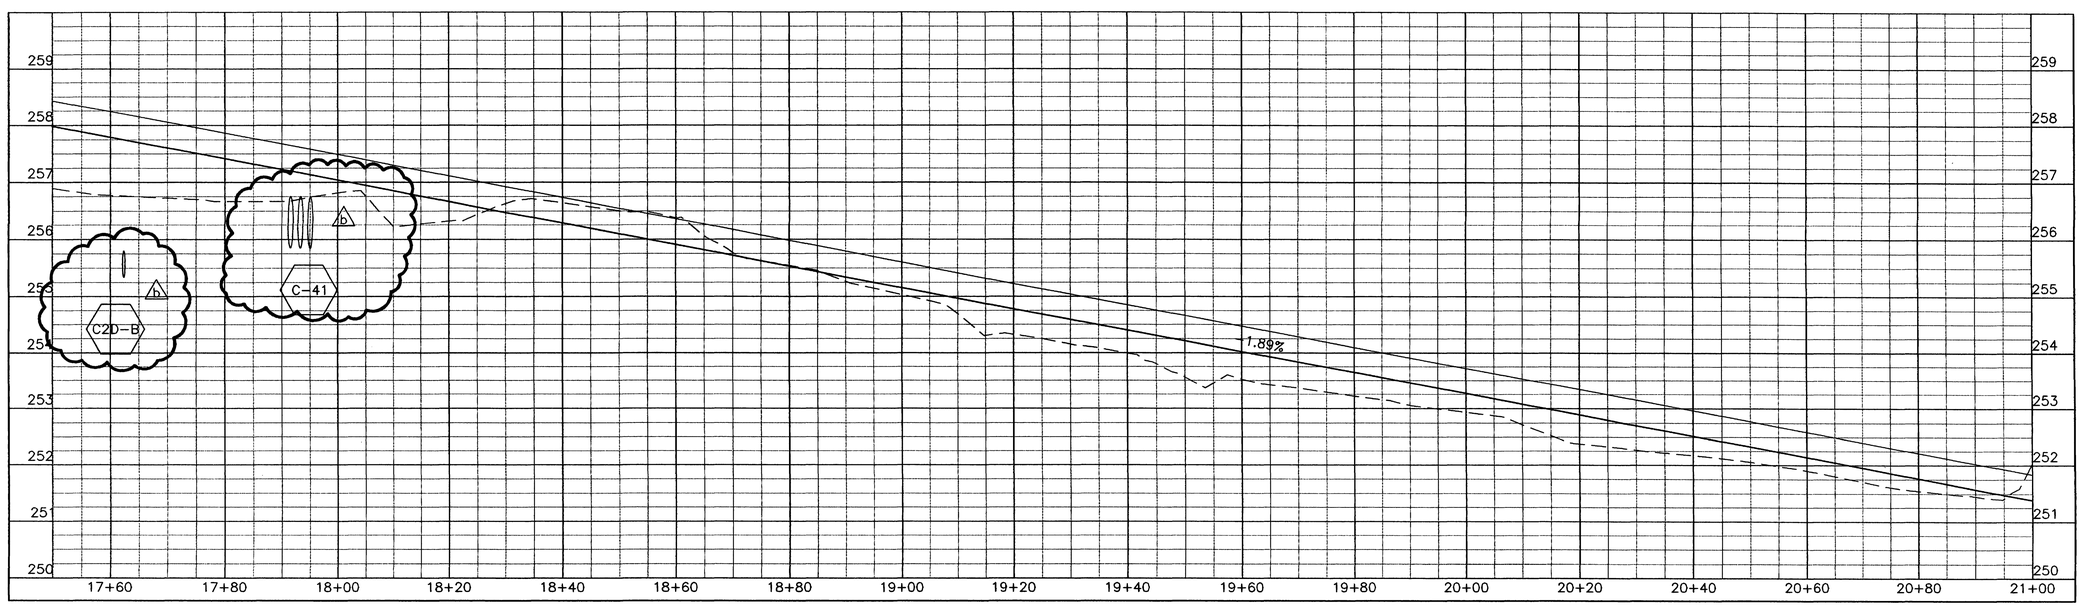

US Army Corps of Engineers
FORT WORTH DISTRICT

POLYENGINEERING, INC.
POLYENGINEERING, INC.
1905 Headland Avenue
Dothan, Alabama 36305
(334) 793-6795 (voice)
(334) 793-9016 (fax)

Mark	Description	Date	Appr.
5	ADDED SEAL CULVERT CORRECTION AND TITLE BLOCK EDIT, REMOVE FALSE CALLOUT, ADDED PIPE.	AUG 01	ELF

Designed by: Reinhard S. Hand
Drawn by: J. Preden
Ckd by: M. Dixon
Reviewed by: Scott Faulk
Submitted by: E. Lamar Faulk
Date: 19 June 2001
Contr No. DACA63-01-B-0007
Contr. No. DACA63-01-C-0016
Rev. 5
File name:
Plot date:
Plot scale: AS SHOWN

U.S. ARMY ENGINEER DISTRICT
CORPS OF ENGINEERS
FORT WORTH, TEXAS

POLYENGINEERING, INC.
ENGINEERS & ARCHITECTS
DOTHAN, ALABAMA

FORT HOOD, TEXAS
DIGITAL MULTI-PURPOSE RANGE COMPLEX
PN 51915 COMPRO FY 01

CLABBER CREEK
PROFILES
TRAIL 2

STATE OF TEXAS
E. LAMAR FAULK
86158
LICENSED
PROFESSIONAL ENGINEER

THE SEAL APPEARING ON THIS DOCUMENT WAS AUTHORIZED BY E. LAMAR FAULK ON AUGUST 8, 2001

LEGEND
- - - - - EXISTING GRADE
——— TOP OF SUBGRADE
——— TOP BASE

GRAPHIC SCALE
10 5 0 5 10
SCALE: 1:500 HORZ.
1 .5 0 .5 1
SCALE: 1:50 VERT.

Sheet reference number: CP-7
Sheet of

Contr No. DACA63-01-C-0016

00689780

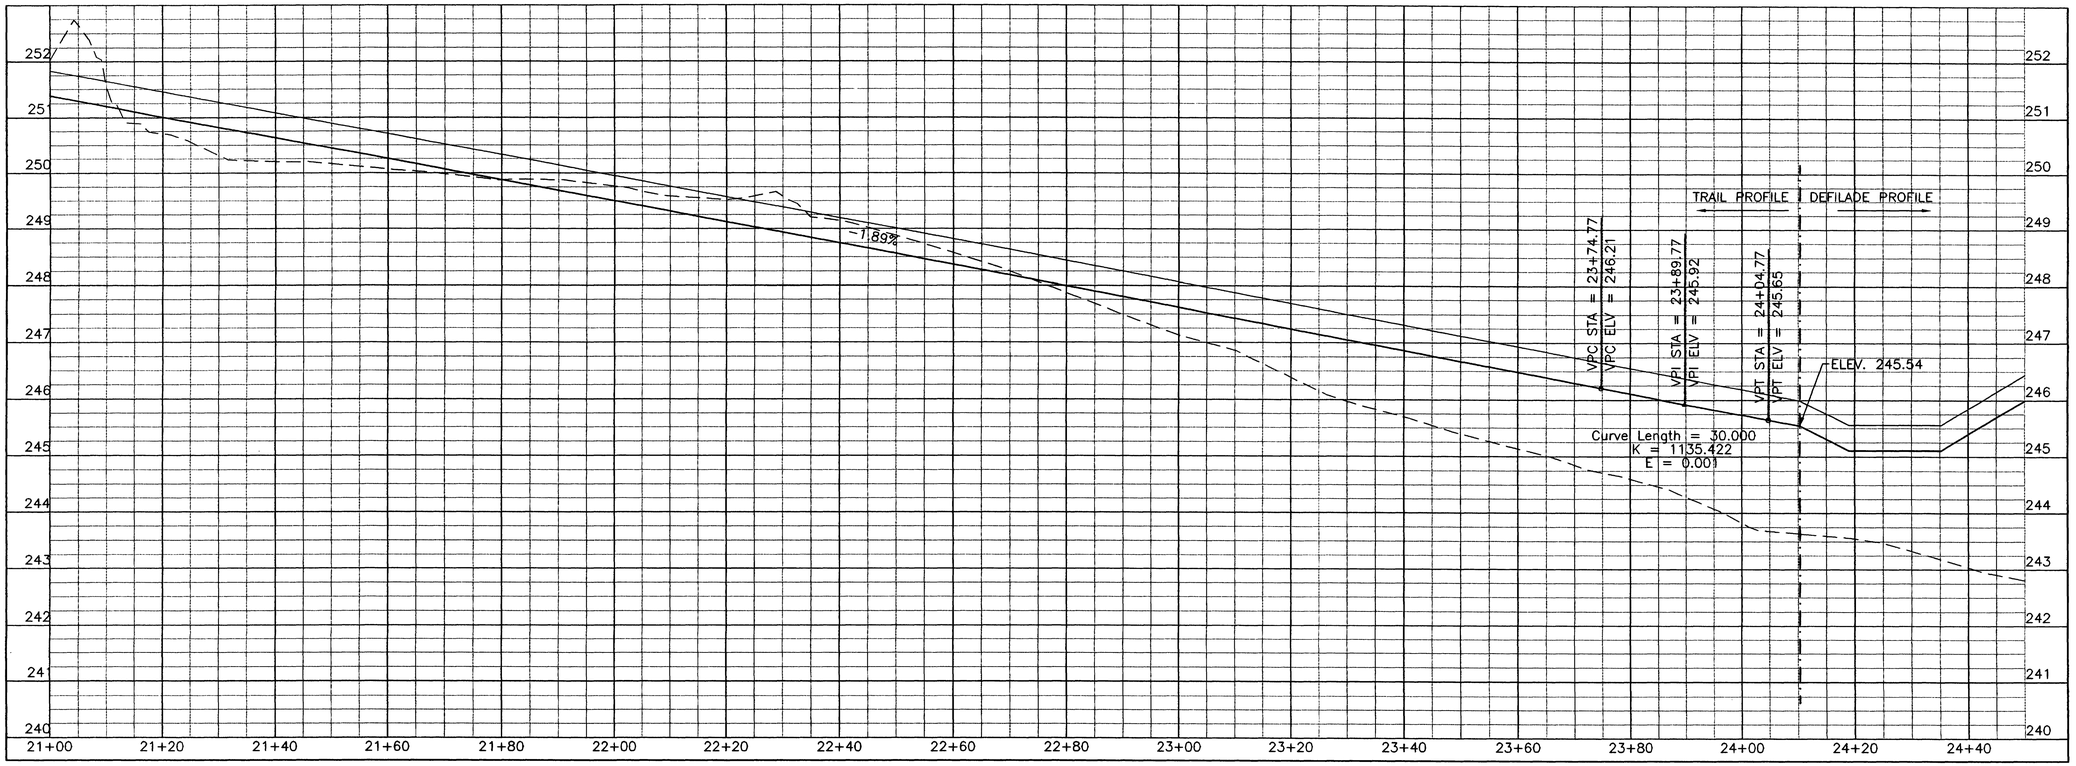

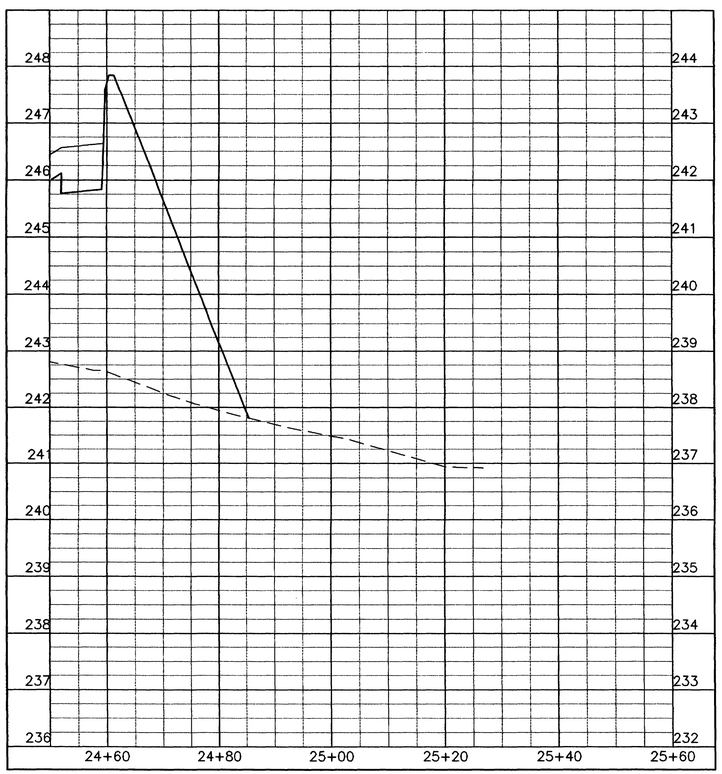

US Army Corps of Engineers
FORT WORTH DISTRICT

POLYENGINEERING, INC.
ENGINEERS & ARCHITECTS
1905 Headland Avenue
Dothan, Alabama 36303
(334) 792-4700 (voice)
(334) 792-5015 (fax)

Mark	Description	Date	Appr.
A	TITLE BLOCK EDIT ADDED SEAL		

Designed by: Rebecca S. Hand
Dwn by: J. Peeden
Ckd by: M. Dixon
Reviewed by: Scott Faulk
Submitted by: E. Lamar Faulk
Date: 19 June 2001
Rev:
Sol. No. DACA63-01-B-0007
Contr. No. DACA63-01-C-0016
File name:
Plot date:
Plot scale: AS SHOWN

U.S. ARMY ENGINEER DISTRICT
CORPS OF ENGINEERS
FORT WORTH, TEXAS

POLYENGINEERING, INC.
ENGINEERS & ARCHITECTS
DOTHAN, ALABAMA

DIGITAL MULTI-PURPOSE RANGE COMPLEX
FORT HOOD, TEXAS
PN 51916
FY 01

CLABBER CREEK
PROFILES
TRAIL 2

STATE OF TEXAS
E. LAMAR FAULK
86158
LICENSED
PROFESSIONAL ENGINEER

THE SEAL APPEARING ON THIS DOCUMENT WAS AUTHORIZED BY E. LAMAR FAULK ON AUGUST 8, 2001

LEGEND

- EXISTING GRADE
- TOP OF SUBGRADE
- TOP BASE

GRAPHIC SCALE

10 5 0 5 10
SCALE: 1:500 HORZ.
1 .5 0 .5 1
SCALE: 1:50 VERT.

Sheet reference number: CP-8
Sheet of

Contr No. DACA63-01-C-0016

00689790

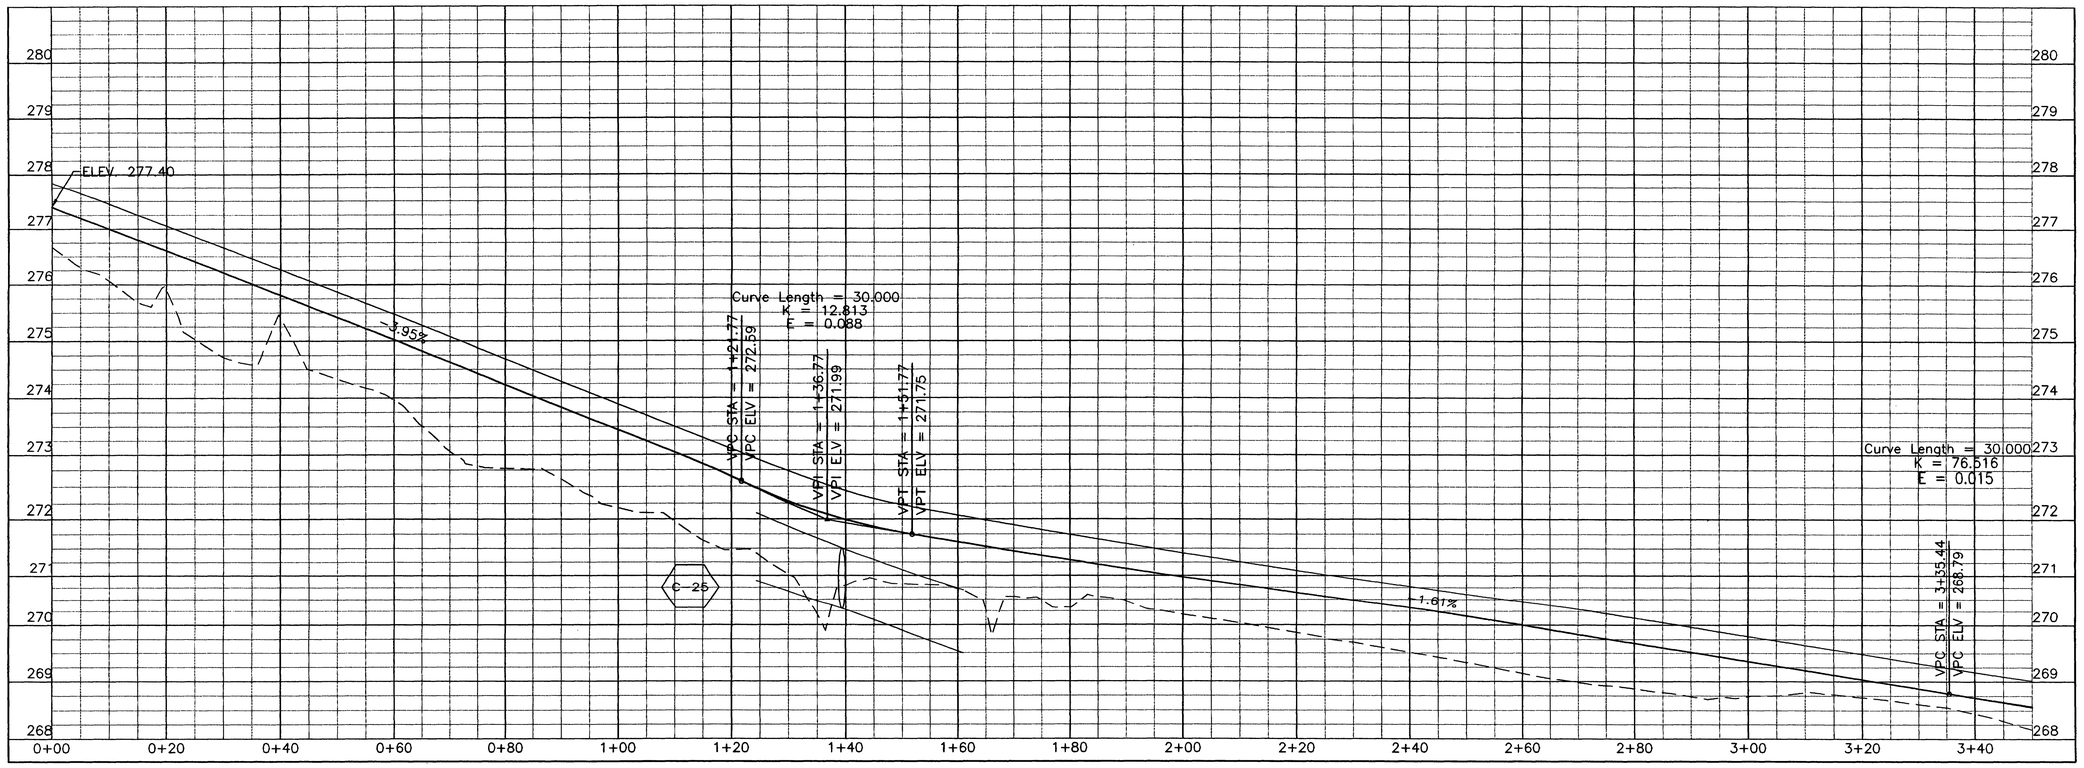

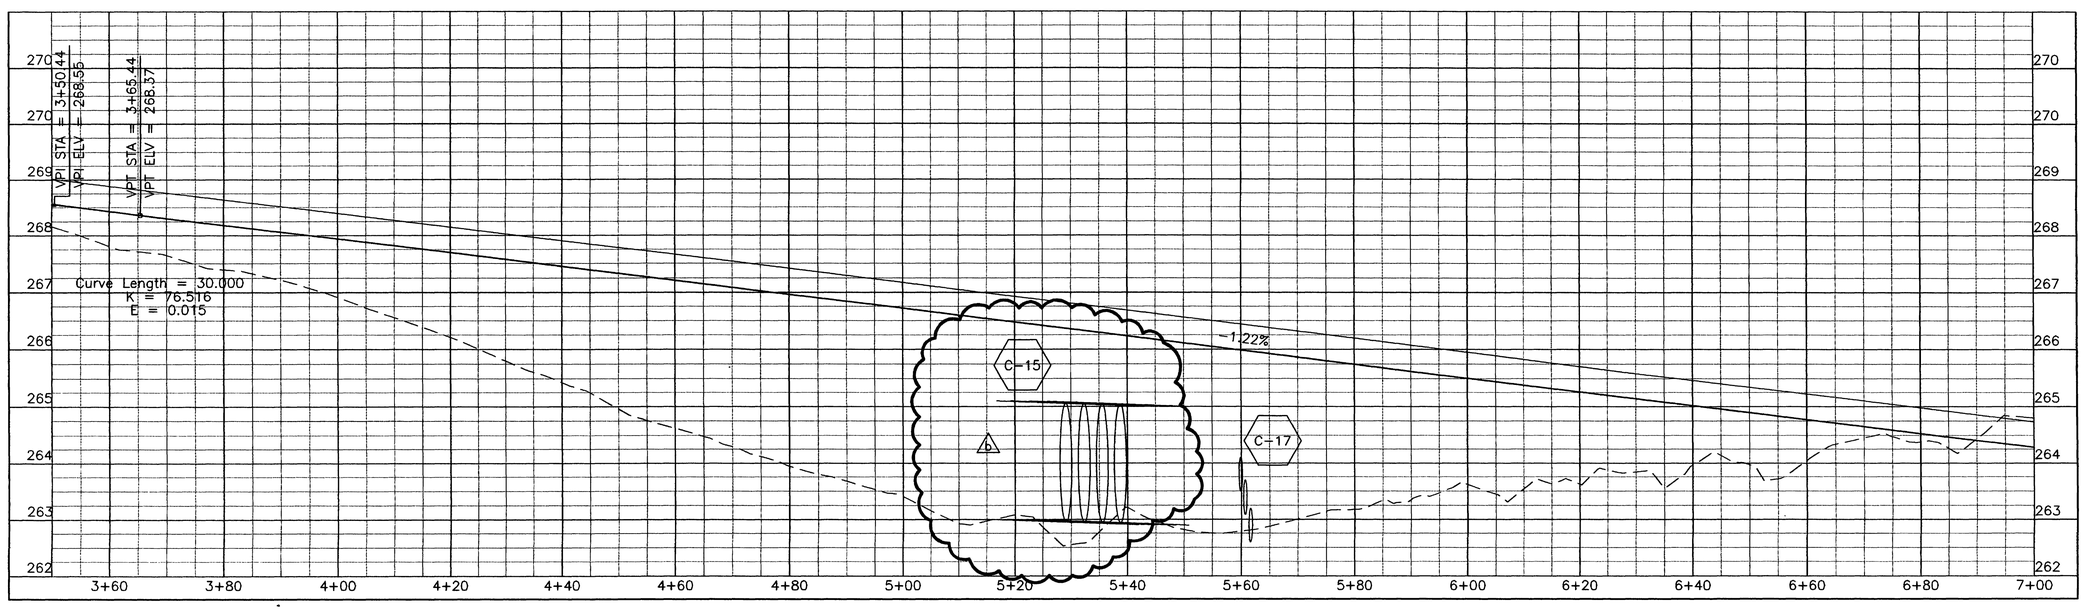

US Army Corps of Engineers
FORT WORTH DISTRICT

POLYENGINEERING, INC.
ENGINEERS & ARCHITECTS
1905 Hazelhurst Avenue
Dothan, Alabama 36303
(334) 793-6700 (voice)
(334) 793-9015 (fax)

Mark	Description	Date	Appr.
A	REVISED CULVERT CALLOUT AND TITLE BLOCK EDIT, ADDED SEAL	AUG. 01	ELF

Date: 19 June 2001
Rev.
Job No. DACA63-01-B-0007
Contr No. DACA63-01-C-0016
File name:
Plot date:
Plot scale: AS SHOWN

Designed by: Rebecca S. Hand
Dwn by: J. Peeden
Ckd by: M. Dixon
Reviewed by: Scott Faulk
Submitted by: E. Lamar Faulk

U.S. ARMY ENGINEER DISTRICT
CORPS OF ENGINEERS
FORT WORTH, TEXAS

POLYENGINEERING, INC.
ENGINEERS & ARCHITECTS
DOTHAN, ALABAMA

FORT HOOD, TEXAS
DIGITAL MULTI-PURPOSE RANGE COMPLEX
FORT HOOD
FY 01
PN 51915

CLABBER CREEK
PROFILES
TRAIL 3

STATE OF TEXAS
E. LAMAR FAULK
86158
LICENSED
PROFESSIONAL ENGINEER

THE SEAL APPEARING ON THIS DOCUMENT WAS AUTHORIZED BY E. LAMAR FAULK ON AUGUST 8, 2001

LEGEND
- EXISTING GRADE
- TOP OF SUBGRADE
- TOP BASE

GRAPHIC SCALE
10 5 0 5 10
SCALE: 1:500 HORZ.
1 .5 0 .5 1
SCALE: 1:50 VERT.

Sheet reference number: CP-9
Sheet of

Contr No. DACA63-01-C-0016

006889000

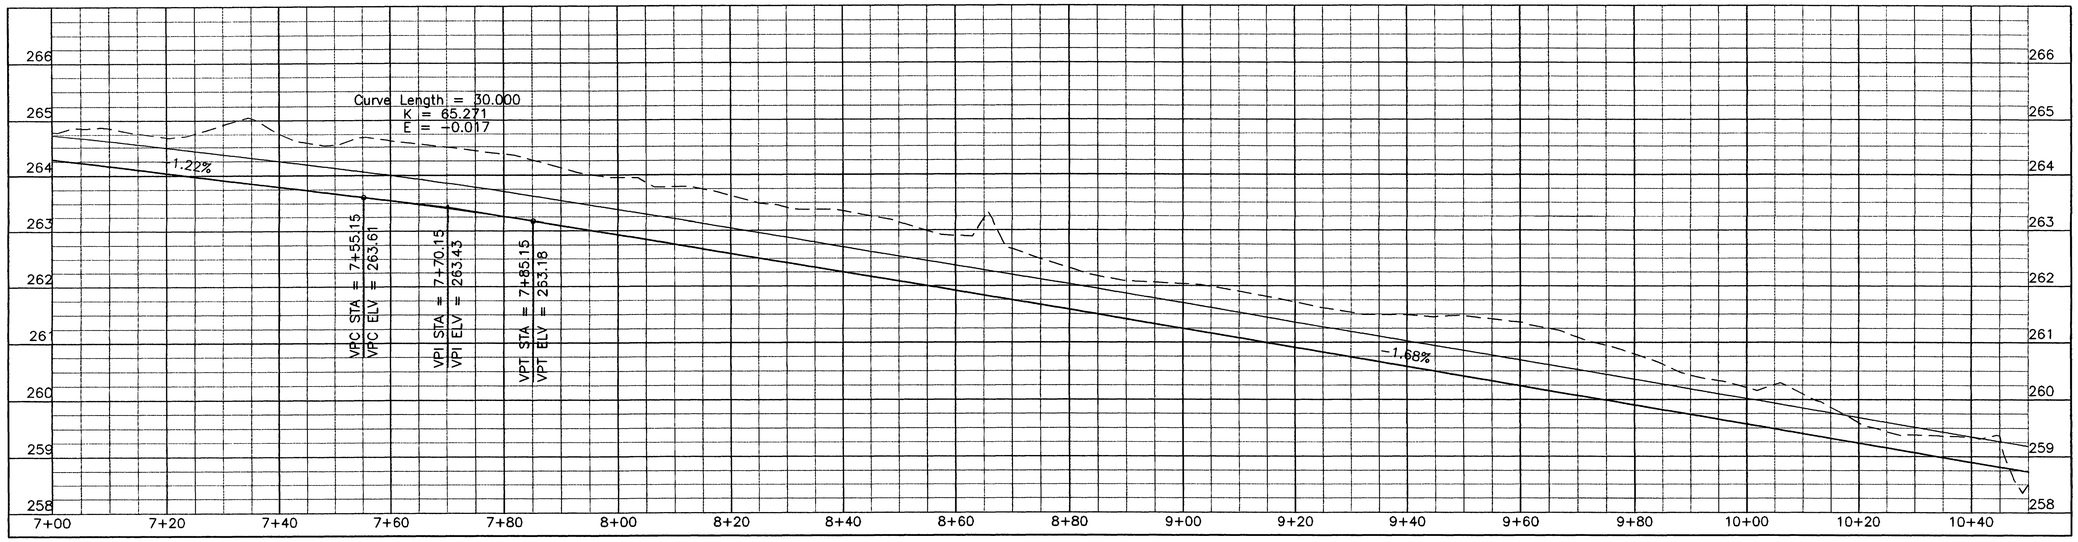

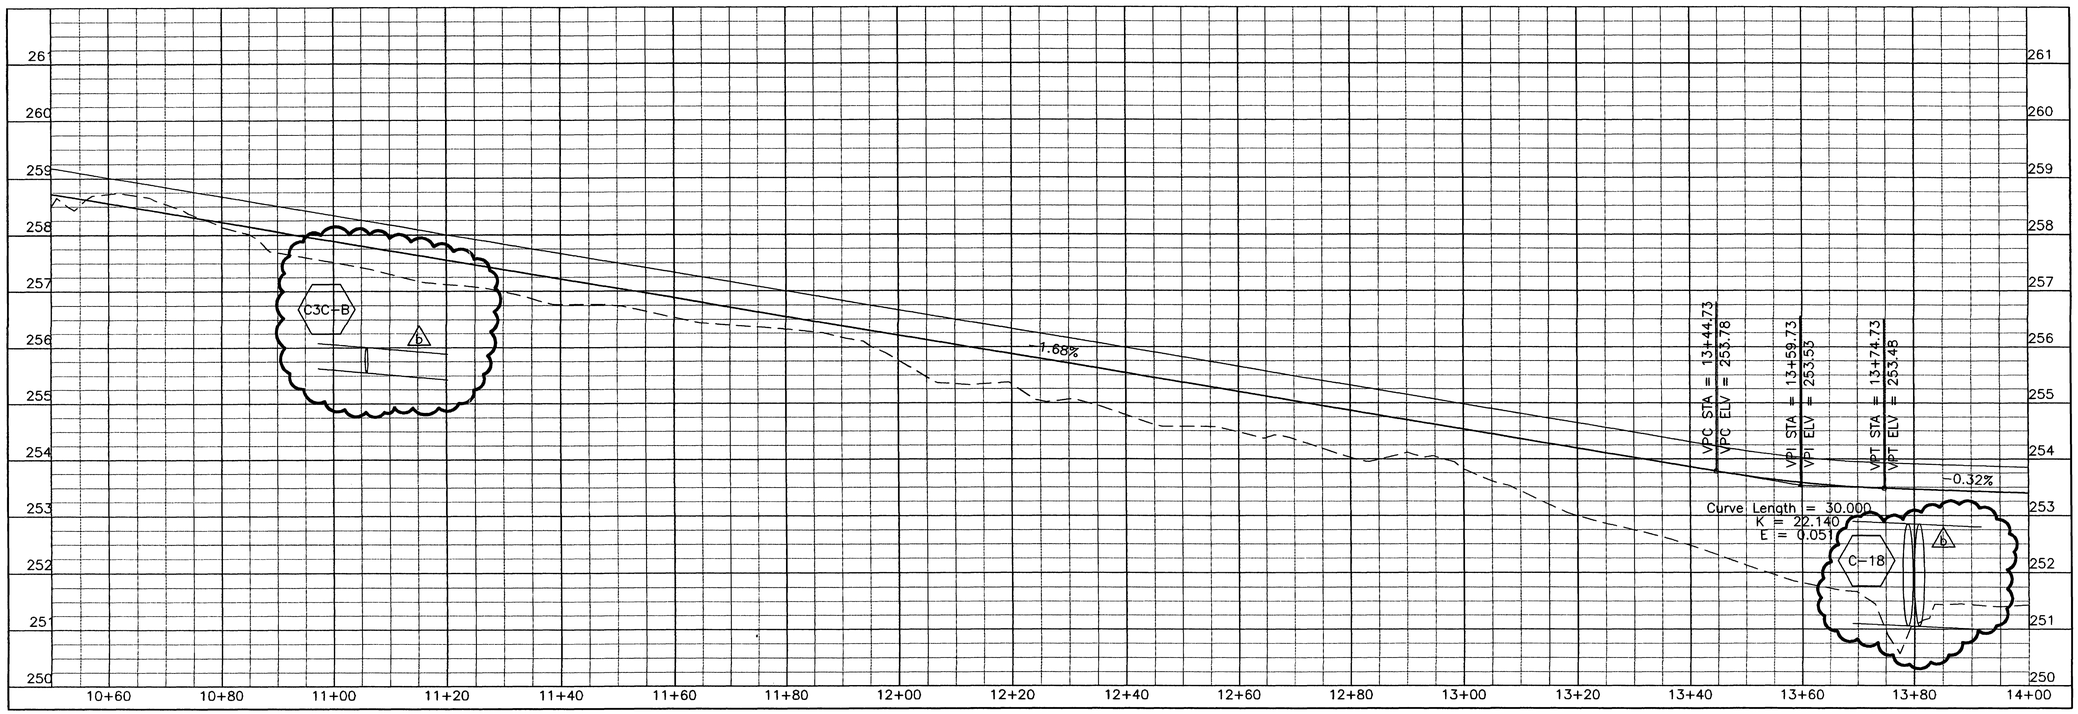

US Army Corps of Engineers
FORT WORTH DISTRICT

POLYENGINEERING, INC.
ENGINEERS & ARCHITECTS
1500 Reuland Avenue
Dothan, Alabama 36303
(334) 792-4700 (voice)
(334) 793-9016 (fax)

Mark	Description	Date	Appr.
5	REVISIONS TO CULVERTS AND TITLE BLOCK EDIT, ADDED SEAL	AUG. 01	ELF

Designed by: Rebecca S. Hand
Dwn by: J. Peaden | Ckd by: M. Dixon
Reviewed by: Scott Faulk
Submitted by: E. Lamar Faulk
Date: 19 June 2001
Rev.
Sol No. DACA63-01-B-0007
Contr No. DACA63-01-C-0016
File name:
Plot date:
Plot scale: AS SHOWN

U.S. ARMY ENGINEER DISTRICT
CORPS OF ENGINEERS
FORT WORTH, TEXAS

POLYENGINEERING, INC.
ENGINEERS & ARCHITECTS
DOTHAN, ALABAMA

FORT HOOD, TEXAS
DIGITAL MULTI-PURPOSE RANGE COMPLEX
(DMPRC)
PN 51915

FY 01

CLABBER CREEK
PROFILES
TRAIL 3

STATE OF TEXAS
E. LAMAR FAULK
86166
LICENSED
PROFESSIONAL ENGINEER

THE SEAL APPEARING ON THIS DOCUMENT WAS AUTHORIZED BY E. LAMAR FAULK ON AUGUST 8, 2001

LEGEND

- EXISTING GRADE
- TOP OF SUBGRADE
- TOP BASE

GRAPHIC SCALE

10 5 0 5 10
SCALE: 1:500 HORZ.

1 .5 0 .5 1
SCALE: 1:50 VERT.

Sheet reference number:
CP-10
Sheet of

Contr No. DACA63-01-C-0016

00689810

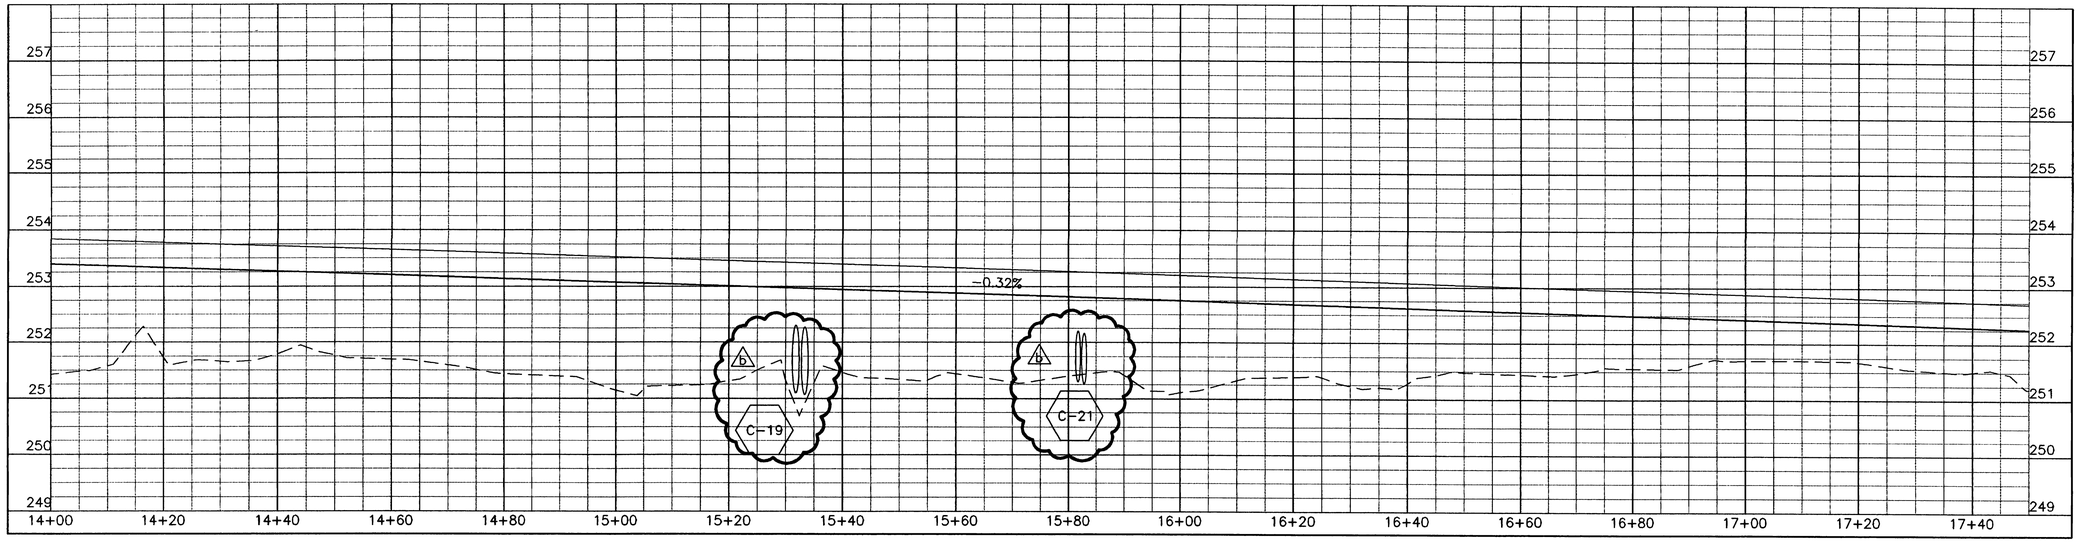

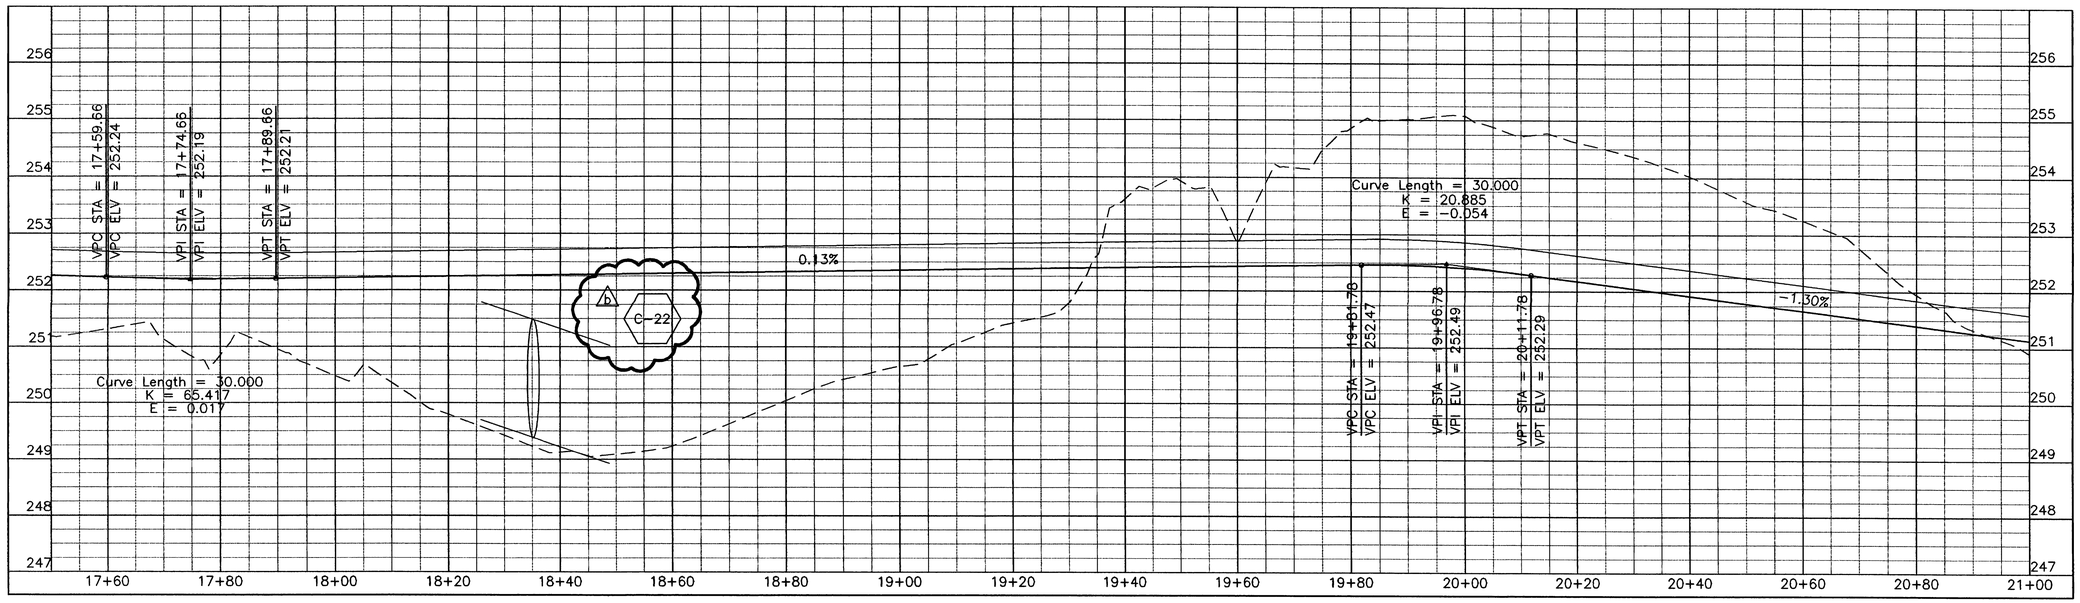

THE SEAL APPEARING ON THIS DOCUMENT WAS AUTHORIZED BY E. LAMAR FAULK ON AUGUST 8, 2001

STATE OF TEXAS
E. LAMAR FAULK
86158
LICENSED
PROFESSIONAL ENGINEER

LEGEND

- EXISTING GRADE
- TOP OF SUBGRADE
- TOP BASE

GRAPHIC SCALE

10 5 0 5 10
SCALE: 1:500 HORZ.
1 .5 0 .5 1
SCALE: 1:50 VERT.

Sheet reference number: CP-11
Sheet of

US Army Corps of Engineers
FORT WORTH DISTRICT

POLYENGINEERING, INC.
ENGINEERS & ARCHITECTS
POLYENGINEERING, INC.
3855 Headland Avenue
Dothan, Alabama 36305
(334) 793-4700 (voice)
(334) 793-9018 (fax)

Mark	Revision	Date	Appr.
A	ADDED SEAL REVISION TO CULVERT/REVISE CALLOUT/ADDED DPC AND TITLE BLOCK EDIT Description	AUG 01 Date	EJF Appr.

Designed by: Rebecca S. Hand
Dwn by: J. Preston
Ckd by: M. Dixon
Reviewed by: Scott Faulk
Submitted by: E. Lamar Faulk
Date: 19 June 2001
Sol No.: DACA63-01-B-0007
Contr No.: DACA63-01-C-0016
File name:
Plot date:
Plot scale: AS SHOWN
Rev.

U.S. ARMY ENGINEER DISTRICT
CORPS OF ENGINEERS
FORT WORTH, TEXAS

POLYENGINEERING, INC.
ENGINEERS & ARCHITECTS
DOTHAN, ALABAMA

FORT HOOD, TEXAS
DIGITAL MULTI-PURPOSE RANGE COMPLEX
(DMPRC)
PN 51915
FY 01

CLABBER CREEK
PROFILES
TRAIL 3

Contr No. DACA63-01-C-0016

00689820

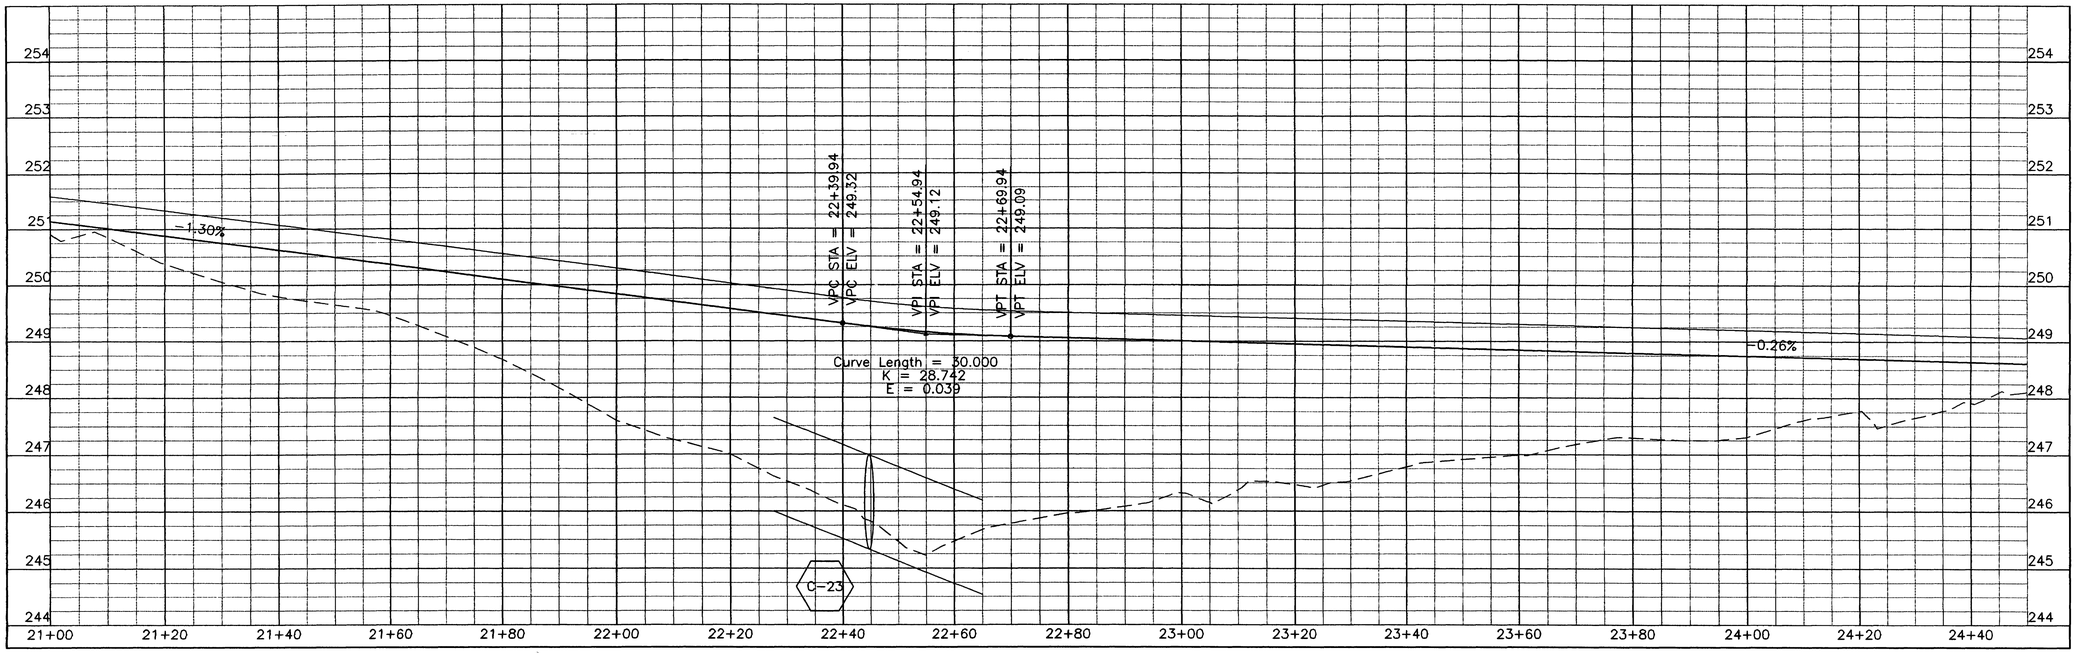

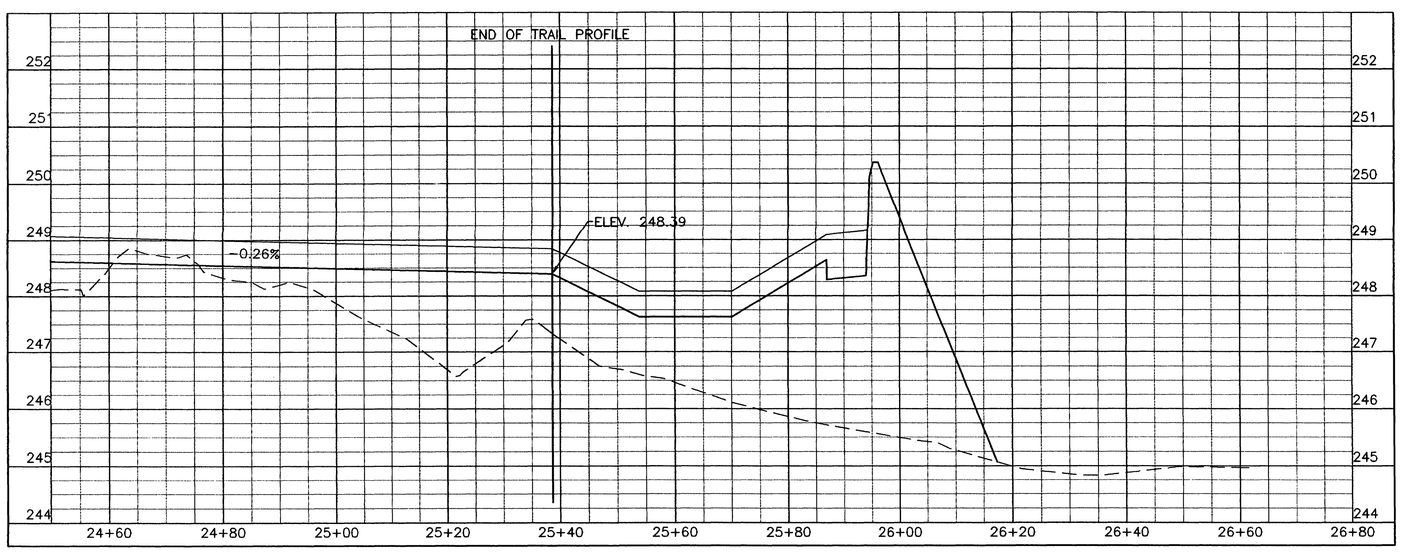

US Army Corps of Engineers
FORT WORTH DISTRICT

POLYENGINEERING, INC.
1906 Headland Avenue
Dothan, Alabama 36303
(334) 793-4700 (voice)
(334) 793-9018 (fax)

Mark	Description	Date	Appr.
3	TITLE BLOCK EDIT, ADDED SEAL		

Date: 19 June 2001
Rev.
Sol No. DACA63-01-B-0007
Contr No. DACA63-01-C-0016
File name:
Plot scale: AS SHOWN
Plot date:

Designed by: Rebecca S. Hand
Dwn by: J. Peeden
Ckd by: M. Dixon
Reviewed by: Scott Faulk
Submitted by: E. Lamar Faulk

U.S. ARMY ENGINEER DISTRICT
CORPS OF ENGINEERS
FORT WORTH, TEXAS

POLYENGINEERING, INC.
ENGINEERS & ARCHITECTS
DOTHAN, ALABAMA

FORT HOOD, TEXAS
DIGITAL MULTI-PURPOSE RANGE COMPLEX (DMPRC)
PN 51915
FY 01

CLABBER CREEK
PROFILES
TRAIL 3

STATE OF TEXAS
E. LAMAR FAULK
86158
LICENSED
PROFESSIONAL ENGINEER

THE SEAL APPEARING ON THIS DOCUMENT WAS AUTHORIZED BY E. LAMAR FAULK ON AUGUST 8, 2001

LEGEND
- EXISTING GRADE
- TOP OF SUBGRADE
- TOP BASE

GRAPHIC SCALE
10 5 0 5 10
SCALE: 1:500 HORZ.
1 .5 0 .5 1
SCALE: 1:50 VERT.

Sheet reference number:
CP-12
Sheet of

Contr No. DACA63-01-C-0016

00689830

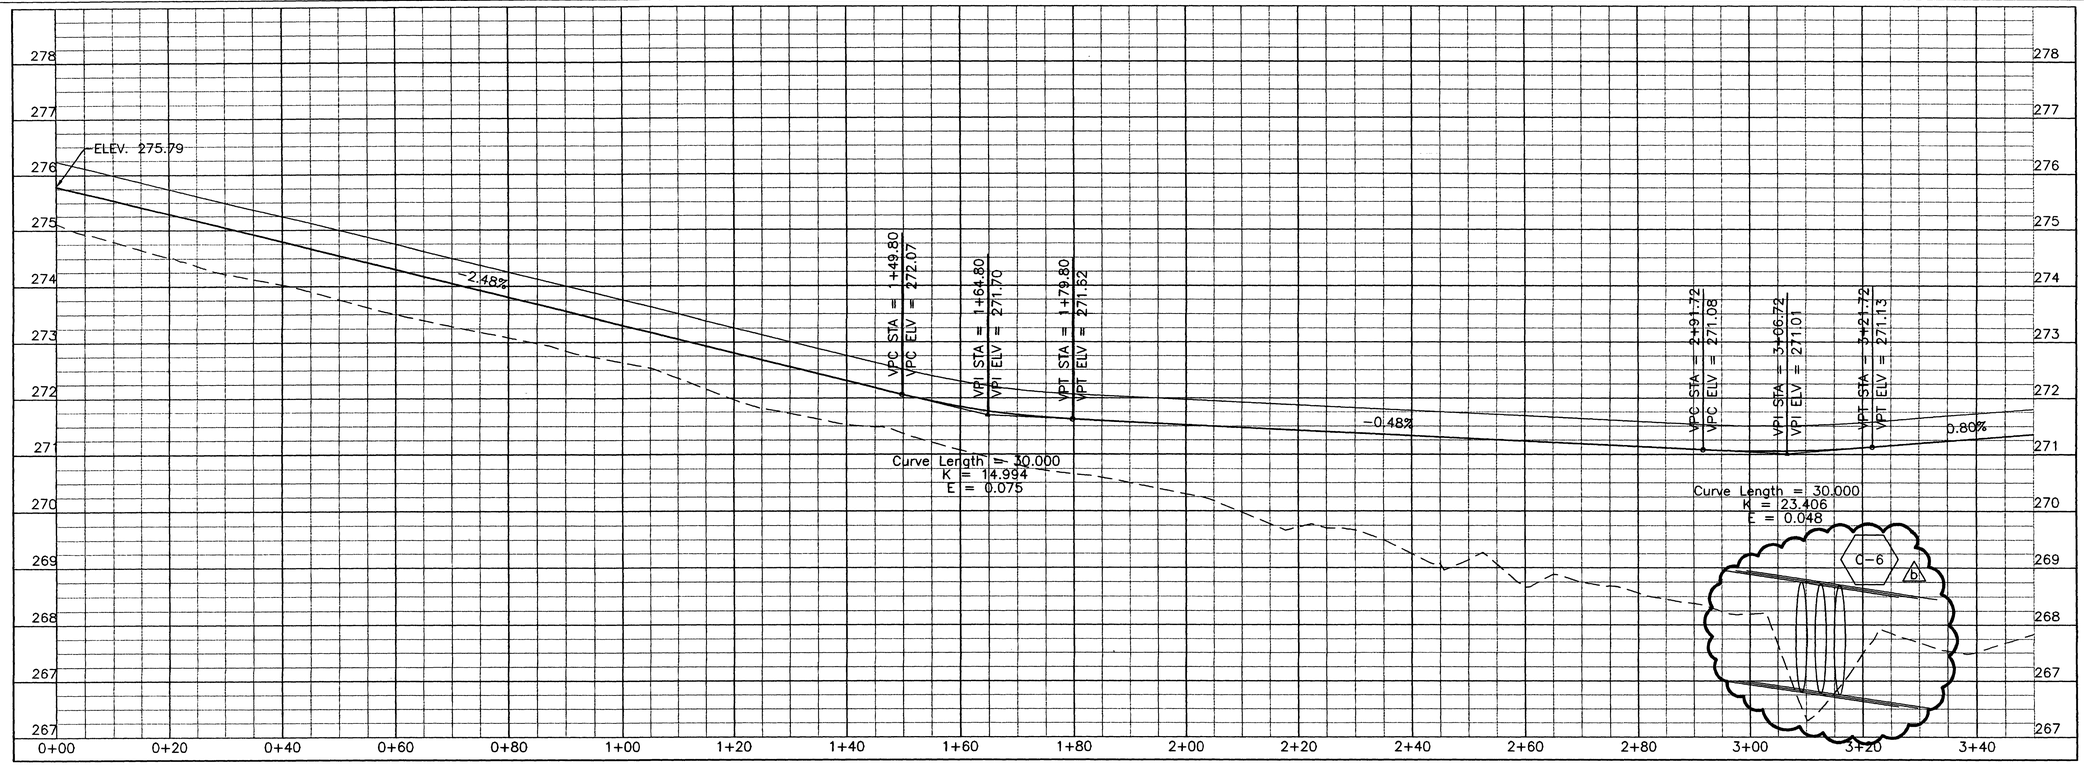

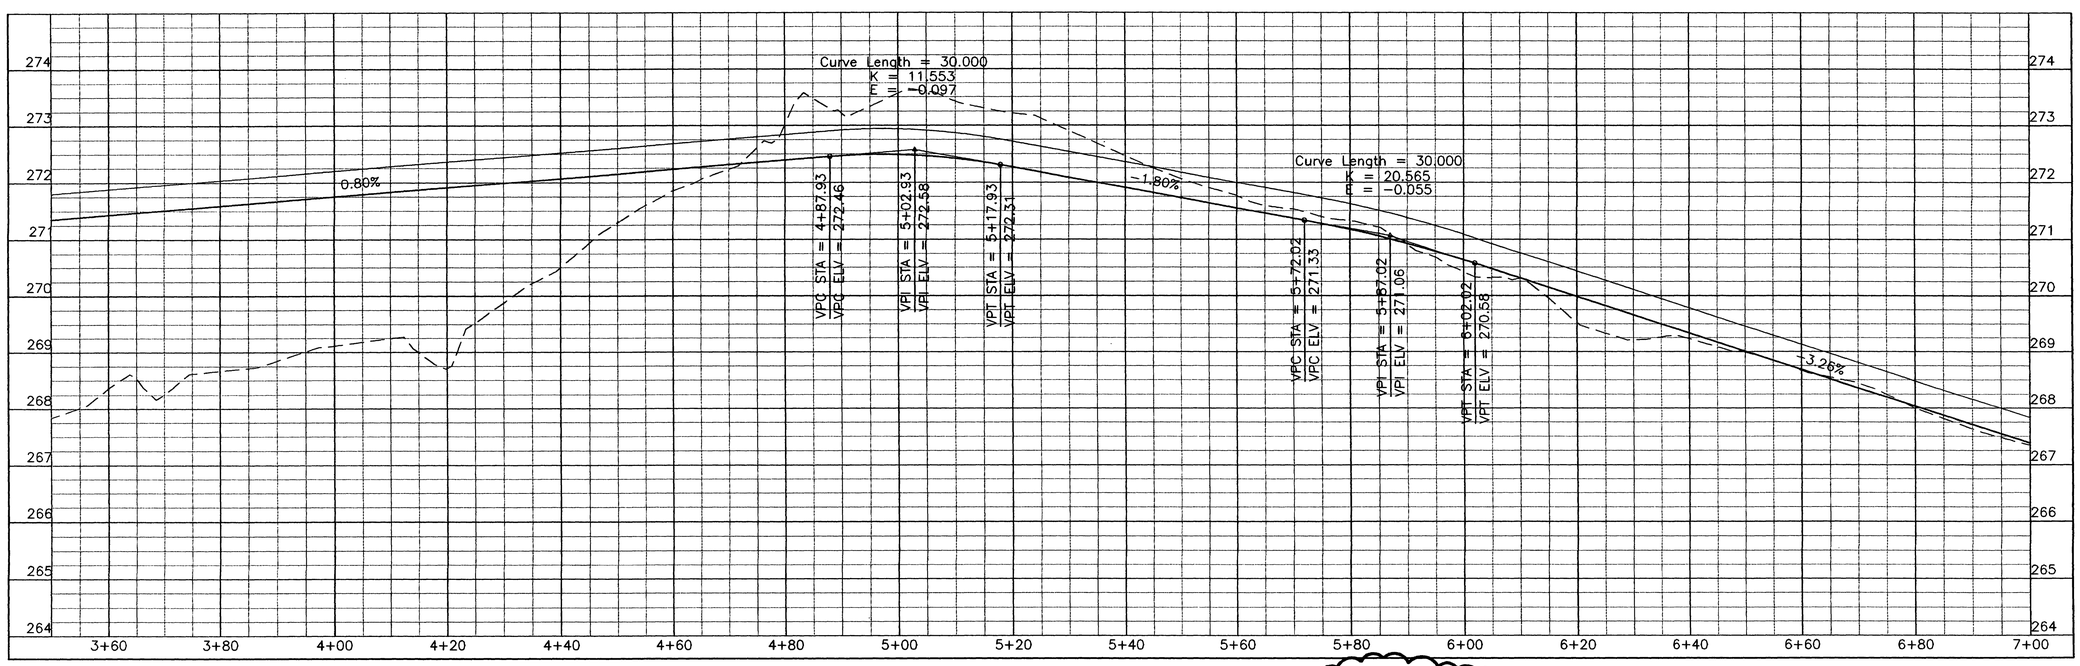

STATE OF TEXAS
E. LAMAR FAULK
86158
LICENSED
PROFESSIONAL ENGINEER

THE SEAL APPEARING ON THIS DOCUMENT WAS AUTHORIZED BY E. LAMAR FAULK ON AUGUST 8, 2001

LEGEND

- EXISTING GRADE
- TOP OF SUBGRADE
- TOP BASE

GRAPHIC SCALE

10 5 0 5 10
SCALE: 1:500 HORZ.
1 .5 0 .5 1
SCALE: 1:50 VERT.

Sheet reference number: CP-13
Sheet of

US Army Corps of Engineers
FORT WORTH DISTRICT

POLYENGINEERING, INC.
1806 Hazelhurst Avenue
Dothan, Alabama 36303
(334) 793-4708 (voice)
(334) 793-0815 (fax)

Mark	Description	Date	Dr/ Rev.
4	REVISED CULVERT CALLOUT AND TITLE BLOCK. EDIT. ADDED SEAL	AUG 01	DLF

Designed by: Rebecca S. Hand
Dwn by: J. Peddan
Ckd by: M. Dixon
Reviewed by: Scott Faulk
Submitted by: E. Lamar Faulk
Date: 19 June 2001
FSR No. DACA63-01-B-0007
Contr No. DACA63-01-C-0016
File name: b16
Plot date:
Plot scale: AS SHOWN
Rev.

U.S. ARMY ENGINEER DISTRICT
CORPS OF ENGINEERS
FORT WORTH, TEXAS

POLYENGINEERING, INC.
ENGINEERS & ARCHITECTS
DOTHAN, ALABAMA

FORT HOOD, TEXAS
DIGITAL MULTI-PURPOSE RANGE COMPLEX (DMPRC)
PN 51915
FY 01
b

CLABBER CREEK
PROFILES
TRAIL 4

Contr No. DACA63-01-C-0016

00689840

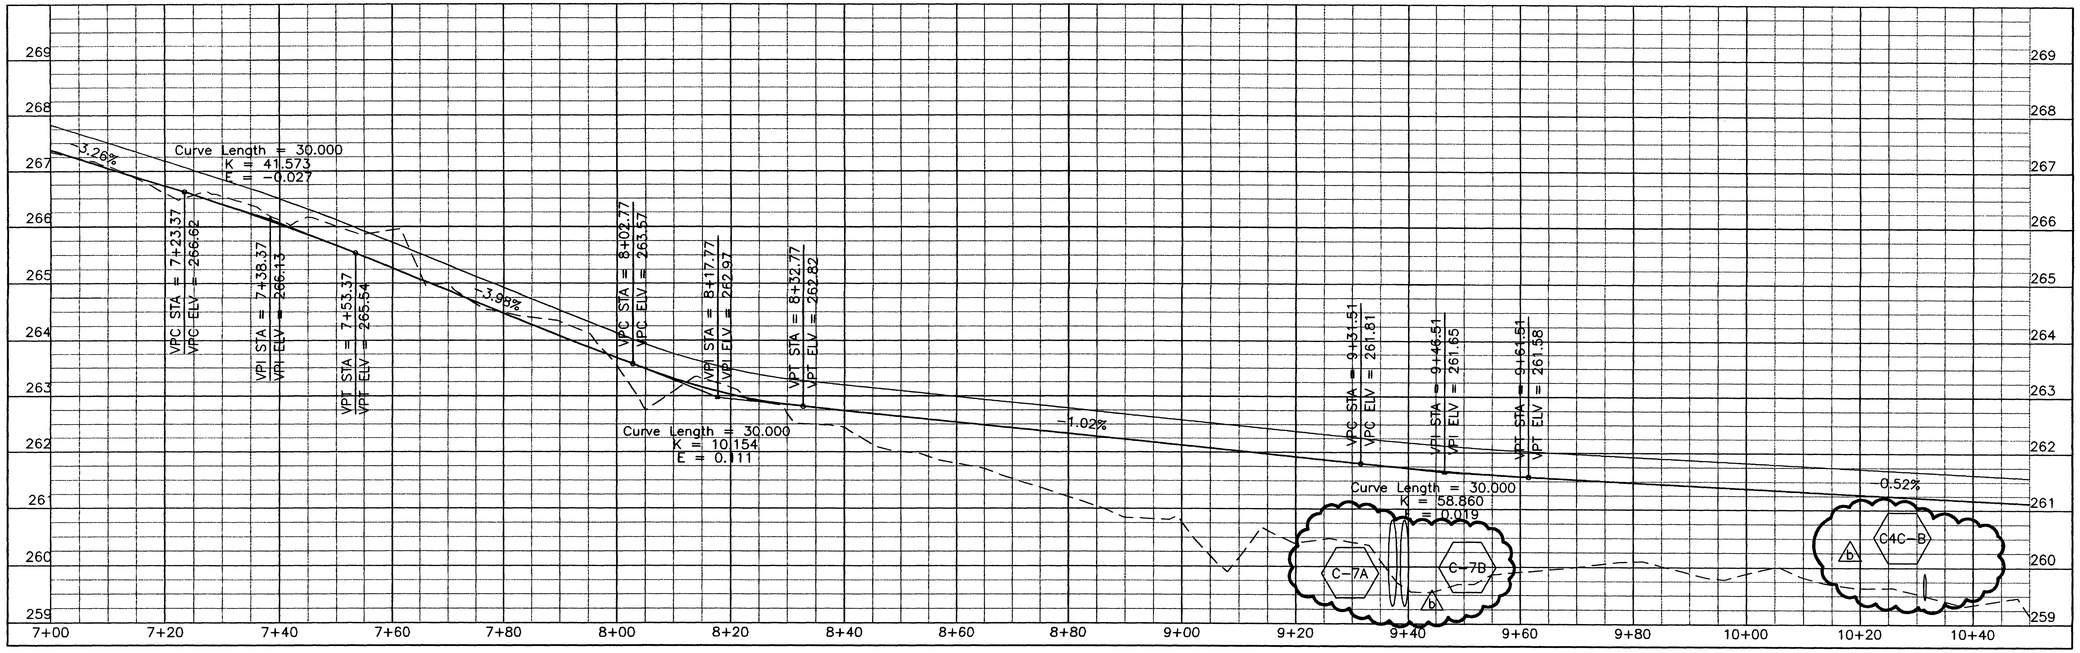

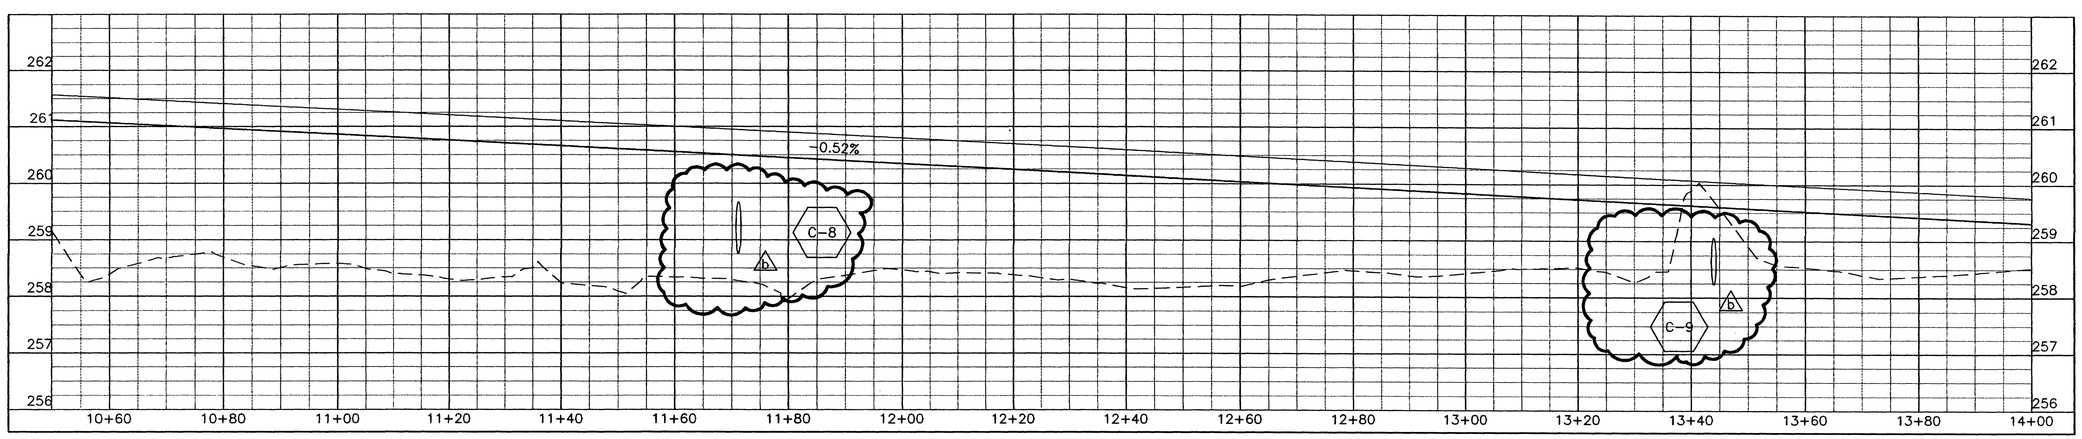

THE SEAL APPEARING ON THIS DOCUMENT WAS AUTHORIZED BY E. LAMAR FAULK ON AUGUST 8, 2001

STATE OF TEXAS
E. LAMAR FAULK
68158
LICENSED
PROFESSIONAL ENGINEER

LEGEND

- EXISTING GRADE
- TOP OF SUBGRADE
- TOP BASE

GRAPHIC SCALE

10 5 0 5 10
SCALE: 1:500 HORZ.
1 .5 0 .5 1
SCALE: 1:50 VERT.

Sheet reference number: CP-14
Sheet of

US Army Corps of Engineers
FORT WORTH DISTRICT

POLYENGINEERING, INC.
1205 Reedland Avenue
Dothan, Alabama 36303
(334) 793-4700 (voice)
(334) 793-8015 (fax)

Mark	Description	Date	Appr.
A	CULVERT CORRECTIONS AND TITLE BLOCK EDIT, ADDED SEAL	AUG 01	ELF

Designed by: Rebecca S. Hand
Dwn by: J. Peaden
Ckd by: M. Dixon
Reviewed by: Scott Faulk
Submitted by: E. Lamar Faulk
Date: June 2001
Rev.
Sol No. DACA63-01-B-0007
Contr No. DACA63-01-C-0016
File name:
Plot scale: AS SHOWN
Plot date:

U.S. ARMY ENGINEER DISTRICT
CORPS OF ENGINEERS
FORT WORTH, TEXAS

POLYENGINEERING, INC.
ENGINEERS & ARCHITECTS
DOTHAN, ALABAMA

FORT HOOD, TEXAS
DIGITAL MULTI-PURPOSE RANGE COMPLEX (DMPRC)
PN 51915
FY 01
CLABBER CREEK
PROFILES
TRAIL 4

Contr No. DACA63-01-C-0016

00689850

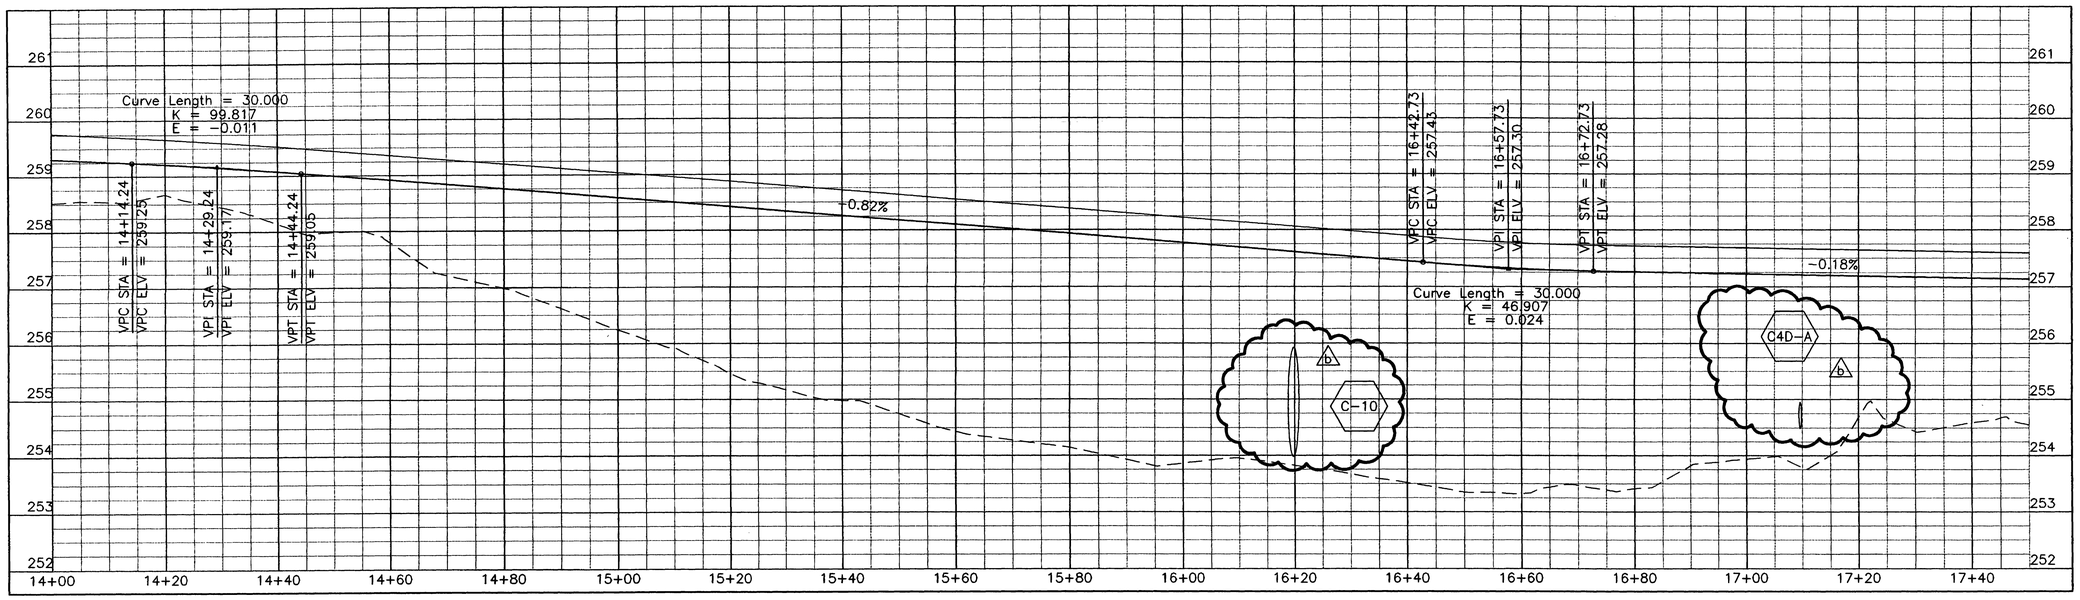

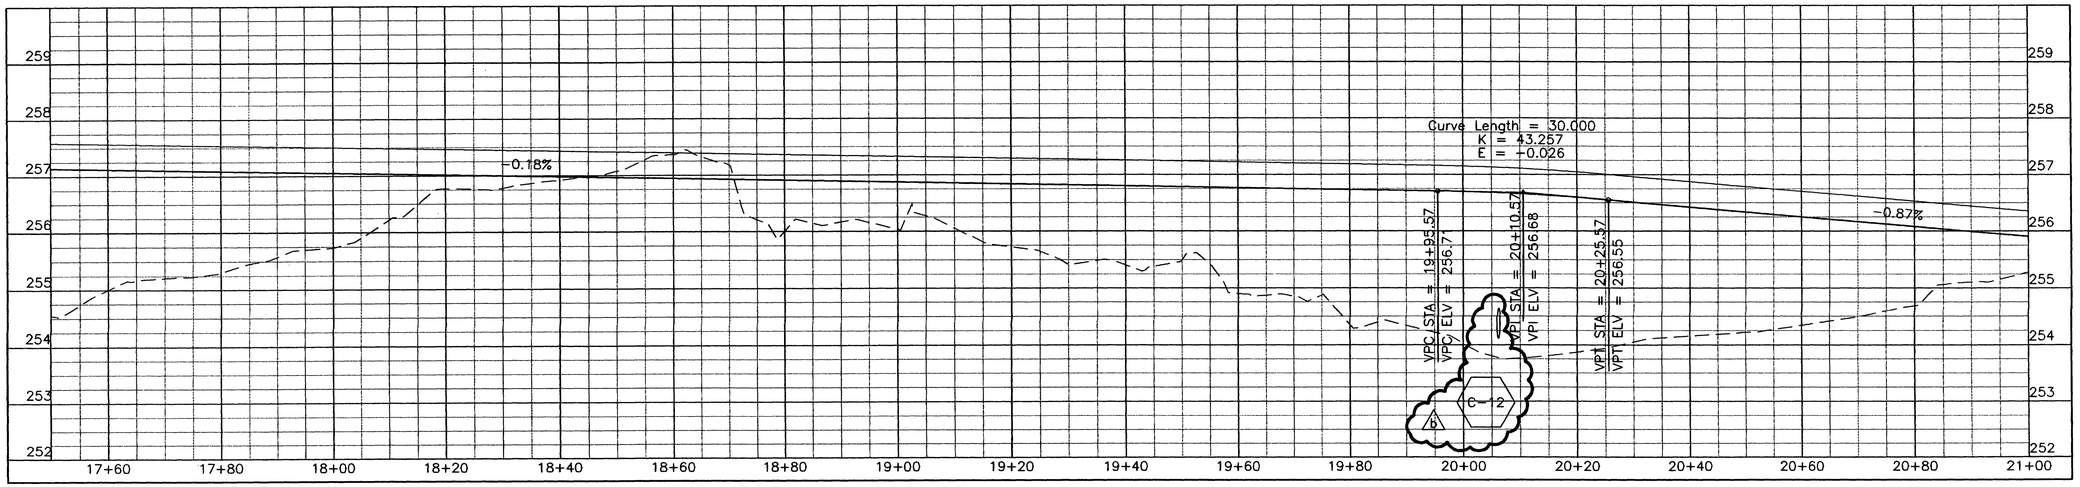

US Army Corps of Engineers
FORT WORTH DISTRICT

POLYENGINEERING, INC.
1850 Rockford Avenue
Dothan, Alabama 36305
(334) 793-4700 (voice)
(334) 793-8016 (fax)

Mark	Description	Date	Appr.
b	CULVERT CORRECTIONS AND TITLE BLOCK EDIT, ADDED SEAL	AUG 01	ELF

Designed by: Rebecca S. Hand
Drd. by: J. Peden
Drd. by: M. Dixon
Date: 19 June 2001
Contr. No. DACA63-01-B-0007
Reviewed by: Scott Faulk
Submitted by: E. Lamar Faulk
File name: 04A63-01-B
Plot date:
Plot scale: AS SHOWN
Rev.

U.S. ARMY ENGINEER DISTRICT
CORPS OF ENGINEERS
FORT WORTH, TEXAS

POLYENGINEERING, INC.
ENGINEERS & ARCHITECTS
DOTHAN, ALABAMA

FORT HOOD, TEXAS
DIGITAL MULTI-PURPOSE RANGE COMPLEX (DMPRC)
PN 519115
CLABBER CREEK
PROFILES
TRIAL 4

STATE OF TEXAS
E. LAMAR FAULK
86158
Licensed
PROFESSIONAL ENGINEER

THE SEAL APPEARING ON THIS DOCUMENT WAS AUTHORIZED BY E. LAMAR FAULK ON AUGUST 8, 2001

LEGEND
- EXISTING GRADE
- TOP OF SUBGRADE
- TOP BASE

GRAPHIC SCALE
10 5 0 5 10
SCALE: 1:500 HORZ.
1 .5 0 .5 1
SCALE: 1:50 VERT.

Sheet reference number: CP-15
Sheet of

Contr No. DACA63-01-C-0016

00669860

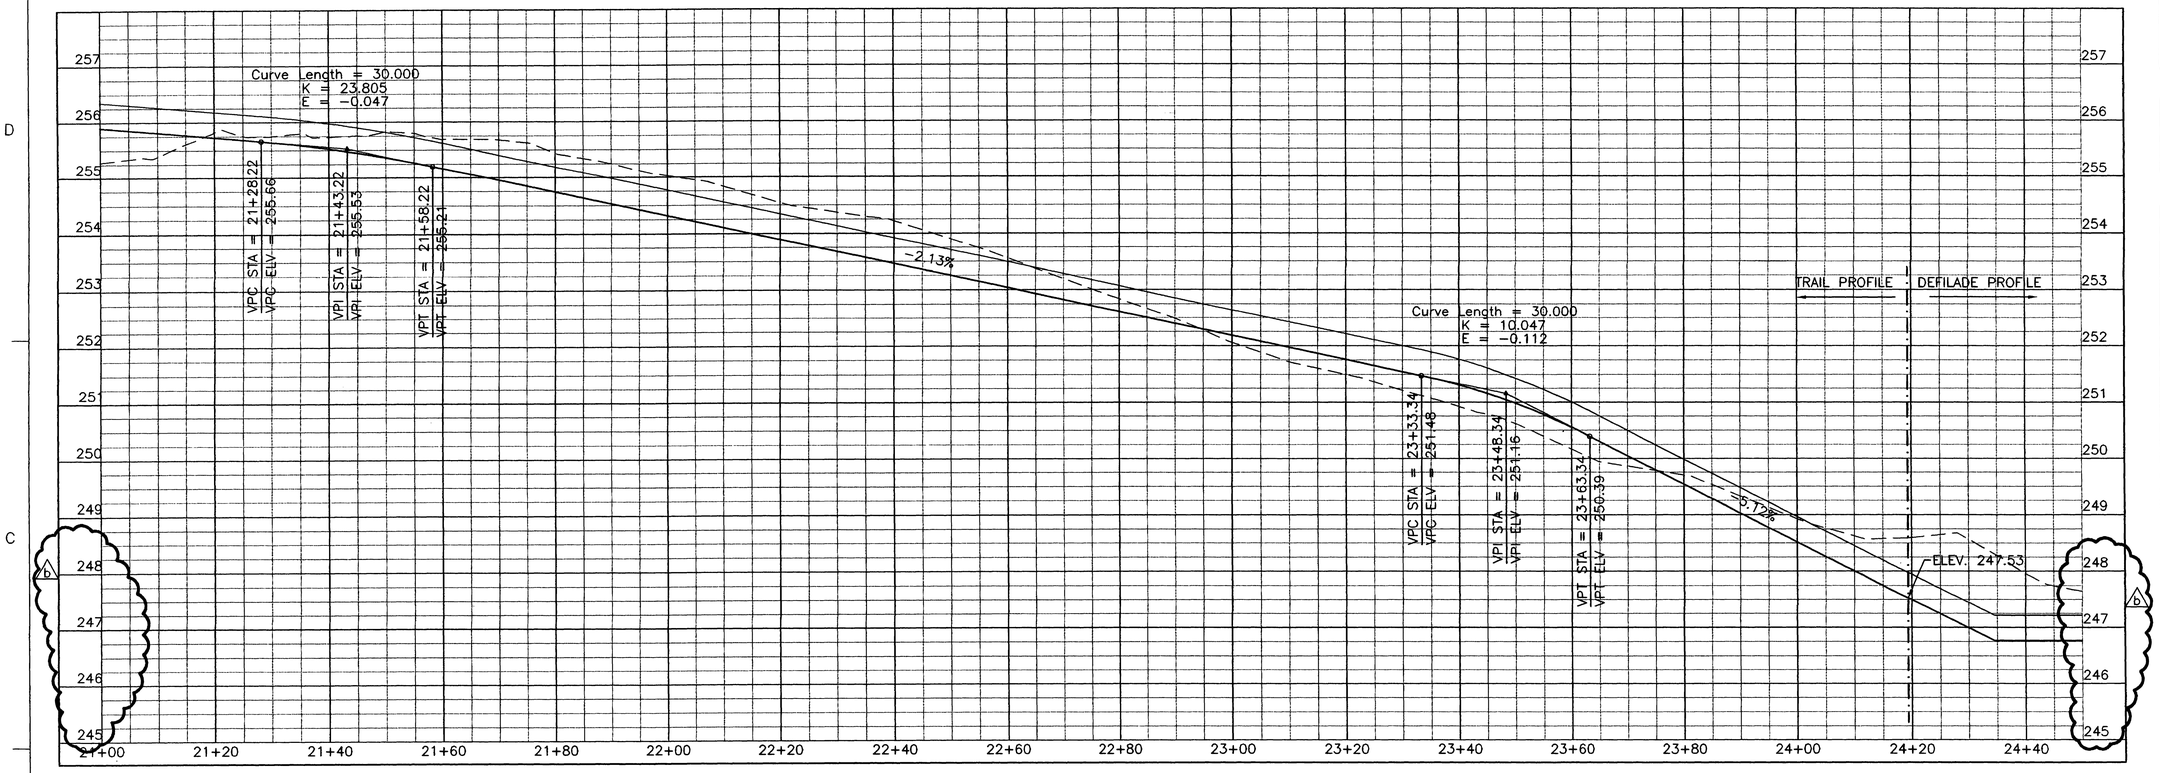

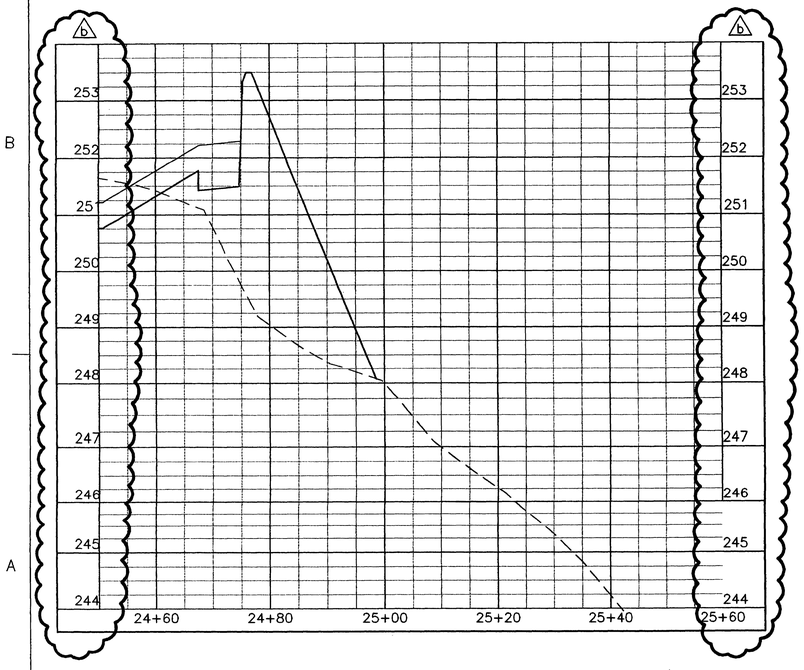

THE SEAL APPEARING ON THIS DOCUMENT WAS AUTHORIZED BY E. LAMAR FAULK ON AUGUST 8, 2001

STATE OF TEXAS
E. LAMAR FAULK
86156
LICENSED
PROFESSIONAL ENGINEER

LEGEND

- EXISTING GRADE
- TOP OF SUBGRADE
- TOP BASE

GRAPHIC SCALE

10 5 0 5 10
SCALE: 1:500 HORZ.
1 .5 0 .5 1
SCALE: 1:50 VERT.

Sheet reference number: CP-16

Sheet of

US Army Corps of Engineers
FORT WORTH DISTRICT

POLYENGINEERING, INC.
1902 Boothead Avenue
Dothan, Alabama 36303
(334) 792-7707 (voice)
(334) 793-9016 (fax)

Rev.	Description	Date	Appr.
A	CORRECT ELEVATIONS, TITLE BLOCK, EDIT. ADDED SEAL	AUG. 01	E.F.

Date: 19 June 2001
Sol No. DACA63-01-B-0007
Contr No. DACA63-01-C-0016
File name:
Plot date:
Plot scale: AS SHOWN

Designed by: Rebecca S. Hand
Dwn by: J. Peaden
Ckd by: M. Dixon
Reviewed by: Scott Faulk
Submitted by: E. Lamar Faulk

U.S. ARMY ENGINEER DISTRICT
CORPS OF ENGINEERS
FORT WORTH, TEXAS

POLYENGINEERING, INC.
ENGINEERS & ARCHITECTS
DOTHAN, ALABAMA

FORT HOOD, TEXAS
DIGITAL MULTI-PURPOSE RANGE COMPLEX
PN 51915 (OMPRC) FY 01

CLABBER CREEK
PROFILES
TRAIL 4

Contr No. DACA63-01-C-0016

00689870

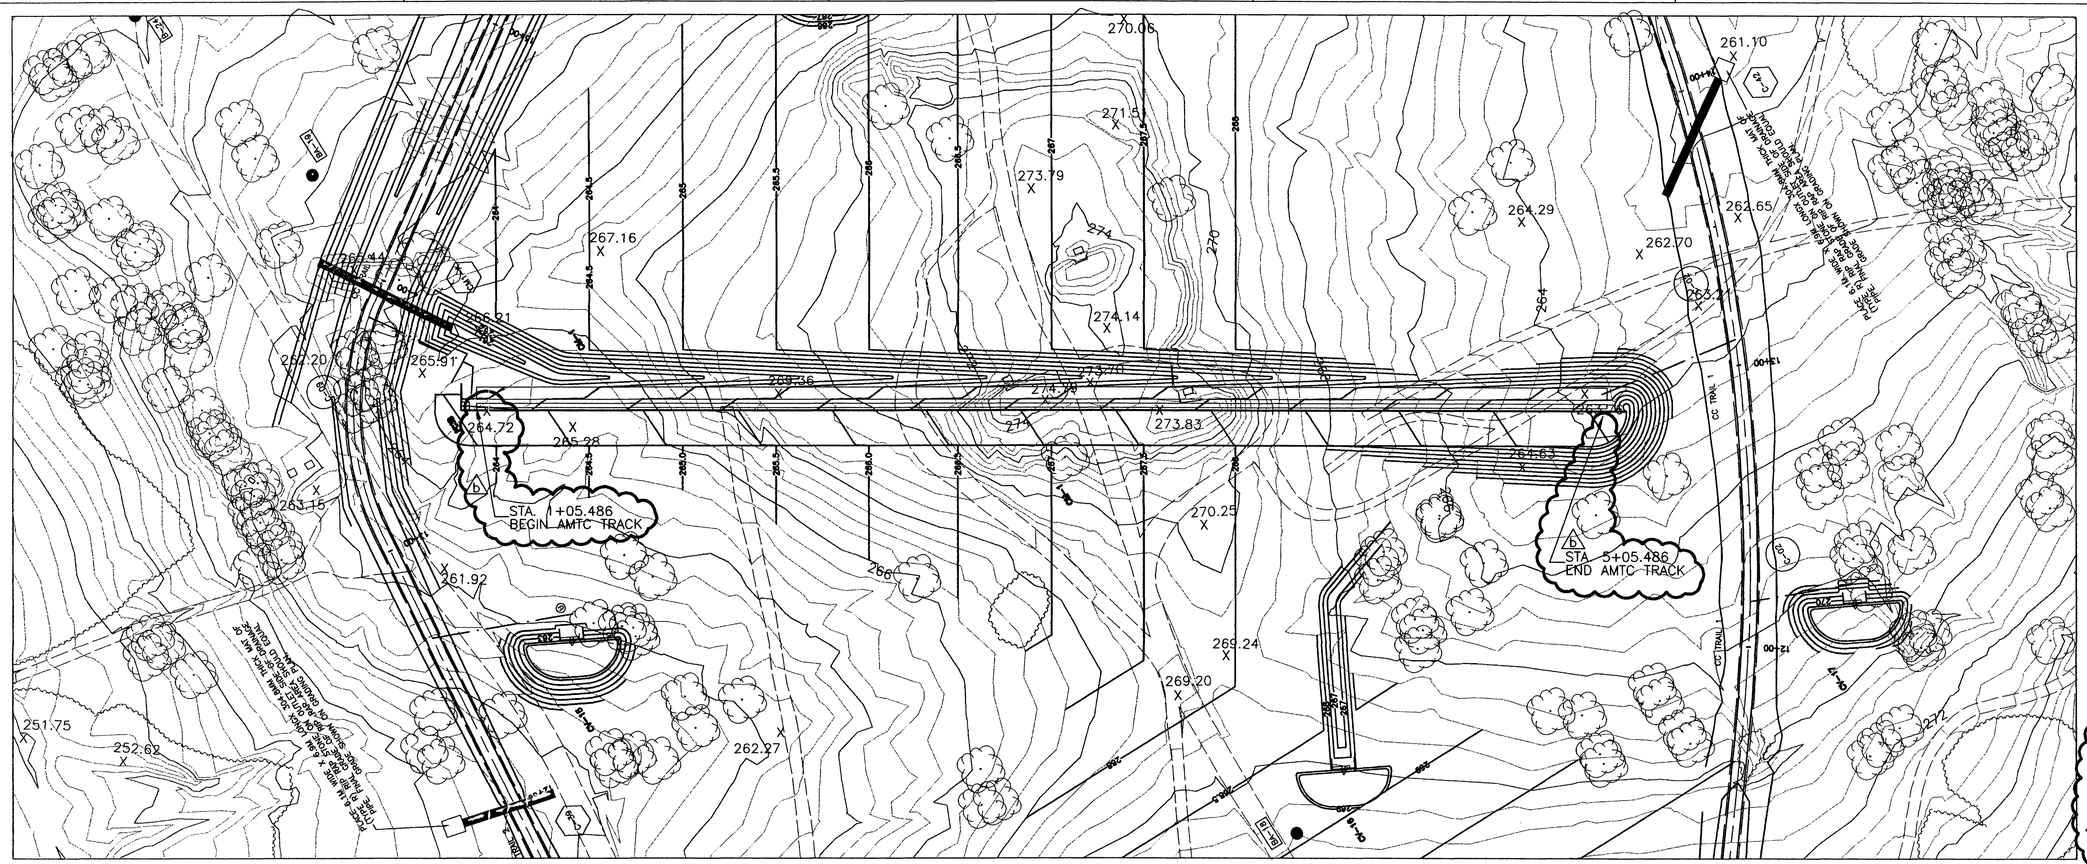
STA 1+05.486
BEGIN AMTC TRACK
STA 5+05.486
END AMTC TRACK
CC TRAIL 1
CM-1
CP-18
CP-19
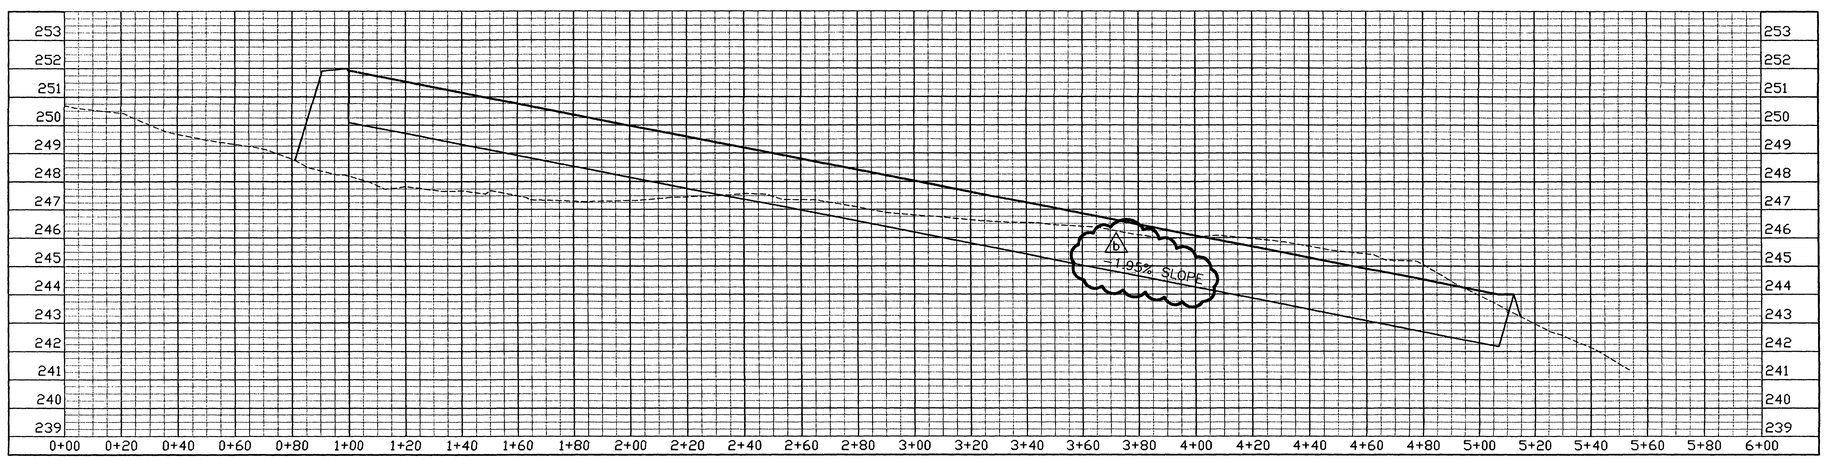

US Army Corps of Engineers
FORT WORTH DISTRICT

POLYENGINEERING, INC.
1906 Redland Avenue
Dothan, Alabama 36303
(334) 793-4790 (voice)
(334) 793-9016 (fax)

Mark	Description	Date	Appr.
5	ADDED VERSION INFO, TITLE BLOCK EDIT, ADDED SEAL	AUG 01	EJF

Date: 19 June 2001
Sol No. DACA63-01-B-0007
Contr No. DACA63-01-C-0016
File name:
Plot scale: AS SHOWN

Designed by: Rebecca S. Hand
Dwn by: J. Peaden
Ckd by: M. Dixon
Reviewed by: Scott Faulk
Submitted by: E. Lamar Faulk

U.S. ARMY ENGINEER DISTRICT
CORPS OF ENGINEERS
FORT WORTH, TEXAS

POLYENGINEERING, INC.
ENGINEERS & ARCHITECTS
DOTHAN, ALABAMA

FORT HOOD, TEXAS
DIGITAL MULTI-PURPOSE RANGE COMPLEX
(DMPRC)
PN 51915
FY 01

CLABBER CREEK
CM-2
PLAN AND PROFILE

Sheet reference number:
CP-18
Sheet of

STATE OF TEXAS
E. LAMAR FAULK
86158
LICENSED
PROFESSIONAL ENGINEER

THE SEAL APPEARING ON THIS DOCUMENT WAS AUTHORIZED BY E. LAMAR FAULK ON AUGUST 8, 2001

LEGEND

EXISTING GRADE
TOP BASE

GRAPHIC SCALE

20 10 0 10 20
SCALE: 1:1000 HORZ.
2 1 0 1 2
SCALE: 1:100 VERT.

Contr No. DACA63-01-C-0016

00689890

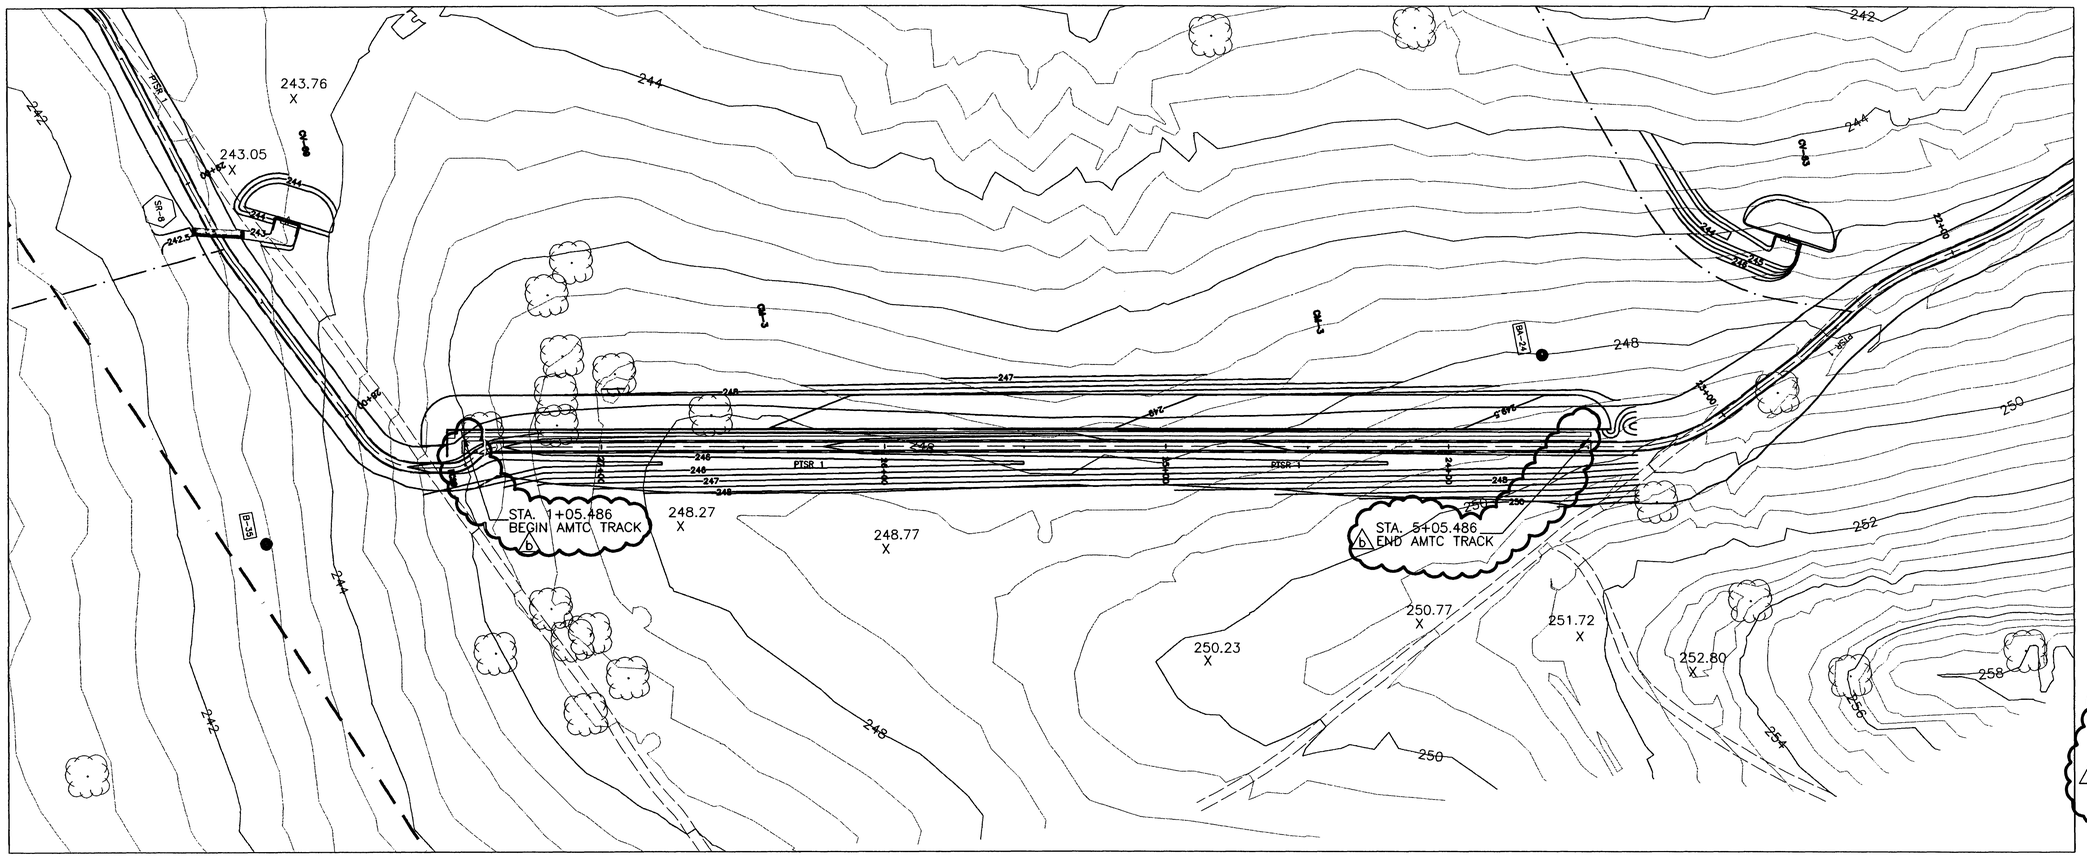

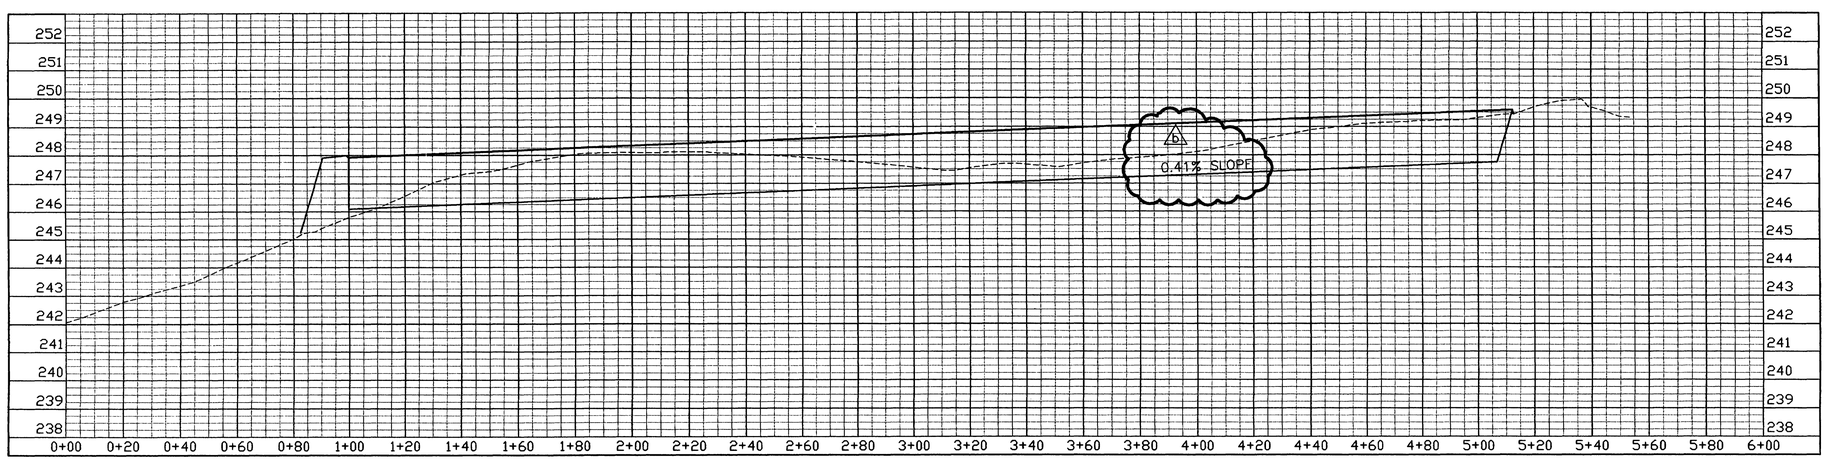

THE SEAL APPEARING ON THIS DOCUMENT WAS AUTHORIZED BY E. LAMAR FAULK ON AUGUST 8, 2001

STATE OF TEXAS
E. LAMAR FAULK
86158
LICENSED
PROFESSIONAL ENGINEER

LEGEND

EXISTING GRADE
TOP BASE

GRAPHIC SCALE

20 10 0 10 20
SCALE: 1:1000 HORZ.

2 1 0 1 2
SCALE: 1:100 VERT.

US Army Corps of Engineers
FORT WORTH DISTRICT

POLYENGINEERING, INC.
1305 Headland Avenue
Dothan, Alabama 36305
(334) 793-4720 (voice)
(334) 793-9015 (fax)

Mark	Description	Date	Appr.
B	ADDED DESIGN INFO, TITLE BLOCK EDIT, ADDED SEAL	AUG 01	ELF

Date: 19 June 2001
Rev.
Sol No. DACA63-01-B-0007
Contr No. DACA63-01-C-0016
Plot date:
Plot scale: AS SHOWN

Designed by: Rebecca S. Hand
Dwn by: J. Peeden
Ckd by: M. Dixon
Reviewed by: Scott Faulk
Submitted by: E. Lamar Faulk

U.S. ARMY ENGINEER DISTRICT
CORPS OF ENGINEERS
FORT WORTH, TEXAS

POLYENGINEERING, INC.
ENGINEERS & ARCHITECTS
DOTHAN, ALABAMA

FORT HOOD, TEXAS
DIGITAL MULTI-PURPOSE RANGE COMPLEX
PN 519115 (MPRC) FY 01

CLABBER CREEK
CM-3
PLAN AND PROFILE

Sheet reference number:
CP-19
Sheet of

Contr. No. DACA63-01-C-0016

00688000

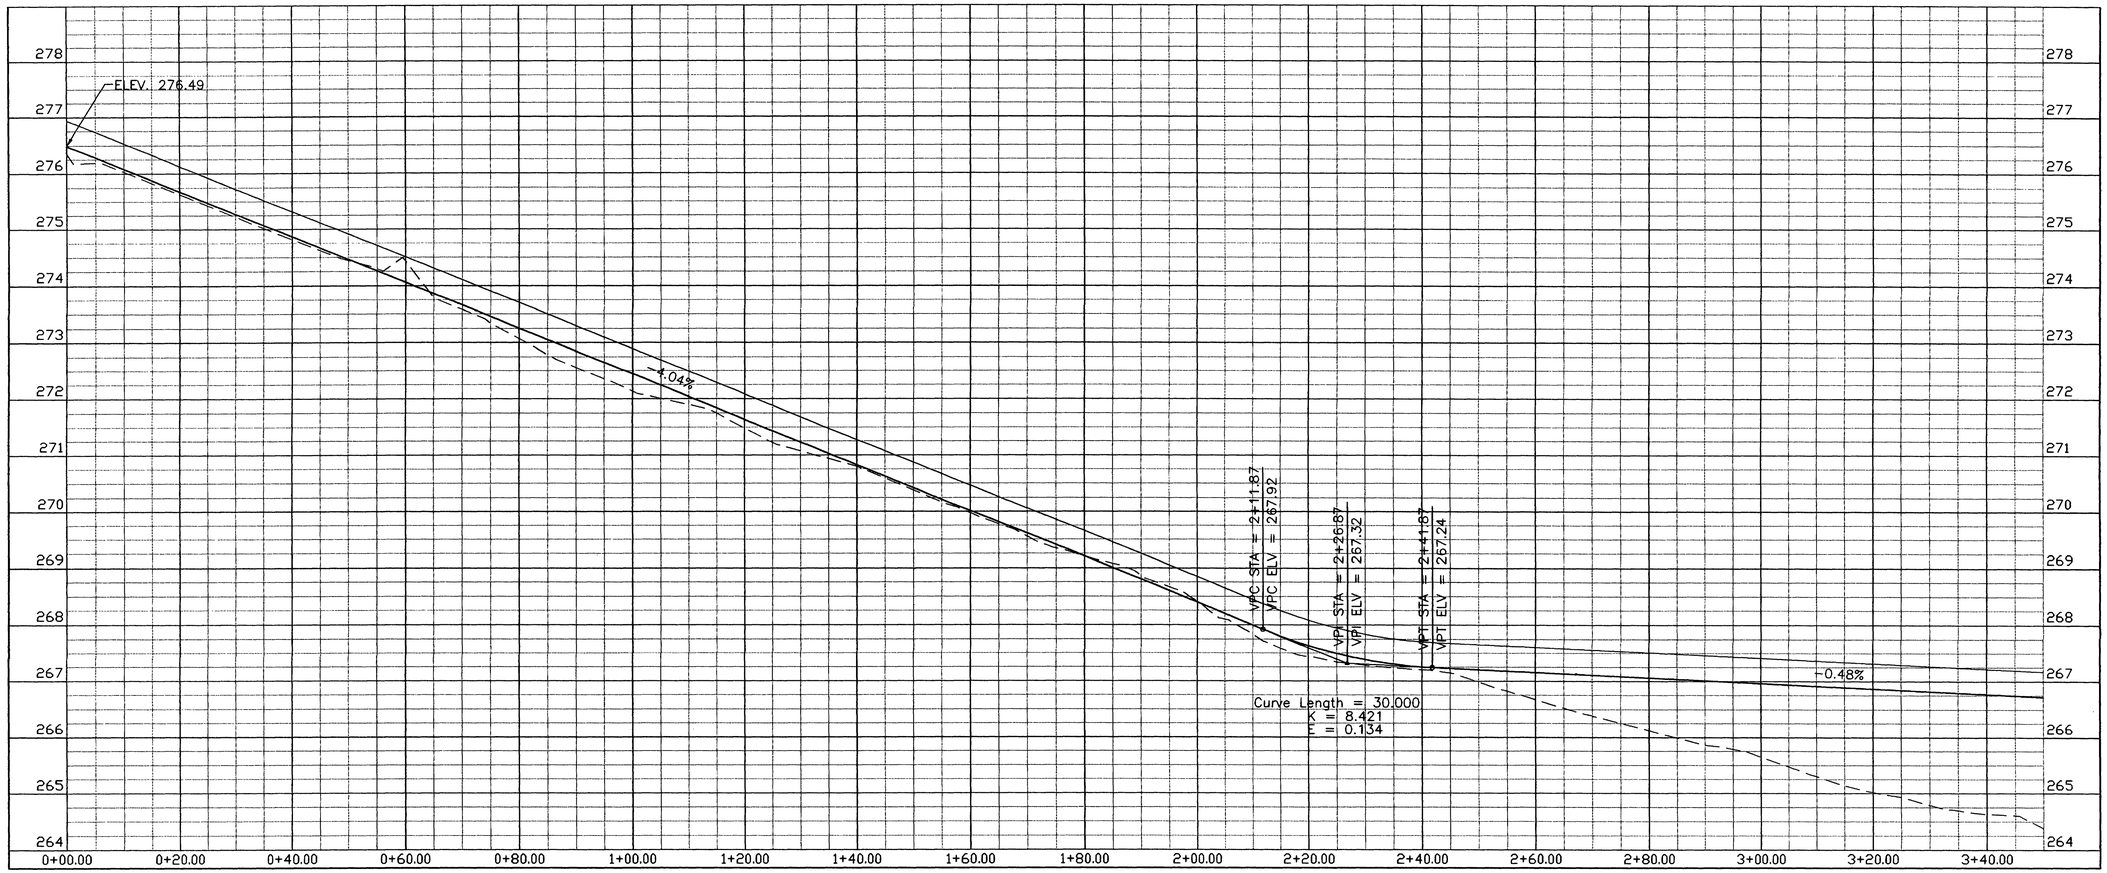

US Army Corps of Engineers
FORT WORTH DISTRICT

POLYENGINEERING, INC.
POLYENGINEERING, INC.
1905 Redland Avenue
Dothan, Alabama 36303
(334) 793-4700 (voice)
(334) 793-6016 (fax)

Mark	Description	Date	Appr.
5	REVISED CULVERTS AND TITLE BLOCK EDITS, ADDED SEAL	AUG 01 2001	ELF

Date: 19 June 2001
Rev.
Sol No. DACA63-01-B-0007
Contr No. DACA63-01-C-0016
File Name:
Plot Width:
Plot scale: AS SHOWN

Designed by: Rebecca S. Hand
Dwn by: J. Peaden
Ckd by: M. Dixon
Reviewed by: Scott Faulk
Submitted by: E. Lamor Faulk

U.S. ARMY ENGINEER DISTRICT
CORPS OF ENGINEERS
FORT WORTH, TEXAS

POLYENGINEERING, INC.
ENGINEERS & ARCHITECTS
DOTHAN, ALABAMA

FORT HOOD, TEXAS
DIGITAL MULTI-PURPOSE RANGE COMPLEX (DMPRC)
PN 51915
FY 01

JACK MOUNTAIN
PROFILES
TRAIL 1

STATE OF TEXAS
E. LAMAR FAULK
86158
LICENSED
PROFESSIONAL ENGINEER

THE SEAL APPEARING ON THIS DOCUMENT WAS AUTHORIZED BY E. LAMAR FAULK ON AUGUST 8, 2001

LEGEND
- EXISTING GRADE
- TOP OF SUBGRADE
- TOP BASE

GRAPHIC SCALE
10 5 0 5 10
SCALE: 1:500 HORZ.
1 .5 0 .5 1
SCALE: 1:50 VERT.

Sheet reference number:
CP-20
Sheet of

Contr No. DACA63-01-C-0016

0069 0300

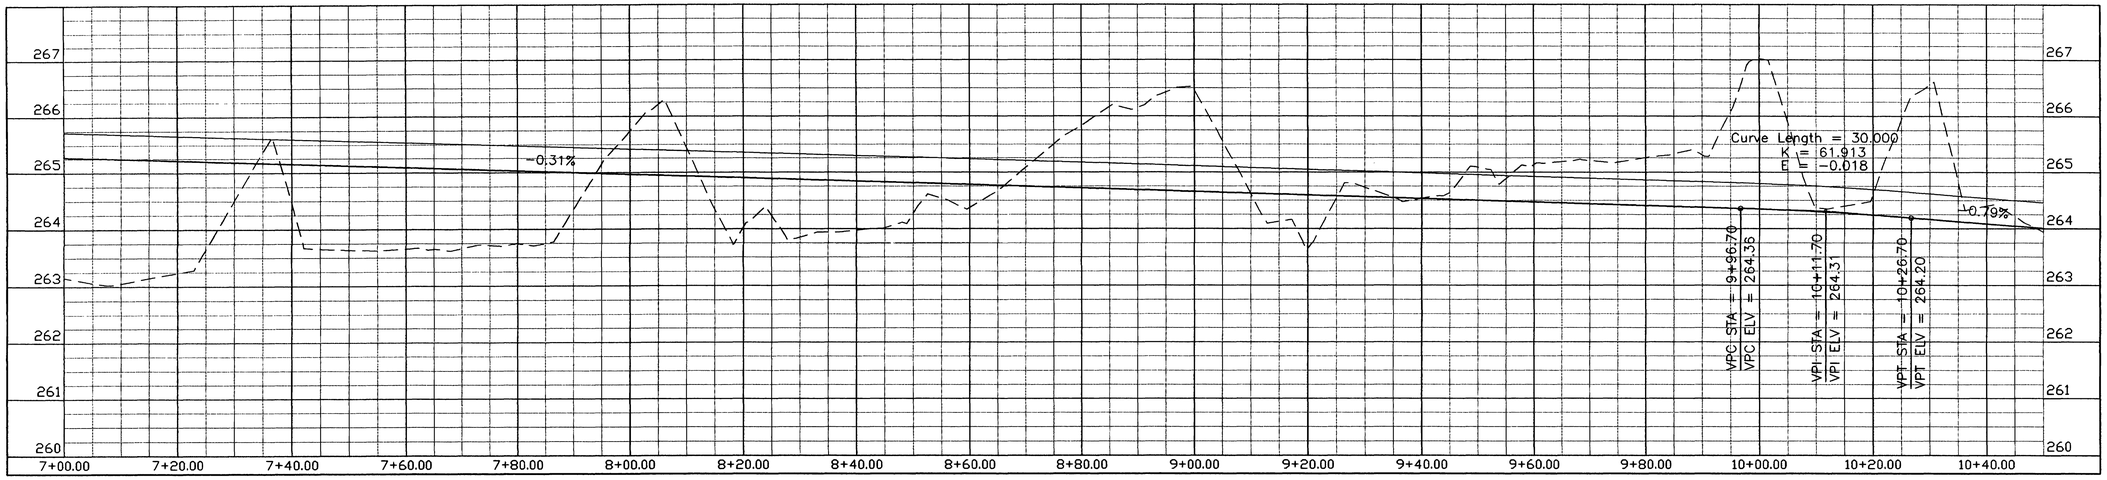

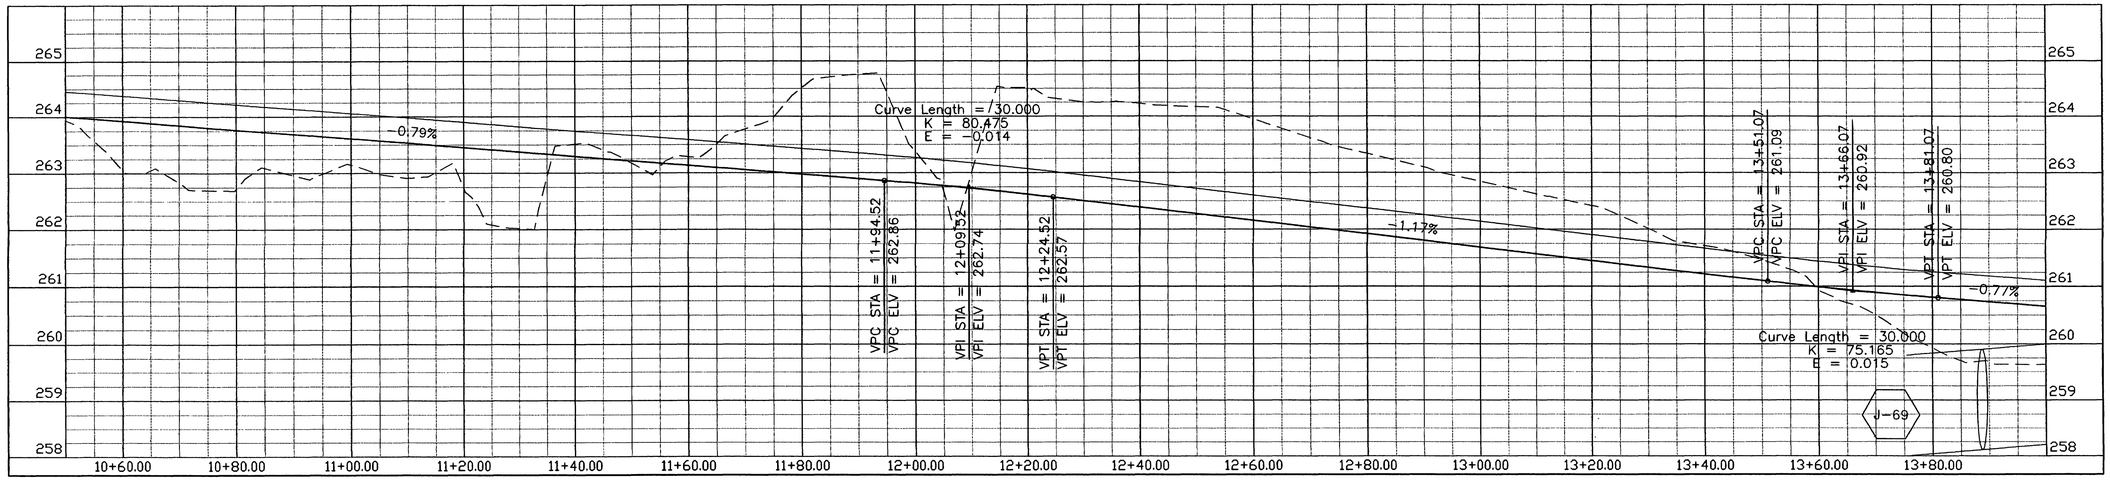

US Army Corps of Engineers
FORT WORTH DISTRICT

POLYENGINEERING, INC.
1955 Headland Avenue
Dothan, Alabama 36305
(334) 793-6700 (voice)
(334) 793-9016 (fax)

Mark	Description	Date	Appr.
A	TITLE BLOCK EDIT, ADDED SEAL		

Date: 19 June 2001
Rev.
Sol No. DACA63-01-B-0007
Contr No. DACA63-01-C-0016
File name:
Plot scale: AS SHOWN
Plot date:

Designed by: Rebecca S. Hand
Dwn by: J. Peeden
Ckd by: M. Dixon
Reviewed by: Scott Faulk
Submitted by: E. Lamar Faulk

U.S. ARMY ENGINEER DISTRICT
CORPS OF ENGINEERS
FORT WORTH, TEXAS

POLYENGINEERING, INC.
ENGINEERS & ARCHITECTS
DOTHAN, ALABAMA

FORT HOOD, TEXAS
DIGITAL MULTI-PURPOSE RANGE COMPLEX
PN 51915
FY 01

JACK MOUNTAIN
PROFILES
TRAIL 1

STATE OF TEXAS
E. LAMAR FAULK
86156
LICENSED
PROFESSIONAL ENGINEER

THE SEAL APPEARING ON THIS DOCUMENT WAS AUTHORIZED BY E. LAMAR FAULK ON AUGUST 8, 2001

LEGEND

- EXISTING GRADE
- TOP OF SUBGRADE
- TOP BASE

GRAPHIC SCALE

10 5 0 5 10
SCALE: 1:500 HORZ.

1 .5 0 .5 1
SCALE: 1:50 VERT.

Sheet reference number: CP-21
Sheet of

Contr No. DACA63-01-C-0016

00669020

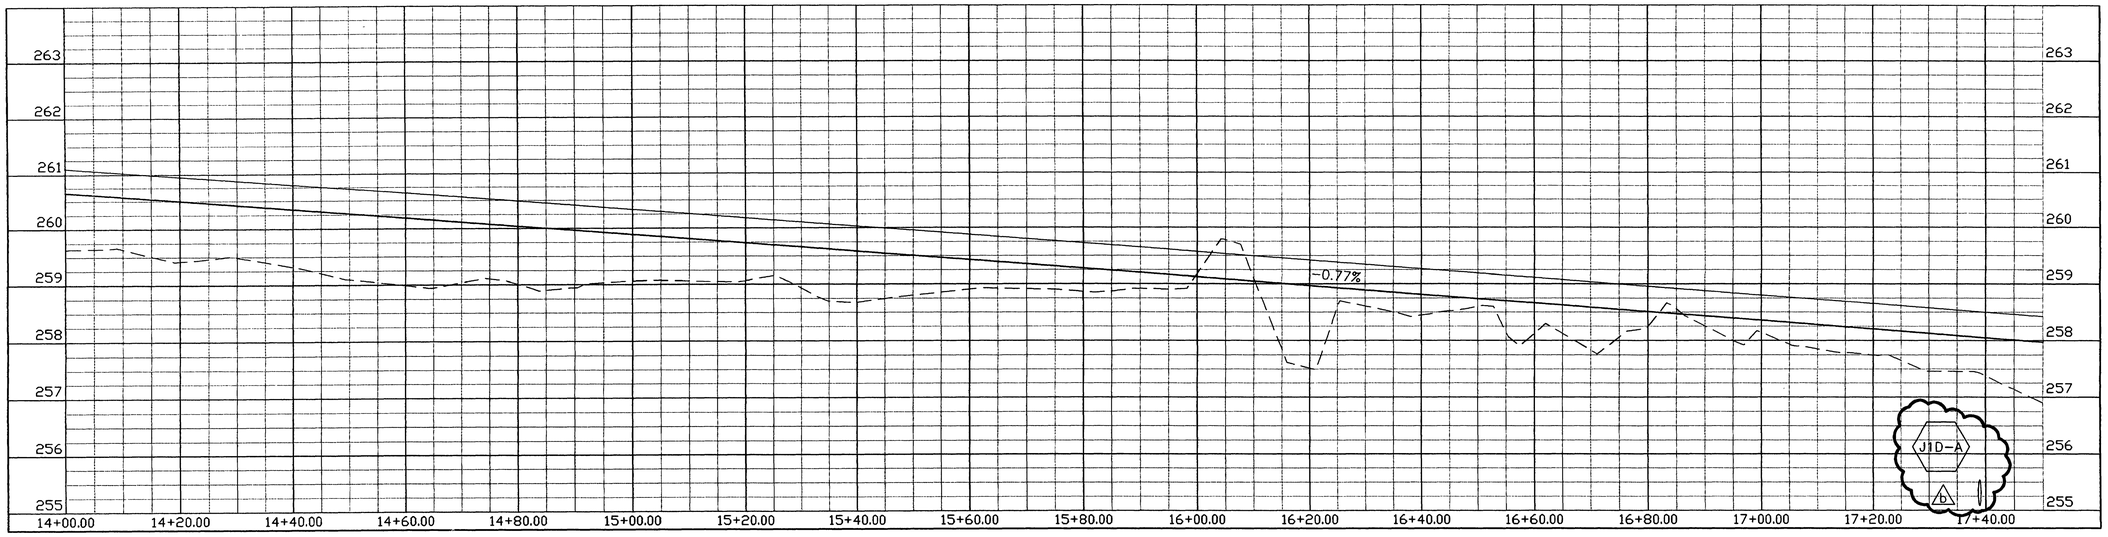

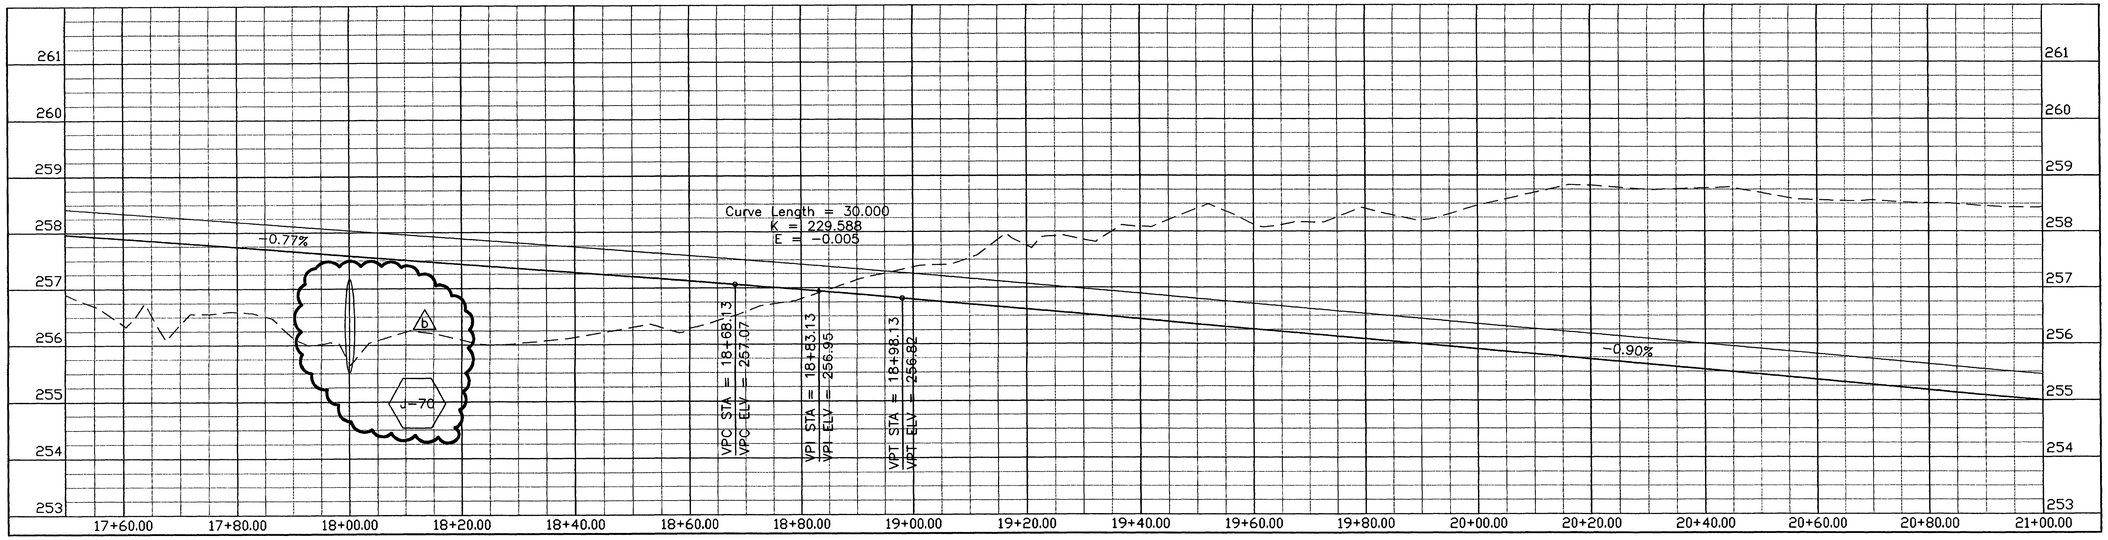

US Army Corps of Engineers
FORT WORTH DISTRICT

POLYENGINEERING, INC.
1900 Headland Avenue
Dothan, Alabama 36305
(334) 793-6700 (voice)
(334) 793-9018 (fax)

Mark	Description	Date	By
3	CULVERT CORRECTIONS AND TITLE BLOCK EDIT, ADDED SEAL	AUG. 01	EJF

Designed by: Rebecca S. Hand
Dwn by: J. Peeden
Ckd by: M. Dixon
Reviewed by: Scott Faulk
Submitted by: E. Lamar Faulk
Date: 19 June 2001
Rev.
Sol. No. DACA63-01-B-0007
Contr. No. DACA63-01-C-0016 (b)
File Name:
Plot Scale: AS SHOWN
Plot Date:

U.S. ARMY ENGINEER DISTRICT
CORPS OF ENGINEERS
FORT WORTH, TEXAS

POLYENGINEERING, INC.
ENGINEERS & ARCHITECTS
DOTHAN, ALABAMA

FORT HOOD, TEXAS
DIGITAL MULTI-PURPOSE RANGE COMPLEX (DMPRC)
PN 51915
FY 01 (b)

JACK MOUNTAIN
PROFILES
TRAIL 1

STATE OF TEXAS
E. LAMAR FAULK
96168
LICENSED
PROFESSIONAL ENGINEER
(b)

THE SEAL APPEARING ON THIS DOCUMENT WAS AUTHORIZED BY E. LAMAR FAULK ON AUGUST 8, 2001

LEGEND
- - - - EXISTING GRADE
——— TOP OF SUBGRADE
——— TOP BASE

GRAPHIC SCALE
10 5 0 5 10
SCALE: 1:500 HORZ.
1 .5 0 .5 1
SCALE: 1:50 VERT.

Sheet reference number:
CP-22
Sheet of

Contr. No. DACA63-01-C-0016

00689000

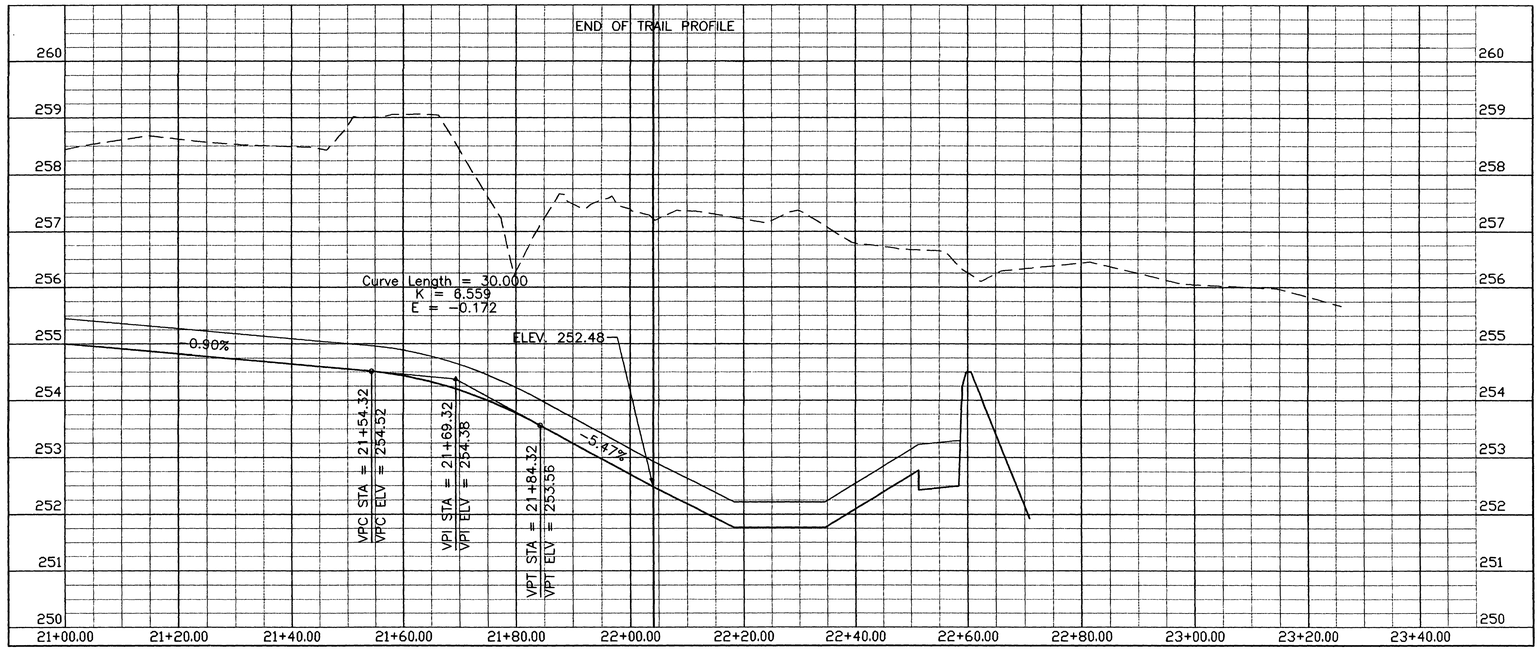

THE SEAL APPEARING ON THIS DOCUMENT WAS AUTHORIZED BY E. LAMAR FAULK ON AUGUST 8, 2001

STATE OF TEXAS
E. LAMAR FAULK
86156
LICENSED
PROFESSIONAL ENGINEER

LEGEND

- EXISTING GRADE
- TOP OF SUBGRADE
- TOP BASE

GRAPHIC SCALE

10 5 0 5 10
SCALE: 1:500 HORZ.
1 .5 0 .5 1
SCALE: 1:50 VERT.

Sheet reference number: CP-23
Sheet of

US Army Corps of Engineers
FORT WORTH DISTRICT

POLYENGINEERING, INC.
1950 Headland Avenue
Dothan, Alabama 36303
(334) 794-4700 (voice)
(334) 794-5018 (fax)

Mark	Description	Date	Appr.
3	TITLE BLOCK EDIT, ADDED SEAL		

Designed by: Rebecca S. Hand
Dwn by: J. Peeden
Ckd by: M. Dixon
Reviewed by: Scott Faulk
Submitted by: E. Lamar Faulk
Date: 19 June 2001
Rev.
Sol. No. DACA63-01-B-0007
Contr No. DACA63-01-C-0016
File name:
Plot date:
Plot scale: AS SHOWN

U.S. ARMY ENGINEER DISTRICT
CORPS OF ENGINEERS
FORT WORTH, TEXAS

POLYENGINEERING, INC.
ENGINEERS & ARCHITECTS
DOTHAN, ALABAMA

FORT HOOD, TEXAS
DIGITAL MULTI-PURPOSE RANGE COMPLEX
(DMPRC) FY 01
PN 51915

JACK MOUNTAIN
PROFILES
TRAIL 1

Contr No. DACA63-01-C-0016

0068

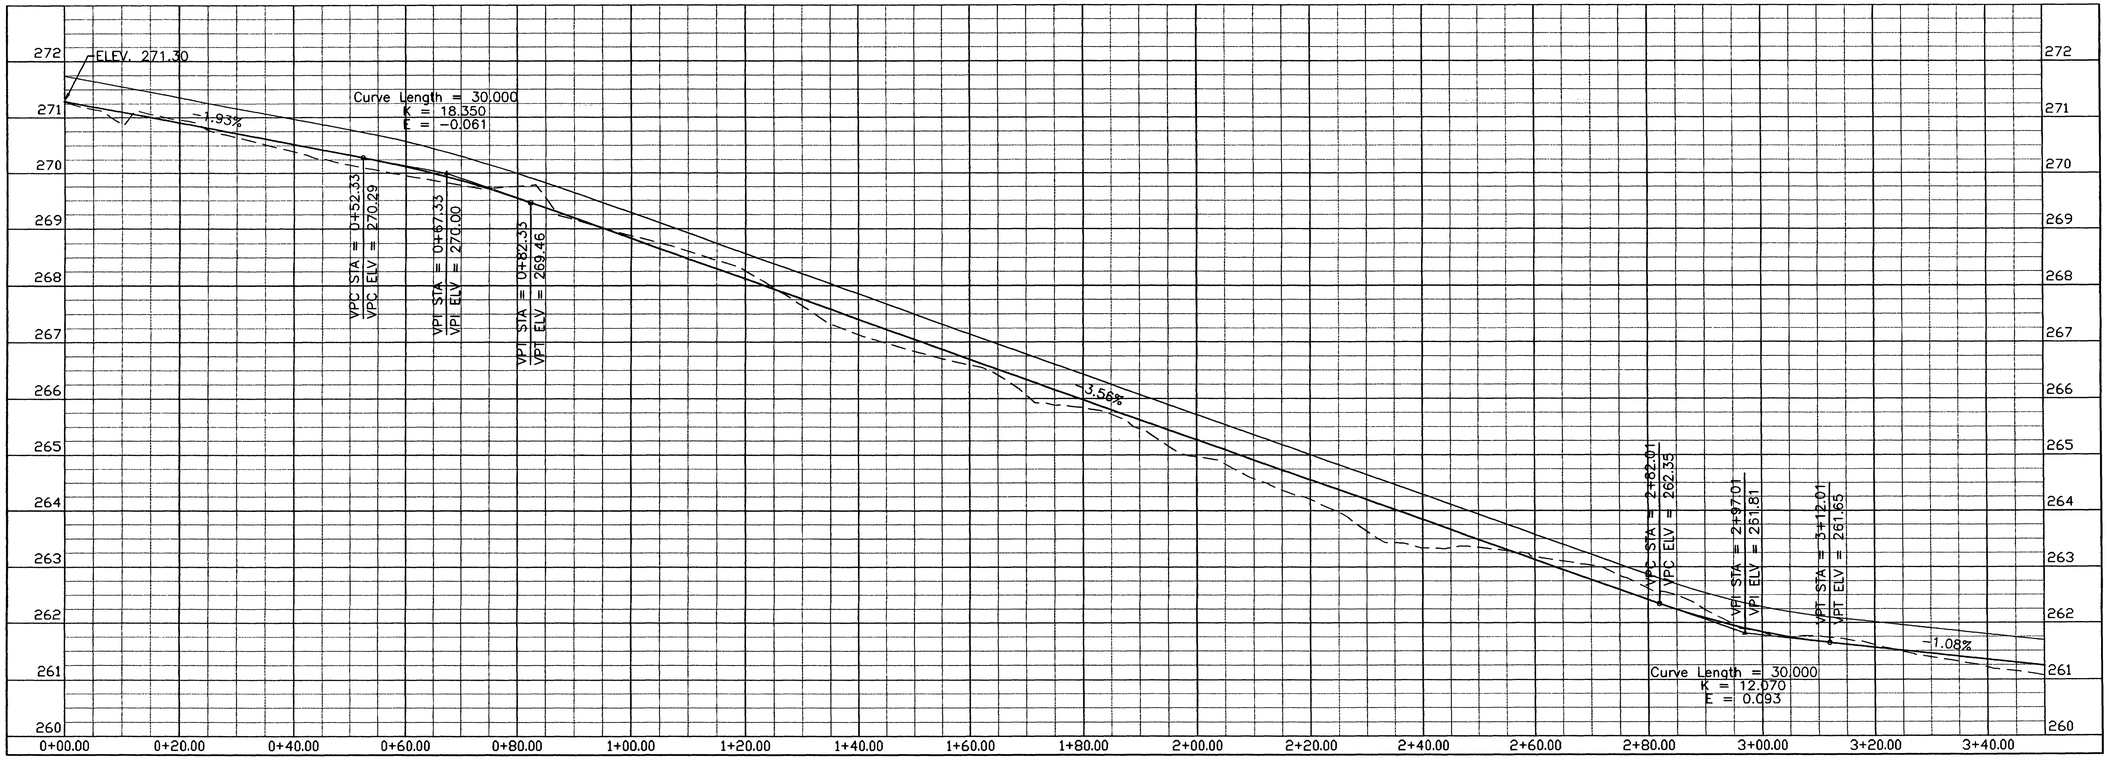

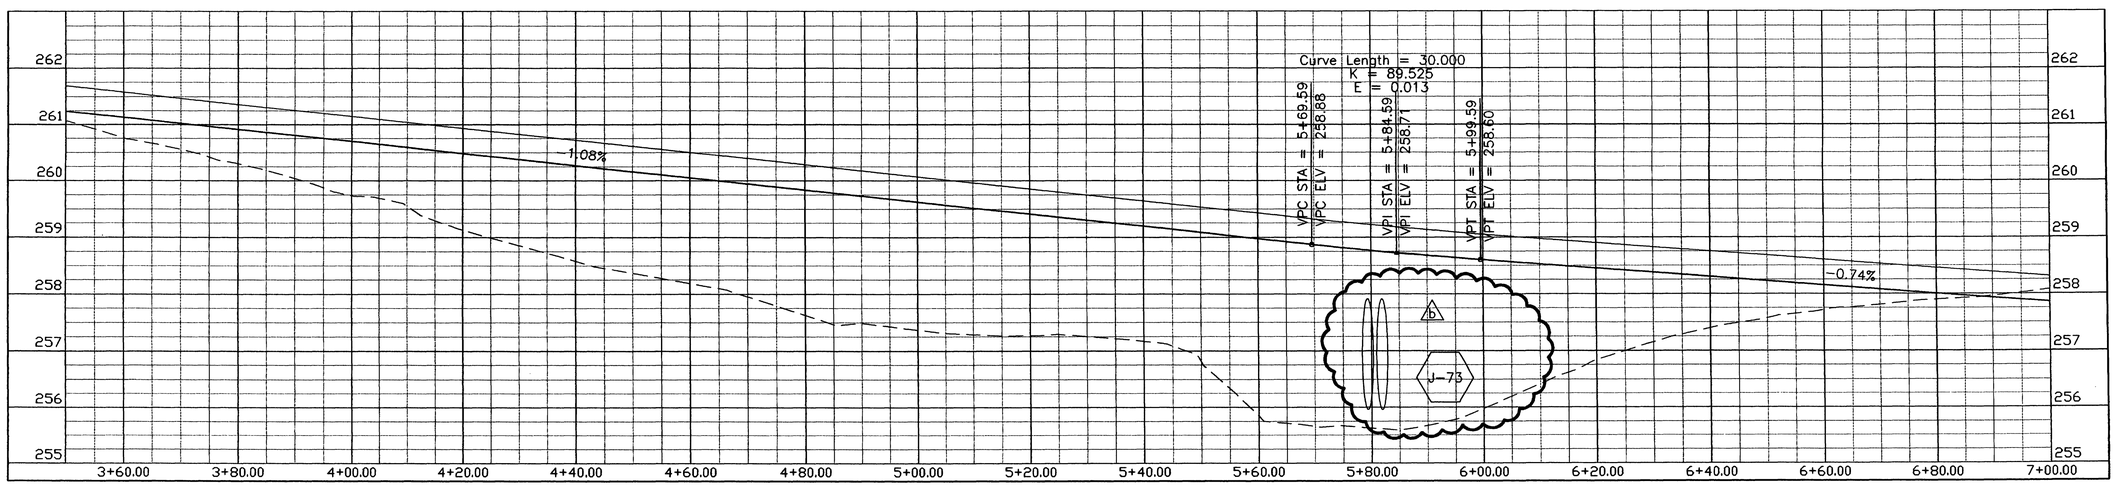

US Army Corps of Engineers
FORT WORTH DISTRICT

POLYENGINEERING, INC.
1955 Headland Avenue
Dothan, Alabama 36026
(334) 793-4700 (voice)
(334) 793-9818 (fax)

Mark	Description	Date	Appr.
0	CULVERT CORRECTION AND TITLE BLOCK EDIT, ADDED SEAL	AUG 01	ELF

Date: 19 AUG 2001
Sol No. DACA63-01-B-0007
Contr No. DACA63-01-C-0016
Rev. 0
File name:
Plot date:
Plot scale: AS SHOWN

Designed by: Rebecca S. Hand
Dwn by: J. Peaden
Ckd by: M. Dixon
Reviewed by: Scott Faulk
Submitted by: E. Lamar Faulk

U.S. ARMY ENGINEER DISTRICT
CORPS OF ENGINEERS
FORT WORTH, TEXAS

POLYENGINEERING, INC.
ENGINEERS & ARCHITECTS
DOTHAN, ALABAMA

FORT HOOD, TEXAS
DIGITAL MULTI-PURPOSE RANGE COMPLEX
PN 51915 MCA FY 01

JACK MOUNTAIN
PROFILES
TRAIL 2

STATE OF TEXAS
E. LAMAR FAULK
86158
LICENSED
PROFESSIONAL ENGINEER

THE SEAL APPEARING ON THIS DOCUMENT WAS AUTHORIZED BY E. LAMAR FAULK ON AUGUST 8, 2001

LEGEND
- EXISTING GRADE
- TOP OF SUBGRADE
- TOP BASE

GRAPHIC SCALE
10 5 0 5 10
SCALE: 1:500 HORZ.
1 .5 0 .5 1
SCALE: 1:50 VERT.

Sheet reference number: CP-24
Sheet of

Contr No. DACA63-01-C-0016

00689950

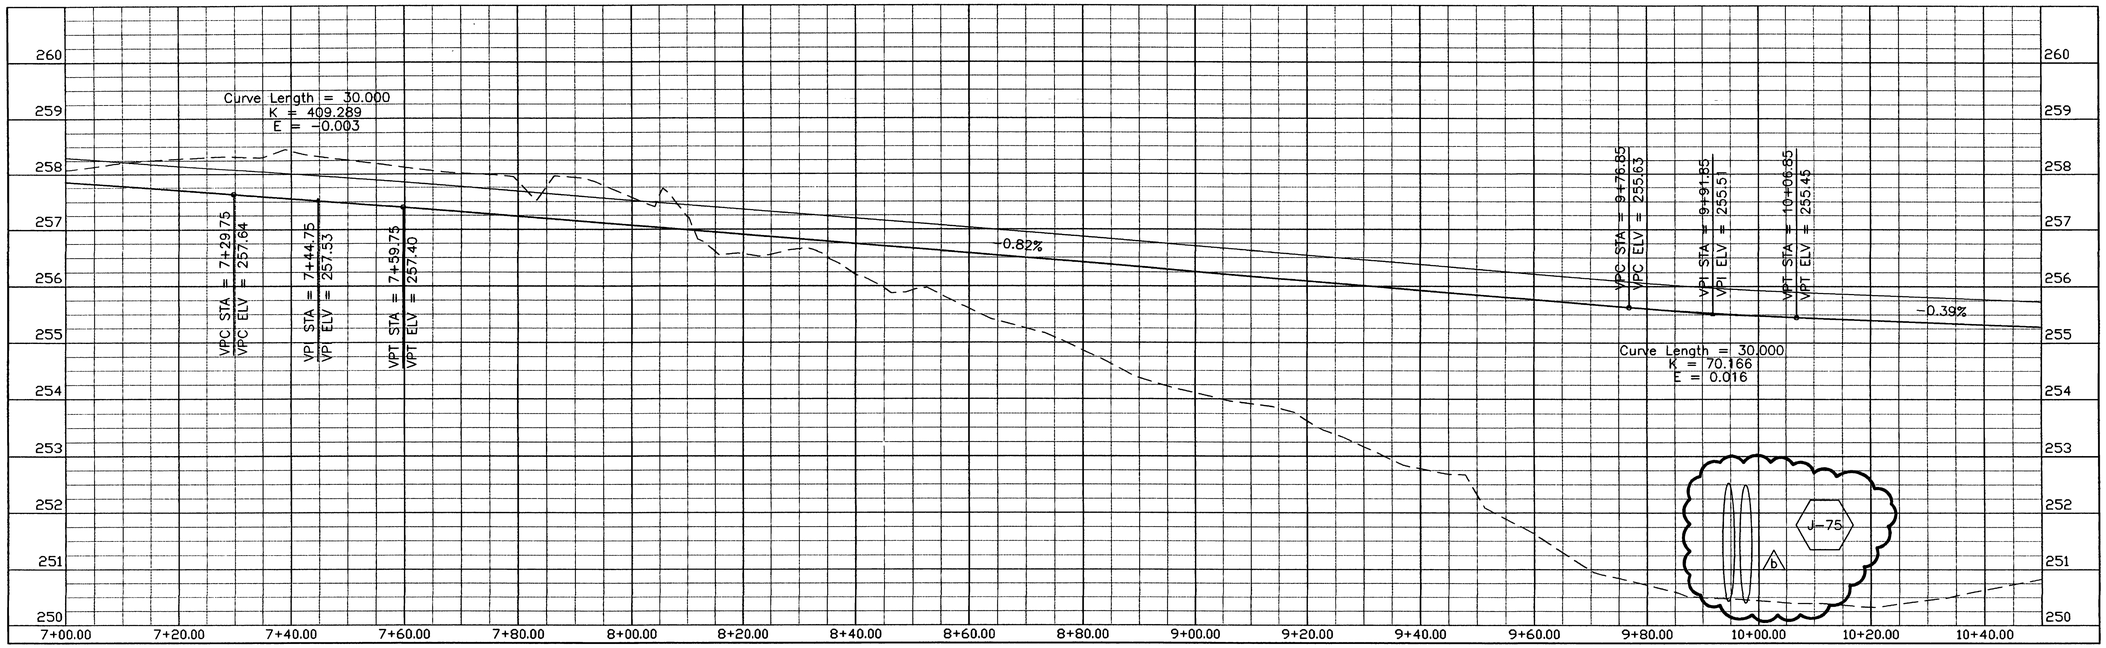

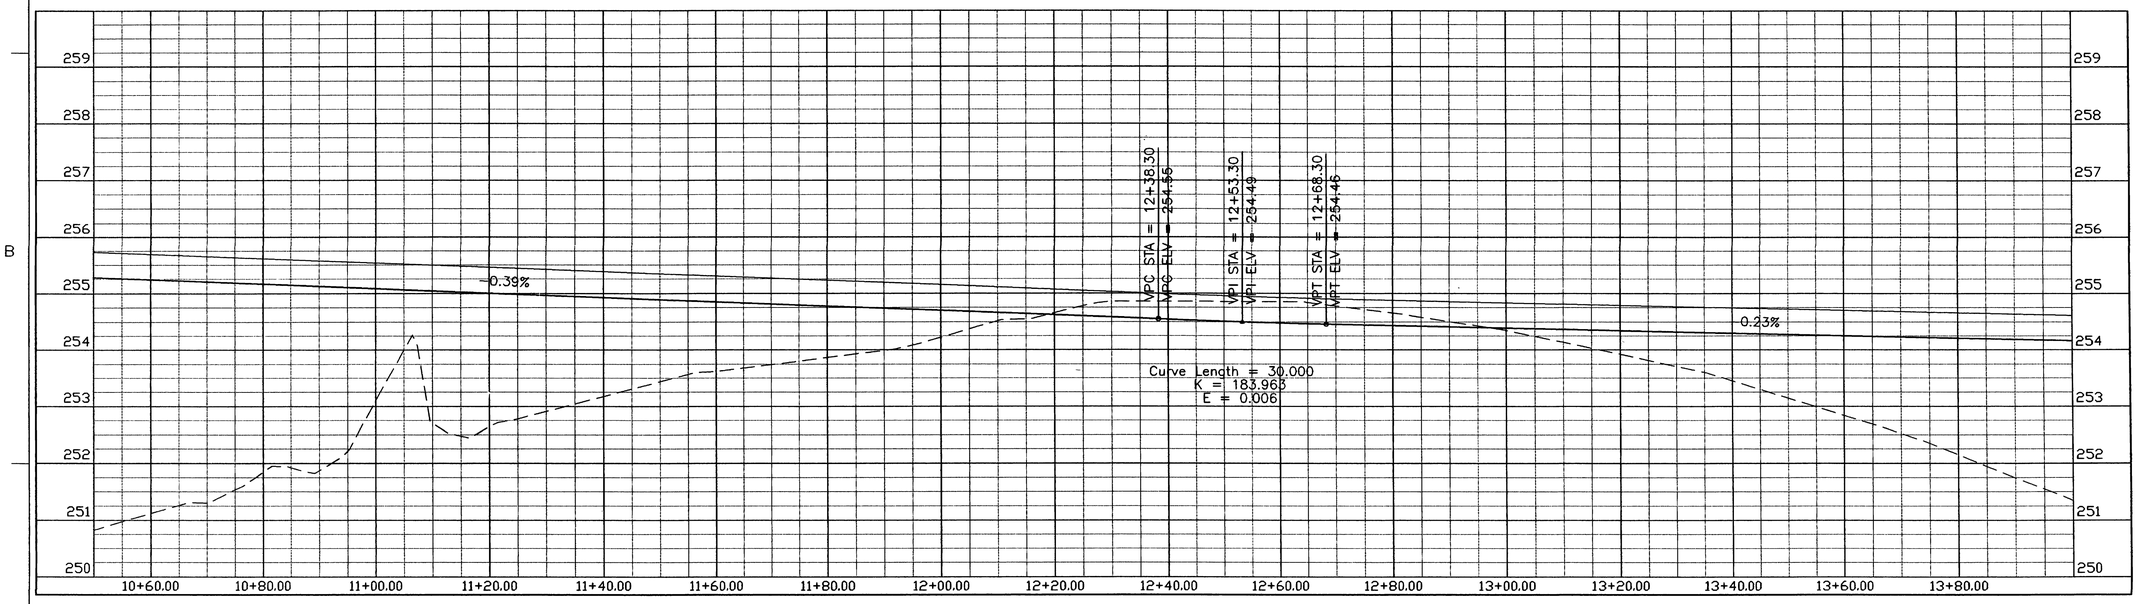

US Army Corps of Engineers
FORT WORTH DISTRICT

POLYENGINEERING, INC.
1456 Montana Avenue
Dothan, Alabama 36305
(334) 793-4700 (voice)
(334) 793-9016 (fax)

Mark	Description	Date	Appr.
4	REVISED CULVERT CALLOUTS AND TITLE BLOCK EDIT. ADDED SEAL	AUG 01	ELF

Designed by: Rebecca S. Hand
Dwn by: J. Preden
Ckd by: M. Dixon
Reviewed by: Scott Faulk
Submitted by: E. Lamar Faulk
Date: 19 June 2001
Rev.
Scale: As Noted
Contr. No. DACA63-01-B-0007
Contr. No. DACA63-01-C-0016
File name:
Plot date:
Plot scale: AS SHOWN

U.S. ARMY ENGINEER DISTRICT
CORPS OF ENGINEERS
FORT WORTH, TEXAS

POLYENGINEERING, INC.
ENGINEERS & ARCHITECTS
DOTHAN, ALABAMA

FORT HOOD, TEXAS
DIGITAL MULTI-PURPOSE RANGE COMPLEX
PN 51915
FY 01

JACK MOUNTAIN
PROFILES
TRAIL 2

STATE OF TEXAS
E. LAMAR FAULK
88158
LICENSED
PROFESSIONAL ENGINEER

THE SEAL APPEARING ON THIS DOCUMENT WAS AUTHORIZED BY E. LAMAR FAULK ON AUGUST 8, 2001

LEGEND
- EXISTING GRADE
- TOP OF SUBGRADE
- TOP BASE

GRAPHIC SCALE
10 5 0 5 10
SCALE: 1:500 HORZ.
1 .5 0 .5 1
SCALE: 1:50 VERT.

Sheet reference number: CP-25
Sheet of

Contr. No. DACA63-01-C-0016

00689960

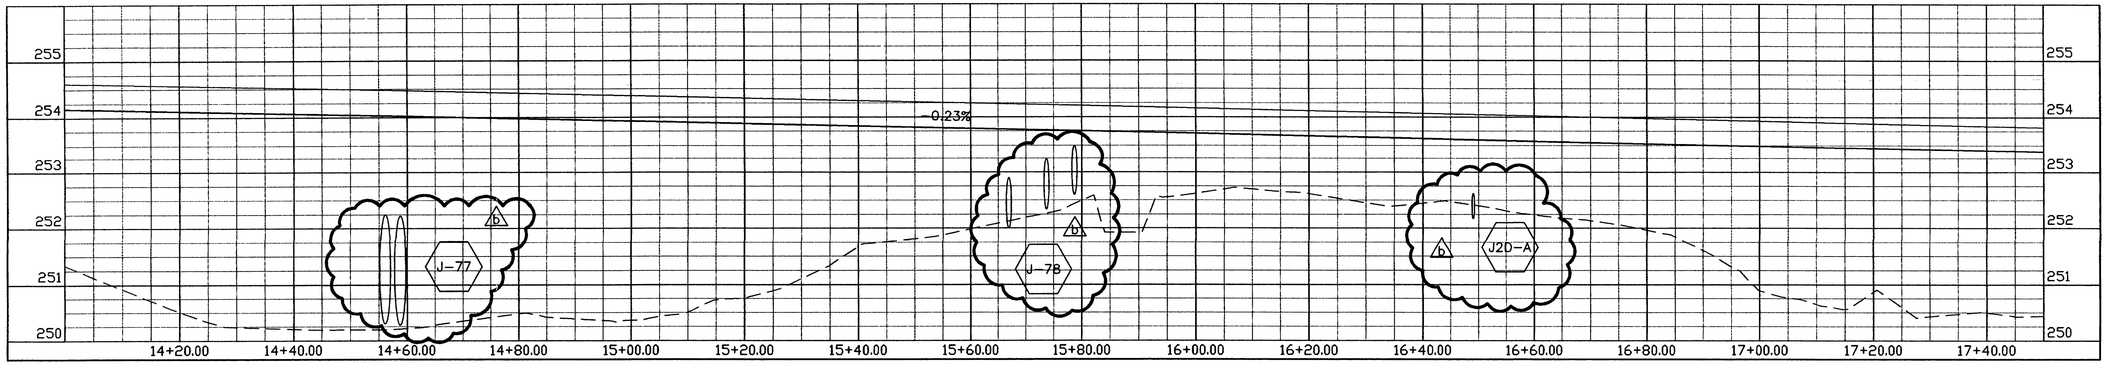

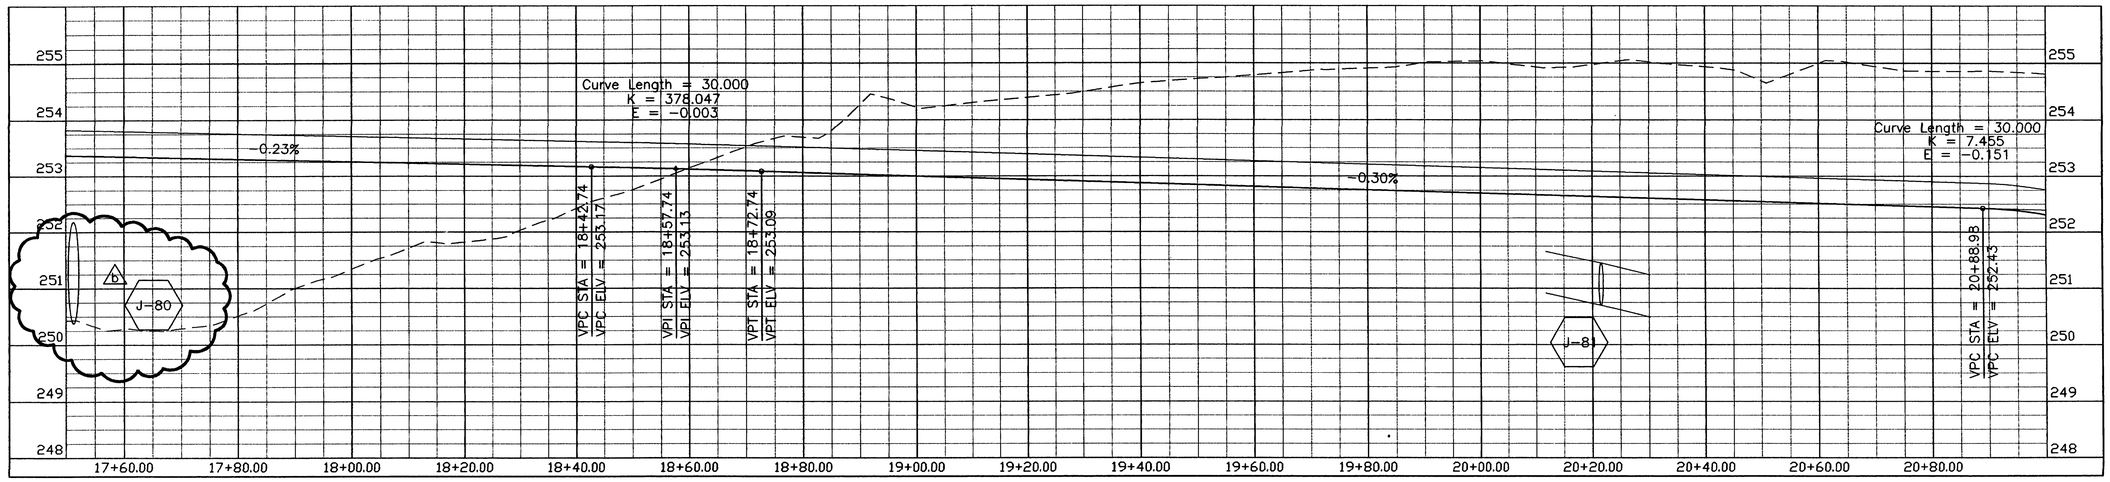

US Army Corps of Engineers
FORT WORTH DISTRICT

POLYENGINEERING, INC.
1980 Redland Avenue
Dothan, Alabama 36303
(334) 793-4700 (voice)
(334) 793-6016 (fax)

Mark	Description	Date	Appr.
b	REVISED CULVERTS AND CALLOUTS AND TITLE BLOCK EDIT, ADDED SEAL	AUG 01	ELF

Designed by: Rebecca S. Hand
Dwn by: J. Pendom
Reviewed by: Scott Park
Submitted by: E. Lamar Faulk
Cad by: M. Dixon
Date: 19 June 2001
Rev.
Contr. No. DACA63-01-B-0007
DACA63-01-C-0016
Plot date:
Plot scale: AS SHOWN

U.S. ARMY ENGINEER DISTRICT
CORPS OF ENGINEERS
FORT WORTH, TEXAS

POLYENGINEERING, INC.
ENGINEERS & ARCHITECTS
DOTHAN, ALABAMA

FORT HOOD, TEXAS
DIGITAL MULTI-PURPOSE RANGE COMPLEX (DMPRC)
PN 51915 FY 01 b

JACK MOUNTAIN
PROFILES
TRAIL 2

STATE OF TEXAS
E. LAMAR FAULK
88158
LICENSED
PROFESSIONAL ENGINEER
b

THE SEAL APPEARING ON THIS DOCUMENT WAS AUTHORIZED BY E. LAMAR FAULK ON AUGUST 8, 2001

LEGEND

- EXISTING GRADE
- TOP OF SUBGRADE
- TOP BASE

GRAPHIC SCALE

10 5 0 5 10
SCALE: 1:500 HORZ.

1 .5 0 .5 1
SCALE: 1:50 VERT.

Sheet reference number:
CP-26
Sheet of

Contr No. DACA63-01-C-0016

00689970

THE SEAL APPEARING ON THIS DOCUMENT WAS AUTHORIZED BY E. LAMAR FAULK ON AUGUST 8, 2001

STATE OF TEXAS
E. LAMAR FAULK
86158
LICENSED
PROFESSIONAL ENGINEER

LEGEND

- EXISTING GRADE
- TOP OF SUBGRADE
- TOP BASE

GRAPHIC SCALE

10 5 0 5 10
SCALE: 1:500 HORZ.
1 .5 0 .5 1
SCALE: 1:50 VERT.

US Army Corps of Engineers
FORT WORTH DISTRICT

POLYENGINEERING, INC.
1906 Hazelhurst Avenue
Dothan, Alabama 36303
(334) 793-6700 (voice)
(334) 793-3016 (fax)

Mark	Description	Date	Appr.
A	TITLE BLOCK EDIT, ADDED SEAL		

Date: 19 June 2001
Rev.
Sol No. DACA63-01-B-0007
Contr. No. DACA63-01-C-0016
File name:
Plot scale: AS SHOWN

Designed by: Rebecca S. Hand
Dwn by: J. Peaden
Ckd by: M. Dixon
Reviewed by: Scott Faulk
Submitted by: E. Lamar Faulk

U.S. ARMY ENGINEER DISTRICT
CORPS OF ENGINEERS
FORT WORTH, TEXAS

POLYENGINEERING, INC.
ENGINEERS & ARCHITECTS
DOTHAN, ALABAMA

FORT HOOD, TEXAS
DIGITAL MULTI-PURPOSE RANGE COMPLEX
(DMPRC)
PN 51915
FY 01

JACK MOUNTAIN
PROFILES
TRAIL 2

Sheet reference number:
CP-27
Sheet of

Contr No. DACA63-01-C-0016

00689950

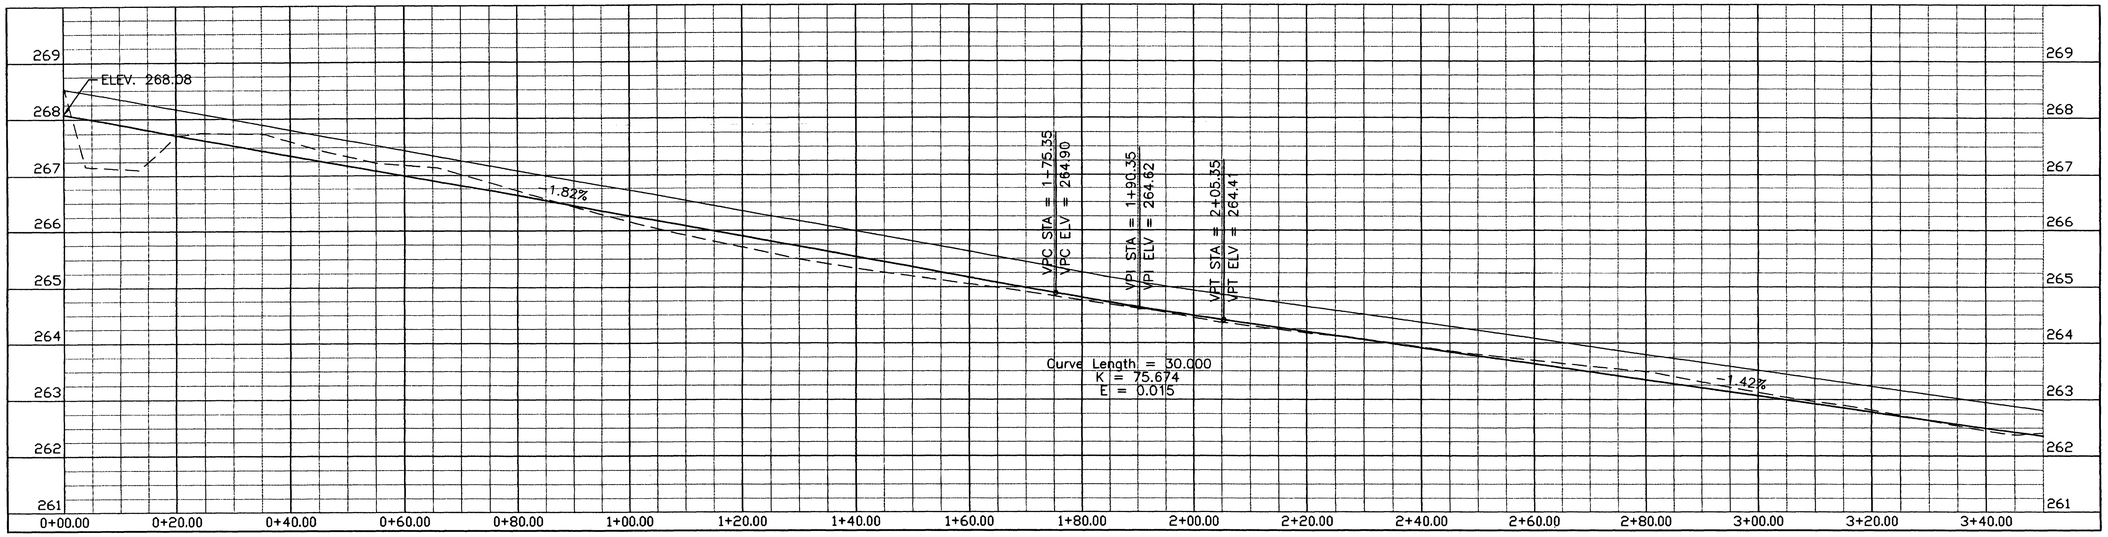

US Army Corps of Engineers
FORT WORTH DISTRICT

POLYENGINEERING, INC.
1985 Headland Avenue
Dothan, Alabama 36305
(334) 793-4700 (voice)
(334) 793-9016 (fax)

Mark	Description	Date	Appr.
A	TITLE BLOCK EDIT, ADDED SEAL		

Designed by: Rebecca S. Hand
Dwn by: J. Peeden
Ckd by: M. Dixon
Reviewed by: Scott Faulk
Submitted by: E. Lamar Faulk
Date: 19 June 2001
Rev.
CST No.
Contr No. DACA63-01-B-0007
DACA63-01-C-0016
File form:
Plot date:
Plot scale: AS SHOWN

U.S. ARMY ENGINEER DISTRICT
CORPS OF ENGINEERS
FORT WORTH, TEXAS

POLYENGINEERING, INC.
ENGINEERS & ARCHITECTS
DOTHAN, ALABAMA

FORT HOOD, TEXAS
DIGITAL MULTI-PURPOSE RANGE COMPLEX
(DMPRC)
PN 519115
FY 01

JACK MOUNTAIN
PROFILES
TRAIL 3

STATE OF TEXAS
E. LAMAR FAULK
86158
LICENSED
PROFESSIONAL ENGINEER

THE SEAL APPEARING ON THIS DOCUMENT WAS AUTHORIZED BY E. LAMAR FAULK ON AUGUST 8, 2001

LEGEND

- EXISTING GRADE
- TOP OF SUBGRADE
- TOP BASE

GRAPHIC SCALE

10 5 0 5 10
SCALE: 1:500 HORZ.

1 .5 0 .5 1
SCALE: 1:50 VERT.

Sheet reference number:
CP-28
Sheet of

Contr No. DACA63-01-C-0016

00689990

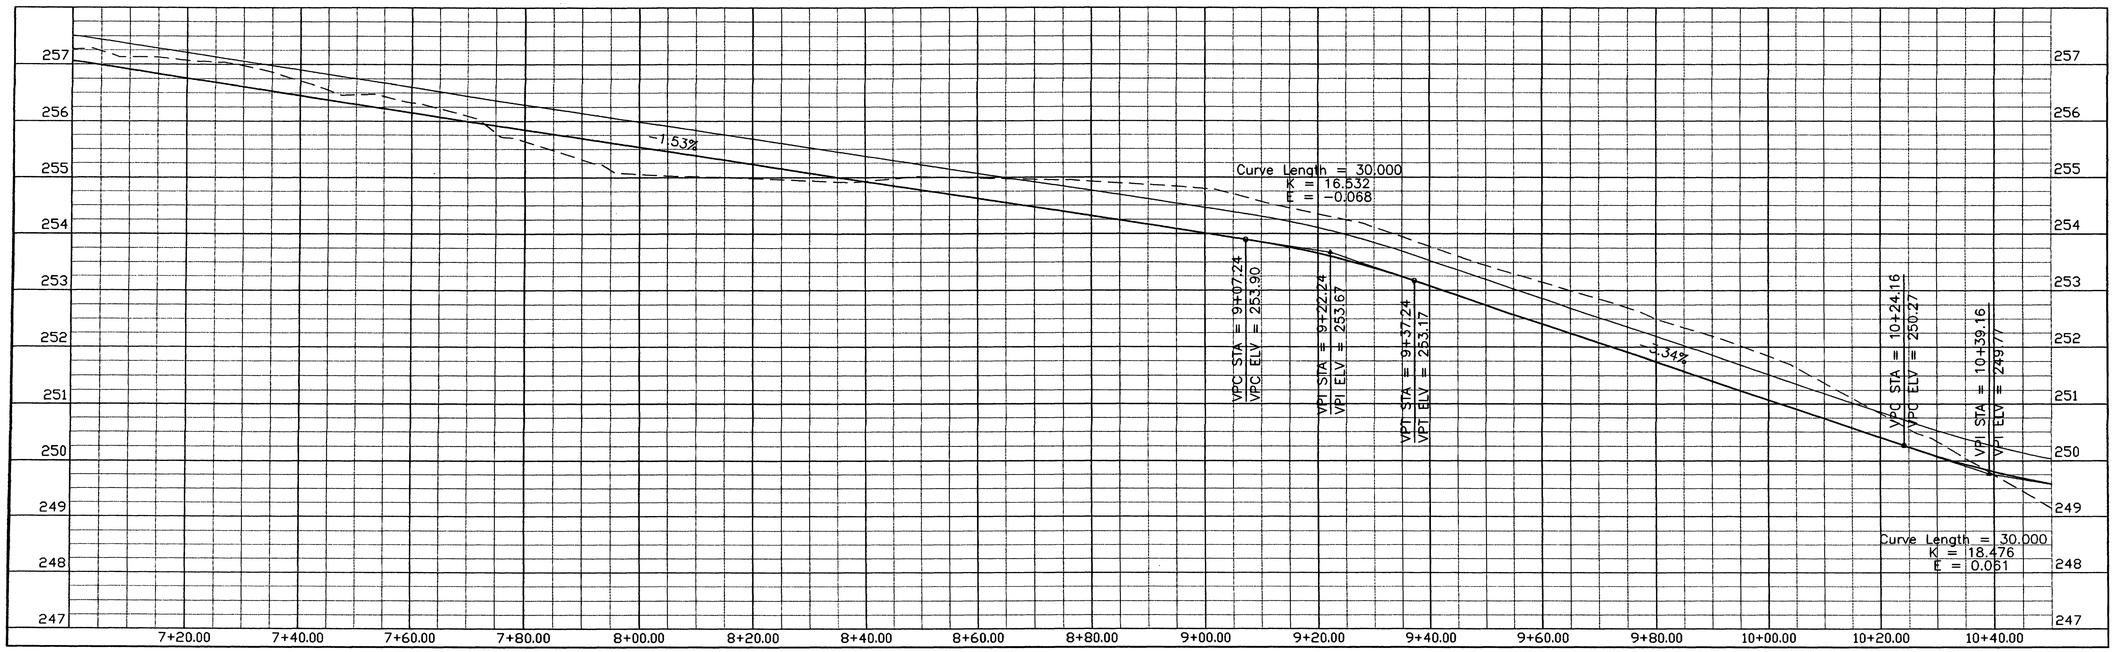

US Army Corps of Engineers
FORT WORTH DISTRICT

POLYENGINEERING, INC.
1985 Headland Avenue
Dothan, Alabama 36305
(334) 792-4700 (voice)
(334) 792-9015 (fax)

Mark	Description	Date	Appr.
3	TITLE BLOCK EDIT, ADDED SEAL		

Designed by: Rebecca S. Hand
Dwn by: J. Peeden
Ckd by: M. Dixon
Reviewed by: Scott Faulk
Submitted by: E. Lamar Faulk
Date: 19 June 2001
Rev.
Sol No. DACA63-01-B-0007
Contr No. DACA63-01-C-0016
File name:
Plot date:
Plot scale: AS SHOWN

U.S. ARMY ENGINEER DISTRICT
CORPS OF ENGINEERS
FORT WORTH, TEXAS

POLYENGINEERING, INC.
ENGINEERS & ARCHITECTS
DOTHAN, ALABAMA

FORT HOOD, TEXAS
DIGITAL MULTI-PURPOSE RANGE COMPLEX
(DMPRC)
PN 51915
FY 01

JACK MOUNTAIN
PROFILES
TRAIL 3

STATE OF TEXAS
E. LAMAR FAULK
56158
LICENSED
PROFESSIONAL ENGINEER

THE SEAL APPEARING ON THIS DOCUMENT WAS AUTHORIZED BY E. LAMAR FAULK ON AUGUST 8, 2001

LEGEND

- - - - - EXISTING GRADE
——— TOP OF SUBGRADE
——— TOP BASE

GRAPHIC SCALE

10 5 0 5 10
SCALE: 1:500 HORZ.
1 .5 0 .5 1
SCALE: 1:50 VERT.

Sheet reference number:
CP-29
Sheet of

Contr No. DACA63-01-C-0016

00690000

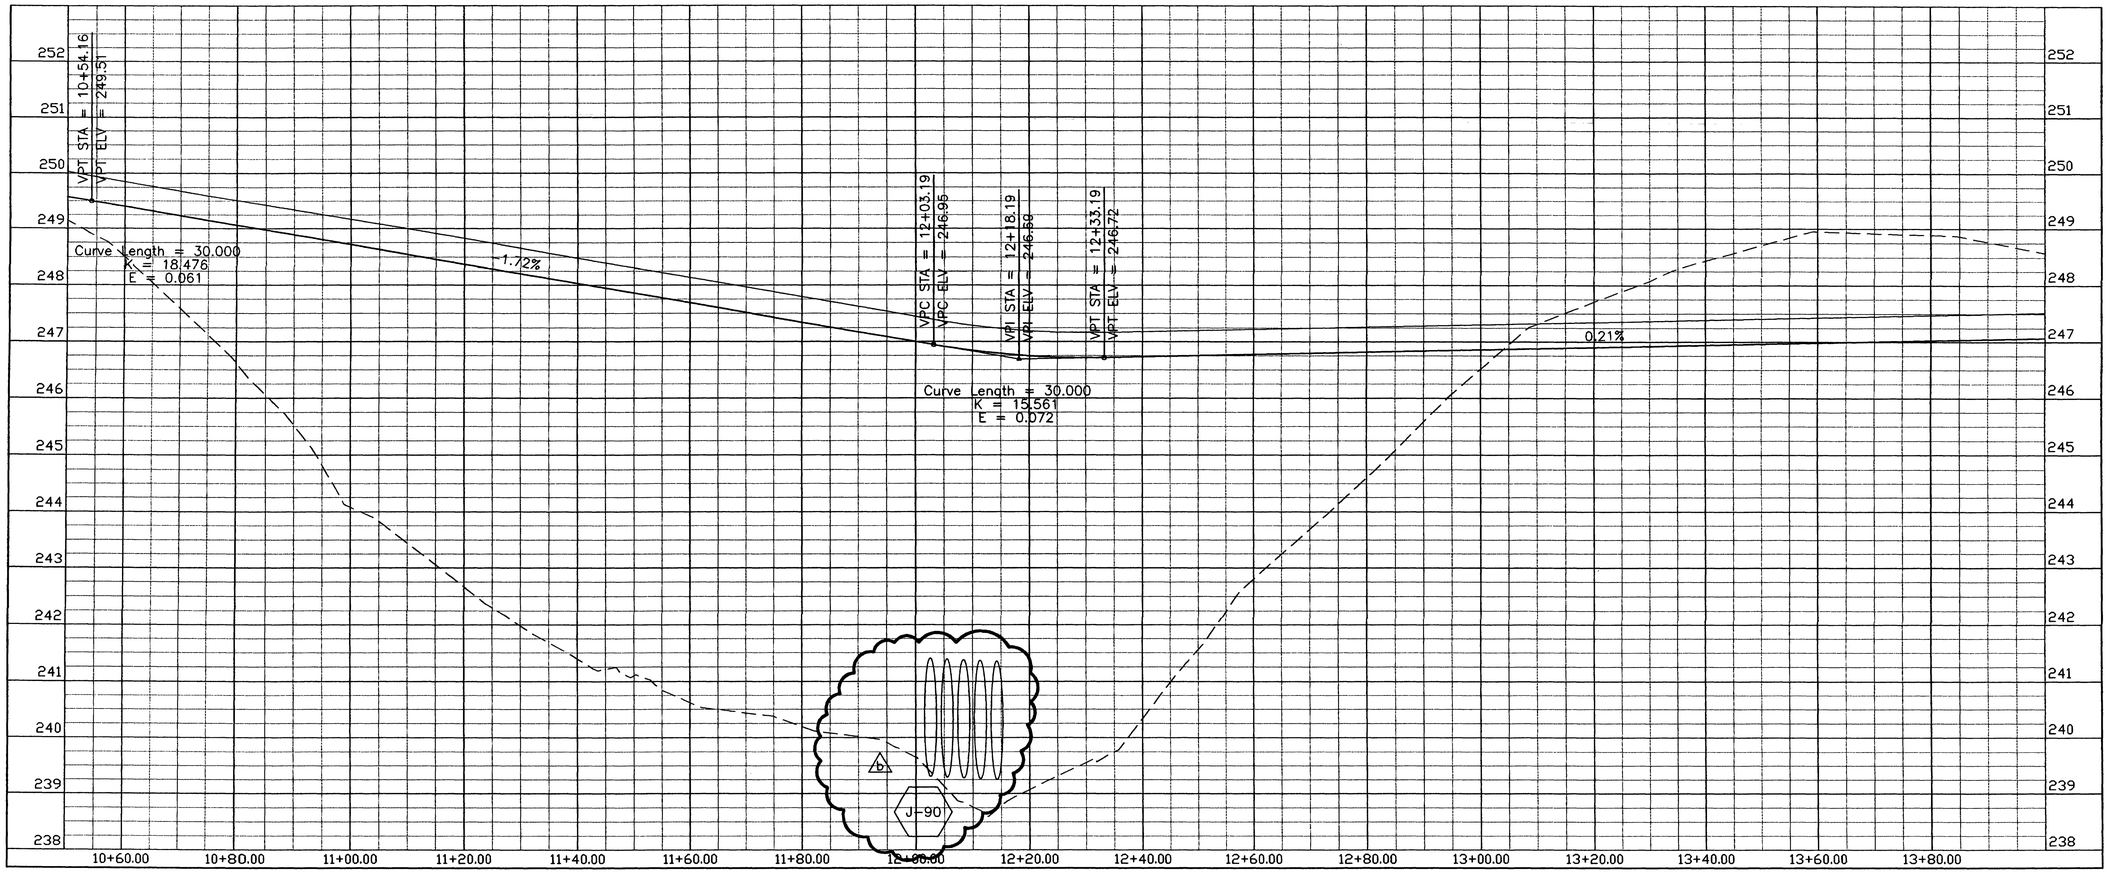

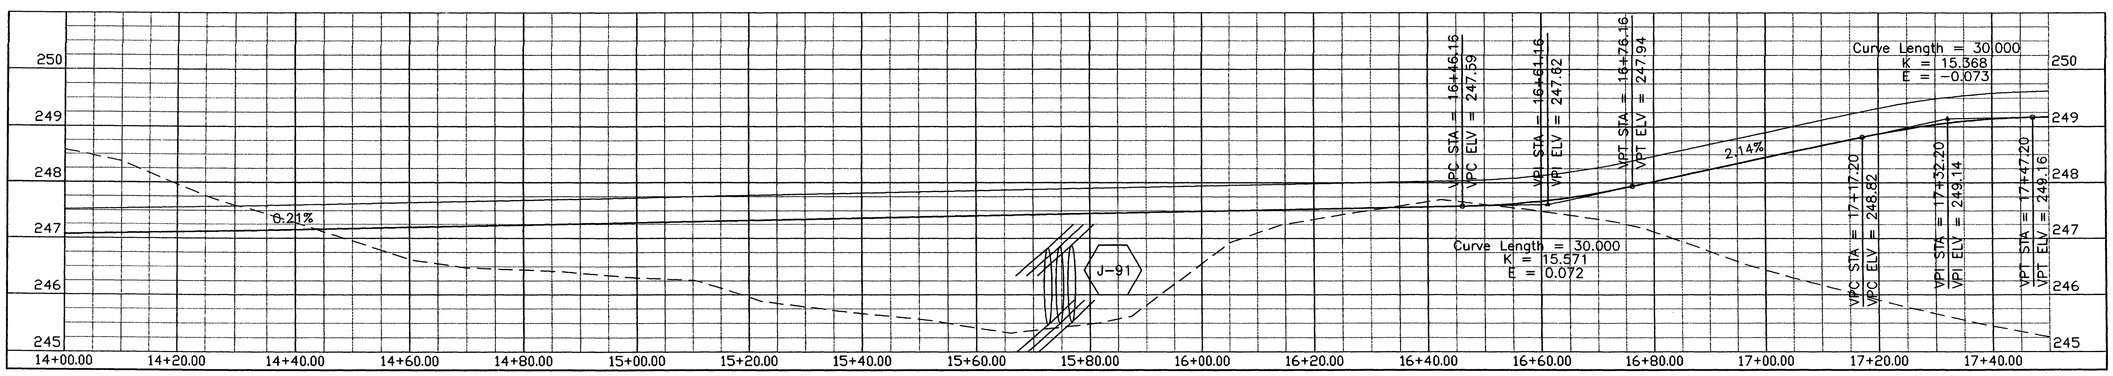

US Army Corps of Engineers
FORT WORTH DISTRICT

POLYENGINEERING, INC.
1905 Boardland Avenue
Dothan, Alabama 36303
(334) 793-2780 (voice)
(334) 793-8015 (fax)

Mark	Description	Date	Appr.
b	REVISED CULVERT CALLOUTS AND TITLE BLOCK EDIT. ADDED	AUG 01	ELF

Designed by: Rebecca S. Hand
Dwn by: J. Peeden
Ckd by: M. Dixon
Reviewed by: Scott Faulk
Submitted by: E. Lamar Faulk

Date: 19 June 2001
Rev.
Dsn No. DACA63-01-B-0007
Contr No. DACA63-01-C-0016
b
Plot date:
Plot scale: AS SHOWN

U.S. ARMY ENGINEER DISTRICT
CORPS OF ENGINEERS
FORT WORTH, TEXAS

POLYENGINEERING, INC.
ENGINEERS & ARCHITECTS
DOTHAN, ALABAMA

FORT HOOD, TEXAS
DIGITAL MULTI-PURPOSE RANGE COMPLEX (DMPRC)
PN 51915
FY 01
b

JACK MOUNTAIN
PROFILES
TRAIL 3

STATE OF TEXAS
E. LAMAR FAULK
96168
LICENSED
PROFESSIONAL ENGINEER

b
THE SEAL APPEARING ON THIS DOCUMENT WAS AUTHORIZED BY E. LAMAR FAULK ON AUGUST 8, 2001

LEGEND
EXISTING GRADE
TOP OF SUBGRADE
TOP BASE

GRAPHIC SCALE
10 5 0 5 10
SCALE: 1:500 HORZ.
1 .5 0 .5 1
SCALE: 1:50 VERT.

Sheet reference number:
CP-30
Sheet of

Contr. No. DACA63-01-C-0016

00690010

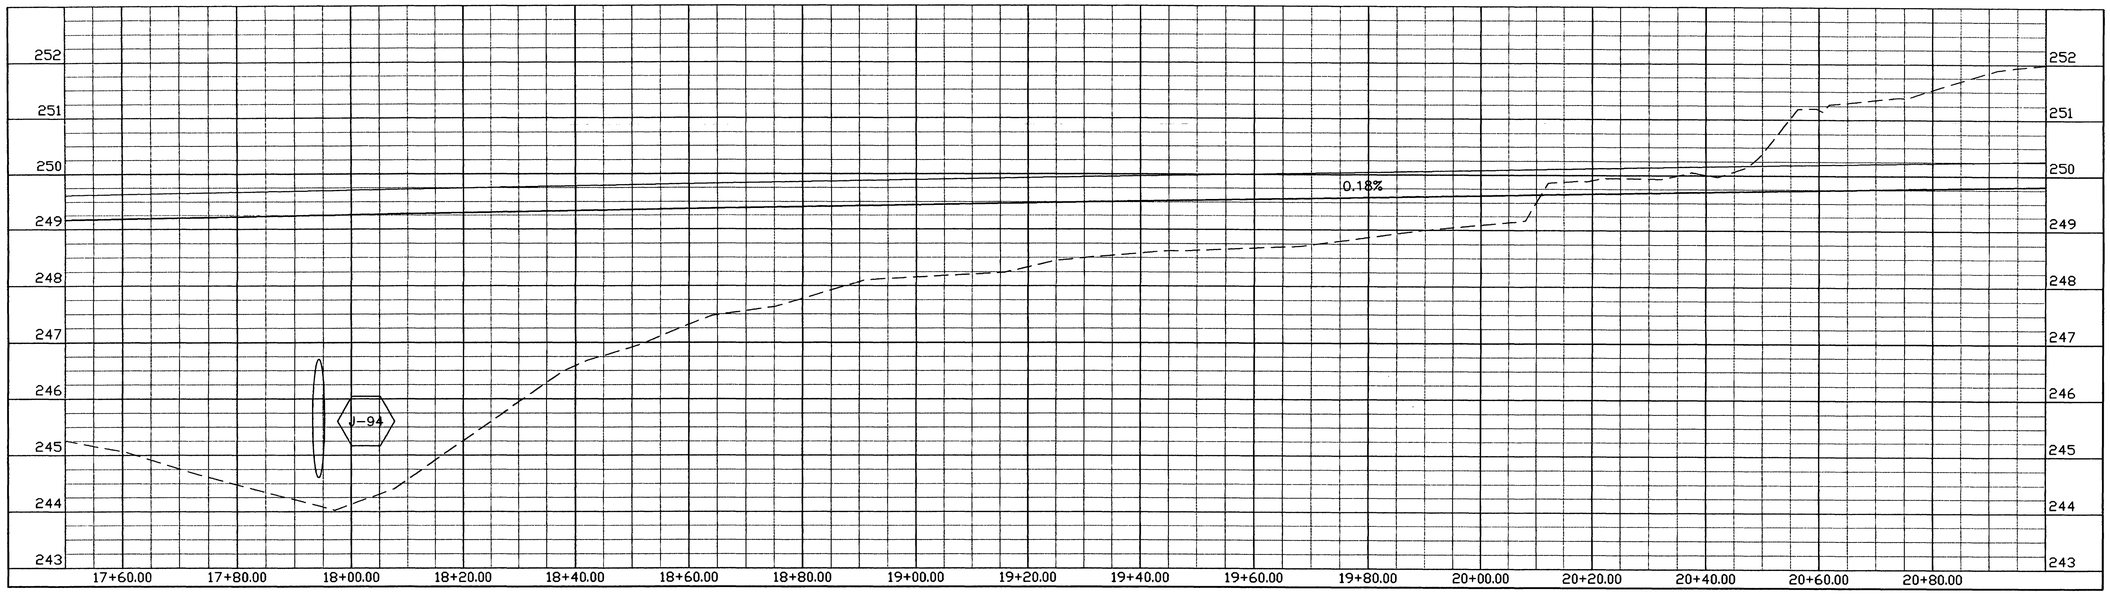

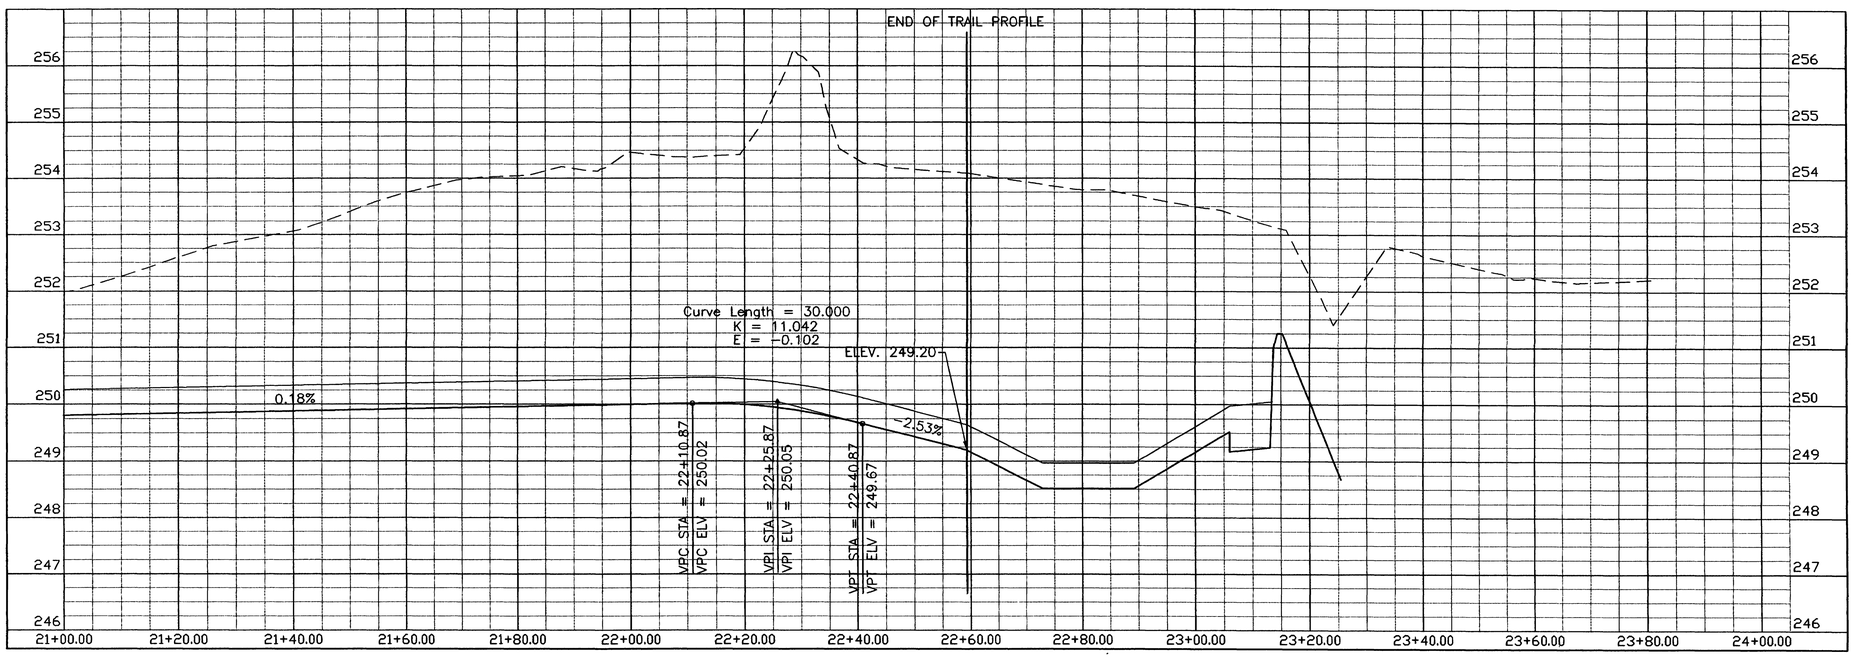

US Army Corps of Engineers
FORT WORTH DISTRICT

POLYENGINEERING, INC.
1905 Redland Avenue
Dothan, Alabama 36300
(334) 793-2790 (voice)
(334) 793-9016 (fax)

Mark	Description	Date	Appr.
1	TITLE BLOCK, EDIT, ADDED SEAL		

Designed by: Rebecca S. Hand
Dwn by: J. Peeden
Ckd by: M. Dixon
Reviewed by: Scott Faulk
Submitted by: E. Lamar Faulk
Date: 15 June 2001
Rev. b
Sol No. DACA63-01-B-0007
Contr No. DACA63-01-C-0016
File name: 01-C-0016
Plot date:
Plot scale: AS SHOWN

U.S. ARMY ENGINEER DISTRICT
CORPS OF ENGINEERS
FORT WORTH, TEXAS

POLYENGINEERING, INC.
ENGINEERS & ARCHITECTS
DOTHAN, ALABAMA

FORT HOOD, TEXAS
DIGITAL MULTI-PURPOSE RANGE COMPLEX
(DMPRC)
PN 51915
FY 01 b

JACK MOUNTAIN
PROFILES
TRAIL 3

STATE OF TEXAS
E. LAMAR FAULK
86158
LICENSED
PROFESSIONAL ENGINEER

THE SEAL APPEARING ON THIS DOCUMENT WAS AUTHORIZED BY E. LAMAR FAULK ON AUGUST 8, 2001

LEGEND

- EXISTING GRADE
- TOP OF SUBGRADE
- TOP BASE

GRAPHIC SCALE

10 5 0 5 10
SCALE: 1:500 HORZ.
1 .5 0 .5 1
SCALE: 1:50 VERT.

Sheet reference number:
CP-31
Sheet of

Contr No. DACA63-01-C-0016

00690020

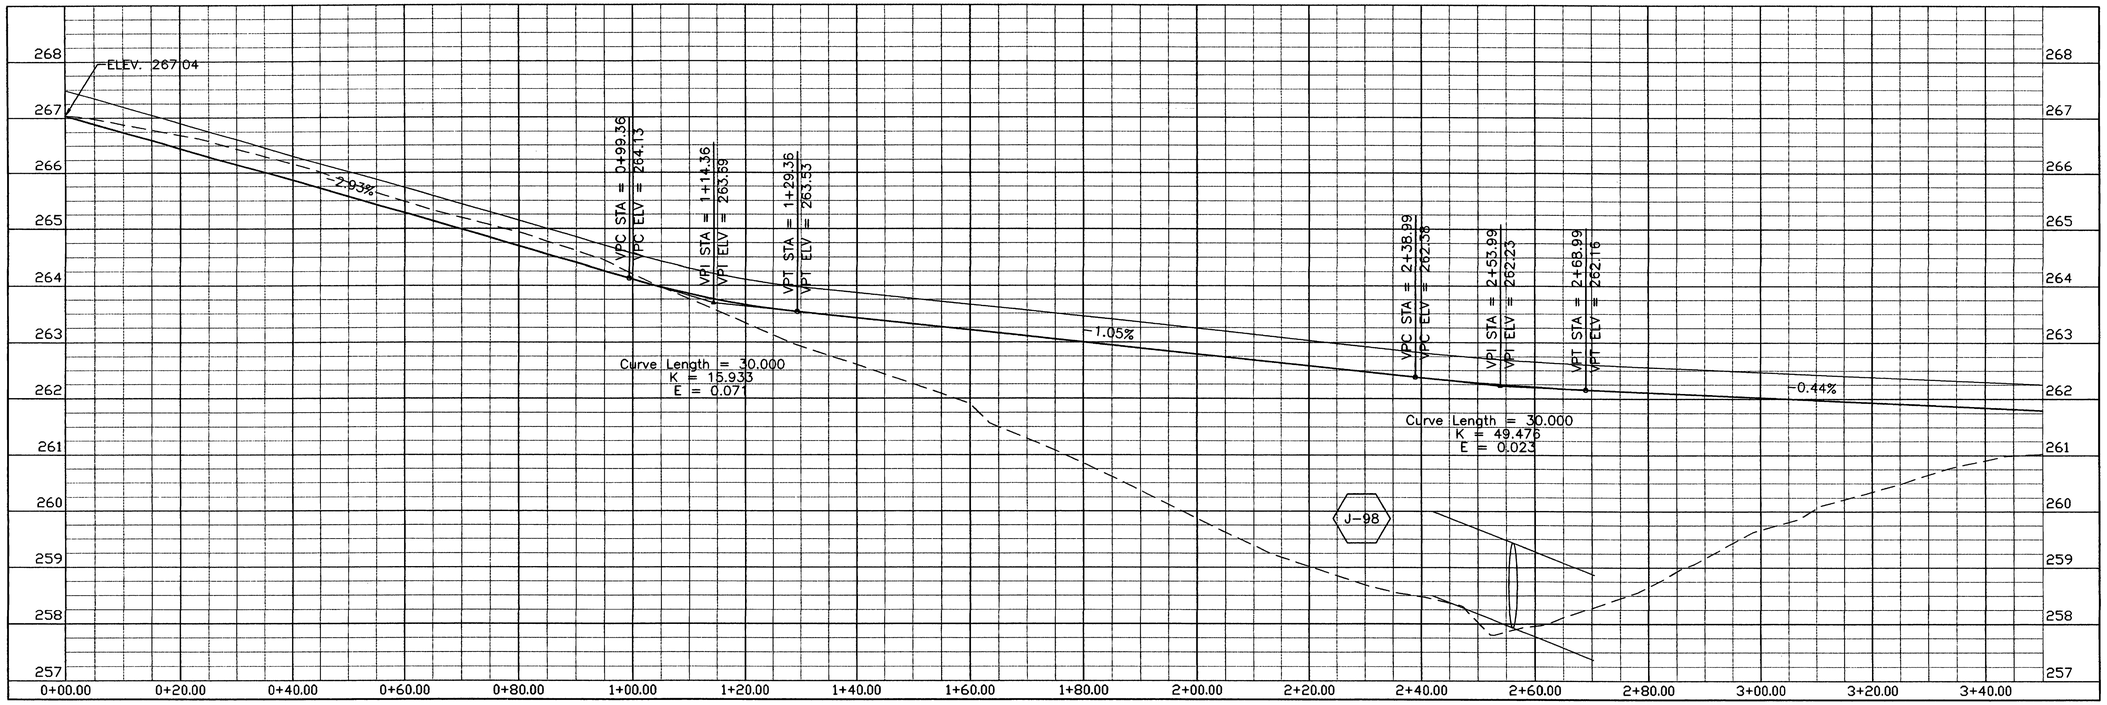

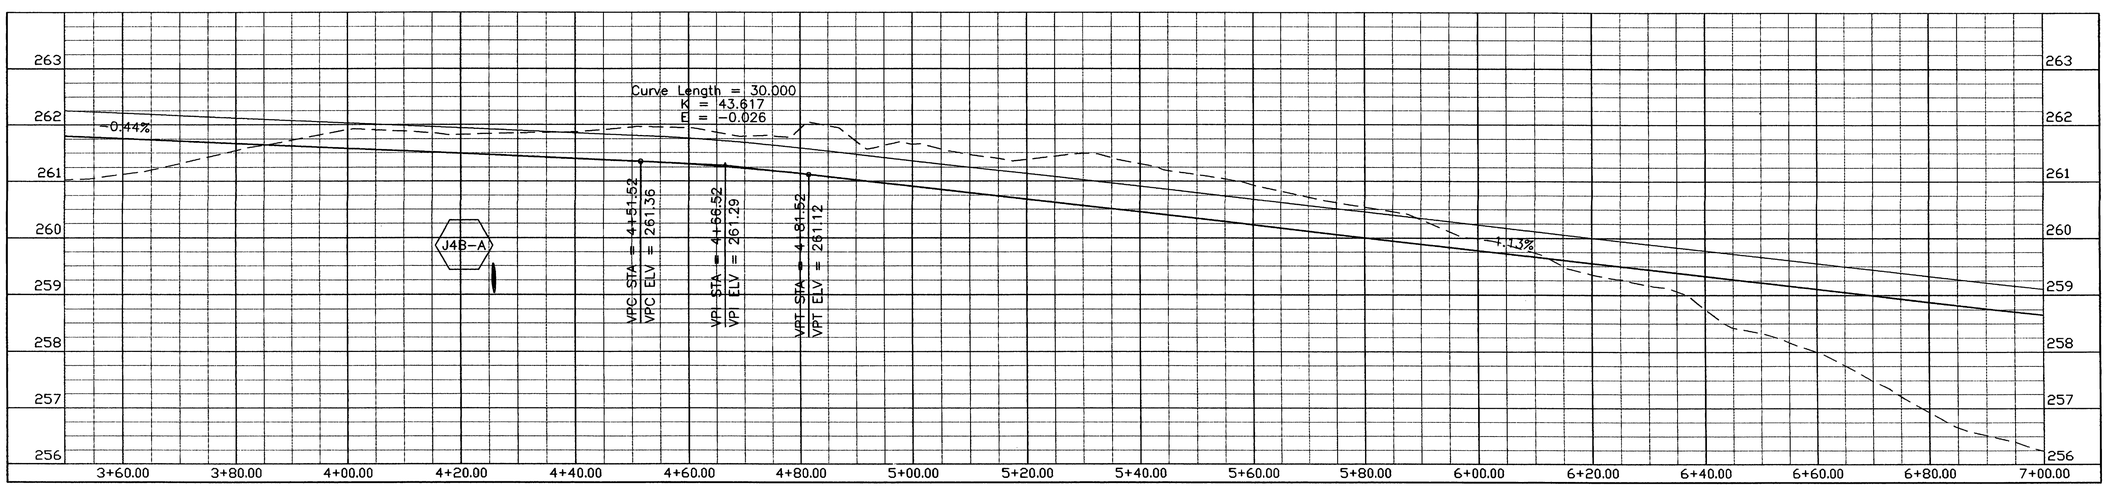

THE SEAL APPEARING ON THIS DOCUMENT WAS AUTHORIZED BY E. LAMAR FAULK ON AUGUST 8, 2001

STATE OF TEXAS
E. LAMAR FAULK
86158
LICENSED
PROFESSIONAL ENGINEER

LEGEND

- EXISTING GRADE
- TOP OF SUBGRADE
- TOP BASE

GRAPHIC SCALE

10 5 0 5 10
SCALE: 1:500 HORZ.
1 .5 0 .5 1
SCALE: 1:50 VERT.

Sheet reference number: CP-32
Sheet of

US Army Corps of Engineers
FORT WORTH DISTRICT

POLYENGINEERING, INC.
1066 Headland Avenue
Dothan, Alabama 36303
(334) 793-2790 (voice)
(334) 793-9018 (fax)

Mark	Description	Date	Appr.
1	TITLE BLOCK, EDIT, ADDED SEAL		

Rev.

Date: 19 June 2001
Sol No. DACA63-01-B-0007
Contr No. DACA63-01-C-0016
File Name:
Plot Scale:
Plot date: AS SHOWN

Designed by: Rebecca S. Hand
Dwn by: J. Peeden
Ckd by: M. Dixon
Reviewed by: Scott Faulk
Submitted by: E. Lamar Faulk

U.S. ARMY ENGINEER DISTRICT
CORPS OF ENGINEERS
FORT WORTH, TEXAS

POLYENGINEERING, INC.
ENGINEERS & ARCHITECTS
DOTHAN, ALABAMA

FORT HOOD, TEXAS
DIGITAL MULTI-PURPOSE RANGE COMPLEX
PN 51915
FY 01

JACK MOUNTAIN
PROFILES
TRAIL 4

Contr No. DACA63-01-C-0016

00690030

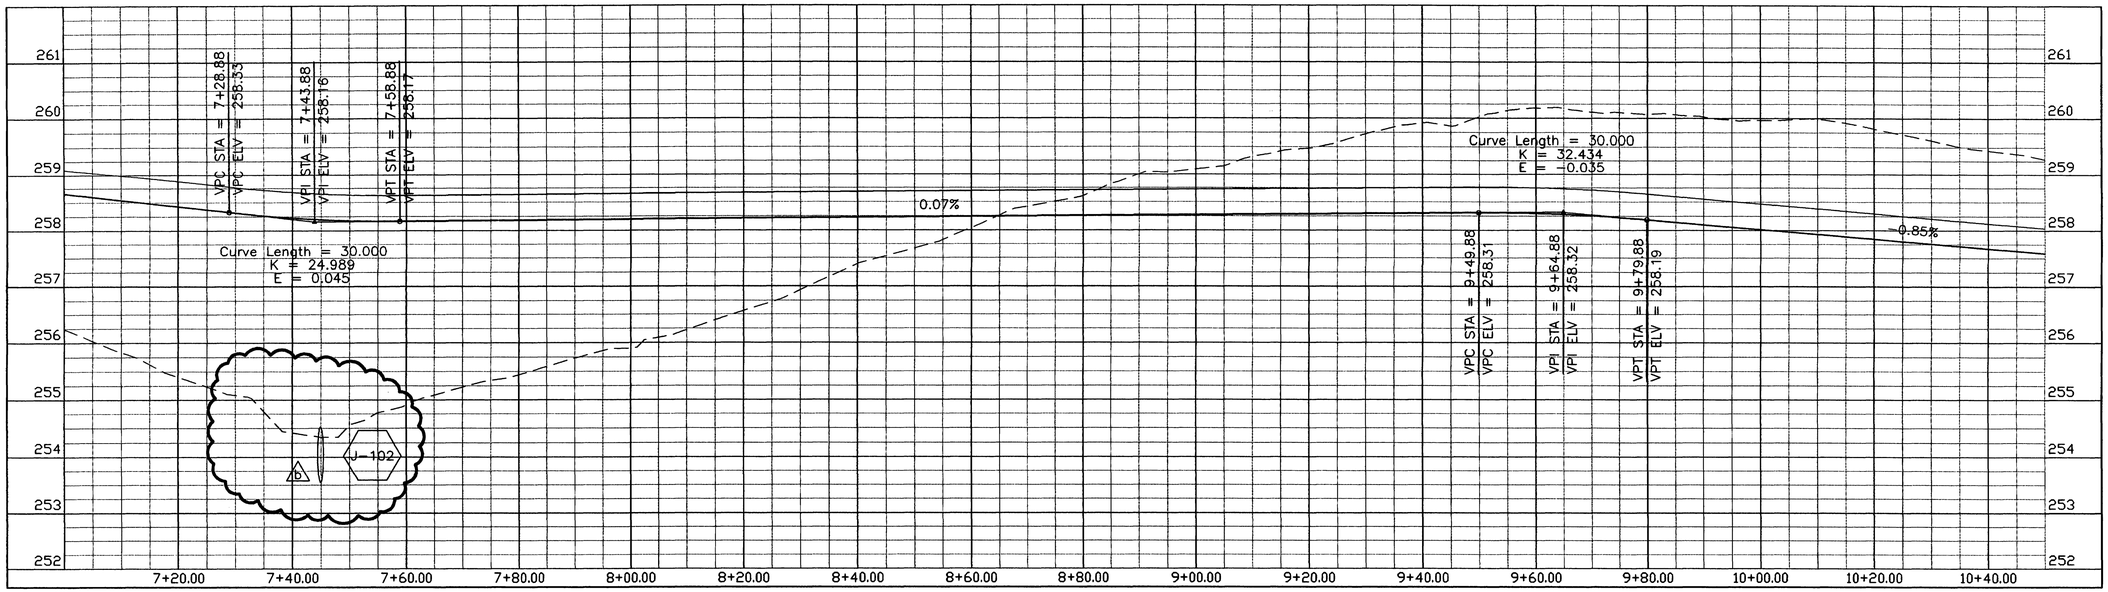

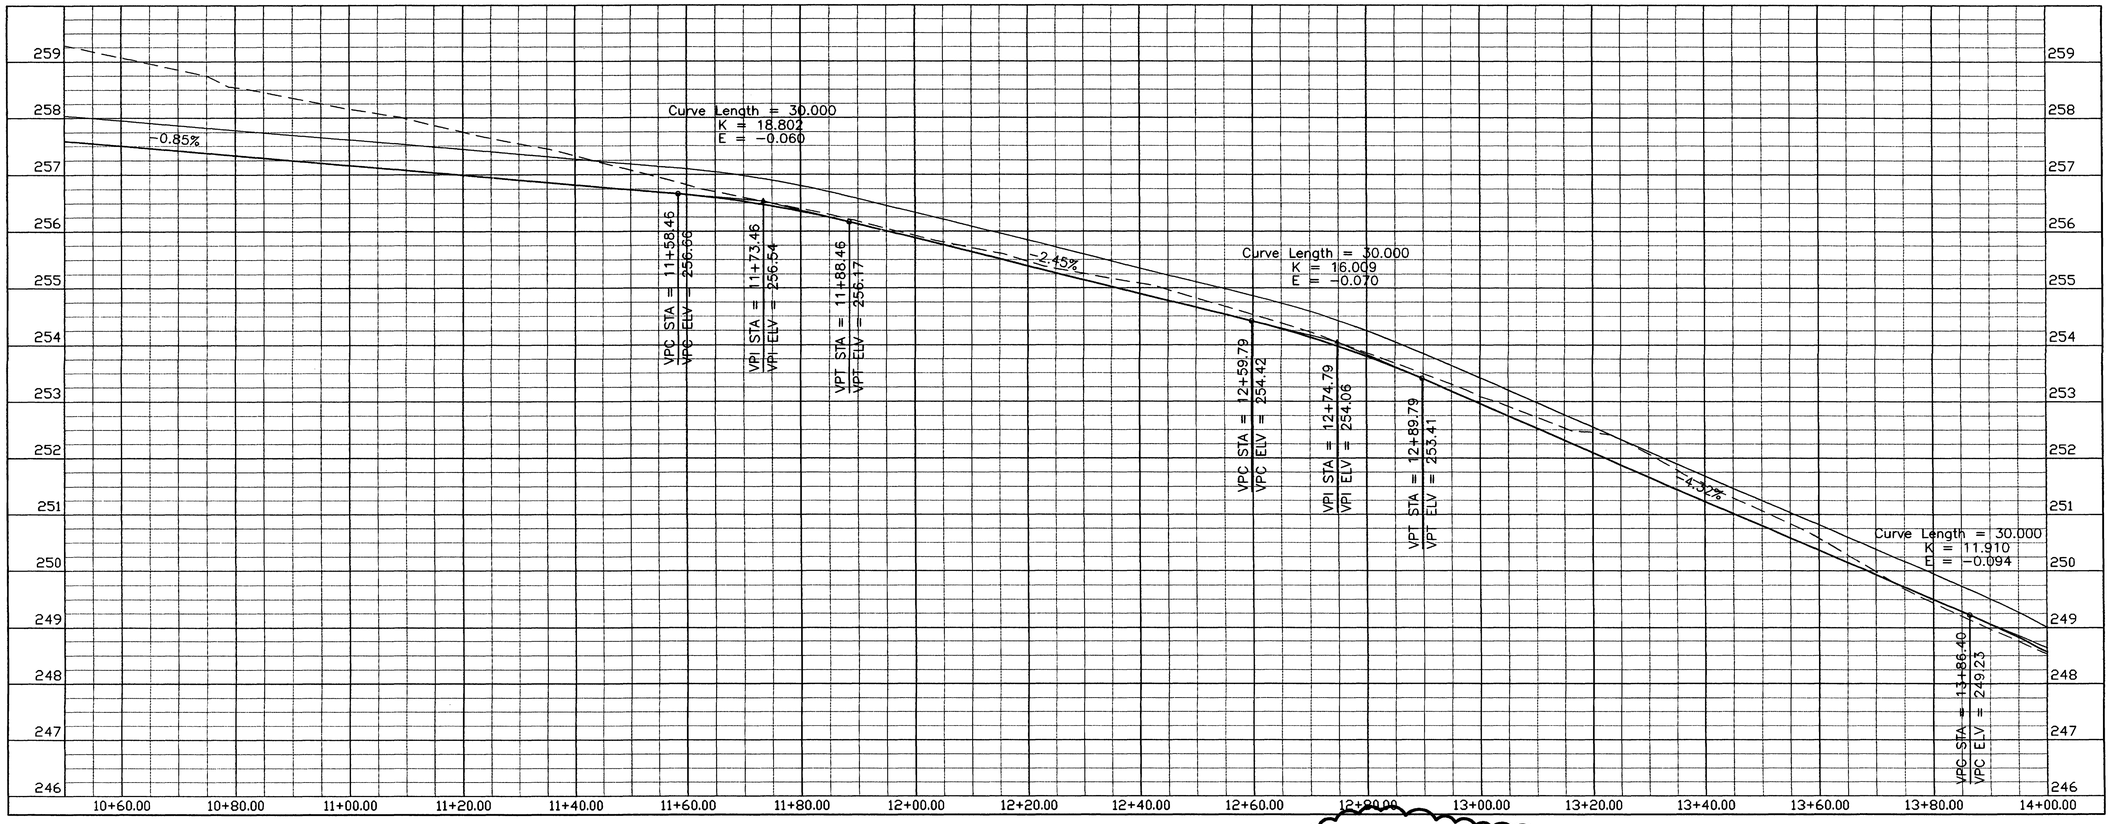

THE SEAL APPEARING ON THIS DOCUMENT WAS AUTHORIZED BY E. LAMAR FAULK ON AUGUST 8, 2001

STATE OF TEXAS — E. LAMAR FAULK — 86158 — LICENSED — PROFESSIONAL ENGINEER

LEGEND

- EXISTING GRADE
- TOP OF SUBGRADE
- TOP BASE

GRAPHIC SCALE

10 5 0 5 10
SCALE: 1:500 HORZ.
1 .5 0 .5 1
SCALE: 1:50 VERT.

US Army Corps of Engineers
FORT WORTH DISTRICT

POLYENGINEERING, INC.
1908 Headland Avenue
Dothan, Alabama 36305
(334) 793-6790 (voice)
(334) 793-5016 (fax)

Mark	Description	Date	Appr.
A	REVISION TO CULVERT AND TITLE BLOCK EDIT, ADDED SEAL	AUG 01	ELF

Designed by: Rebecca S. Hand
Dwn by: J. Peaden
Ckd by: M. Dixon
Reviewed by: Scott Faulk
Submitted by: E. Lamar Faulk
Date: 19 June 2001
Sol No. DACA63-01-B-0007
Contr No. DACA63-01-C-0016
Rev. b
File name:
Plot date:
Plot scale: AS SHOWN

U.S. ARMY ENGINEER DISTRICT
CORPS OF ENGINEERS
FORT WORTH, TEXAS

POLYENGINEERING, INC.
ENGINEERS & ARCHITECTS
DOTHAN, ALABAMA

FORT HOOD, TEXAS
DIGITAL MULTI-PURPOSE RANGE COMPLEX
PN 51915 FY 01

JACK MOUNTAIN
PROFILES
TRAIL 4

Sheet reference number:
CP-33
Sheet of

Contr No. DACA63-01-C-0016

00690040

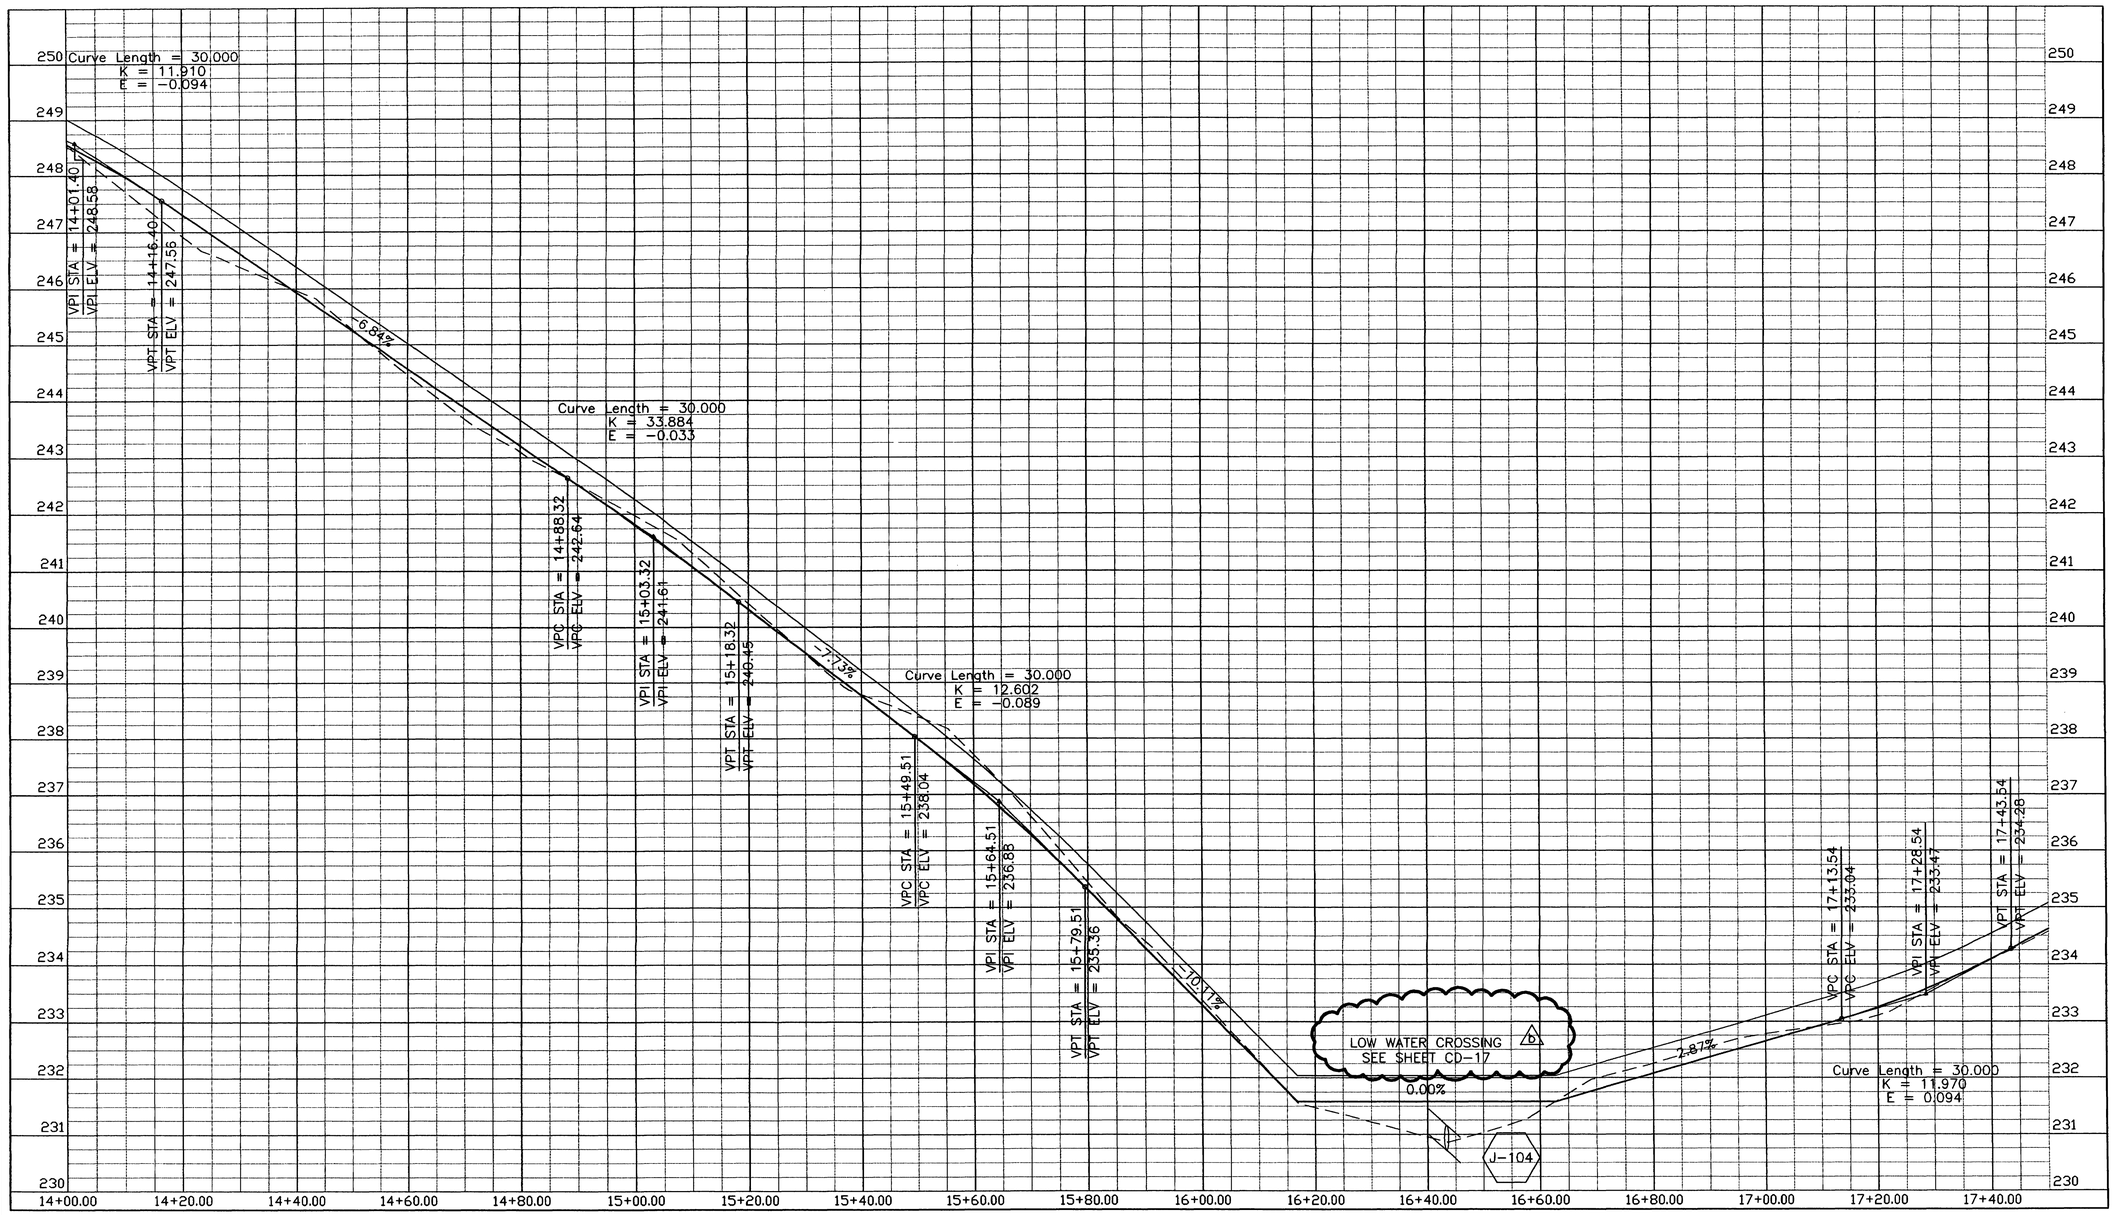

US Army Corps of Engineers
FORT WORTH DISTRICT

POLYENGINEERING, INC.
1905 Rendland Avenue
Dothan, Alabama 36303
(334) 792-4700 (voice)
(334) 792-9015 (fax)

Mark	Description	Date	Appr.
A	LOW WATER CROSSING CALL OUT AND TITLE BLOCK EDIT, ADDED SEAL	AUG 01	ELF

Designed by: Rebecca S. Hand
Dwn by: J. Peaden
Ckd by: M. Dixon
Reviewed by: Scott Faulk
Submitted by: E. Lamar Faulk
Date: 19 June 2001
Rev.
Solicitation No. DACA63-01-B-0007
Contr No. DACA63-01-C-0016
File name:
Plot date:
Plot scale: AS SHOWN

U.S. ARMY ENGINEER DISTRICT
CORPS OF ENGINEERS
FORT WORTH, TEXAS

POLYENGINEERING, INC.
ENGINEERS & ARCHITECTS
DOTHAN, ALABAMA

FORT HOOD, TEXAS
DIGITAL MULTI-PURPOSE RANGE COMPLEX
PN 51915 (DMPRC) FY 01

JACK MOUNTAIN
PROFILES
TRAIL 4

STATE OF TEXAS
E. LAMAR FAULK
98155
LICENSED
PROFESSIONAL ENGINEER

THE SEAL APPEARING ON THIS DOCUMENT WAS AUTHORIZED BY E. LAMAR FAULK ON AUGUST 8, 2001

LEGEND

- EXISTING GRADE
- TOP OF SUBGRADE
- TOP BASE

GRAPHIC SCALE

10 5 0 5 10
SCALE: 1:500 HORZ.
1 .5 0 .5 1
SCALE: 1:50 VERT.

Sheet reference number:
CP-34
Sheet of

Contr No. DACA63-01-C-0016

00690050

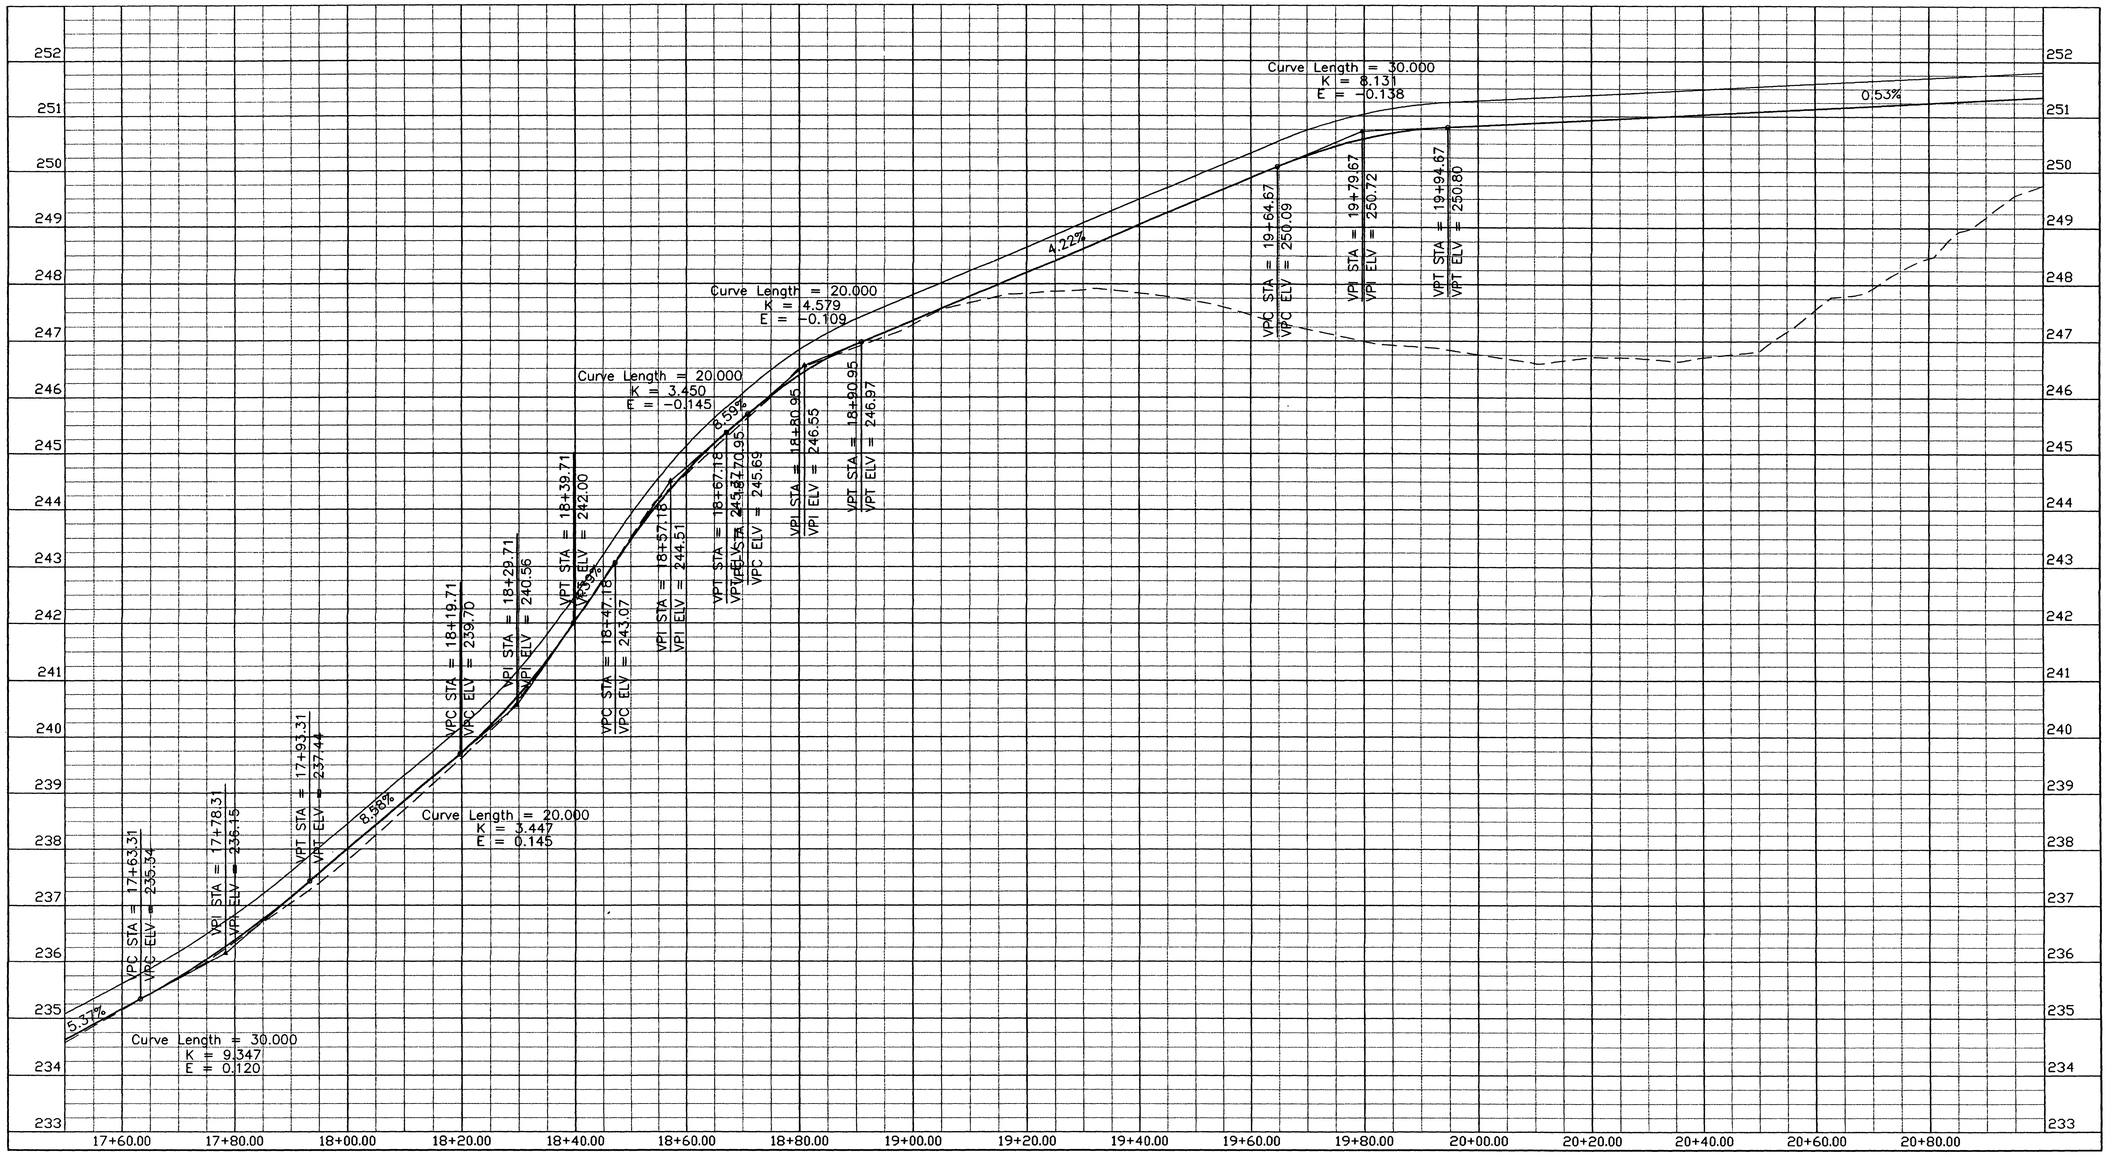

US Army Corps of Engineers
FORT WORTH DISTRICT

POLYENGINEERING, INC.
1958 Headland Avenue
Dothan, Alabama 36305
(334) 793-2700 (voice)
(334) 793-2712 (fax)

Mark	Title block edit. added seal.	Date	Appr.

Designed by: Rebecca S. Hand
Dwn by: J. Peaden
Ckd by: M. Dixon
Reviewed by: Scott Faulk
Submitted by: E. Lamar Faulk
Date: 19 June 2001
Rev.
Sol. No. DACA63-01-B-0007
Contr No. DACA63-01-C-0016
File name:
Plot date:
Plot scale: AS SHOWN

U.S. ARMY ENGINEER DISTRICT
CORPS OF ENGINEERS
FORT WORTH, TEXAS

POLYENGINEERING, INC.
ENGINEERS & ARCHITECTS
DOTHAN, ALABAMA

FORT HOOD, TEXAS
DIGITAL MULTI-PURPOSE RANGE COMPLEX
(DMPRC)
PN 51915
FY 01

JACK MOUNTAIN
PROFILES
TRAIL 4

STATE OF TEXAS
E. LAMAR FAULK
56158
LICENSED
PROFESSIONAL ENGINEER

THE SEAL APPEARING ON THIS DOCUMENT WAS AUTHORIZED BY E. LAMAR FAULK ON AUGUST 8, 2001

LEGEND

- EXISTING GRADE
- TOP OF SUBGRADE
- TOP BASE

GRAPHIC SCALE

10 5 0 5 10
SCALE: 1:500 HORZ.

1 .5 0 .5 1
SCALE: 1:50 VERT.

Sheet reference number:
CP-35
Sheet of

Contr No. DACA63-01-C-0016

00690060

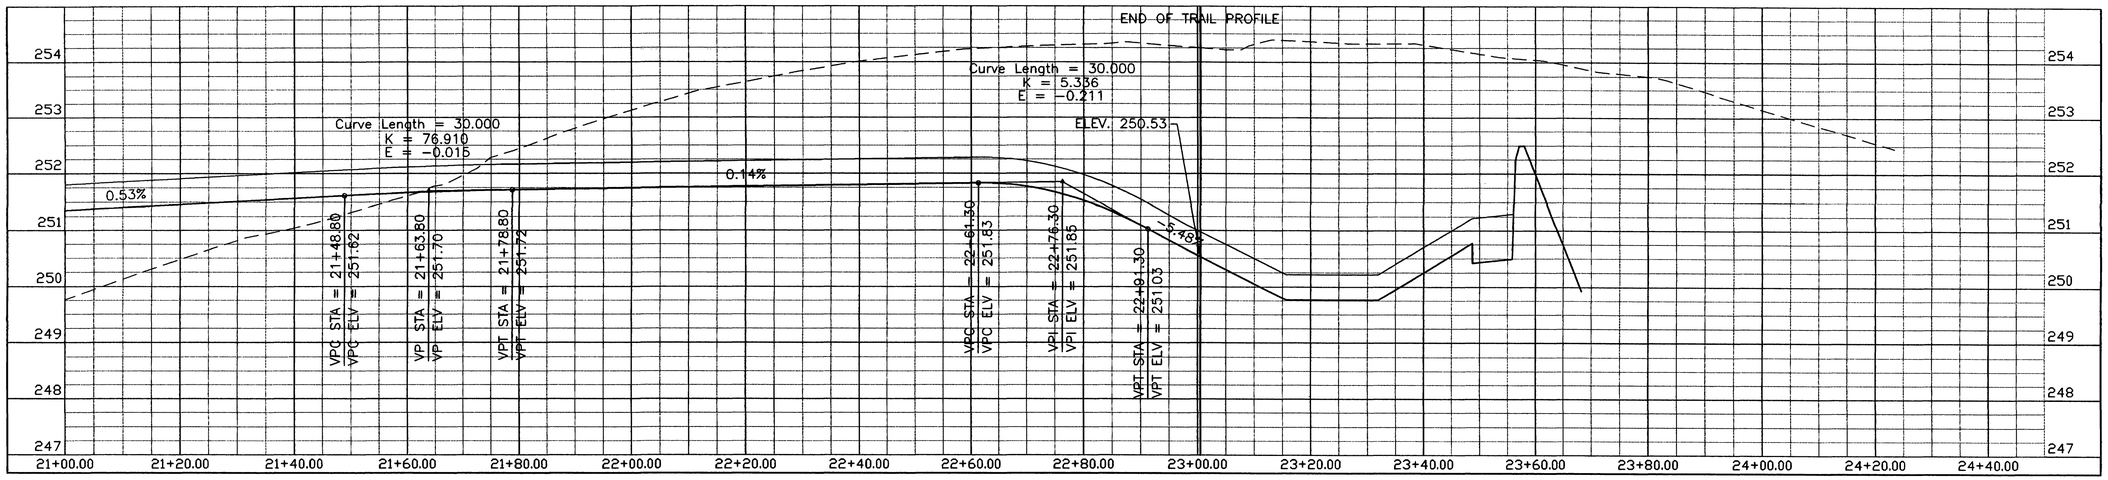

THE SEAL APPEARING ON THIS DOCUMENT WAS AUTHORIZED BY E. LAMAR FAULK ON AUGUST 8, 2001

STATE OF TEXAS
E. LAMAR FAULK
66158
LICENSED
PROFESSIONAL ENGINEER

LEGEND

- EXISTING GRADE
- TOP OF SUBGRADE
- TOP BASE

GRAPHIC SCALE

10 5 0 5 10
SCALE: 1:500 HORZ.
1 .5 0 .5 1
SCALE: 1:50 VERT.

Sheet reference number: CP-36
Sheet of

US Army Corps of Engineers
FORT WORTH DISTRICT

POLYENGINEERING, INC.
1005 Headland Avenue
Dothan, Alabama 36301
(334) 792-4700 (voice)
(334) 792-3016 (fax)

Mark	Description	Date	Appr.
1	TITLE BLOCK EDIT, ADDED SEAL		

Date: 19 June 2001
Rev.
Sol No. DACA63-01-B-0007
Contr No. DACA63-01-C-0016
File name:
Plot date:
Plot scale: AS SHOWN

Designed by: Rebecca S. Hand
Dwn by: J. Peeden
Ckd by: M. Dixon
Reviewed by: Scott Faulk
Submitted by: E. Lamar Faulk

U.S. ARMY ENGINEER DISTRICT
CORPS OF ENGINEERS
FORT WORTH, TEXAS

POLYENGINEERING, INC.
ENGINEERS & ARCHITECTS
DOTHAN, ALABAMA

FORT HOOD, TEXAS
DIGITAL MULTI-PURPOSE RANGE COMPLEX
(DMPRC)
PN 51915
FY 01

JACK MOUNTAIN
PROFILES
TRAIL 4

Contr No. DACA63-01-C-0016

00690070

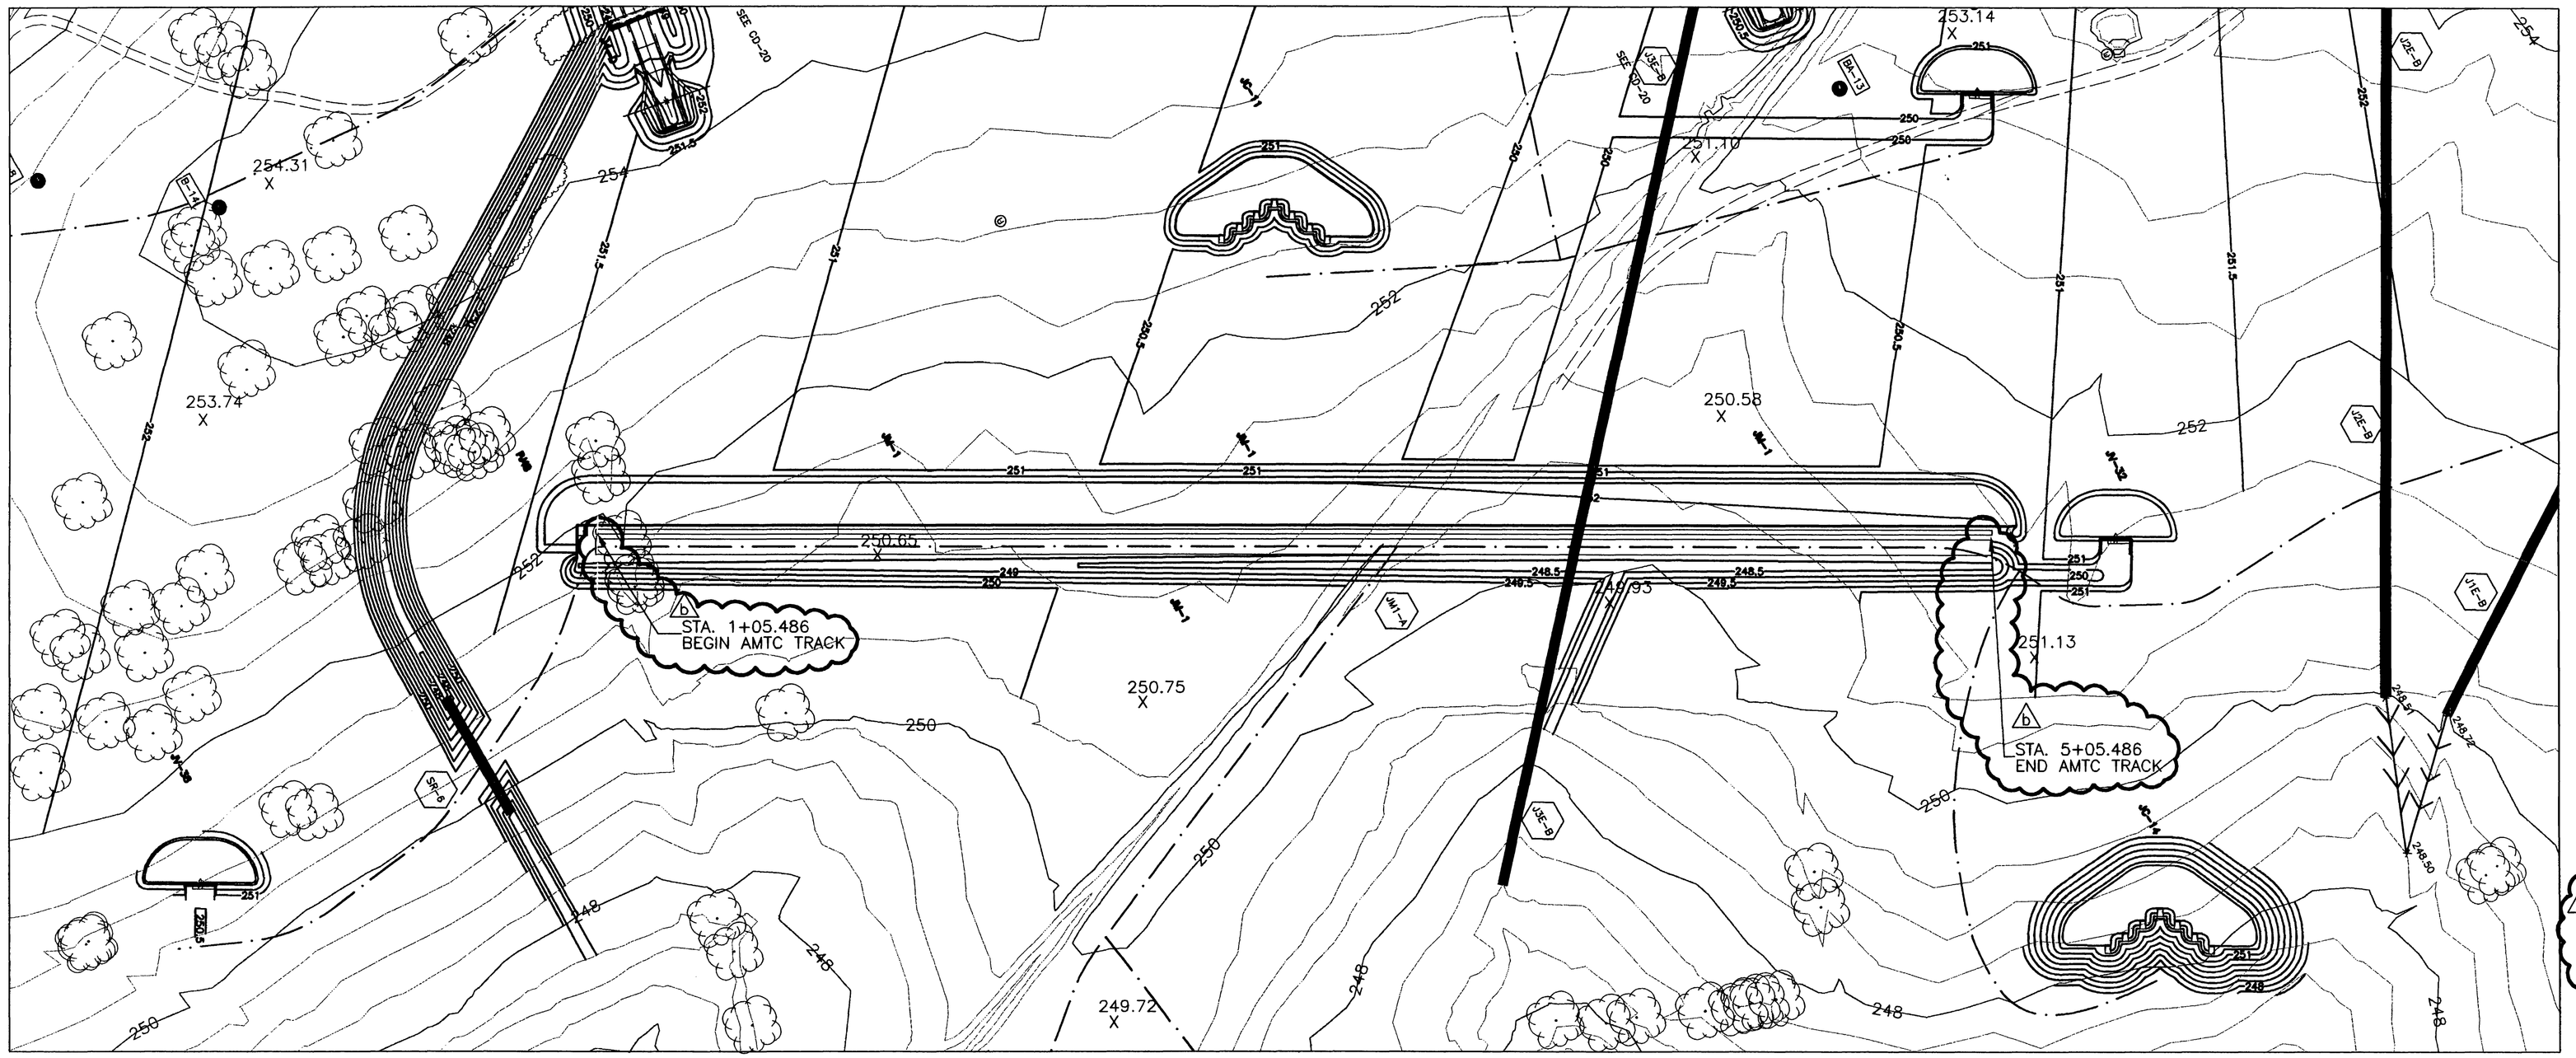

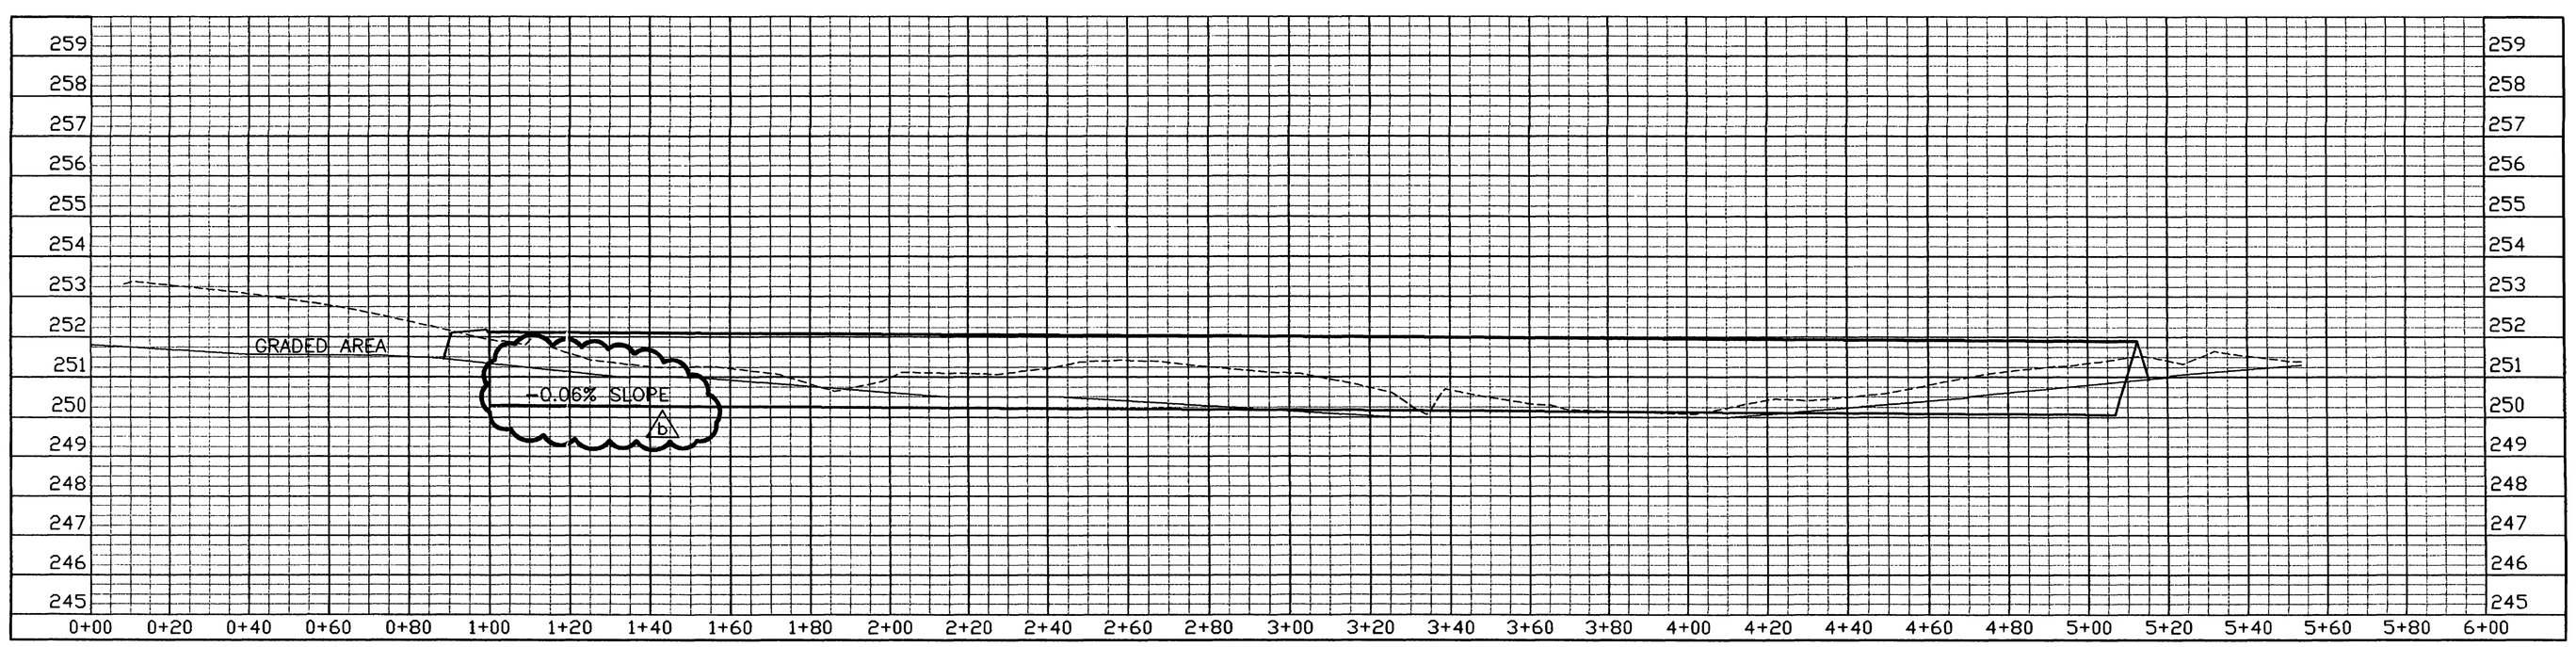

US Army Corps of Engineers
FORT WORTH DISTRICT

POLYENGINEERING, INC.
1906 Headland Avenue
Dothan, Alabama 36303
(334) 793-2790 (voice)
(334) 793-9016 (fax)

Mark	Description	Date	Appr.
A	ADDED DESIGN INFO, TITLE BLOCK, EDIT, ADDED SEAL	MID 01	ELF

Date: 19 June 2001
Rev.

Sol No. DACA63-01-B-0007
Contr No. DACA63-01-C-0016
File name:
Project No. As Shown

Designed by: Rebecca S. Hand
Dwn by: J. Peeden
Ckd by: M. Dixon
Reviewed by: Scott Faulk
Submitted by: E. Lamar Faulk

U.S. ARMY ENGINEER DISTRICT
CORPS OF ENGINEERS
FORT WORTH, TEXAS

POLYENGINEERING, INC.
ENGINEERS & ARCHITECTS
DOTHAN, ALABAMA

FORT HOOD, TEXAS
DIGITAL MULTI-PURPOSE RANGE COMPLEX (DMPRC)
PN 51915
FY 01

JACK MONTAIN
JM-1
PLAN AND PROFILE

STATE OF TEXAS
E. LAMAR FAULK
86158
LICENSED
PROFESSIONAL ENGINEER

THE SEAL APPEARING ON THIS DOCUMENT WAS AUTHORIZED BY E. LAMAR FAULK ON AUGUST 8, 2001

LEGEND

---------- EXISTING GRADE
———— TOP BASE

GRAPHIC SCALE

20 10 0 10 20
SCALE: 1:1000 HORZ.
2 1 0 1 2
SCALE: 1:100 VERT.

Sheet reference number:
CP-37
Sheet of

Contr No. DACA63-01-C-0016

00690080

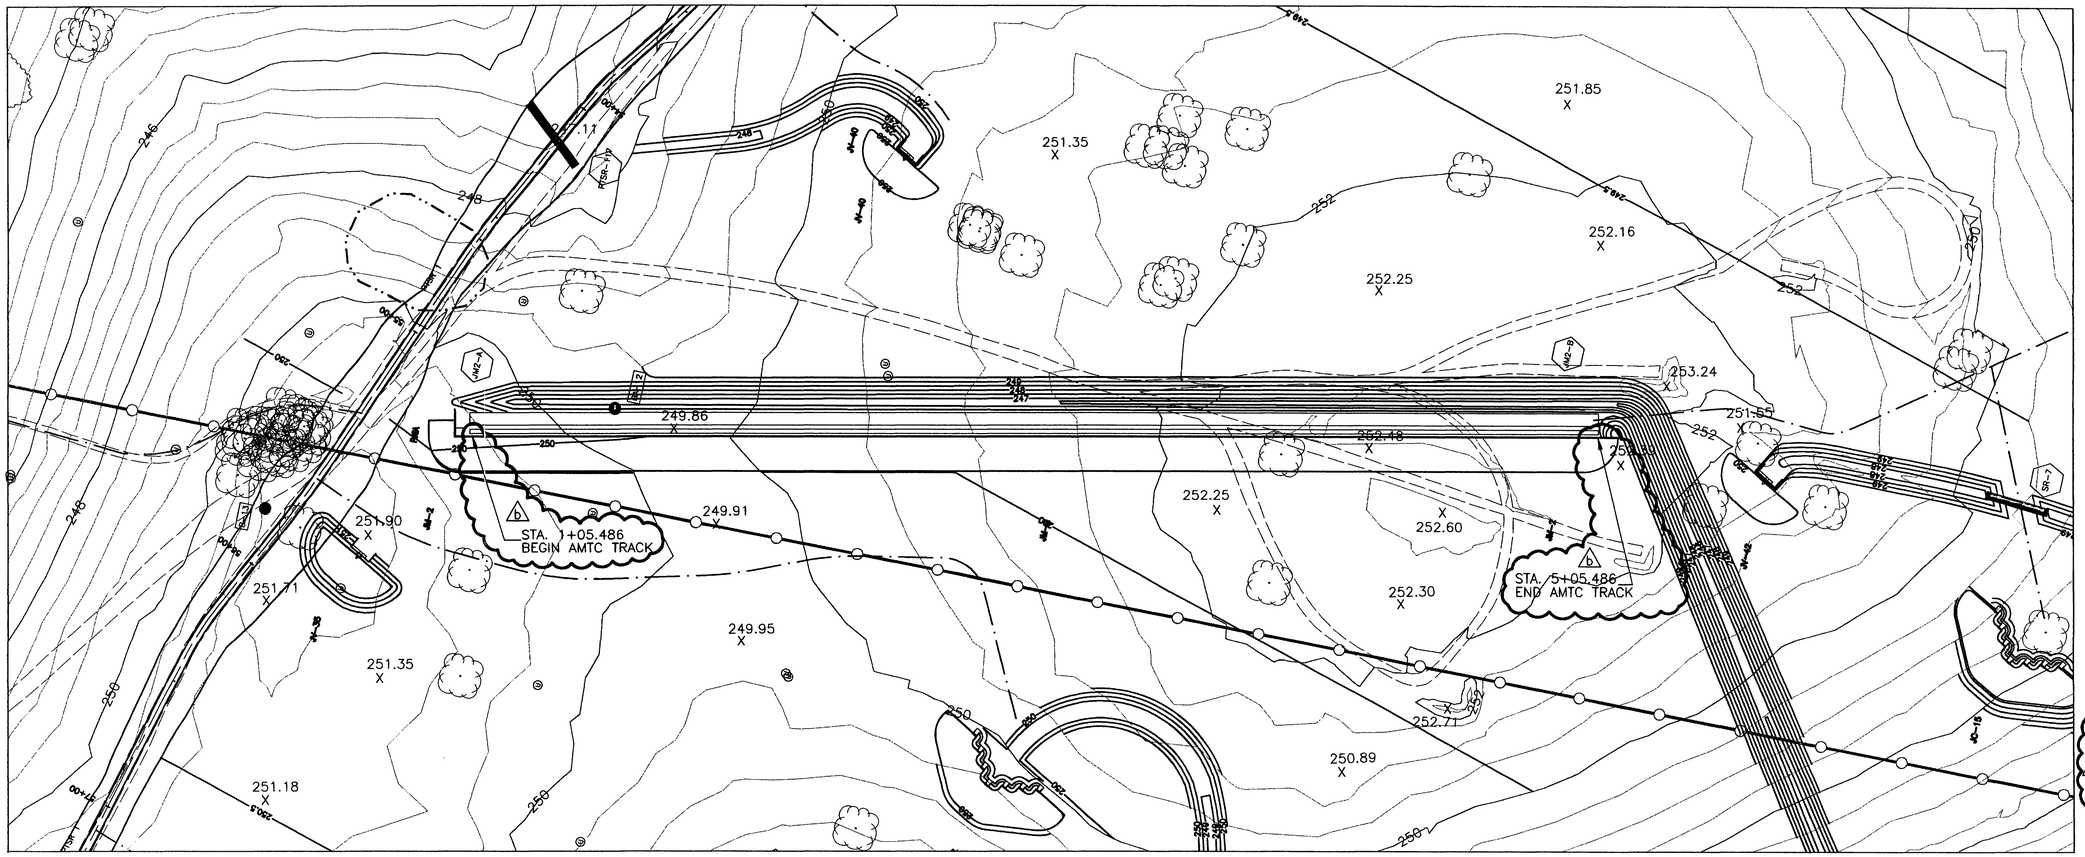

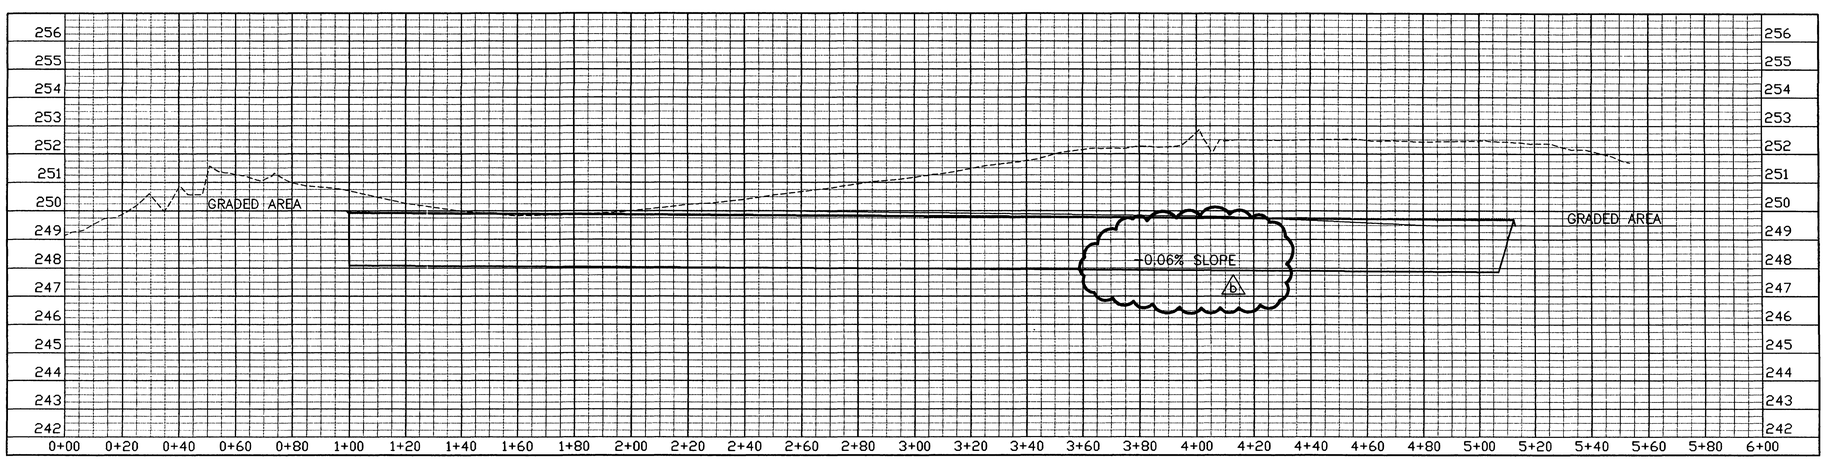

THE SEAL APPEARING ON THIS DOCUMENT WAS AUTHORIZED BY E. LAMAR FAULK ON AUGUST 8, 2001

STATE OF TEXAS
E. LAMAR FAULK
86158
LICENSED
PROFESSIONAL ENGINEER

LEGEND

EXISTING GRADE

TOP BASE

GRAPHIC SCALE

20 10 0 10 20
SCALE: 1:1000 HORZ.

2 1 0 1 2
SCALE: 1:100 VERT.

US Army Corps of Engineers
FORT WORTH DISTRICT

POLYENGINEERING, INC.
1905 Ronsland Avenue
Dothan, Alabama 36305
(334) 793-4700 (voice)
(334) 793-8016 (fax)

Mark	Description	Date	Appr.
b	ADDED DESIGN INFO, TITLE BLOCK, EDIT, ADDED SEAL	AUG 01	ELF

Date: 19 June 2001
Rev.
Sol No. DACA63-01-B-0007
Contr No. DACA63-01-C-0016
File name:
Plot date:
Plot scale: AS SHOWN

Designed by: Rebecca S. Hand
Dwn by: J. Peeden
Ckd by: M. Dixon
Reviewed by: Scott Faulk
Submitted by: E. Lamar Faulk

U.S. ARMY ENGINEER DISTRICT
CORPS OF ENGINEERS
FORT WORTH, TEXAS

POLYENGINEERING, INC.
ENGINEERS & ARCHITECTS
DOTHAN, ALABAMA

FORT HOOD, TEXAS
DIGITAL MULTI-PURPOSE RANGE COMPLEX
(DMPRC) FY 01
PN 51915

JACK MOUNTAIN
JM-2
PLAN AND PROFILE

Sheet reference number:
CP-38
Sheet of

Contr No. DACA63-01-C-0016

00600060

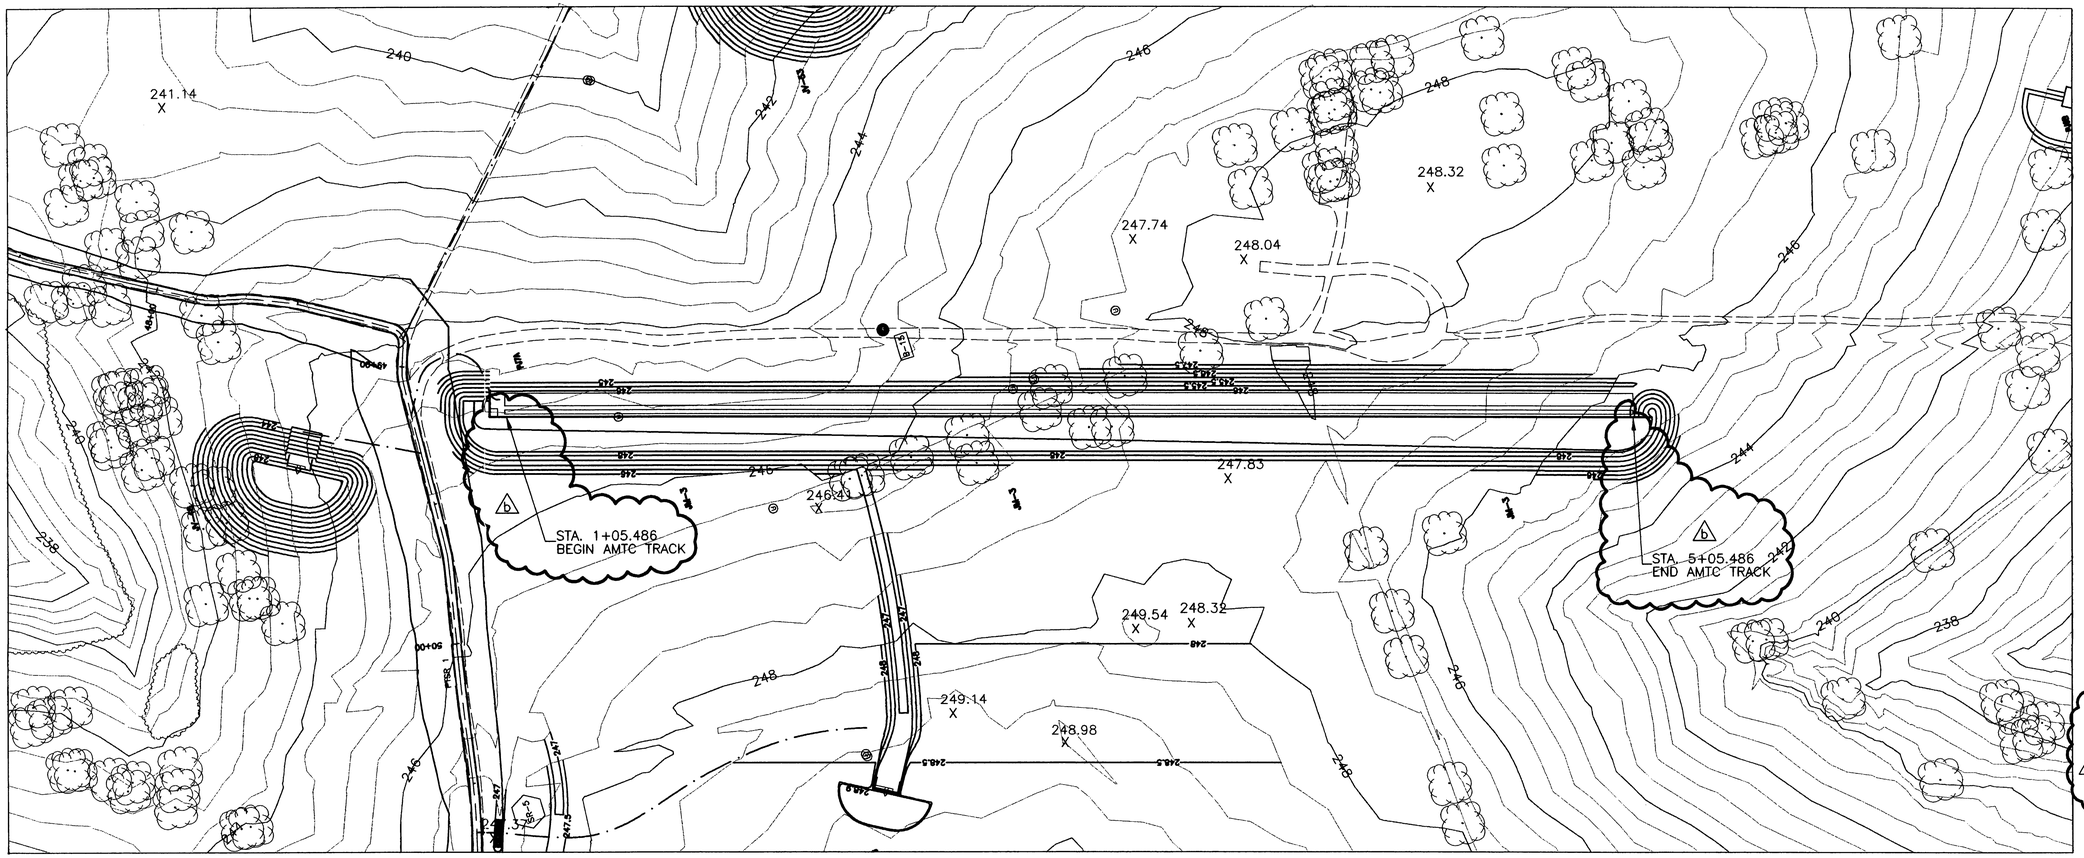

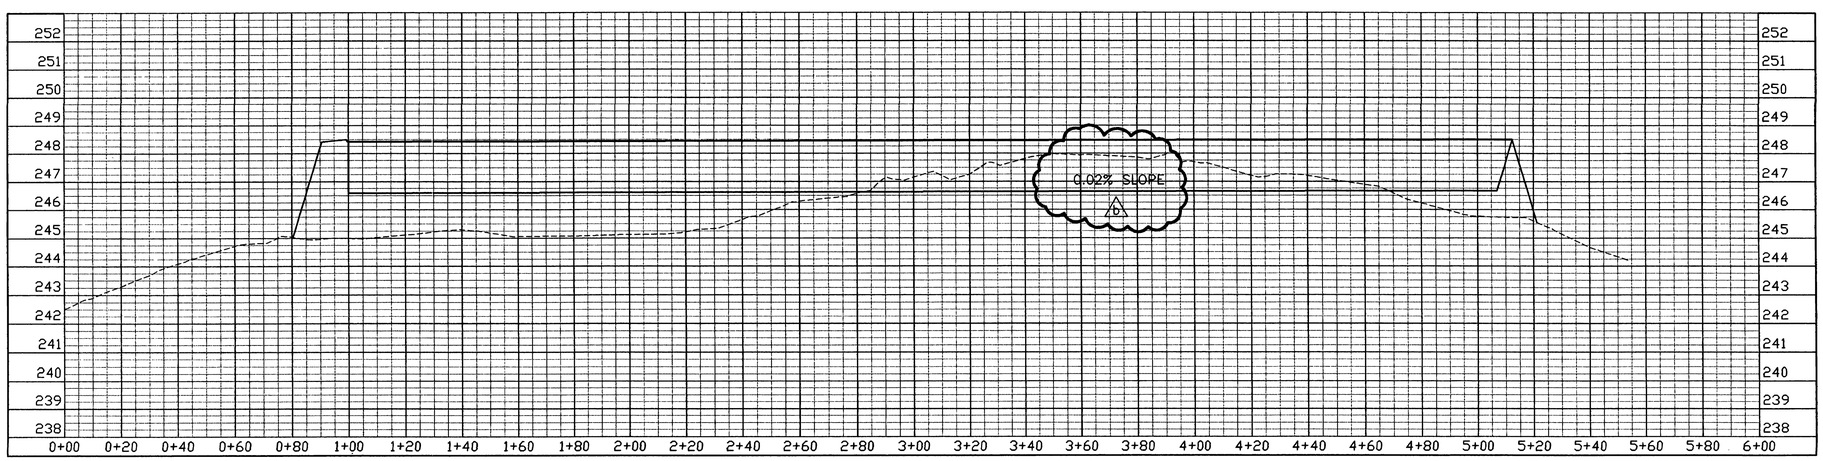

US Army Corps of Engineers
FORT WORTH DISTRICT

POLYENGINEERING, INC.
1905 Headland Avenue
Dothan, Alabama 36305
(334) 793-4700 (voice)
(334) 793-3016 (fax)

Mark	Description	Date	Appr.
6	ADDED DESIGN INFO, TITLE BLOCK EDIT, ADDED SEAL	AUG 01	ELF

Date: 19 June 2001
Rev.
Sol No. DACA63-01-B-0007
Contr No. DACA63-01-C-0016
Plot date:
Plot scale: AS SHOWN

Designed by: Rebecca S. Hand
Dwn by: J. Peeden
Ckd by: M. Dixon
Reviewed by: Scott Faulk
Submitted by: E. Lamar Faulk

U.S. ARMY ENGINEER DISTRICT
CORPS OF ENGINEERS
FORT WORTH, TEXAS

POLYENGINEERING, INC.
ENGINEERS & ARCHITECTS
DOTHAN, ALABAMA

FORT HOOD, TEXAS
DIGITAL MULTI-PURPOSE RANGE COMPLEX
(DMPRC) FY 01
PN 51915

JACK MOUNTAIN
JM-3
PLAN AND PROFILE

Sheet reference number:
CP-39
Sheet of

STATE OF TEXAS
E. LAMAR FAULK
86158
LICENSED
PROFESSIONAL ENGINEER

THE SEAL APPEARING ON THIS DOCUMENT WAS AUTHORIZED BY E. LAMAR FAULK ON AUGUST 8, 2001

LEGEND

---------- EXISTING GRADE
———— TOP BASE

GRAPHIC SCALE

20 10 0 10 20
SCALE: 1:1000 HORZ.

2 1 0 1 2
SCALE: 1:100 VERT.

Contr No. DACA63-01-C-0016

00600100

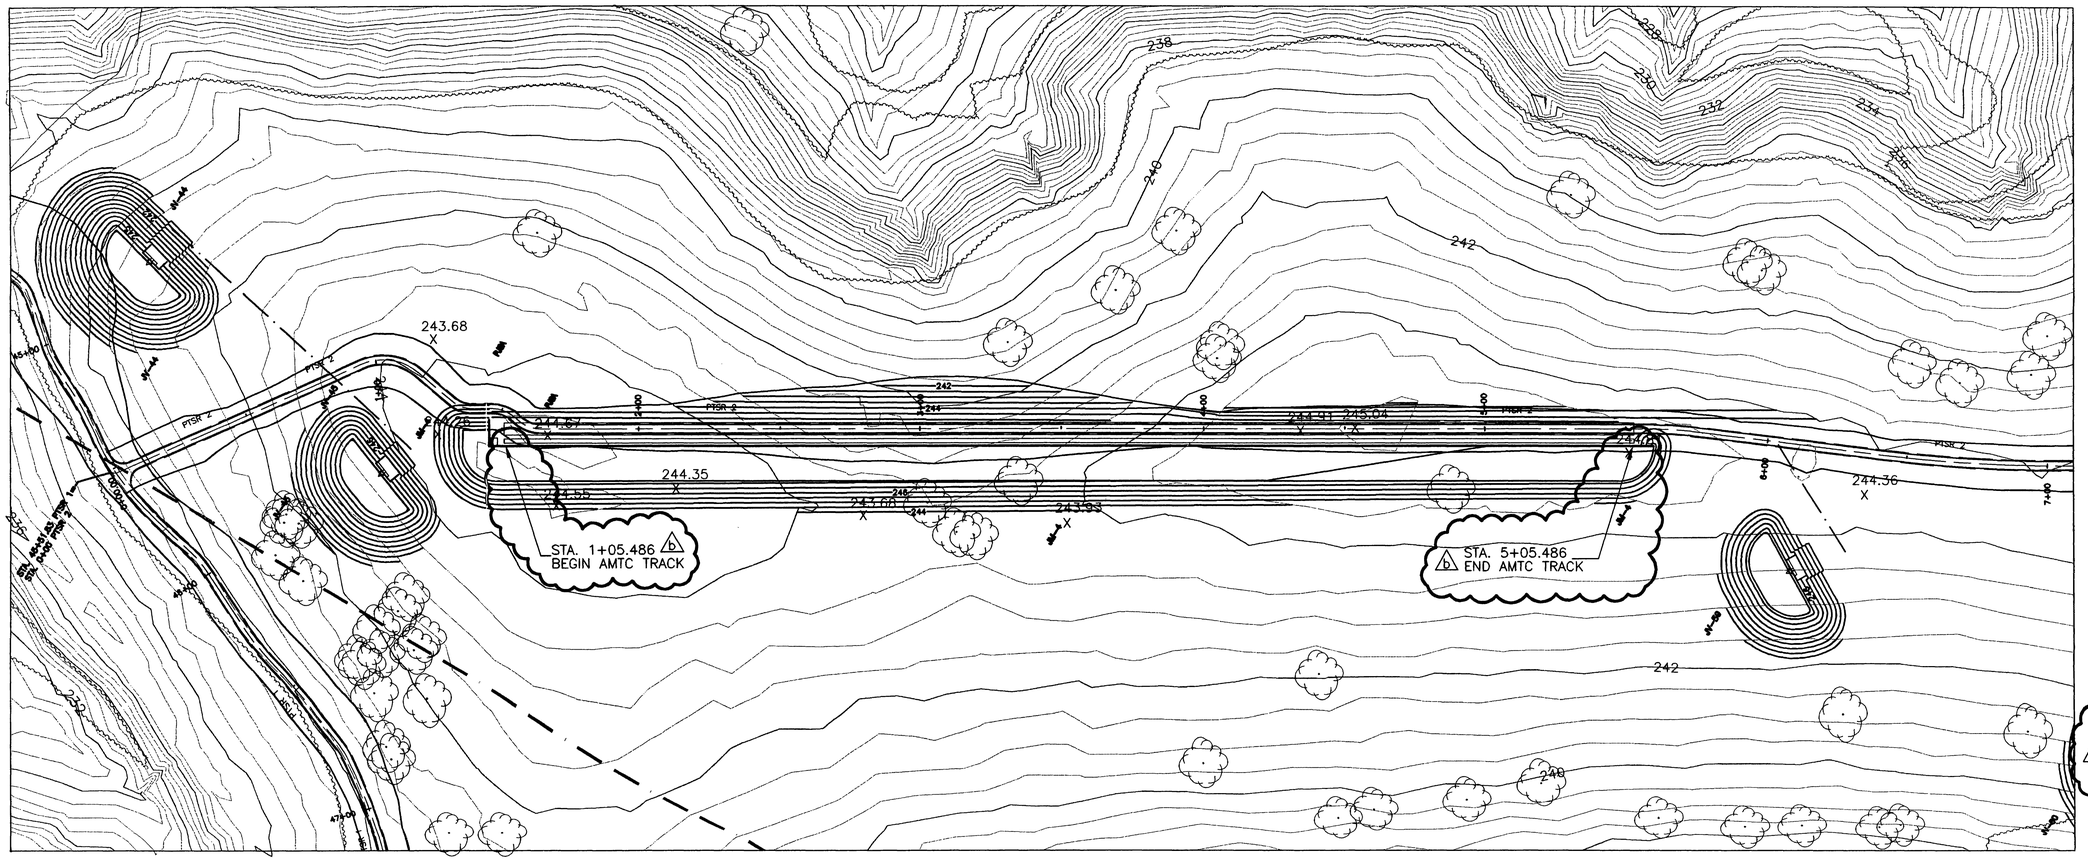

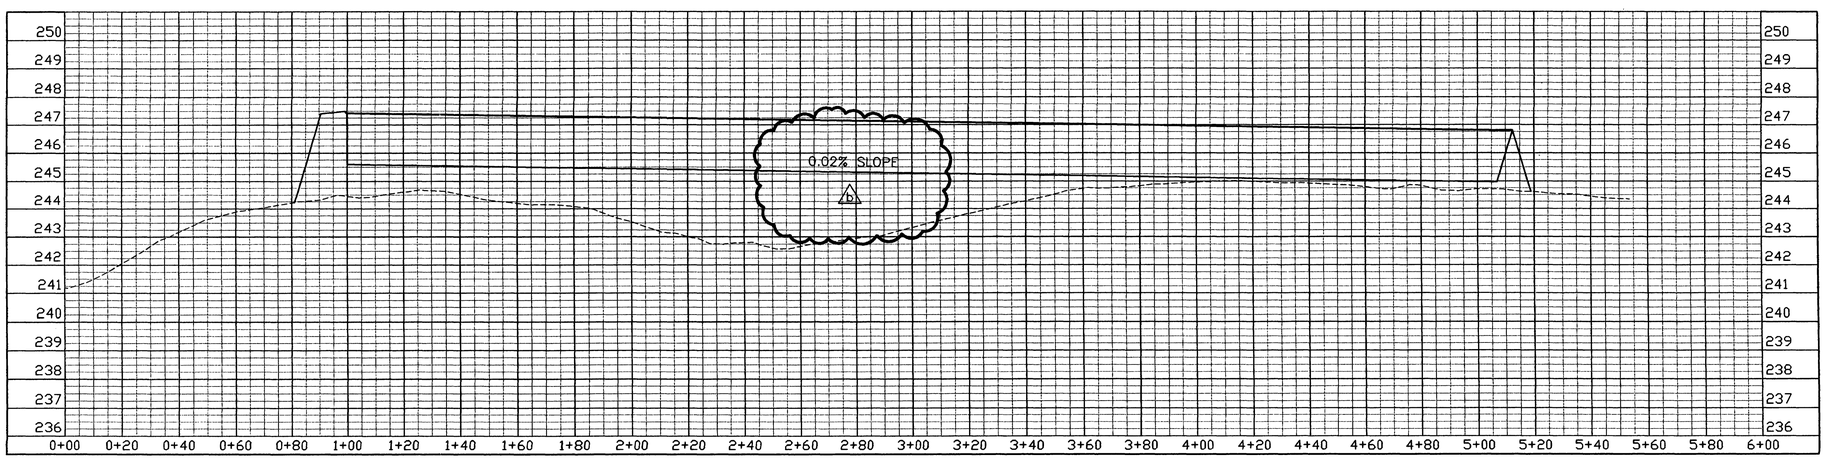

US Army Corps of Engineers
FORT WORTH DISTRICT

POLYENGINEERING, INC.
1952 Redland Avenue
Dothan, Alabama 36303
(334) 793-4790 (voice)
(334) 793-9016 (fax)

Mark	Description	Date	Appr.
B	ADDED DESIGN INFO, TITLE BLOCK EDIT, ADDED SEAL	AUG 01	ELF

Date: 19 June 2001
Rev.
Sol No. DACA63-01-B-0007
Contr No. DACA63-01-C-0016
Plot date:
Plot scale: AS SHOWN

Designed by: Rebecca S. Hand
Dwn by: J. Padden
Ckd by: M. Dixon
Reviewed by: Scott Faulk
Submitted by: E. Lamar Faulk

U.S. ARMY ENGINEER DISTRICT
CORPS OF ENGINEERS
FORT WORTH, TEXAS

POLYENGINEERING, INC.
ENGINEERS & ARCHITECTS
DOTHAN, ALABAMA

FORT HOOD, TEXAS
DIGITAL MULTI-PURPOSE RANGE COMPLEX (DMPRC)
PN 51915
FY 01

JACK MOUNTAIN
JM-4
PLAN AND PROFILE

STATE OF TEXAS
E. LAMAR FAULK
86159
LICENSED
PROFESSIONAL ENGINEER

THE SEAL APPEARING ON THIS DOCUMENT WAS AUTHORIZED BY E. LAMAR FAULK ON AUGUST 8, 2001

LEGEND

---------- EXISTING GRADE
———— TOP BASE

GRAPHIC SCALE

20 10 0 10 20
SCALE: 1:1000 HORZ.

2 1 0 1 2
SCALE: 1:100 VERT.

Sheet reference number:
CP-40
Sheet of

Contr No. DACA63-01-C-0016

0065 0

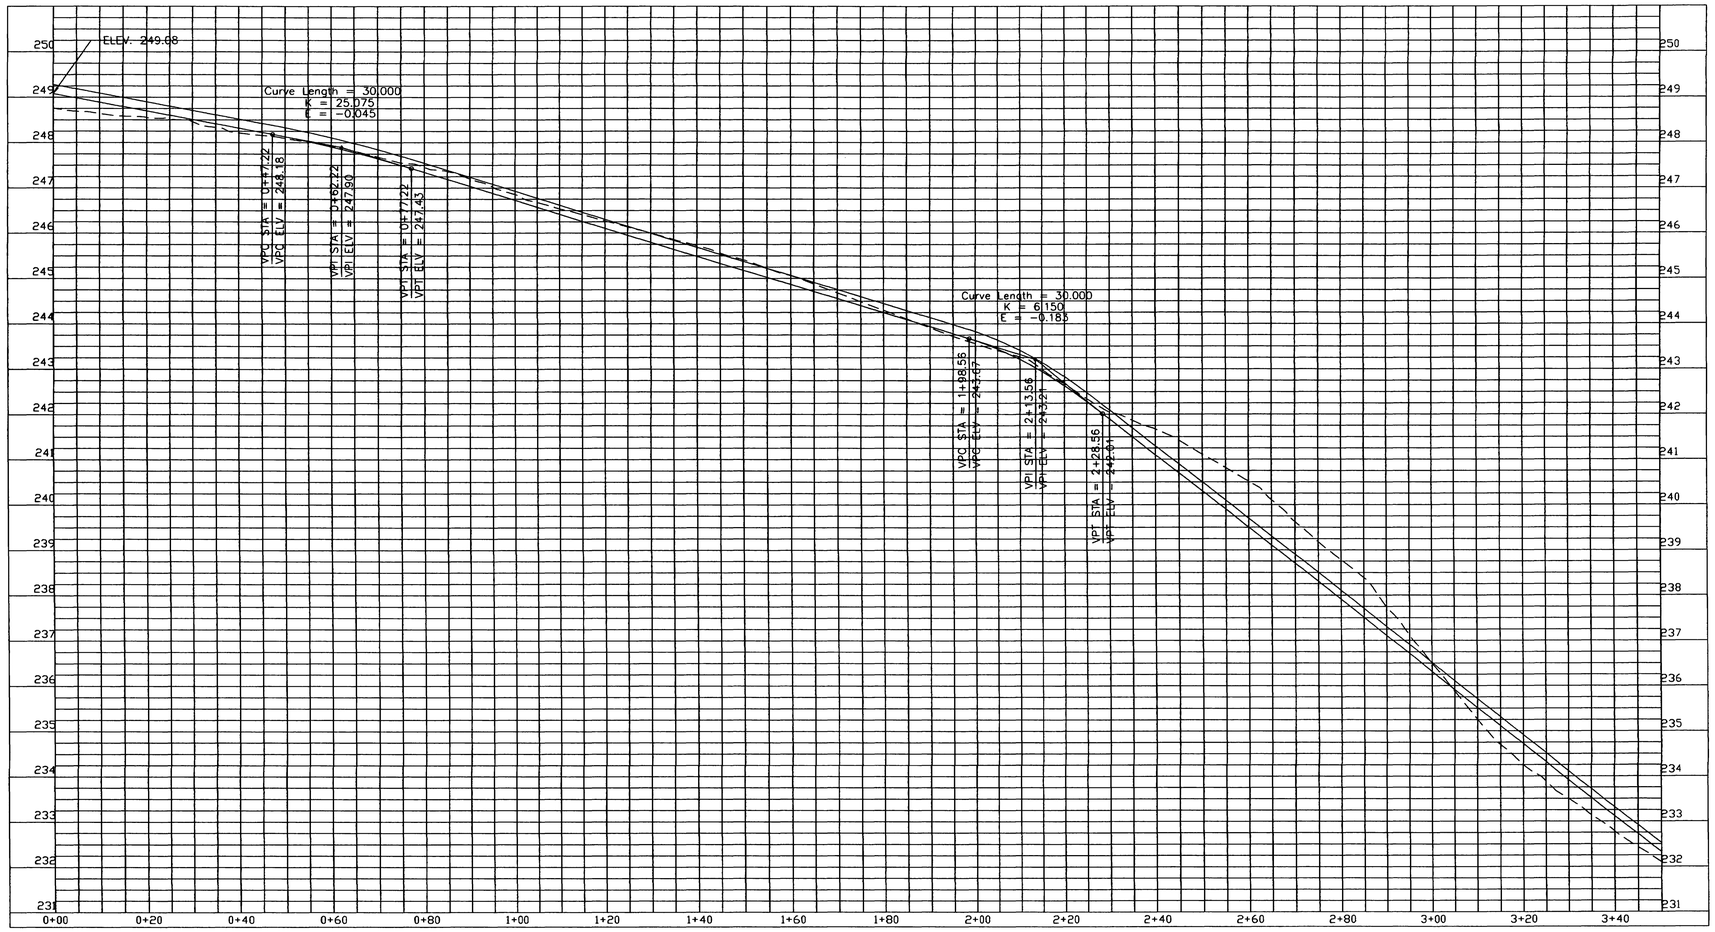

US Army Corps of Engineers
FORT WORTH DISTRICT

POLYENGINEERING, INC.
1980 Bradford Avenue
Dothan, Alabama 36303
(334) 793-1783 (voice)
(334) 793-9015 (fax)

Mark	Description	Date	Appr.
1	TITLE BLOCK EDIT, ADDED SEAL		

Designed by: Rebecca S. Hand
Dwn by: J. Hudson
Ckd by: J. Brown
Reviewed by: Scott Faulk
Submitted by: E. Lamar Faulk
Date: 19 June 2001
Rev.
Contr. No. DACA63-01-C-0007
File name: DACA63-01-C-0018
Plot date:
Plot scale: AS SHOWN

U.S. ARMY ENGINEER DISTRICT
CORPS OF ENGINEERS
FORT WORTH, TEXAS

POLYENGINEERING, INC.
ENGINEERS & ARCHITECTS
DOTHAN, ALABAMA

FORT HOOD, TEXAS
DIGITAL MULTI-PURPOSE RANGE COMPLEX (DMPRC)
PN 51915
FY 01

CLABBER CREEK
PROFILES
PRIMARY TARGET SERVICE RAOD 1

STATE OF TEXAS
E. LAMAR FAULK
86158
LICENSED
PROFESSIONAL ENGINEER

THE SEAL APPEARING ON THIS DOCUMENT WAS AUTHORIZED BY E. LAMAR FAULK ON AUGUST 8, 2001

LEGEND
- - - - - EXISTING GRADE
——— TOP OF SUBGRADE
——— TOP BASE

GRAPHIC SCALE
10 5 0 5 10
SCALE: 1:500 HORZ.
1 .5 0 .5 1
SCALE: 1:50 VERT.

Sheet reference number: CP-41
Sheet of

Contr. No. DACA63-01-C-0018

.dwg 8/12/2005 7:39:31 AM

00690120

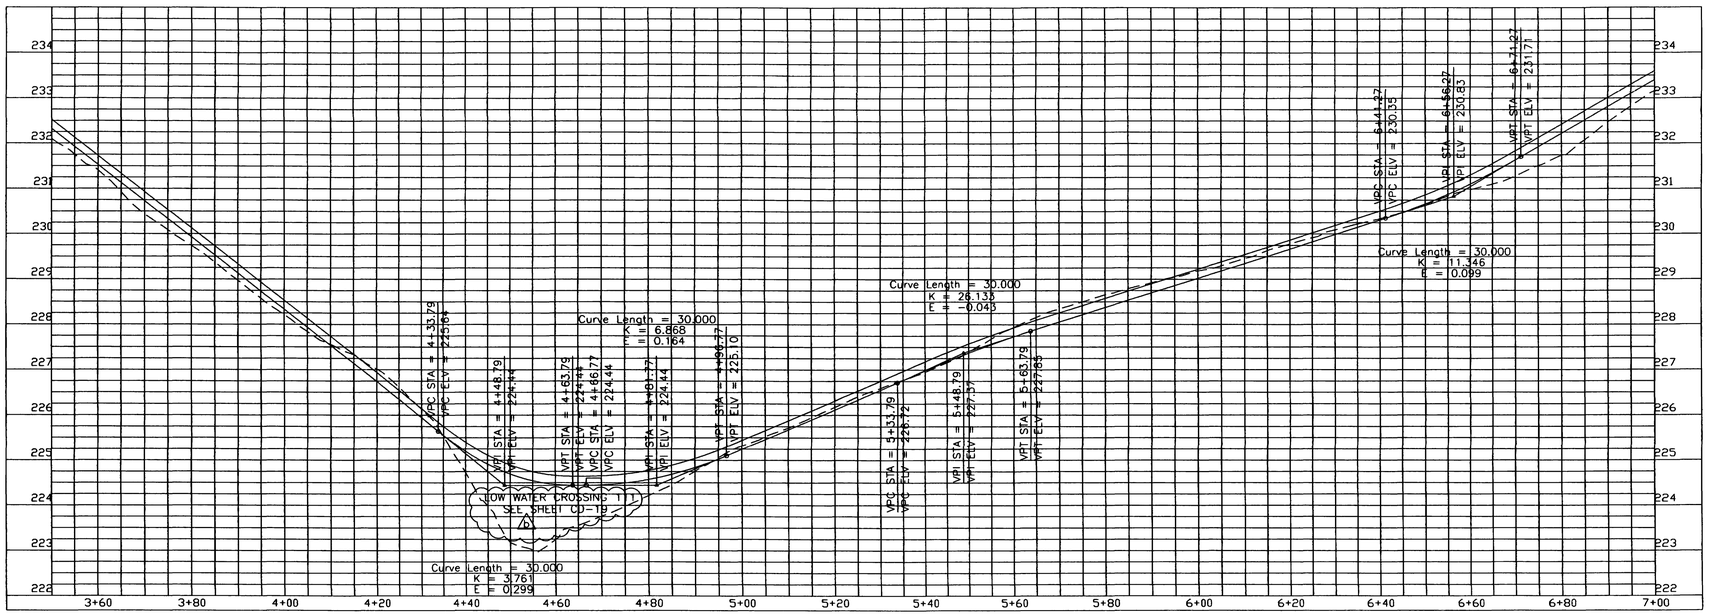

THE SEAL APPEARING ON THIS DOCUMENT WAS AUTHORIZED BY E. LAMAR FAULK ON AUGUST 8, 2001

LEGEND

- EXISTING GRADE
- TOP OF SUBGRADE
- TOP BASE

GRAPHIC SCALE

10 5 0 5 10
SCALE: 1:500 HORZ.
1 .5 0 .5 1
SCALE: 1:50 VERT.

Sheet reference number: CP-42
Sheet of

US Army Corps of Engineers
FORT WORTH DISTRICT

POLYENGINEERING, INC.
1250 Southland Avenue
Dothan, Alabama 36303
(334) 793-2701 (voice)
(334) 793-5815 (fax)

Mark	Description	Date	Appr.
1	LOW WATER CROSSING CALL OUT AND TITLE BLOCK CHT. ADDED SEAL	AUG 01	D.F.

U.S. ARMY ENGINEER DISTRICT
CORPS OF ENGINEERS
FORT WORTH, TEXAS

POLYENGINEERING, INC.
ENGINEERS & ARCHITECTS
DOTHAN, ALABAMA

Designed by: Rebecca S. Hand
Dwn by: L. Rogers
Ck by: W. Dixon
Reviewed by: Scott Faulk
Submitted by: E. Lamar Faulk
Date: 19 June 2001
Rev.
Contr. No. DACA63-01-B-0007
DACA63-01-C-0016
File name:
Plot scale: AS SHOWN

FORT HOOD, TEXAS
DIGITAL MULTI-PURPOSE RANGE COMPLEX (DMPRC)
PN 51915
FY 01
CLABBER CREEK
PROFILES
PRIMARY TARGET SERVICE RAOD 1

Contr. No. DACA63-01-C-0016

2.dwg 8/12/2005 7:39:00 AM

00690130

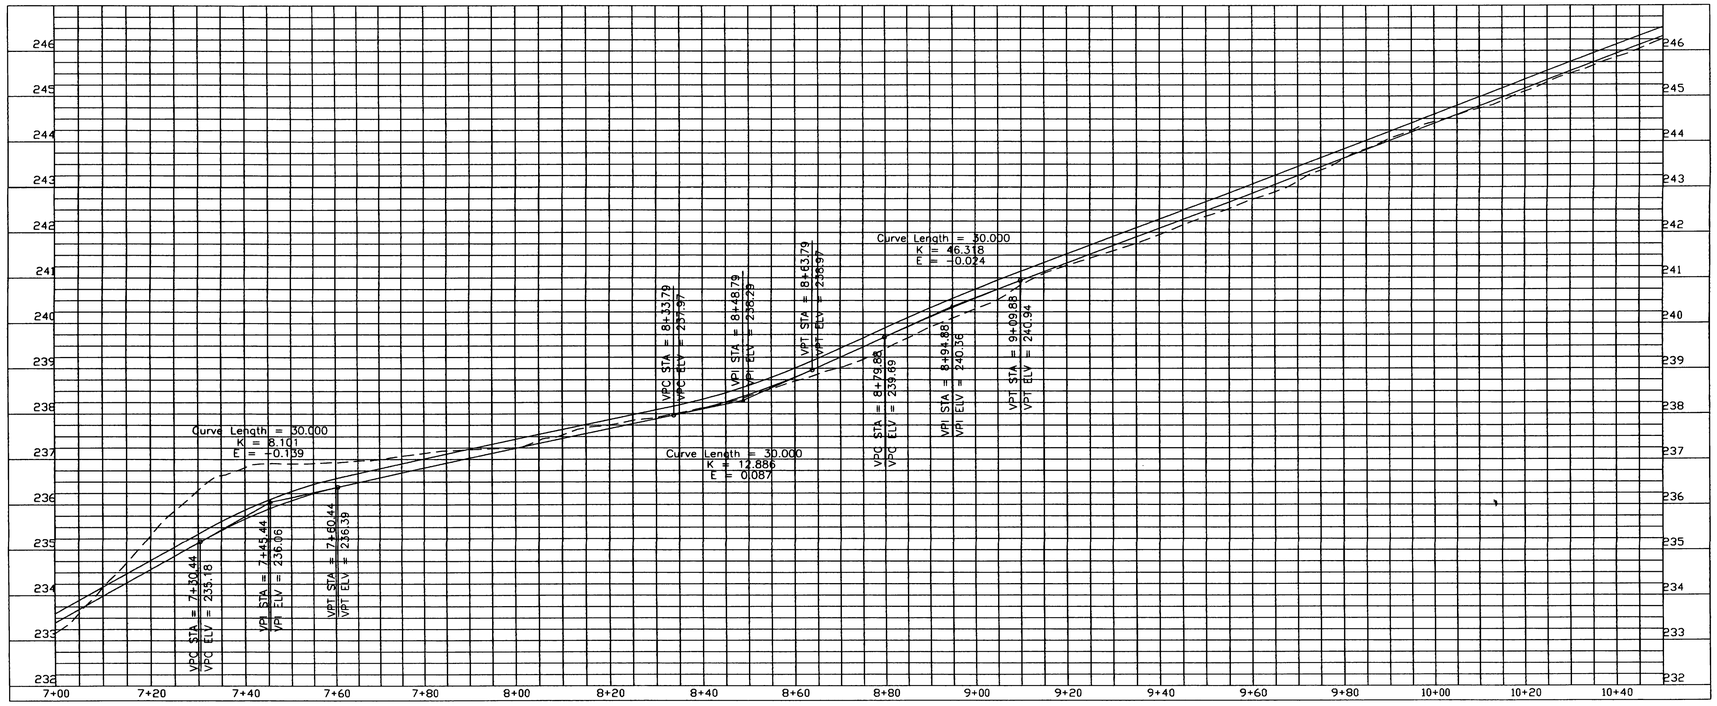

THE SEAL APPEARING ON THIS DOCUMENT WAS AUTHORIZED BY E. LAMAR FAULK ON AUGUST 8, 2001

LEGEND

- - - - - EXISTING GRADE
——— TOP OF SUBGRADE
——— TOP BASE

GRAPHIC SCALE

10 5 0 5 10
SCALE: 1:500 HORZ.
1 .5 0 .5 1
SCALE: 1:50 VERT.

US Army Corps of Engineers
FORT WORTH DISTRICT

POLYENGINEERING, INC.
1555 Boulevard Avenue
Dothan, Alabama 36304
(334) 793-2798 (Voice)
(334) 793-9816 (Fax)

No.	Revision	Date	Appr.
0	TITLE BLOCK CONT. ADDED SEAL		

Description

Designed by: Rebecca S. Hand
Date: 19 June 2001
Rev.
Dwn by: L. Rebecca Hand
Chk by: M. Brown
Contr. No. DACA63-01-B-0007
DACA63-01-C-0016
Reviewed by: Scott Faulk
Submitted by: E. Lamar Faulk
Fig. Path:
Rev date:
Plot scale: AS SHOWN

U.S. ARMY ENGINEER DISTRICT
CORPS OF ENGINEERS
FORT WORTH, TEXAS

POLYENGINEERING, INC.
ENGINEERS & ARCHITECTS
DOTHAN, ALABAMA

FORT HOOD, TEXAS
DIGITAL MULTI-PURPOSE RANGE COMPLEX
(DMPRC)
PN 51915
FY 01

CLABBER CREEK
PROFILES
PRIMARY TARGET SERVICE RAOD 1

Sheet reference number:
CP-43
Sheet of

Contr. No. DACA63-01-C-0016

8/12/2005 7:38:24 AM

00690140

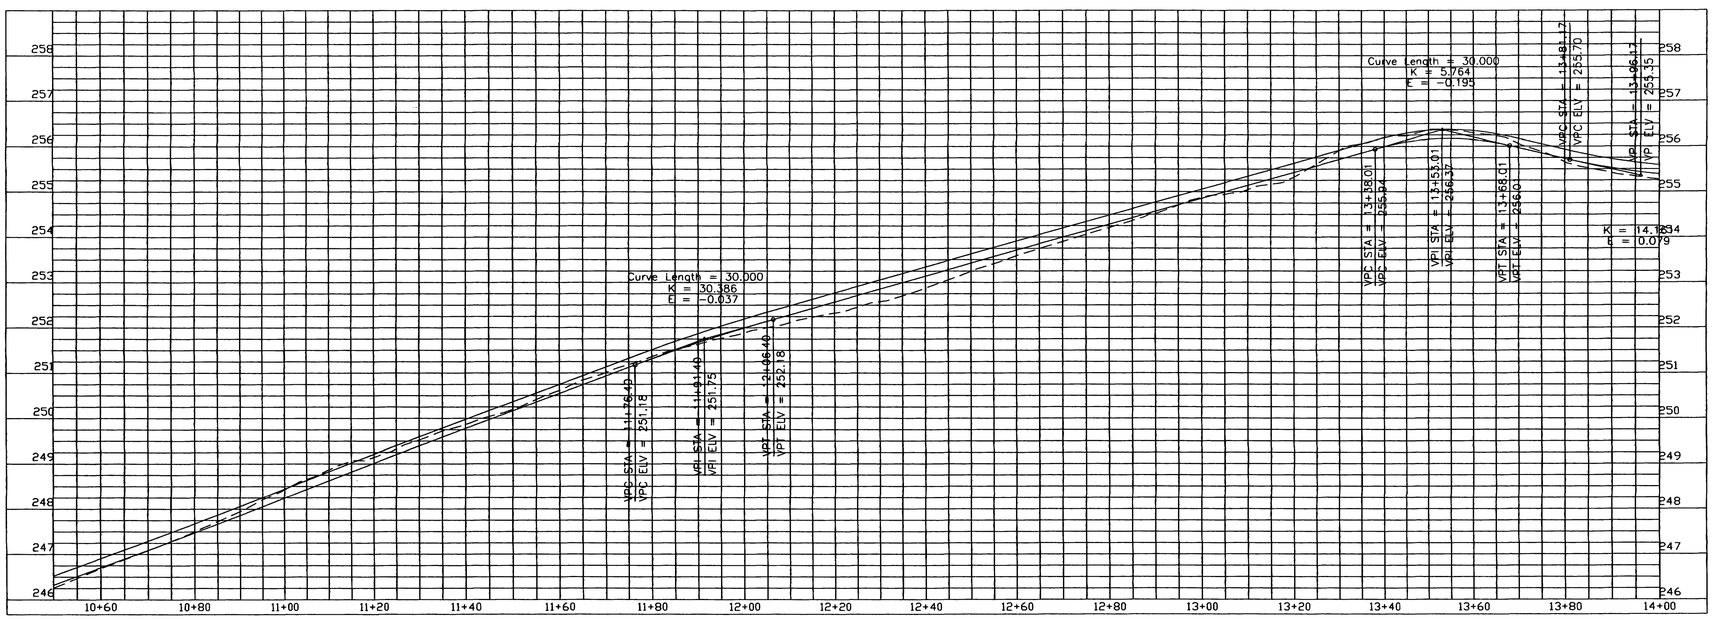

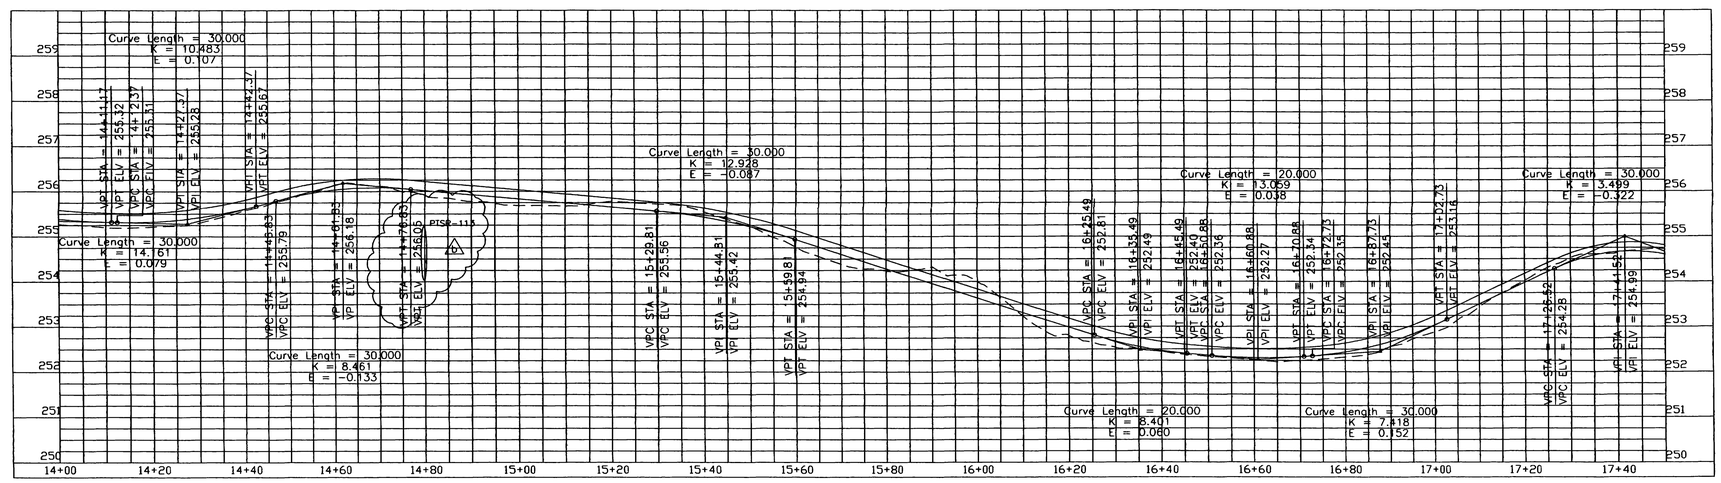

THE SEAL APPEARING ON THIS DOCUMENT WAS AUTHORIZED BY E. LAMAR FAULK ON AUGUST 8, 2001

LEGEND

- EXISTING GRADE
- TOP OF SUBGRADE
- TOP BASE

GRAPHIC SCALE

SCALE: 1:500 HORZ.

SCALE: 1:50 VERT.

US Army Corps of Engineers
FORT WORTH DISTRICT

POLYENGINEERING, INC.
1000 Southland Avenue
Dothan, Alabama 36305
(334) 793-4700 (voice)
(334) 793-3014 (fax)

Mark	Description	Date	Appr.
A1	TITLE BLOCK EDIT, ADDED SEAL, PTSB-113		

Date: 13 June 2001
Rev.
Designed by: Rebecca S. Hood
Drawn by: J. Podzen
Checked by: M. Dixon
Reviewed by: Scott Faulk
Submitted by: E. Lamar Faulk
CE Ch. No. DACA63-01-C-0016
Contr. No. DACA63-01-C-0016
File name:
Plot date:
Plot scale: AS SHOWN

U.S. ARMY ENGINEER DISTRICT
CORPS OF ENGINEERS
FORT WORTH, TEXAS

POLYENGINEERING, INC.
ENGINEERS & ARCHITECTS
DOTHAN, ALABAMA

FORT HOOD, TEXAS
DIGITAL MULTI-PURPOSE RANGE COMPLEX (DMPRC)
PN 59913
FY 01

CLABBER CREEK
PROFILES
PRIMARY TARGET SERVICE RAOD 1

Sheet reference number:
CP-44
Sheet of

Contr No. DACA63-01-C-0016

wg 8/12/2005 7:37:38 AM

00690150

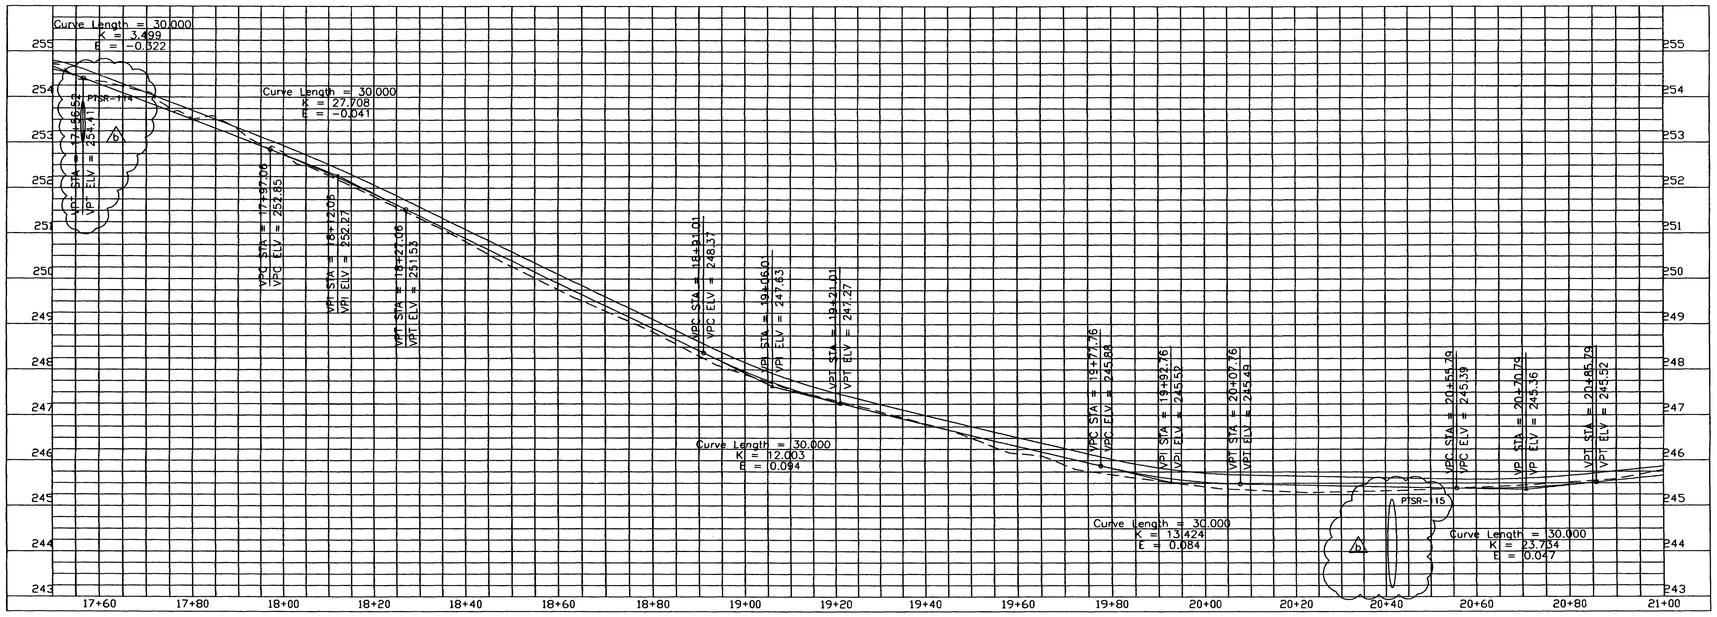

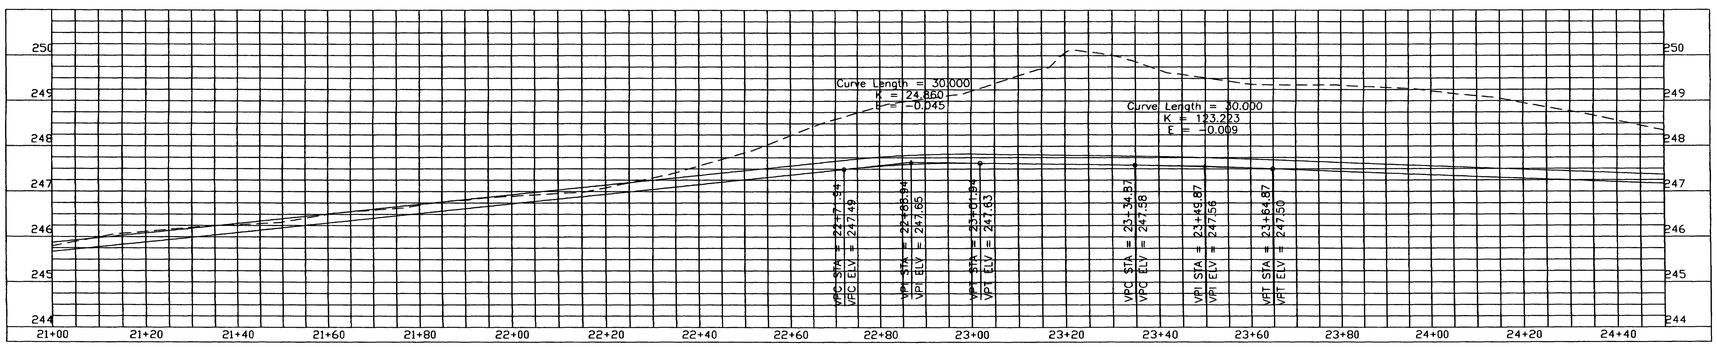

THE SEAL APPEARING ON THIS DOCUMENT WAS AUTHORIZED BY E. LAMAR FAULK ON AUGUST 8, 2001

LEGEND

- EXISTING GRADE
- TOP OF SUBGRADE
- TOP BASE

GRAPHIC SCALE

10 5 0 5 10
SCALE: 1:500 HORZ.
1 .5 0 .5 1
SCALE: 1:50 VERT.

US Army Corps of Engineers
FORT WORTH DISTRICT

POLYENGINEERING, INC.
1006 Boulders Avenue
Dothan, Alabama 36303
(334) 793-2798 (voice)
(334) 793-2815 (fax)

Mark	Description	Date
1	TITLE BLOCK CORR. ADDED SEAL AND PTSR-114, PTSR-115	

Date: 19 June 2001
Rev.
GSI No.
Contract No. DACA63-01-B-0007
Contract No. DACA63-01-C-0016
File name:
Plot date:
Plot scale: AS SHOWN

Designed by: Rebecca S. Hand
Drawn by: J. Pepper
Checked by: M. Brown
Reviewed by: Scott Faulk
Submitted by: E. Lamar Faulk

U.S. ARMY ENGINEER DISTRICT
CORPS OF ENGINEERS
FORT WORTH, TEXAS

POLYENGINEERING, INC.
ENGINEERS & ARCHITECTS
DOTHAN, ALABAMA

FORT HOOD, TEXAS
DIGITAL MULTI-PURPOSE TRANSIT COMPLEX
(DMPRC)
PN 51915
FY 01

CLABBER CREEK
PROFILES
PRIMARY TARGET SERVICE RAOD 1

Sheet reference number:
CP-45
Sheet of

Contr No. DACA63-01-C-0016

5.dwg 8/12/2005 7:37:06 AM

00690160

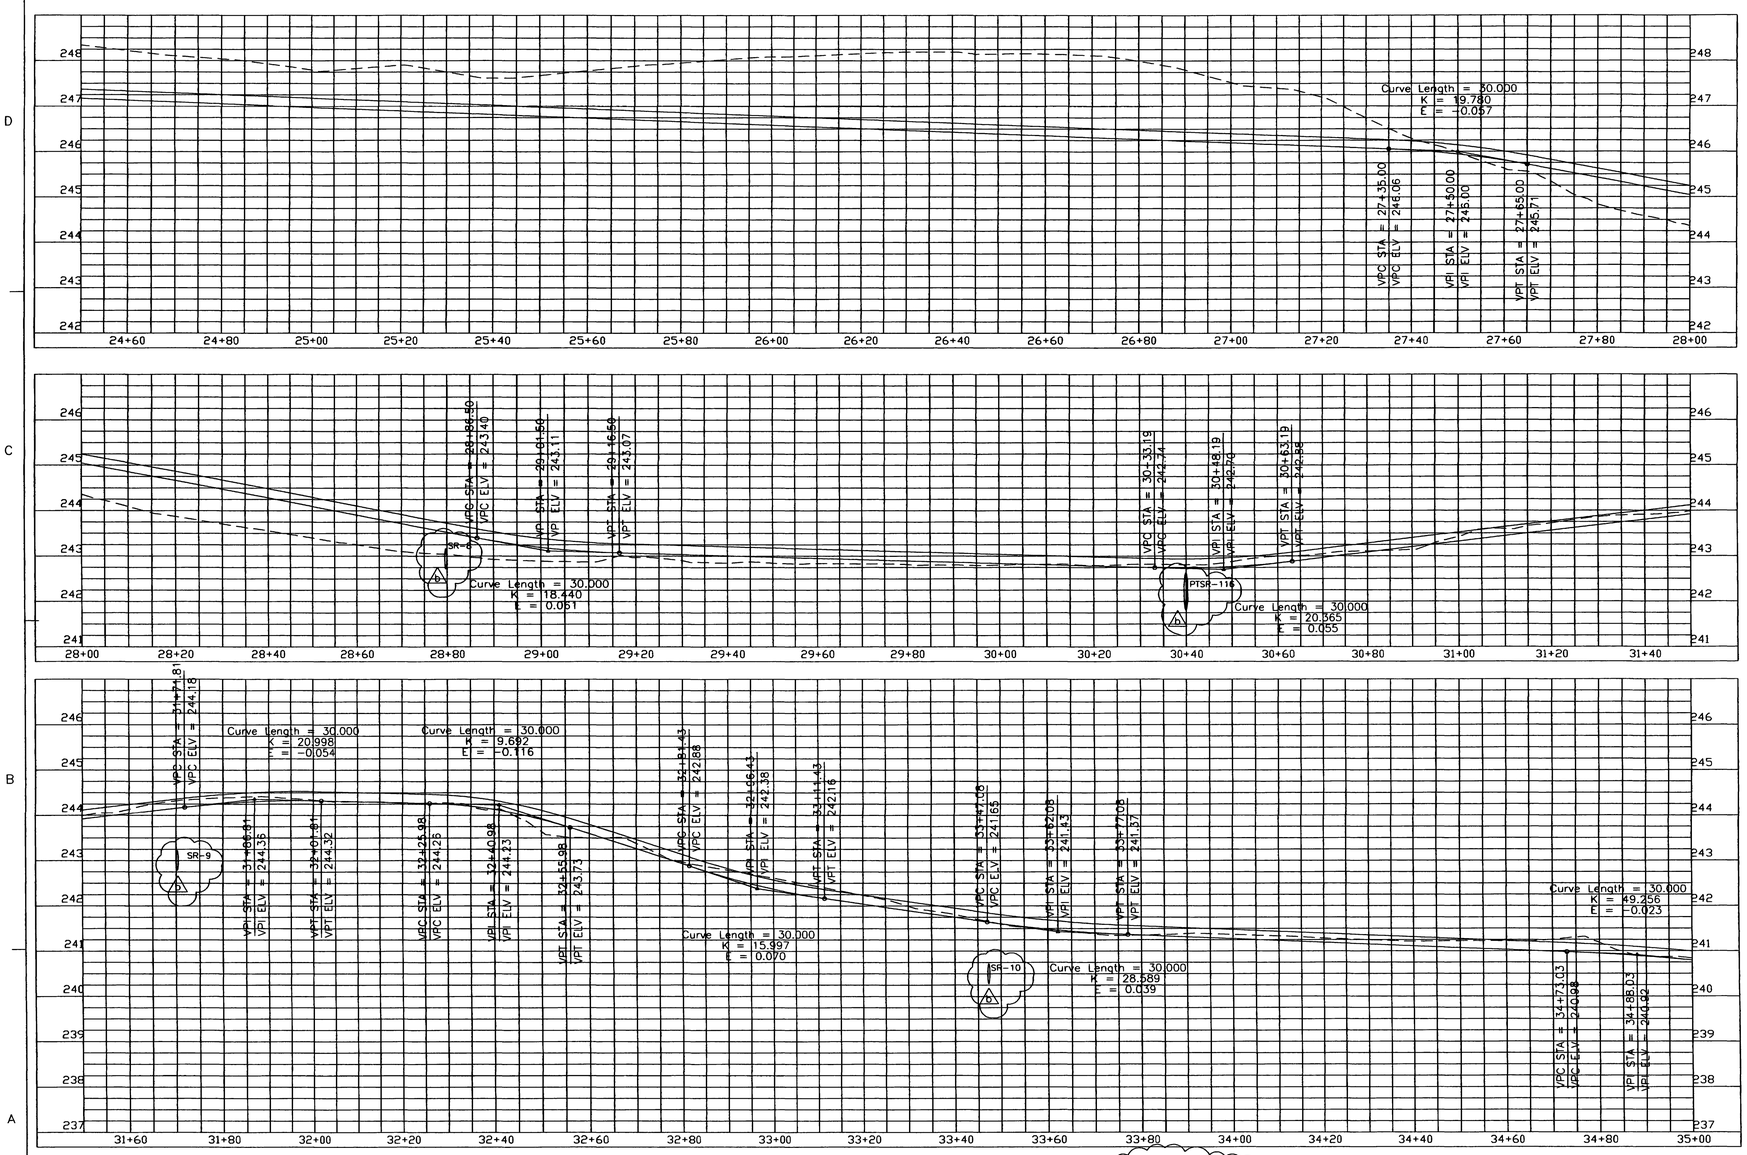

THE SEAL APPEARING ON THIS DOCUMENT WAS AUTHORIZED BY E. LAMAR FAULK ON AUGUST 8, 2001

LEGEND

- EXISTING GRADE
- TOP OF SUBGRADE
- TOP BASE

GRAPHIC SCALE

10 5 0 5 10
SCALE: 1:500 HORZ.
1 .5 0 .5 1
SCALE: 1:50 VERT.

US Army Corps of Engineers
FORT WORTH DISTRICT

POLYENGINEERING, INC.
1988 Boodhead Avenue
Dothan, Alabama 36303
(334) 793-2700 (voice)
(334) 793-2815 (fax)

Mark	Description	Date	Appr.
1	TITLE BLOCK EDIT, ADDED SR-8, SR-9, SR-10		

Date: 19 June 2001 | Rev.
GSI No. DACA63-01-B-0007
Contract No. DACA63-01-C-0018
File Name:
Plot date:
Plot scale: AS SHOWN

Designed by: Rebecca S. Hood
Dwn by: J. Pendan
Ckd by: M. Dixon
Reviewed by: Sandra Fuller
Submitted by: E. Lamar Faulk

U.S. ARMY ENGINEER DISTRICT
CORPS OF ENGINEERS
FORT WORTH, TEXAS

POLYENGINEERING, INC.
ENGINEERS & ARCHITECTS
DOTHAN, ALABAMA

FORT HOOD, TEXAS
DIGITAL MULTI-PURPOSE RANGE COMPLEX
PN 51915 (DMPRC) FY 01
CLABBER CREEK
BOTTLES
PRIMARY TARGET SERVICE RAOD 1

Sheet reference number:
CP-46
Sheet of

Contr. No. DACA63-01-C-0018

dwg 8/12/2005 7:35:49 AM

00690170

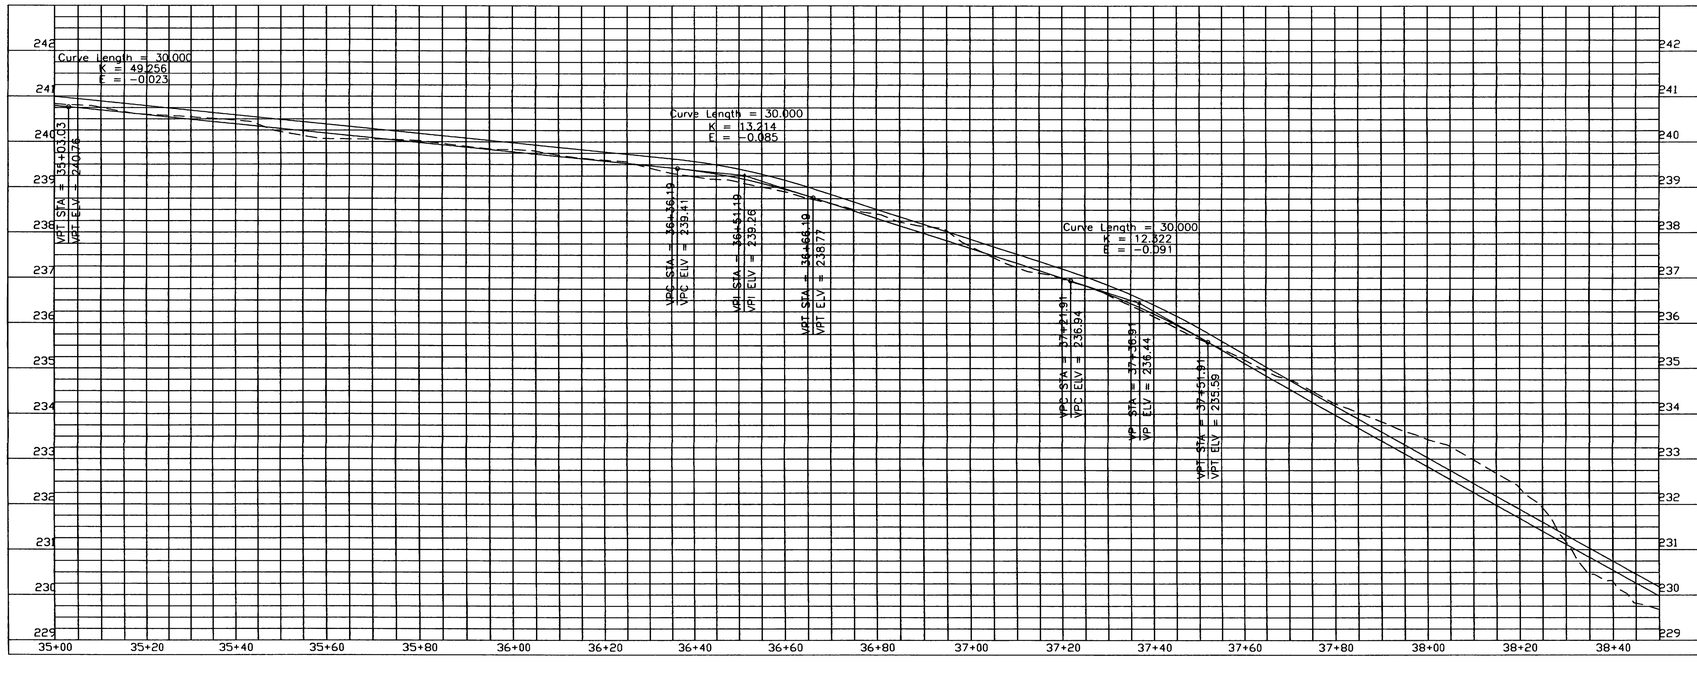

THE SEAL APPEARING ON THIS DOCUMENT WAS AUTHORIZED BY E. LAMAR FAULK ON AUGUST 8, 2001

LEGEND

- EXISTING GRADE
- TOP OF SUBGRADE
- TOP BASE

GRAPHIC SCALE

10 5 0 5 10
SCALE: 1:500 HORZ.

1 .5 0 .5 1
SCALE: 1:50 VERT.

US Army Corps of Engineers
FORT WORTH DISTRICT

POLYENGINEERING, INC.
2000 Southland Avenue
Dothan, Alabama 36303
(334) 793-2700 (voice)
(334) 793-0515 (fax)

Mark	Description	Date	Appr.
A	TITLE BLOCK ERV, ADDED SEAL		

Date: 11 June 2001
Rev.
USACE No. 69180
Contr. No. DACA63-01-B-0007
DACA63-01-C-0016
File name:
Plot date:
Plot scale: AS SHOWN

Designed by: Rebecca S. Hand
Drawn by: J. Peden
Checked by: W. Dixon
Reviewed by: Scott Faulk
Submitted by: E. Lamar Faulk

U.S. ARMY ENGINEER DISTRICT
CORPS OF ENGINEERS
FORT WORTH, TEXAS

POLYENGINEERING, INC.
ENGINEERS & ARCHITECTS
DOTHAN, ALABAMA

FORT HOOD, TEXAS
DIGITAL MULTI-PURPOSE RANGE COMPLEX
(DMPRC)
PN 51915
FY 01

CLABBER CREEK
PROFILES
PRIMARY TARGET SERVICE RAOD 1

Sheet reference number:
CP-47
Sheet of

Contr. No. DACA63-01-C-0016

D
C
B
A

1 2 3 4 5

17.dwg 8/12/2005 7:35:02 AM

00690180

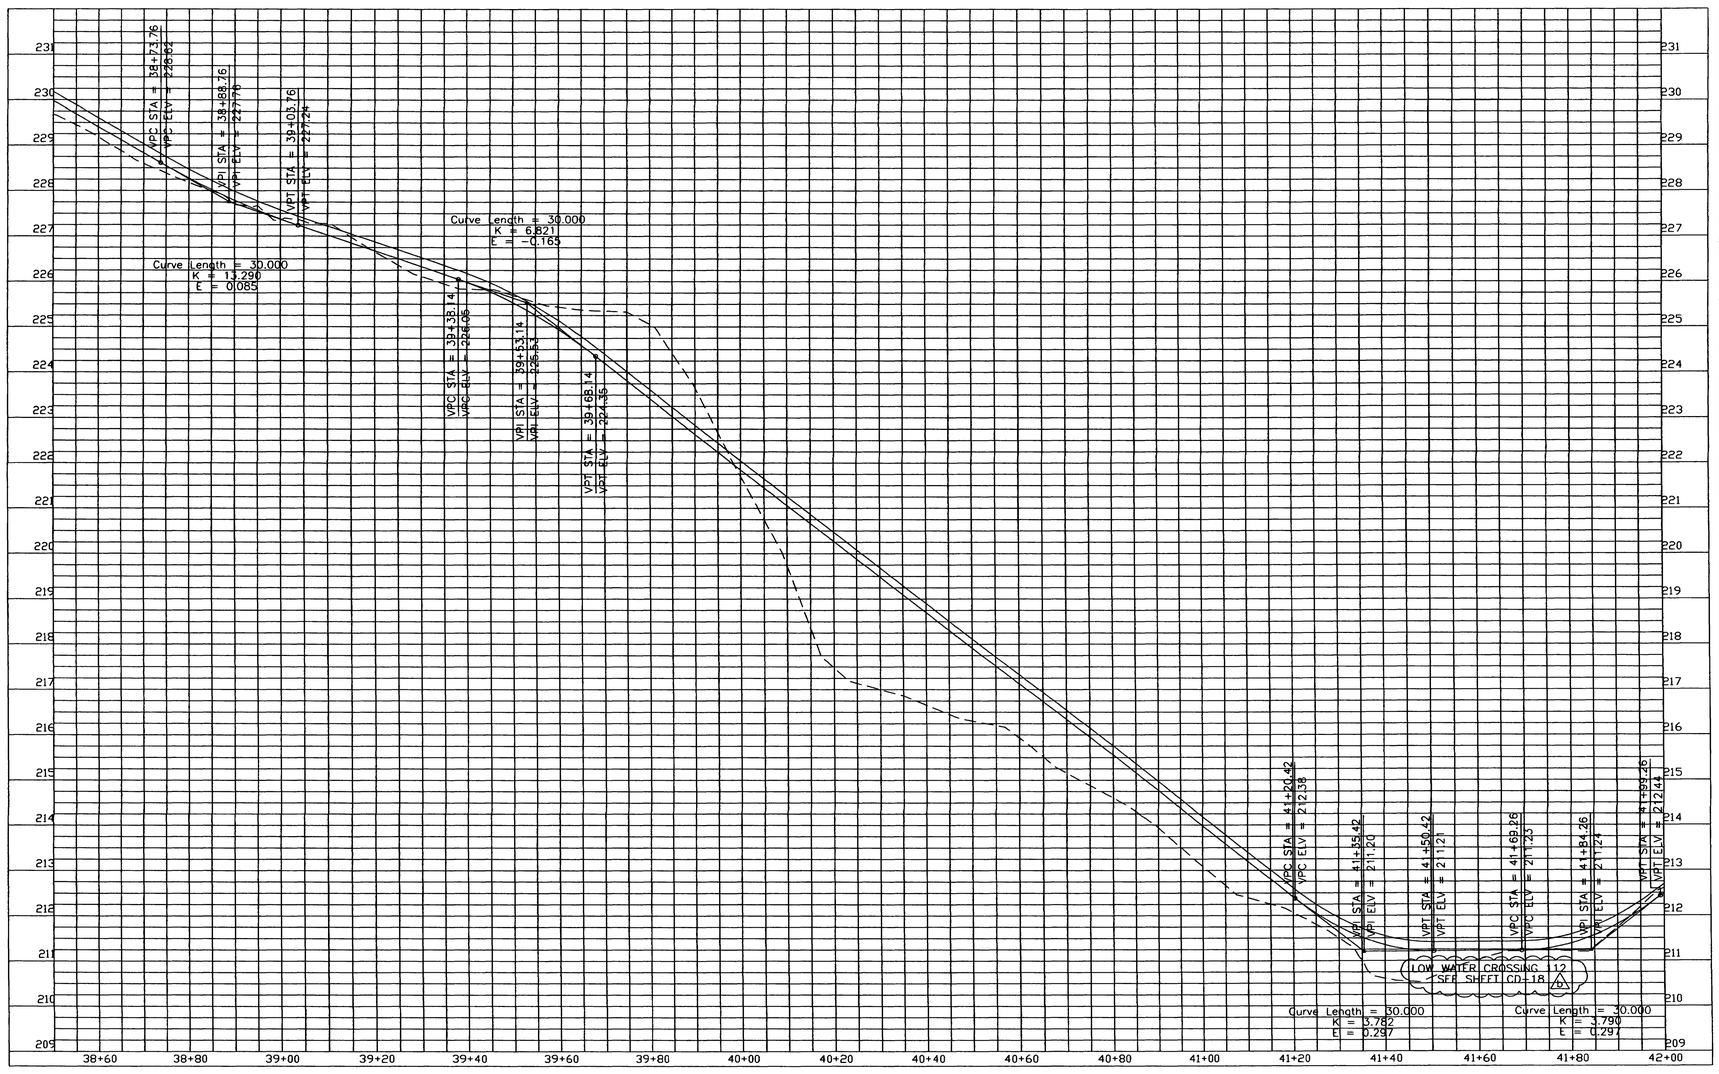

THE SEAL APPEARING ON THIS DOCUMENT WAS AUTHORIZED BY E. LAMAR FAULK ON AUGUST 8, 2001

LEGEND

- EXISTING GRADE
- TOP OF SUBGRADE
- TOP BASE

GRAPHIC SCALE

SCALE: 1:500 HORZ.

SCALE: 1:50 VERT.

US Army Corps of Engineers
FORT WORTH DISTRICT

POLYENGINEERING, INC.
POLYENGINEERING, INC.
1420 Bankhead Avenue
Dothan, Alabama 36303
(334) 793-2780 (voice)
(334) 793-0014 (fax)

No.	Description	Date	Appr.
1	LOW WATER CROSSING CALL OUT AND TITLE BLOCK EDIT. ADDED SEAL	AUG 01	ELF

Designed by: Rebecca S. Hood
Dwn by: J. Peedom
Ckd by: M. Dixon
Reviewed by: Scott Faulk
Submitted by: E. Lamar Faulk
Date: 16 July 2001
FSS No. DACA63-01-B-0007
Contr No. DACA63-01-C-0016
Dwg No.
Pen dim:
Pen scale: AS SHOWN
Rev.

U.S. ARMY ENGINEER DISTRICT
CORPS OF ENGINEERS
FORT WORTH, TEXAS

POLYENGINEERING, INC.
ENGINEERS & ARCHITECTS
DOTHAN, ALABAMA

FORT HOOD, TEXAS
DIGITAL MULTI-PURPOSE RANGE COMPLEX
PN 51915 (b) FY 01

CLABBER CREEK
PROFILES
PRIMARY TARGET SERVICE RAOD 1

Sheet reference number:
CP-48
Sheet of

Contr No. DACA63-01-C-0016

wg 8/12/2005 7:34:19 AM

00690190

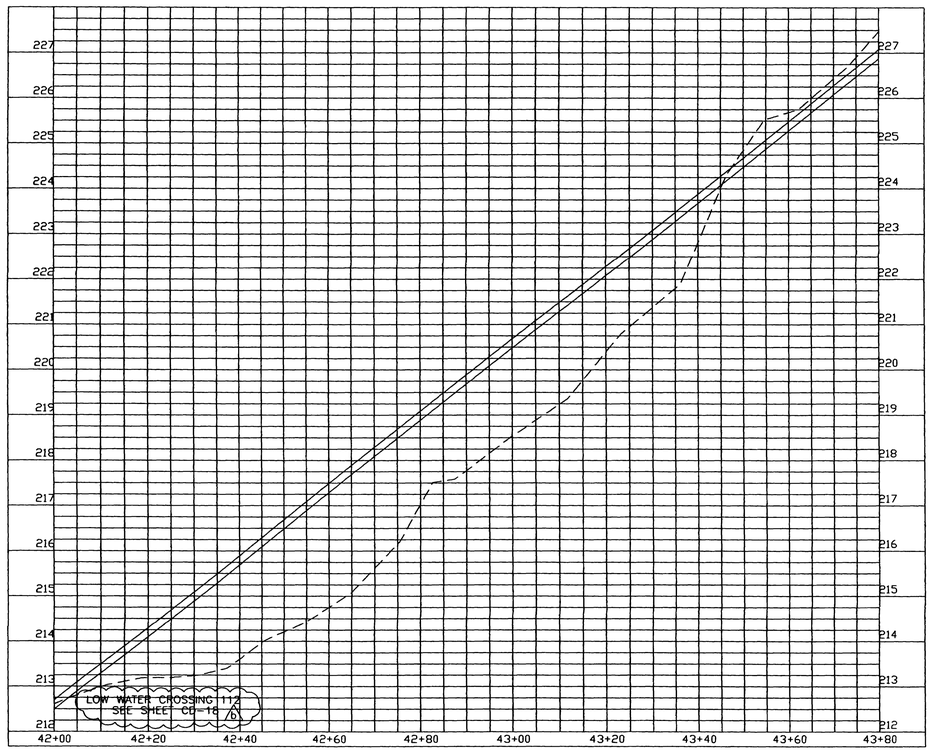

THE SEAL APPEARING ON THIS DOCUMENT WAS AUTHORIZED BY E. LAMAR FAULK ON AUGUST 8, 2001

LEGEND

- EXISTING GRADE
- TOP OF SUBGRADE
- TOP BASE

GRAPHIC SCALE

10 5 0 5 10
SCALE: 1:500 HORZ.

1 .5 0 .5 1
SCALE: 1:50 VERT.

US Army Corps of Engineers
FORT WORTH DISTRICT

POLYENGINEERING, INC.
1595 Bradford Avenue
Dothan, Alabama 36303
(334) 793-4750 (voice)
(334) 793-9916 (fax)

Mark	Description	Date	Appr.
A	LOW WATER CROSSING CALL OUT AD TITLE BLOCK EDIT. ADDED SEAL	AUG 01	EJF

Designed by: Rebecca S. Hand
Dwn by: J. Pender
Ckd by: M. Dixon
Reviewed by: Scott Faulk
Submitted by: E. Lamar Faulk
Date: 19 June 2001
PSI No.
Contract No. DACA63-01-B-0007
Contract No. DACA63-01-C-0016
File name:
Plot date:
Plot scale: AS SHOWN
Rev.

U.S. ARMY ENGINEER DISTRICT
CORPS OF ENGINEERS
FORT WORTH, TEXAS

POLYENGINEERING, INC.
ENGINEERS & ARCHITECTS
DOTHAN, ALABAMA

FORT HOOD, TEXAS
DIGITAL MULTI-PURPOSE RANGE COMPLEX
PN 51915 (DMPRC) FY 01 b

CLABBER CREEK
PROFILES
PRIMARY TARGET SERVICE RAOD 1

Sheet reference number:
CP-49
Sheet of

Contr. No. DACA63-01-C-0016

8/12/2005 7:33:40 AM

00690200

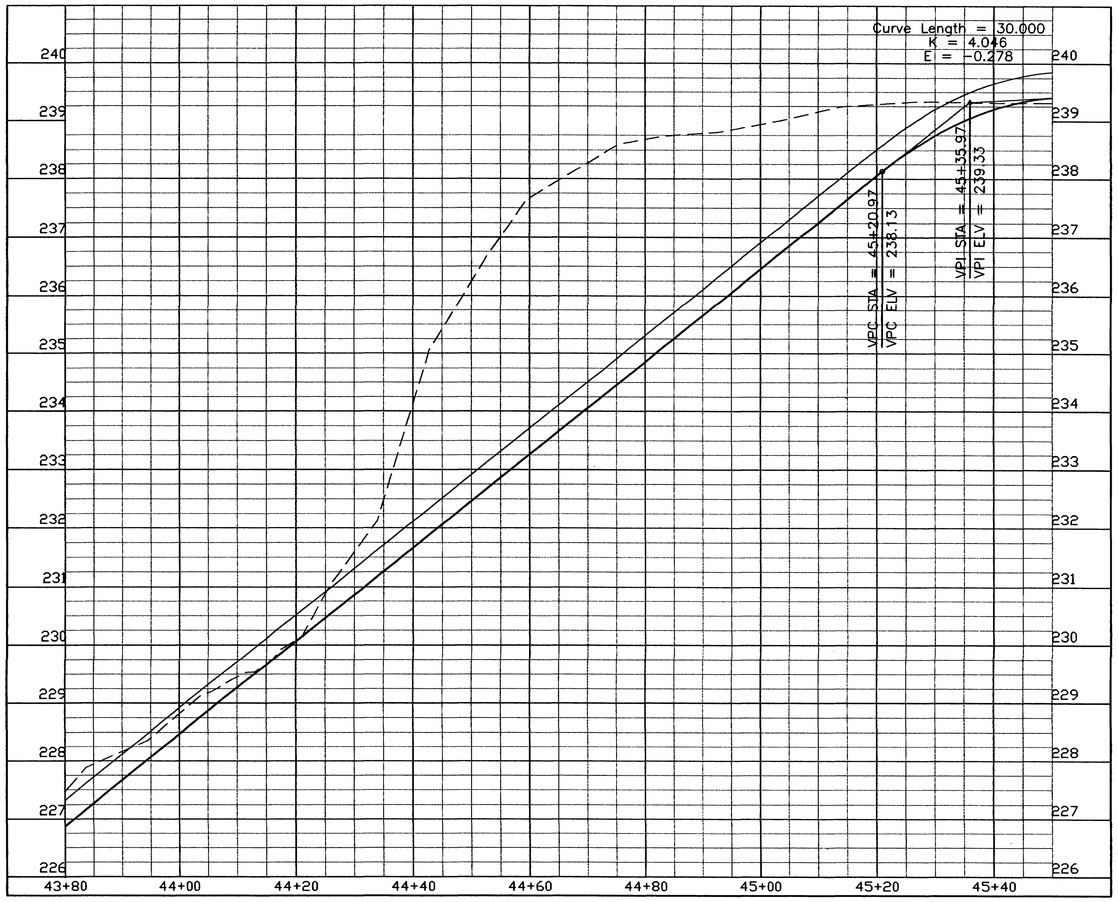

THE SEAL APPEARING ON THIS DOCUMENT WAS AUTHORIZED BY E. LAMAR FAULK ON AUGUST 8, 2001

STATE OF TEXAS
E. LAMAR FAULK
86168
LICENSED
PROFESSIONAL ENGINEER

LEGEND

- EXISTING GRADE
- TOP OF SUBGRADE
- TOP BASE

GRAPHIC SCALE

10 5 0 5 10
SCALE: 1:500 HORZ.

1 .5 0 .5 1
SCALE: 1:50 VERT.

Sheet reference number: CP-50

Sheet of

US Army Corps of Engineers
FORT WORTH DISTRICT

POLYENGINEERING, INC.
1208 Hartford Avenue
Dothan, Alabama 36303
(334) 792-4700 (voice)
(334) 792-9215 (fax)

Mark	Description	Date	Appr.
1	TITLE BLOCK EDIT, ADDED SEAL		

Designed by: Rebecca S. Hand
Dwn by: J. Peeden
Ckd by: M. Dixon
Reviewed by: Scott Faulk
Submitted by: E. Lamar Faulk
Date: 19 June 2001
Rev.
Sol No. DACA63-01-B-0007
Contr No. DACA63-01-C-0016
File name:
Plot date:
Plot scale: AS SHOWN

U.S. ARMY ENGINEER DISTRICT
CORPS OF ENGINEERS
FORT WORTH, TEXAS

POLYENGINEERING, INC.
ENGINEERS & ARCHITECTS
DOTHAN, ALABAMA

FORT HOOD, TEXAS
DIGITAL MULTI-PURPOSE RANGE COMPLEX (DMPRC)
PN 51915
FY 01

CLABBER CREEK
PROFILES
PRIMARY TARGET SERVICE RAOD 1

Contr No. DACA63-01-C-0016

00690210

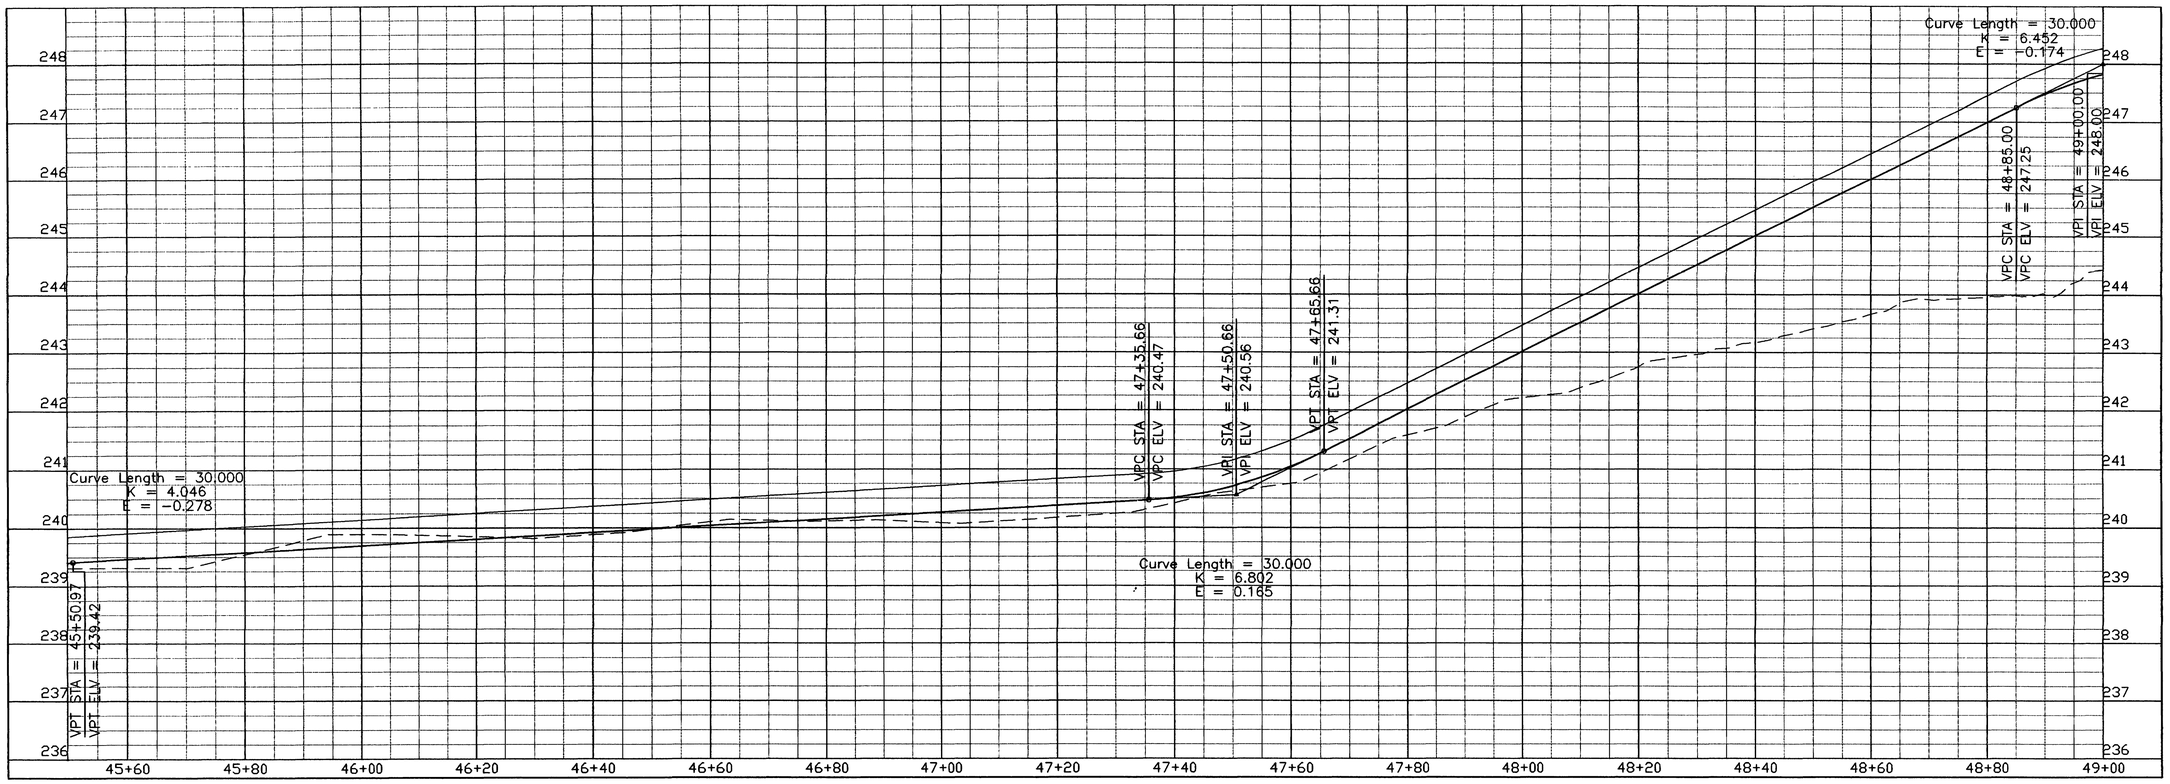

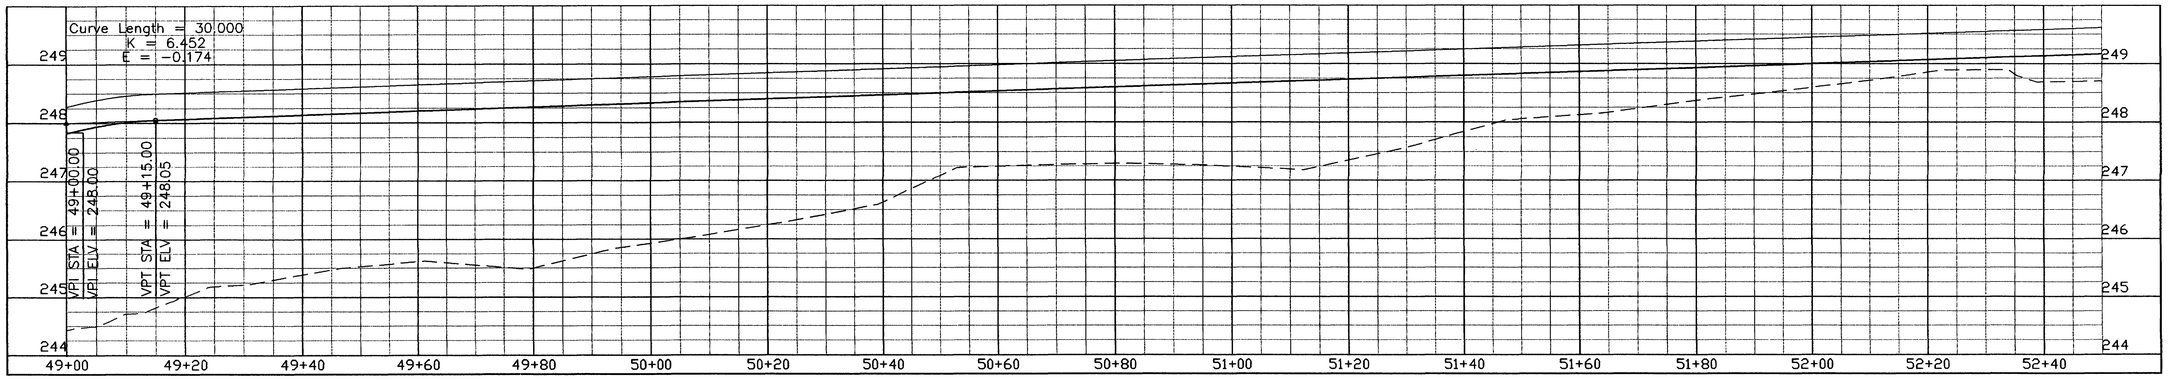

US Army Corps of Engineers
FORT WORTH DISTRICT

POLYENGINEERING, INC.
1506 Reedland Avenue
Dothan, Alabama 36303
(334) 793-4700 (voice)
(334) 793-4016 (fax)

Mark	Description	Date	Appr.
1	TITLE BLOCK EDIT, ADDED SEAL		

Date: 19 June 2001
Rev.
Sol No. DACA63-01-B-0007
Contr No. DACA63-01-C-0016
File name:
Plot date:
Plot scale: AS SHOWN

Designed by: Rebecca S. Hand
Dwn by: J. Peaden
Ckd by: M. Dixon
Reviewed by: Scott Faulk
Submitted by: E. Lamar Faulk

U.S. ARMY ENGINEER DISTRICT
CORPS OF ENGINEERS
FORT WORTH, TEXAS

POLYENGINEERING, INC.
ENGINEERS & ARCHITECTS
DOTHAN, ALABAMA

FORT HOOD, TEXAS
DIGITAL MULTI-PURPOSE RANGE COMPLEX
(DMPRC)
PN 51915
FY 01

CLABBER CREEK
PROFILES
PRIMARY TARGET SERVICE RAOD 1

STATE OF TEXAS
E. LAMAR FAULK
86158
LICENSED
PROFESSIONAL ENGINEER

THE SEAL APPEARING ON THIS DOCUMENT WAS AUTHORIZED BY E. LAMAR FAULK ON AUGUST 8, 2001

LEGEND

- EXISTING GRADE
- TOP OF SUBGRADE
- TOP BASE

GRAPHIC SCALE

10 5 0 5 10
SCALE: 1:500 HORZ.
1 .5 0 .5 1
SCALE: 1:50 VERT.

Sheet reference number:
CP-51
Sheet of

Contr No. DACA63-01-C-0016

00690220

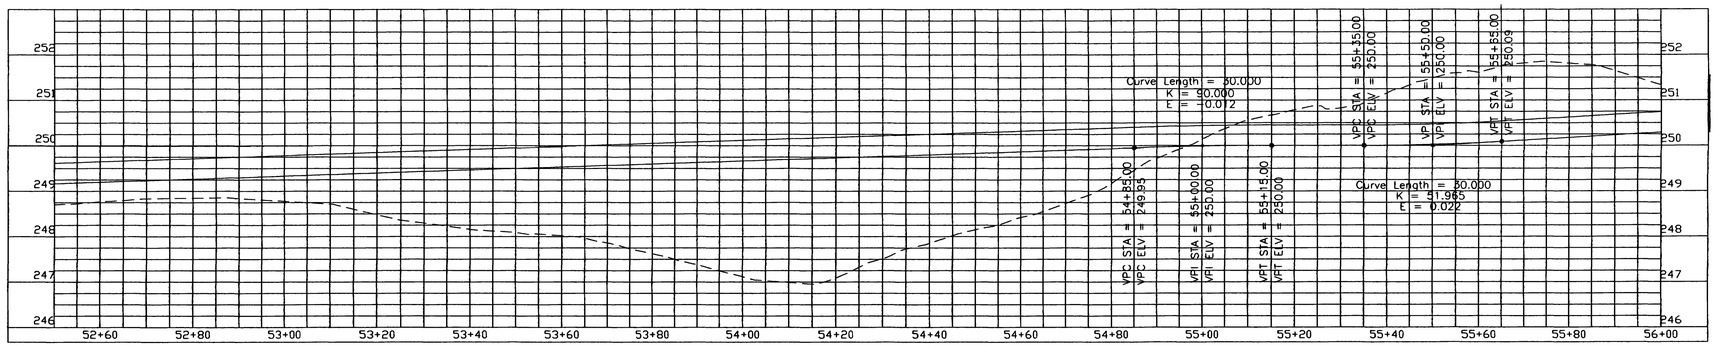

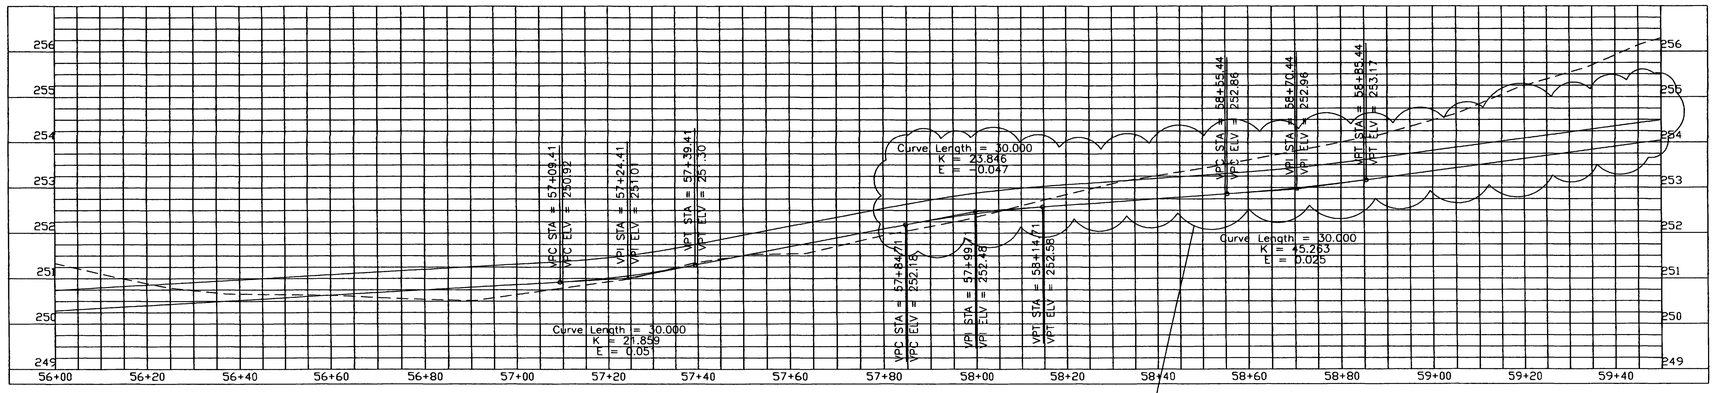

THESE PROFILES DELETED DUE TO CHANGE IN ROUTE OF PTSR-1 TO AVOID MASS CUT AREA

THE SEAL APPEARING ON THIS DOCUMENT WAS AUTHORIZED BY E. LAMAR FAULK ON AUGUST 8, 2001

LEGEND

- EXISTING GRADE
- TOP OF SUBGRADE
- TOP BASE

GRAPHIC SCALE

10 5 0 5 10
SCALE: 1:500 HORZ.
1 .5 0 .5 1
SCALE: 1:50 VERT.

US Army Corps of Engineers
FORT WORTH DISTRICT

POLYENGINEERING, INC.
1928 Eastland Avenue
Dothan, Alabama 36303
(334) 792-2720 (voice)
(334) 792-9016 (fax)

Mark	Description	Date	Appr.
1	TITLE BLOCK EDIT ADDED SEAL		

Date: 13 June 2001
Rev.
Designed by: Wayne S. Hood
Dwn by: C. Hood
Ckd by: M. Dixon
GSA No. DACA63-01-B-0007
Contr No. DACA63-01-C-0016
Reviewed by: Scott Faulk
Submitted by: E. Lamar Faulk
File name:
Plot date:
Plot scale: AS SHOWN

U.S. ARMY ENGINEER DISTRICT
CORPS OF ENGINEERS
FORT WORTH, TEXAS

POLYENGINEERING, INC.
ENGINEERS & ARCHITECTS
DOTHAN, ALABAMA

FORT HOOD, TEXAS
DIGITAL MULTI-PURPOSE RANGE COMPLEX
PN 51915 (FY 01)

CLABBER CREEK
PROFILES
PRIMARY TARGET SERVICE RAOD 1

Sheet reference number:
CP-52
Sheet of

Contr No. DACA63-01-C-0016

12/2005 7:31:33 AM

00690230

THESE PROFILES DELETED DUE TO CHANGE IN ROUTE OF PTSR-1 TO AVOID MASS CUT AREA

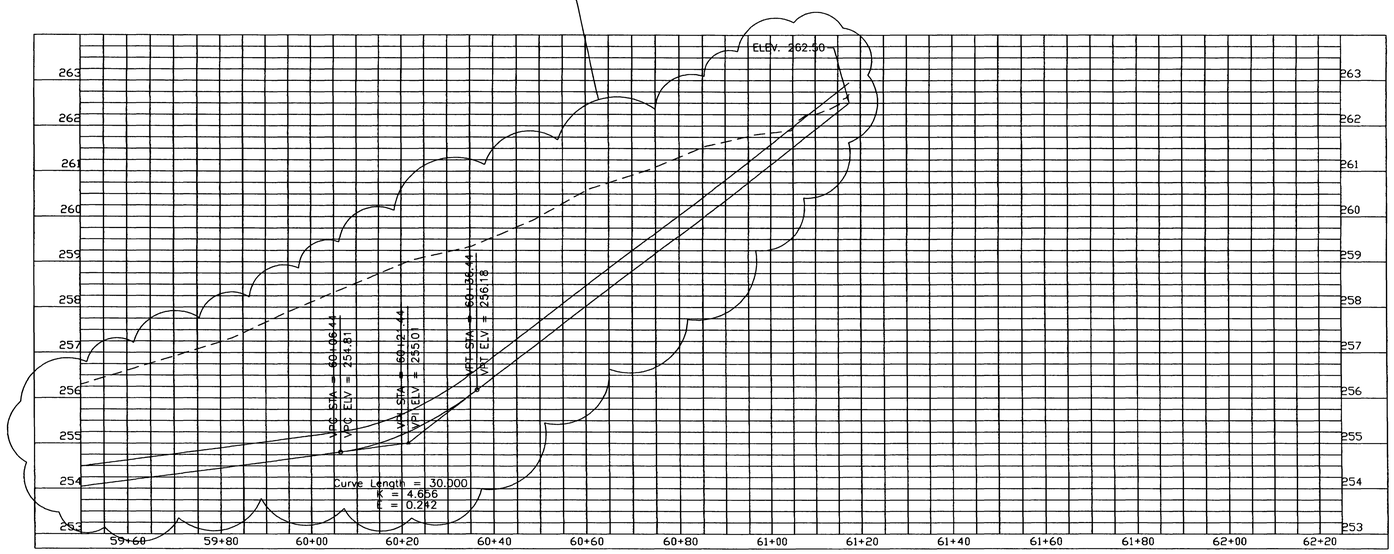

THE SEAL APPEARING ON THIS DOCUMENT WAS AUTHORIZED BY E. LAMAR FAULK ON AUGUST 8, 2001

LEGEND

- EXISTING GRADE
- TOP OF SUBGRADE
- TOP BASE

GRAPHIC SCALE

SCALE: 1:500 HORZ.

SCALE: 1:50 VERT.

US Army Corps of Engineers
FORT WORTH DISTRICT

POLYENGINEERING, INC.
ENGINEERS & ARCHITECTS
DOTHAN, ALABAMA

Mark	Description	Date	Appr.
1	THE BLOCK DIV. ADDED SEAL		

Designed by: Rebecca L. Hand
Dwn by: J. Pendon
Ckd by: M. Dixon
Date: 19 June 2001
Rev.
Solicit No. DACA63-01-B-0007
Reviewed by: Scott Faulk
Contr No. DACA63-01-C-0018
Submitted by: E. Lamar Faulk
Plot date:
Plot scale: AS SHOWN

U.S. ARMY ENGINEER DISTRICT
CORPS OF ENGINEERS
FORT WORTH, TEXAS

POLYENGINEERING, INC.
ENGINEERS & ARCHITECTS
DOTHAN, ALABAMA

FORT HOOD, TEXAS
DIGITAL MULTI-PURPOSE RANGE COMPLEX
PN 51915 (FY 01)

CLABBER CREEK
PROFILES
PRIMARY TARGET SERVICE RAOD 1

Sheet reference number:
CP-53
Sheet of

Contr No. DACA63-01-C-0018

3.dwg 8/12/2005 7:30:56 AM

00690240

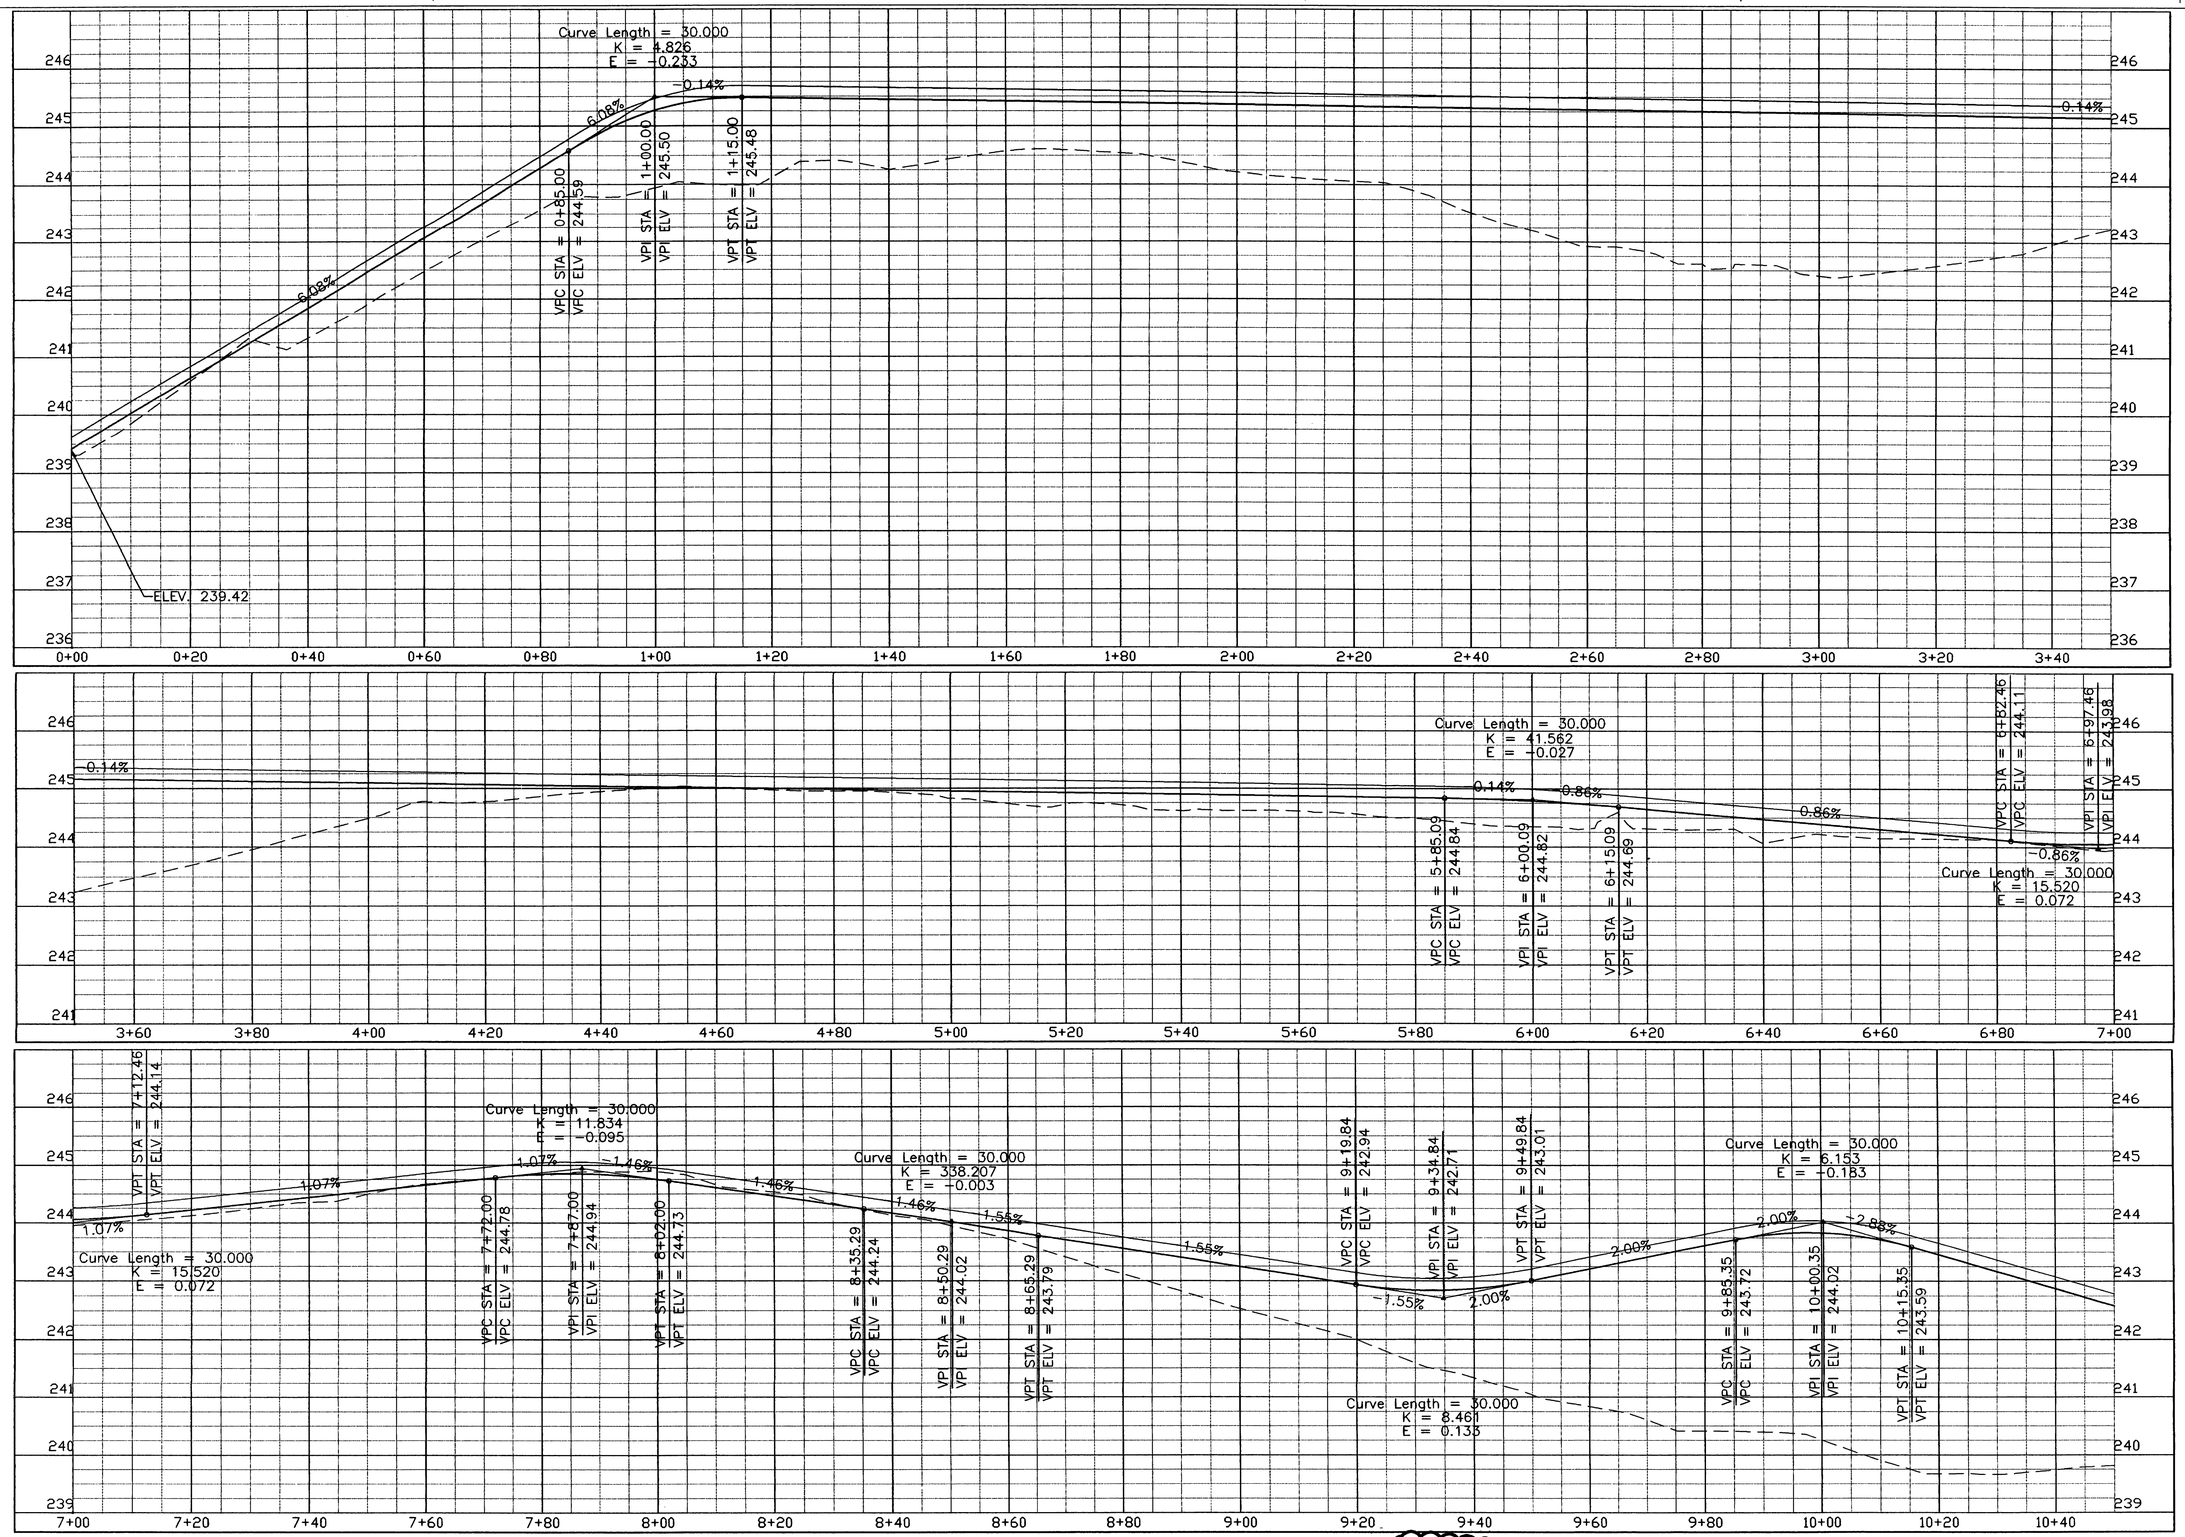

US Army Corps of Engineers
FORT WORTH DISTRICT

POLYENGINEERING, INC.
1900 Medical Avenue
Dothan, Alabama 36303
(334) 793-4700 (voice)
(334) 793-4010 (fax)

Mark	Description	Date	Appr.
A3	TITLE BLOCK, EDIT, ADDED SEAL		

Designed by: Rebecca S. Hand
Dwn by: J. Paxson
Ckd by: M. Dixon
Reviewed by: Scott Faulk
Submitted by: E. Lamar Faulk
Date: 19 June 2001
Sol. No. DACA63-01-B-0007
Contr No. DACA63-01-C-0016
Rev.
Plot date:
Plot scale: AS SHOWN

U.S. ARMY ENGINEER DISTRICT
CORPS OF ENGINEERS
FORT WORTH, TEXAS

POLYENGINEERING, INC.
ENGINEERS & ARCHITECTS
DOTHAN, ALABAMA

FORT HOOD, TEXAS
DIGITAL MULTI-PURPOSE RANGE COMPLEX (DMPRC)
PN 51915 FY 01

CLABBER CREEK
PROFILES
PRIMARY TARGET SERVICE ROAD 2

STATE OF TEXAS
E. LAMAR FAULK
86158
LICENSED
PROFESSIONAL ENGINEER

THE SEAL APPEARING ON THIS DOCUMENT WAS AUTHORIZED BY E. LAMAR FAULK ON AUGUST 8, 2001

LEGEND
- EXISTING GRADE
- TOP OF SUBGRADE
- TOP BASE

GRAPHIC SCALE
10 5 0 5 10
SCALE: 1:500 HORZ.
1 .5 0 .5 1
SCALE: 1:50 VERT.

Sheet reference number: CP-54
Sheet of

Contr No. DACA63-01-C-0016

00690250

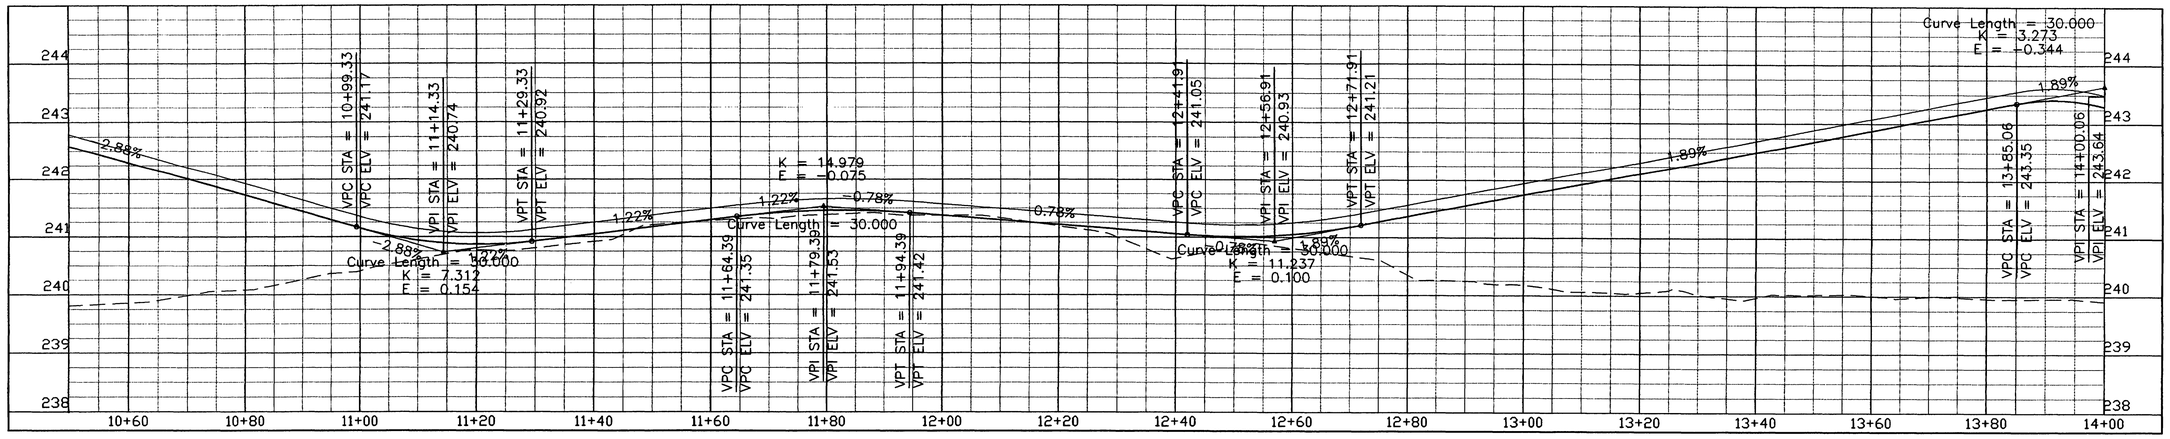

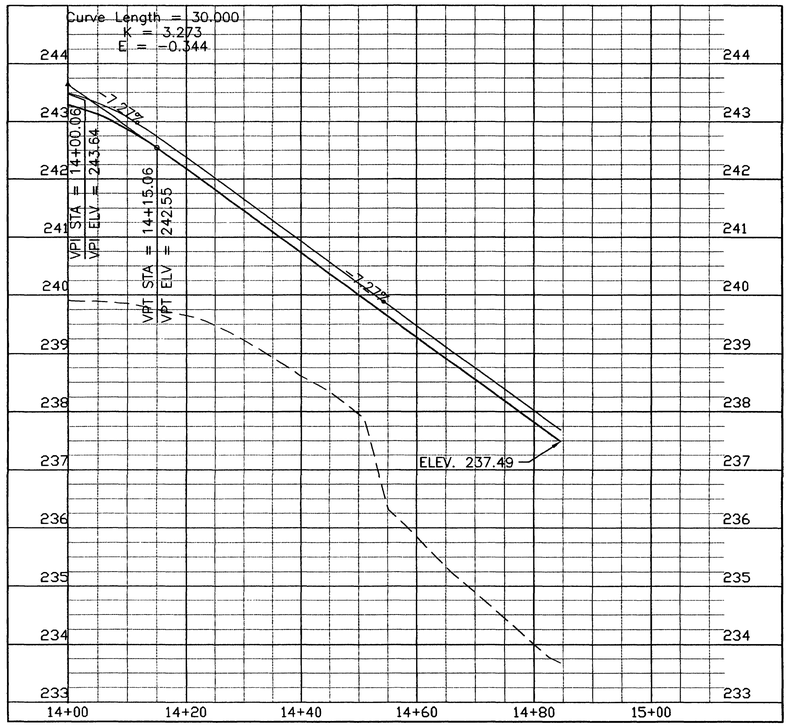

US Army Corps of Engineers
FORT WORTH DISTRICT

POLYENGINEERING, INC.
1502 Bankhead Avenue
Dothan, Alabama 36303
(334) 793-4700 (voice)
(334) 793-3016 (fax)

Mark	Description	Date	Appr.
1	TITLE BLOCK EDIT, ADDED SEAL		

Designed by: Rebecca S. Hand
Dwn by: J. Pavoden
Ckd by: M. Dixon
Reviewed by: Scott Faulk
Submitted by: E. Lamar Faulk
Date: 13 June 2001
Rev.
Sol No. DACA63-01-B-0007
Contr No. DACA63-01-C-0016
File name:
Plot scale: AS SHOWN
Plot date:

U.S. ARMY ENGINEER DISTRICT
CORPS OF ENGINEERS
FORT WORTH, TEXAS

POLYENGINEERING, INC.
ENGINEERS & ARCHITECTS
DOTHAN, ALABAMA

FORT HOOD, TEXAS
DIGITAL MULTI-PURPOSE RANGE COMPLEX (DMPRC)
PN 51915
FY 01

CLABBER CREEK
PROFILES
PRIMARY TARGET SERVICE ROAD 2

STATE OF TEXAS
E. LAMAR FAULK
86158
LICENSED
PROFESSIONAL ENGINEER

THE SEAL APPEARING ON THIS DOCUMENT WAS AUTHORIZED BY E. LAMAR FAULK ON AUGUST 8, 2001

LEGEND

- EXISTING GRADE
- TOP OF SUBGRADE
- TOP BASE

GRAPHIC SCALE

10 5 0 5 10
SCALE: 1:500 HORZ.
1 .5 0 .5 1
SCALE: 1:50 VERT.

Sheet reference number: CP-55
Sheet of

Contr No. DACA63-01-C-0016

00690260

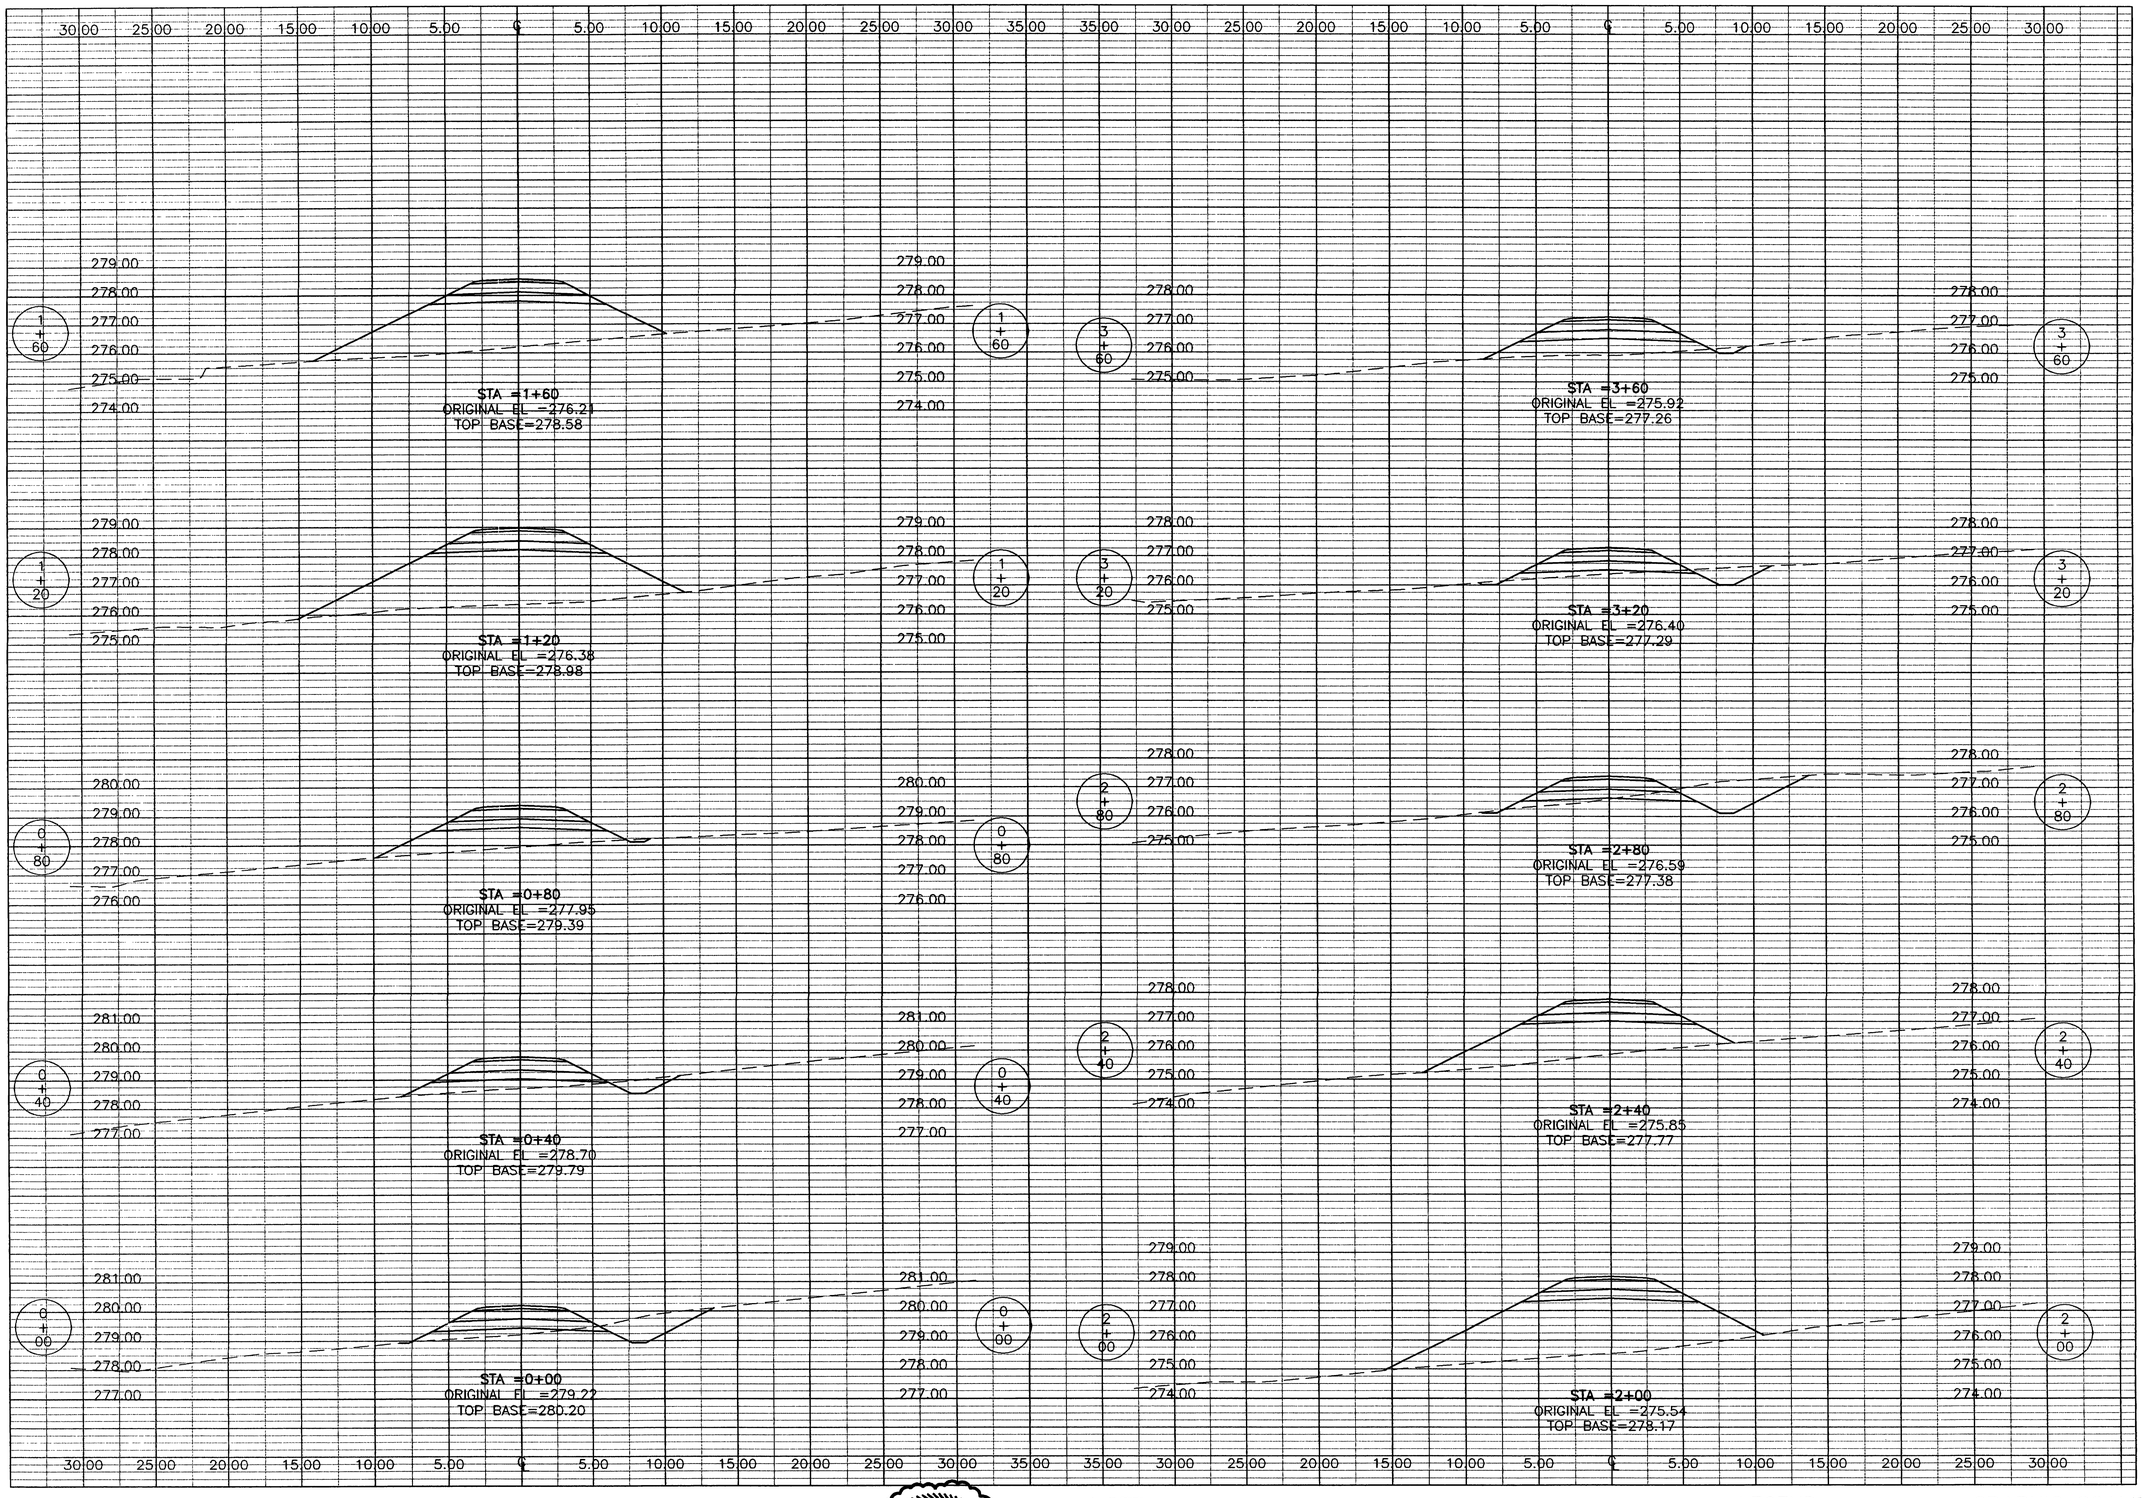

THE SEAL APPEARING ON THIS DOCUMENT WAS AUTHORIZED BY E. LAMAR FAULK ON AUGUST 8, 2001

STATE OF TEXAS
E. LAMAR FAULK
86158
LICENSED
PROFESSIONAL ENGINEER

NOTE:
SEE SHEET CD-1 FOR TYPICAL SECTION DETAIL.

TOP BASE
PROFILE GRADE (TOP OF SUBGRADE)

LEGEND
EXISTING GRADE
ROAD TEMPLATE

GRAPHIC SCALE
4 2 0 2 4
SCALE: 1:200 HORZ.
2 1 0 1 2
SCALE: 1:100 VERT.

US Army Corps of Engineers
FORT WORTH DISTRICT

POLYENGINEERING, INC.
ENGINEERS AND ARCHITECTS
POLYENGINEERING, INC.
1906 Headland Avenue
Dothan, Alabama 36303
(334) 793-4700 (voice)
(334) 793-9018 (fax)

Mark	Description	Date	Appr.
1	TITLE BLOCK EDIT, ADDED SEAL.	AUG 01	ELF

Date: 13 JUNE 2001
Rev.
Sol No. DACA63-01-B-0007
Contr No. DACA63-01-C-0016
Designed by: Rebecca S. Hand
Dwn by: J. Peeden
Ckd by: M. Dixon
Reviewed by: Scott Faulk
Submitted by: E. Lamar Faulk
File name:
Plot date:
Plot scale: AS SHOWN

U.S. ARMY ENGINEER DISTRICT
CORPS OF ENGINEERS
FORT WORTH, TEXAS

POLYENGINEERING, INC.
ENGINEERS & ARCHITECTS
DOTHAN, ALABAMA

FORT HOOD, TEXAS
DIGITAL MULTI-PURPOSE RANGE COMPLEX
PN 519115 FY 01

CROSS SECTIONS
CLABBER CREEK
TRAIL 1

Sheet reference number:
CX-1
Sheet of

Contr No. DACA63-01-C-0016

00690270

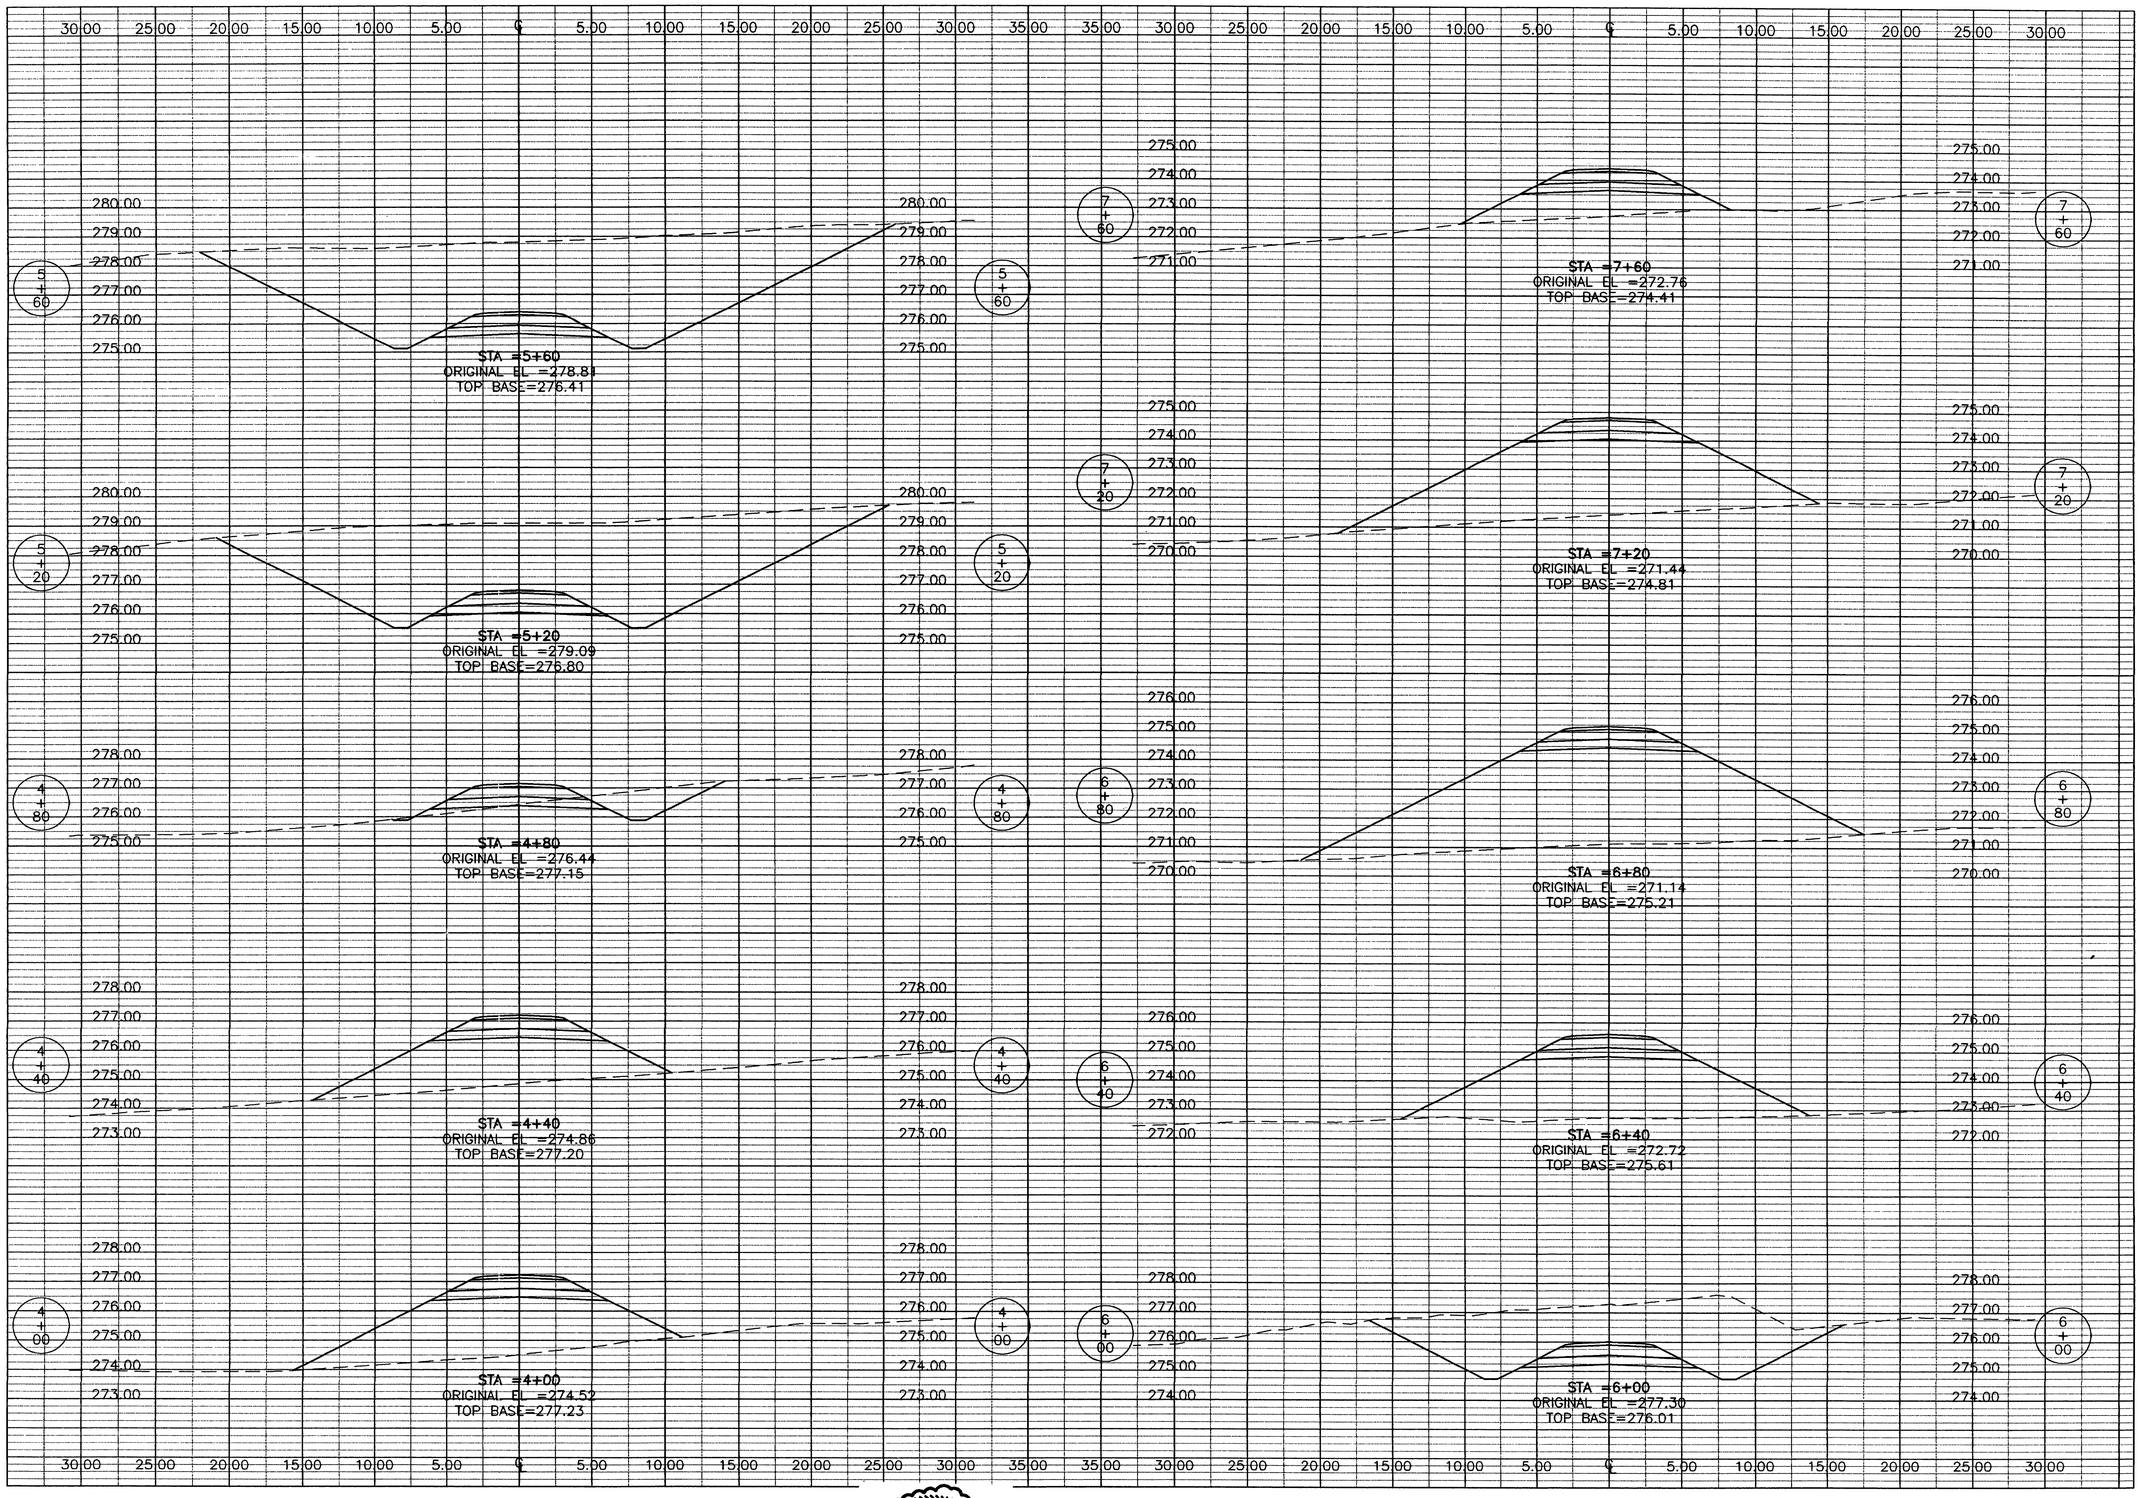

THE SEAL APPEARING ON THIS DOCUMENT WAS AUTHORIZED BY E. LAMAR FAULK ON AUGUST 8, 2001

STATE OF TEXAS · E. LAMAR FAULK · 86158 · LICENSED · PROFESSIONAL ENGINEER

NOTE:
SEE SHEET CD-1 FOR TYPICAL SECTION DETAIL.

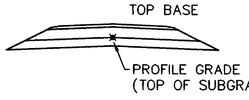

LEGEND

EXISTING GRADE
ROAD TEMPLATE

GRAPHIC SCALE

4 2 0 2 4
SCALE: 1:200 HORZ.
2 1 0 1 2
SCALE: 1:100 VERT.

US Army Corps of Engineers
FORT WORTH DISTRICT

POLYENGINEERING, INC.
ENGINEERS & ARCHITECTS
1935 Medland Avenue
Dothan, Alabama 36303
(334) 793-4700 (voice)
(334) 793-9616 (fax)

Mark	Description	Date	Appr.
1	TITLE BLOCK EDIT, ADDED SEAL	AUG 01	ELF

Date: 19 JUNE 2001 | Rev.
Sol No. DACA63-01-B-0007
Contr No. DACA63-01-C-0016
File name:
Plot date:
Plot scale: AS SHOWN

Designed by: Rebecca S. Hand
Dwn by: J. Peeden | Ckd by: M. Dixon
Reviewed by: Scott Faulk
Submitted by: E. Lamar Faulk

U.S. ARMY ENGINEER DISTRICT
CORPS OF ENGINEERS
FORT WORTH, TEXAS

POLYENGINEERING, INC.
ENGINEERS & ARCHITECTS
DOTHAN, ALABAMA

FORT HOOD, TEXAS
DIGITAL MULTI-PURPOSE RANGE COMPLEX (DMPRC)
PN 51915 FY 01

CROSS SECTIONS
CLABBER CREEK
TRAIL 1

Sheet reference number:
CX-2
Sheet of

Contr No. DACA63-01-C-0016

00690280

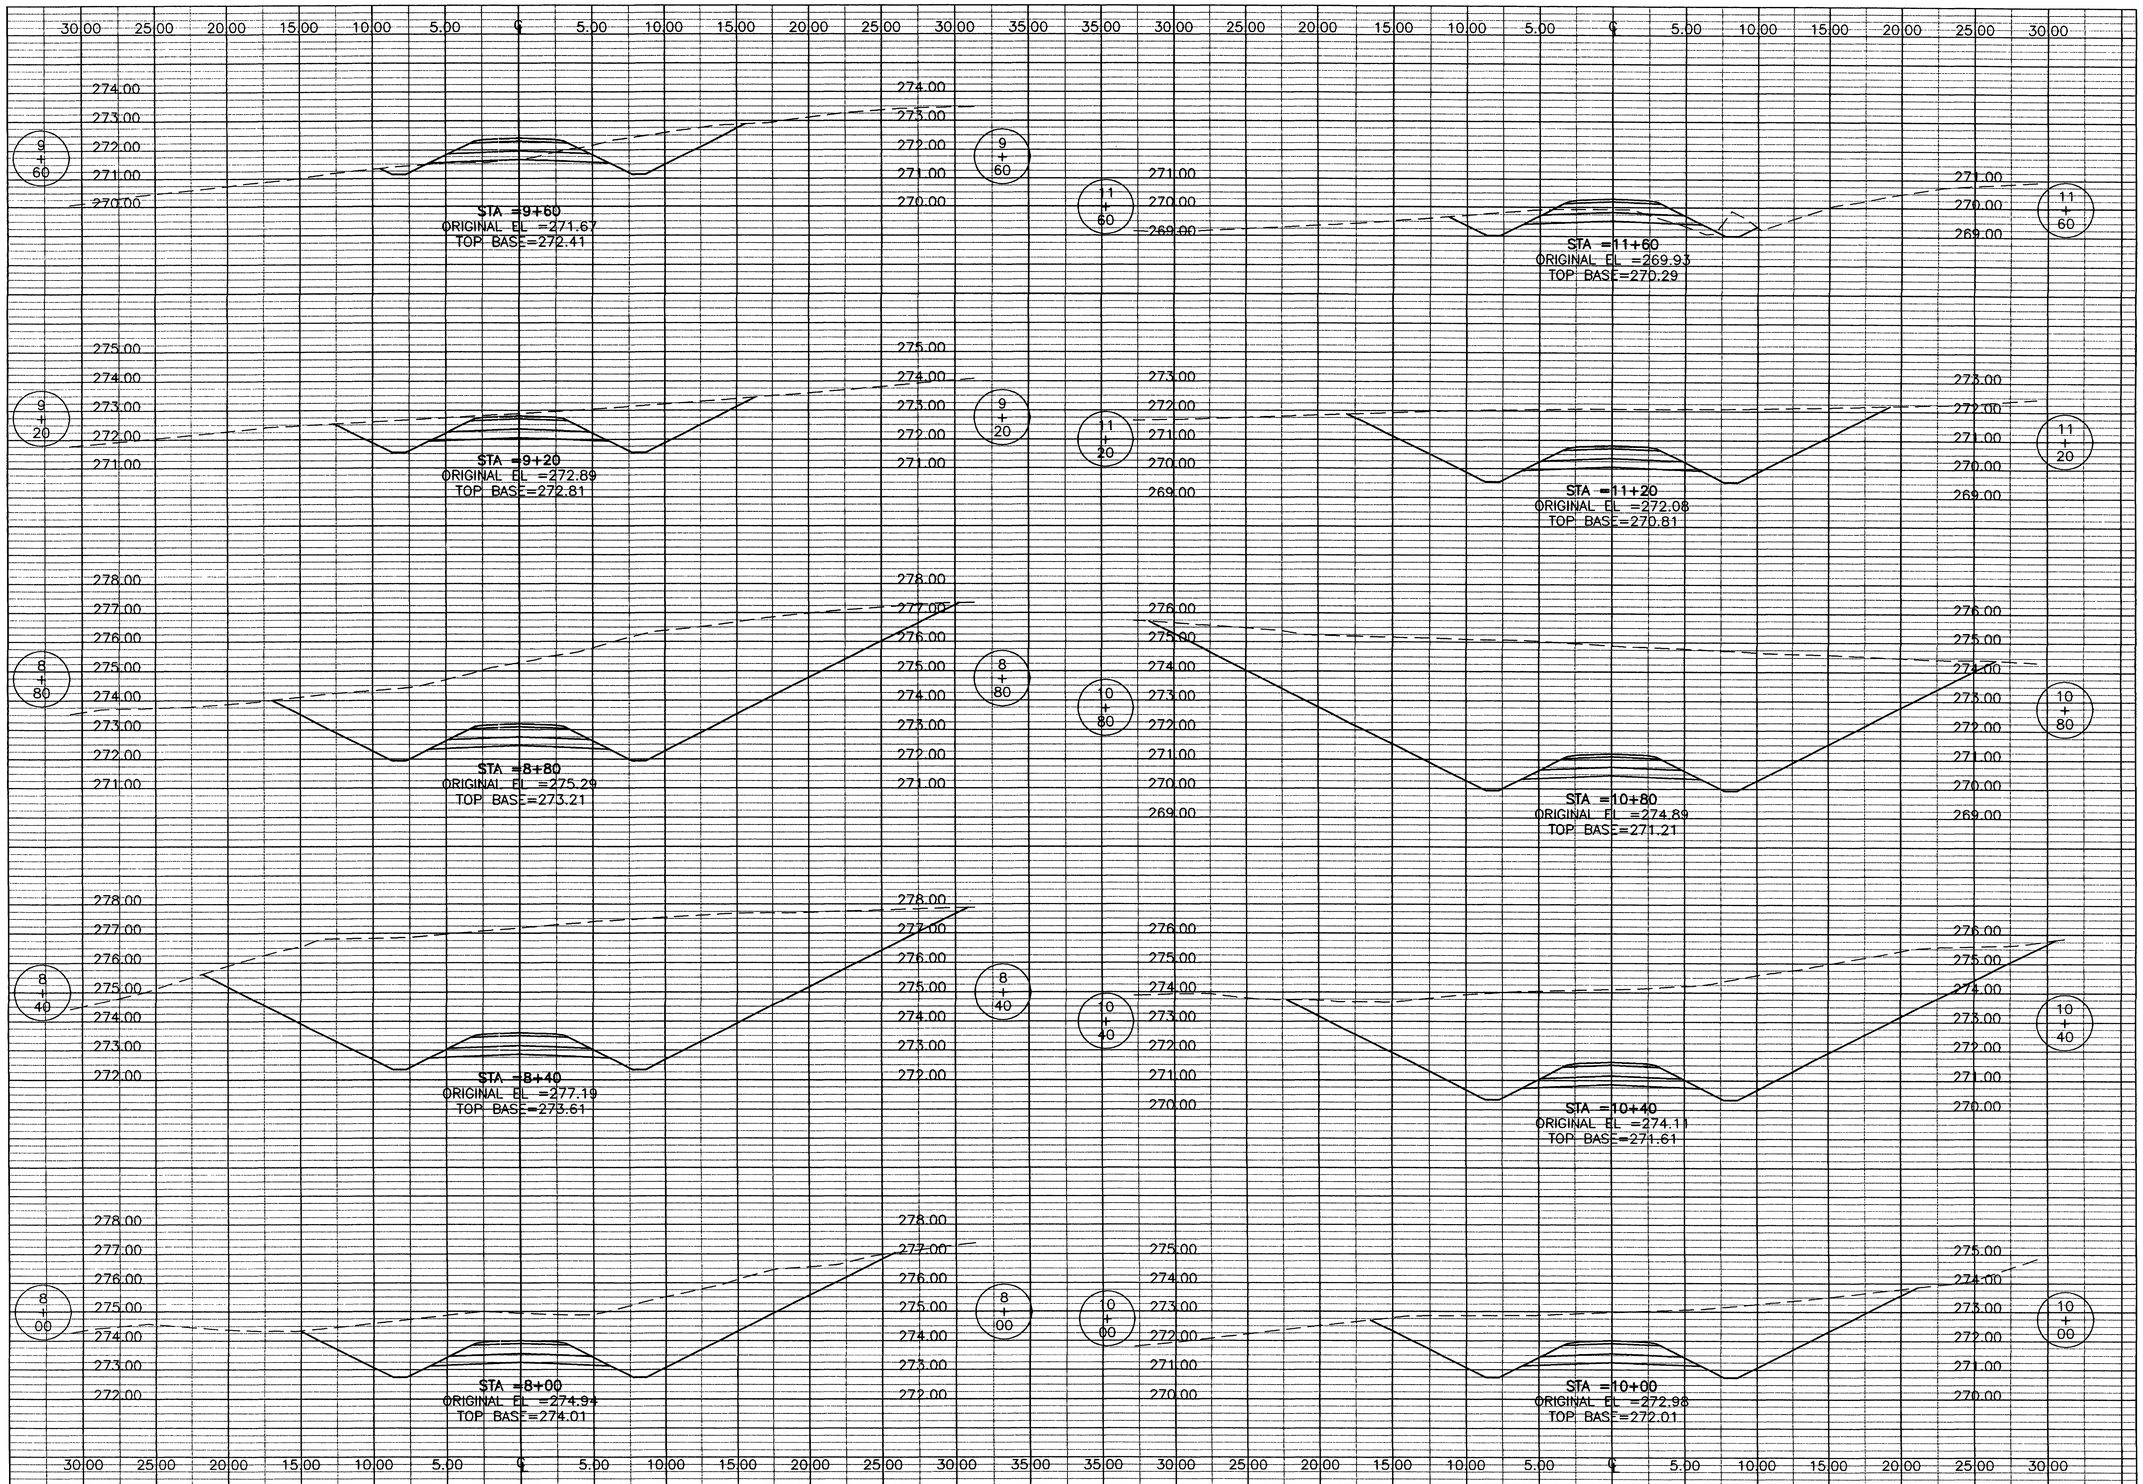

THE SEAL APPEARING ON THIS DOCUMENT WAS AUTHORIZED BY E. LAMAR FAULK ON AUGUST 8, 2001

STATE OF TEXAS — E. LAMAR FAULK — 86158 — LICENSED — PROFESSIONAL ENGINEER

NOTE:
SEE SHEET CD-1 FOR TYPICAL SECTION DETAIL.

TOP BASE
PROFILE GRADE (TOP OF SUBGRADE)

LEGEND
EXISTING GRADE
ROAD TEMPLATE

GRAPHIC SCALE
4 2 0 2 4
SCALE: 1:200 HORZ.
2 1 0 1 2
SCALE: 1:100 VERT.

US Army Corps of Engineers
FORT WORTH DISTRICT

POLYENGINEERING, INC.
ENGINEERS AND ARCHITECTS
POLYENGINEERING, INC.
1905 Headland Avenue
Dothan, Alabama 36305
(334) 793-4700 (voice)
(334) 793-2015 (fax)

Mark	Description	Date	Appr.
3	TITLE BLOCK EDIT, ADDED SEAL	AUG 01	ELF

Date: 19 JUNE 2001
Rev.
Sol No. DACA63-01-B-0007
Contr No. DACA63-01-C-0016
File name:
Plot date:
Plot scale: AS SHOWN

Designed by: Rebecca S. Hand
Dwn by: J. Peeden
Ckd by: M. Dixon
Reviewed by: Scott Faulk
Submitted by: E. Lamar Faulk

U.S. ARMY ENGINEER DISTRICT
CORPS OF ENGINEERS
FORT WORTH, TEXAS

POLYENGINEERING, INC.
ENGINEERS & ARCHITECTS
DOTHAN, ALABAMA

FORT HOOD, TEXAS
DIGITAL MULTI-PURPOSE RANGE COMPLEX (DMPRC)
PN 51915
FY 01

CROSS SECTIONS
CLABBER CREEK
TRAIL 1

Sheet reference number:
CX-3
Sheet of

Contr No. DACA63-01-C-0016

00690290

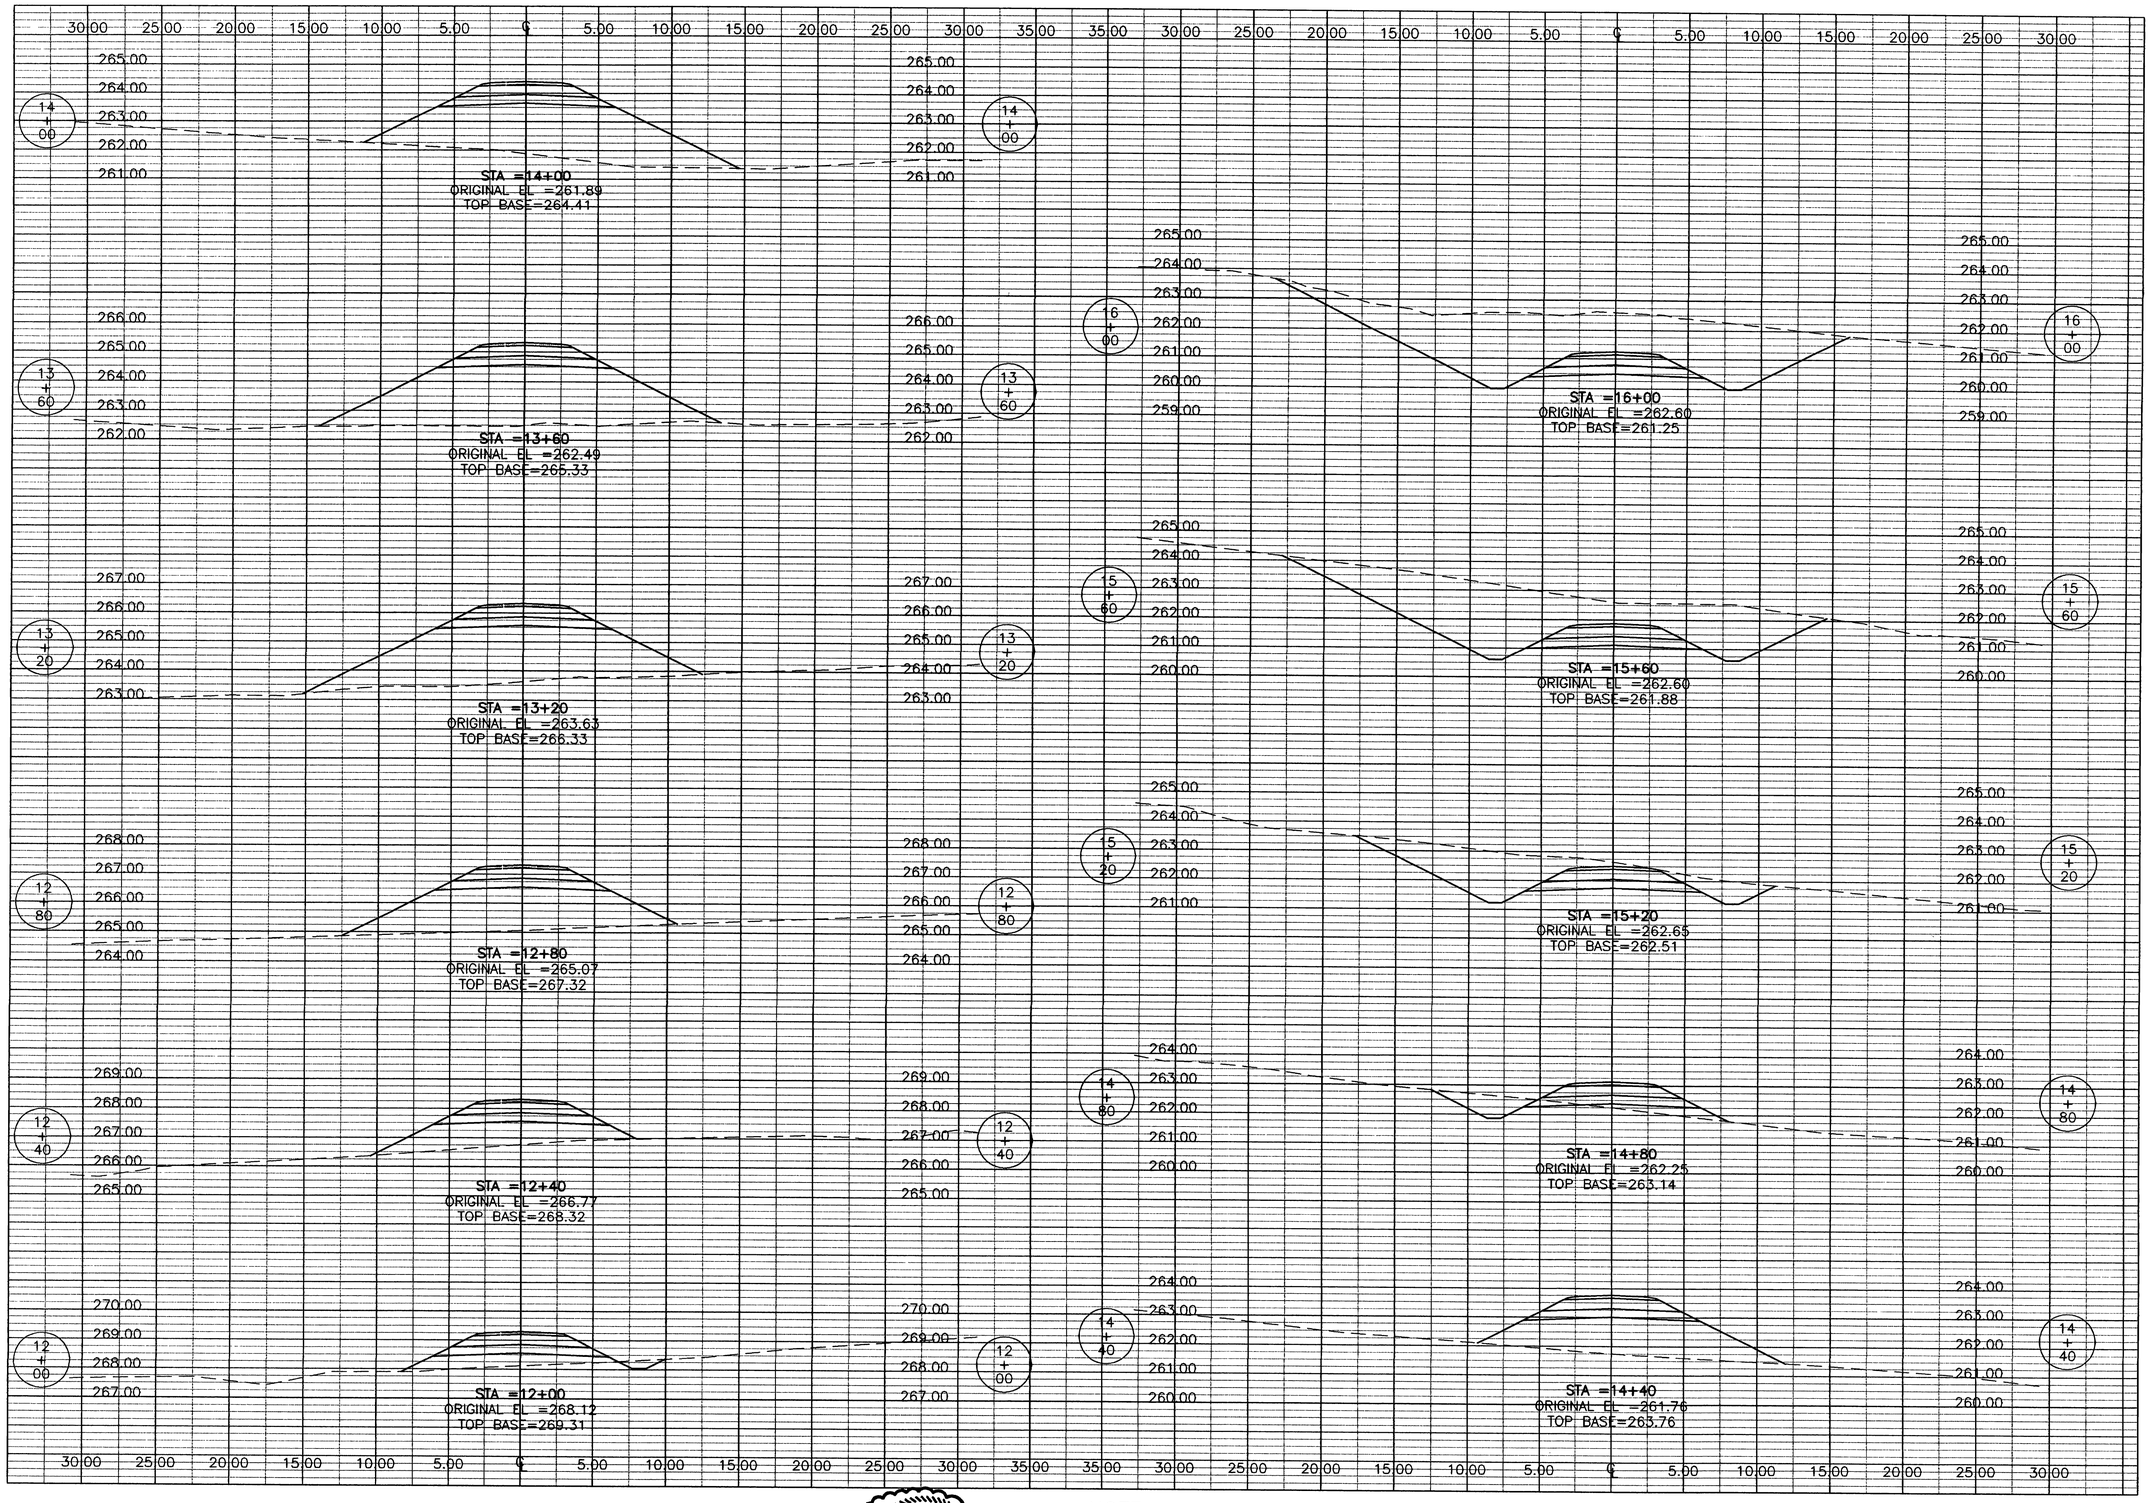

THE SEAL APPEARING ON THIS DOCUMENT WAS AUTHORIZED BY E. LAMAR FAULK ON AUGUST 8, 2001

STATE OF TEXAS
E. LAMAR FAULK
86158
LICENSED
PROFESSIONAL ENGINEER

NOTE:
SEE SHEET CD-1 FOR TYPICAL SECTION DETAIL.

TOP BASE
PROFILE GRADE (TOP OF SUBGRADE)

LEGEND
EXISTING GRADE
ROAD TEMPLATE

GRAPHIC SCALE
4 2 0 2 4
SCALE: 1:200 HORZ.
2 1 0 1 2
SCALE: 1:100 VERT.

US Army Corps of Engineers
FORT WORTH DISTRICT

POLYENGINEERING, INC.
ENGINEERS AND ARCHITECTS
POLYENGINEERING, INC.
1988 Rutland Avenue
Dothan, Alabama 36303
(334) 792-4700 (voice)
(334) 792-3018 (fax)

Mark	Description	Date	Appr.
2	TITLE BLOCK EDIT, ADDED SEAL	AUG 01	ELF

Date: 13 JUNE 2001
Sol No. DACA63-01-B-0007
Contr No. DACA63-01-C-0016
Rev.
File name:
Plot scale: AS SHOWN
Plot date:

Designed by: Rebecca S. Hand
Dwn by: J. Peaden
Ckd by: M. Dixon
Reviewed by: Scott Faulk
Submitted by: E. Lamar Faulk

U.S. ARMY ENGINEER DISTRICT
CORPS OF ENGINEERS
FORT WORTH, TEXAS

POLYENGINEERING, INC.
ENGINEERS & ARCHITECTS
DOTHAN, ALABAMA

FORT HOOD, TEXAS
DIGITAL MULTI-PURPOSE RANGE COMPLEX (DMPRC)
PN 51915
FY 01

CROSS SECTIONS
CLABBER CREEK
TRAIL 1

Sheet reference number:
CX-4
Sheet of

Contr No. DACA63-01-C-0016

00690300

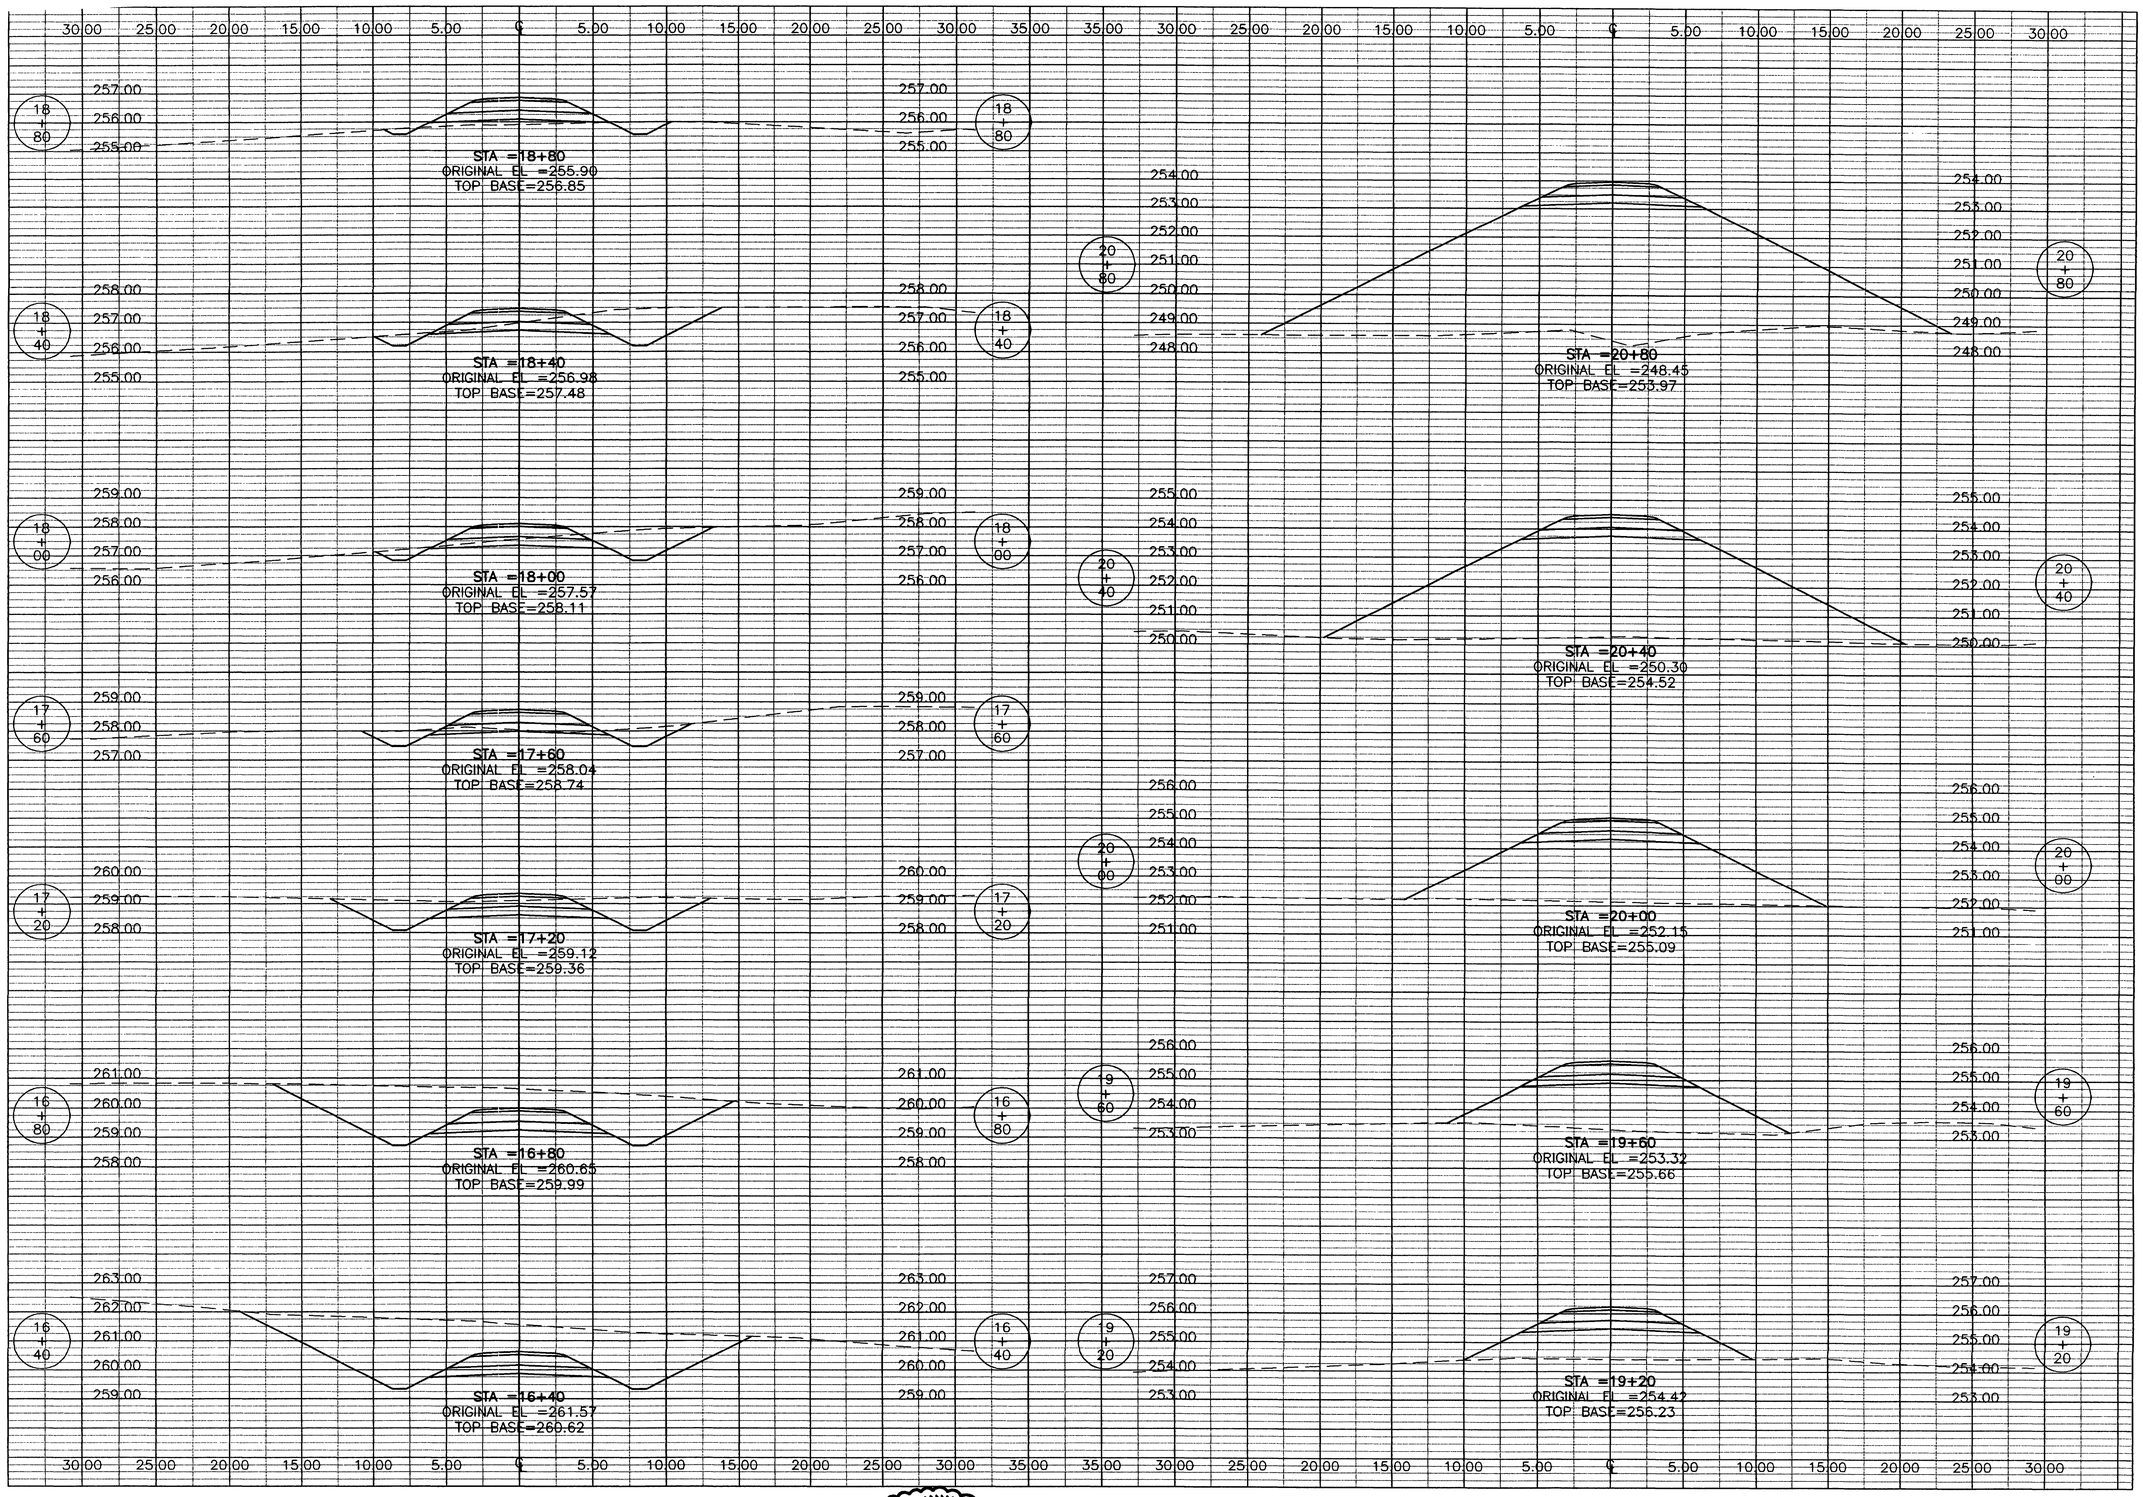

THE SEAL APPEARING ON THIS DOCUMENT WAS AUTHORIZED BY E. LAMAR FAULK ON AUGUST 8, 2001

STATE OF TEXAS — E. LAMAR FAULK — 86158 — LICENSED — PROFESSIONAL ENGINEER

NOTE:
SEE SHEET CD-1 FOR TYPICAL SECTION DETAIL.

LEGEND

TOP BASE

PROFILE GRADE (TOP OF SUBGRADE)

EXISTING GRADE

ROAD TEMPLATE

GRAPHIC SCALE

4 2 0 2 4
SCALE: 1:200 HORZ.

2 1 0 1 2
SCALE: 1:100 VERT.

US Army Corps of Engineers
FORT WORTH DISTRICT

POLYENGINEERING, INC.
ENGINEERS AND ARCHITECTS
1505 Bradford Avenue
Dothan, Alabama 36303
(334) 793-4700 (voice)
(334) 793-8015 (fax)

Mark	Description	Date	Appr.
A	TITLE BLOCK EDIT, ADDED SEAL	AUG 01	ELF

Date: JUNE 2001
Rev.
Sol No. 63
DACA63-01-B-0007
Contr No. DACA63-01-C-0016
Designed by: Rebecca S. Hand
Dwn by: J. Preston
Ckd by: M. Dixon
Reviewed by: Scott Faulk
Submitted by: E. Lamar Faulk
File name:
Plot date:
Plot scale: AS SHOWN

U.S. ARMY ENGINEER DISTRICT
CORPS OF ENGINEERS
FORT WORTH, TEXAS

POLYENGINEERING, INC.
ENGINEERS & ARCHITECTS
DOTHAN, ALABAMA

FORT HOOD, TEXAS
DIGITAL MULTI-PURPOSE RANGE COMPLEX
PN 51915 (MPRC) FY 01

CROSS SECTIONS
CLABBER CREEK
TRAIL 1

Sheet reference number:
CX-5
Sheet of

Contr No. DACA63-01-C-0016

00690310

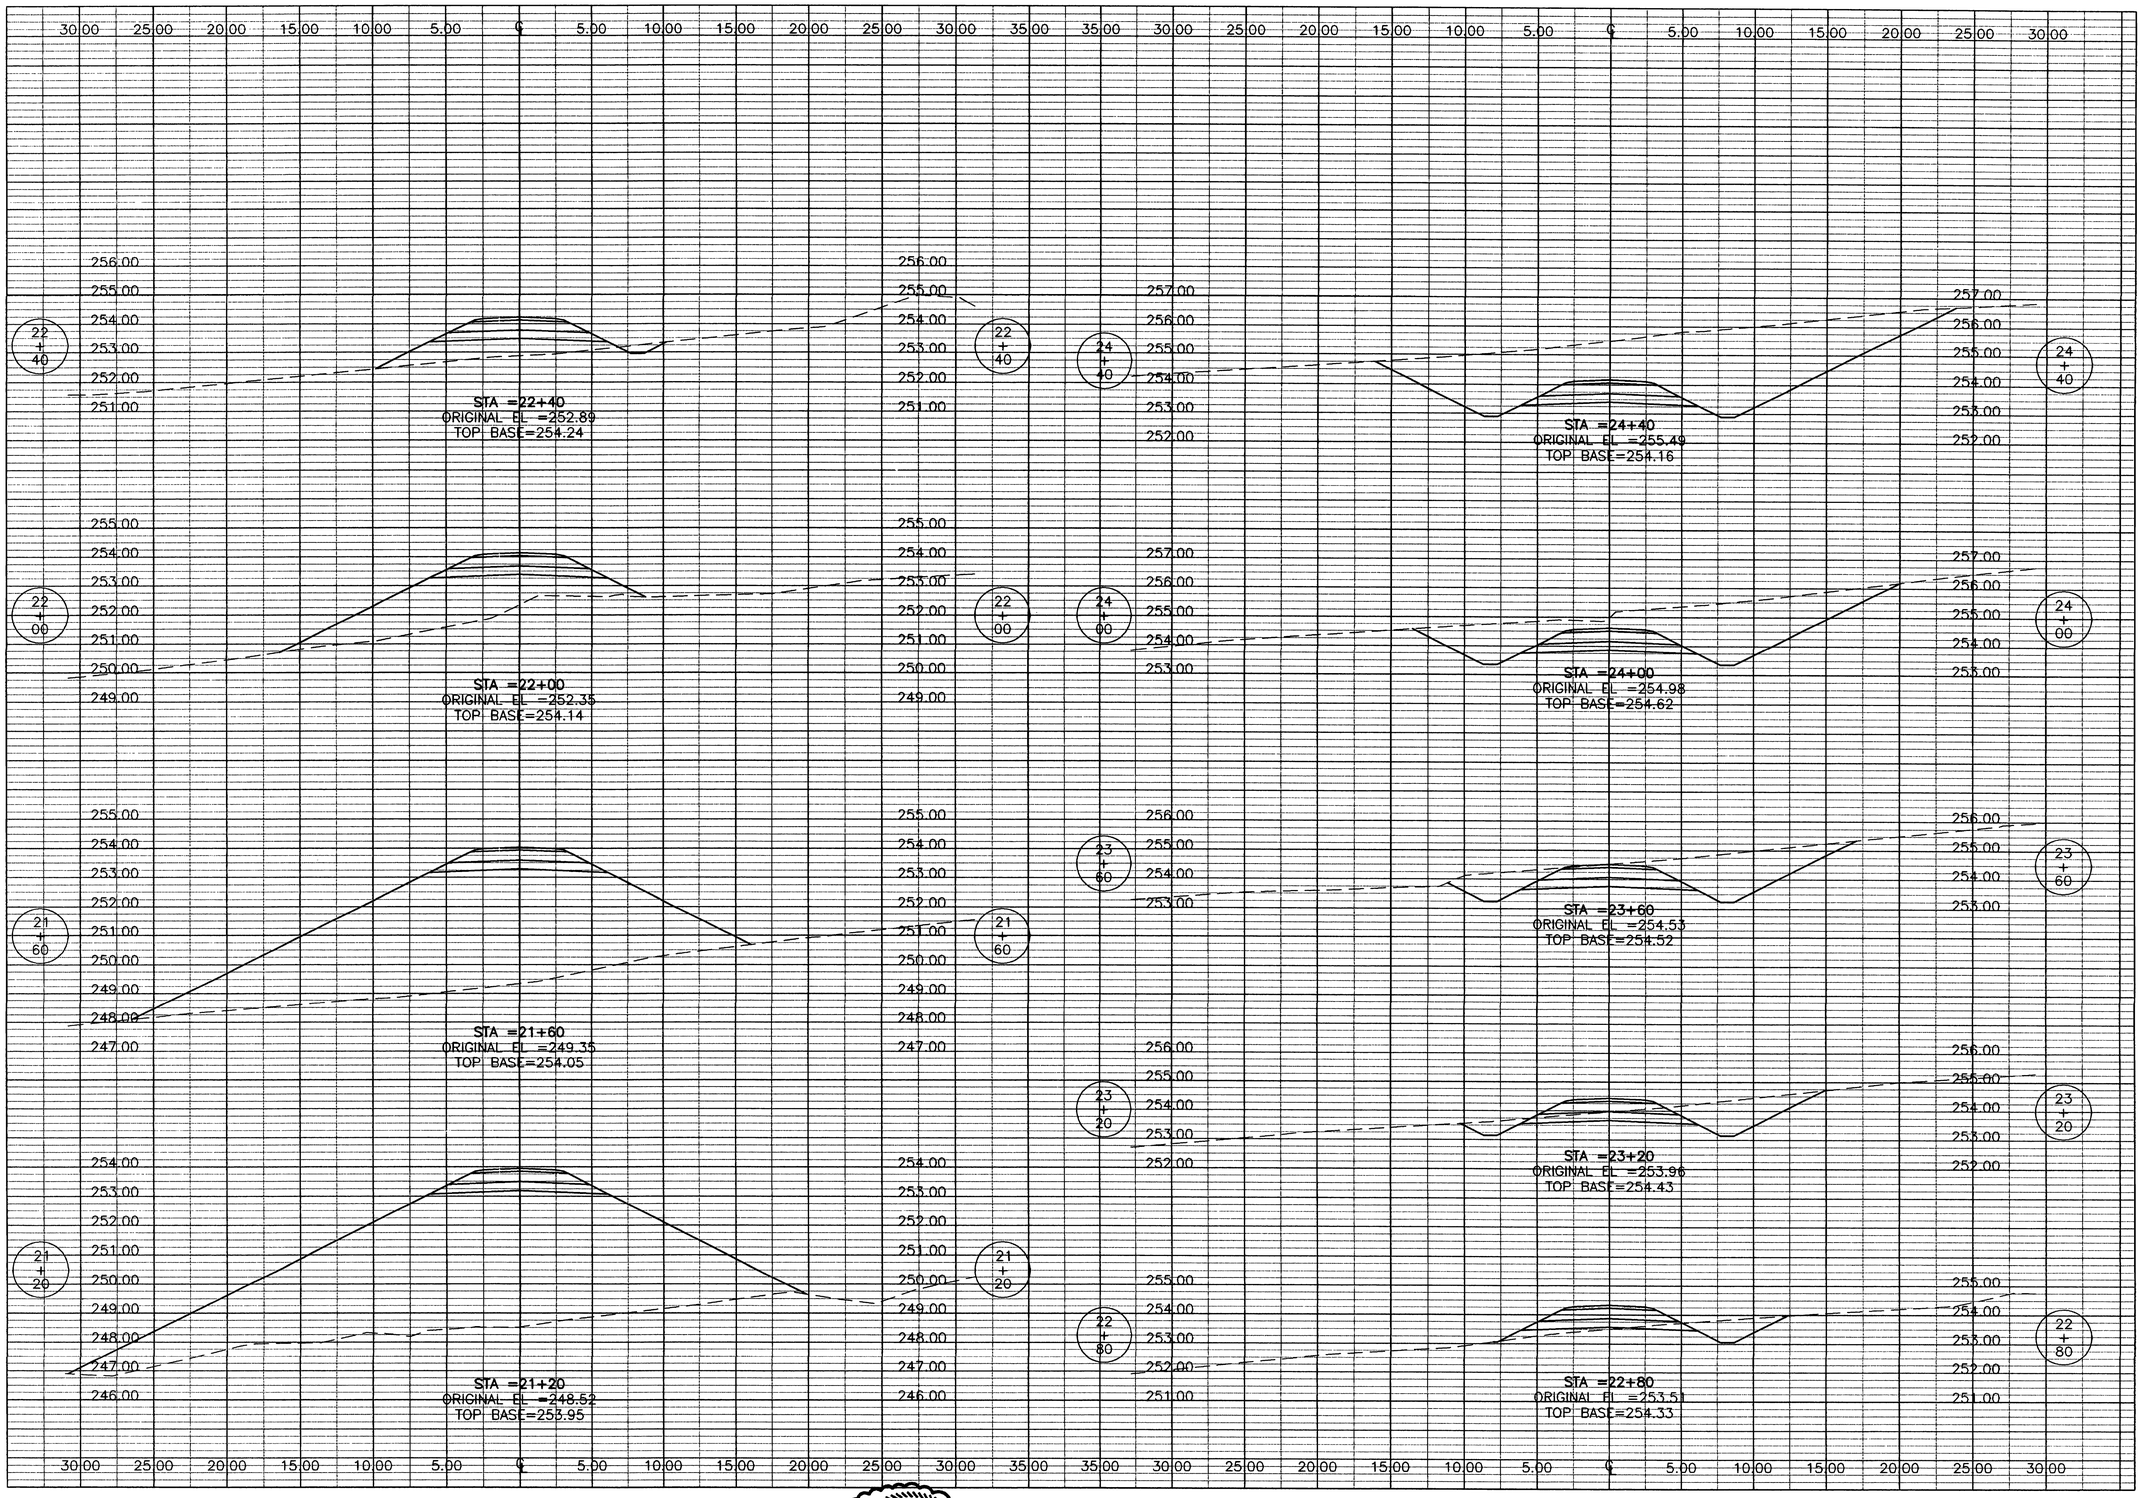

THE SEAL APPEARING ON THIS DOCUMENT WAS AUTHORIZED BY E. LAMAR FAULK ON AUGUST 8, 2001

STATE OF TEXAS — E. LAMAR FAULK — 86158 — LICENSED — PROFESSIONAL ENGINEER

NOTE:
SEE SHEET CD-1 FOR TYPICAL SECTION DETAIL.

TOP BASE
PROFILE GRADE (TOP OF SUBGRADE)

LEGEND
EXISTING GRADE
ROAD TEMPLATE

GRAPHIC SCALE
4 2 0 2 4
SCALE: 1:200 HORZ.
2 1 0 1 2
SCALE: 1:100 VERT.

US Army Corps of Engineers
FORT WORTH DISTRICT

POLYENGINEERING, INC.
ENGINEERS AND ARCHITECTS
POLYENGINEERING, INC.
1926 Bradford Avenue
Dothan, Alabama 36303
(334) 793-4700 (voice)
(334) 793-9018 (fax)

Mark	Description	Date	Appr.
A	TITLE BLOCK EDIT, ADDED SEAL	AUG 01	ELF

Date: JUNE 2001
Sol No.: DACA63-01-B-0007
Contr No.: DACA63-01-C-0016
Rev.
File name:
Plot layer:
Plot scale: AS SHOWN

Designed by: Rebecca S. Hand
Dwn by: J. Preston
Ckd by: M. Dixon
Reviewed by: Scott Faulk
Submitted by: E. Lamar Faulk

U.S. ARMY ENGINEER DISTRICT
CORPS OF ENGINEERS
FORT WORTH, TEXAS

POLYENGINEERING, INC.
ENGINEERS & ARCHITECTS
DOTHAN, ALABAMA

FORT HOOD, TEXAS
DIGITAL MULTI-PURPOSE RANGE COMPLEX (DMPRC)
PN 519915
FY 01

CROSS SECTIONS
CLABBER CREEK
TRAIL 1

Sheet reference number:
CX-6
Sheet of

Contr No. DACA63-01-C-0016

00690320

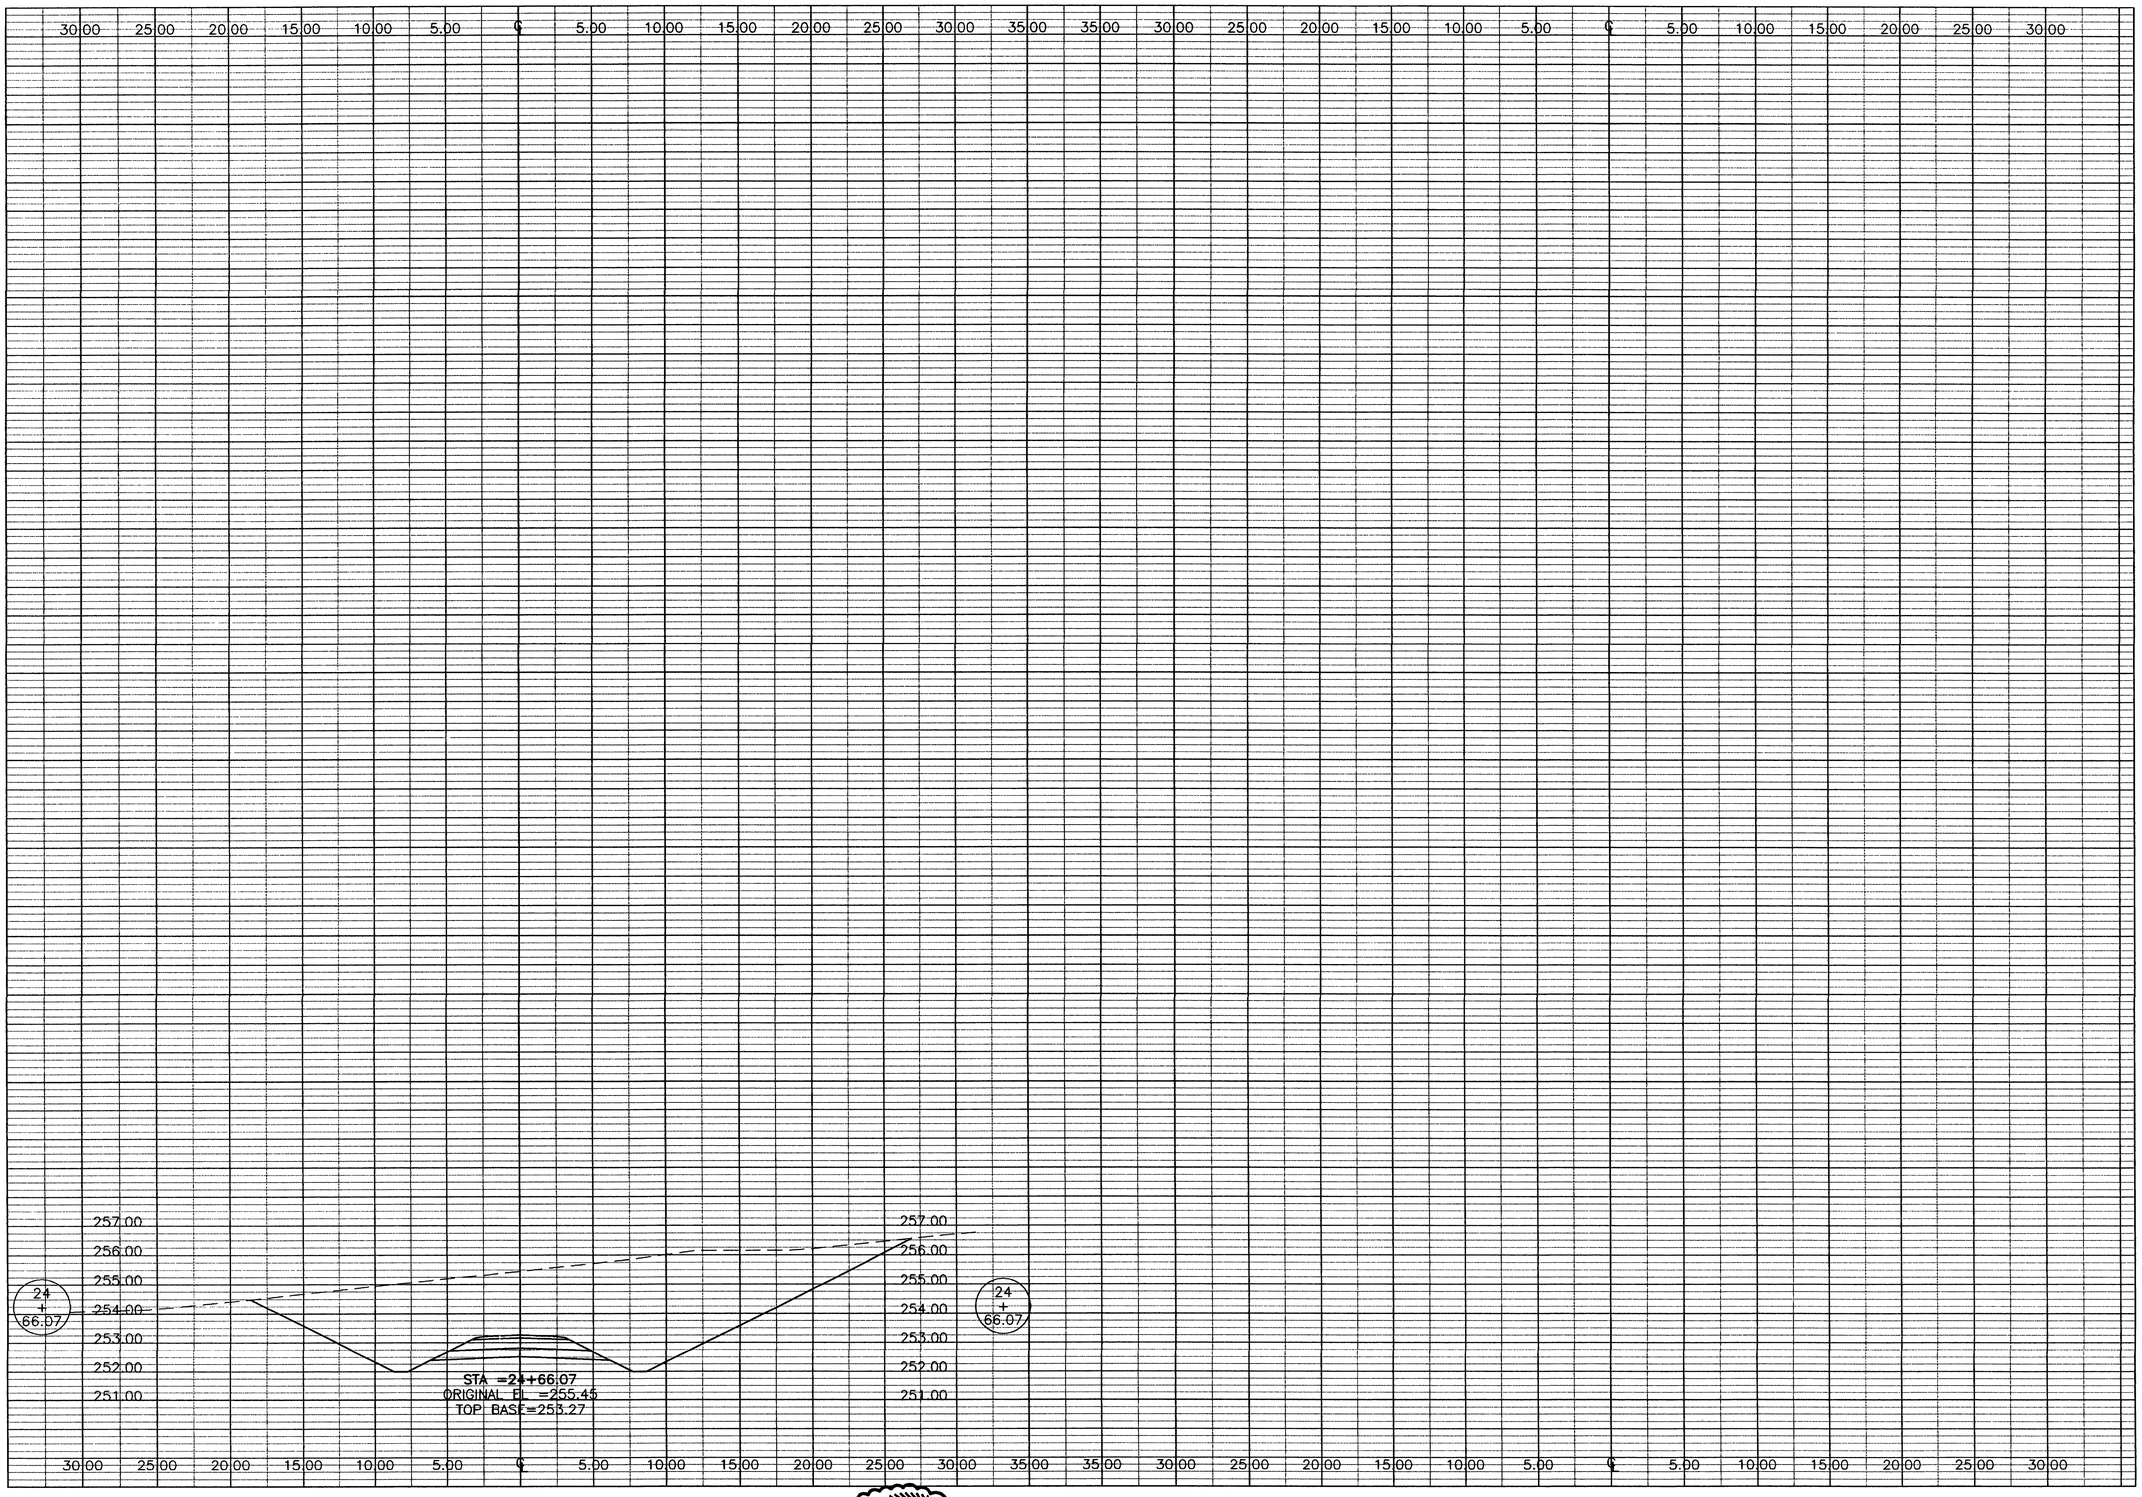

THE SEAL APPEARING ON THIS DOCUMENT WAS AUTHORIZED BY E. LAMAR FAULK ON AUGUST 8, 2001

STATE OF TEXAS
E. LAMAR FAULK
86158
LICENSED
PROFESSIONAL ENGINEER

NOTE:
SEE SHEET CD-1 FOR TYPICAL SECTION DETAIL.

TOP BASE
PROFILE GRADE (TOP OF SUBGRADE)

LEGEND
EXISTING GRADE
ROAD TEMPLATE

GRAPHIC SCALE
4 2 0 2 4
SCALE: 1:200 HORZ.
2 1 0 1 2
SCALE: 1:100 VERT.

US Army Corps of Engineers
FORT WORTH DISTRICT

POLYENGINEERING, INC.
ENGINEERS AND ARCHITECTS
POLYENGINEERING, INC.
1955 Reuland Avenue
Dothan, Alabama 36303
(334) 793-4700 (voice)
(334) 793-3618 (fax)

Mark	Description	Date	Appr.
1	TITLE BLOCK EDIT, ADDED SEAL	AUG 01	ELF

Date: 18 JUNE 2001
Rev.
Sol No. DACA63-01-B-0007
Contr No. DACA63-01-C-0016
File name:
Plot date:
Plot scale: AS SHOWN

Designed by: Rebecca S. Hand
Dwn by: J. Peeden
Ckd by: M. Dixon
Reviewed by: Scott Faulk
Submitted by: E. Lamar Faulk

U.S. ARMY ENGINEER DISTRICT
CORPS OF ENGINEERS
FORT WORTH, TEXAS

POLYENGINEERING, INC.
ENGINEERS & ARCHITECTS
DOTHAN, ALABAMA

FORT HOOD, TEXAS
DIGITAL MULTI-PURPOSE RANGE COMPLEX (DMPRC)
PN 51915
FY 01

CROSS SECTIONS
CLABBER CREEK
TRAIL 1

Sheet reference number:
CX-7
Sheet of

Contr No. DACA63-01-C-0016

00690330

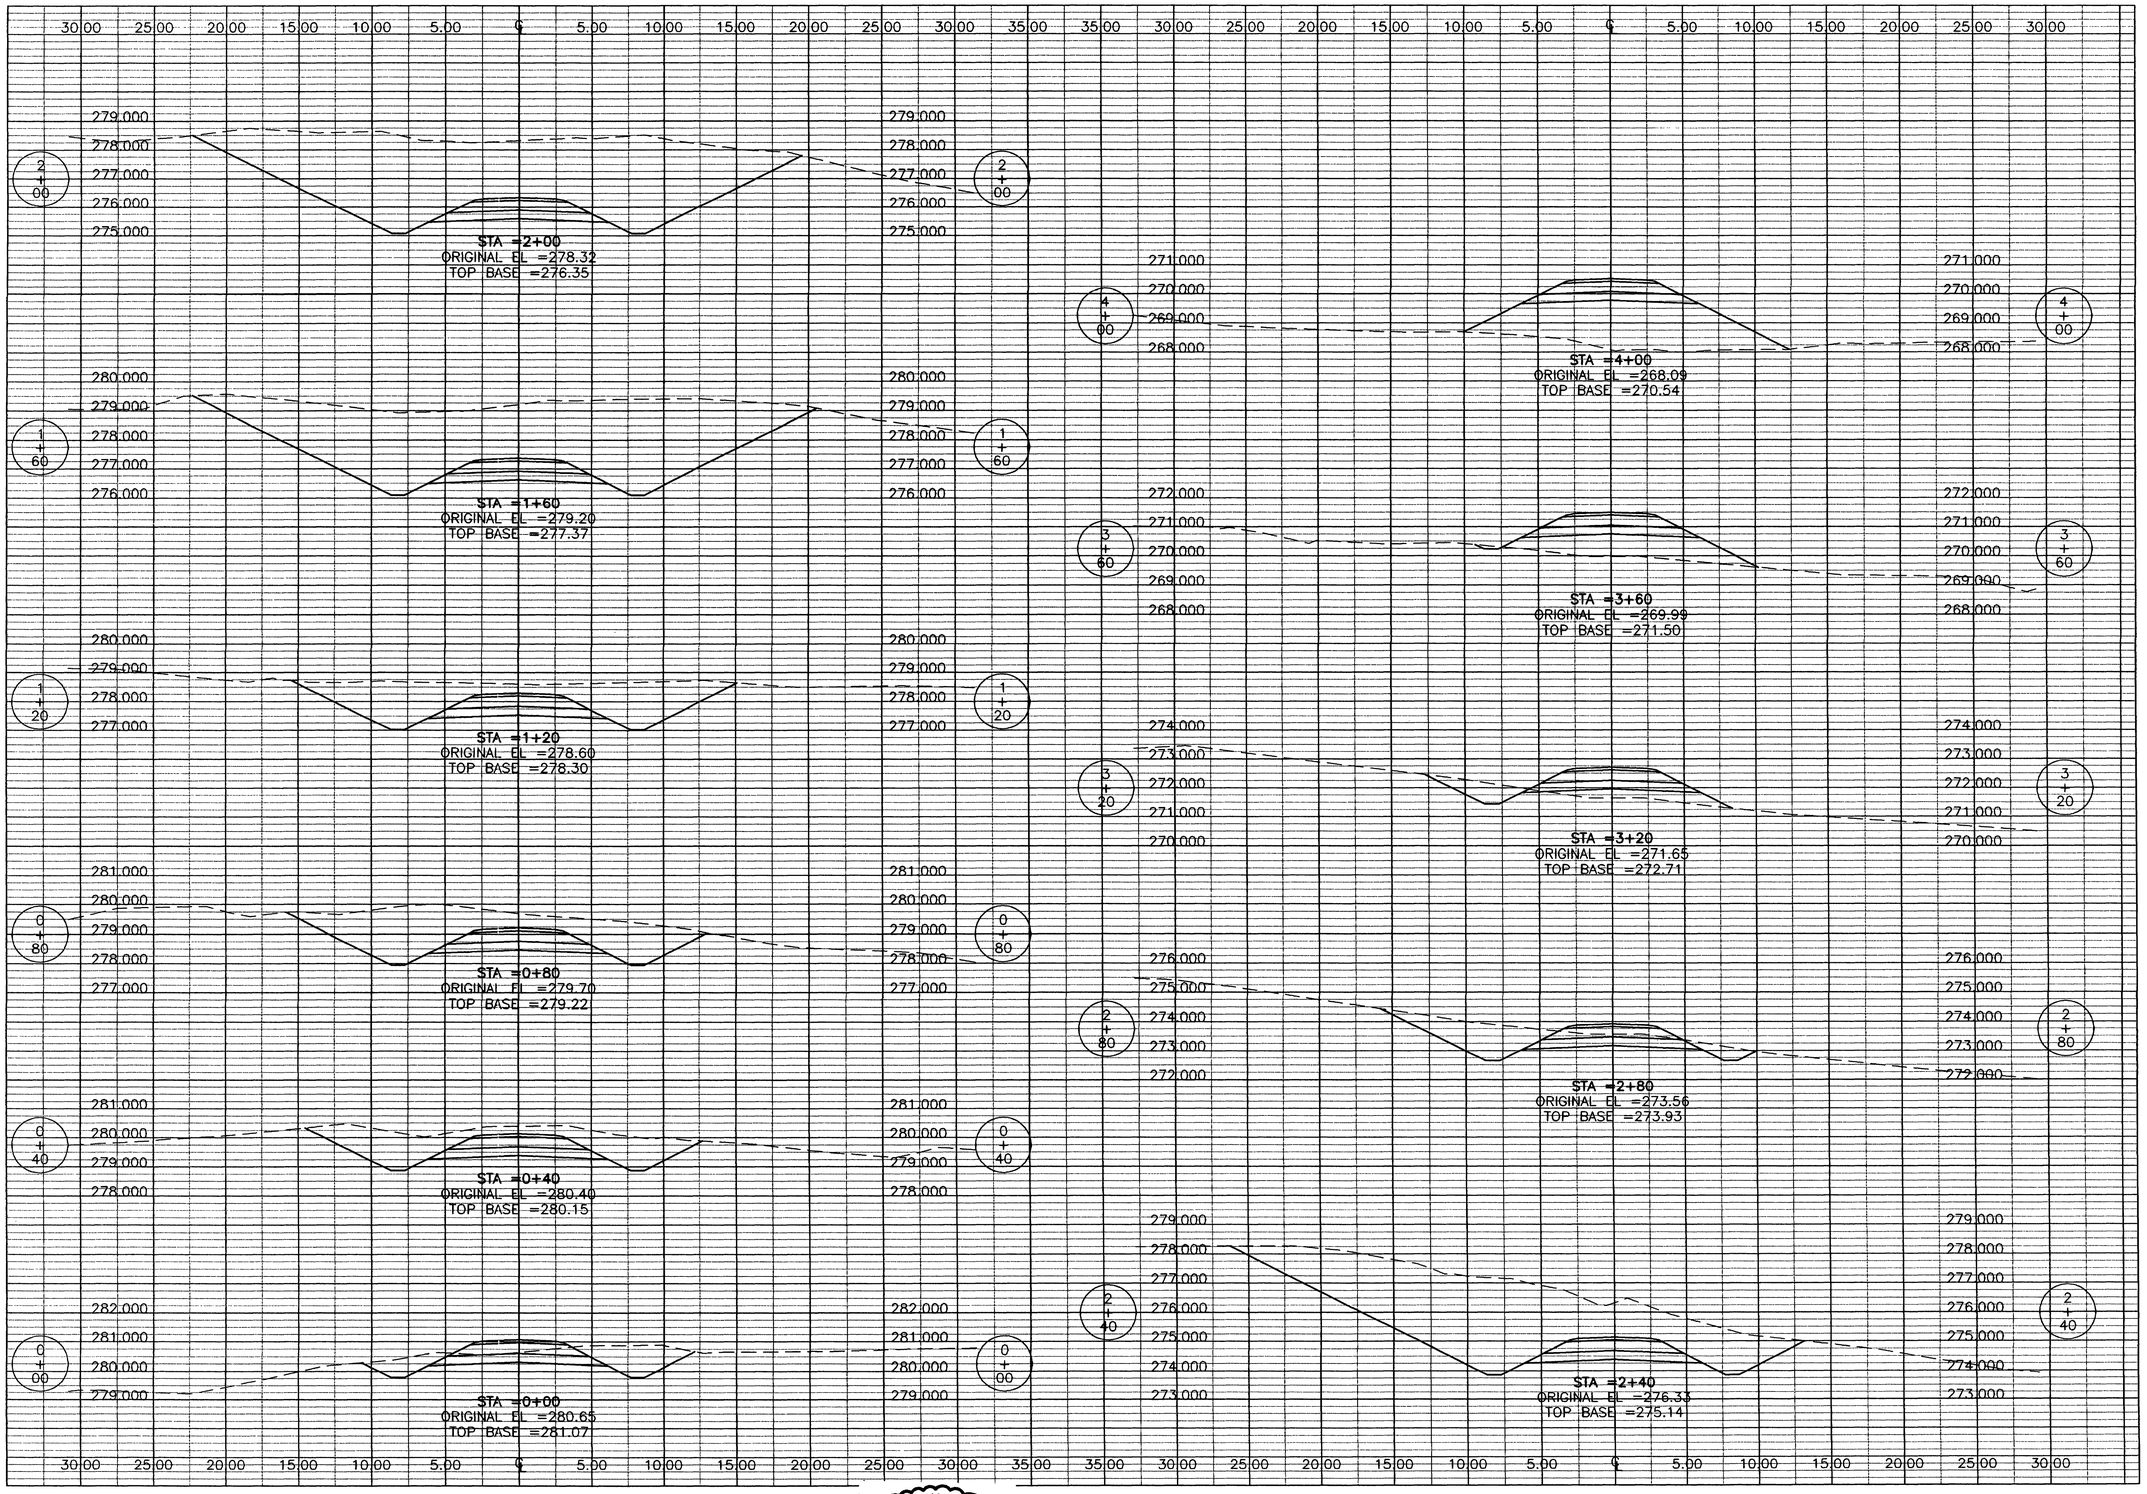

THE SEAL APPEARING ON THIS DOCUMENT WAS AUTHORIZED BY E. LAMAR FAULK ON AUGUST 8, 2001

STATE OF TEXAS — E. LAMAR FAULK — 86158 — LICENSED — PROFESSIONAL ENGINEER

NOTE:
SEE SHEET CD-1 FOR TYPICAL SECTION DETAIL.

TOP BASE
PROFILE GRADE (TOP OF SUBGRADE)

LEGEND
EXISTING GRADE
ROAD TEMPLATE

GRAPHIC SCALE
SCALE: 1:200 HORZ.
SCALE: 1:100 VERT.

US Army Corps of Engineers
FORT WORTH DISTRICT

POLYENGINEERING, INC.
ENGINEERS & ARCHITECTS
1905 Headland Avenue
Dothan, Alabama 36303
(334) 793-4700 (voice)
(334) 793-8016 (fax)

Mark	Description	Date	Appr.
1	TITLE BLOCK EDIT, ADDED SEAL	AUG 01	ELF

Designed by: Rebecca S. Hand
Dwn by: J. Peeden
Ckd by: M. Dixon
Reviewed by: Scott Faulk
Submitted by: E. Lamar Faulk
Date: 19 JUNE 2001
Rev.
Sol No. DACA63-01-B-0007
Contr. No. DACA63-01-C-0016
File name:
Plot date:
Plot scale: AS SHOWN

U.S. ARMY ENGINEER DISTRICT
CORPS OF ENGINEERS
FORT WORTH, TEXAS

POLYENGINEERING, INC.
ENGINEERS & ARCHITECTS
DOTHAN, ALABAMA

FORT HOOD, TEXAS
DIGITAL MULTI-PURPOSE RANGE COMPLEX (DMPRC)
PN 519115
FY 01

CROSS SECTIONS
CLABBER CREEK
TRAIL 2

Sheet reference number:
CX-8
Sheet of

Contr No. DACA63-01-C-0016

00690340

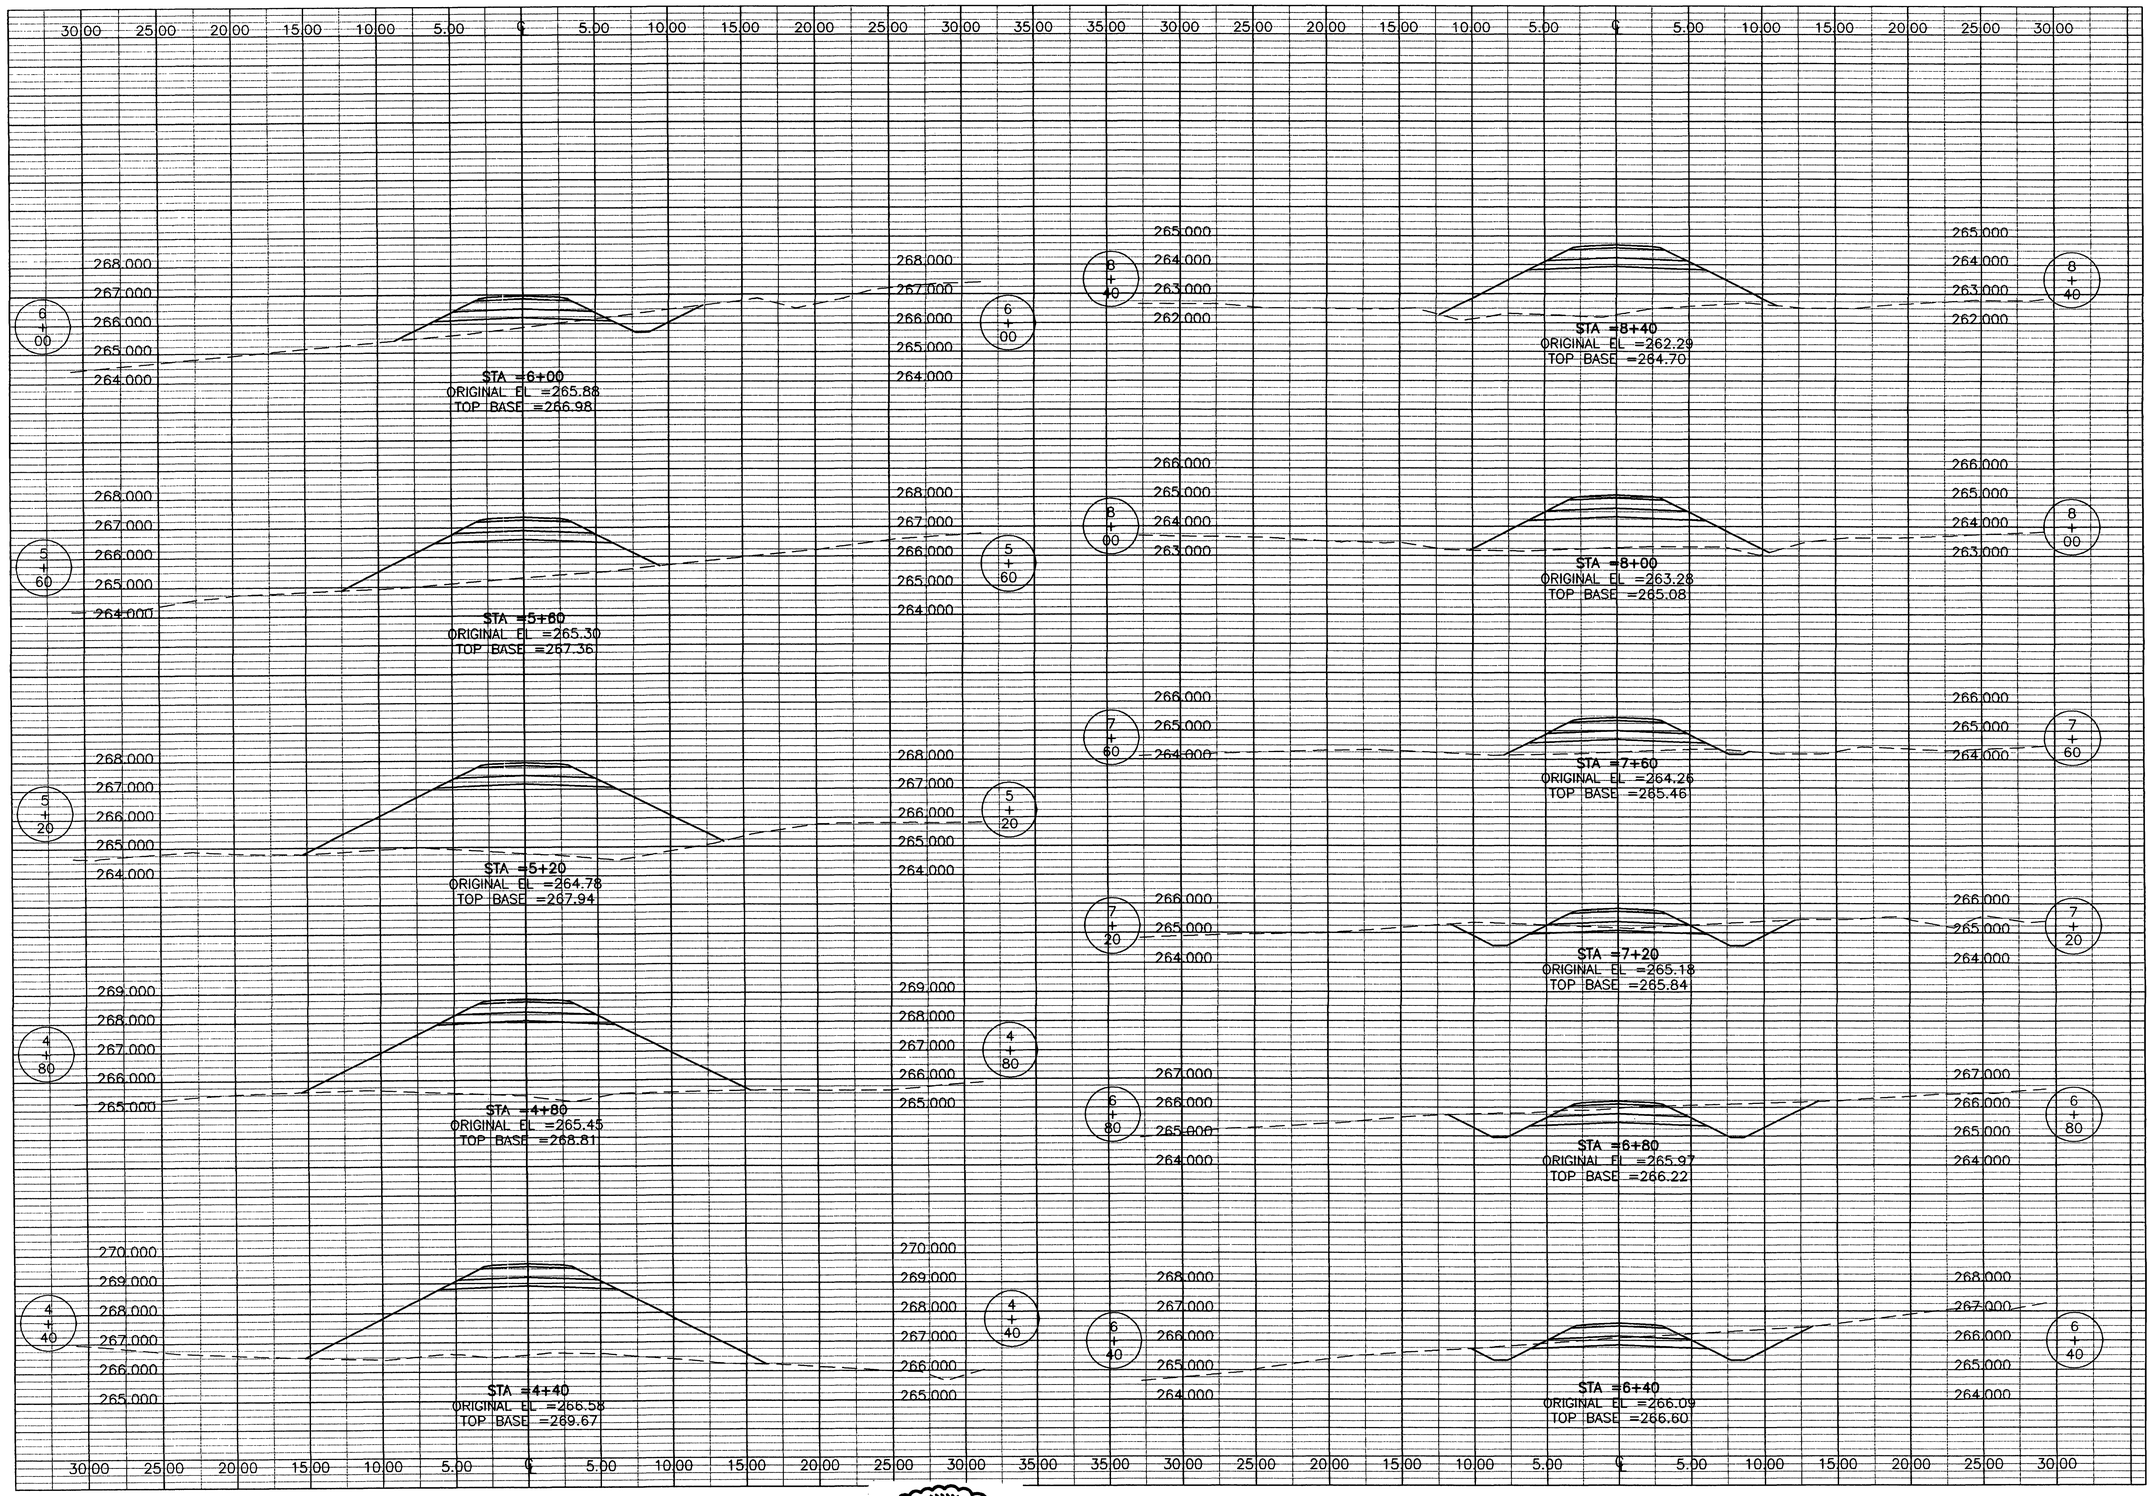

THE SEAL APPEARING ON THIS DOCUMENT WAS AUTHORIZED BY E. LAMAR FAULK ON AUGUST 8, 2001

STATE OF TEXAS
E. LAMAR FAULK
86158
LICENSED
PROFESSIONAL ENGINEER

NOTE:
SEE SHEET CD-1 FOR TYPICAL SECTION DETAIL.

TOP BASE
PROFILE GRADE (TOP OF SUBGRADE)

LEGEND
EXISTING GRADE
ROAD TEMPLATE

GRAPHIC SCALE
4 2 0 2 4
SCALE: 1:200 HORZ.
2 1 0 1 2
SCALE: 1:100 VERT.

US Army Corps of Engineers
FORT WORTH DISTRICT

POLYENGINEERING, INC.
1000 Headland Avenue
Dothan, Alabama 36303
(334) 793-6700 (voice)
(334) 793-9616 (fax)

Mark	Description	Date	Appr.
3	TITLE BLOCK EDIT, ADDED SEAL	AUG 01	ELF

Date: 18 JUNE 2001
Rev.
Sol No. DACA63-01-B-0007
Contr No. DACA63-01-C-0016
Designed by: Rebecca S. Hand
Dwn by: J. Peaden
Ckd by: M. Dixon
Reviewed by: Scott Faulk
Submitted by: E. Lamar Faulk
File name:
Plot date:
Plot scale: AS SHOWN

U.S. ARMY ENGINEER DISTRICT
CORPS OF ENGINEERS
FORT WORTH, TEXAS

POLYENGINEERING, INC.
ENGINEERS & ARCHITECTS
DOTHAN, ALABAMA

FORT HOOD, TEXAS
DIGITAL MULTI-PURPOSE RANGE COMPLEX (DMPRC)
PN 51915
FY 01

CROSS SECTIONS
CLABBER CREEK
TRAIL 2

Sheet reference number:
CX-9
Sheet of

Contr No. DACA63-01-C-0016

00690350

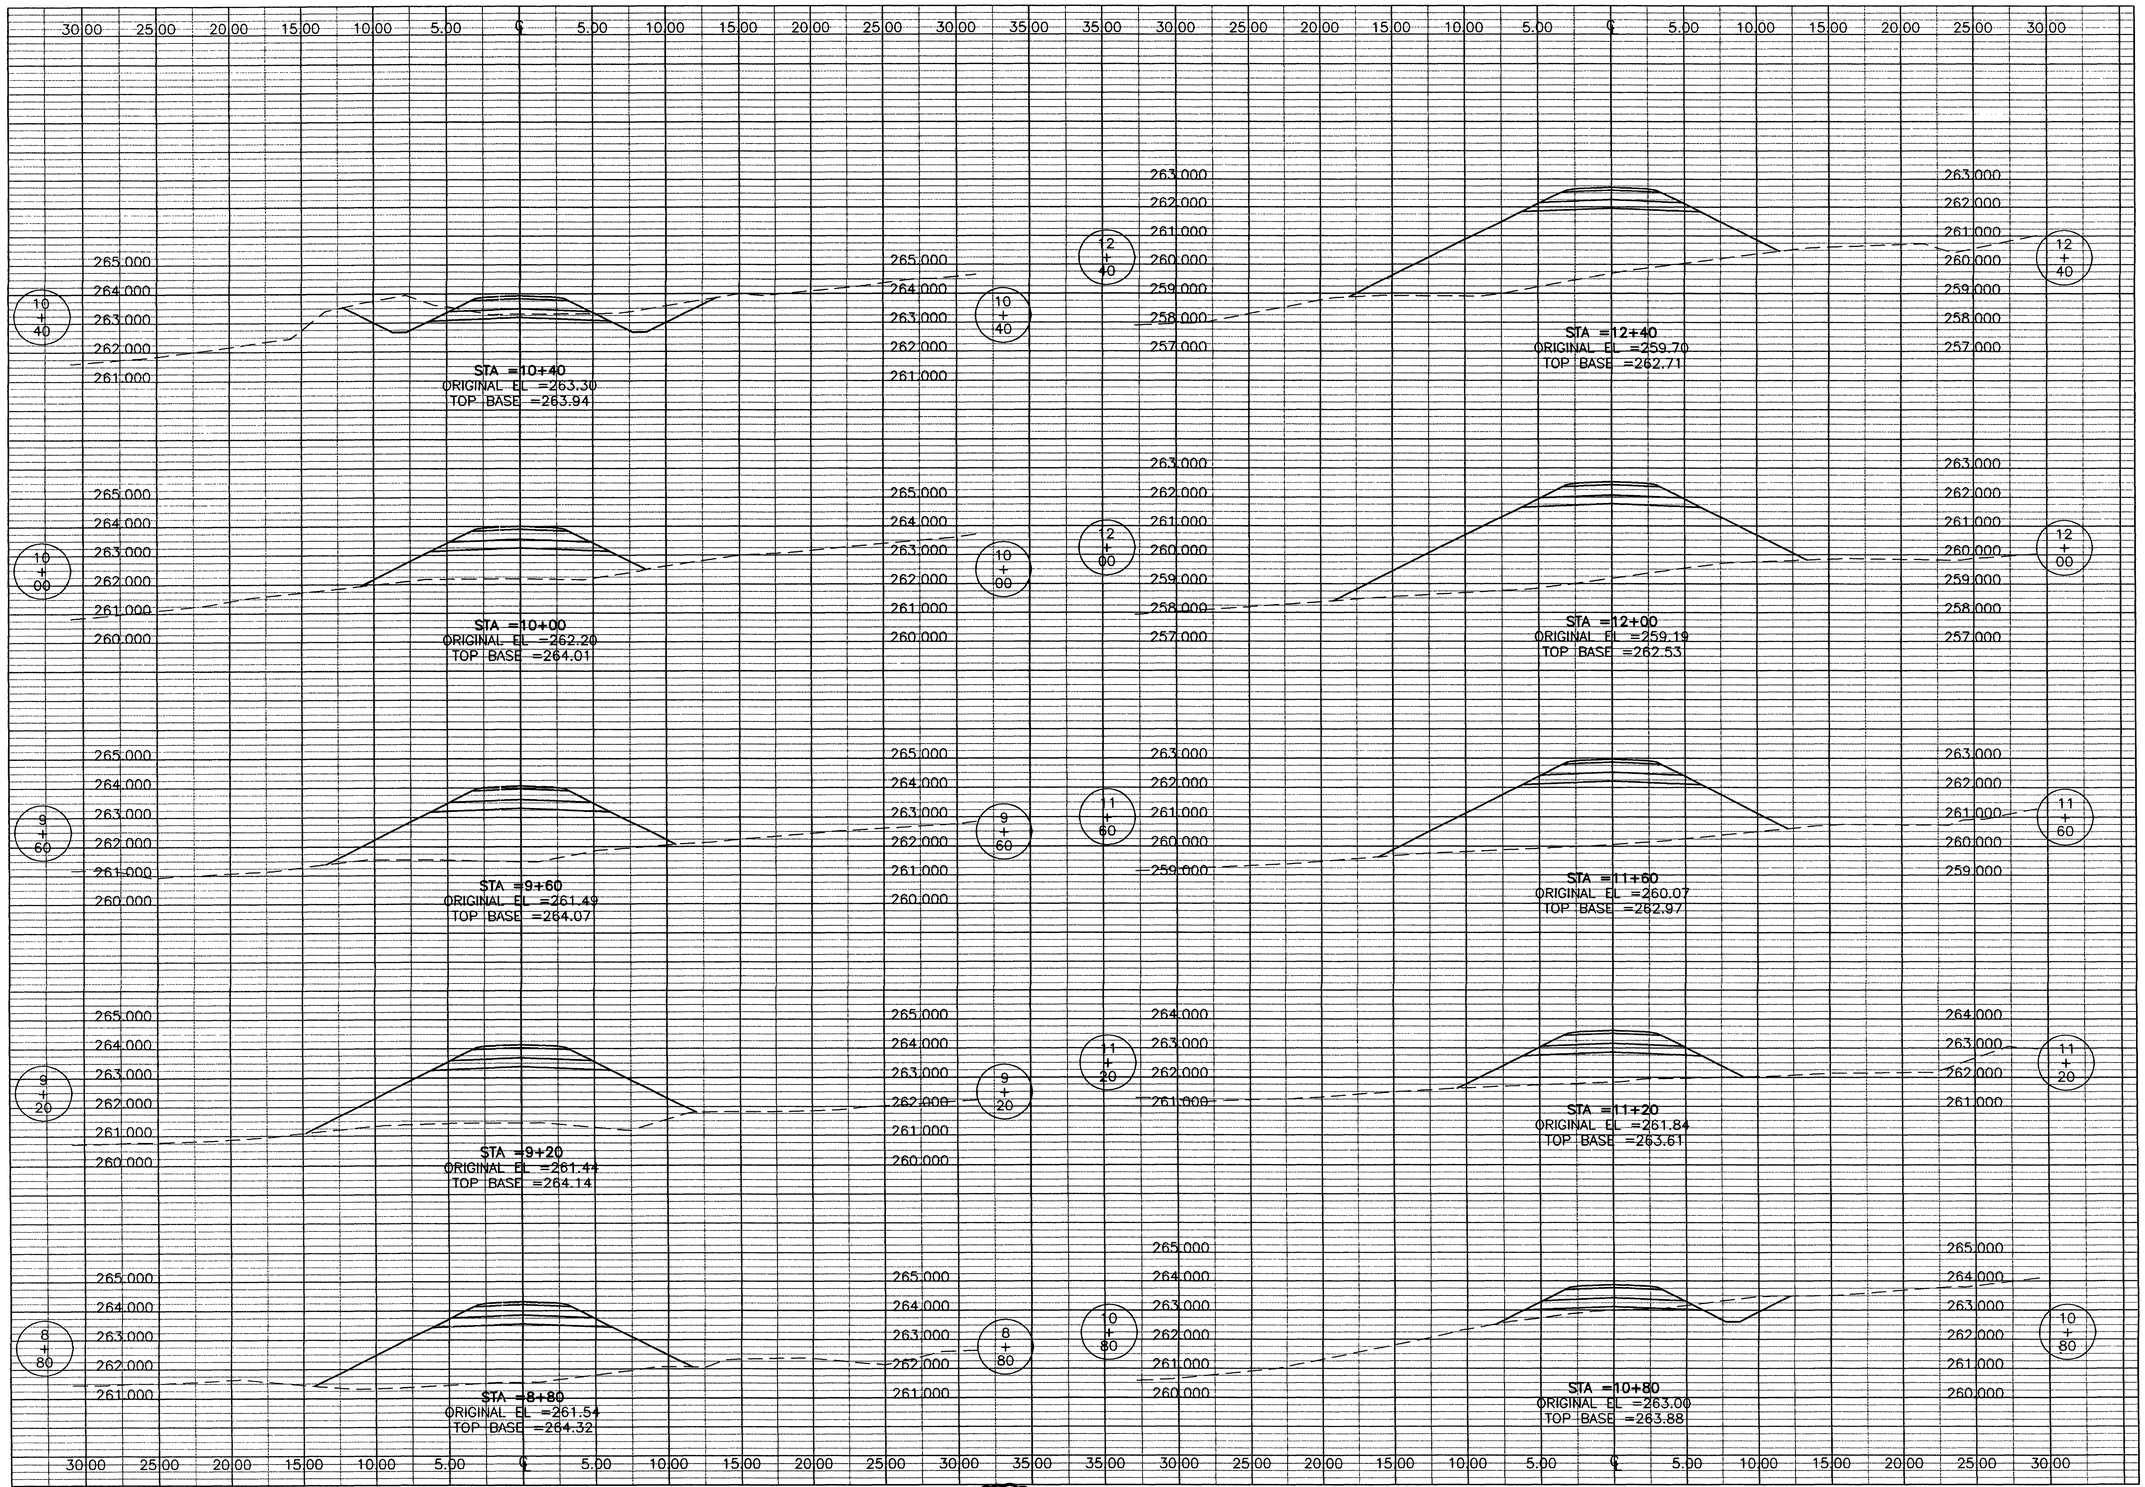

THE SEAL APPEARING ON THIS DOCUMENT WAS AUTHORIZED BY E. LAMAR FAULK ON AUGUST 8, 2001

STATE OF TEXAS
E. LAMAR FAULK
86158
LICENSED
PROFESSIONAL ENGINEER

NOTE:
SEE SHEET CD-1 FOR TYPICAL SECTION DETAIL.

TOP BASE
PROFILE GRADE (TOP OF SUBGRADE)

LEGEND
EXISTING GRADE
ROAD TEMPLATE

GRAPHIC SCALE
SCALE: 1:200 HORZ.
SCALE: 1:100 VERT.

US Army Corps of Engineers
FORT WORTH DISTRICT

POLYENGINEERING, INC.
ENGINEERS & ARCHITECTS
POLYENGINEERING, INC.
1905 Headland Avenue
Dothan, Alabama 36303
(334) 793-4700 (voice)
(334) 793-8815 (fax)

Mark	Description	Date	Appr.
3	TITLE BLOCK EDIT, ADDED SEAL	AUG 01	ELF

Date: 19 JUNE 2001
Rev.
Sol No. DACA63-01-B-0007
Contr No. DACA63-01-C-0016
File name:
Plot date:
Plot scale: AS SHOWN

Designed by: Rebecca S. Hand
Dwn by: J. Peaden
Ckd by: M. Dixon
Reviewed by: Scott Faulk
Submitted by: E. Lamar Faulk

U.S. ARMY ENGINEER DISTRICT
CORPS OF ENGINEERS
FORT WORTH, TEXAS

POLYENGINEERING, INC.
ENGINEERS & ARCHITECTS
DOTHAN, ALABAMA

FORT HOOD, TEXAS
DIGITAL MULTI-PURPOSE RANGE COMPLEX (DMPRC), FY 01
PN 51915

CROSS SECTIONS
CLABBER CREEK
TRAIL 2

Sheet reference number:
CX-10
Sheet of

Contr No. DACA63-01-C-0016

00690360