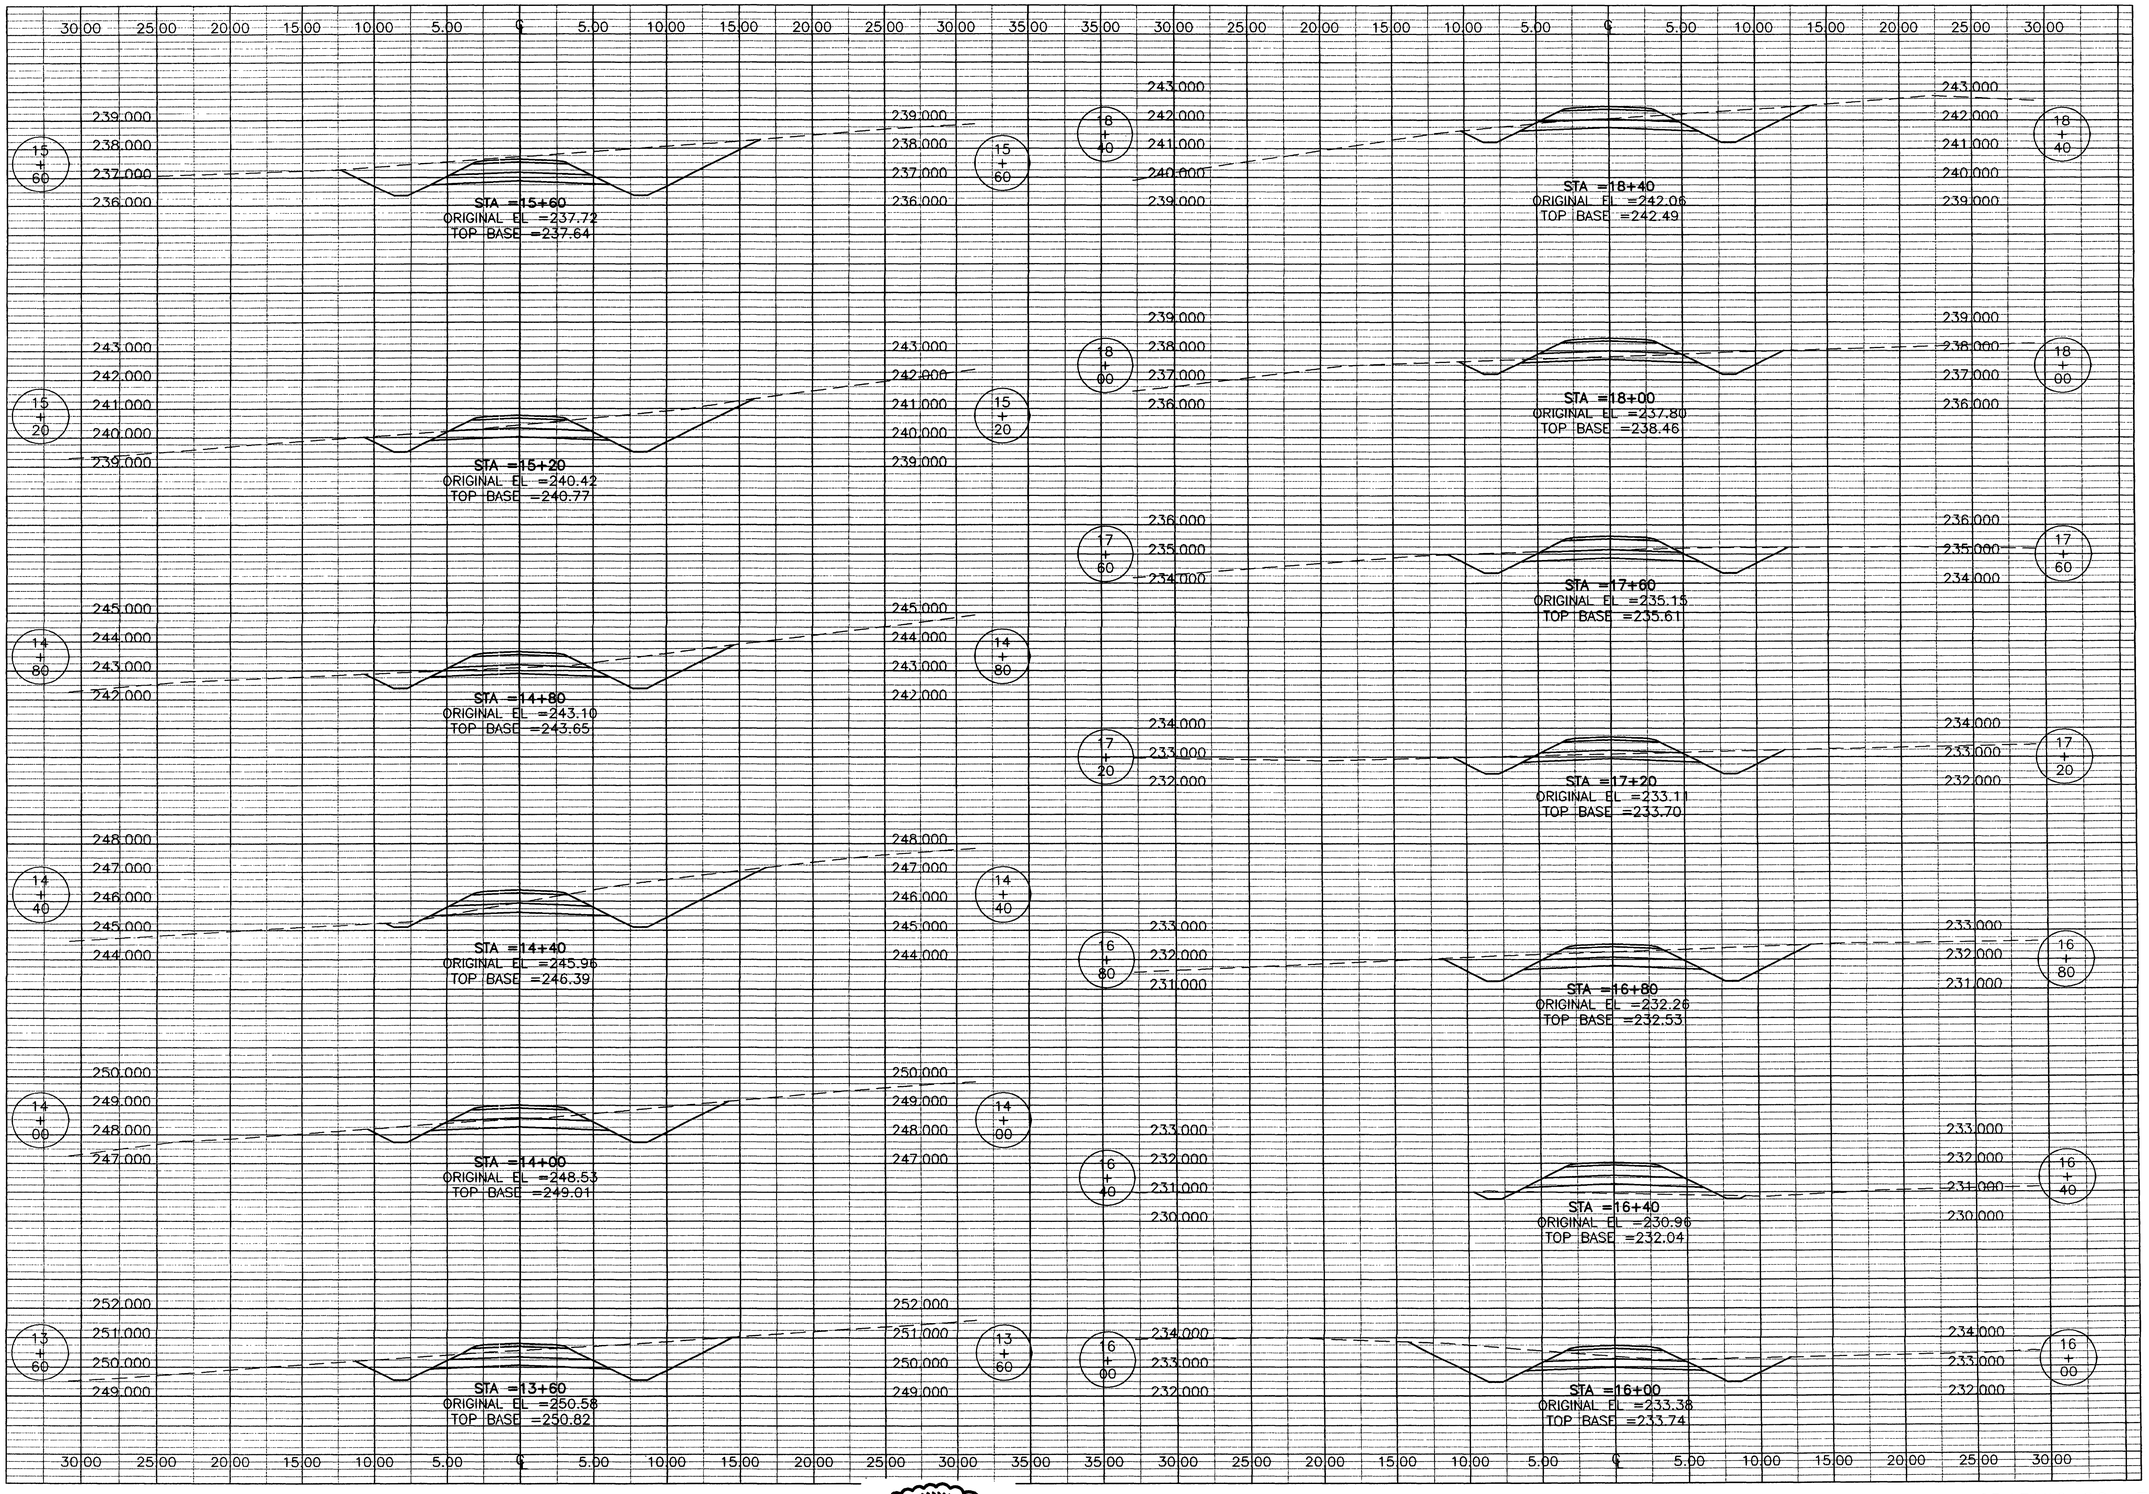

THE SEAL APPEARING ON THIS DOCUMENT WAS AUTHORIZED BY E. LAMAR FAULK ON AUGUST 8, 2001

STATE OF TEXAS · E. LAMAR FAULK · 56158 · LICENSED · PROFESSIONAL ENGINEER

NOTE:
SEE SHEET CD-1 FOR TYPICAL SECTION DETAIL.

TOP BASE
PROFILE GRADE (TOP OF SUBGRADE)

LEGEND
EXISTING GRADE
ROAD TEMPLATE

GRAPHIC SCALE
4 2 0 2 4
SCALE: 1:200 HORZ.
2 1 0 1 2
SCALE: 1:100 VERT.

US Army Corps of Engineers
FORT WORTH DISTRICT

POLYENGINEERING, INC.
ENGINEERS AND ARCHITECTS
POLYENGINEERING, INC.
1508 Headland Avenue
Dothan, Alabama 36303
(334) 793-2700 (voice)
(334) 793-2010 (fax)

Mark	Description	Date	Appr.
1	TITLE BLOCK EDIT, ADDED SEAL	AUG 01	ELF

Date: 19 JUNE 2001
Rev.
Sol No. DACA63-01-B-0007
Contr No. DACA63-01-C-0016
File name:
Plot date:
Plot scale: AS SHOWN

Designed by: Rebecca S. Hand
Dwn by: J. Peeden
Ckd by: M. Dixon
Reviewed by: Scott Faulk
Submitted by: E. Lamar Faulk

U.S. ARMY ENGINEER DISTRICT
CORPS OF ENGINEERS
FORT WORTH, TEXAS

POLYENGINEERING, INC.
ENGINEERS & ARCHITECTS
DOTHAN, ALABAMA

FORT HOOD, TEXAS
DIGITAL MULTI-PURPOSE RANGE COMPLEX
PN 51915
FY 01

CROSS SECTIONS
JACK MOUNTAIN TRAIL 4

Sheet reference number:
CX-47
Sheet of

Contr No. DACA63-01-C-0016

00690730

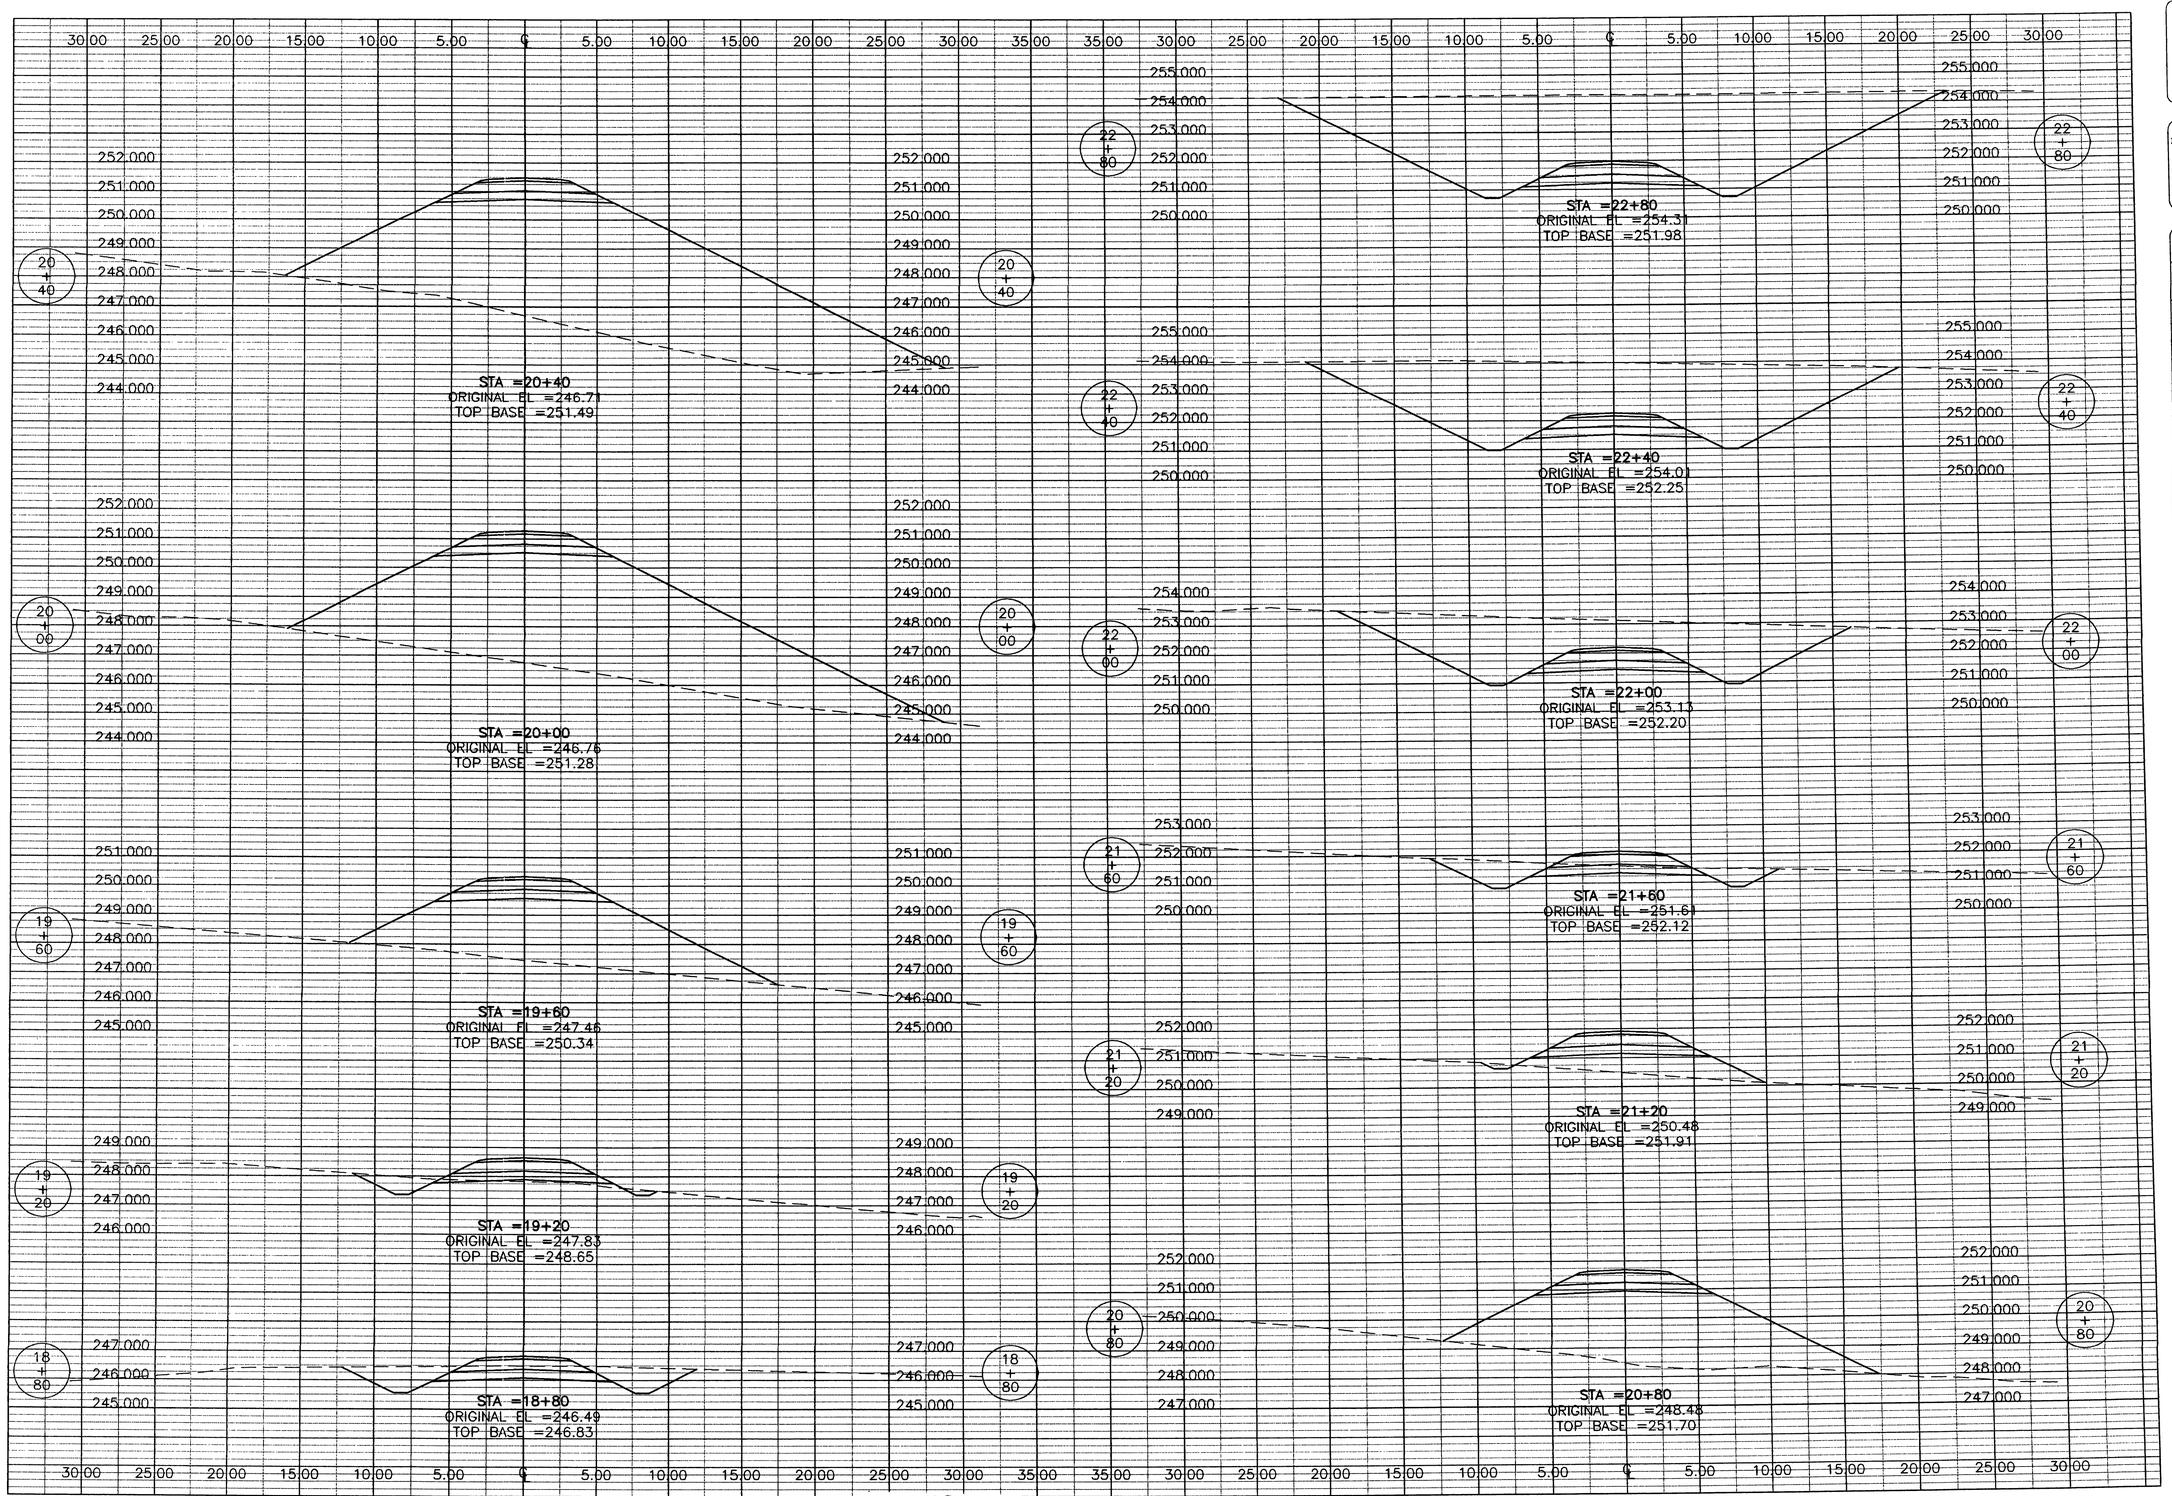

THE SEAL APPEARING ON THIS DOCUMENT WAS AUTHORIZED BY E. LAMAR FAULK ON AUGUST 8, 2001

STATE OF TEXAS — E. LAMAR FAULK — 86158 — LICENSED — PROFESSIONAL ENGINEER

NOTE:
SEE SHEET CD-1 FOR TYPICAL SECTION DETAIL.

TOP BASE
PROFILE GRADE (TOP OF SUBGRADE)

LEGEND
EXISTING GRADE
ROAD TEMPLATE

GRAPHIC SCALE
4 2 0 2 4
SCALE: 1:200 HORZ.
2 1 0 1 2
SCALE: 1:100 VERT.

US Army Corps of Engineers
FORT WORTH DISTRICT

POLYENGINEERING, INC.
ENGINEERS AND ARCHITECTS
POLYENGINEERING, INC.
1005 Medland Avenue
Dothan, Alabama 36303
(334) 793-4700 (voice)
(334) 793-9018 (fax)

Mark	Description	Date	Appr.
3	TITLE BLOCK EDIT, ADDED SEAL	AUG 01	ELF

Rev.
Date: 18 JUNE 2001
Sol No. DACA63-01-B-0007
Contr No. DACA63-01-D-0018
File name:
Plot date:
Plot scale: AS SHOWN

Designed by: Rebecca S. Hand
Dwn by: J. Peeden
Ckd by: M. Dixon
Reviewed by: Scott Faulk
Submitted by: E. Lamar Faulk

U.S. ARMY ENGINEER DISTRICT
CORPS OF ENGINEERS
FORT WORTH, TEXAS

POLYENGINEERING, INC.
ENGINEERS & ARCHITECTS
DOTHAN, ALABAMA

FORT HOOD, TEXAS
DIGITAL MULTI-PURPOSE RANGE COMPLEX (DMPRC)
PN 519115 FY 01

CROSS SECTIONS
JACK MOUNTAIN
TRAIL 4

Sheet reference number:
CX-48
Sheet of

Contr No. DACA63-01-C-0016

00690720

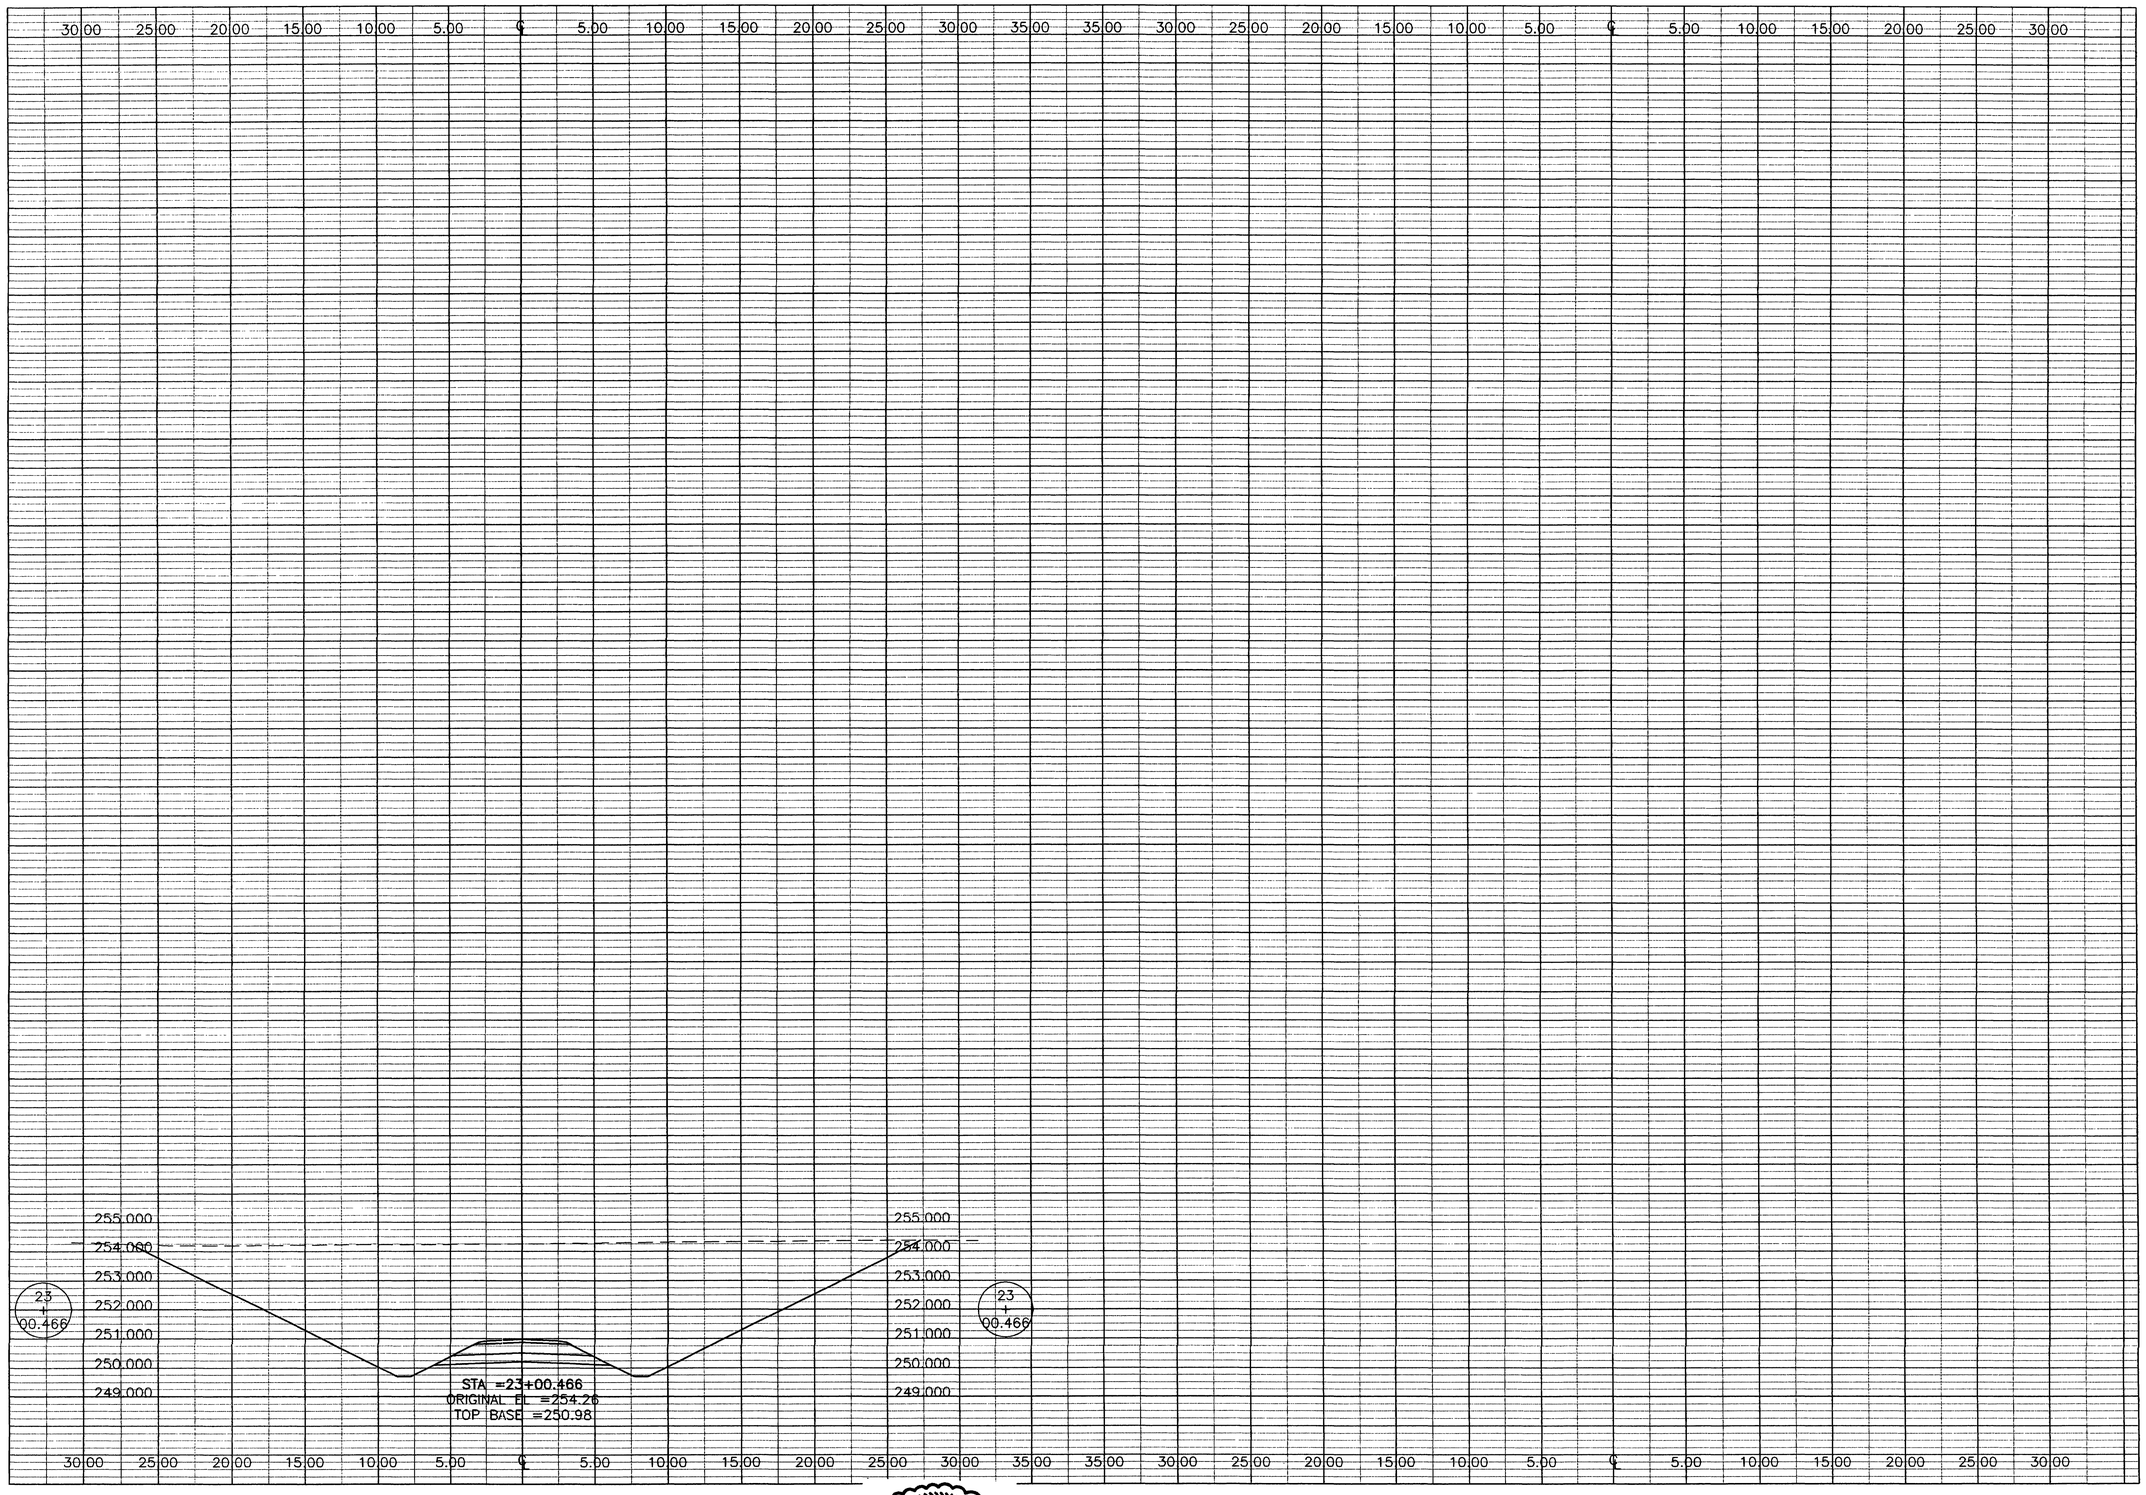

THE SEAL APPEARING ON THIS DOCUMENT WAS AUTHORIZED BY E. LAMAR FAULK ON AUGUST 8, 2001

STATE OF TEXAS
E. LAMAR FAULK
86158
LICENSED
PROFESSIONAL ENGINEER

NOTE:
SEE SHEET CD-1 FOR TYPICAL SECTION DETAIL.

TOP BASE
PROFILE GRADE (TOP OF SUBGRADE)

LEGEND
EXISTING GRADE
ROAD TEMPLATE

GRAPHIC SCALE
4 2 0 2 4
SCALE: 1:200 HORZ.
2 1 0 1 2
SCALE: 1:100 VERT.

US Army Corps of Engineers
FORT WORTH DISTRICT

POLYENGINEERING, INC.
ENGINEERS AND ARCHITECTS
POLYENGINEERING, INC.
1905 Boulevard Avenue
Dothan, Alabama 36303
(334) 793-4700 (voice)
(334) 793-4918 (fax)

Mark	Description	Date	Appr.
3	TITLE BLOCK EDIT, ADDED SEAL	AUG 01	E.F

Designed by: Rebecca S. Hand
Drn by: J. Preston
Chkd by: M. Dixon
Reviewed by: Scott Faulk
Submitted by: E. Lamar Faulk
Date: 13 JUNE 2001
Sol. No. DACA63-01-B-0007
Contr. No. DACA63-01-C-0016
Plot date:
Plot scale: AS SHOWN
Rev.

U.S. ARMY ENGINEER DISTRICT
CORPS OF ENGINEERS
FORT WORTH, TEXAS

POLYENGINEERING, INC.
ENGINEERS & ARCHITECTS
DOTHAN, ALABAMA

FORT HOOD, TEXAS
DIGITAL MULTI-PURPOSE RANGE COMPLEX (DMPRC)
PN 519915
FY 01

CROSS SECTIONS
JACK MOUNTAIN TRAIL 4

Sheet reference number:
CX-49
Sheet of

Contr No. DACA63-01-C-0016

00690750

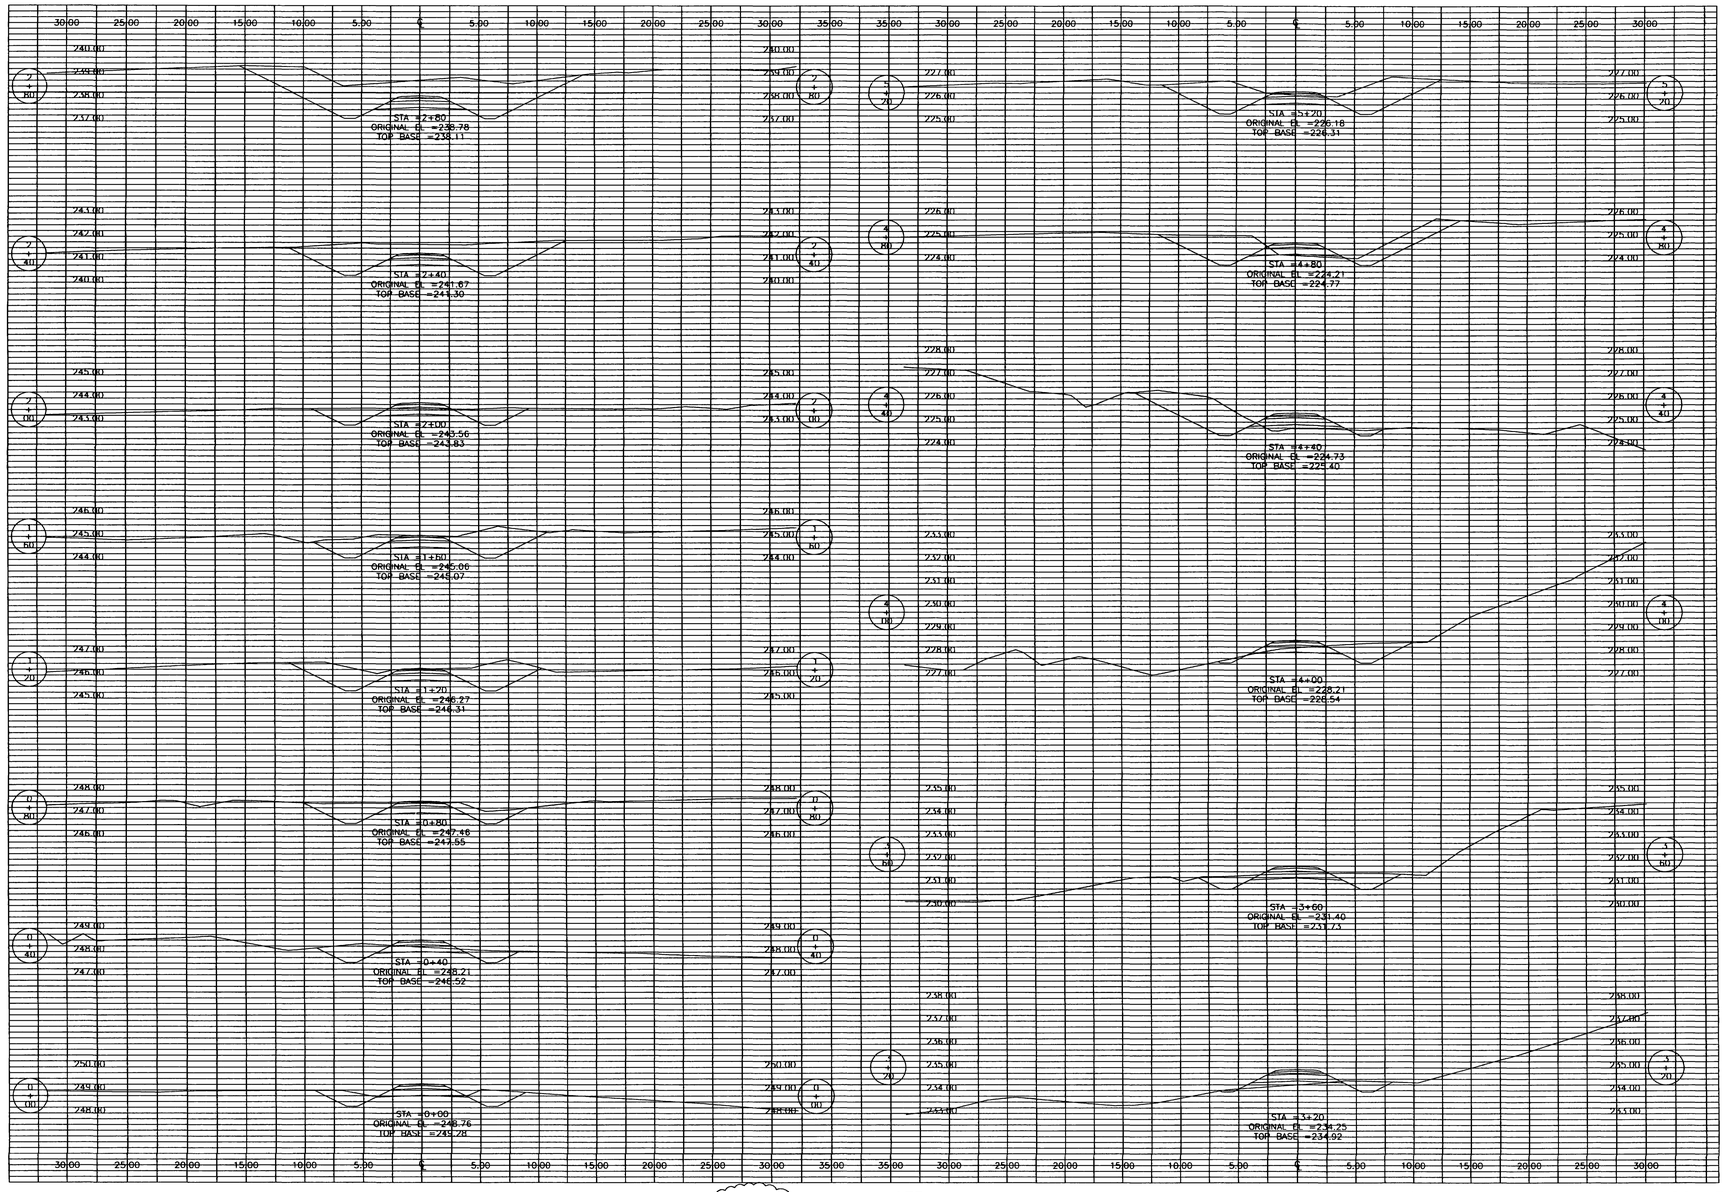

THE SEAL APPEARING ON THIS DOCUMENT WAS AUTHORIZED BY E. LAMAR FAULK ON AUGUST 8, 2001

NOTE:
SEE SHEET CD-1 FOR TYPICAL SECTION DETAIL.

TOP BASE
PROFILE GRADE (TOP OF SUBGRADE)

LEGEND
EXISTING GRADE
ROAD TEMPLATE

GRAPHIC SCALE
SCALE: 1:200 HORZ.
SCALE: 1:100 VERT.

US Army Corps of Engineers
FORT WORTH DISTRICT

POLYENGINEERING, INC.
1905 Woodland Avenue
Dothan, Alabama 36303
(334) 793-4700 (voice)
(334) 793-4013 (fax)

Mark	Description	Date	Appr.
0	TITLE BLOCK EDIT. ADDED SEAL	AUG 01	ELF

Date: 19 JUNE 2001
Sol No. DACA63-01-B-0007
Contr. No. DACA63-01-C-0016
Rev.
Scale: AS SHOWN
Plot date:
Plot scale: AS SHOWN

Designed by: Rebecca S. Hand
Dwn by: J. Reeden
Ckd by: M. Dixon
Reviewed by: Scott Faulk
Submitted by: E. Lamar Faulk

U.S. ARMY ENGINEER DISTRICT
CORPS OF ENGINEERS
FORT WORTH, TEXAS

POLYENGINEERING, INC.
ENGINEERS & ARCHITECTS
DOTHAN, ALABAMA

FORT HOOD, TEXAS
DIGITAL MULTI-PURPOSE RANGE COMPLEX
PN 51915 Fy (01)

CROSS SECTIONS
PRIMARY TARGET SERVICE ROAD 1

Sheet reference number:
CX-50
Sheet of

Contr. No. DACA63-01-C-0016

.dwg 8/11/2005 10:36:26 AM

00000760

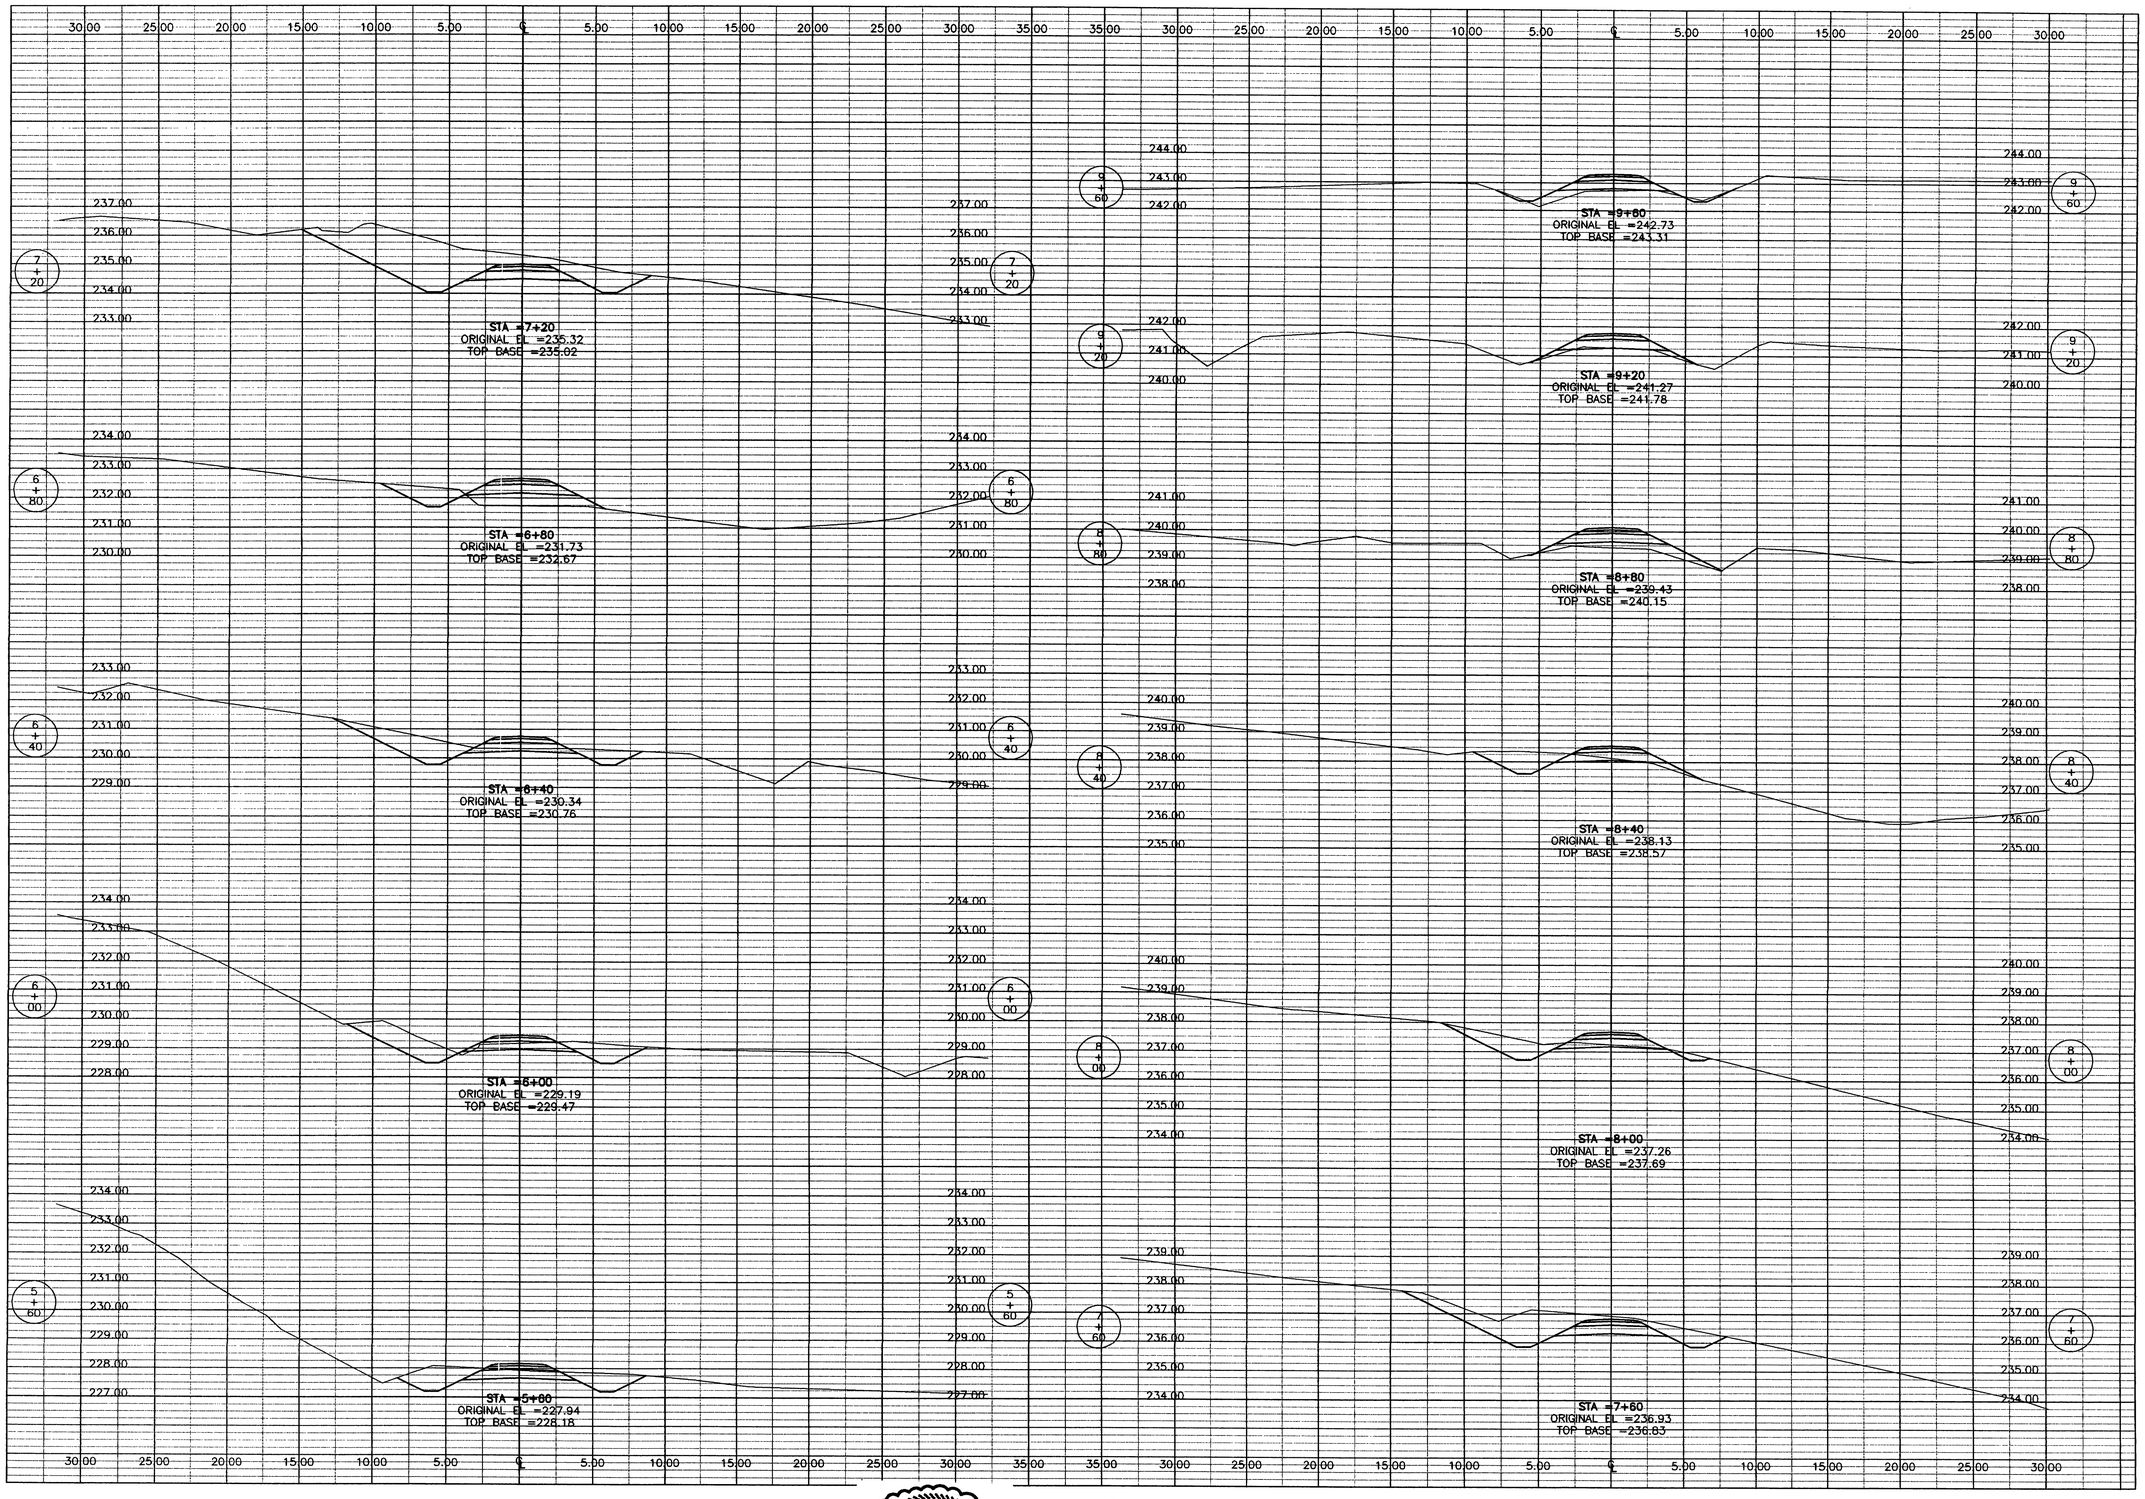

THE SEAL APPEARING ON THIS DOCUMENT WAS AUTHORIZED BY E. LAMAR FAULK ON AUGUST 8, 2001

STATE OF TEXAS
E. LAMAR FAULK
56158
LICENSED
PROFESSIONAL ENGINEER

NOTE:
SEE SHEET CD-1 FOR TYPICAL SECTION DETAIL.

TOP BASE
PROFILE GRADE (TOP OF SUBGRADE)

LEGEND
EXISTING GRADE
ROAD TEMPLATE

GRAPHIC SCALE
4 2 0 2 4
SCALE: 1:200 HORZ.
2 1 0 1 2
SCALE: 1:100 VERT.

US Army Corps of Engineers
FORT WORTH DISTRICT

POLYENGINEERING, INC.
POLYENGINEERING, INC.
1500 Bradford Avenue
Dothan, Alabama 36303
(334), 793-4707 (voice)
(334) 793-0016 (fax)

Mark	Description	Date	Appr.
0	TITLE BLOCK, EDIT, ADDED SEAL	AUG 01	ELF

Date: 19 JUNE 2001
Sol. No. DACA63-01-B-0007
Contr. No. DACA63-01-C-0016
Rev.
Designed by: Rebecca S. Hand
Dwn by: J. Peeden
Ckd by: M. Dixon
Reviewed by: Scott Faulk
Submitted by: E. Lamar Faulk
File name:
Plot date:
Plot scale: AS SHOWN

U.S. ARMY ENGINEER DISTRICT
CORPS OF ENGINEERS
FORT WORTH, TEXAS

POLYENGINEERING, INC.
ENGINEERS & ARCHITECTS
DOTHAN, ALABAMA

FORT HOOD, TEXAS
DIGITAL MULTI-PURPOSE RANGE COMPLEX
PN 51915 FY 01

CROSS SECTIONS
PRIMARY TARGET SERVICE ROAD 1

Sheet reference number:
CX-51
Sheet of

Contr. No. DACA63-01-C-0016

006907 0

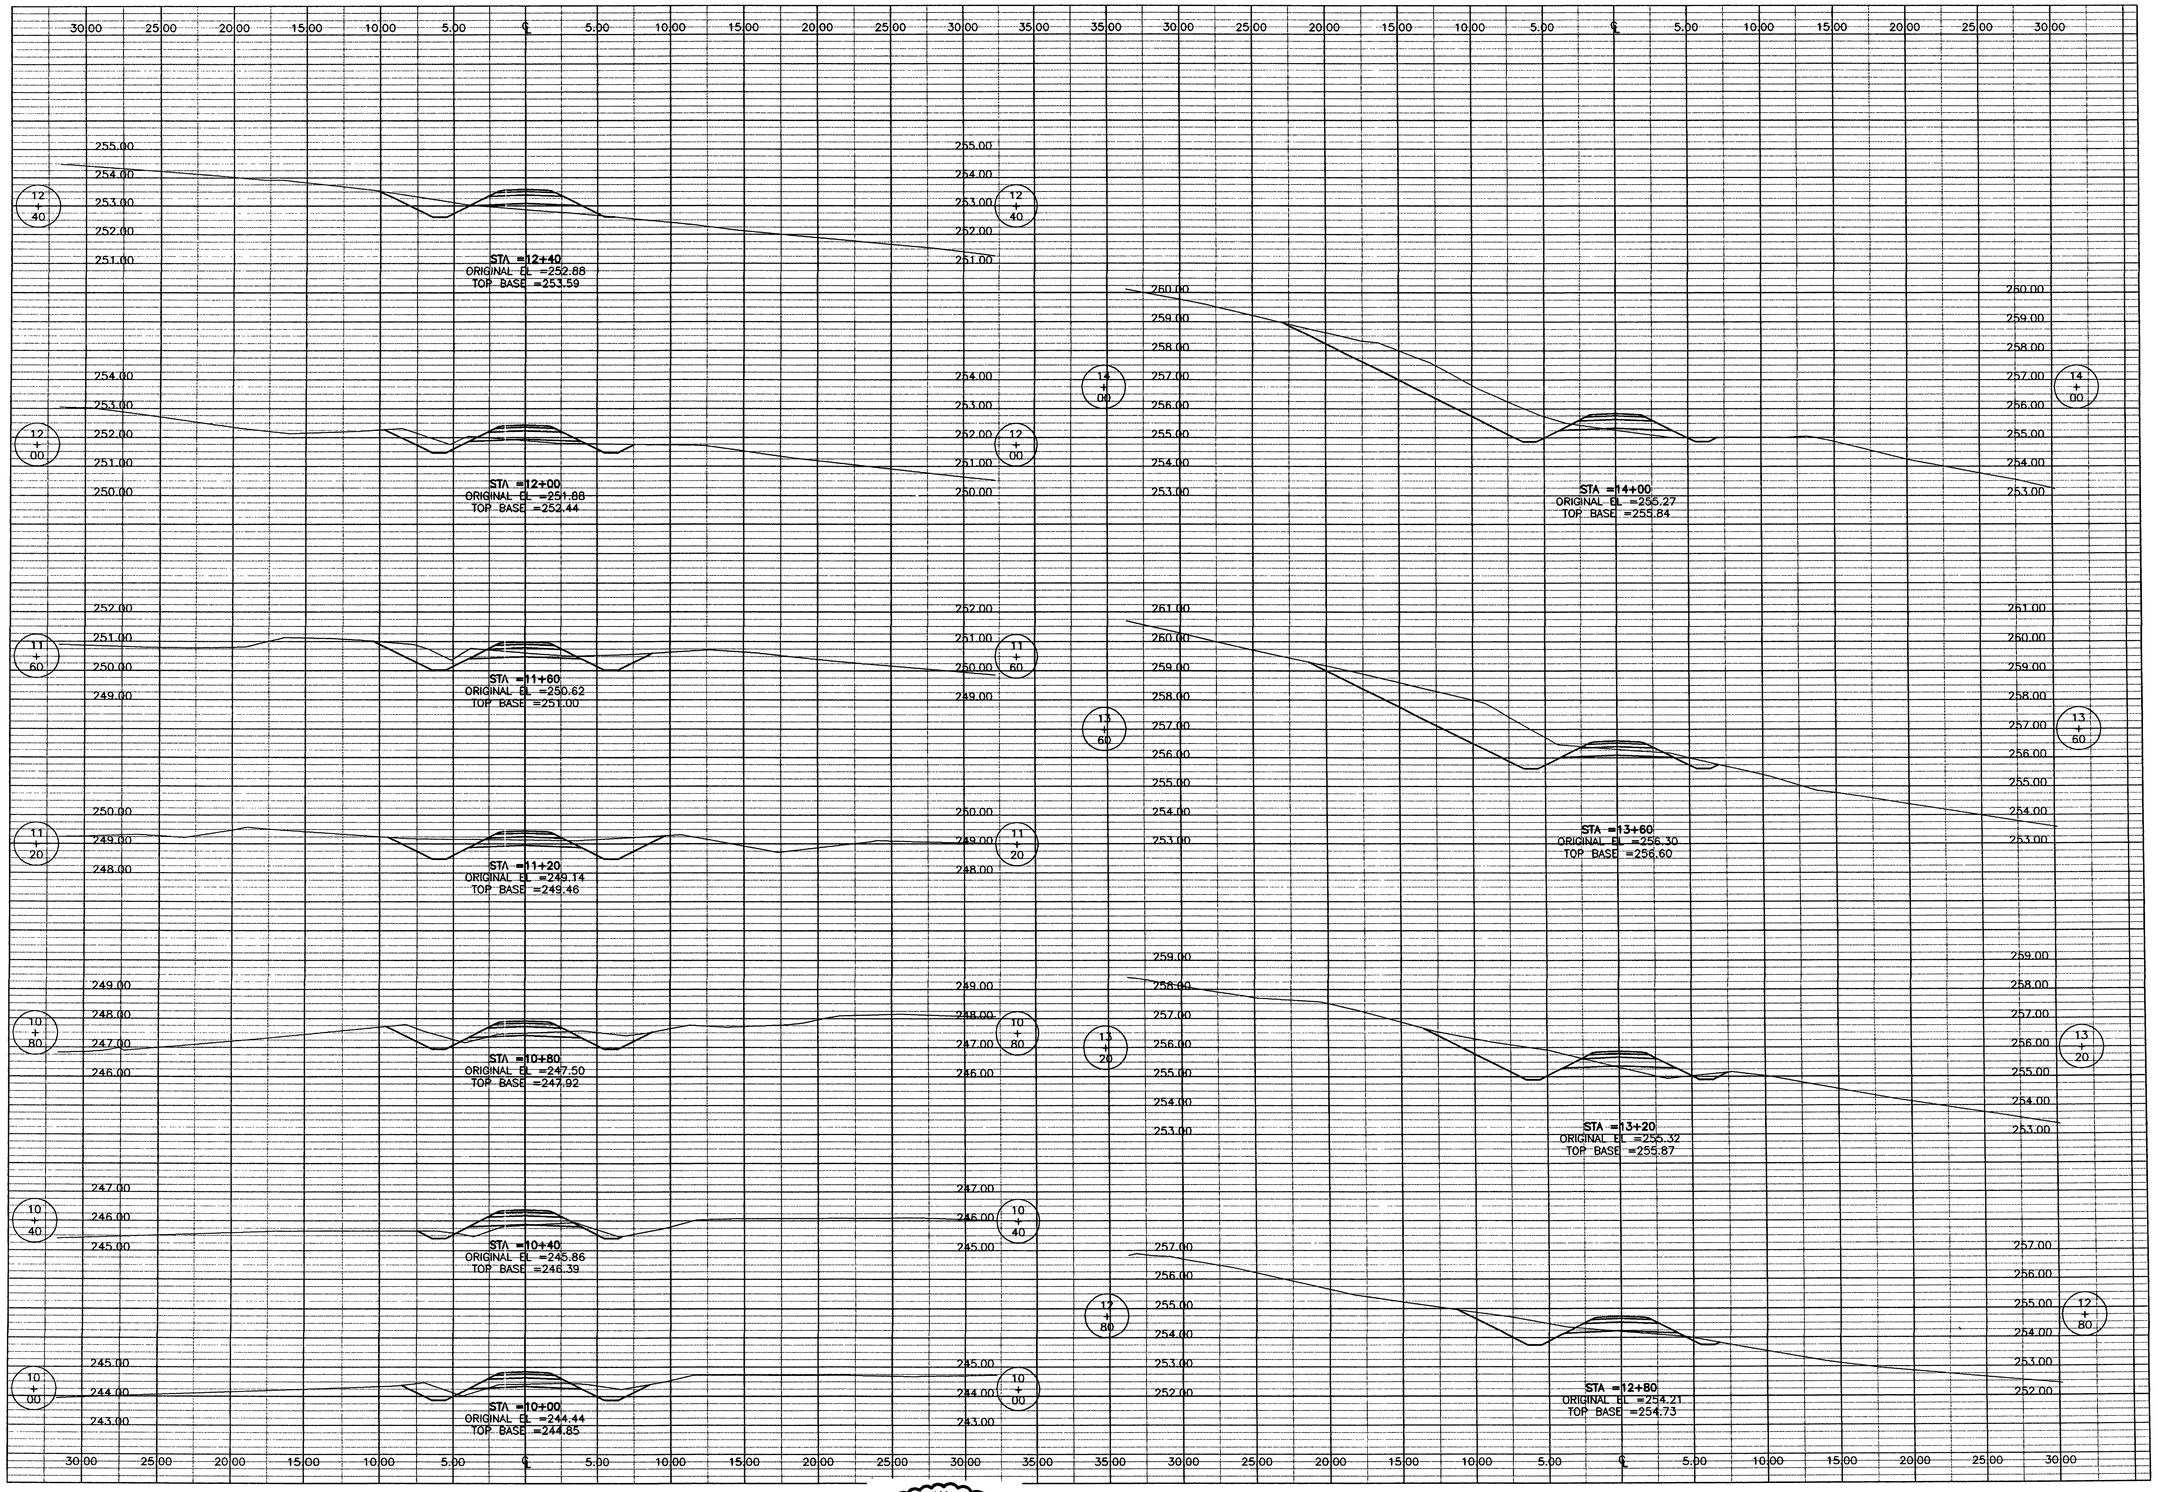

THE SEAL APPEARING ON THIS DOCUMENT WAS AUTHORIZED BY E. LAMAR FAULK ON AUGUST 8, 2001

STATE OF TEXAS
E. LAMAR FAULK
86156
LICENSED
PROFESSIONAL ENGINEER

NOTE:
SEE SHEET CD-1 FOR TYPICAL SECTION DETAIL.

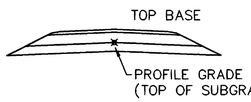

LEGEND

EXISTING GRADE
ROAD TEMPLATE

GRAPHIC SCALE

4 2 0 2 4
SCALE: 1:200 HORZ.
2 1 0 1 2
SCALE: 1:100 VERT.

US Army Corps of Engineers
FORT WORTH DISTRICT

POLYENGINEERING, INC.
ENGINEERS AND ARCHITECTS
POLYENGINEERING, INC.
1205 Headland Avenue
Dothan, Alabama 36305
(334) 793-4700 (voice)
(334) 793-2618 (fax)

Mark	Description	Date	Appr.
1	TITLE BLOCK EDIT, ADDED SEAL	AUG 01	ELF

Date: 18 JUNE 2001
Rev.
Sol. No.: DACA63-01-B-0007
Contr. No.: DACA63-01-C-0016
Plot date:
Plot scale: AS SHOWN

Designed by: Rebecca S. Hand
Dwn by: J. Preston
Ckd by: M. Dixon
Reviewed by: Scott Faulk
Submitted by: E. Lamar Faulk

U.S. ARMY ENGINEER DISTRICT
CORPS OF ENGINEERS
FORT WORTH, TEXAS

POLYENGINEERING, INC.
ENGINEERS & ARCHITECTS
DOTHAN, ALABAMA

FORT HOOD, TEXAS
DIGITAL MULTI-PURPOSE RANGE COMPLEX
(DMPRC)
PN 51915 FY 01

CROSS SECTIONS
PRIMARY TARGET SERVICE ROAD 1

Sheet reference number:
CX-52
Sheet of

Contr No. DACA63-01-C-0016

00690780

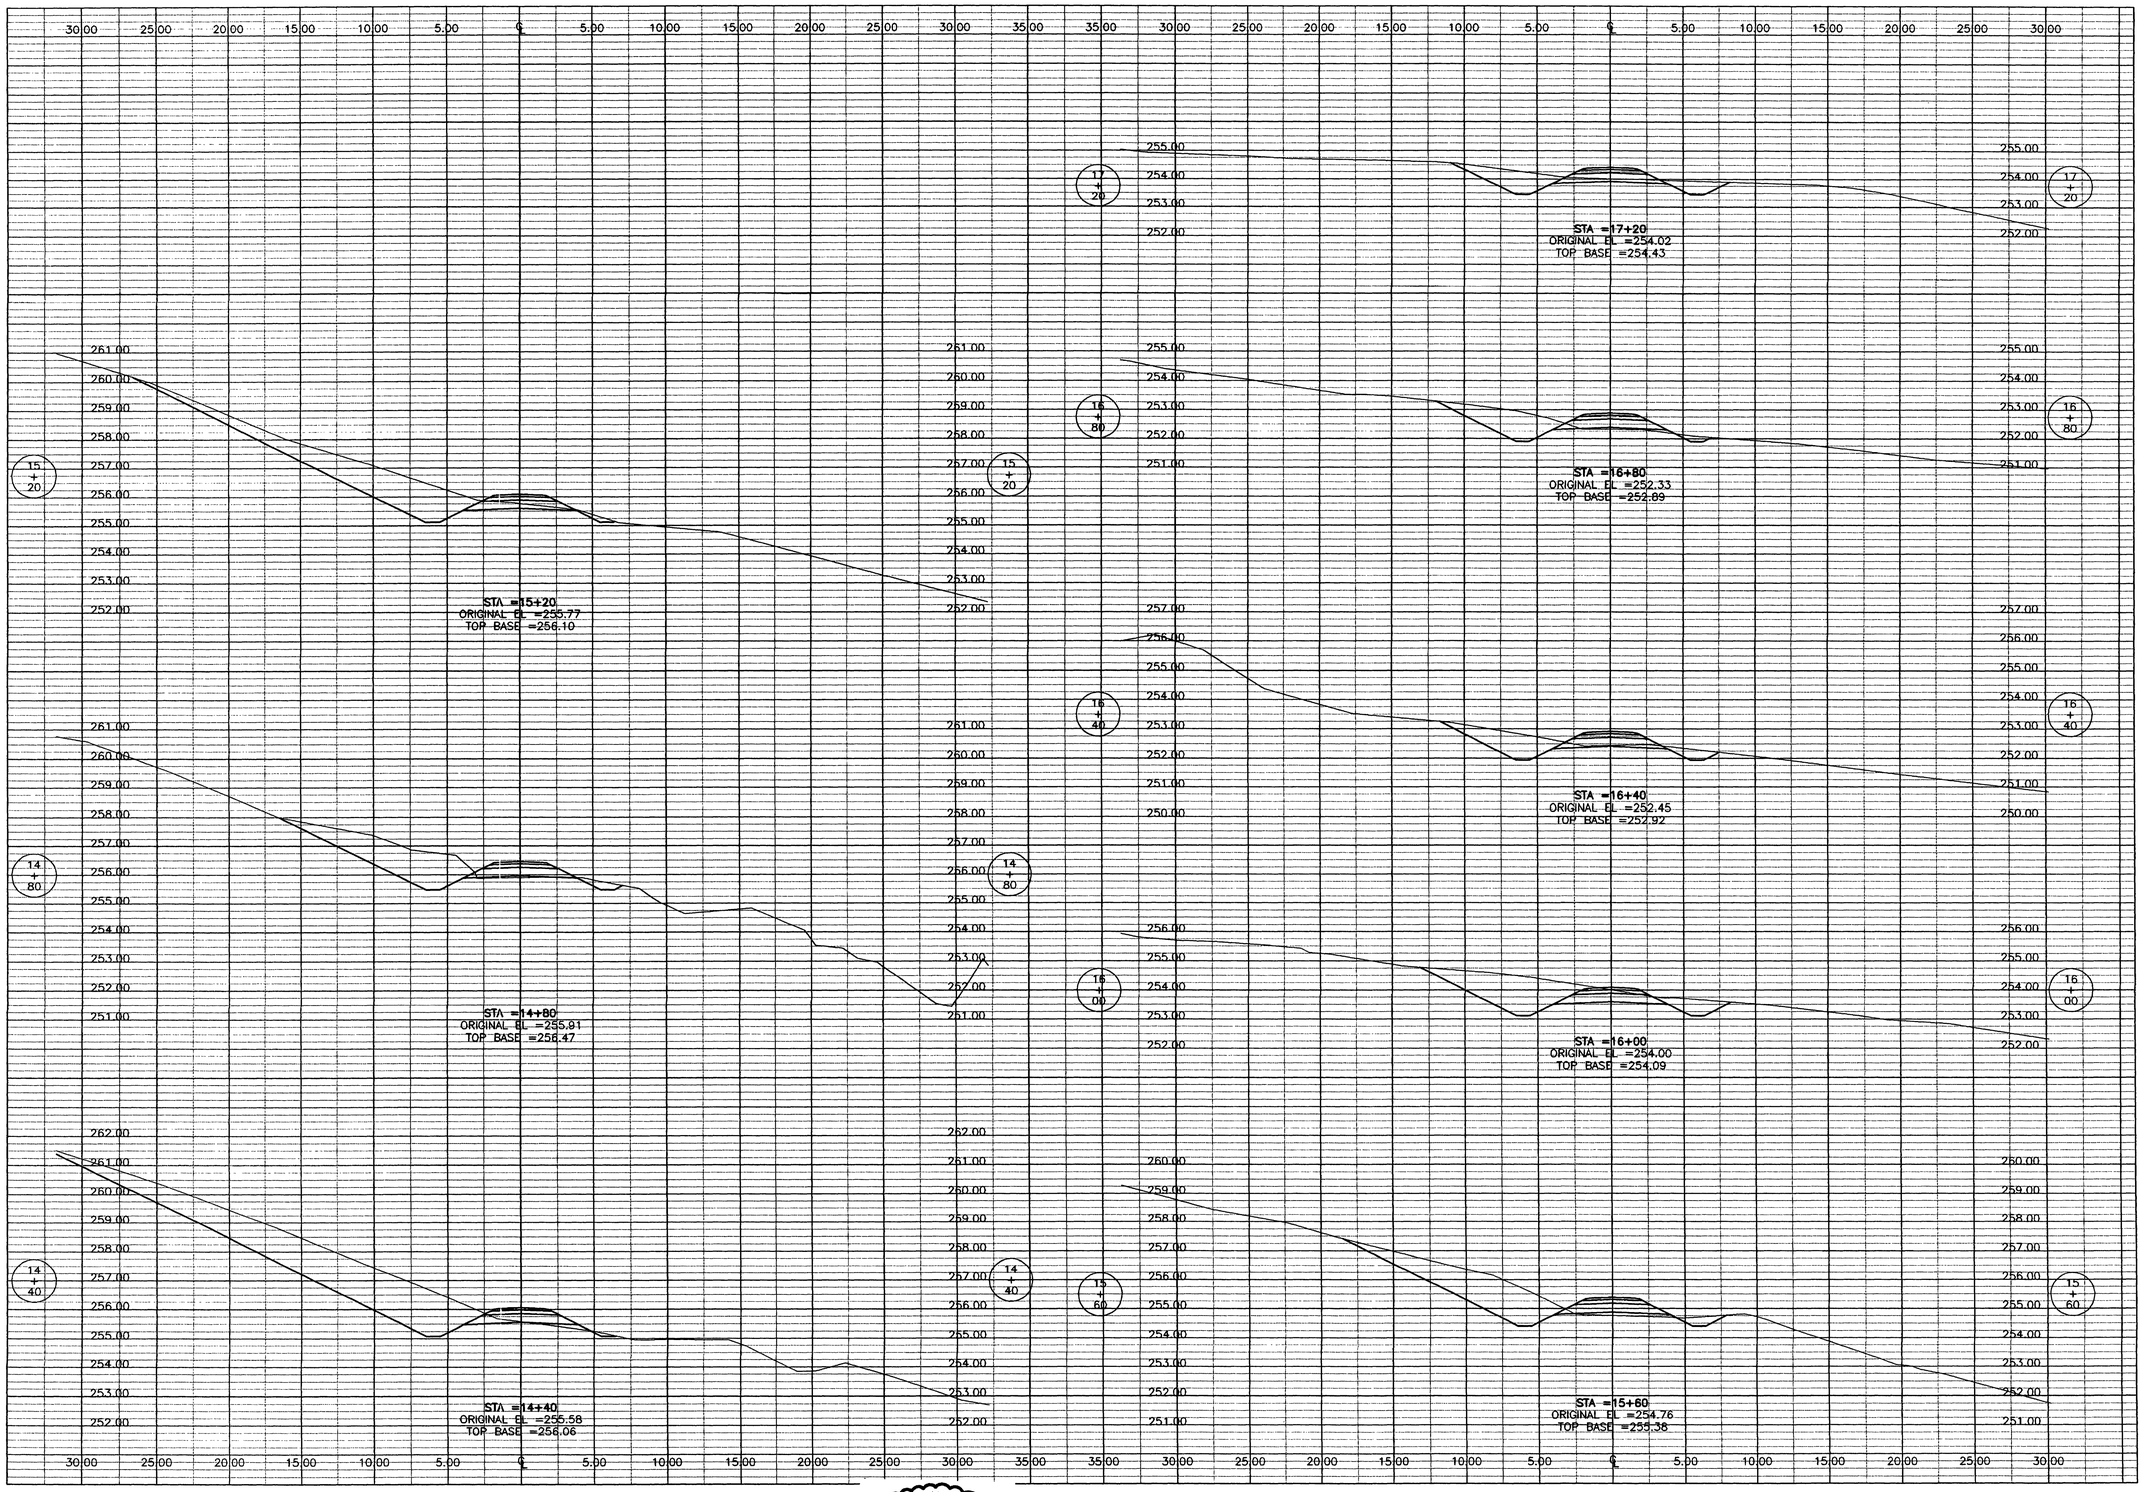

THE SEAL APPEARING ON THIS DOCUMENT WAS AUTHORIZED BY E. LAMAR FAULK ON AUGUST 8, 2001

STATE OF TEXAS
E. LAMAR FAULK
68158
LICENSED
PROFESSIONAL ENGINEER

NOTE:
SEE SHEET CD-1 FOR TYPICAL SECTION DETAIL.

TOP BASE
PROFILE GRADE (TOP OF SUBGRADE)

LEGEND
EXISTING GRADE
ROAD TEMPLATE

GRAPHIC SCALE
4 2 0 2 4
SCALE: 1:200 HORZ.
2 1 0 1 2
SCALE: 1:100 VERT.

US Army Corps of Engineers
FORT WORTH DISTRICT

POLYENGINEERING, INC.
1500 Bradford Avenue
Dothan, Alabama 36303
(334) 793-4700 (voice)
(334) 793-9010 (fax)

Mark	Description	Date	Appr.
3	TITLE BLOCK EDIT, ADDED SEAL	AUG 01	ELF

Date: 18 JUNE 2001
Rev.
Sol. No. DACA63-01-B-0007
Contr. No. DACA63-01-C-0016
Designed by: Reynaldo S. Hand
Drawn by: J. Pardon
Chkd by: M. Dixon
Reviewed by: Scott Faulk
Submitted by: E. Lamar Faulk
File name:
Plot date:
Plot scale: AS SHOWN

U.S. ARMY ENGINEER DISTRICT
CORPS OF ENGINEERS
FORT WORTH, TEXAS

POLYENGINEERING, INC.
ENGINEERS & ARCHITECTS
DOTHAN, ALABAMA

FORT HOOD, TEXAS
DIGITAL MULTI-PURPOSE RANGE COMPLEX (DMPRC)
PN 51915
PY 01

CROSS SECTIONS
PRIMARY TARGET SERVICE ROAD 1

Sheet reference number:
CX-53
Sheet of

Contr No. DACA63-01-C-0016

00690790

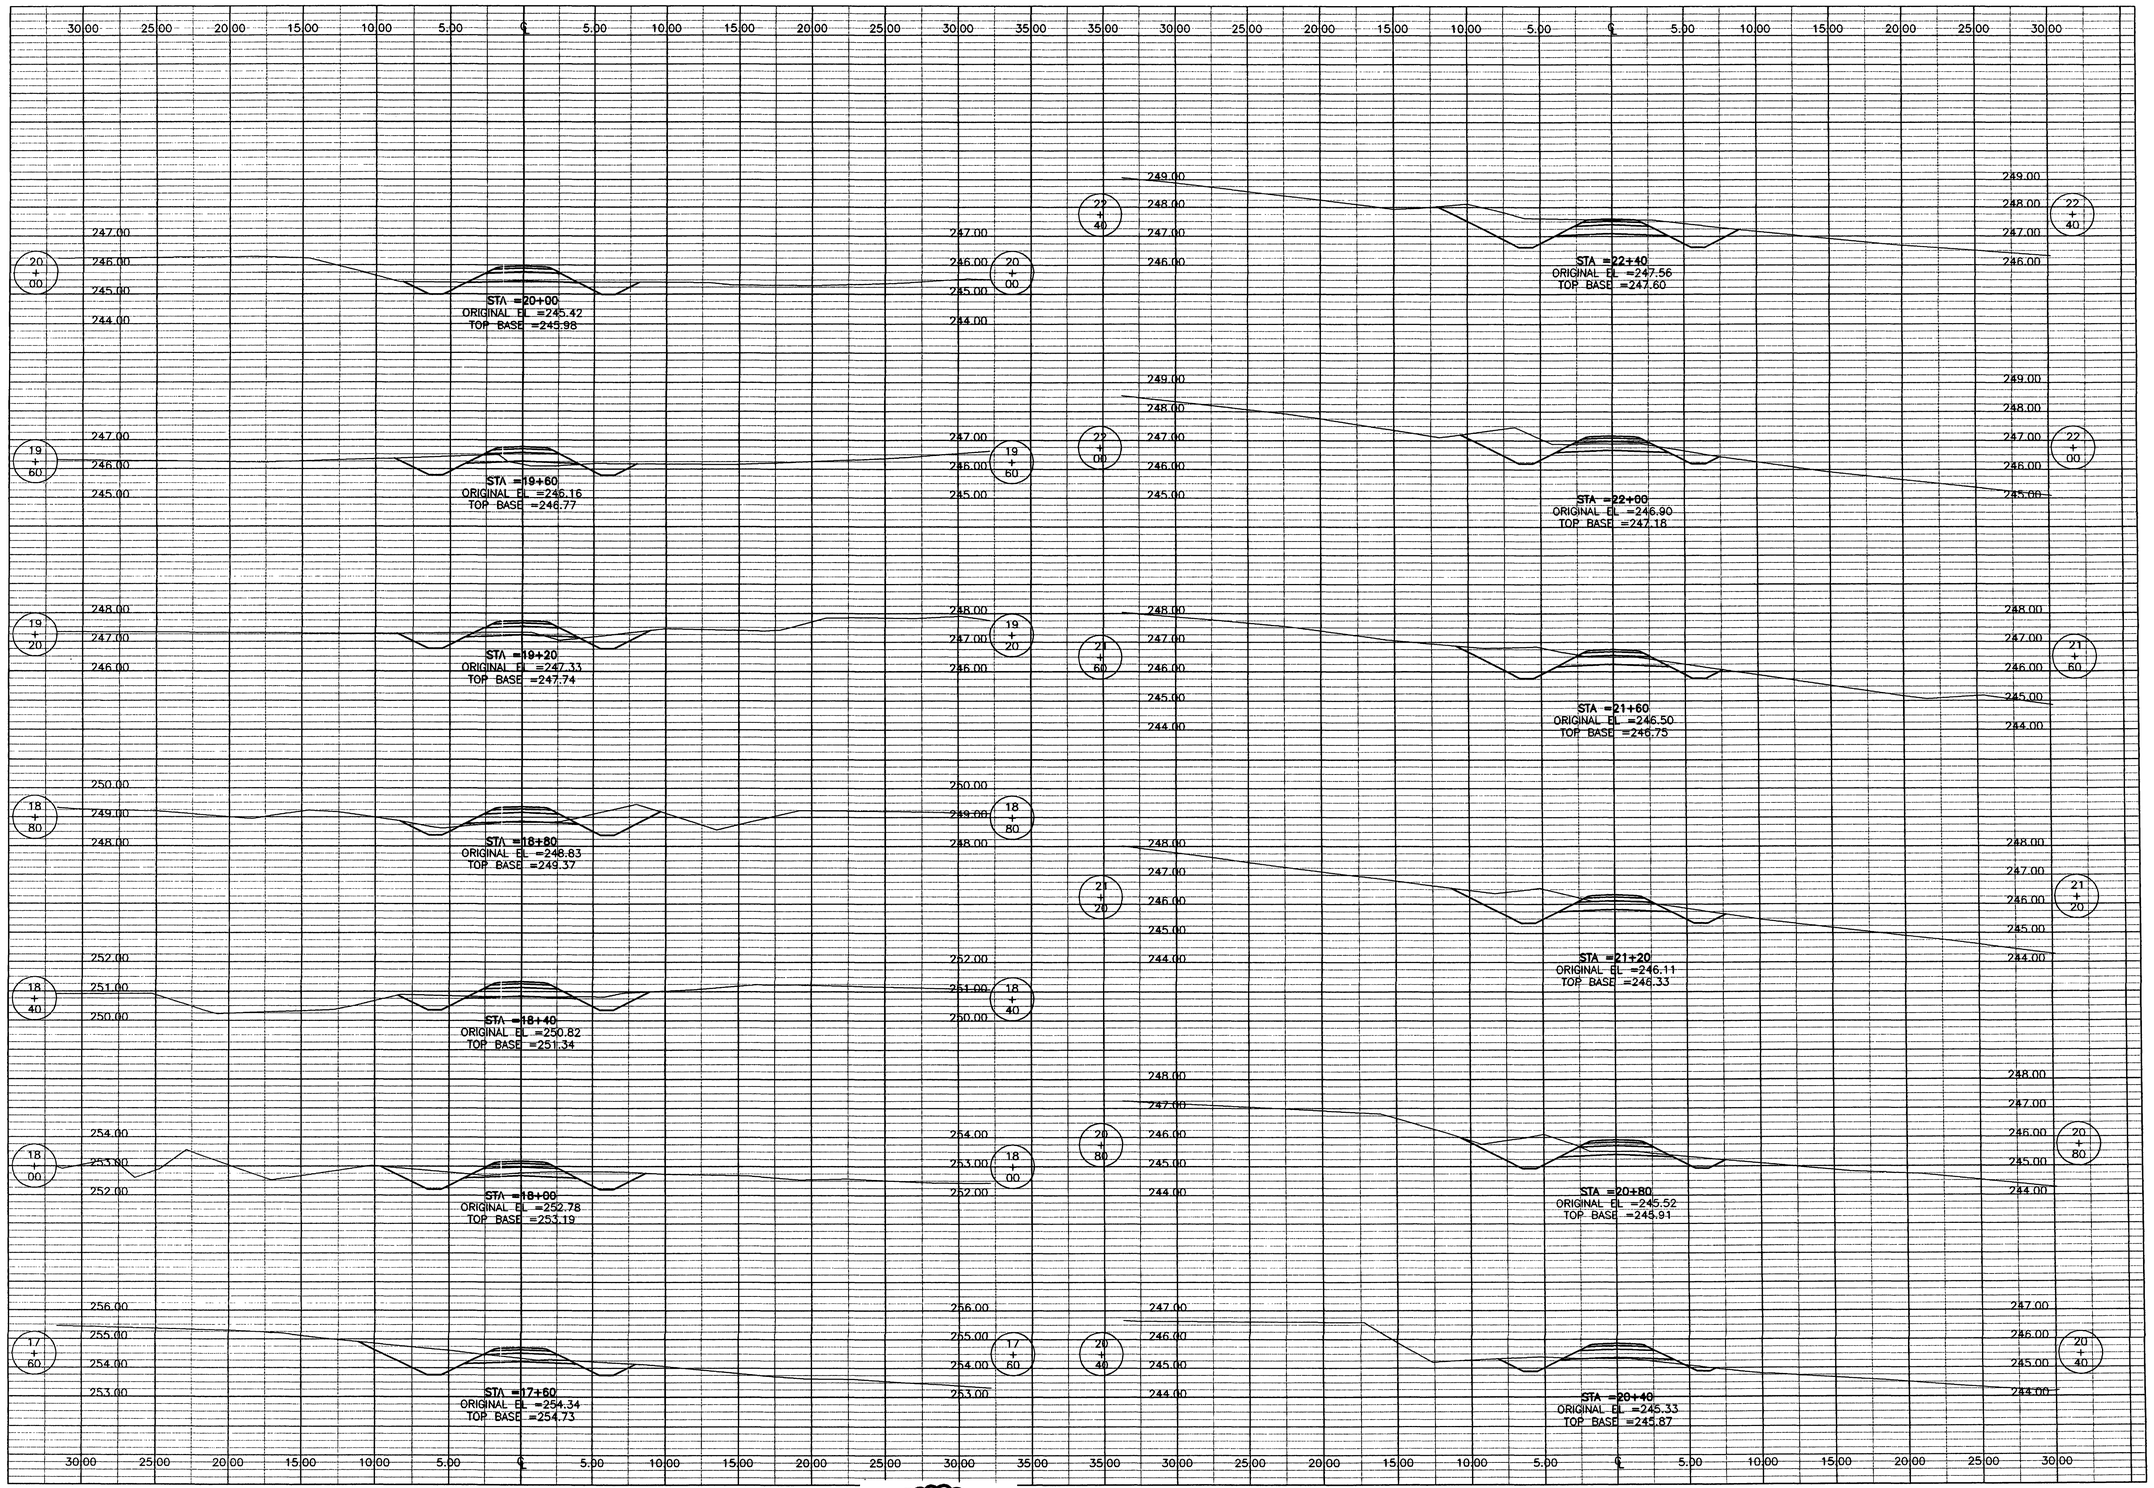

THE SEAL APPEARING ON THIS DOCUMENT WAS AUTHORIZED BY E. LAMAR FAULK ON AUGUST 8, 2001

STATE OF TEXAS — E. LAMAR FAULK — 56158 — LICENSED — PROFESSIONAL ENGINEER

NOTE:
SEE SHEET CD-1 FOR TYPICAL SECTION DETAIL.

TOP BASE
PROFILE GRADE (TOP OF SUBGRADE)

LEGEND
EXISTING GRADE
ROAD TEMPLATE

GRAPHIC SCALE
4 2 0 2 4
SCALE: 1:200 HORZ.
2 1 0 1 2
SCALE: 1:100 VERT.

US Army Corps of Engineers
FORT WORTH DISTRICT

POLYENGINEERING, INC.
POLYENGINEERING, INC.
1905 Headland Avenue
Dothan, Alabama 36303
(334) 793-4700 (voice)
(334) 793-3018 (fax)

Mark	Description	Date	Appr.
1	TITLE BLOCK EDIT, ADDED SEAL	AUG 01	ELF

Date: 18 JUNE 2001
Rev.
Sol No. DACA63-01-B-0007
Contr No. DACA63-01-C-0016
File name:
Plot date:
Plot scale: AS SHOWN

Designed by: Rebecca S. Hand
Dwn by: J. Peeden
Ckd by: M. Dixon
Reviewed by: Scott Faulk
Submitted by: E. Lamar Faulk

U.S. ARMY ENGINEER DISTRICT
CORPS OF ENGINEERS
FORT WORTH, TEXAS

POLYENGINEERING, INC.
ENGINEERS & ARCHITECTS
DOTHAN, ALABAMA

FORT HOOD, TEXAS
DIGITAL MULTI-PURPOSE RANGE COMPLEX (DMPRC)
PN 51915 FY 01

CROSS SECTIONS
PRIMARY TARGET SERVICE ROAD 1

Sheet reference number:
CX-54
Sheet of

Contr No. DACA63-01-C-0016

00690300

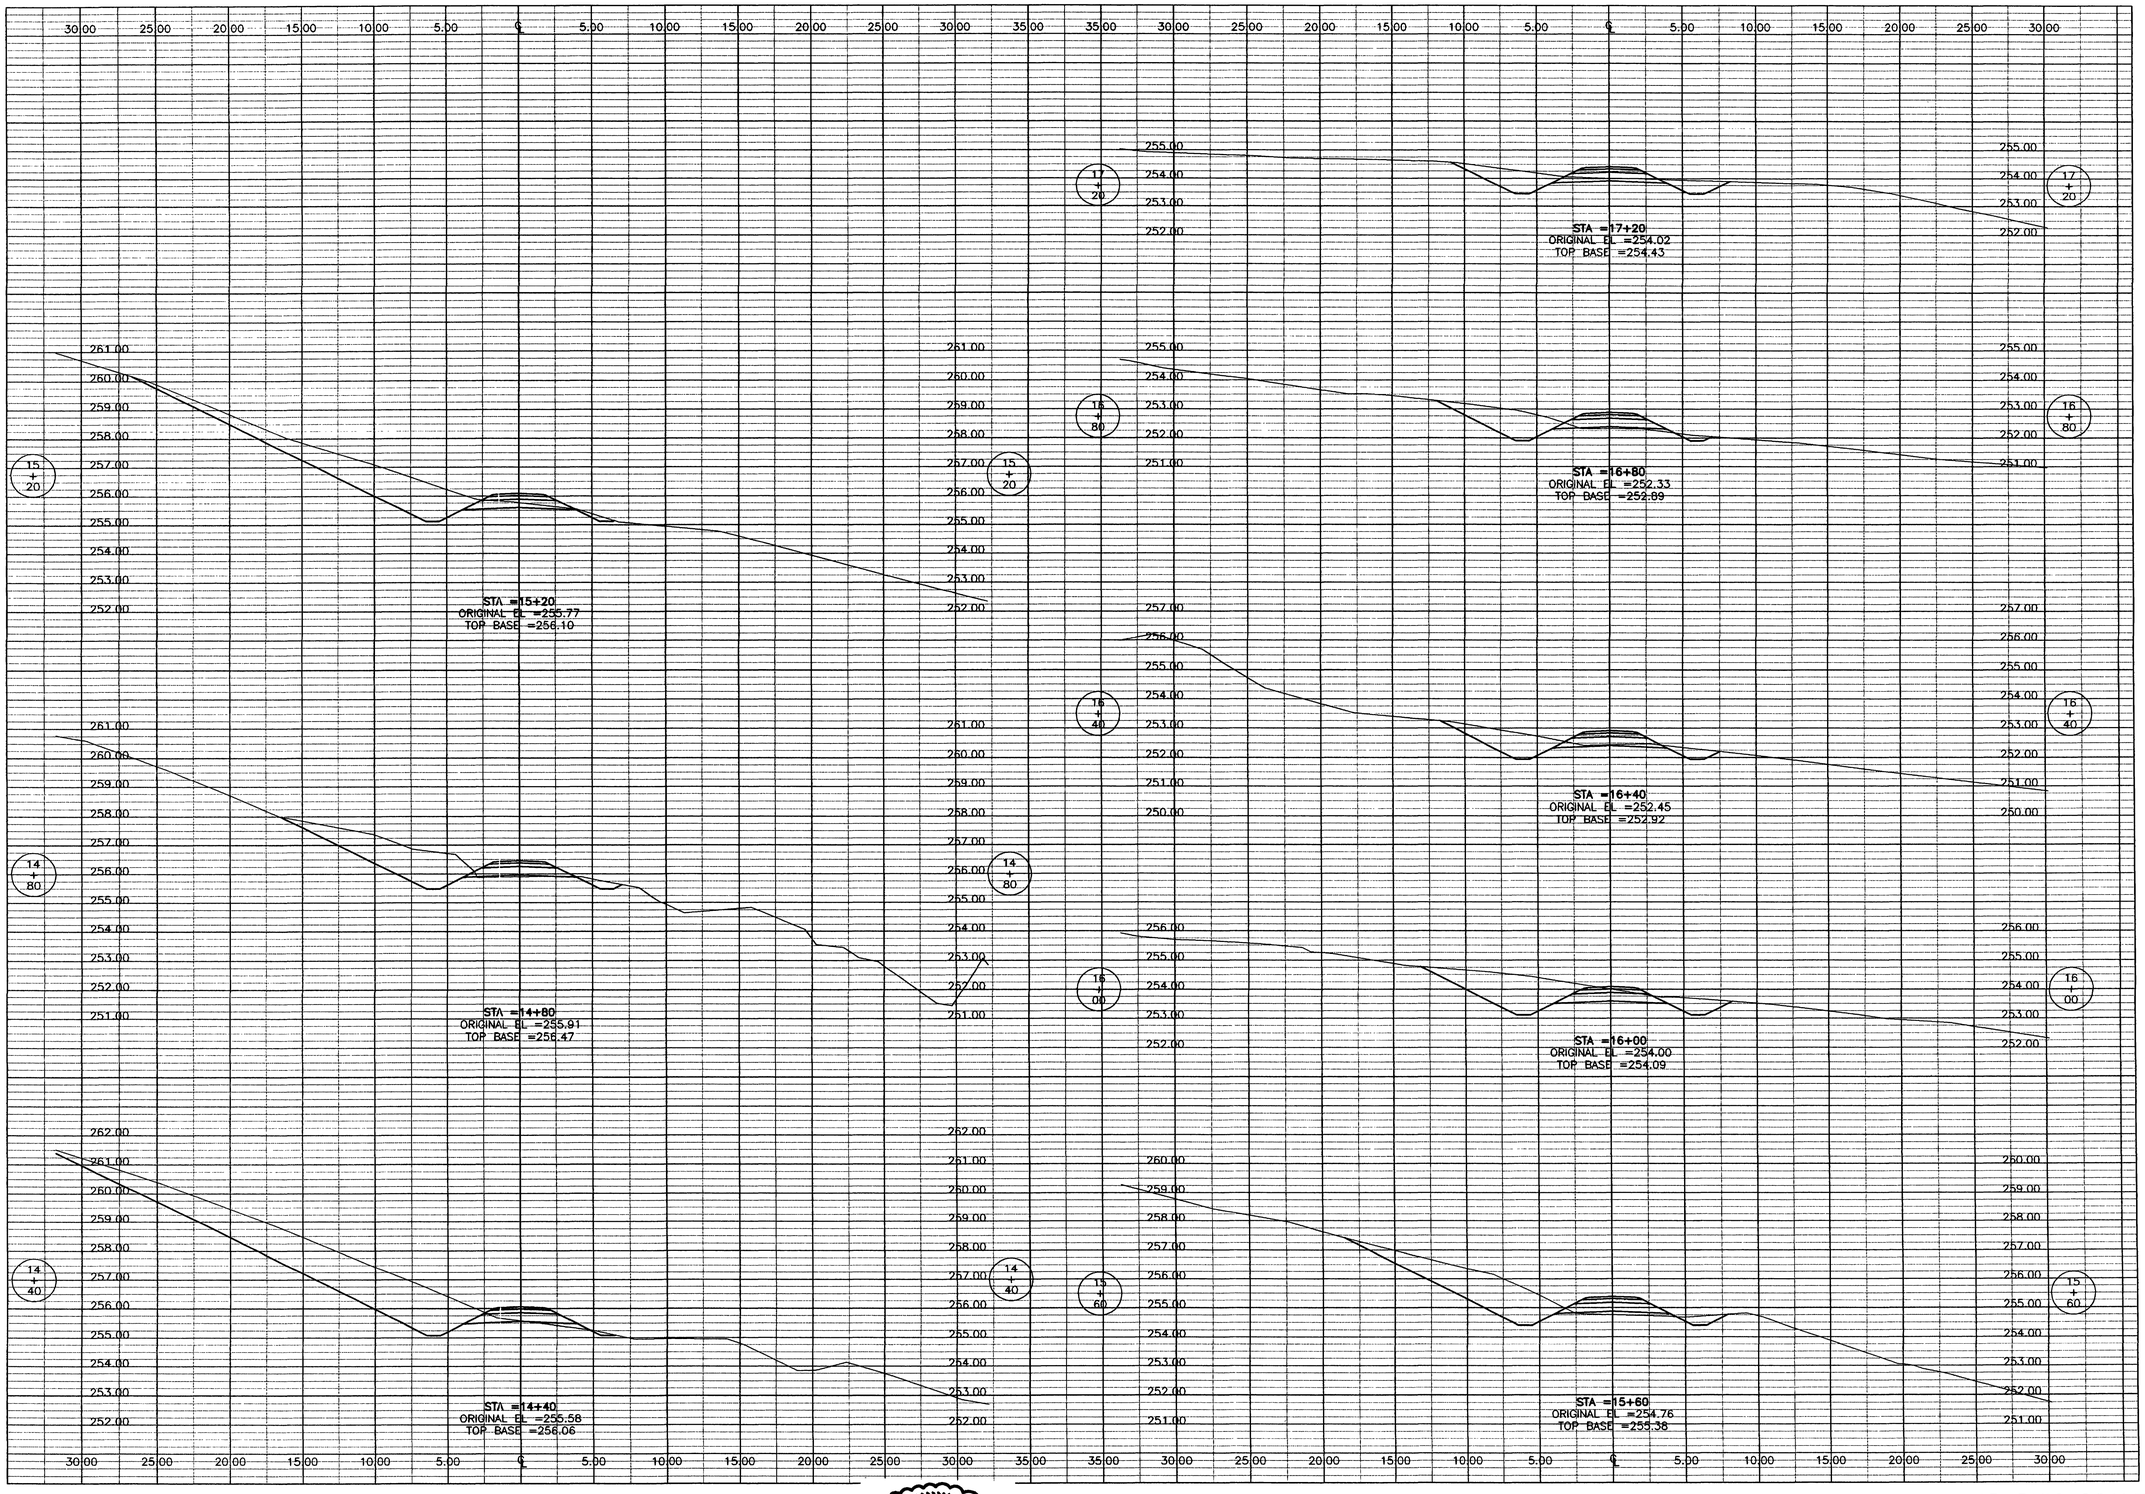

THE SEAL APPEARING ON THIS DOCUMENT WAS AUTHORIZED BY E. LAMAR FAULK ON AUGUST 8, 2001

STATE OF TEXAS — E. LAMAR FAULK — 86158 — LICENSED PROFESSIONAL ENGINEER

NOTE:
SEE SHEET CD-1 FOR TYPICAL SECTION DETAIL.

TOP BASE
PROFILE GRADE (TOP OF SUBGRADE)

LEGEND
EXISTING GRADE
ROAD TEMPLATE

GRAPHIC SCALE
4 2 0 2 4
SCALE: 1:200 HORZ.
2 1 0 1 2
SCALE: 1:100 VERT.

US Army Corps of Engineers
FORT WORTH DISTRICT

POLYENGINEERING, INC.
ENGINEERS AND ARCHITECTS
POLYENGINEERING, INC.
1520 Headland Avenue
Dothan, Alabama 36305
(334) 793-4700 (voice)
(334) 793-3616 (fax)

Mark	Description	Date	Appr.
3	TITLE BLOCK EDIT, ADDED SEAL	AUG 01	ELF

Date: 18 JUNE 2001
Rev.
Sol No. DACA63-01-B-0007
Contr No. DACA63-01-C-0016
File name:
Plot date:
Plot scale: AS SHOWN

Designed by: Rebecca S. Hand
Dwn by: J. Peaden
Ckd by: M. Dixon
Reviewed by: Scott Faulk
Submitted by: E. Lamar Faulk

U.S. ARMY ENGINEER DISTRICT
CORPS OF ENGINEERS
FORT WORTH, TEXAS

POLYENGINEERING, INC.
ENGINEERS & ARCHITECTS
DOTHAN, ALABAMA

FORT HOOD, TEXAS
DIGITAL MULTI-PURPOSE RANGE COMPLEX (DMPRC)
PN 51915
FY 01

CROSS SECTIONS
PRIMARY TARGET SERVICE ROAD 1

Sheet reference number:
CX-53
Sheet of

Contr No. DACA63-01-C-0016

20690610

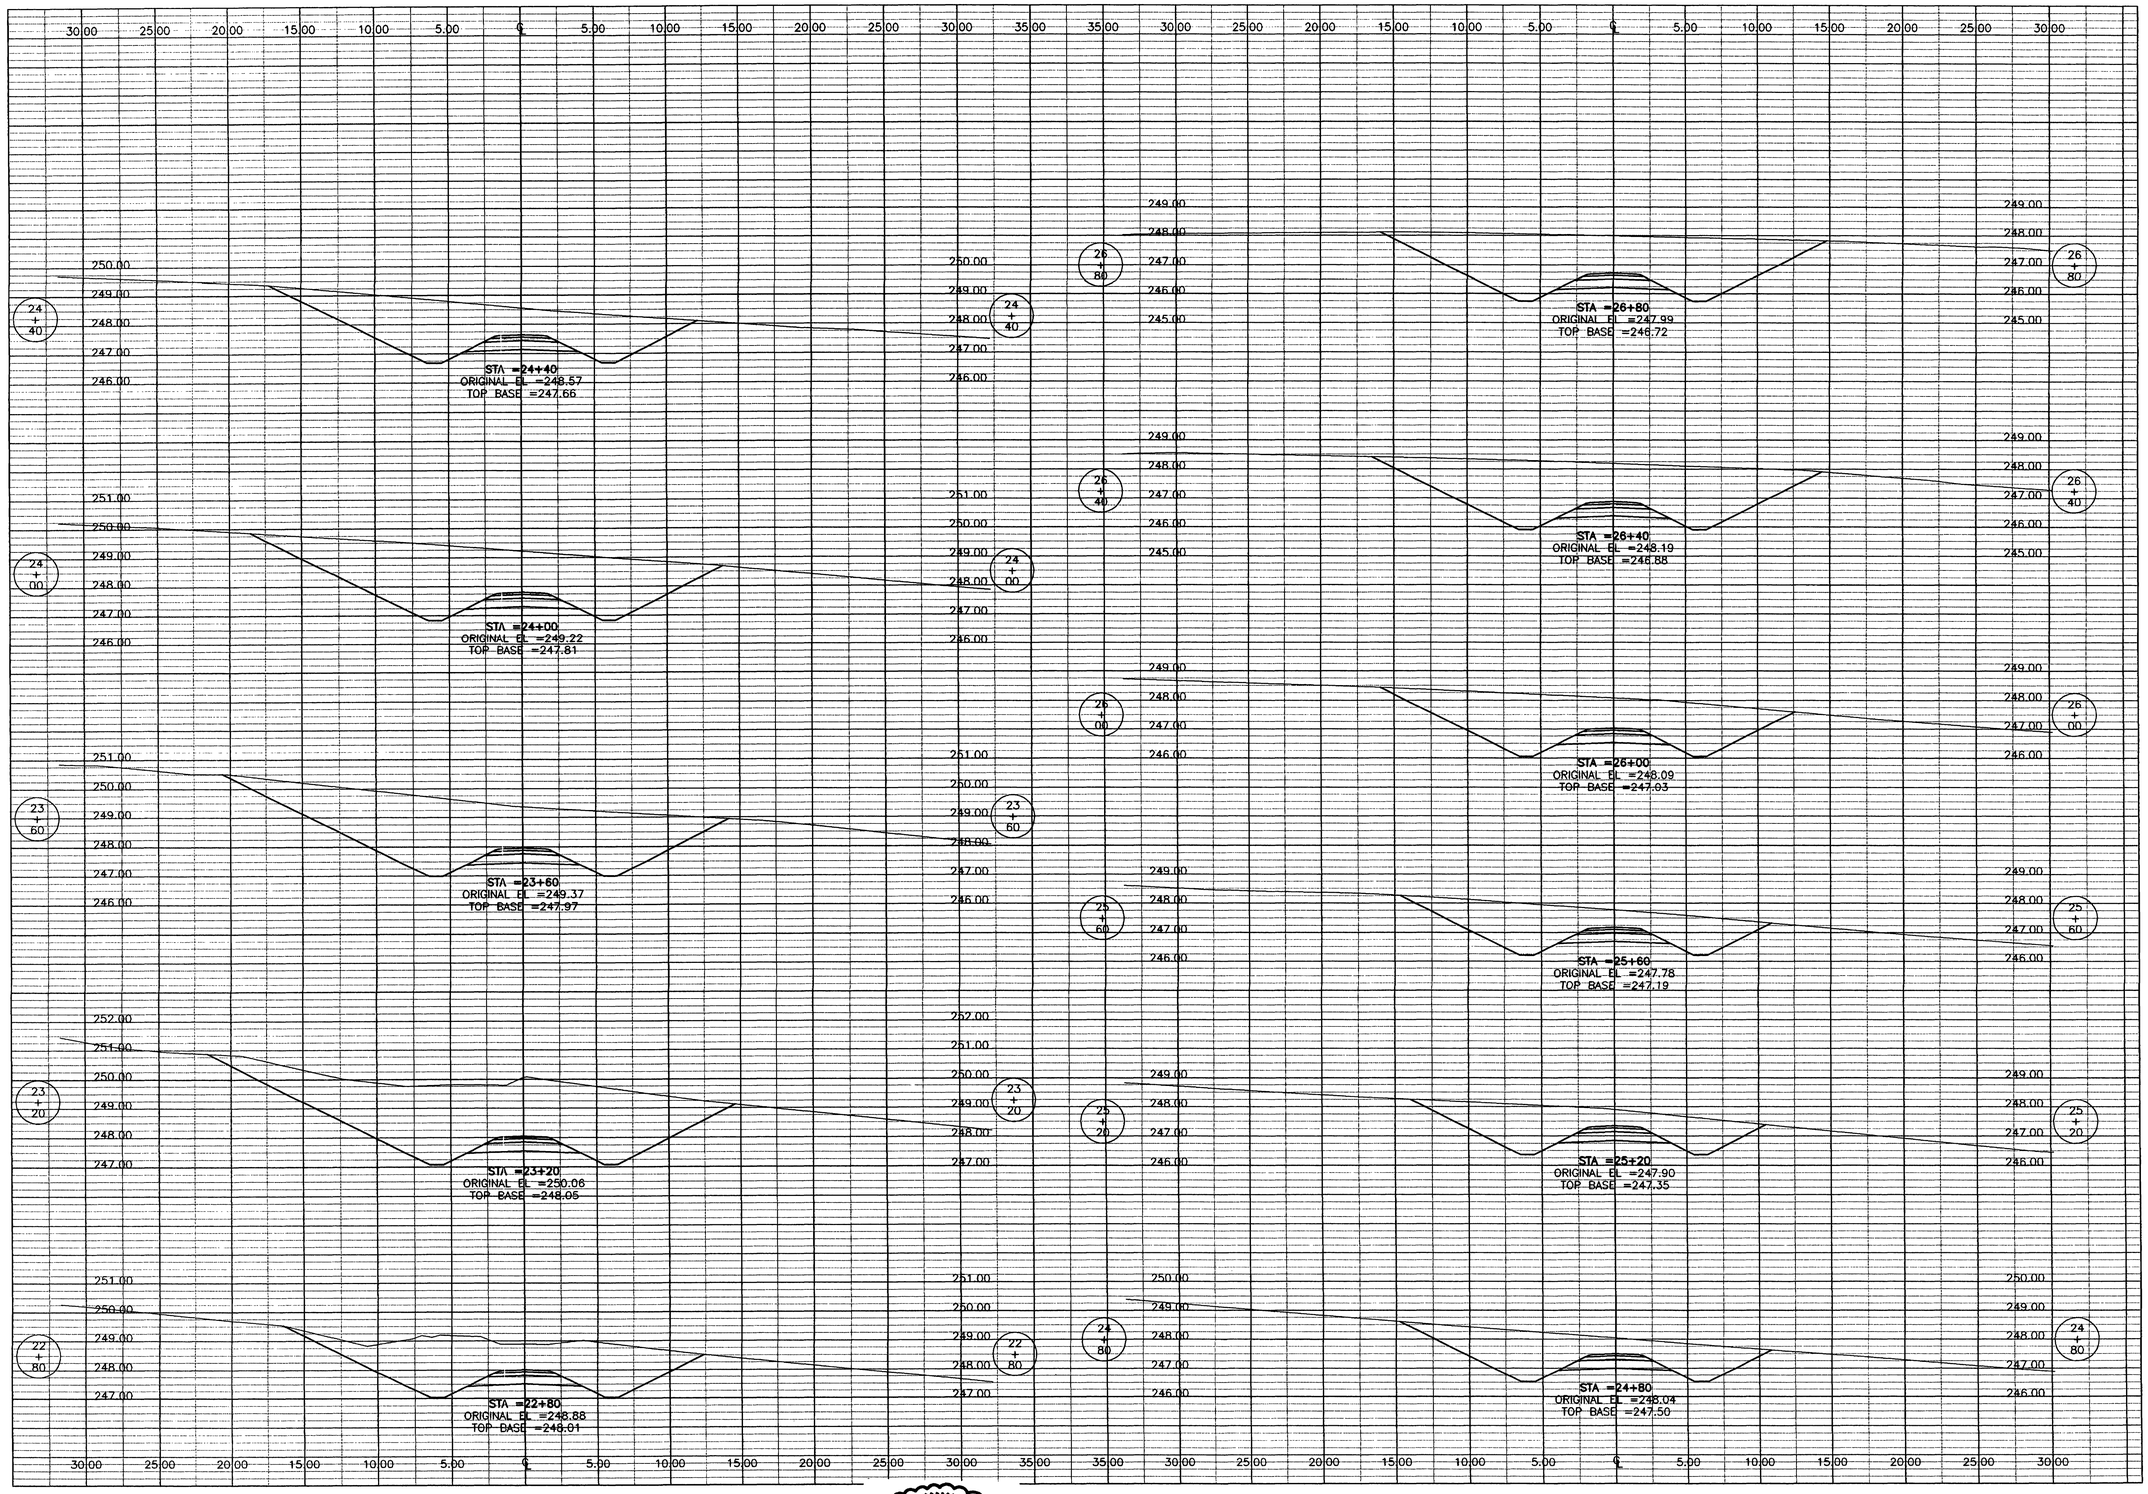

THE SEAL APPEARING ON THIS DOCUMENT WAS AUTHORIZED BY E. LAMAR FAULK ON AUGUST 8, 2001

STATE OF TEXAS · E. LAMAR FAULK · 86158 · LICENSED · PROFESSIONAL ENGINEER

NOTE:
SEE SHEET CD-1 FOR TYPICAL SECTION DETAIL.

TOP BASE
PROFILE GRADE (TOP OF SUBGRADE)

LEGEND
EXISTING GRADE
ROAD TEMPLATE

GRAPHIC SCALE
4 2 0 2 4
SCALE: 1:200 HORZ.
2 1 0 1 2
SCALE: 1:100 VERT.

US Army Corps of Engineers
FORT WORTH DISTRICT

POLYENGINEERING, INC.
POLYENGINEERING, INC.
1000 Medland Avenue
Dothan, Alabama 36303
(334) 793-6700 (voice)
(334) 793-8016 (fax)

Mark	Description	Date	Appr.
1	TITLE BLOCK EDIT, ADDED SEAL	AUG 01	ELF

Designed by: Rebecca S. Hand
Dwn by: J. Peeden
Ckd by: M. Dixon
Reviewed by: Scott Faulk
Submitted by: E. Lamar Faulk
Date: 19 JUNE 2001
Sol No. DACA63-01-B-0007
Contr No. DACA63-01-C-0016
File name:
Plot date:
Plot scale: AS SHOWN
Rev.

U.S. ARMY ENGINEER DISTRICT
CORPS OF ENGINEERS
FORT WORTH, TEXAS

POLYENGINEERING, INC.
ENGINEERS & ARCHITECTS
DOTHAN, ALABAMA

FORT HOOD, TEXAS
DIGITAL MULTI-PURPOSE RANGE COMPLEX
PN 51915 (DMPRC) FY 01

CROSS SECTIONS
PRIMARY TARGET SERVICE ROAD 1

Sheet reference number:
CX-55
Sheet of

Contr No. DACA63-01-C-0016

00690000

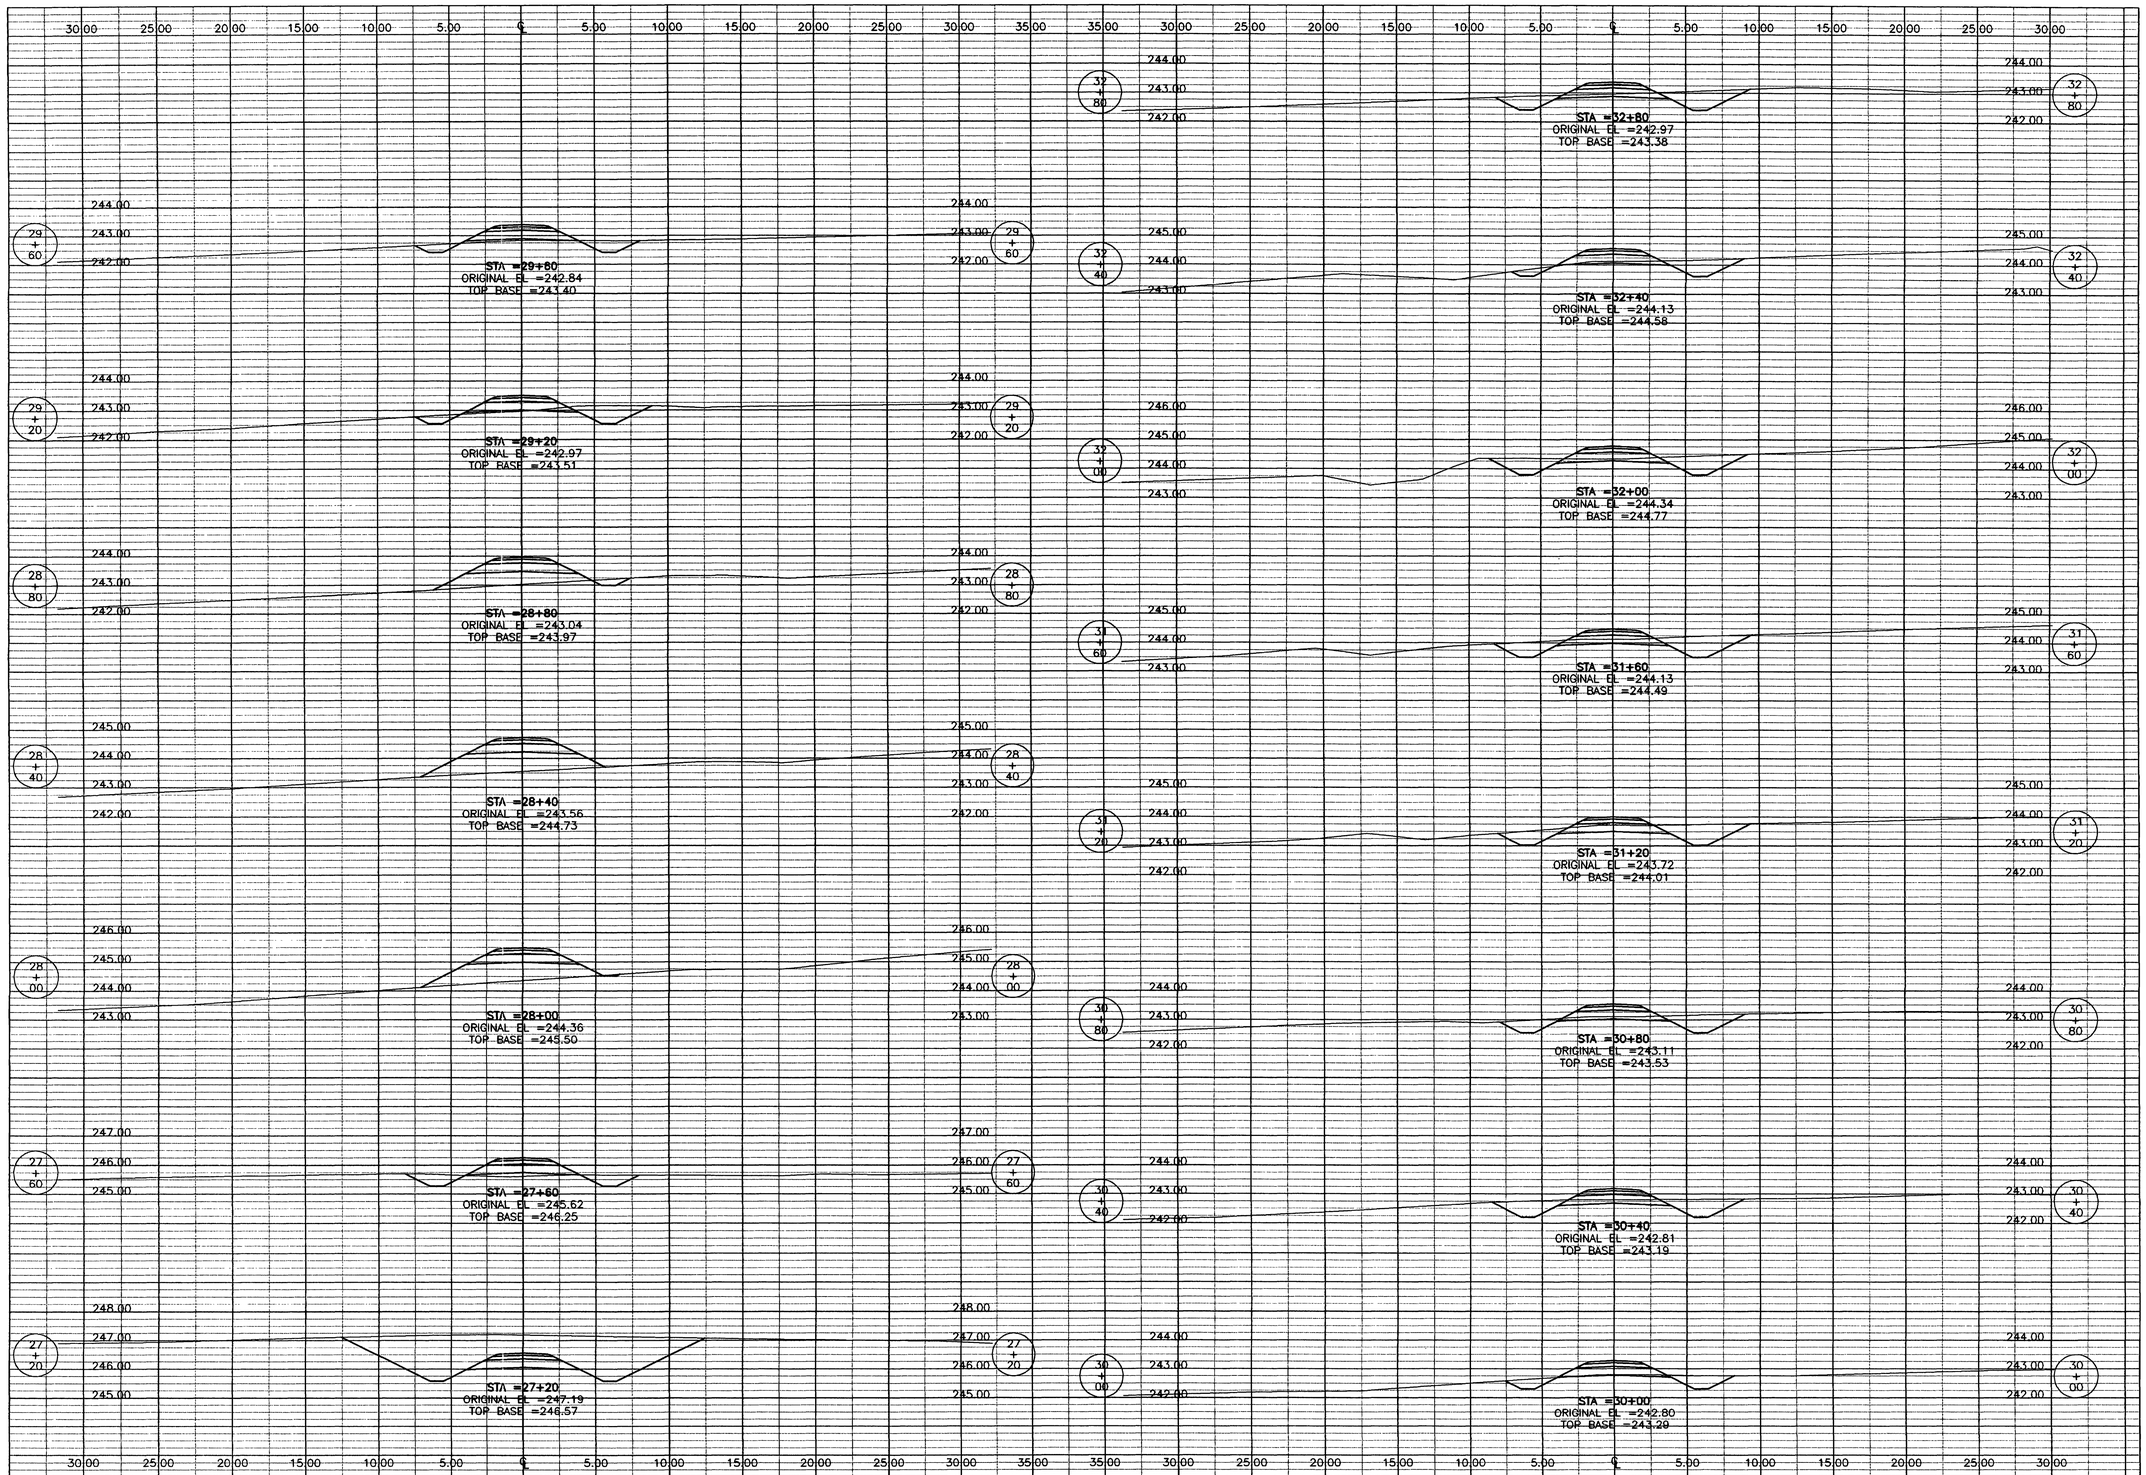

THE SEAL APPEARING ON THIS DOCUMENT WAS AUTHORIZED BY E. LAMAR FAULK ON AUGUST 8, 2001

STATE OF TEXAS — E. LAMAR FAULK — 86158 — LICENSED — PROFESSIONAL ENGINEER

NOTE:
SEE SHEET CD-1 FOR TYPICAL SECTION DETAIL.

LEGEND

TOP BASE
PROFILE GRADE (TOP OF SUBGRADE)

EXISTING GRADE
ROAD TEMPLATE

GRAPHIC SCALE

4 2 0 2 4
SCALE: 1:200 HORZ.
2 1 0 1 2
SCALE: 1:100 VERT.

US Army Corps of Engineers
FORT WORTH DISTRICT

POLYENGINEERING, INC.
1905 Reinhard Avenue
Dothan, Alabama 36305
(334) 793-4700 (voice)
(334) 793-9016 (fax)

Mark	Description	Date	Appr.
3	TITLE BLOCK EDIT. ADDED SEAL	AUG. 01	ELF

Date: 19 JUNE 2001
Rev.
Sol No. DACA63-01-B-0007
Contr No. DACA63-01-C-0016
File name:
Plot date:
Plot scale: AS SHOWN

Designed by: Rebecca S. Hand
Dwn by: J. Pleaden
Ckd by: M. Dixon
Reviewed by: Scott Faulk
Submitted by: E. Lamar Faulk

U.S. ARMY ENGINEER DISTRICT
CORPS OF ENGINEERS
FORT WORTH, TEXAS

POLYENGINEERING, INC.
ENGINEERS & ARCHITECTS
DOTHAN, ALABAMA

FORT HOOD, TEXAS
DIGITAL MULTI-PURPOSE RANGE COMPLEX
(DMPRC) FY 01
PN 51915

CROSS SECTIONS
PRIMARY TARGET SERVICE ROAD 1

Sheet reference number:
CX-56
Sheet of

Contr No. DACA63-01-C-0016

006

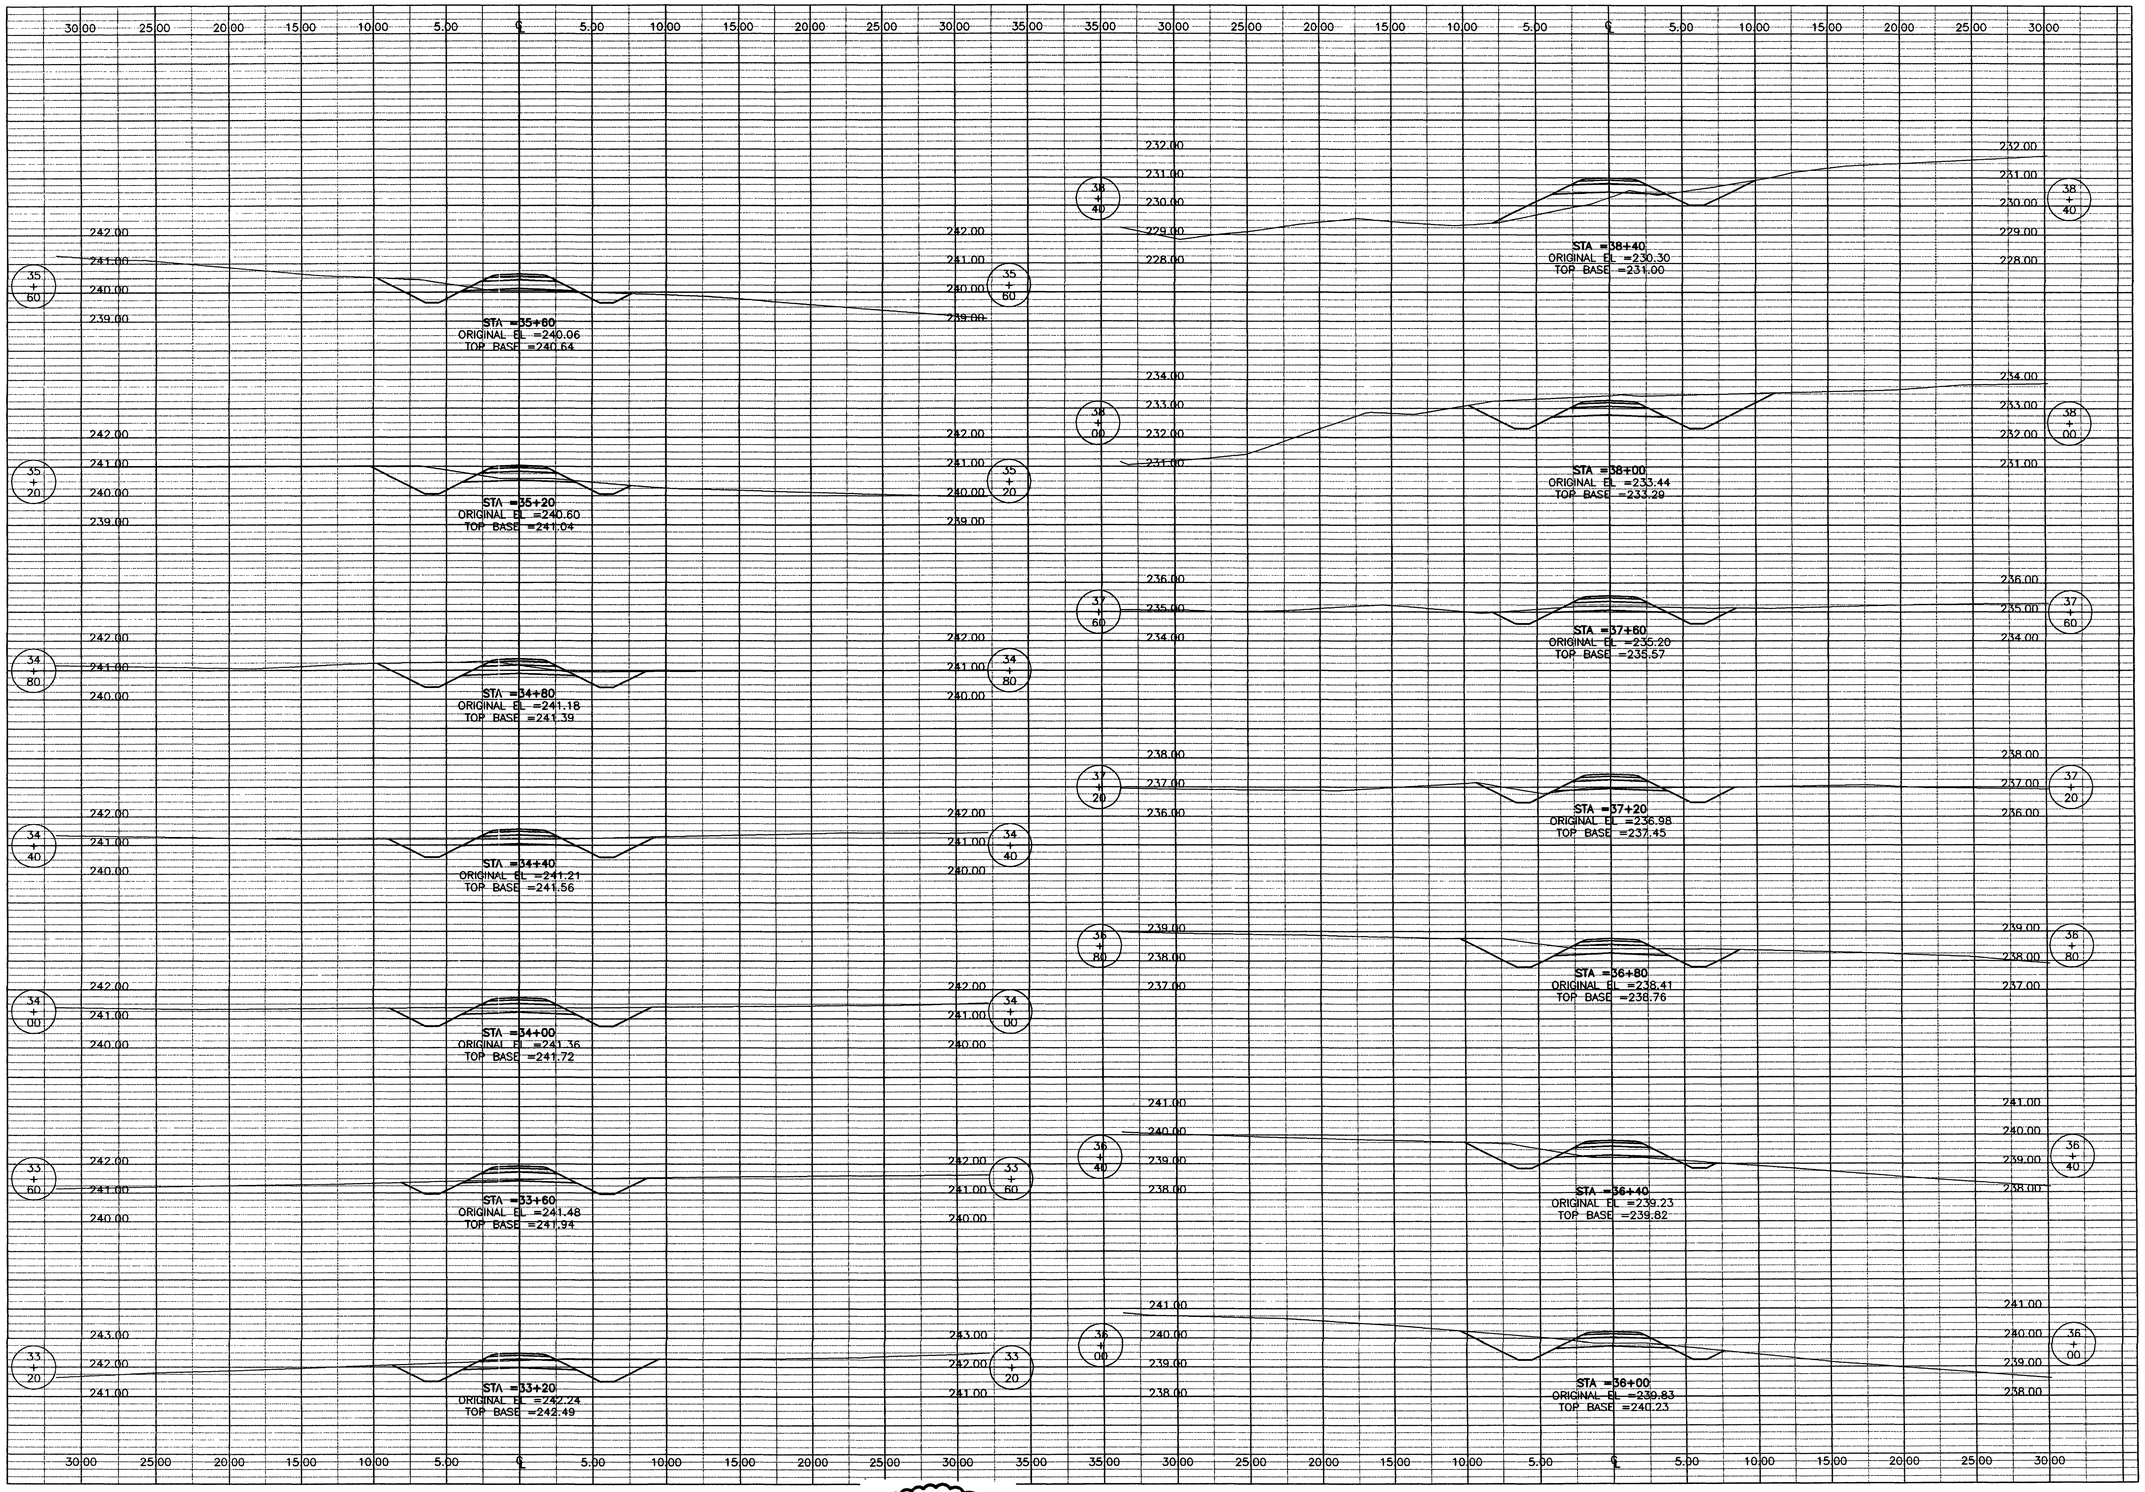

THE SEAL APPEARING ON THIS DOCUMENT WAS AUTHORIZED BY E. LAMAR FAULK ON AUGUST 8, 2001

STATE OF TEXAS
E. LAMAR FAULK
86158
LICENSED
PROFESSIONAL ENGINEER

NOTE:
SEE SHEET CD-1 FOR TYPICAL SECTION DETAIL.

TOP BASE
PROFILE GRADE (TOP OF SUBGRADE)

LEGEND
EXISTING GRADE
ROAD TEMPLATE

GRAPHIC SCALE
4 2 0 2 4
SCALE: 1:200 HORZ.
2 1 0 1 2
SCALE: 1:100 VERT.

US Army Corps of Engineers
FORT WORTH DISTRICT

POLYENGINEERING, INC.
1935 Headland Avenue
Dothan, Alabama 36305
(334) 793-4700 (voice)
(334) 793-9916 (fax)

Mark	Description	Date	Appr.
2	TITLE BLOCK EDIT, ADDED SEAL	AUG. 01	ELF

Date: 18 JUNE 2001
Rev.
Sol No. DACA63-01-B-0007
Contr No. DACA63-01-C-0016
File name:
Plot date:
Plot scale: AS SHOWN

Designed by: Rebecca S. Hand
Dwn by: J. Peaden
Ckd by: M. Dixon
Reviewed by: Scott Faulk
Submitted by: E. Lamar Faulk

U.S. ARMY ENGINEER DISTRICT
CORPS OF ENGINEERS
FORT WORTH, TEXAS

POLYENGINEERING, INC.
ENGINEERS & ARCHITECTS
DOTHAN, ALABAMA

FORT HOOD, TEXAS
DIGITAL MULTI-PURPOSE RANGE COMPLEX (DMPRC)
PN 51915
FY 01

CROSS SECTIONS
PRIMARY TARGET SERVICE ROAD 1

Sheet reference number:
CX-57
Sheet of

Contr No. DACA63-01-C-0016

006908

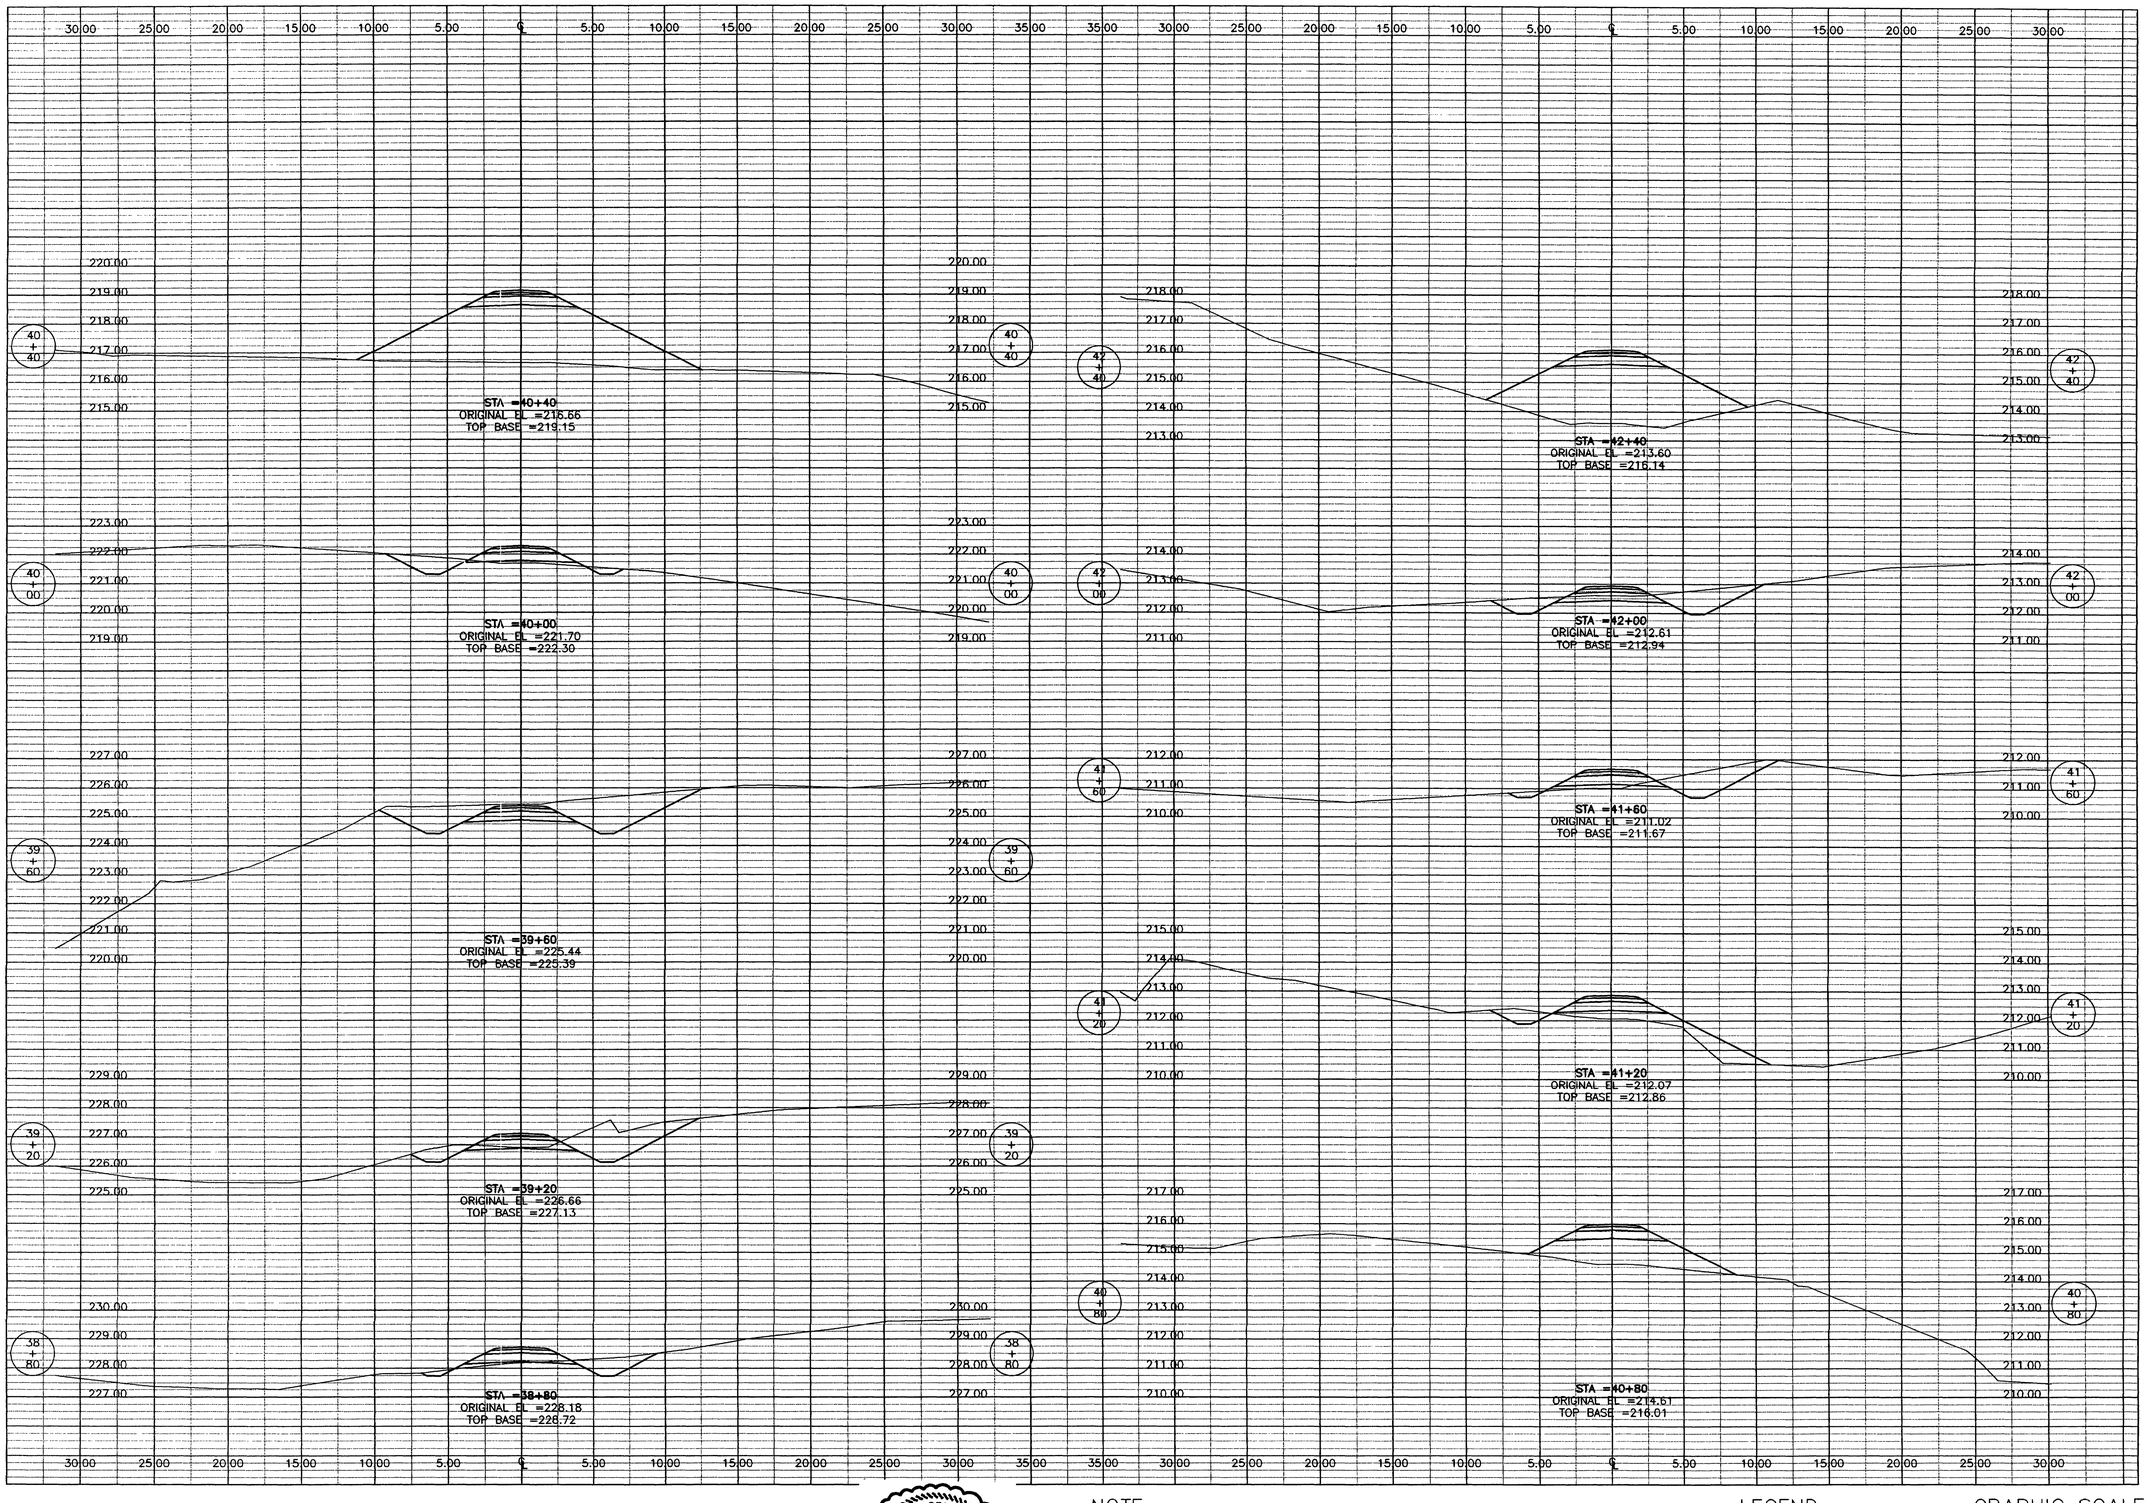

THE SEAL APPEARING ON THIS DOCUMENT WAS AUTHORIZED BY E. LAMAR FAULK ON AUGUST 8, 2001

STATE OF TEXAS
E. LAMAR FAULK
86158
LICENSED
PROFESSIONAL ENGINEER

NOTE:
SEE SHEET CD-1 FOR TYPICAL SECTION DETAIL.

TOP BASE
PROFILE GRADE (TOP OF SUBGRADE)

LEGEND
EXISTING GRADE
ROAD TEMPLATE

GRAPHIC SCALE
4 2 0 2 4
SCALE: 1:200 HORZ.
2 1 0 1 2
SCALE: 1:100 VERT.

US Army Corps of Engineers
FORT WORTH DISTRICT

POLYENGINEERING, INC.
POLYENGINEERING, INC.
1005 Headland Avenue
Dothan, Alabama 36303
(334) 793-4790 (voice)
(334) 793-9818 (fax)

Mark	Description	Date	Appr.
3	TITLE BLOCK EDIT, ADDED SEAL	AUG 01	ELF

Date: JUNE 2001 Rev.
Sol No. DACA63-01-B-0007
Contr No. DACA63-01-C-0016
File name:
Plot scale: AS SHOWN

Designed by: Rebecca S. Hand
Dwn by: J. Peeden
Ckd by: M. Dixon
Reviewed by: Scott Faulk
Submitted by: E. Lamar Faulk

U.S. ARMY ENGINEER DISTRICT
CORPS OF ENGINEERS
FORT WORTH, TEXAS

POLYENGINEERING, INC.
ENGINEERS & ARCHITECTS
DOTHAN, ALABAMA

FORT HOOD, TEXAS
DIGITAL MULTI-PURPOSE RANGE COMPLEX (DMPRC)
PN 51915
FY 01

CROSS SECTIONS
PRIMARY TARGET SERVICE ROAD 1

Sheet reference number:
CX-58
Sheet of

Contr No. DACA63-01-C-0016

00690850

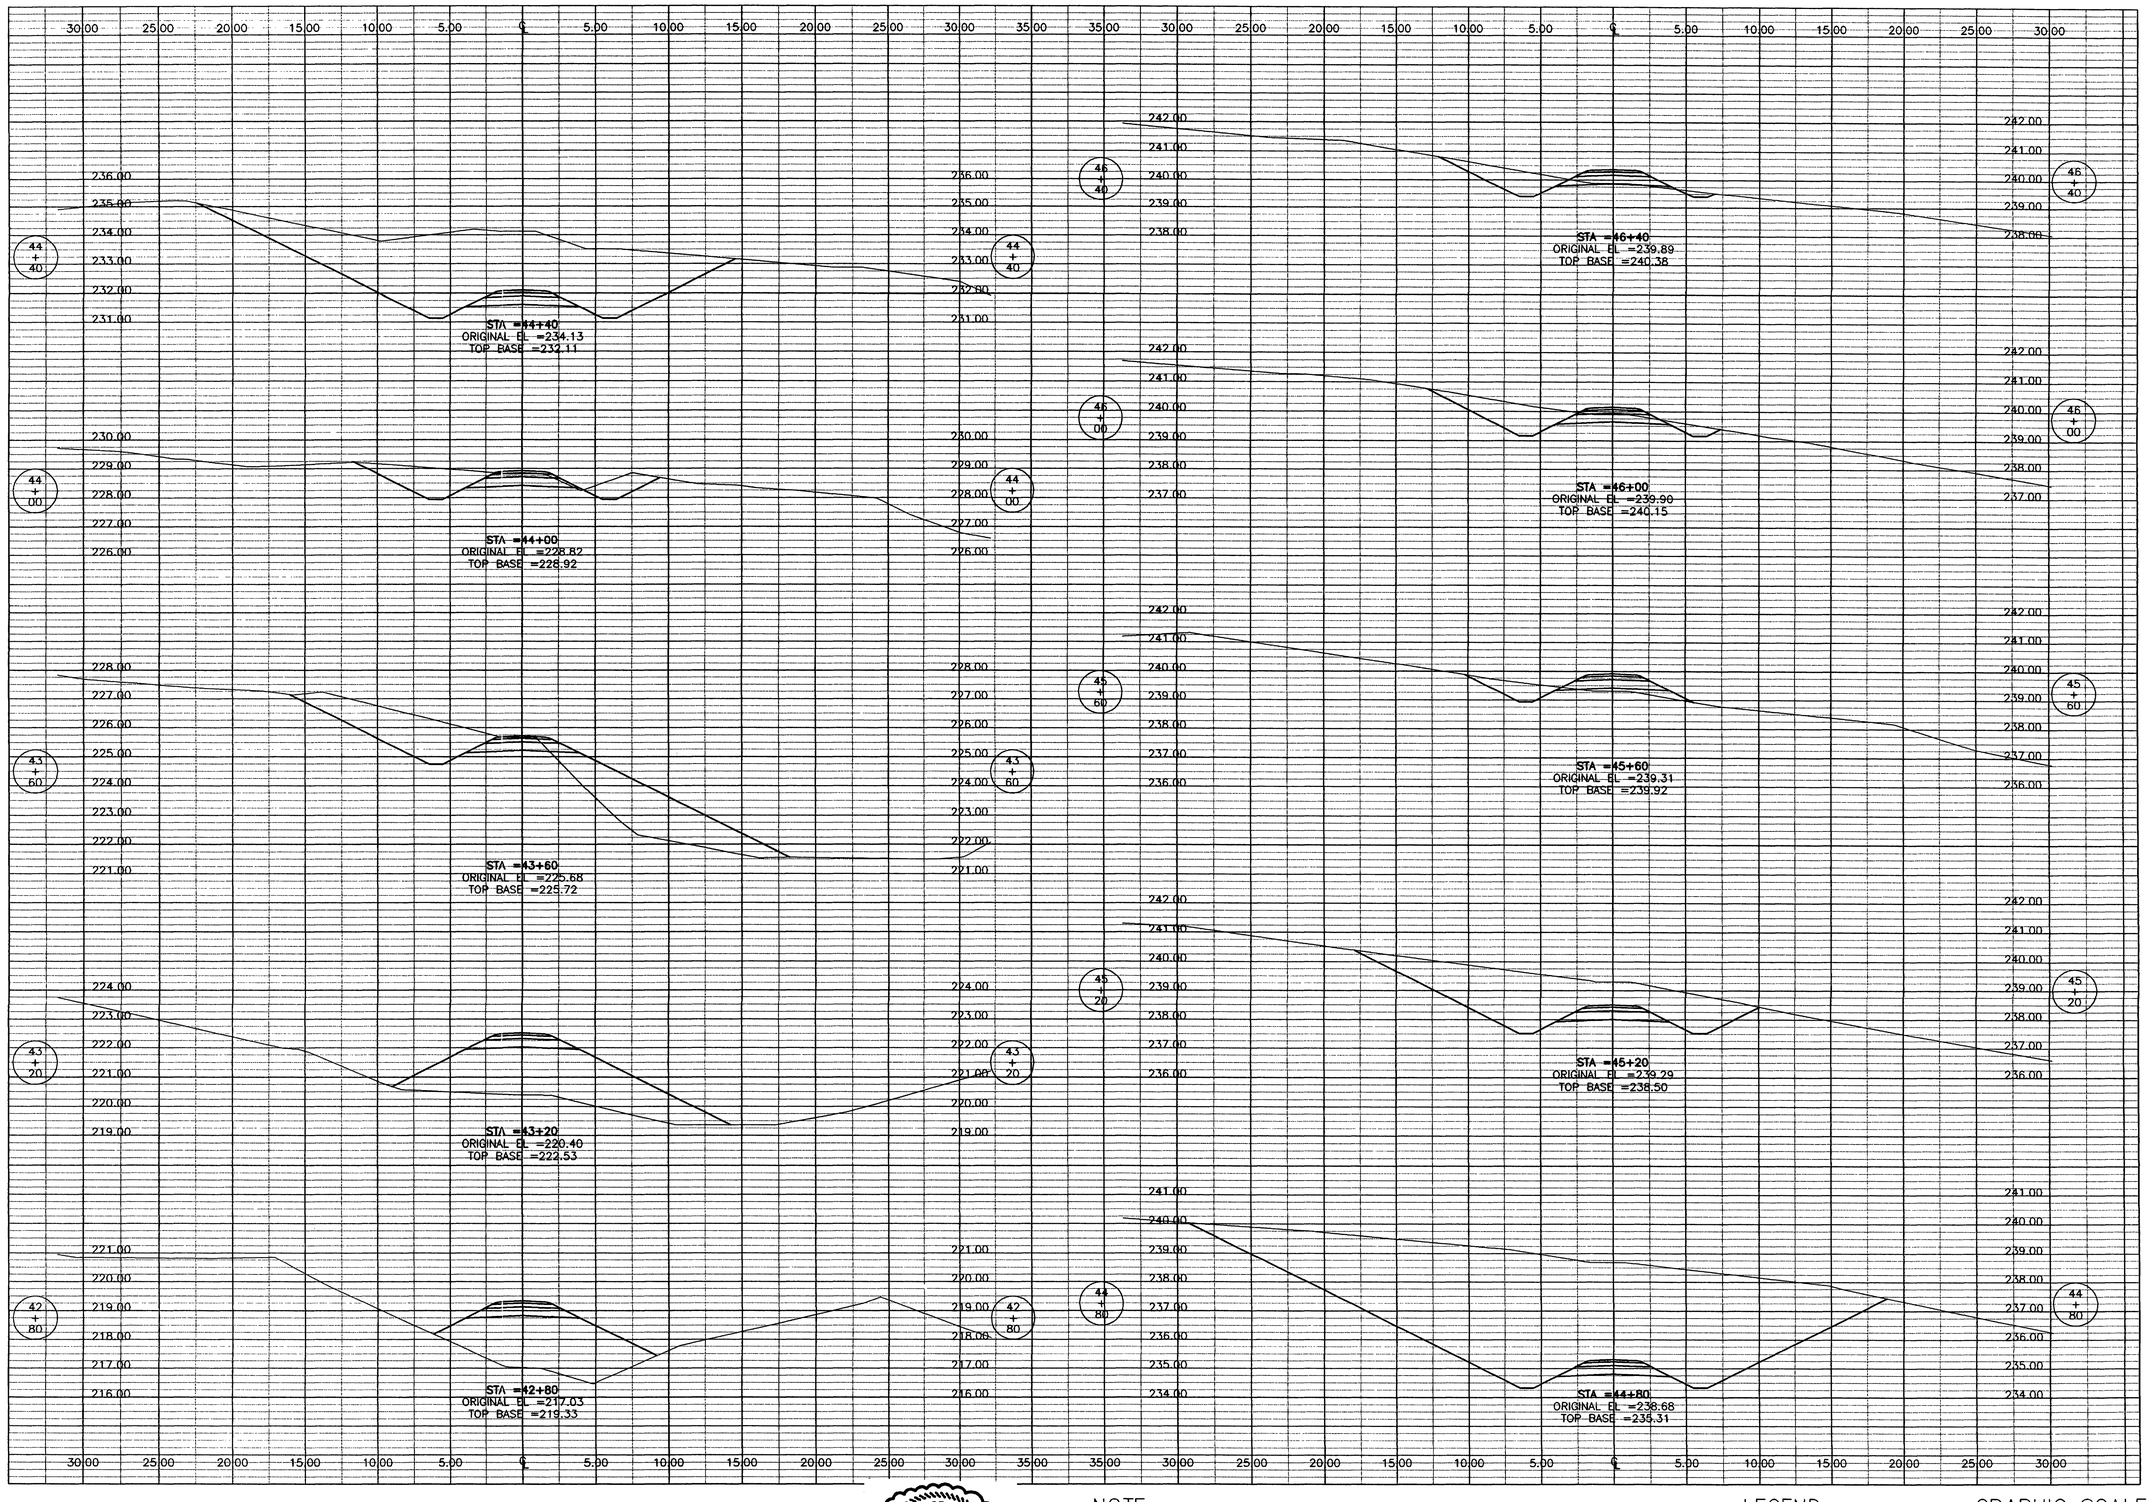

THE SEAL APPEARING ON THIS DOCUMENT WAS AUTHORIZED BY E. LAMAR FAULK ON AUGUST 8, 2001

STATE OF TEXAS
E. LAMAR FAULK
86158
LICENSED
PROFESSIONAL ENGINEER

NOTE:
SEE SHEET CD-1 FOR TYPICAL SECTION DETAIL.

TOP BASE
PROFILE GRADE (TOP OF SUBGRADE)

LEGEND
EXISTING GRADE
ROAD TEMPLATE

GRAPHIC SCALE
4 2 0 2 4
SCALE: 1:200 HORZ.
2 1 0 1 2
SCALE: 1:100 VERT.

US Army Corps of Engineers
FORT WORTH DISTRICT

POLYENGINEERING, INC.
ENGINEERS AND ARCHITECTS
POLYENGINEERING, INC.
1920 Headland Avenue
Dothan, Alabama 36300
(334) 792-4700 (voice)
(334) 792-9056 (fax)

Symb.	Description	Date	Appv.
3	TITLE BLOCK EDIT, ADDED SEAL	AUG 01	E.F.

Designed by: Rebecca S. Hand
Dwn by: J. Peaden
Ckd by: W. Dixon
Reviewed by: Scott Foulk
Submitted by: E. Lamar Foulk
Date: JUNE 2001
Sol. No.: DACA63-01-B-0007
Contr. No.: DACA63-01-C-0016
Rev.
File name:
Plot date:
Plot scale: AS SHOWN

U.S. ARMY ENGINEER DISTRICT
CORPS OF ENGINEERS
FORT WORTH, TEXAS

POLYENGINEERING, INC.
ENGINEERS & ARCHITECTS
DOTHAN, ALABAMA

FORT HOOD, TEXAS
DIGITAL MULTI-PURPOSE RANGE COMPLEX (DMPRC)
PN 51915
FY 01

CROSS SECTIONS
PRIMARY TARGET SERVICE ROAD 1

Sheet reference number:
CX-59
Sheet of

Contr No. DACA63-01-C-0016

20690350

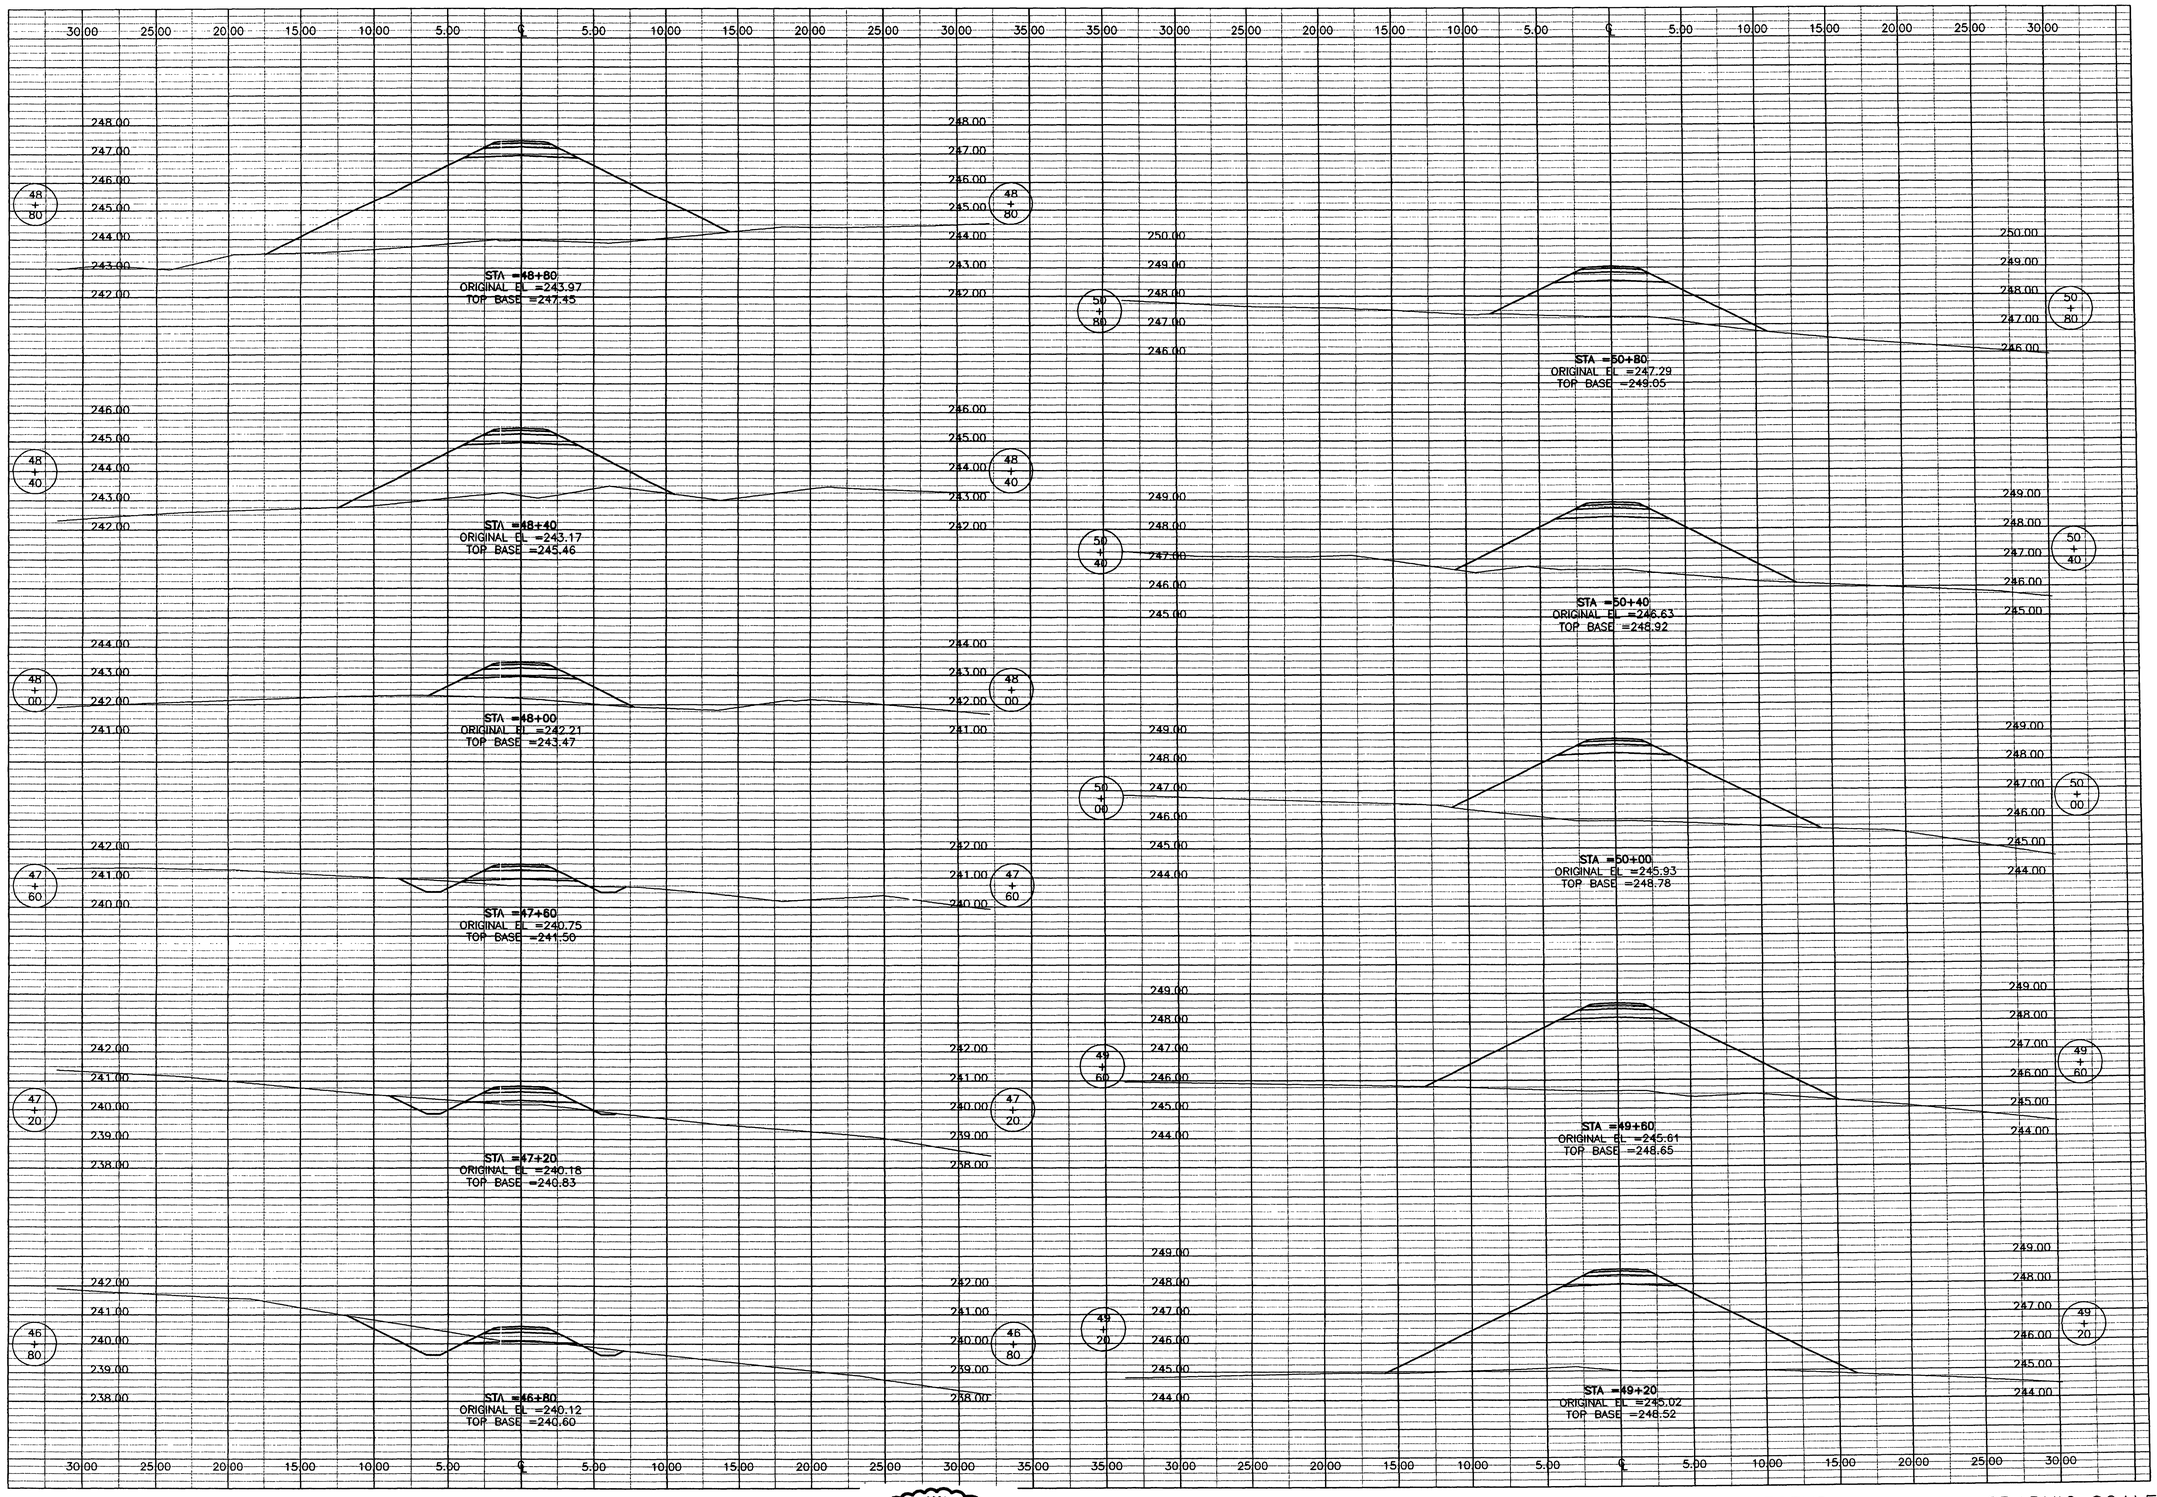

THE SEAL APPEARING ON THIS DOCUMENT WAS AUTHORIZED BY E. LAMAR FAULK ON AUGUST 8, 2001

STATE OF TEXAS
E. LAMAR FAULK
86158
LICENSED
PROFESSIONAL ENGINEER

NOTE:
SEE SHEET CD-1 FOR TYPICAL SECTION DETAIL.

TOP BASE
PROFILE GRADE (TOP OF SUBGRADE)

LEGEND
EXISTING GRADE
ROAD TEMPLATE

GRAPHIC SCALE
4 2 0 2 4
SCALE: 1:200 HORZ.
2 1 0 1 2
SCALE: 1:100 VERT.

US Army Corps of Engineers
FORT WORTH DISTRICT

POLYENGINEERING, INC.
ENGINEERS AND ARCHITECTS
POLYENGINEERING, INC.
1205 Hazelhurst Avenue
Dothan, Alabama 36303
(334) 793-4700 (voice)
(334) 793-8016 (fax)

Mark	Description	Date	Appr.
1	TITLE BLOCK EDIT, ADDED SEAL	AUG 01	ELF

Date: 8 JUNE 2001
Rev.
Sol No. DACA63-01-B-0007
Contr No. DACA63-01-C-0016
File name:
Plot date:
Plot scale: AS SHOWN

Designed by: Rebecca S. Hand
Dwn by: J. Peeden
Ckd by: M. Dixon
Reviewed by: Scott Faulk
Submitted by: E. Lamar Faulk

U.S. ARMY ENGINEER DISTRICT
CORPS OF ENGINEERS
FORT WORTH, TEXAS

POLYENGINEERING, INC.
ENGINEERS & ARCHITECTS
DOTHAN, ALABAMA

FORT HOOD, TEXAS
DIGITAL MULTI-PURPOSE RANGE COMPLEX (DMPRC)
PN 51915
FY 01

CROSS SECTIONS
PRIMARY TARGET SERVICE ROAD 1

Sheet reference number:
CX-60
Sheet of

Contr No. DACA63-01-C-0016

006900

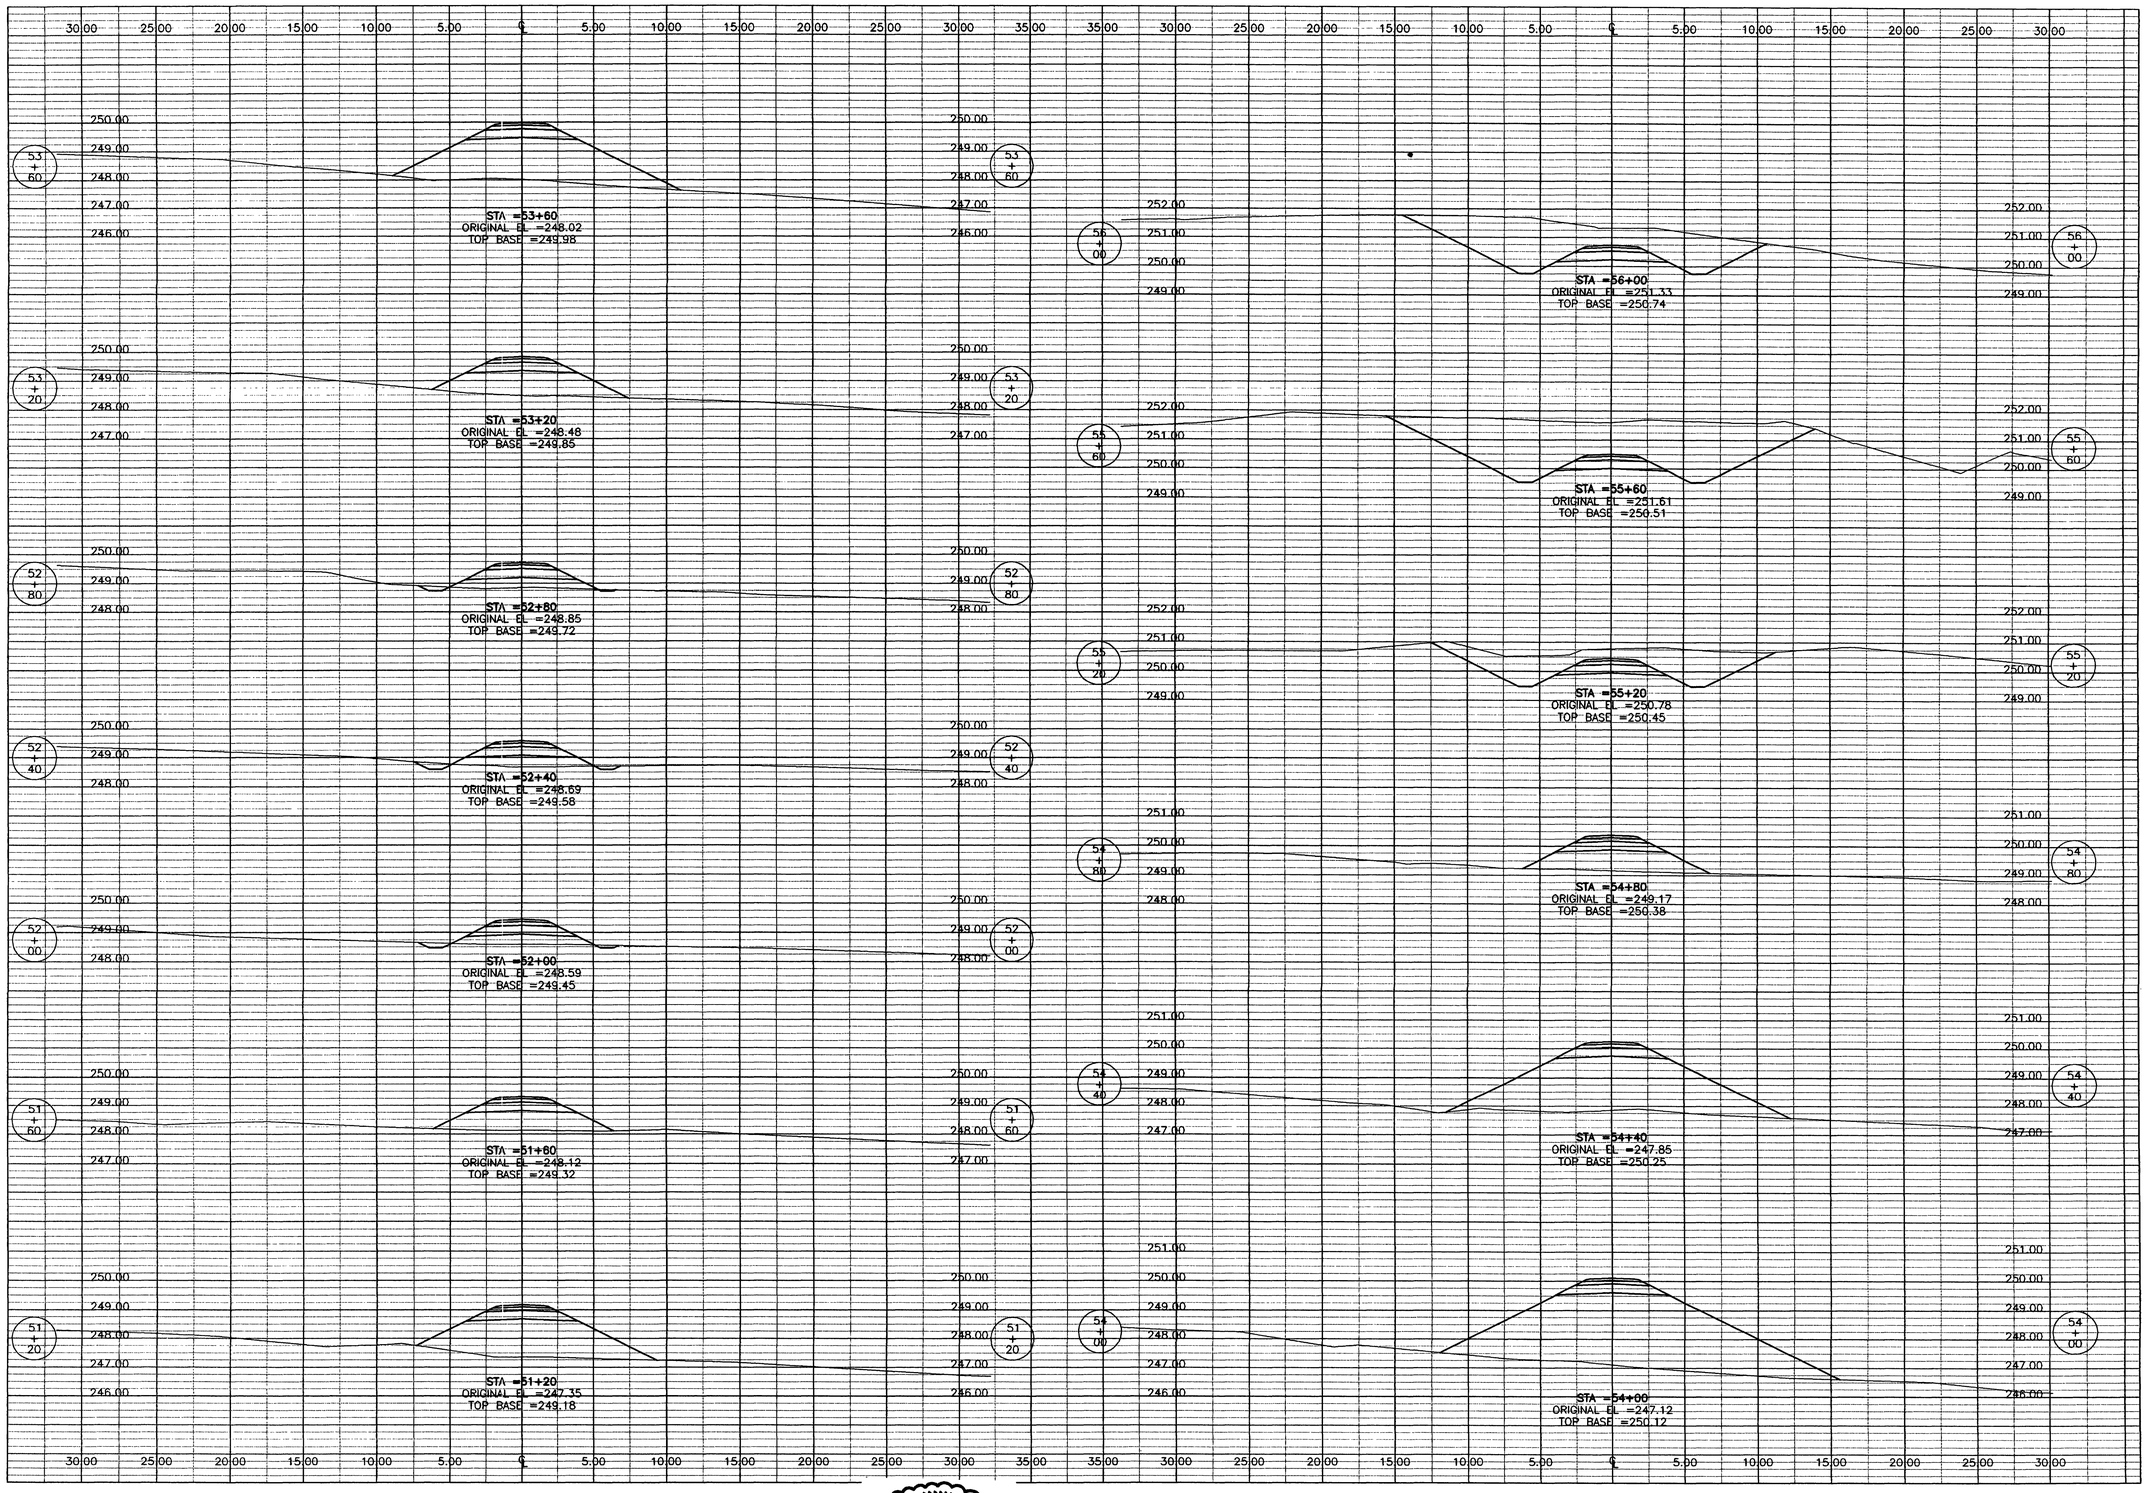

THE SEAL APPEARING ON THIS DOCUMENT WAS AUTHORIZED BY E. LAMAR FAULK ON AUGUST 8, 2001

STATE OF TEXAS
E. LAMAR FAULK
86158
LICENSED
PROFESSIONAL ENGINEER

NOTE:
SEE SHEET CD-1 FOR TYPICAL SECTION DETAIL.

TOP BASE
PROFILE GRADE (TOP OF SUBGRADE)

LEGEND
EXISTING GRADE
ROAD TEMPLATE

GRAPHIC SCALE
4 2 0 2 4
SCALE: 1:200 HORZ.
2 1 0 1 2
SCALE: 1:100 VERT.

US Army Corps of Engineers
FORT WORTH DISTRICT

POLYENGINEERING, INC.
1905 Headland Avenue
Dothan, Alabama 36303
(334) 793-4700 (voice)
(334) 793-9015 (fax)

Mark	Description	Date	Appr.
3	TITLE BLOCK EDIT, ADDED SEAL	AUG 01	ELF

Date: JUNE 2001
Rev.
Sol No. DACA63-01-B-0007
Contr No. DACA63-01-C-0016
File name:
Plot date:
Plot scale: AS SHOWN

Designed by: Rebecca S. Hand
Cktd by: M. Dixon
Dwn by: J. Peedin
Reviewed by: Scott Faulk
Submitted by: E. Lamar Faulk

U.S. ARMY ENGINEER DISTRICT
CORPS OF ENGINEERS
FORT WORTH, TEXAS

POLYENGINEERING, INC.
ENGINEERS & ARCHITECTS
DOTHAN, ALABAMA

FORT HOOD, TEXAS
DIGITAL MULTI-PURPOSE RANGE COMPLEX (DMPRC)
PN 51915
FY 01

CROSS SECTIONS
PRIMARY TARGET SERVICE ROAD 1

Sheet reference number:
CX-61
Sheet of

Contr No. DACA63-01-C-0016

00660830

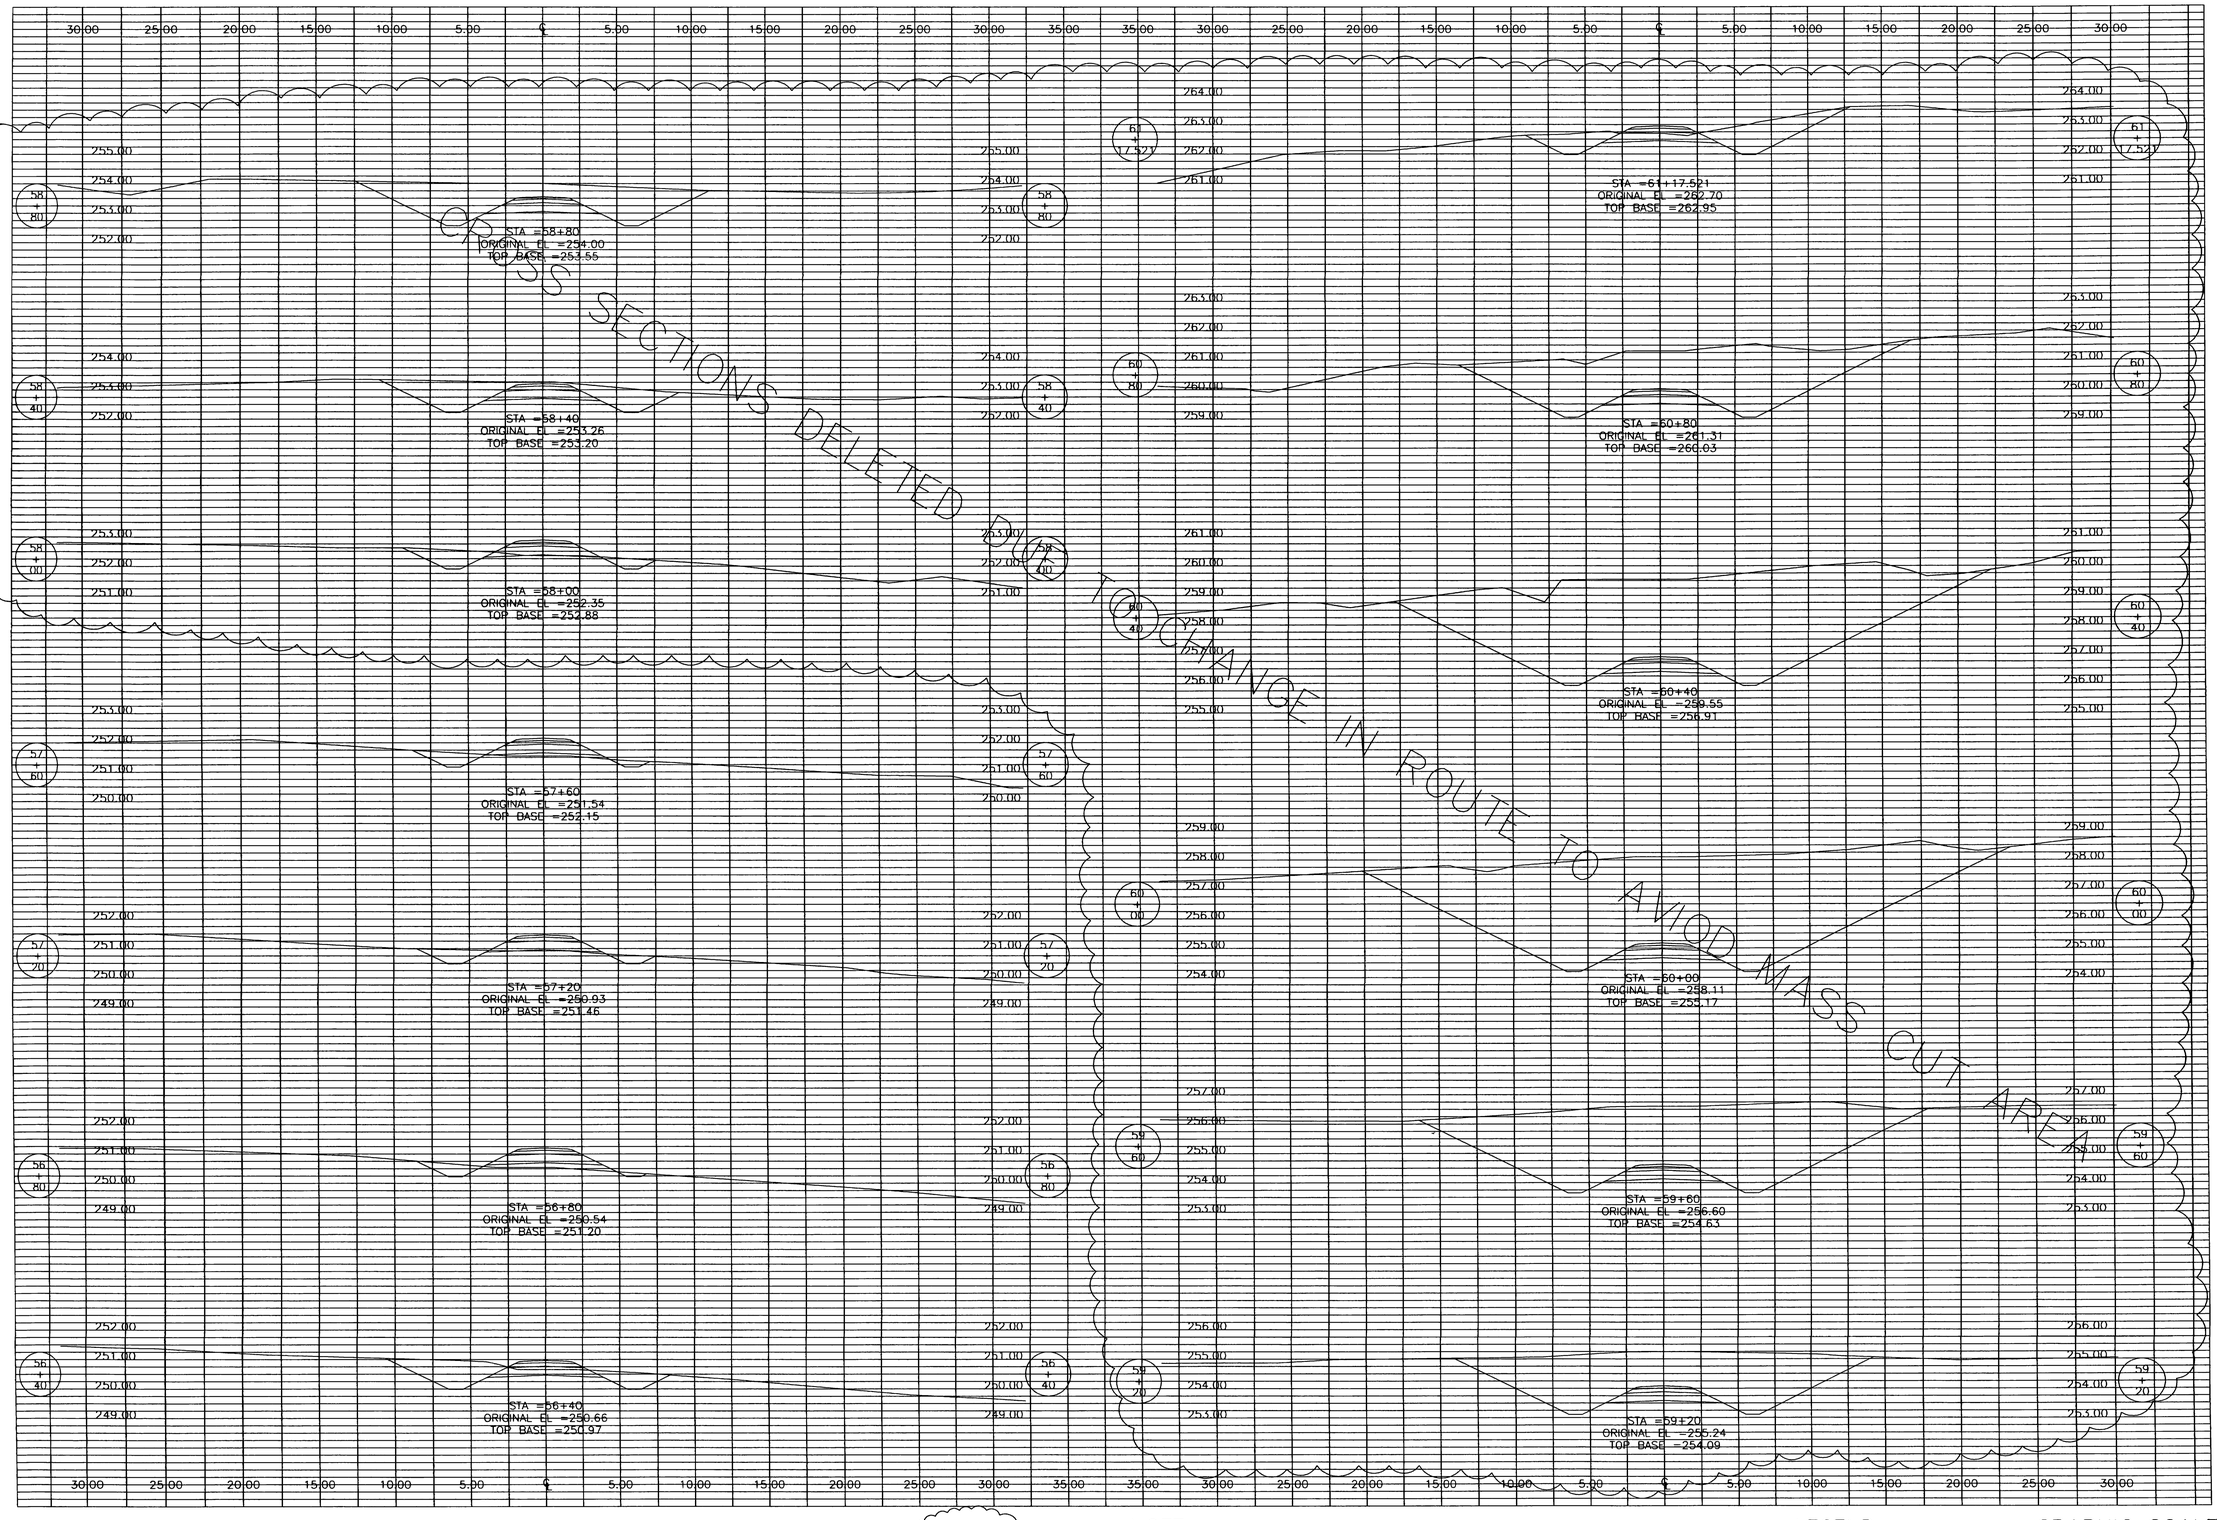

THE SEAL APPEARING ON THIS DOCUMENT WAS AUTHORIZED BY E. LAMAR FAULK ON AUGUST 8, 2001

NOTE:
SEE SHEET CD-1 FOR TYPICAL SECTION DETAIL.

TOP BASE
PROFILE GRADE (TOP OF SUBGRADE)

LEGEND
EXISTING GRADE
ROAD TEMPLATE

GRAPHIC SCALE
4 2 0 2 4
SCALE: 1:200 HORZ.
2 1 0 1 2
SCALE: 1:100 VERT.

US Army Corps of Engineers
FORT WORTH DISTRICT

POLYENGINEERING, INC.
1820 Headland Avenue
Dothan, Alabama 36303
(334) 793-4700 (voice)
(334) 793-9015 (fax)

Mark	Description	Date	Appr.
3	TITLE BLOCK EDIT, ADDED SEAL	AUG 01	ELF

Designed by: Rebecca S. Hurd
Dwn by: J. Reuben
Ckd by: M. Dixon
Reviewed by: Scott Faulk
Submitted by: E. Lamar Faulk
Date: 15 JUNE 2001
Rev.
Sol. No. DACA63-01-B-0007
Contr. No. DACA63-01-C-0016
File name:
Plot date:
Plot scale: AS SHOWN

U.S. ARMY ENGINEER DISTRICT
CORPS OF ENGINEERS
FORT WORTH, TEXAS

POLYENGINEERING, INC.
ENGINEERS & ARCHITECTS
DOTHAN, ALABAMA

FORT HOOD, TEXAS
DIGITAL MULTI-PURPOSE RANGE COMPLEX (DMPRC)
PN 51915 FY 01

CROSS SECTIONS
PRIMARY TARGET SERVICE ROAD 1

Sheet reference number:
CX-62
Sheet of

Contr No. DACA63-01-C-0016

2.dwg 8/11/2005 10:35:20 AM

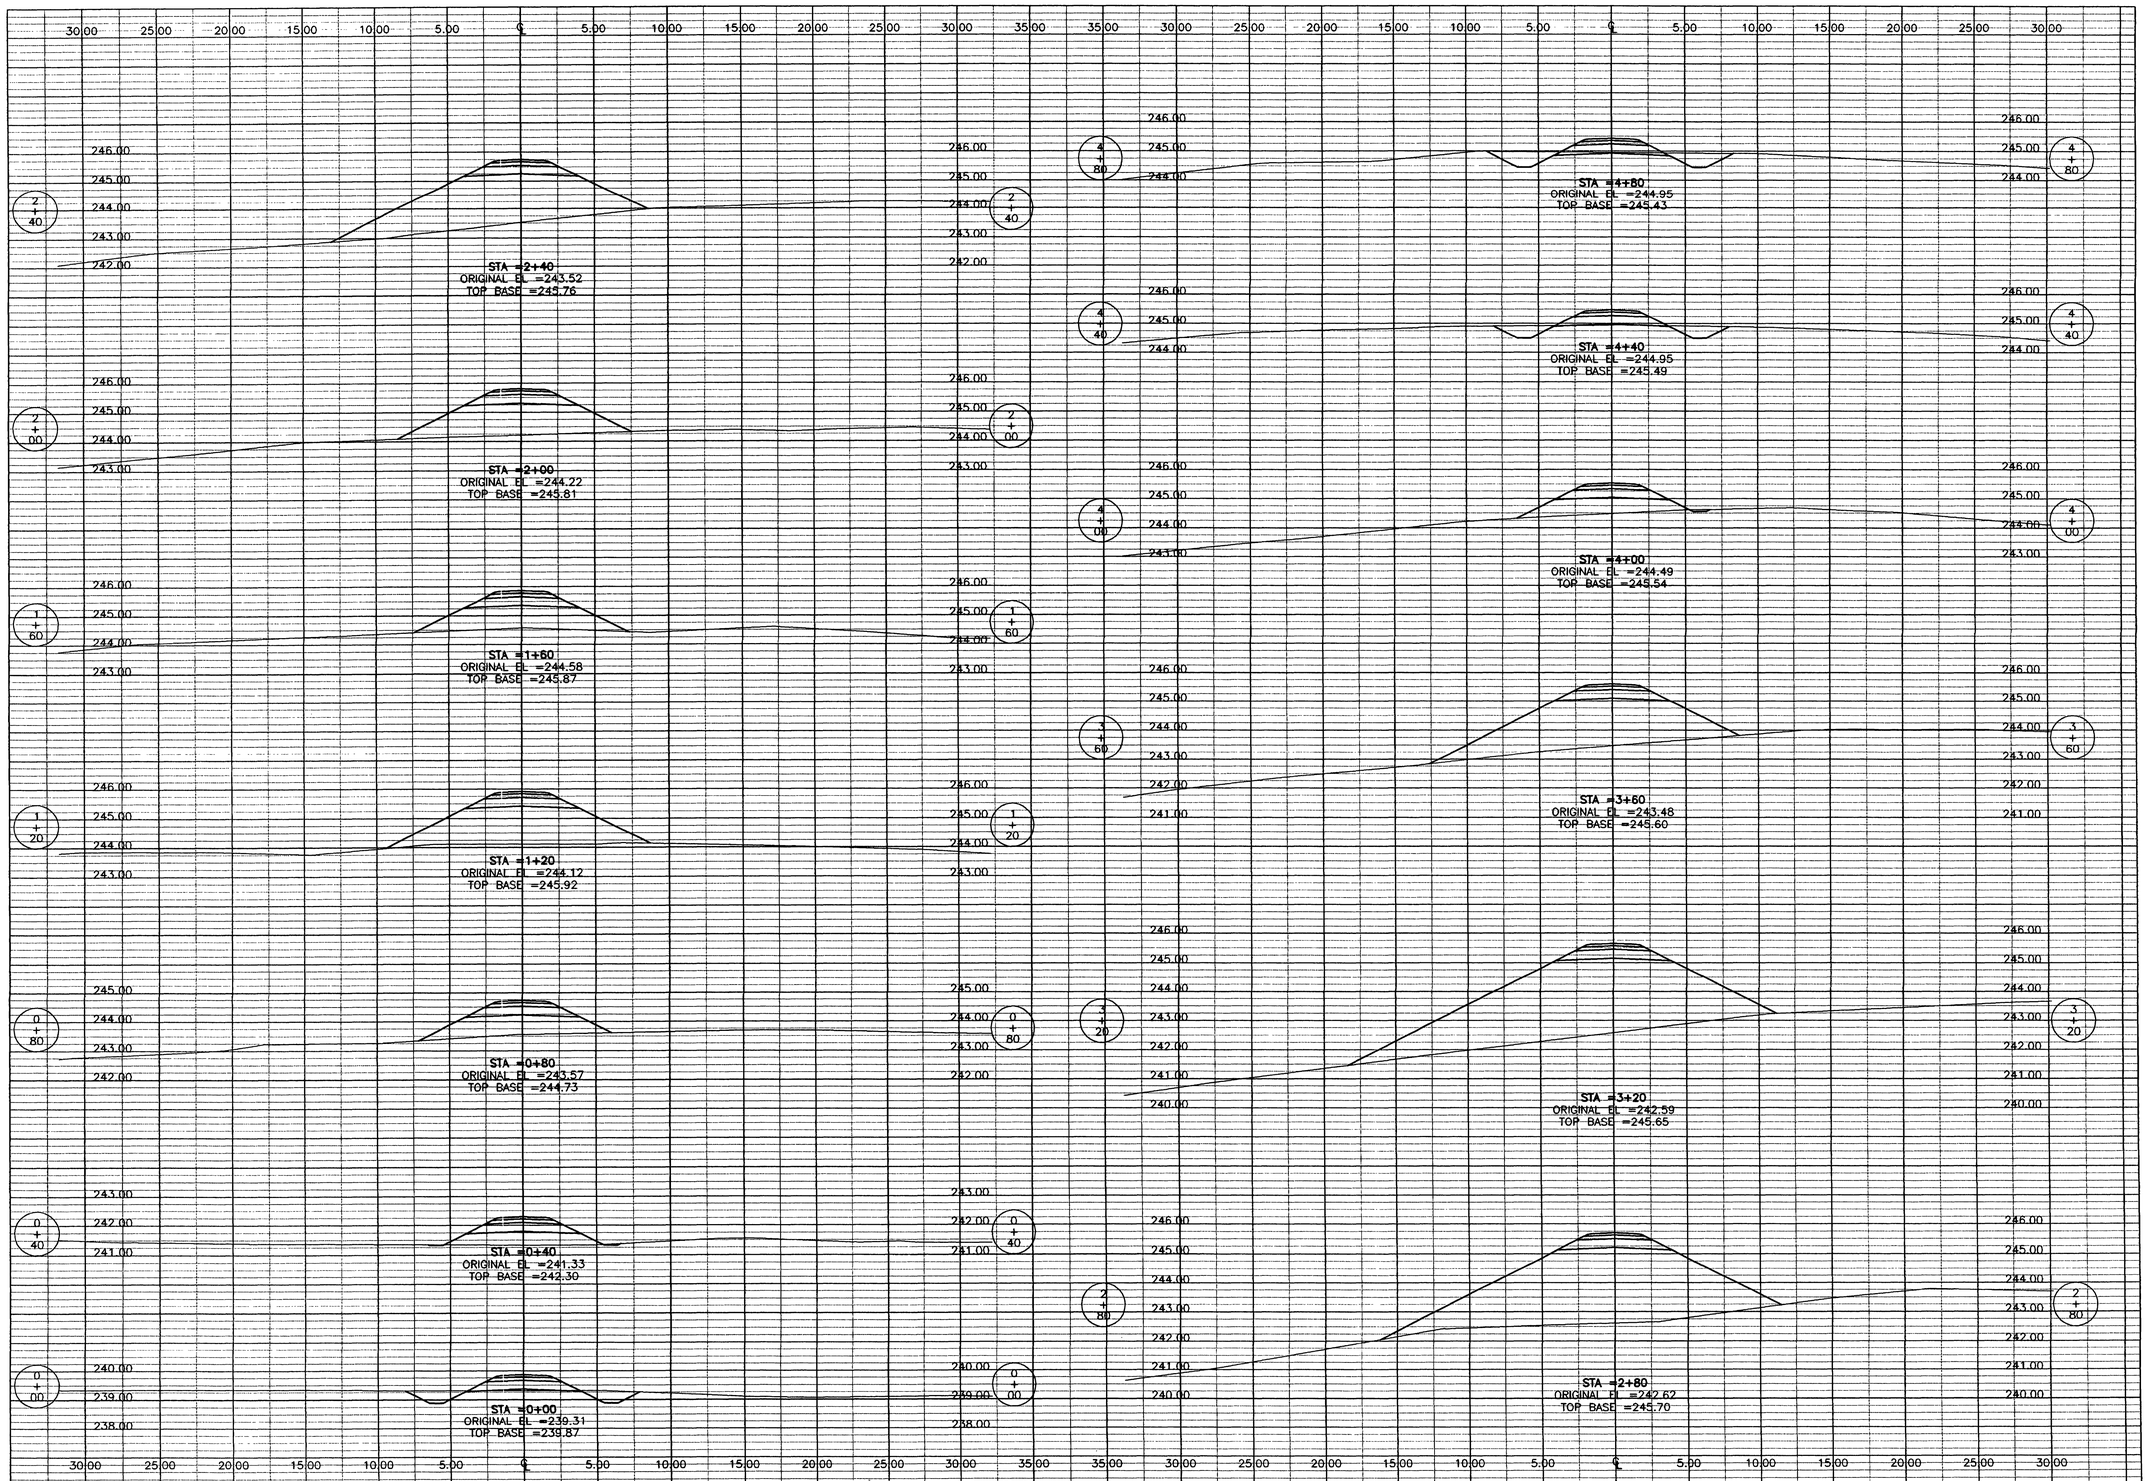

THE SEAL APPEARING ON THIS DOCUMENT WAS AUTHORIZED BY E. LAMAR FAULK ON AUGUST 8, 2001

STATE OF TEXAS — E. LAMAR FAULK — 86158 — LICENSED — PROFESSIONAL ENGINEER

NOTE:
SEE SHEET CD-1 FOR TYPICAL SECTION DETAIL.

TOP BASE
PROFILE GRADE (TOP OF SUBGRADE)

LEGEND
EXISTING GRADE
ROAD TEMPLATE

GRAPHIC SCALE
SCALE: 1:200 HORZ.
SCALE: 1:100 VERT.

US Army Corps of Engineers
FORT WORTH DISTRICT

POLYENGINEERING, INC.
ENGINEERS AND ARCHITECTS
1905 Headland Avenue
Dothan, Alabama 36305
(334) 793-4700 (voice)
(334) 793-8810 (fax)

Mark	Description	Date	Appr.
3	TITLE BLOCK EDIT, ADDED SEAL	AUG 01	ELF

Date: 18 JUNE 2001
Rev.
Sol No. DACA63-01-B-0007
Contr No. DACA63-01-C-0016
File name:
Plot date:
Plot scale: AS SHOWN

Designed by: Rebecca S. Hand
Dwn by: J. Peaden
Ckd by: M. Dixon
Reviewed by: Scott Faulk
Submitted by: E. Lamar Faulk

U.S. ARMY ENGINEER DISTRICT
CORPS OF ENGINEERS
FORT WORTH, TEXAS

POLYENGINEERING, INC.
ENGINEERS & ARCHITECTS
DOTHAN, ALABAMA

FORT HOOD, TEXAS
DIGITAL MULTI-PURPOSE RANGE COMPLEX (DMPRC)
PN 51915

CROSS SECTIONS
PRIMARY TARGET SERVICE ROAD 2

Sheet reference number:
CX-63
Sheet of

Contr No. DACA63-01-C-0016

00600300

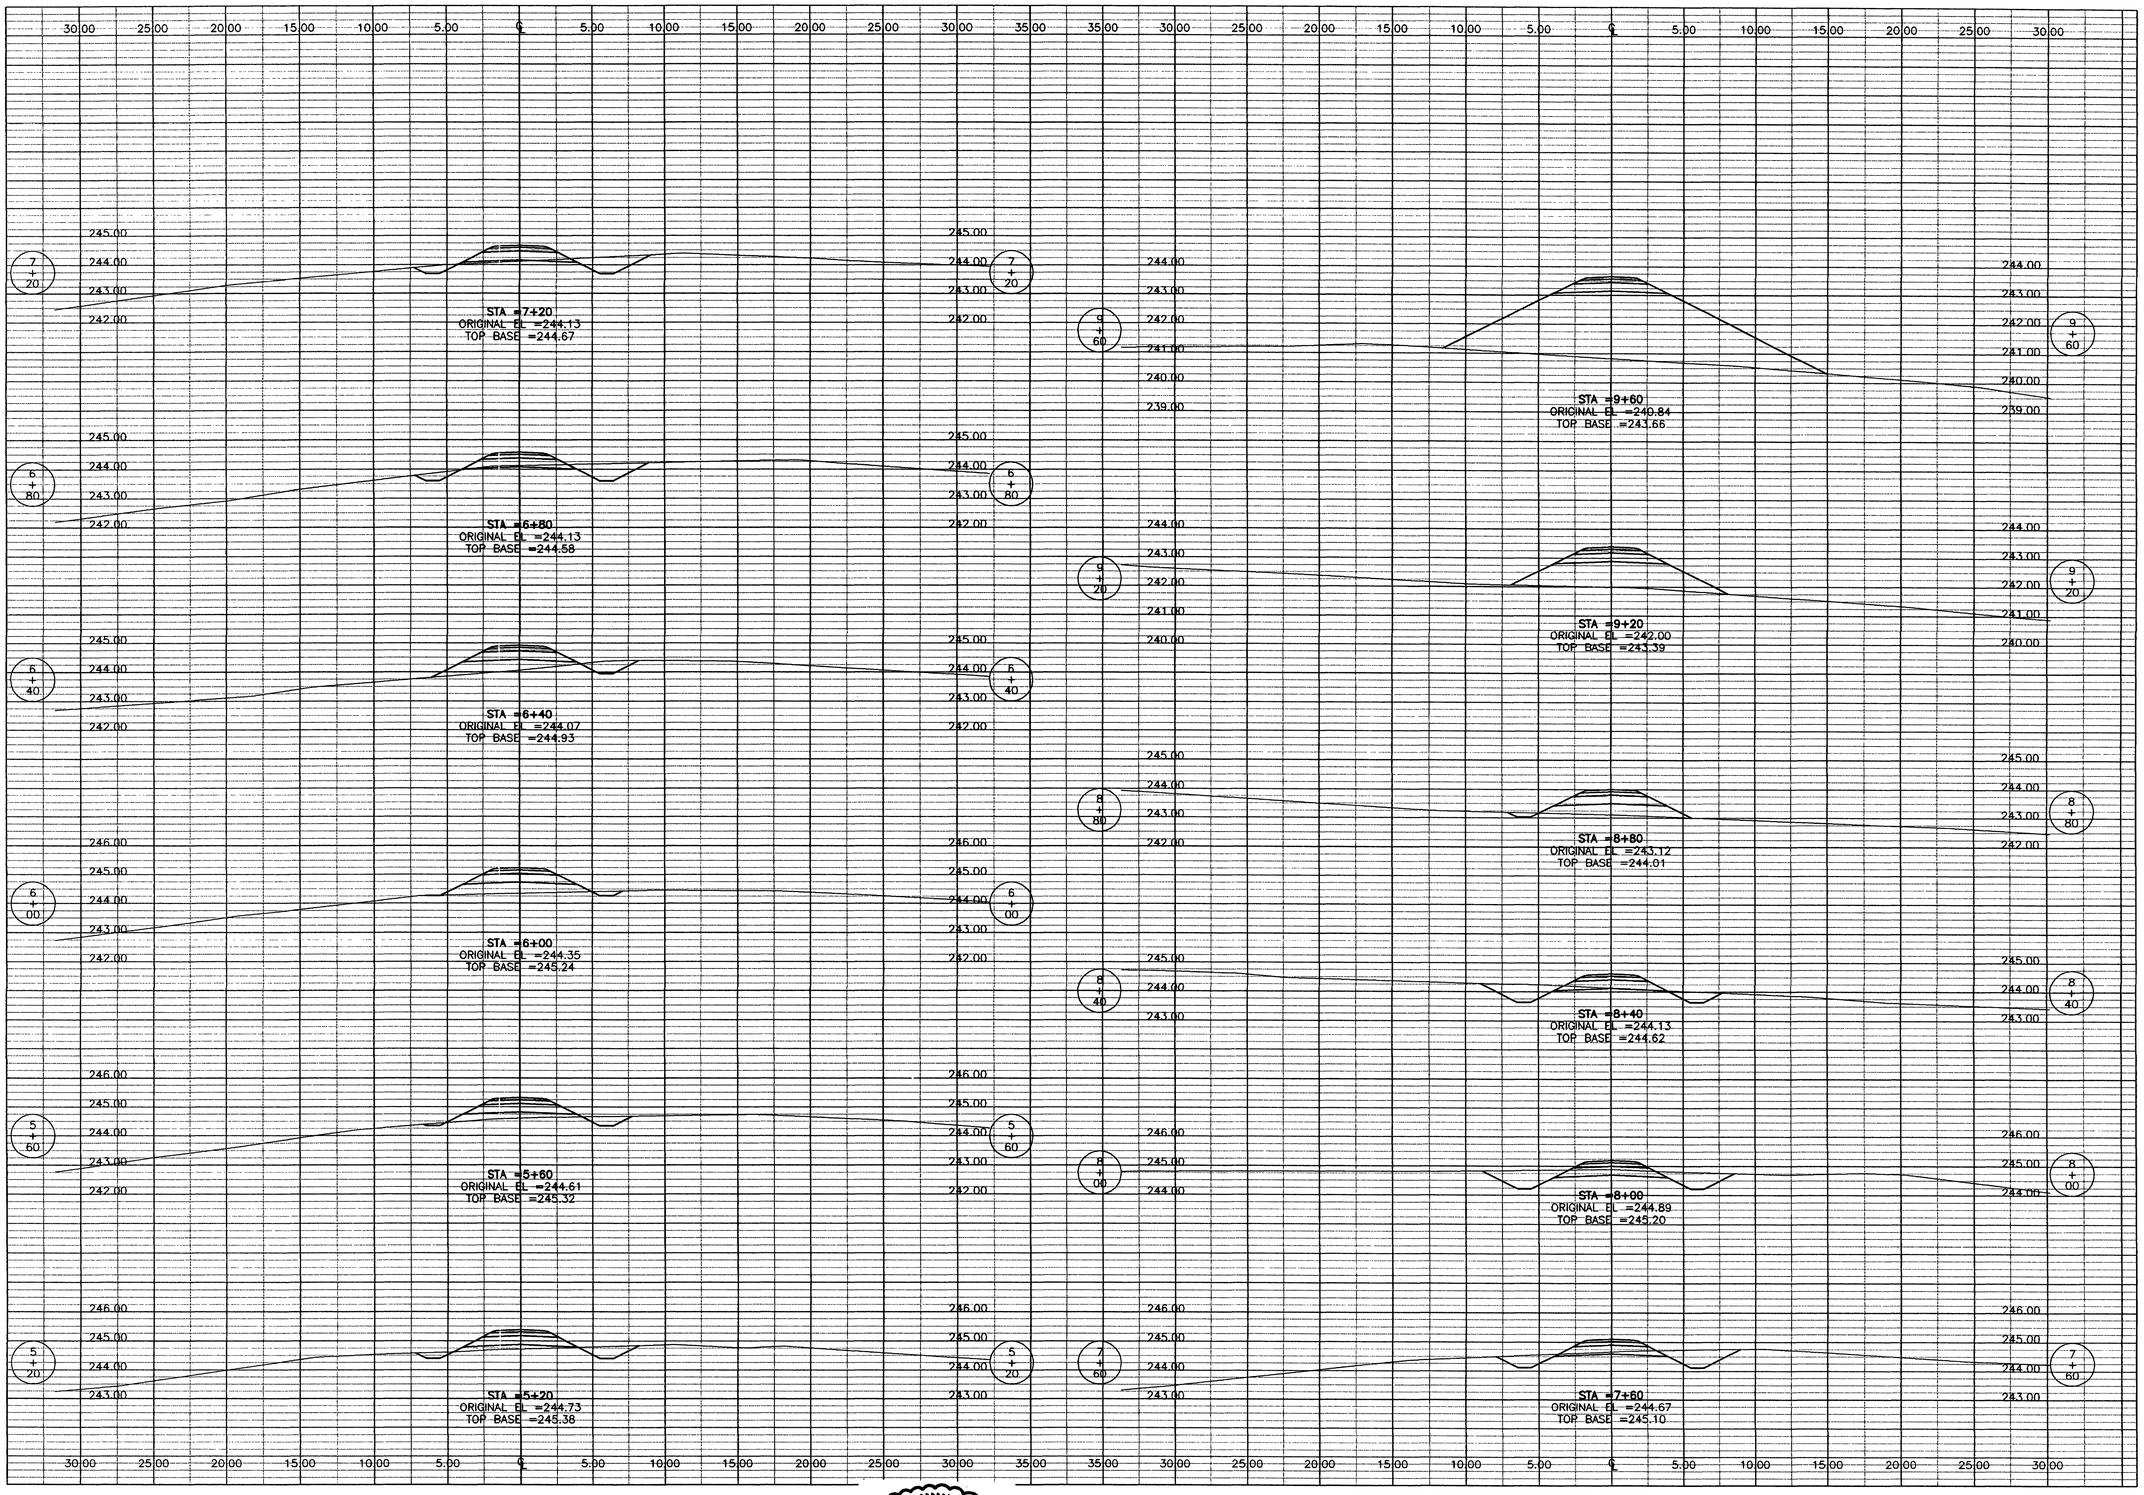

THE SEAL APPEARING ON THIS DOCUMENT WAS AUTHORIZED BY E. LAMAR FAULK ON AUGUST 8, 2001

STATE OF TEXAS
E. LAMAR FAULK
86158
LICENSED
PROFESSIONAL ENGINEER

NOTE:
SEE SHEET CD-1 FOR TYPICAL SECTION DETAIL.

TOP BASE
PROFILE GRADE (TOP OF SUBGRADE)

LEGEND
EXISTING GRADE
ROAD TEMPLATE

GRAPHIC SCALE
4 2 0 2 4
SCALE: 1:200 HORZ.
2 1 0 1 2
SCALE: 1:100 VERT.

US Army Corps of Engineers
FORT WORTH DISTRICT

POLYENGINEERING, INC.
POLYENGINEERING, INC.
1005 Headland Avenue
Dothan, Alabama 36303
(334) 793-4700 (voice)
(334) 793-8818 (fax)

Mark	Description	Date	Appr.
1	TITLE BLOCK EDIT, ADDED SEAL	AUG 01	ELF

Designed by: Rebecca S. Hand
Date: 19 JUNE 2001
Rev.
Dwn by: J. Peeden
Ckd by: M. Dixon
Sol No. DACA63-01-B-0007
Contr No. DACA63-01-C-0016
Reviewed by: Scott Faulk
File name:
Plot date:
Plot scale: AS SHOWN
Submitted by: E. Lamar Faulk

U.S. ARMY ENGINEER DISTRICT
CORPS OF ENGINEERS
FORT WORTH, TEXAS

POLYENGINEERING, INC.
ENGINEERS & ARCHITECTS
DOTHAN, ALABAMA

FORT HOOD, TEXAS
DIGITAL MULTI-PURPOSE RANGE COMPLEX (DMPRC)
PN 51915
FY 01

CROSS SECTIONS
PRIMARY TARGET SERVICE ROAD 2

Sheet reference number:
CX-64
Sheet of

Contr No. DACA63-01-C-0016

0069090

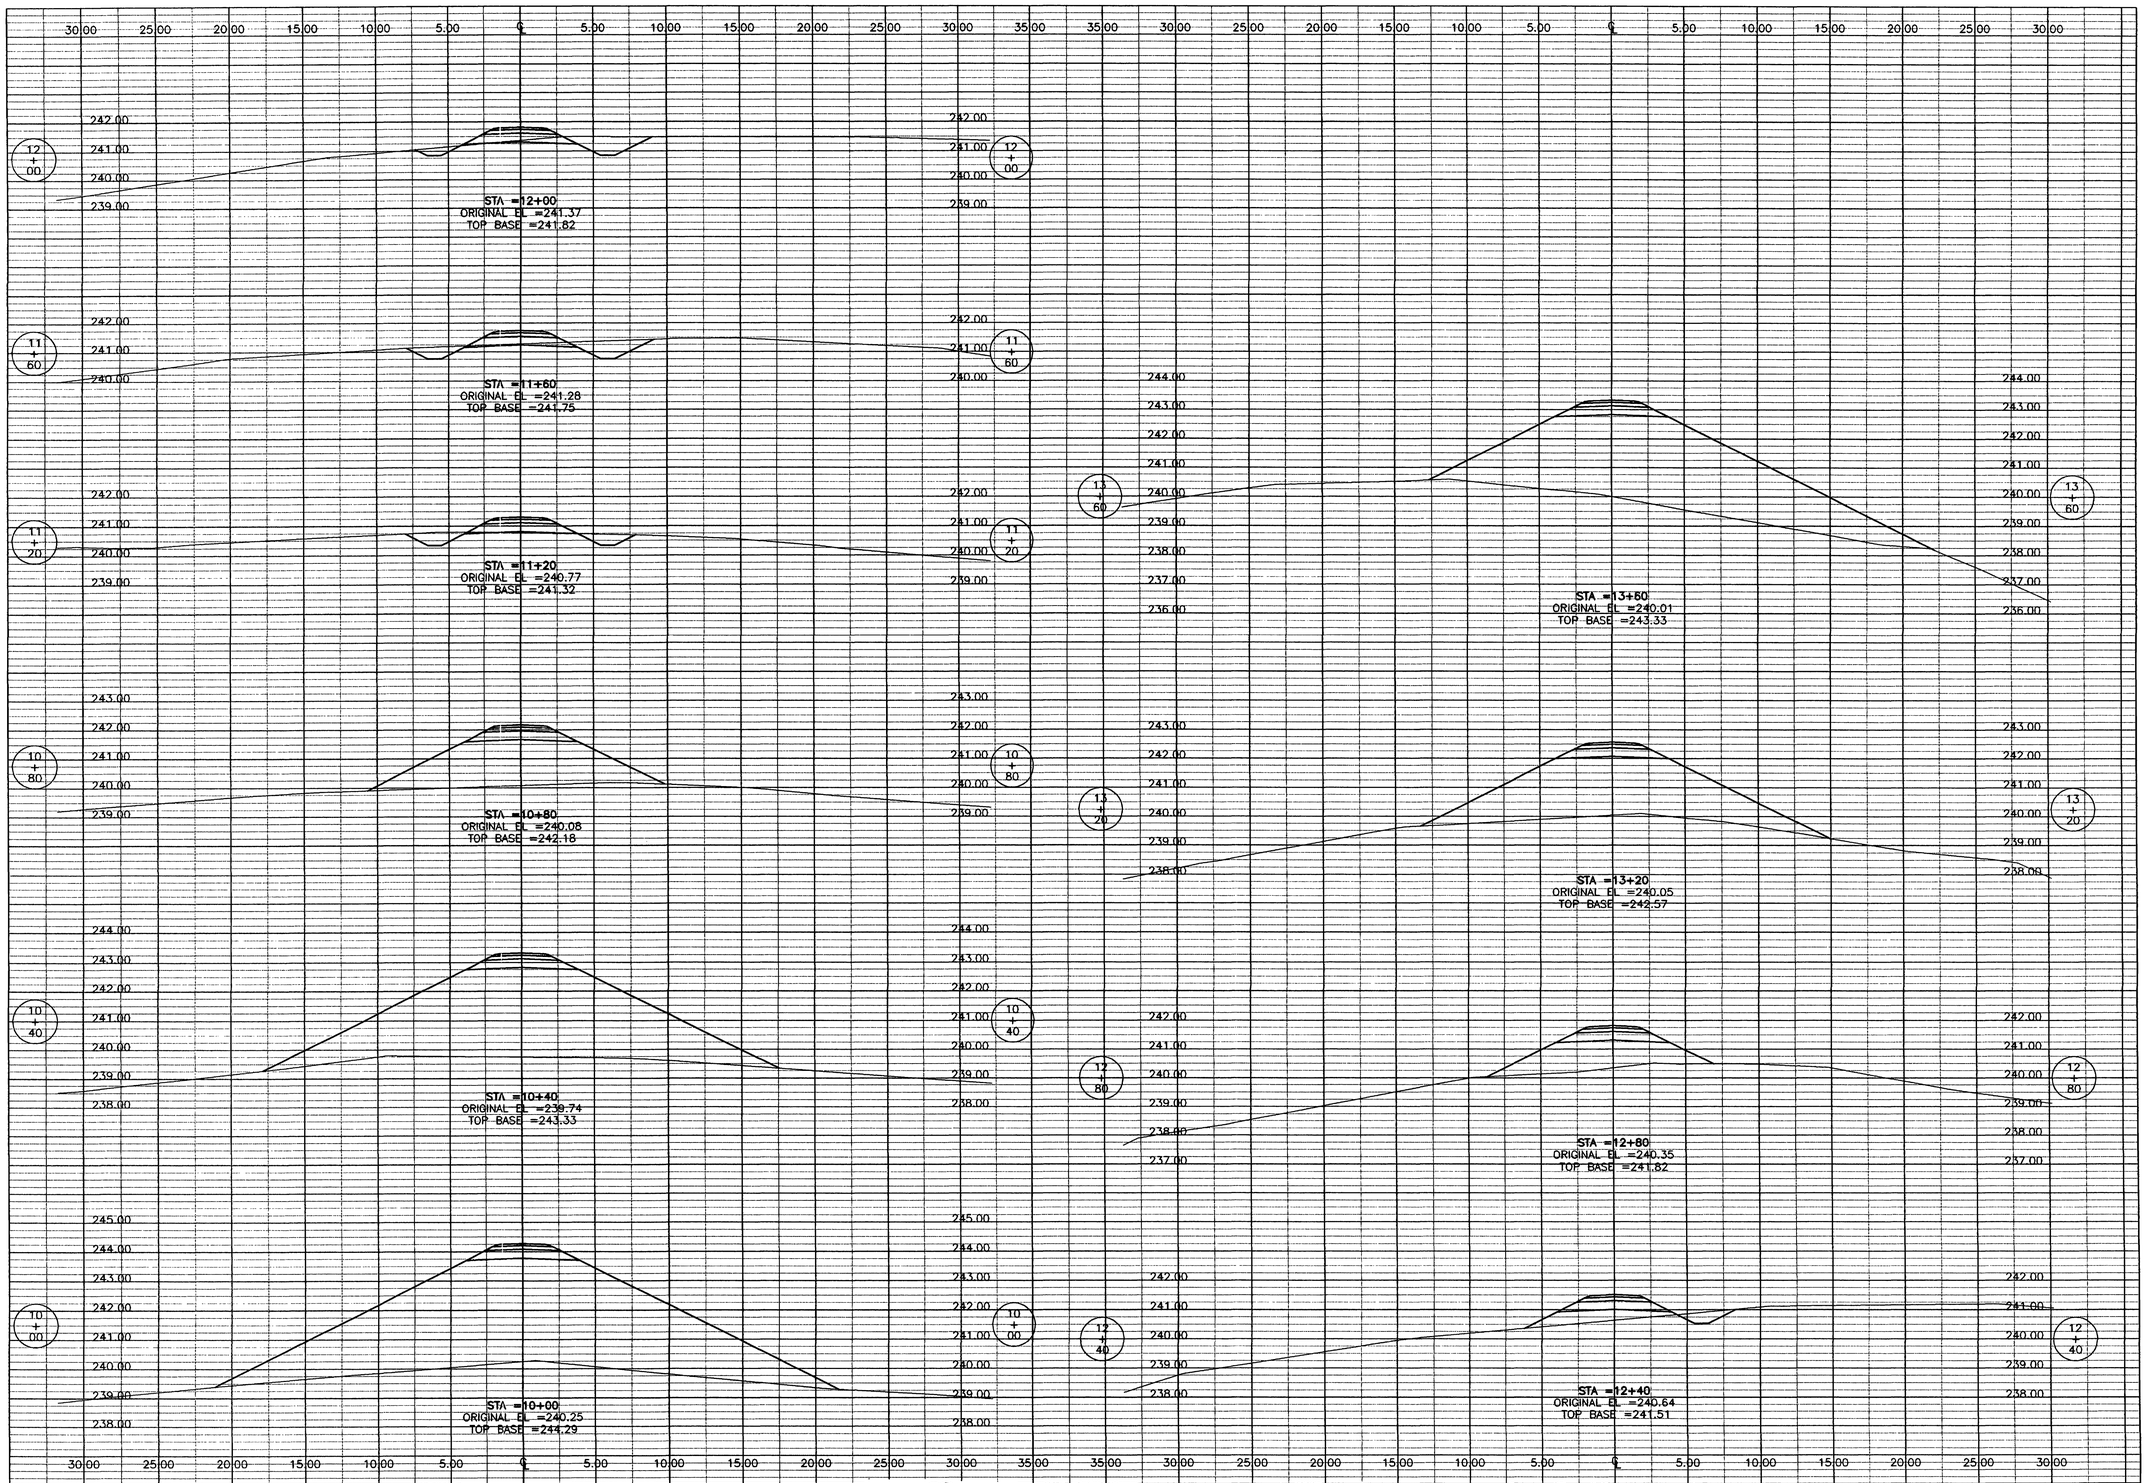

THE SEAL APPEARING ON THIS DOCUMENT WAS AUTHORIZED BY E. LAMAR FAULK ON AUGUST 8, 2001

STATE OF TEXAS
E. LAMAR FAULK
86158
LICENSED
PROFESSIONAL ENGINEER

NOTE:
SEE SHEET CD-1 FOR TYPICAL SECTION DETAIL.

TOP BASE
PROFILE GRADE (TOP OF SUBGRADE)

LEGEND
EXISTING GRADE
ROAD TEMPLATE

GRAPHIC SCALE
SCALE: 1:200 HORZ.
SCALE: 1:100 VERT.

US Army Corps of Engineers
FORT WORTH DISTRICT

POLYENGINEERING, INC.
1905 Headland Avenue
Dothan, Alabama 36305
(334) 793-6700 (voice)
(334) 793-9015 (fax)

Mark	Description	Date	Appr.
3	TITLE BLOCK EDIT, ADDED SEAL	AUG 01	ELF

Date: 18 JUNE 2001
Rev.
Sol No. DACA63-01-B-0007
Contr No. DACA63-01-C-0016
File name:
Plot date:
Plot scale: AS SHOWN

Designed by: Rebecca S. Hand
Dwn by: J. Peaden
Ckd by: M. Dixon
Reviewed by: Scott Faulk
Submitted by: E. Lamar Faulk

U.S. ARMY ENGINEER DISTRICT
CORPS OF ENGINEERS
FORT WORTH, TEXAS

POLYENGINEERING, INC.
ENGINEERS & ARCHITECTS
DOTHAN, ALABAMA

FORT HOOD, TEXAS
DIGITAL MULTI-PURPOSE RANGE COMPLEX (DMPRC) FY 01
PN 51915

CROSS SECTIONS
PRIMARY TARGET SERVICE ROAD 2

Sheet reference number:
CX-65
Sheet of

Contr No. DACA63-01-C-0016

50690910

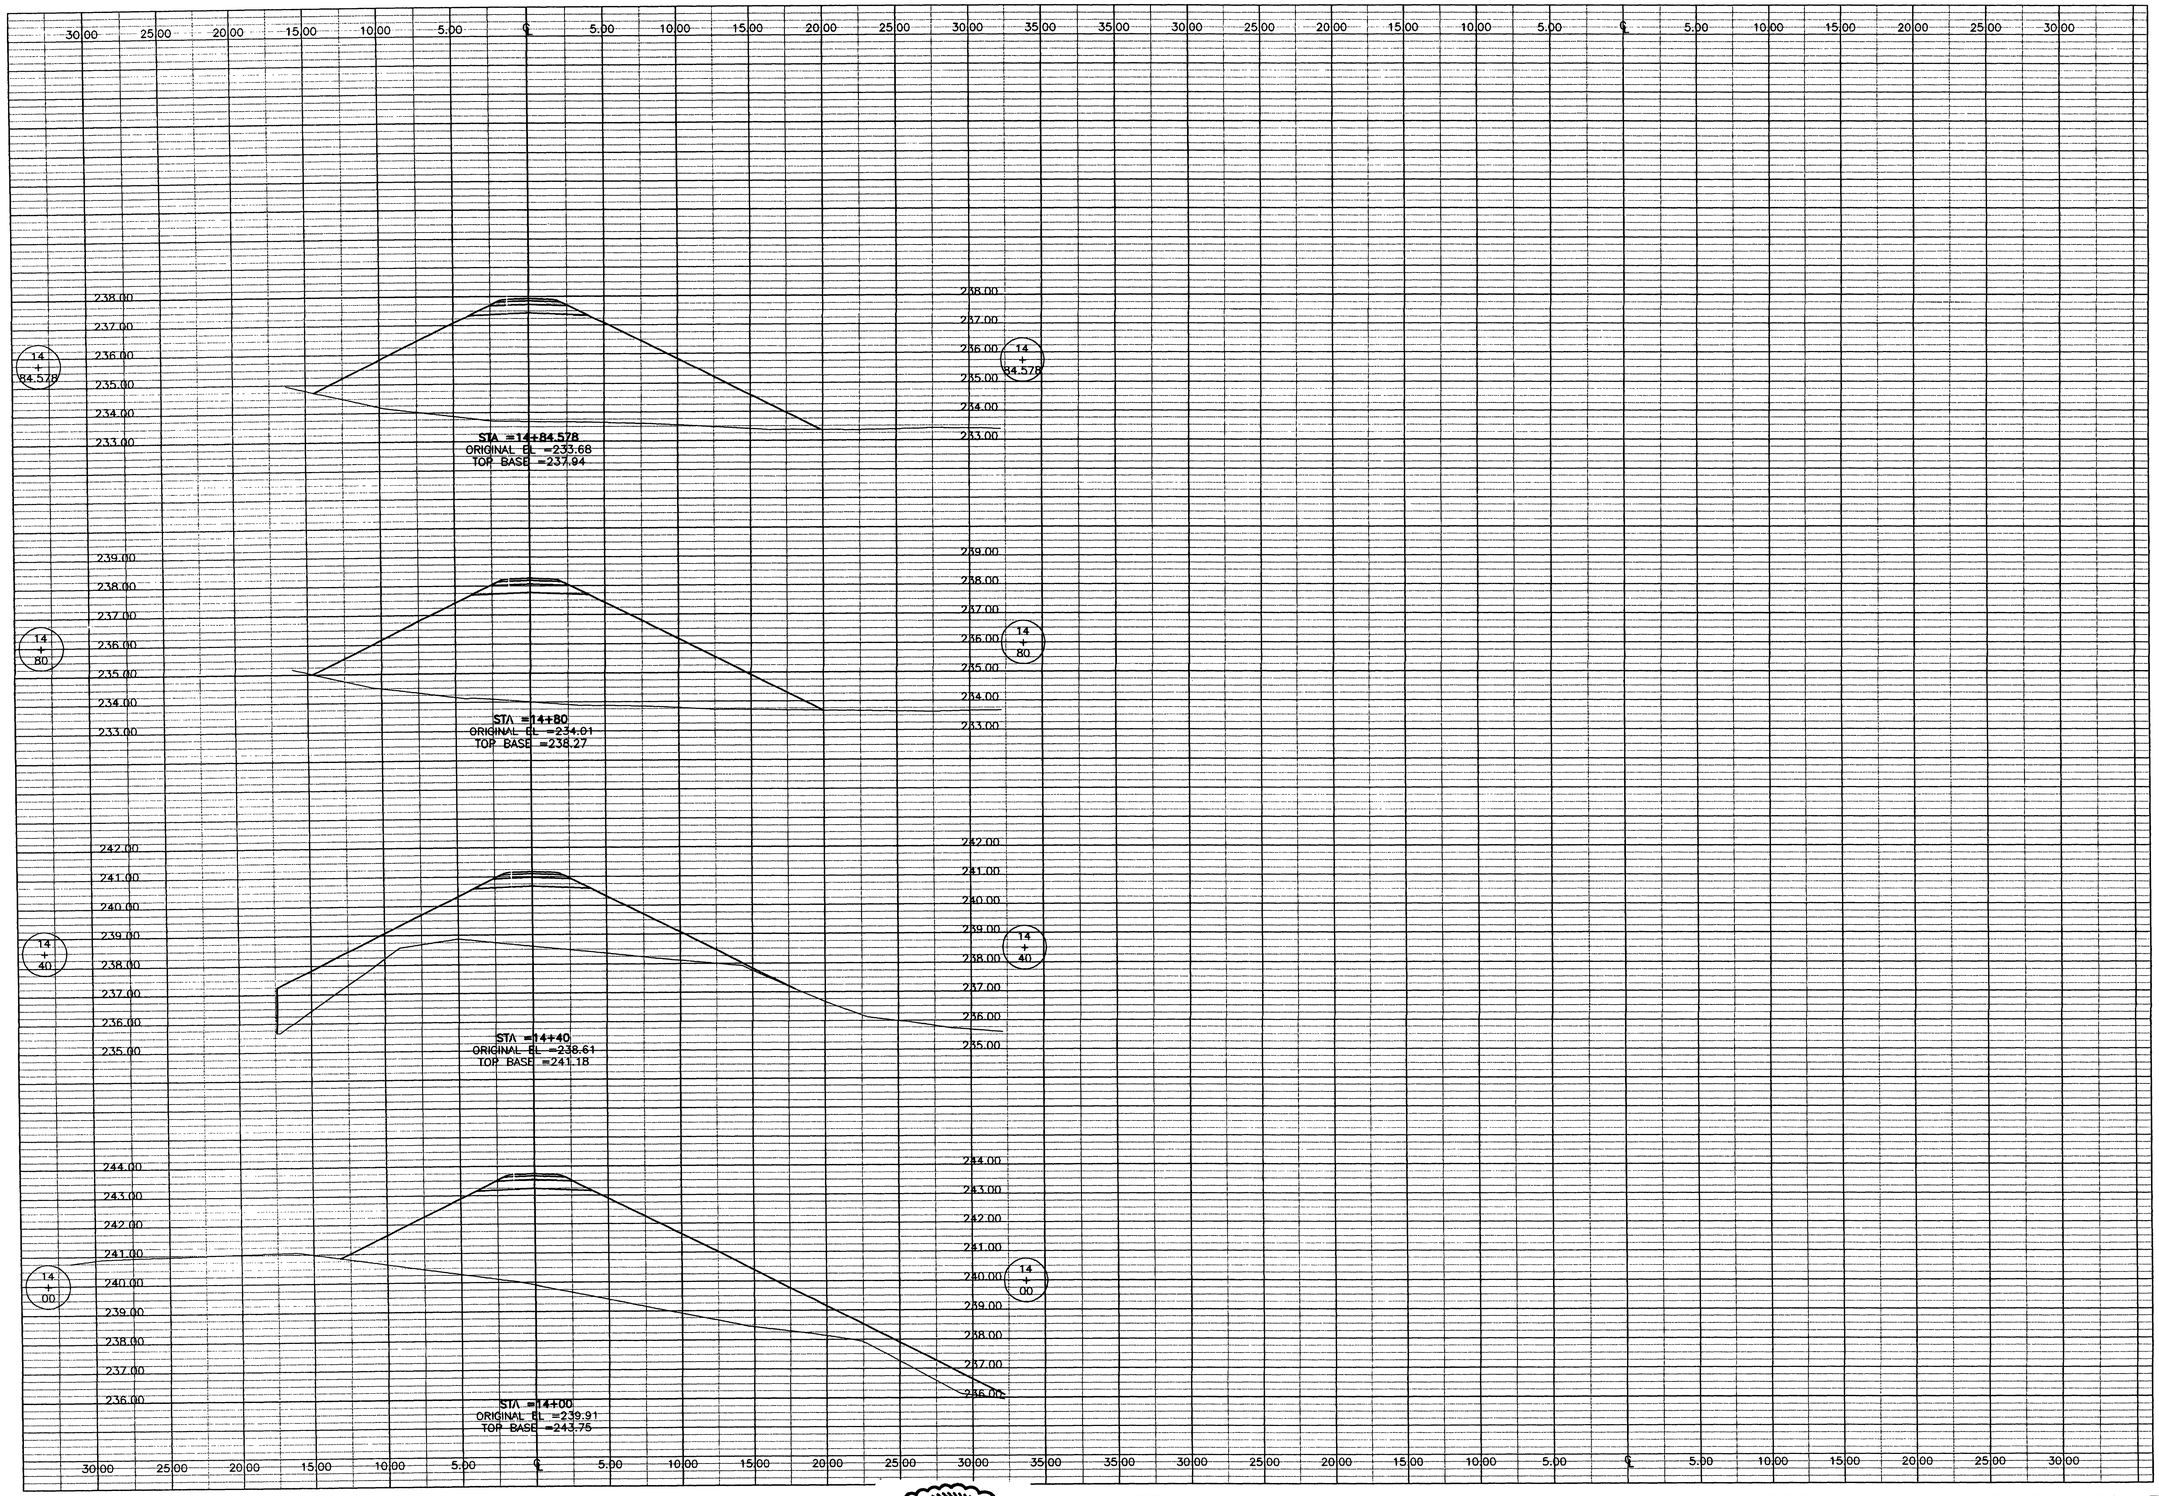

THE SEAL APPEARING ON THIS DOCUMENT WAS AUTHORIZED BY E. LAMAR FAULK ON AUGUST 8, 2001

STATE OF TEXAS
E. LAMAR FAULK
86158
LICENSED
PROFESSIONAL ENGINEER

NOTE:
SEE SHEET CD-1 FOR TYPICAL SECTION DETAIL.

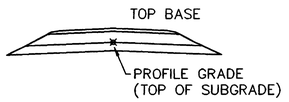

LEGEND

EXISTING GRADE
ROAD TEMPLATE

GRAPHIC SCALE

4 2 0 2 4
SCALE: 1:200 HORZ.
2 1 0 1 2
SCALE: 1:100 VERT.

US Army Corps of Engineers
FORT WORTH DISTRICT

POLYENGINEERING, INC.
ENGINEERS AND ARCHITECTS
POLYENGINEERING, INC.
1905 Headland Avenue
Dothan, Alabama 36305
(334) 793-6790 (voice)
(334) 793-9616 (fax)

Mark	Description	Date	By
3	TITLE BLOCK EDIT, ADDED SEAL	AUG. 01	DJF

Date: JUNE 2001
Sol No. DACA63-01-B-0007
Contr No. DACA63-01-C-0016
File name:
Rev. date:
Plot scale: AS SHOWN
Rev.

Designed by: Rebecca S. Hand
Dwn by: J. Peeden
Ckd by: M. Dixon
Reviewed by: Scott Faulk
Submitted by: E. Lamar Faulk

U.S. ARMY ENGINEER DISTRICT
CORPS OF ENGINEERS
FORT WORTH, TEXAS

POLYENGINEERING, INC.
ENGINEERS & ARCHITECTS
DOTHAN, ALABAMA

FORT HOOD, TEXAS
DIGITAL MULTI-PURPOSE RANGE COMPLEX (DMPRC)
PN 51915 FY 01

CROSS SECTIONS
PRIMARY TARGET SERVICE ROAD 2

Sheet reference number:
CX-66
Sheet of

Contr No. DACA63-01-C-0016

00680680