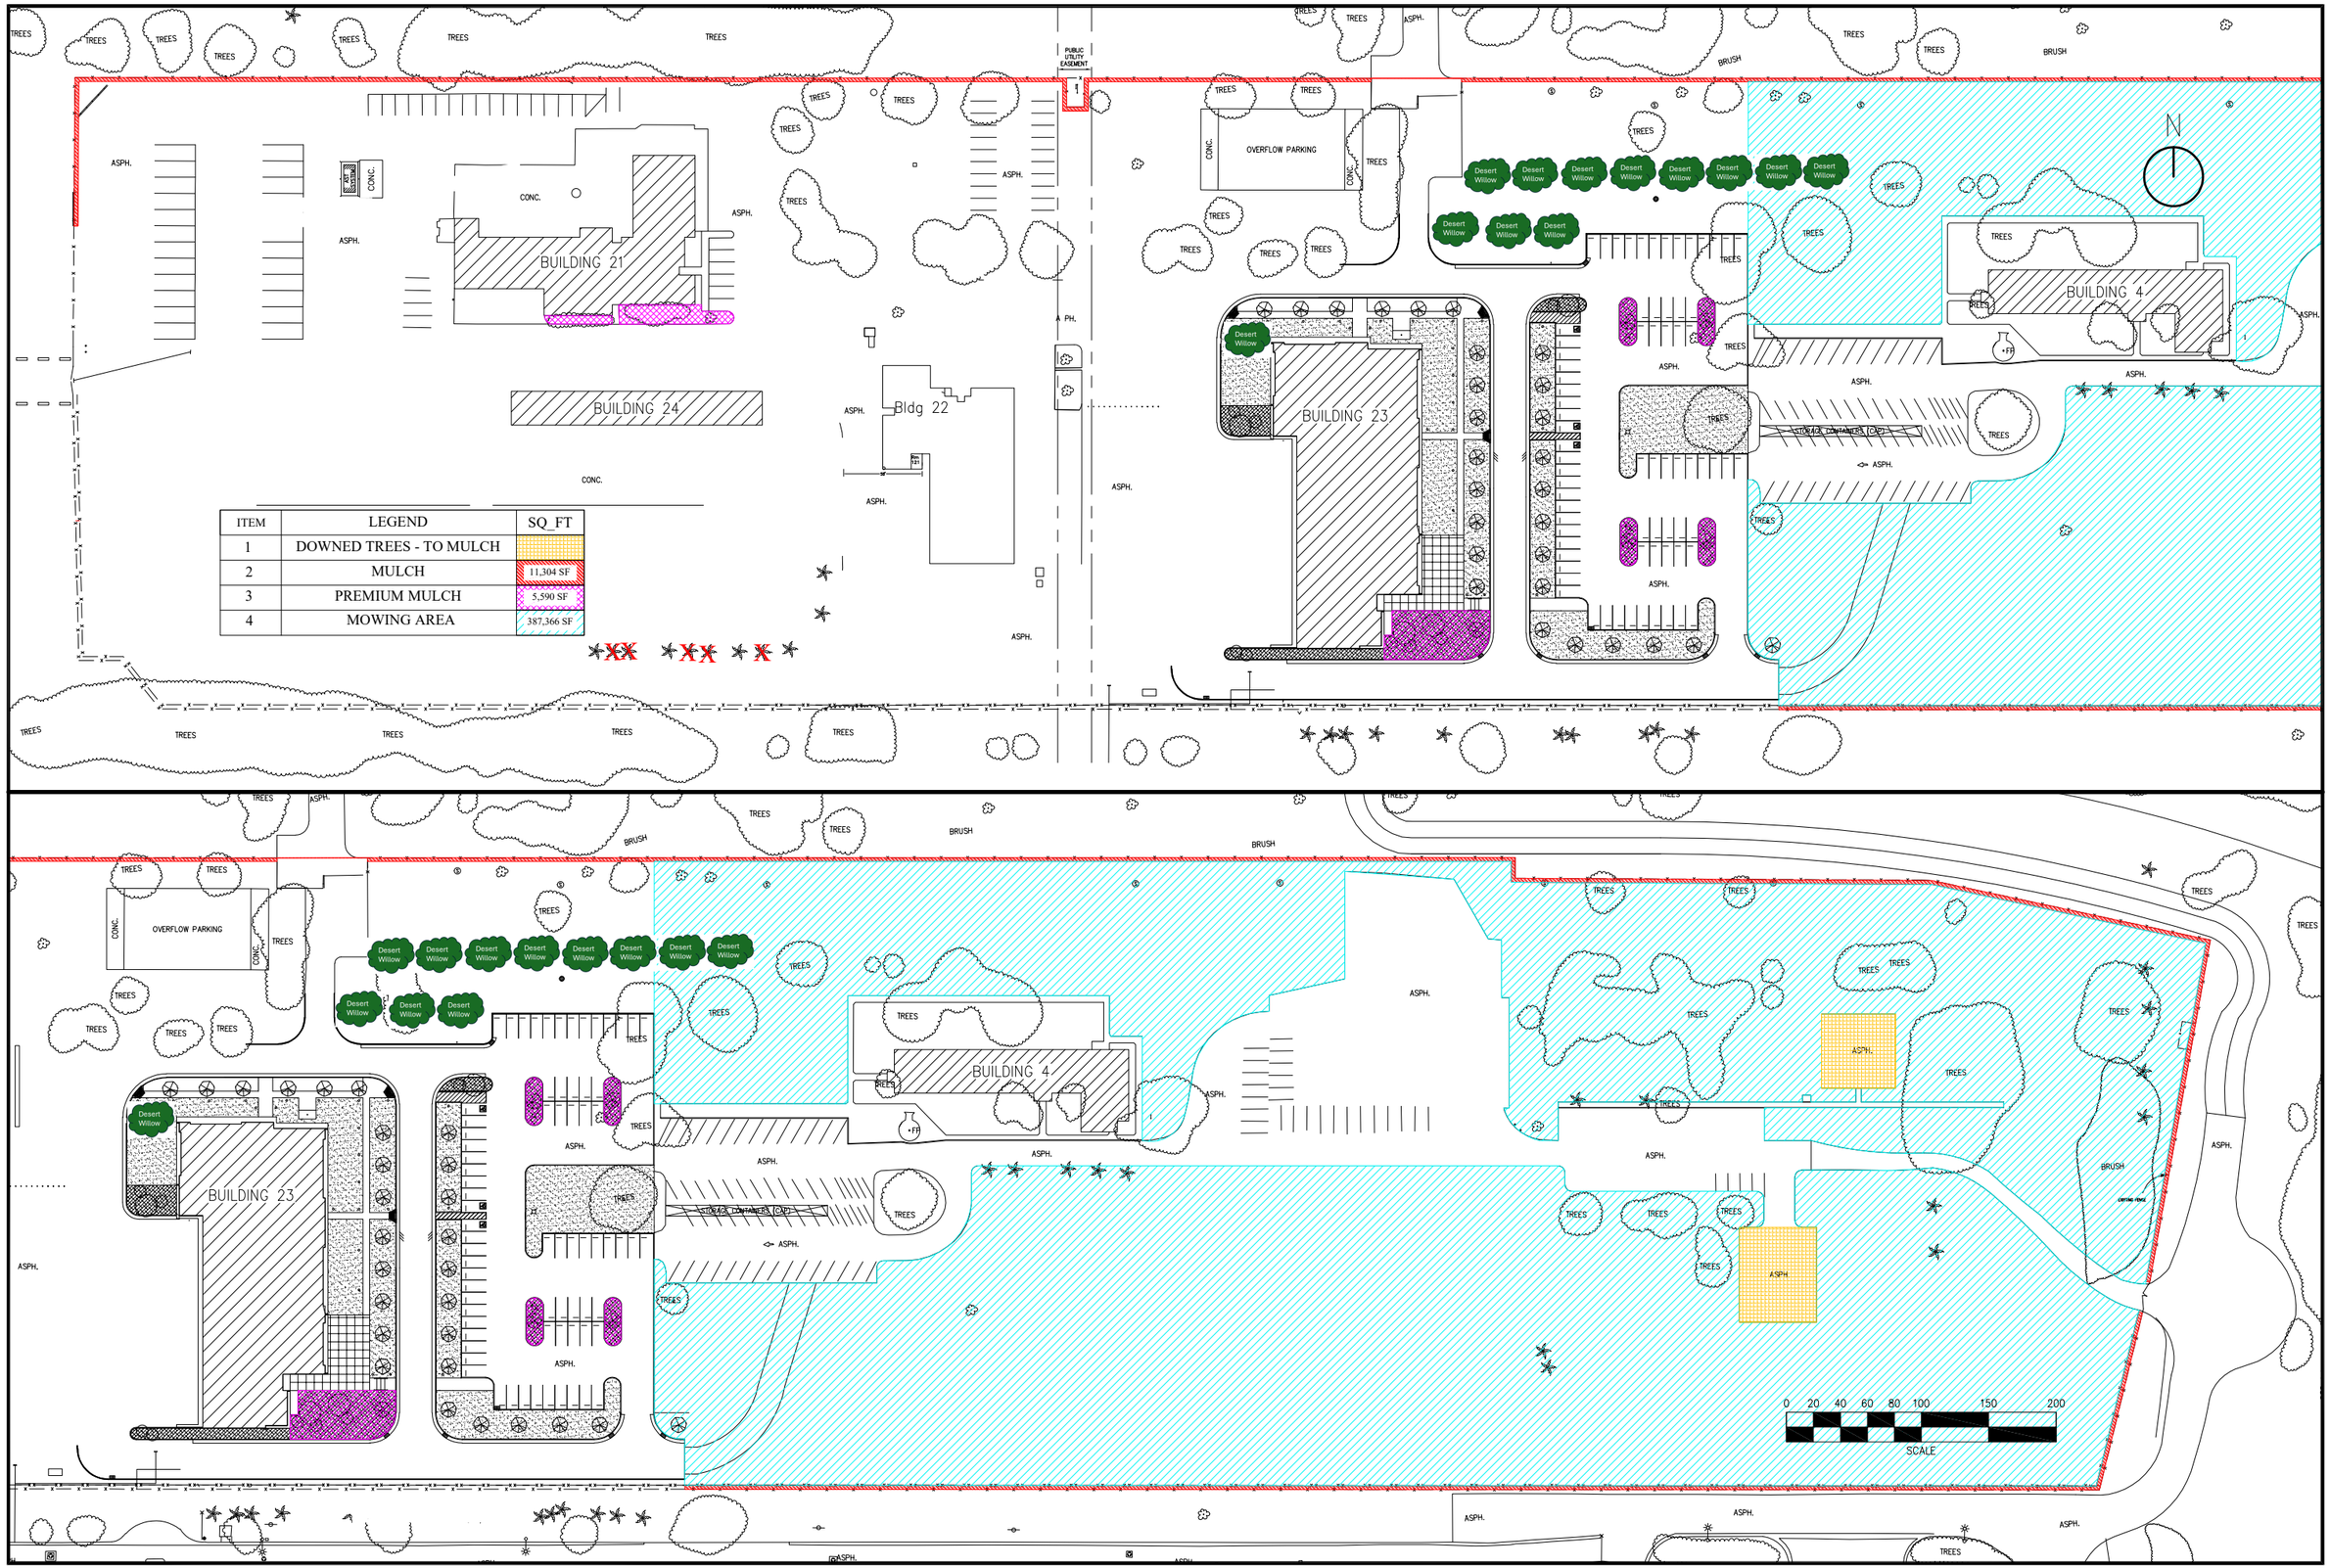

ITEM	LEGEND	SQ_FT
1	DOWNED TREES - TO MULCH	
2	MULCH	11,304 SF
3	PREMIUM MULCH	5,590 SF
4	MOWING AREA	387,366 SF

ISSUE/REVISION

1	24 MAR 11	GLA

SITE MOWING/MULCHING PLAN
MOWING/MULCHING
15900 VICTORY BLVD
SEPULVEDA AIR NATIONAL GUARD STATION CALIFORNIA

DATE 28 APR 2026
SCALE AS SHOWN
DRAWN SMSGT DECKER
JOB
DRAWING
C1.01