Plan of Survey Diagram for Lot 19957 of Land Court Application No. 1069, Map No. 1676

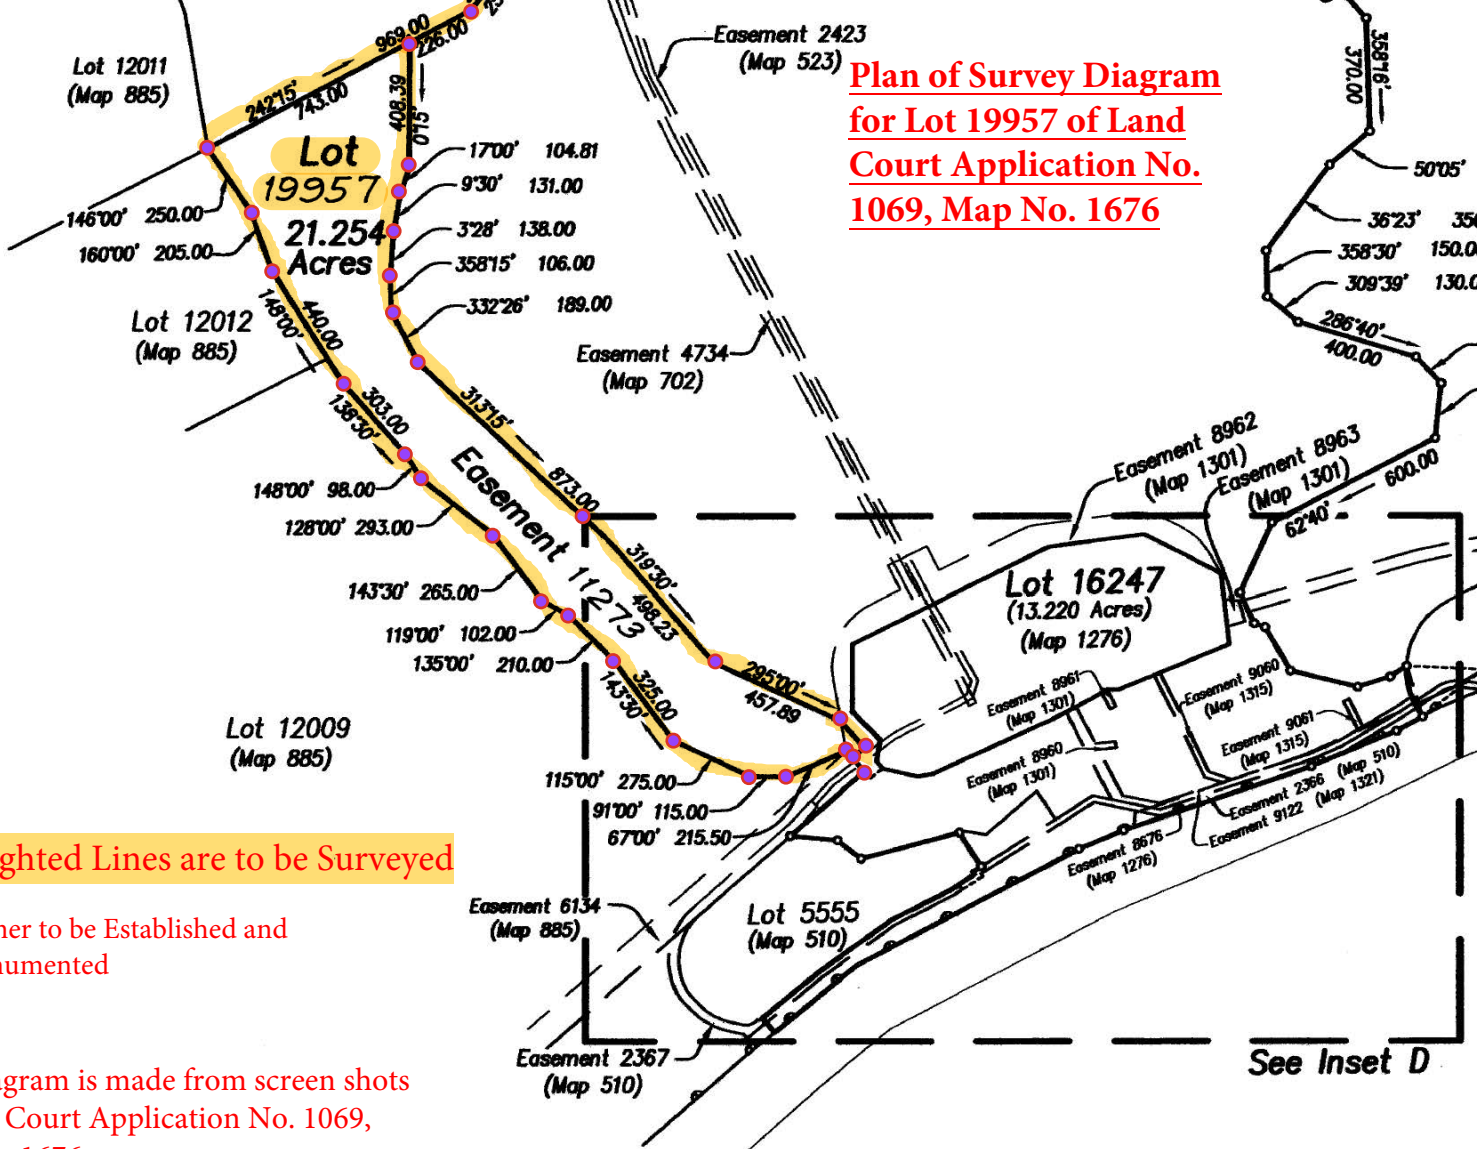

Highlighted Lines are to be Surveyed

- Corner to be Established and Monumented

This diagram is made from screen shots of Land Court Application No. 1069, Map No. 1676

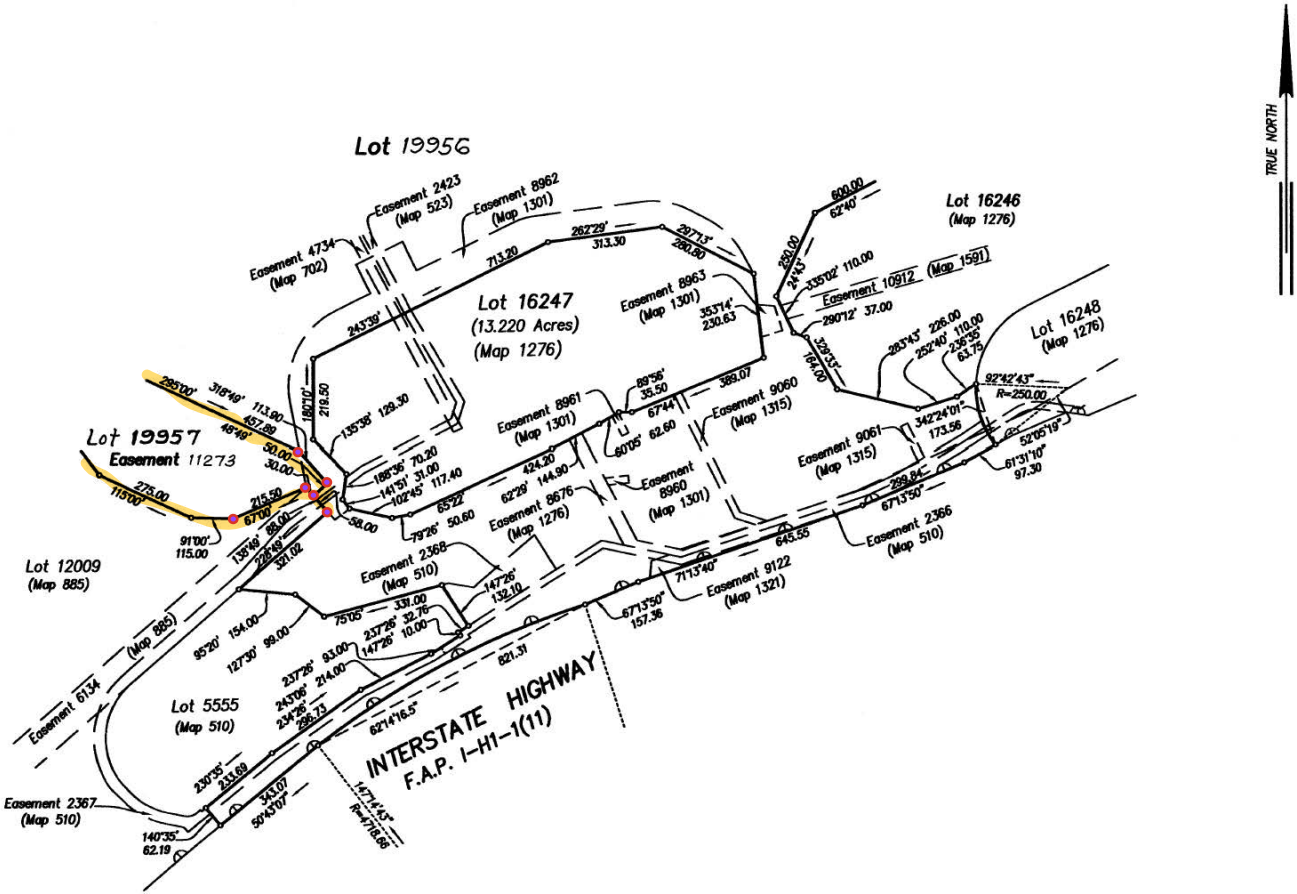
TRUE NORTH
Lot 19956
Lot 16247
(13.220 Acres)
(Map 1276)
Lot 16246
(Map 1276)
Lot 16248
(Map 1276)
Lot 19957
Easement 11273
Lot 12009
(Map 885)
Lot 5555
(Map 510)
Easement 4734
(Map 702)
Easement 2423
(Map 523)
Easement 8962
(Map 1301)
Easement 8963
(Map 1301)
Easement 10912
(Map 1591)
Easement 8961
(Map 1301)
Easement 9060
(Map 1315)
Easement 8960
(Map 1301)
Easement 8676
(Map 1276)
Easement 9061
(Map 1315)
Easement 2368
(Map 510)
Easement 9122
(Map 1321)
Easement 2366
(Map 510)
Easement 6134
(Map 885)
Easement 2367
(Map 510)
INTERSTATE HIGHWAY
F.A.P. I-H1-1(11)

Inset D