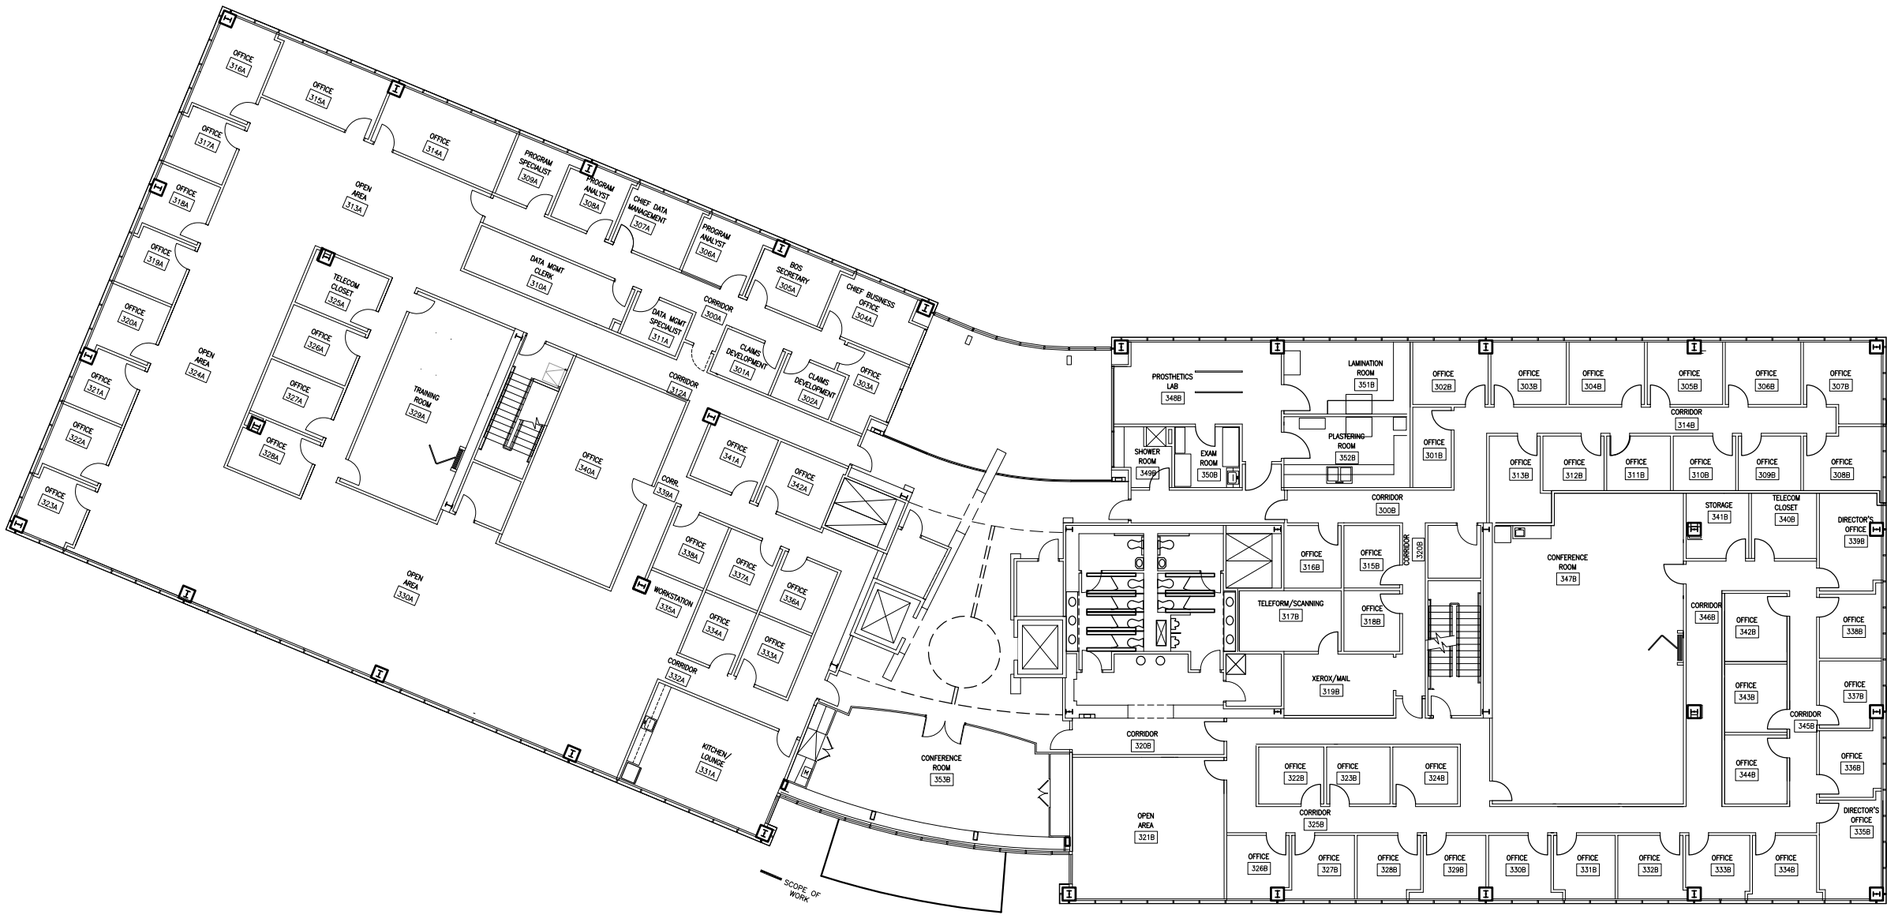

1 3rd FLOOR FURNITURE PLAN
3/32"=1'-0"

RS&H
IMPROVING YOUR WORLD
Reynolds, Smith and Hills, Inc.

Reynolds, Smith and Hills, Inc.
1715 N. Westshore Blvd. Suite 500
Tampa, FL 33607
813-289-5550
www.rsandh.com
FL.Cert.Nos. AAC001886 · EB0005620 · LCC000210

CAPITAL REALTY GRAND OAK, LLC
15310 AMBERLY DRIVE SUITE 250 TAMPA, FL 33647

13801 GRAND OAK CIRCLE TAMPA, FLORIDA

CONSULTANTS

REVISIONS

NO.	DESCRIPTION	DATE

DATE ISSUED: 06/30/09
REVIEWED BY: NMA
DRAWN BY: NMA / AFA
DESIGNED BY: NMA

AEP PROJECT NUMBER
5047293000

© 2006 REYNOLDS, SMITH AND HILLS INC.

SHEET TITLE

3rd FLOOR FURNITURE PLAN

SHEET NUMBER

3rd Floor