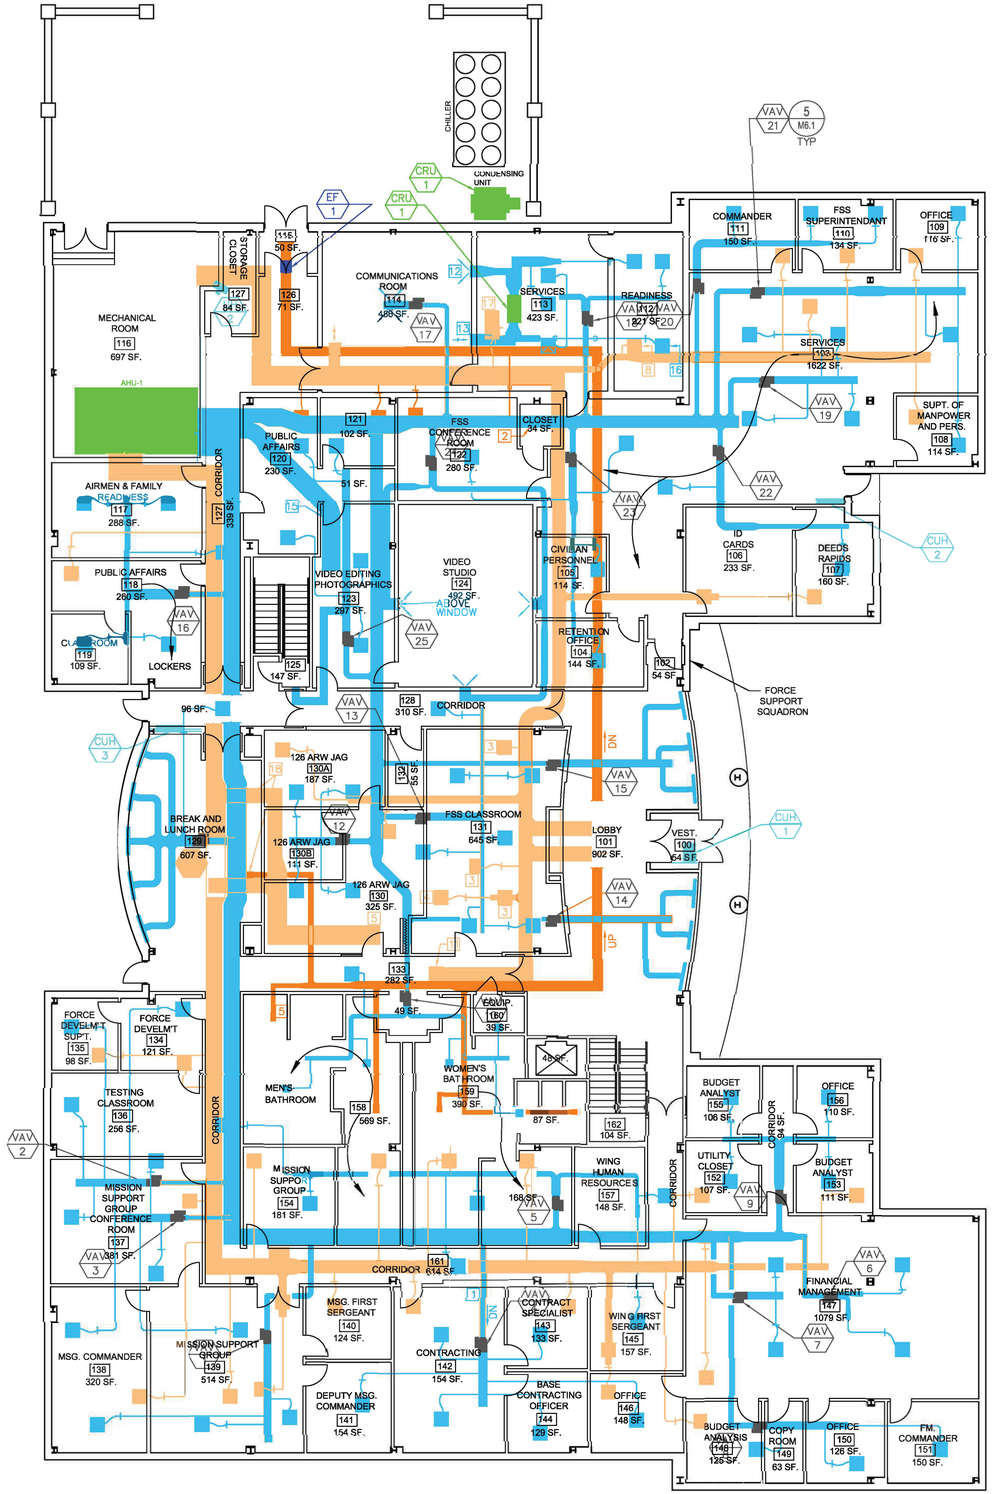

MECHANICAL HVAC. SYSTEM PLAN

SCALE: 3/32" = 1'-0"

LEGEND:

- AHU AIR HANDLING UNIT & CRU
- SUPPLY AIR
- HEAT PUMP OR FAN COIL
- UH & CUH UNIT HEATERS-CABINET UNIT HEATERS
- OUTSIDE AIR AND RETURN AIR
- EXHAUST AIR
- EXHAUST FAN
- VAV VARIABLE AIR VOLUME CONTROL

Bar is 1" on original 22x34 sheet

Symbol	Description	Date	Appr.

Designed by: MB.
Dwn. by: PL.
Reviewed by: HZ.
Submitted by: HZ.
Chief,

Date: 12/05/2012
Design File No.:
Drawing Code:
File Name:
Plot Date:
Plot Scale:

126th Air Refueling Wing
Illinois Air National Guard
Scott Air Force Base
Belleville, Illinois

BLDG.# 5000 MECHANICAL HVAC. SYSTEM PLAN 1ST. FLOOR

Sheet Reference Number:
M.1

Sheet 1 of 3

C:\Users\Paul.Linneman\Desktop\Bldg.5000 Color Coded\Bldg.#5000 Mechanical-HVAC.Color Coded First Floor Dwg.