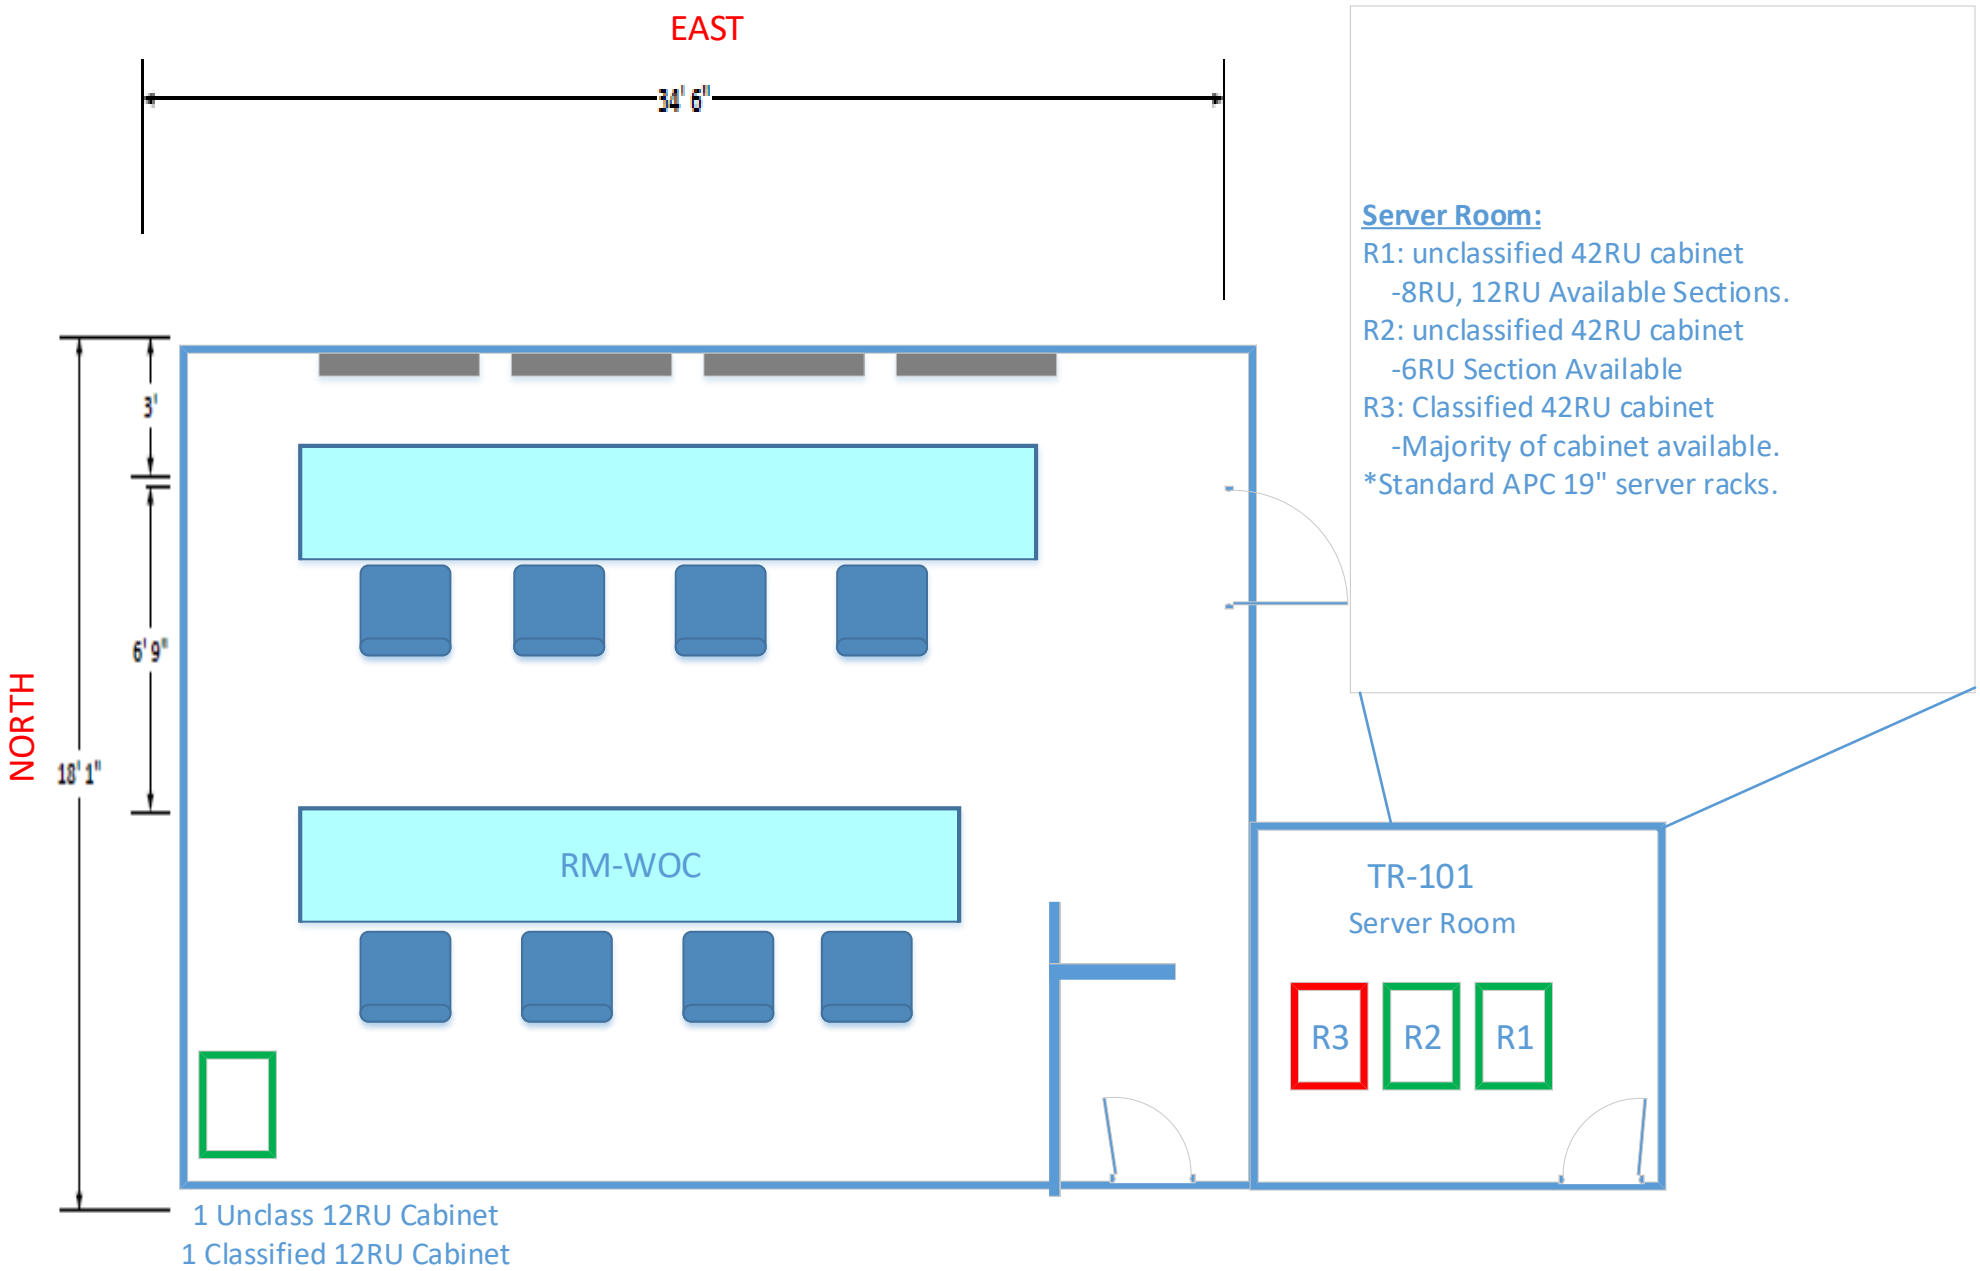

Server Room:

R1: unclassified 42RU cabinet
-8RU, 12RU Available Sections.
R2: unclassified 42RU cabinet
-6RU Section Available
R3: Classified 42RU cabinet
-Majority of cabinet available.
*Standard APC 19" server racks.

View of East Wall

*Flexibility to display classified and unclassified video feeds to on any monitor.

View of East Wall of WOC

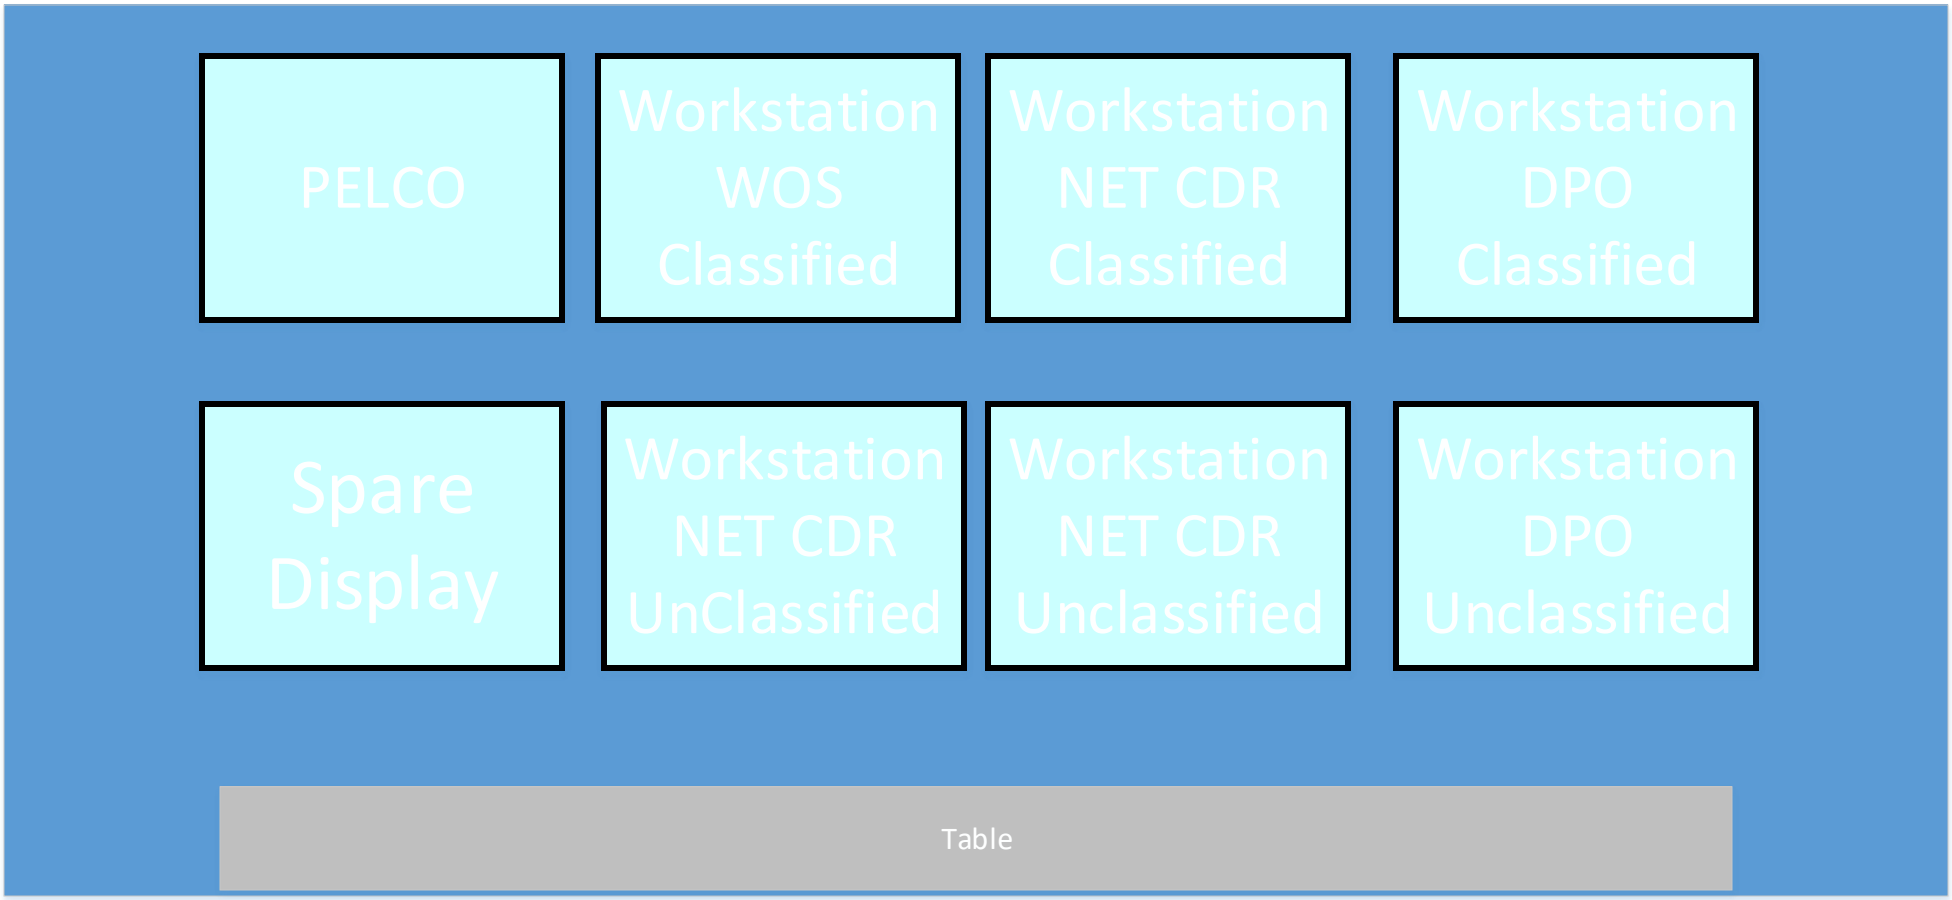

*Flexibility to display classified and unclassified video feeds to on any monitor.

Available Inputs:

WOS WKS UNCLASS
WOS WKS CLASS
DPO WKS UNCLASS
DPO WKS CLASS
NET CDR WKS UNCLASS
NET CDR WKS CLASS
SVR_RM SPARE UNCLASS
SVR_RM SPARE CLASS
PELCO CLASS
EWOC SENSEI-1 UNCLASS
EWOC SENSE-2 UNCLASS
CORIAN UNCLASS
WOC-VTC CLASS
EWOC SPARE CLASS
EWOC SPARE UNCLASS

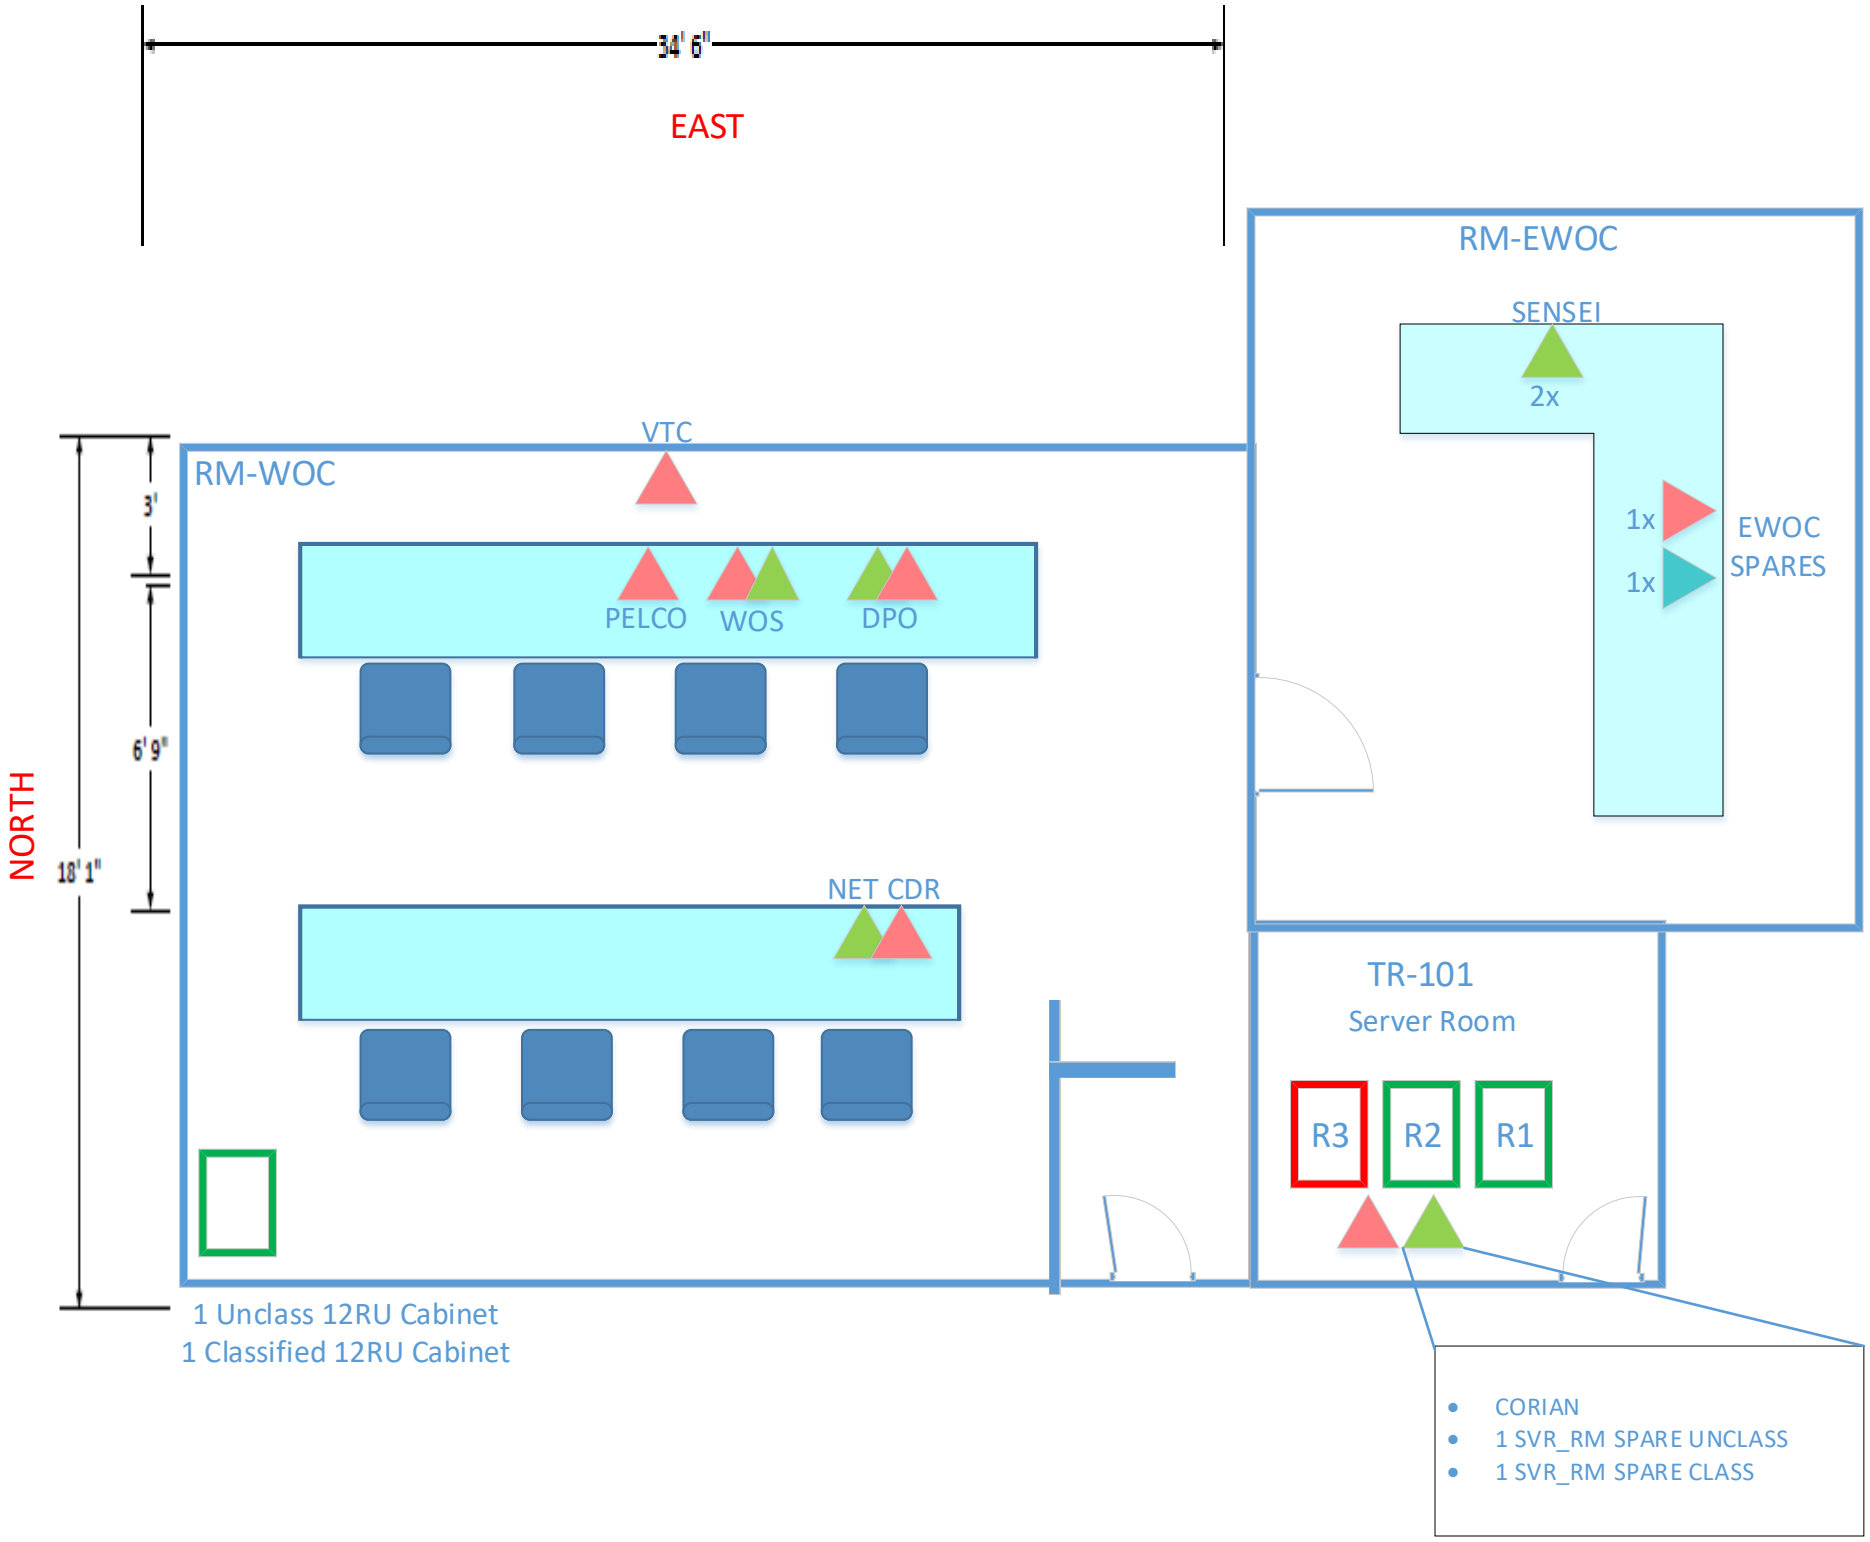
34' 6"
EAST
NORTH
18' 1"
3'
6' 9"
RM-WOC
VTC
PELCO
WOS
DPO
NET CDR
1 Unclass 12RU Cabinet
1 Classified 12RU Cabinet
RM-EWOC
SENSEI
2x
1x
1x
EWOC
SPARES
TR-101
Server Room
R3
R2
R1
CORIAN
1 SVR_RM SPARE UNCLASS
1 SVR_RM SPARE CLASS

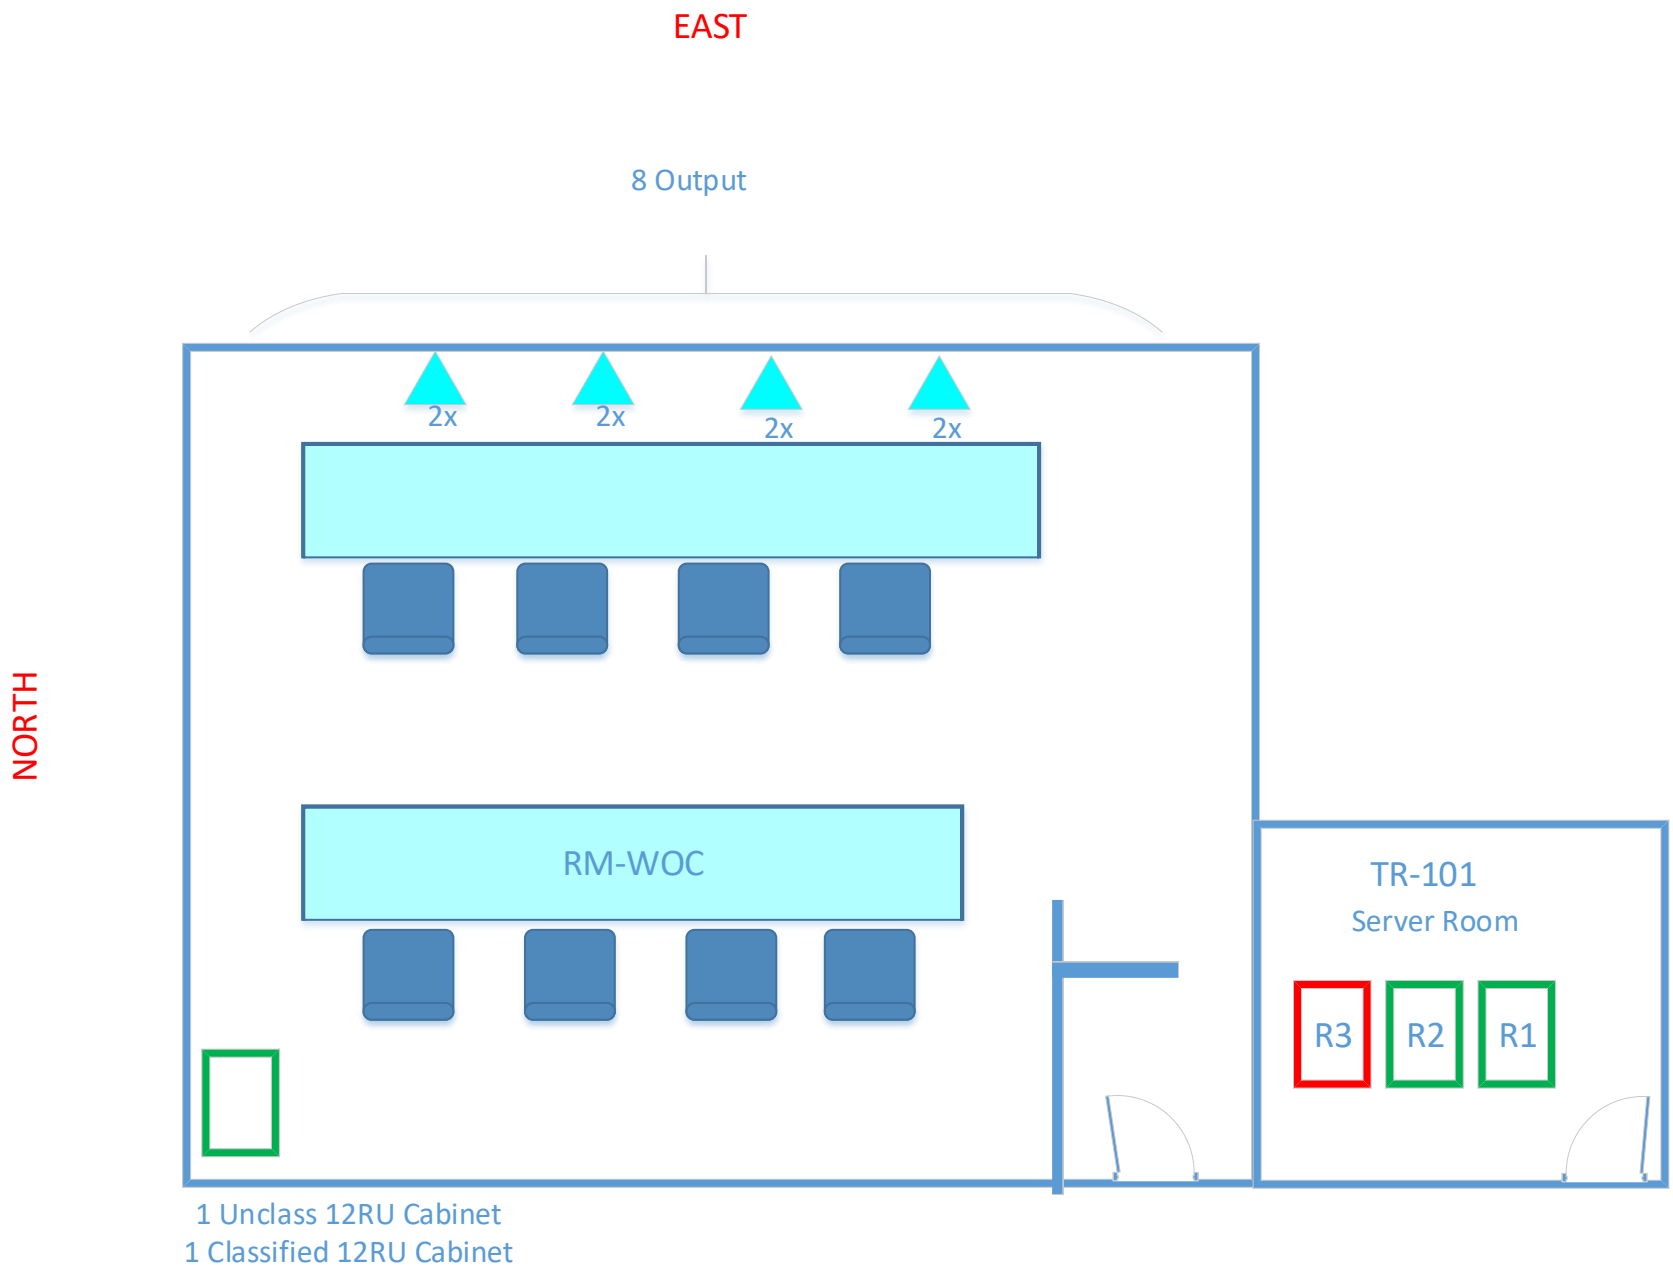
EAST
8 Output
2x
2x
2x
2x
NORTH
RM-WOC
TR-101
Server Room
R3
R2
R1
1 Unclass 12RU Cabinet
1 Classified 12RU Cabinet

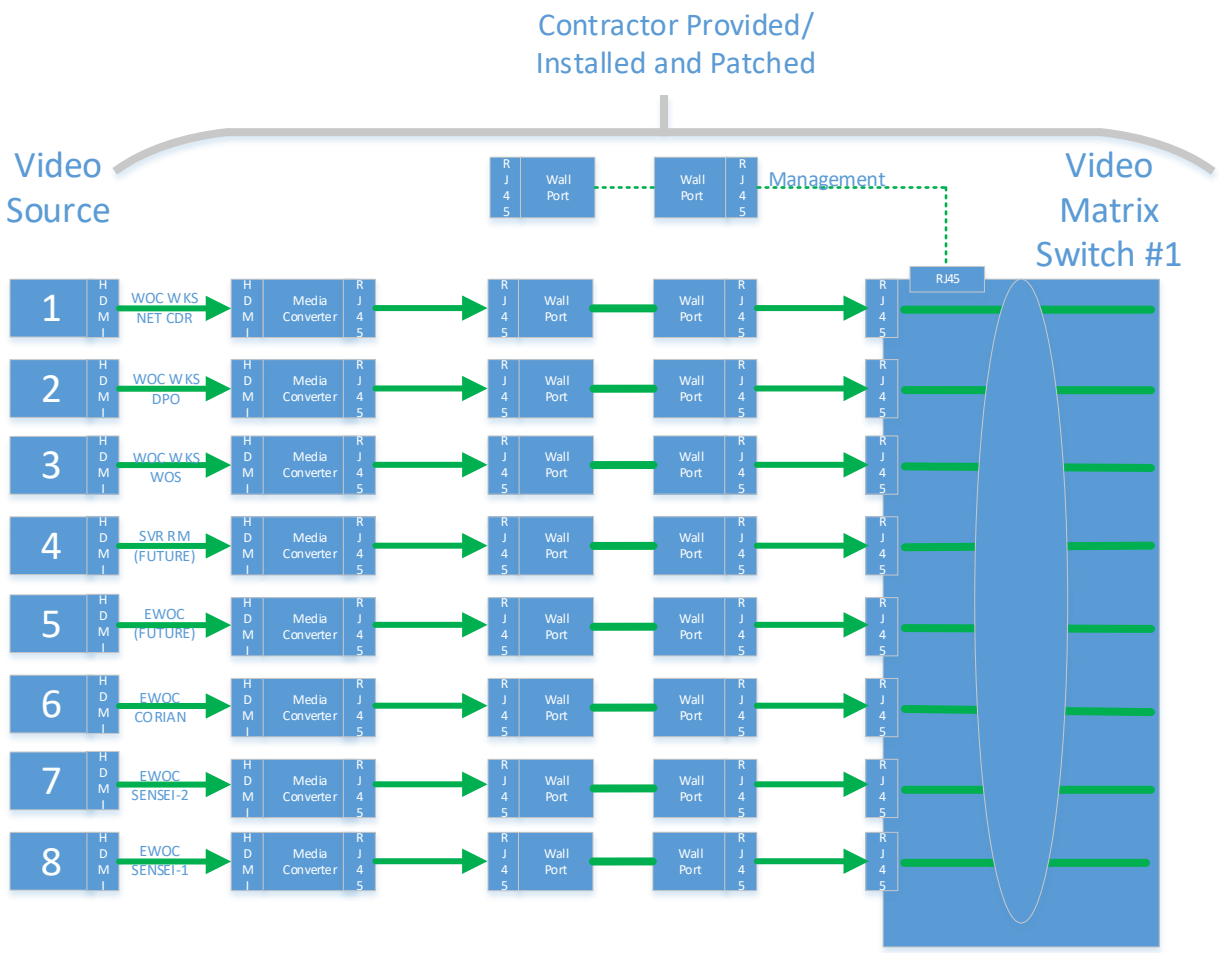
Contractor Provided/
Installed and Patched
Video Source
Video Matrix Switch #1
Management
RJ45
Wall Port
Media Converter
HDMI
RJ45
1
WOC WKS NET CDR
2
WOC WKS DPO
3
WOC WKS WOS
4
SVR RM (FUTURE)
5
EWOC (FUTURE)
6
EWOC CORIAN
7
EWOC SENSEI-2
8
EWOC SENSEI-1

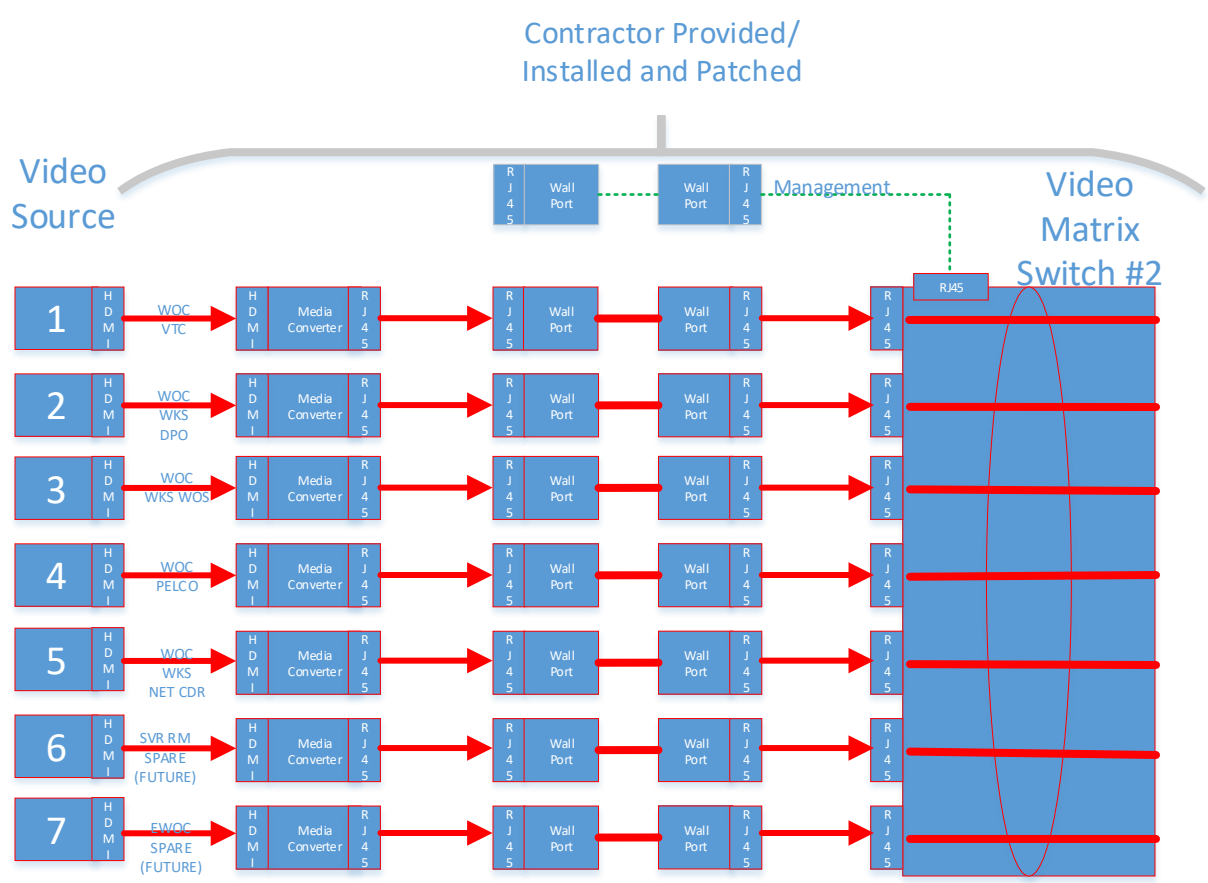
Contractor Provided/
Installed and Patched
Video Source
Video Matrix Switch #2
Management
RJ45
Wall Port
Media Converter
HDMI
RJ45
1
WOC VTC
2
WOC WKS DPO
3
WOC WKS WOS
4
WOC PELCO
5
WOC WKS NET CDR
6
SVR RM SPARE (FUTURE)
7
EWOC SPARE (FUTURE)

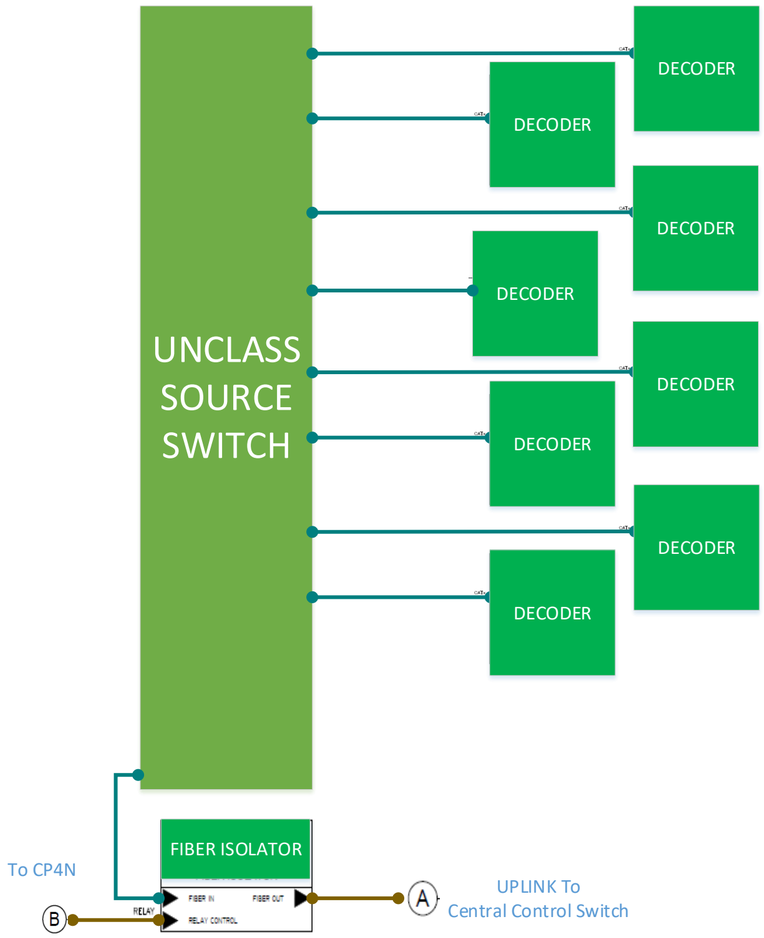
UNCLASS SOURCE SWITCH
DECODER
DECODER
DECODER
DECODER
DECODER
DECODER
DECODER
DECODER
FIBER ISOLATOR
To CP4N
B
A
UPLINK To Central Control Switch

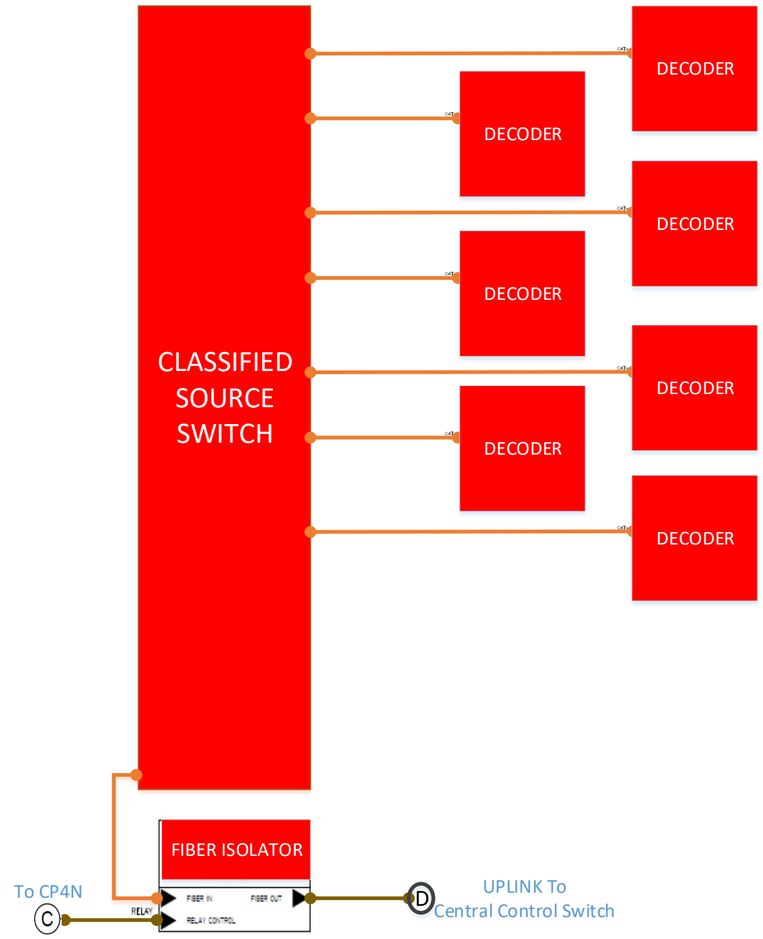
CLASSIFIED SOURCE SWITCH
DECODER
DECODER
DECODER
DECODER
DECODER
DECODER
DECODER
DECODER
FIBER ISOLATOR
To CP4N
C
D
UPLINK To Central Control Switch

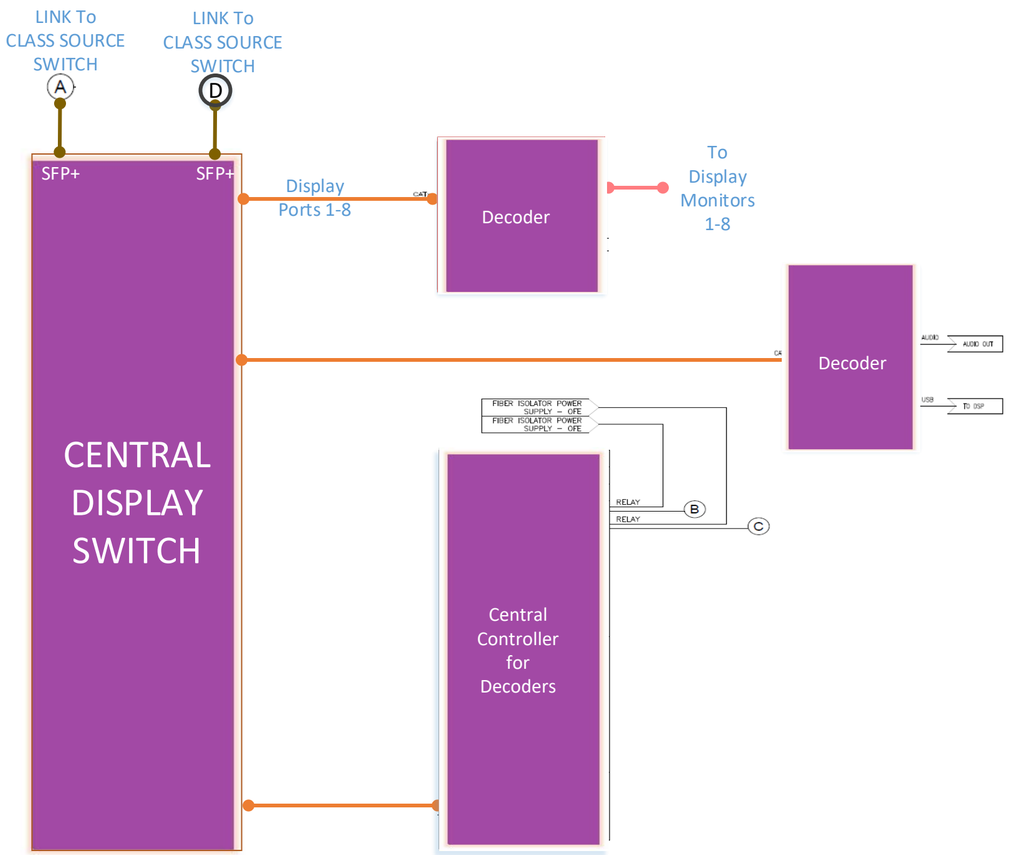
LINK To CLASS SOURCE SWITCH
A
LINK To CLASS SOURCE SWITCH
D
SFP+
SFP+
CENTRAL DISPLAY SWITCH
Display Ports 1-8
Decoder
To Display Monitors 1-8
Decoder
Central Controller for Decoders
B
C