DEFENSE INFORMATION SYSTEMS AGENCY

DATA CENTER COLUMBUS
DESIGN INTENT DRAWINGS - BUILDING 10 SECTION 12
FY25 DISA GLOBAL FURNITURE

BUILDING 10

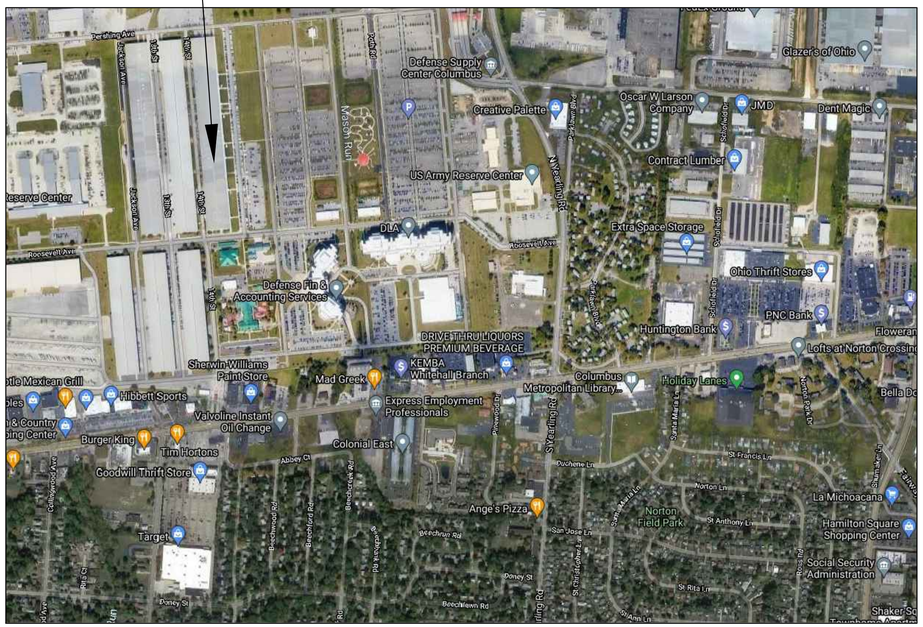

N

SHEET LIST TABLE

SHEET NUMBER	SHEET TITLE
GENERAL	
G-001	COVER SHEET
INTERIOR	
ID-101	DEMOLITION FURNITURE PLAN - BLDG 10 SECTION 12
I-100	INTERIOR FURNITURE PLAN - BLDG 10 SECTION 12
DETAILS	
I-500	BUILDING 10 SECTION 12 - GLOBAL ENLARGED DETAILS
I-501	BUILDING 10 SECTION 12 - GLOBAL ENLARGED DETAILS
I-502	BUILDING 10 SECTION 12 - GLOBAL ENLARGED DETAILS

COVER SHEET

DISA
Defense Information Systems Agency
A Combat Support Agency

MARK	DESCRIPTION	DATE:	APPR.

MARK	DESCRIPTION	DATE:	APPR.

SUBMITTAL DATE: 1/8/2026
DESIGN BY: N/A
CHECKED BY: JES
SOLICITATION NO.: N/A
DRAWN BY: AKM/MHB
CONTRACT NO.: N/A
SUBMITTED BY: N/A
FILE NUMBER: N/A
PLOT SCALE: AS SHOWN
PLOT DATE: 1/8/2026
FILE NAME: COL_G-001
ANSI D

HC342 FACILITIES ENGINEERING
6162 S. WILLOW DR, STE 200
GREENWOOD VILLAGE, COLORADO 80111

BUILDING 10
DATA CENTER COLUMBUS
DEFENSE SUPPLY CENTER COLUMBUS

COVER SHEET
GENERAL
FY25 COL DISA GLOBAL FURNITURE

SHEET IDENTIFICATION
G-001

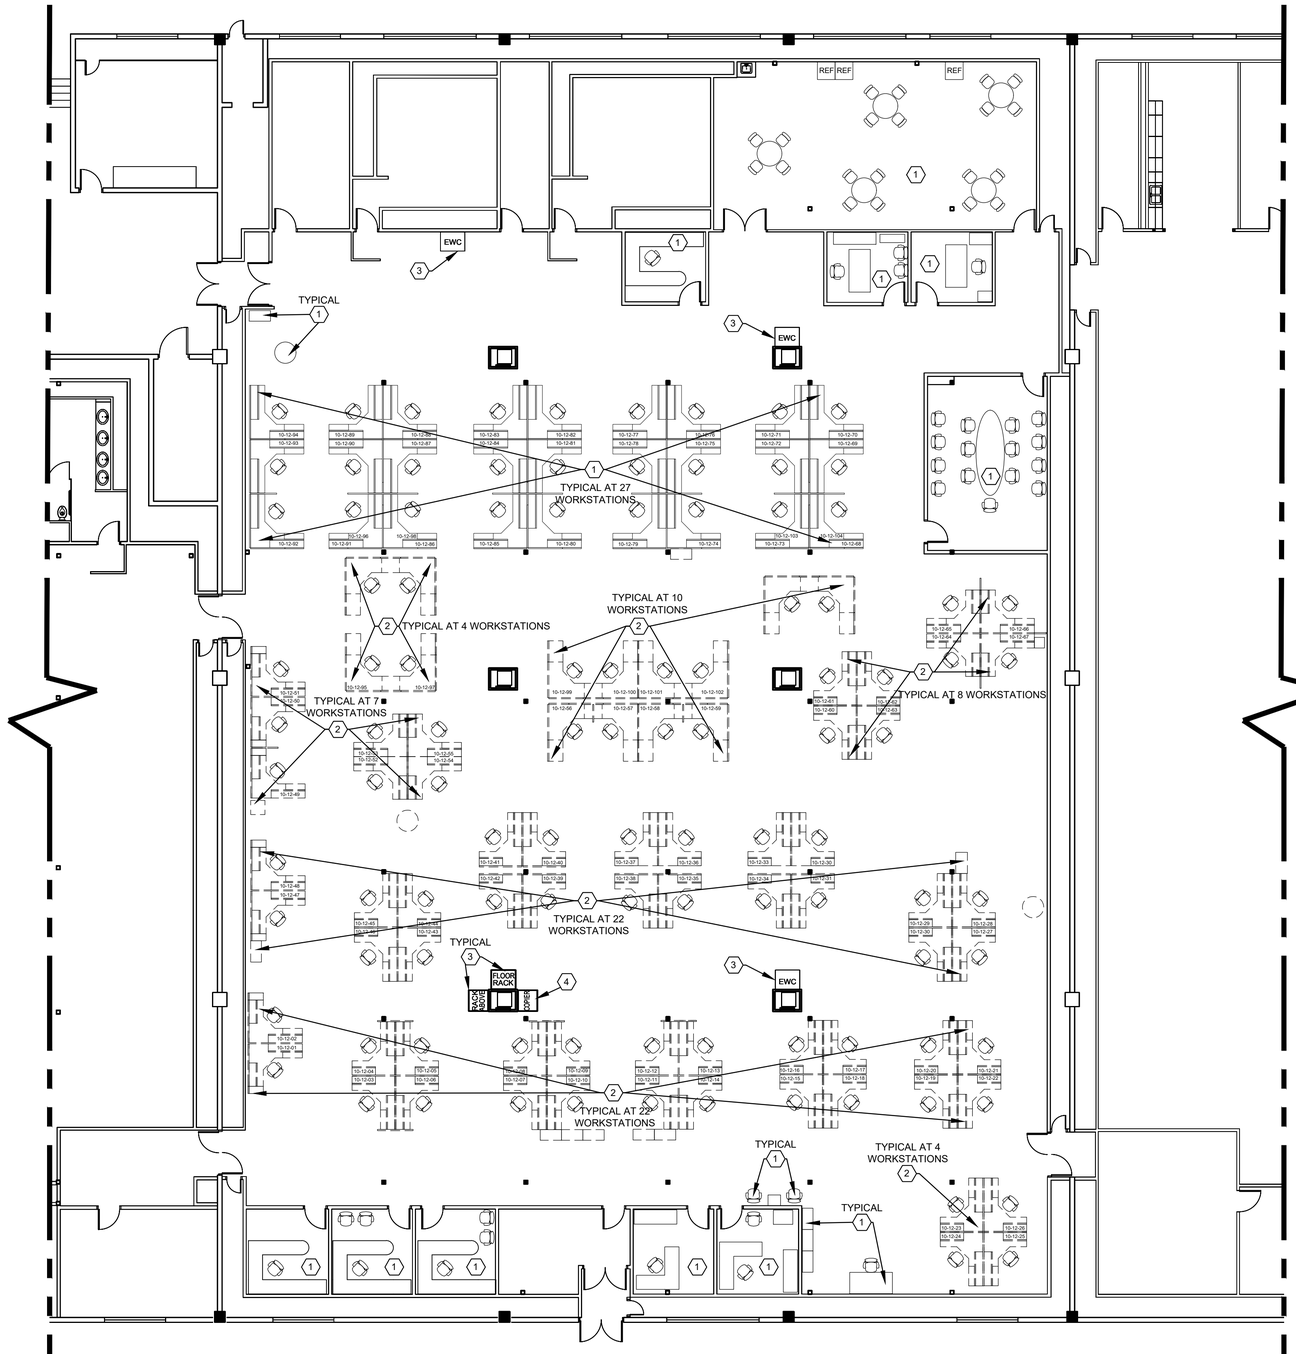

DEMOLITION FURNITURE PLAN - BUILDING 10 - SECTION 12

SCALE : 3/32" = 1'-0"

0 8' 16' 24'

GENERAL NOTES

1. CONTRACTOR SHALL VERIFY ALL EXISTING CONDITIONS PRIOR TO PREPARING AND SUBMITTING A PROPOSAL.
2. STORAGE SPACE INSIDE THE BUILDING IS VERY LIMITED AND THE CONTRACTOR SHALL PROVIDE STORAGE SPACE REQUIRED FOR COMPLETION OF WORK.
3. CONTRACTOR SHALL DISCONNECT ELECTRICAL POWER FROM CUBICLES THAT ARE SCHEDULED TO BE REMOVED. REMOVE CABLE AND CONDUIT BACK TO NEAREST SOURCE. COORDINATE LAYOUT OF NEW ELECTRICAL CABLES AND CONDUIT - EXISTING ITEMS MAY REMAIN IN PLACE IF THEY ARE TO BE UTILIZED FOR THE NEW INSTALLATION LAYOUT.
4. CONTRACTOR SHALL CONFIRM SCOPE OF COMMUNICATION CABLE DEMOLITION WITH DISA-GLOBAL SITE POC PRIOR TO PREPARING AND SUBMITTING A PROPOSAL.
5. NO ABANDONED ELECTRICAL OR COMMUNICATION MATERIALS (INCLUDING CONDUITS) SHALL BE LEFT IN PLACE. ALL ABANDONED ITEMS SHALL BE REMOVED.
6. ALL EXISTING CABLES DROP FROM THE CEILING.

DEMOLITION KEYNOTES:

1. EXISTING FURNITURE TO REMAIN - PROTECT FROM DAMAGE.
2. REMOVE AND DISPOSE OF EXISTING WORKSTATIONS AND CUBICLES. REMOVE ELECTRICAL POWER AND COMMUNICATION LINES BACK TO THE SOURCE OR NEAREST CONNECTION POINT.
3. EQUIPMENT TO REMAIN IN PLACE. PROTECT FROM DUST AND DAMAGE.
4. COPIER TO BE REMOVED BY DISA GLOBAL.

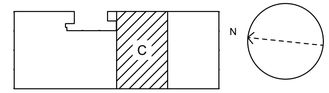

KEY PLAN 1st FLOOR
SCALE: NONE

DISA
Defense Information Systems Agency
A Combat Support Agency

MARK	DESCRIPTION	DATE:	APPR:	MARK	DESCRIPTION	DATE:	APPR:

SUBMITTAL DATE: 1/8/2026
DESIGN BY: N/A
CHECKED BY: JES
CONTRACT NO.: N/A
DRAWN BY: AKM/MHB
SUBMITTED BY: N/A
FILE NUMBER: N/A
PLOT DATE: 1/8/2026
PLOT SCALE: AS SHOWN
SIZE: ANSI D
FILE NAME: COL_ID-101

HC342 FACILITIES ENGINEERING

6162 S. WILLOW DR, STE 200
GREENWOOD VILLAGE, COLORADO 80111

BUILDING 10
DATA CENTER COLUMBUS
DEFENSE SUPPLY CENTER COLUMBUS

DEMOLITION FURNITURE PLAN - BLDG 10 - SEC 12
INTERIORS
FY25 COL DISA GLOBAL FURNITURE

SHEET IDENTIFICATION
ID-101

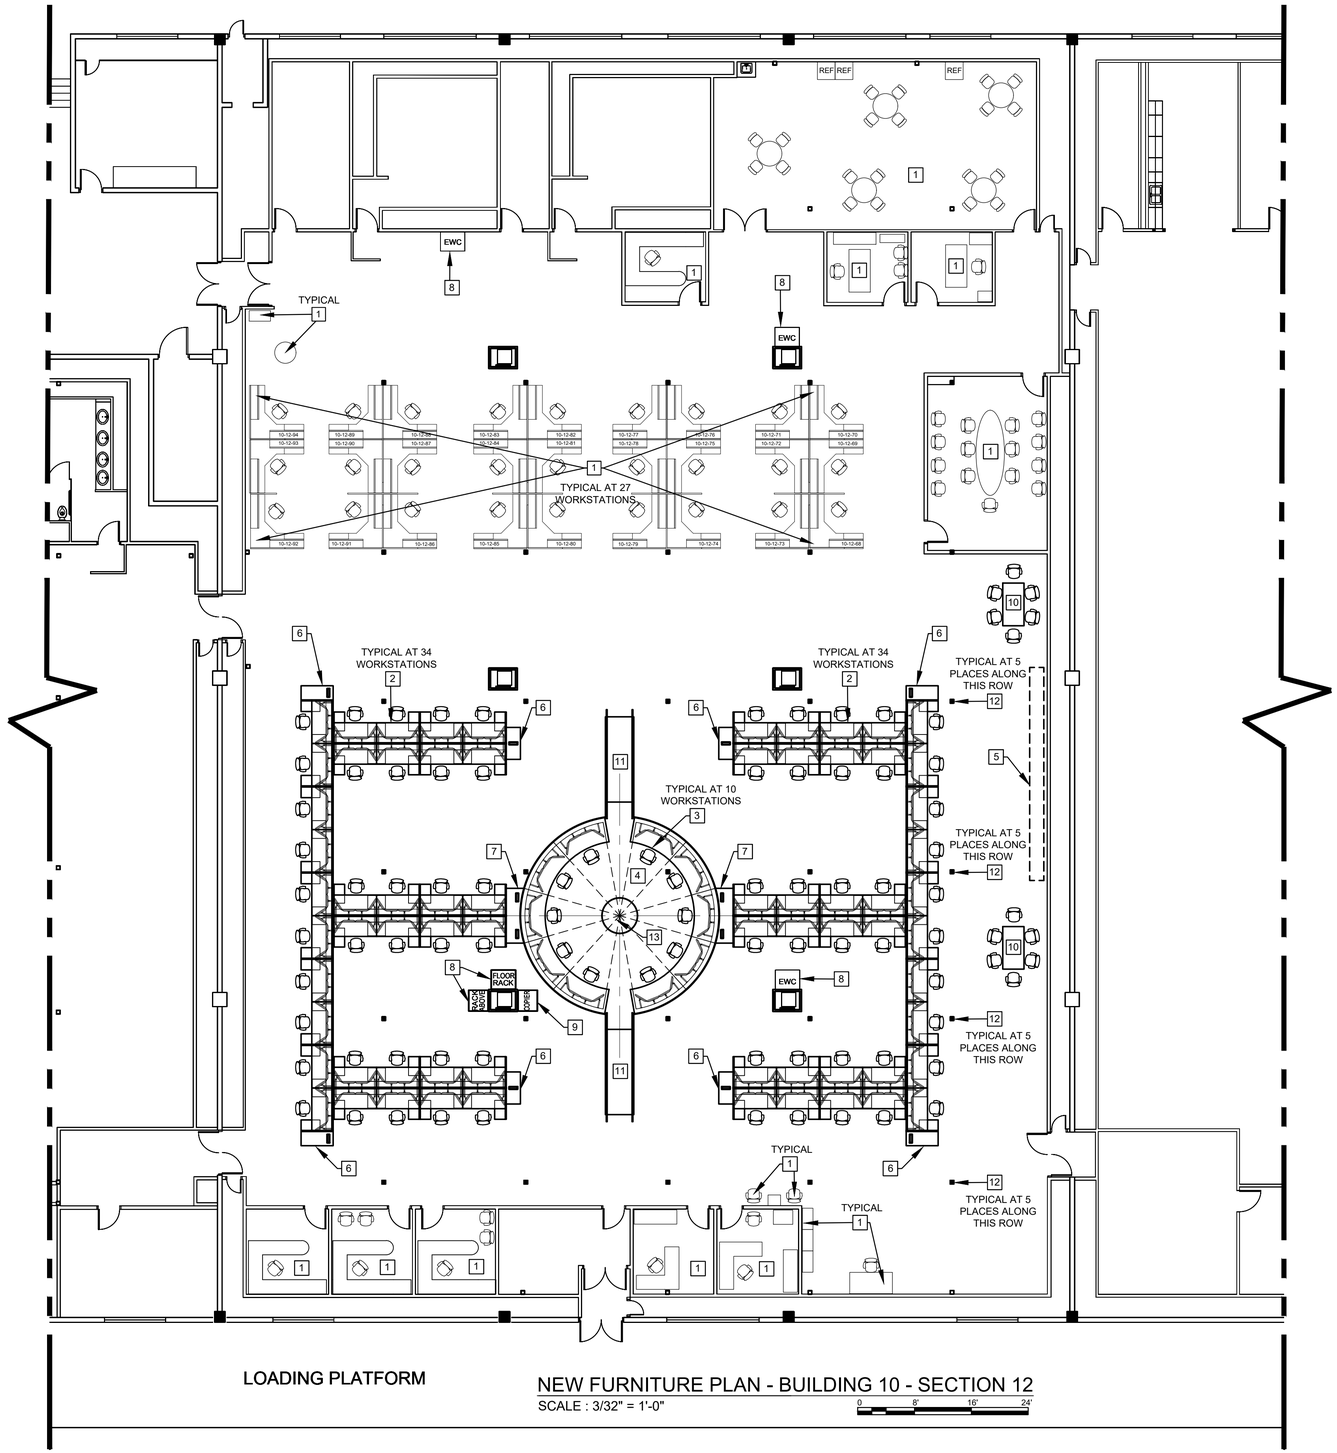

NEW FURNITURE PLAN - BUILDING 10 - SECTION 12

SCALE : 3/32" = 1'-0"

0 8' 16' 24'

GENERAL NOTES

1. CONTRACTOR SHALL VERIFY ALL EXISTING CONDITIONS PRIOR TO PREPARING AND SUBMITTING A PROPOSAL. CONTRACTOR SHALL VERIFY THAT EXISTING COLUMNS DO NOT INTERFERE WITH NEW FURNITURE LAYOUT.
2. STORAGE SPACE INSIDE THE BUILDING IS VERY LIMITED AND THE CONTRACTOR SHALL PROVIDE STORAGE SPACE REQUIRED FOR COMPLETION OF WORK.
3. CONTRACTOR SHALL PROVIDE AND INSTALL POWER POLES (ENCLOSED DROP FROM EXISTING CEILING TO TOP OF UTILITY CABINET). CONFIRM NUMBER, LOCATION, AND SIZE OF POWER POLES WITH SITE POC. SEE KEYNOTES AND PLANS FOR UTILITY CABINETS.
4. EXISTING CARPET IS IN PLACE - AND SHALL REMAIN - AT AREAS WHERE NEW CONSOLES ARE TO BE INSTALLED.
5. EXISTING CARPET IS IN PLACE - AND SHALL BE REMOVED BY CONTRACTOR - AT AREAS WHERE NEW RAISED PLATFORM AND RAMPS ARE TO BE INSTALLED (AT BATTLE CAPTAIN STATIONS).
6. CONTRACTOR SHALL RUN NEW ELECTRICAL POWER TO THE THE UTILITY CABINETS. INSTALL J-BOX IN UTILITY CABINETS. ELECTRICAL SUBCONTRACTOR SHALL PERFORM FINAL CONNECTION OF POWER WHIPS (FROM NEW WORKSTATIONS) TO NEW J-BOXES IN UTILITY CABINETS.
7. CONTRACTOR SHALL VERIFY SCOPE OF COMMUNICATION CABLE WORK WITH DISA-GLOBAL SITE POC PRIOR TO PREPARING AND SUBMITTING A PROPOSAL.
8. ALL NEW ELECTRICAL AND COMMUNICATION CABLES SHALL BE ROUTED FROM ABOVE THE CEILING.
9. CONTRACTOR SHALL REPLACE CEILING TILES THAT ARE IN POOR CONDITION - OR DAMAGED DUE TO DEMOLITION/INSTALLATION OPERATIONS. NEW CEILING TILES SHALL MATCH EXISTING TILES IN COLOR, TEXTURE, AND DETAILING. FOR PURPOSES OF PREPARING A PROPOSAL - CONTRACTOR SHALL ASSUME 100 CEILING TILES ARE TO BE REPLACED.

NEW FURNITURE KEYNOTES:

1. EXISTING FURNITURE TO REMAIN - PROTECT FROM DAMAGE.
2. TYPICAL CONSOLES - PURCHASE AND INSTALL NEW WORKSTATION/CONSOLES AS PER DETAIL 1/I-500.
3. TYPICAL BATTLE CAPTAIN WORKSTATION - PURCHASE AND INSTALL NEW WORKSTATIONS AS PER DETAILS 1/I-501 AND 1/I-502.
4. 12" HIGH RAISED FLOOR SYSTEM PLATFORM, INCLUDING RAMPS AND HANDRAILS - PURCHASE AND INSTALL AS PER DETAIL 2/I-501.
5. **OPTIONAL BID ITEM #1**. LOCKERS OR STORAGE CABINETS FOR PERSONAL EFFECTS - CONFIRM WITH DISA GLOBAL POC.
6. UTILITY CABINET AT END OF CONSOLE WING, WITH POWER POLES (DROP FROM CEILING TO UTILITY CABINET) - PURCHASE AND INSTALL NEW CABINETS AS PER DETAIL 2/I-500.
7. UTILITY CABINET BETWEEN CONSOLE WING AND CURVED BATTLE CAPTAIN WORKSTATION, WITH POWER POLES (DROP FROM CEILING) AND CABLE MANAGEMENT SYSTEM INSIDE CONNECTOR BLOCK - PURCHASE AND INSTALL NEW CABINET AS PER DETAIL 3/I-500.
8. EXISTING EQUIPMENT - PROTECT FROM DUST AND DAMAGE.
9. COPIER TO BE INSTALLED BY DISA GLOBAL.
10. **OPTIONAL BID ITEM #2**. COLLABORATION TABLE (3'x6') AND 8 CHAIRS - CONFIRM WITH DISA GLOBAL POC.
11. RAMP FROM EXISTING FLOOR TO RAISED PLATFORM AT BATTLE CAPTAIN WORKSTATIONS. SLOPE AT 1:12. PROVIDE WITH HANDRAILS. COMPLY WITH ABA REQUIREMENTS. PROVIDE AND INSTALL RAMP AS PER DETAILS 1/I-501 AND 2/I-501.
12. EXISTING PAINTED STEEL TUBE STRUCTURAL COLUMNS. APPROXIMATE SIZE = 6"x6". FIELD VERIFY LAYOUT AND LOCATIONS OF ALL COLUMNS.
13. MOVABLE STORAGE CONSOLE. PROVIDE AND INSTALL NEW STORAGE CONSOLE AS PER DETAIL 2/I-502.

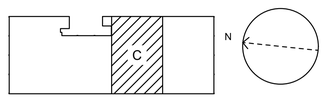

KEY PLAN 1st FLOOR

SCALE: NONE

DISA
Defense Information Systems Agency
A Combat Support Agency

MARK	DESCRIPTION	DATE:	APPR:	MARK	DESCRIPTION	DATE:	APPR:

SUBMITTAL DATE: 1/8/2026
SOLICITATION NO.: N/A
CONTRACT NO.: N/A
FILE NUMBER: N/A
DESIGN BY: N/A
DRAWN BY: AKM
CHECKED BY: JES
SUBMITTED BY: N/A
PLOT DATE: 1/8/2026
PLOT SCALE: AS SHOWN
SIZE: ANSI D
FILE NAME: COL_I-101

HC342 FACILITIES ENGINEERING

6162 S. WILLOW DR, STE 200
GREENWOOD VILLAGE, COLORADO 80111

BUILDING 10
DATA CENTER COLUMBUS
DEFENSE SUPPLY CENTER COLUMBUS

NEW FURNITURE PLAN - BLDG 10 - SEC 12
INTERIORS
FY26 COL DISA GLOBAL FURNITURE

SHEET IDENTIFICATION
I-101

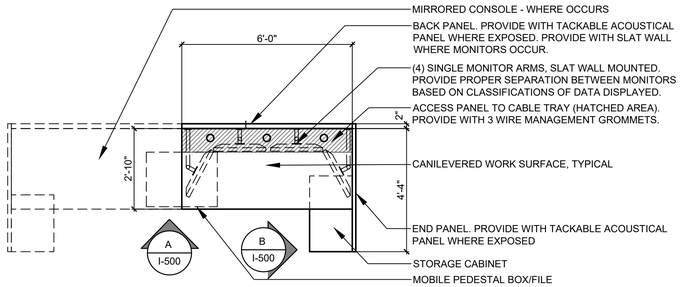

1 TYPICAL CONSOLE (WORKSTATION) - PLAN
I-500 SCALE : 3/8"= 1'-0"

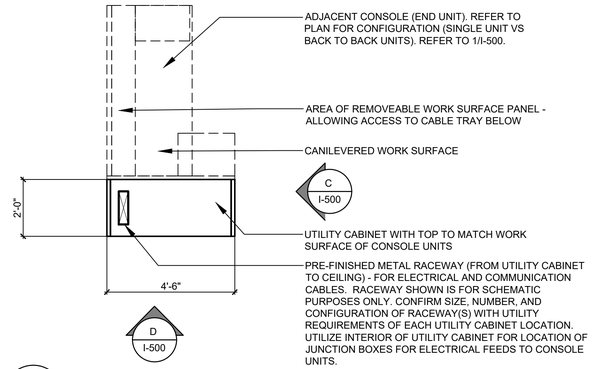

2 UTILITY CABINET AT CONSOLE - PLAN
I-500 SCALE : 3/8"= 1'-0"

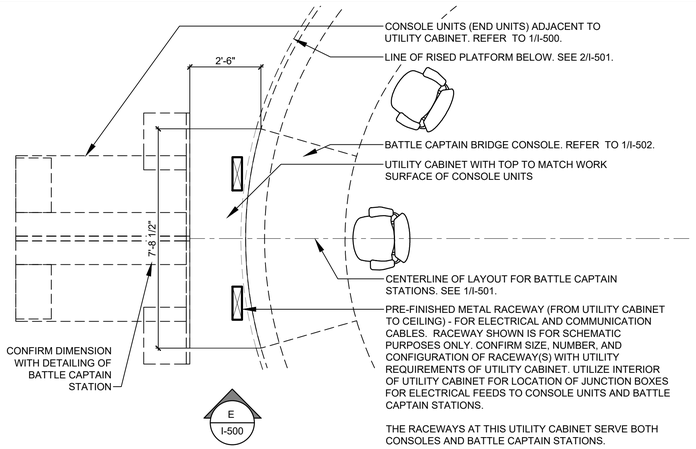

3 UTILITY CABINET AT BATTLE CAPTION STATION
I-500 SCALE : 3/8"= 1'-0"

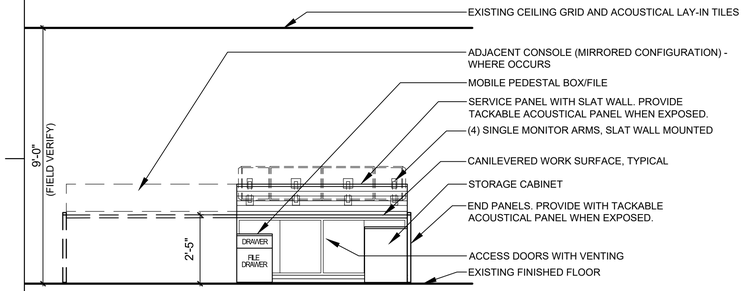

A TYPICAL CONSOLE - ELEVATION
I-500 SCALE : 3/8"= 1'-0"

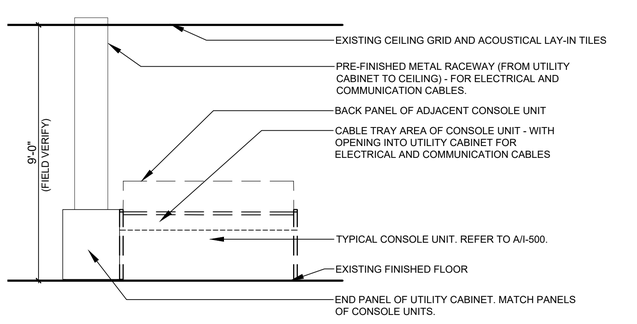

C UTILITY CABINET - SIDE ELEVATION
I-500 SCALE : 3/8"= 1'-0"

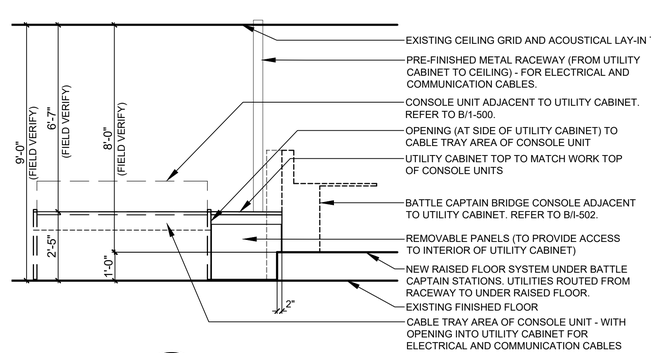

E UTILITY CABINET - END ELEVATION
I-500 SCALE : 3/8"= 1'-0"

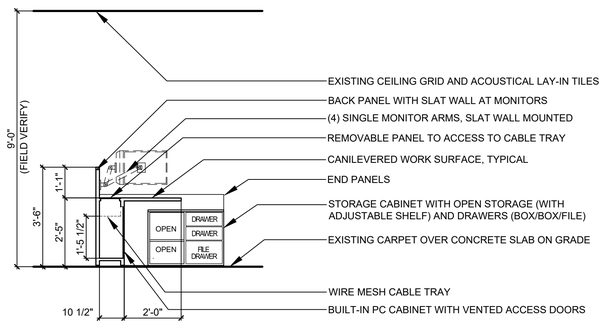

B TYPICAL CONSOLE - SECTION
I-500 SCALE : 3/8"= 1'-0"

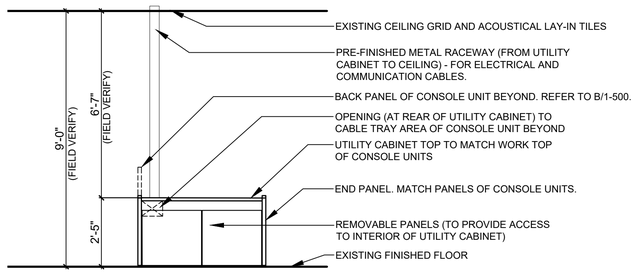

D UTILITY CABINET - FRONT ELEVATION
I-500 SCALE : 3/8"= 1'-0"

ELECTRICAL ROUTING NOTES:

1. ELECTRICAL SERVICE WILL DROP FROM THE CEILING TO FEED ALL WORKSTATIONS.
2. PRE-FINISHED METAL RACEWAYS WILL ENCLOSE THE UTILITIES FROM THE CEILING TO THE UTILITY CABINETS*.
3. POWER FOR CONSOLE UNITS WILL ROUTE THROUGH THE CABLE TRAY CAVITY THAT IS INTEGRAL TO THE CONSOLE WORKSTATIONS.
4. POWER FOR BATTLE CAPTAIN STATIONS WILL BE ROUTED UNDER THE NEW RAISED FLOOR STRUCTURE WHICH IS THE BASE FOR THE BATTLE CAPTAIN STATIONS.
5. ONE 20-AMP ELECTRICAL CIRCUIT WILL SERVE 2 WORKSTATIONS. POWER-HARNESSES (BUILT INTO THE CONSOLE UNITS) WILL PROVIDE POWER FOR UP TO 8 WORKSTATIONS (4 CIRCUITS, 8-WIRE, 20 AMP POWER-HARNESS).
6. AFTER DISCUSSIONS WITH THE ELECTRICAL CONTRACTOR - IT MAY BE POSSIBLE TO MOUNT ELECTRICAL JUNCTION BOXES INSIDE THE UTILITY CABINETS AS THE TERMINATION OF THE BUILDING ELECTRICAL POWER SUPPLY FOR THESE POWER-HARNESS CONNECTIONS.

* SEE PLAN FOR UTILITY CABINET LOCATIONS.

RACEWAY NOTES:

1. RACEWAYS ARE BASED ON 14" X 4" (APPROXIMATE SIZE) PRE-FINISHED METAL UNITS FROM LEGRAND - OTHER MANUFACTURERS MAY BE USED IF APPROVED BY DISA'S SITE POC (POINT OF CONTACT).
2. BASIS OF DESIGN LEGRAND / WIREMOLD "VISTA ARCHITECTURAL COLUMNS". UNITS ARE AVAILABLE WITH ROUND OR SQUARE END CAPS.
3. CONSIDER SETTING DUPLEX OUTLETS INTO THE FACE OF THE RACEWAY AT 4" ABOVE THE UTILITY CABINET WORK SURFACE - FOR USE AS CONVENIENCE OUTLETS (THESE SHOULD BE A SEPARATE CIRCUIT - FROM FEEDS FOE WORKSTATIONS).
4. RACEWAYS WILL ALSO BE UTILIZED BY COMMUNICATION CABLES - A MIX OF CLASSIFIED AND UNCLASSIFIED NETWORKS. IT IS ANTICIPATED THAT THE NETWORKS WILL CONSIST OF A MIX OF CAT6 AND DUPLEX FIBER OPTIC CABLES.
5. THE NUMBER OF COMMUNICATION NETWORKS AND TYPES OF CABLES SHALL BE CONFIRMED WITH DISA'S SITE POC.

DISA
Defense Information Systems Agency
A Combat Support Agency

MARK	DESCRIPTION	DATE:	APPR:

MARK	DESCRIPTION	DATE:	APPR:

DESIGN BY: N/A
DRAWN BY: AKS/MHB
SUBMITTED BY: N/A
PLOT SCALE: AS SHOWN
SIZE: ANSI D
SUBMITTAL DATE: 1/8/2026
CHECKED BY: JES
SOLICITATION NO.: N/A
CONTRACT NO.: N/A
FILE NUMBER: N/A
FILE NAME: COL_GLOBAL_I-500
MOD

HC342 FACILITIES ENGINEERING
6162 S. WILLOW DR, STE 200
GREENWOOD VILLAGE, COLORADO 80111

BUILDING 10
DATA CENTER COLUMBUS
DEFENSE SUPPLY CENTER COLUMBUS

ENLARGED FURNITURE DETAILS - BLDG 10 - SEC 12 INTERIORS
FY25 COL DISA GLOBAL FURNITURE

SHEET IDENTIFICATION
I-500

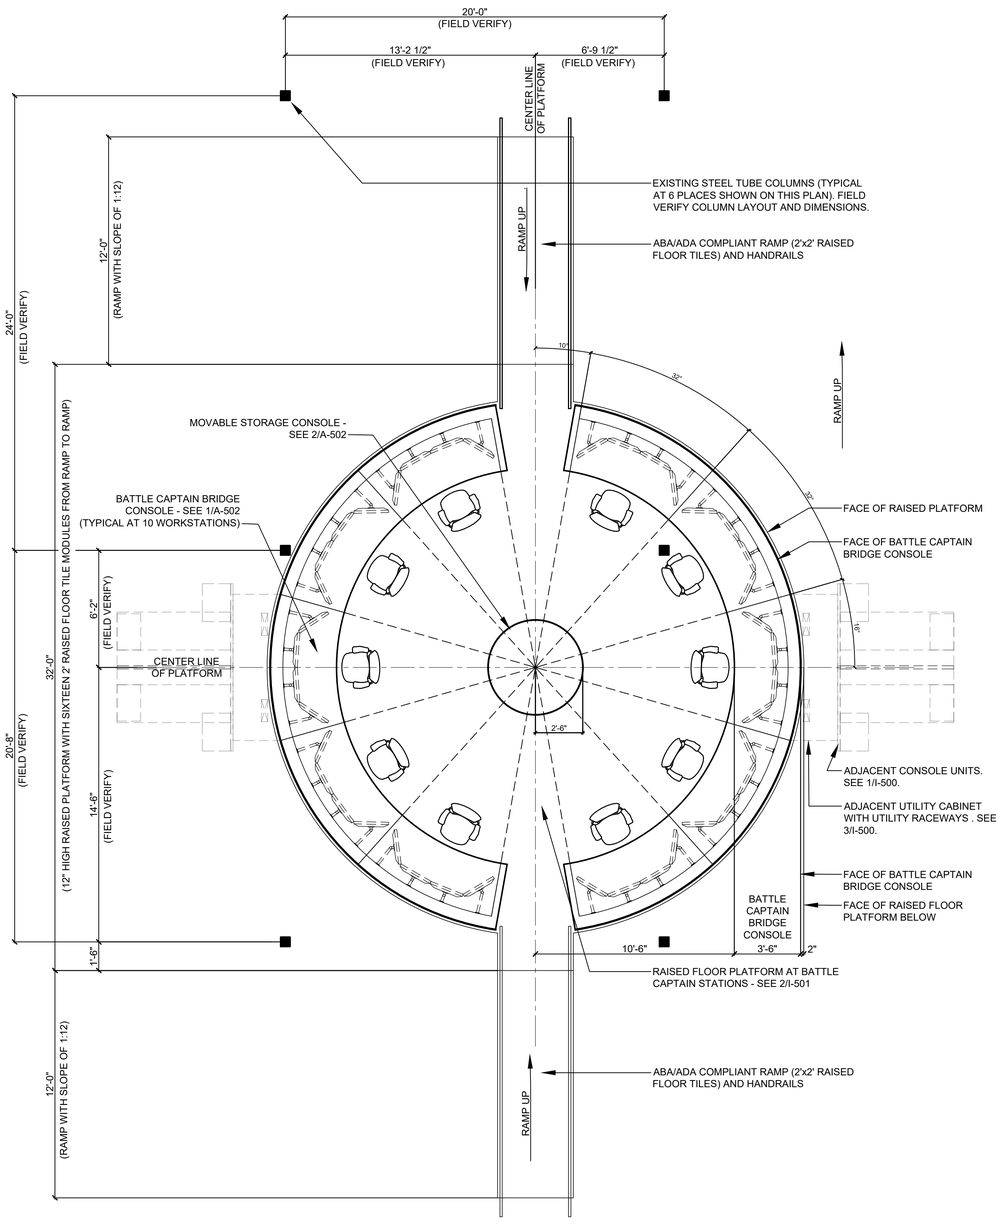

1 I-501 BATTLE CAPTAIN STATIONS - PLAN
SCALE : 1/4"= 1'-0"

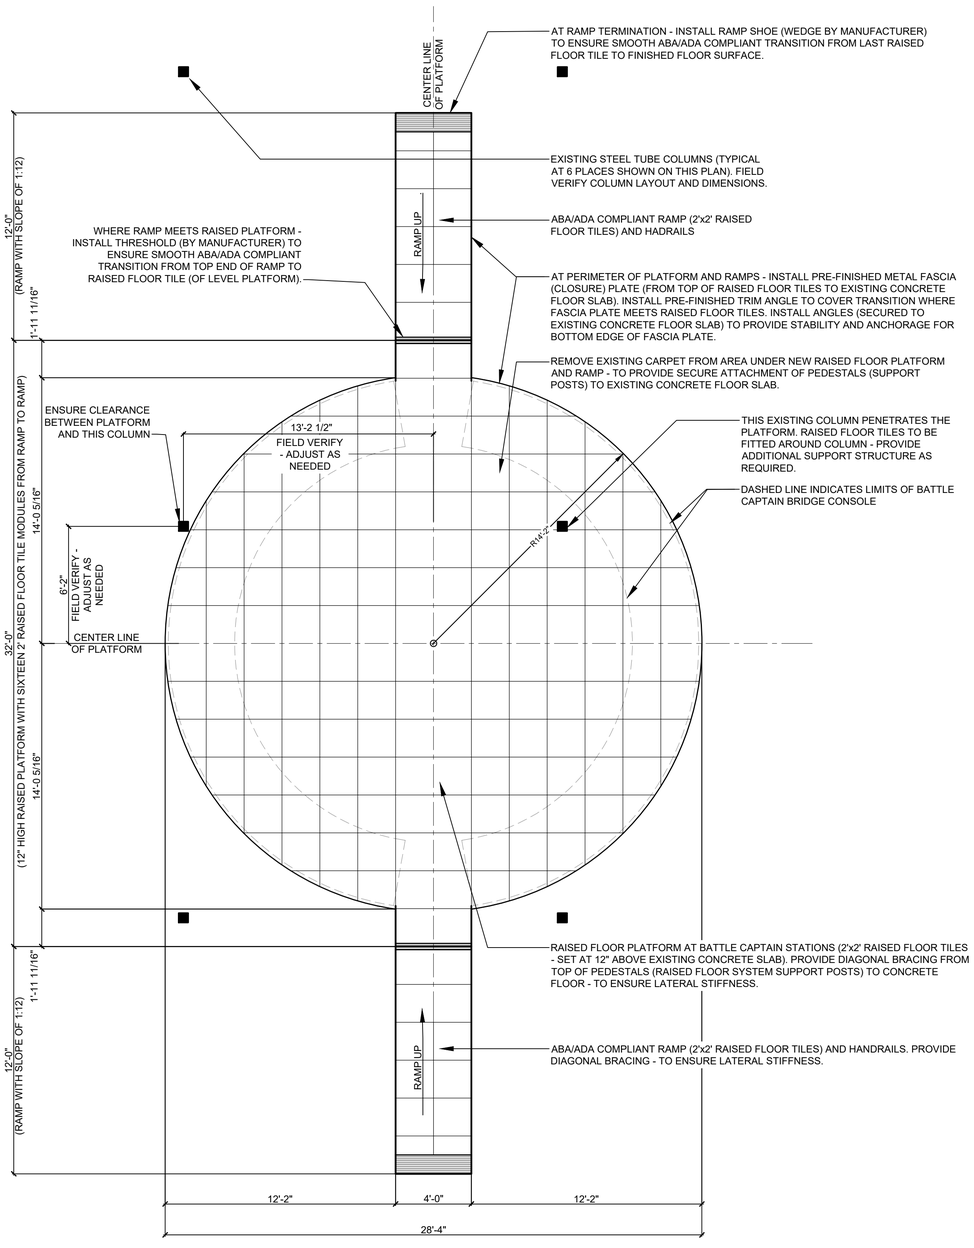

2 I-501 BATTLE CAPTAIN PLATFORM - PLAN
SCALE : 1/4"= 1'-0"

DISA
Defense Information Systems Agency
A Combat Support Agency

MARK	DESCRIPTION	DATE:	APPR:

DESIGN BY: N/A		SUBMITTAL DATE: 1/8/2026	
DRAWN BY: AKS/MHB	CHECKED BY: JES	SOLICITATION NO.: N/A	
SUBMITTED BY: N/A		CONTRACT NO.: N/A	
PLOT SCALE: AS SHOWN	PLOT DATE: 1/8/2026	FILE NUMBER: N/A	
SIZE: ANSI D	FILE NAME: COL_GLOBAL_I-500		

HC342 FACILITIES ENGINEERING

6162 S. WILLOW DR. STE 200
GREENWOOD VILLAGE, COLORADO 80111

BUILDING 10
DATA CENTER COLUMBUS
DEFENSE SUPPLY CENTER COLUMBUS

ENLARGED FURNITURE DETAILS - BLDG 10 - SEC 12 INTERIORS
FY25 COL DISA GLOBAL FURNITURE

SHEET IDENTIFICATION
I-501

ITEMS WITH COST CONSIDERATIONS

1. POSSIBLE COST SAVING. UTILITY CABINETS AT ENDS OF WORKSTATIONS (DETAIL 2/I-501) MAY POSSIBLY BE REPLACED BY FULL-HEIGHT PRE-FINISHED METAL RACEWAY UNITS (FROM CEILING TO FLOOR). COORDINATE RACEWAY CROSS SECTION SIZE WITH CABLE MINIMUM BEND RADIUS AND DETAILING OF CONSOLE UNITS. IF THIS OPTION IS CHOSEN - ELECTRICAL J-BOXES (POWER FOR WORKSTATIONS) SHALL BE INSTALLED ABOVE THE CEILING, AND THE ELECTRICAL WHIPS (OF THE CONSOLE UNITS) WILL NEED TO BE LONGER TO REACH THE J-BOXES ABOVE THE CEILING. ENSURE THE WHIPS ARE DETAILED TO BE COMPLIANT WITH ELECTRICAL CODE REQUIREMENTS. THE EXTENDED LENGTH OF THESE WHIPS MAY NOT BE ALLOWED BY CODE.
2. POSSIBLE COST SAVING. THE 1/4" TEMPERED GLASS TRANSACTION CAP AT THE BATTLE CAPTAIN BRIDGE CONSOLES - AND THE 1/4" GLASS TOP OF THE STORAGE CONSOLE, COULD BE REPLACED BY OTHER MATERIALS. CONSIDER REPLACING GLASS WITH STONE (GRANITE, MARBLE), SYNTHETIC STONE (QUARTZ MAN-MADE CONGLOMERATE), SOLID-SURFACE MATERIAL ("CORIAN" OR EQUAL), SOLID WOOD, OR OTHER MATERIAL AS RECOMMENDED BY CONSOLE FABRICATOR.
3. POSSIBLE COST SAVING. THE BATTLE CAPTAIN BRIDGE CONSOLES ARE DESIGNED WITH A CIRCULAR FRONT PANEL, IT MAY BE LESS EXPENSIVE (MAYBE NOT) TO CONSTRUCT THESE UNITS WITH SEGMENTED FRONT PANELS - WHILE KEEPING THE GLASS TRANSACTION CAP AS A CIRCULAR ITEM.
4. POSSIBLE COST SAVING. THIS SET OF PLANS HAS OMITTED REMOVABLE PANELS FROM THE GALLERY WALL OF THE BATTLE CAPTAIN BRIDGE CONSOLES (REMOVABLE PANELS ARE STILL PROVIDED UNDER THE DESKTOP OF THE CONSOLES). ON PREVIOUS PROJECTS - THE GALLERY PANEL OF THE BATTLE CAPTAIN BRIDGE CONSOLES WERE DETAILED WITH REMOVABLE PANELS. PROVIDING FIXED FRONT PANELS WILL PROVIDE A COST SAVING - ***BUT ONLY IF IT IS ACCEPTABLE TO DISA-GLOBAL.***

ITEMS WITH DESIGN CONSIDERATIONS

1. CONSIDER INSTALLING ADJUSTABLE SHELVES TO THE SIDEWALLS OF THE BUILT-IN STORAGE CABINET UNDER THE CONSOLES. THESE SHELVES MIGHT ONLY BE 6" TO 8" DEEP - TO PROVIDE SPACE FOR SMALLER EQUIPMENT (ONT, COMM DROP, ETC.).
2. IS UPS POWER REQUIRED FOR THE CONSOLES? IS UPS (OR GENERATOR BACKUP) POWER AVAILABLE IN BUILDING 10, SECTION 12? WILL A STAND-ALONE UPS BATTERY PACK BE REQUIRED FOR EACH CONSOLE? WOULD THESE STAND-ALONE UNITS NEED TO BE PLACED INSIDE THE BUILT-IN STORAGE CABINET UNDER THE CONSOLE STATIONS?
3. THE SLAT WALL PANELS (UTILIZED FOR MONITOR MOUNTING) PROBABLY NEED TO BE INSTALLED TO A FLAT SURFACE. IT MAY NOT BE POSSIBLE TO BEND THE SLAT WALL INTO AN ARC. THE BATTLE CAPTAIN BRIDGE CONSOLES ARE CURRENTLY SHOWN WITH A SEGMENTED (FLAT SECTIONS) SURFACE FOR THE AREA TO RECEIVE SLAT WALL.
4. EVEN IF THE UTILITY CABINETS (SHOWN IN 2/I-501) ARE OMITTED (SEE NOTE #1 TO THE LEFT) - THE UTILITY CABINETS BETWEEN THE CONSOLES AND BATTLE CAPTAIN PLATFORM (SHOWN IN 3/I-501) SHOULD BE RETAINED. THE UTILITY CABINET (3/I-501) PROVIDES A TRANSITION FROM THE FLAT END PANELS OF THE ADJACENT CONSOLE - TO THE ROUNDED PLATFORM OF THE BATTLE CAPTAIN BRIDGE CONSOLES. THE UTILITY CABINET ALSO PROVIDES WORKING SPACE AND TRANSITIONAL SPACE FOR ELECTRICAL AND COMMUNICATION CABLES BETWEEN THE FLOOR-MOUNTED CONSOLES AND THE RAISED PLATFORM.
5. THE STORAGE CONSOLE (LOCATED IN THE CENTER OF THE RAISED PLATFORM HAS BEEN DESIGNED ON THIS SET OF PLANS AS A UNIT THAT CAN BE SPLIT IN HALF - SO THAT IT CAN BE MOVED OFF THE PLATFORM (VIA THE 4' WIDE RAMP). IS THIS STORAGE CONSOLE REQUIRED BY DISA-GLOBAL?
6. STORAGE ALONG THE RIGHT WALL OF THE ROOM (NOTED WITH KEYNOTE 5, ON SHEET I-101) HAS BEEN INCLUDED AS AN ALTERNATE BID ITEM. THIS STORAGE COULD BE LOCKERS OR OPEN CUBICLES - INTENDED FOR STORAGE OF OCCUPANTS PERSONAL ITEMS (COATS, BACKPACKS, ETC.). IF DISA-GLOBAL WISHES TO PURSUE TO THIS CONCEPT - FURTHER INFORMATION WILL BE REQUIRED (HOW MANY UNITS, WHAT SIZE, ETC.).

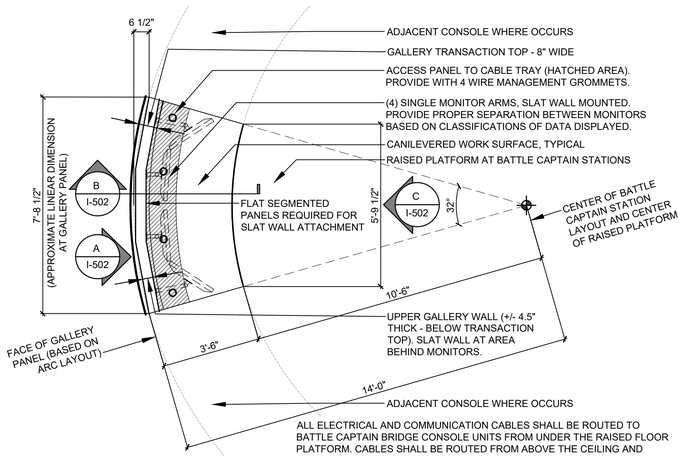

1 I-502 TYPICAL BATTLE CAPTAIN BRIDGE CONSOLE - PLAN
SCALE : 3/8"= 1'-0"

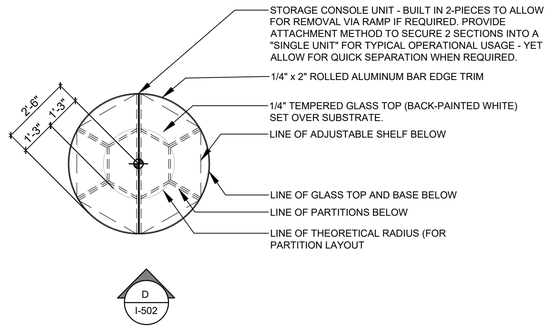

2 I-500 STORAGE CONSOLE --- PLAN
SCALE : 3/8"= 1'-0"

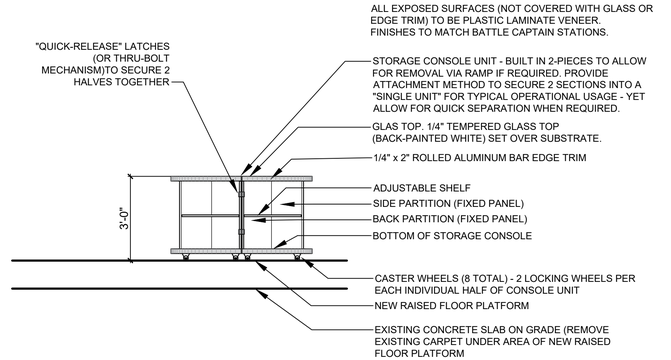

D I-502 STORAGE CONSOLE - ELEVATION
SCALE : 3/8"= 1'-0"

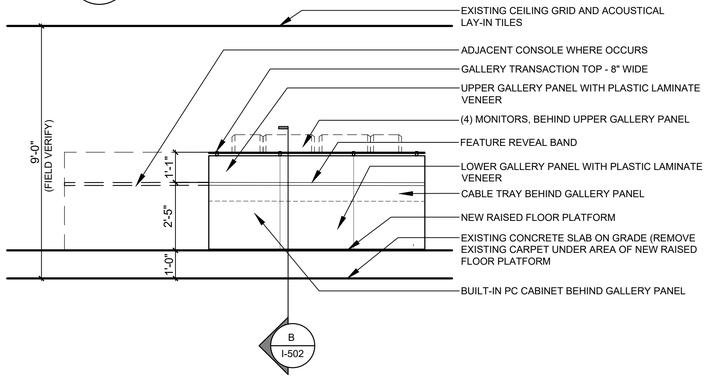

A I-502 BATTLE CAPTAIN CONSOLE - ELEVATION FROM GALLERY
SCALE : 3/8"= 1'-0"

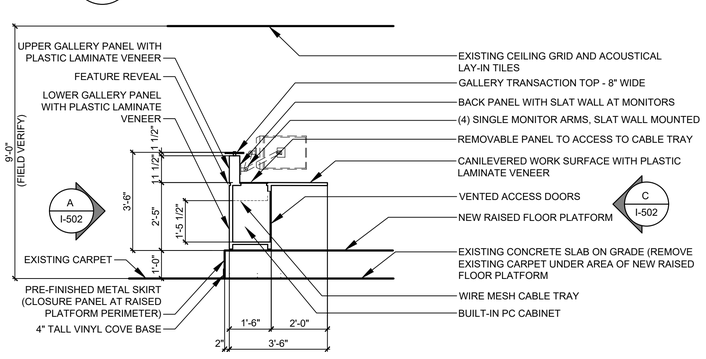

B I-502 BATTLE CAPTAIN CONSOLE - SECTION
SCALE : 3/8"= 1'-0"

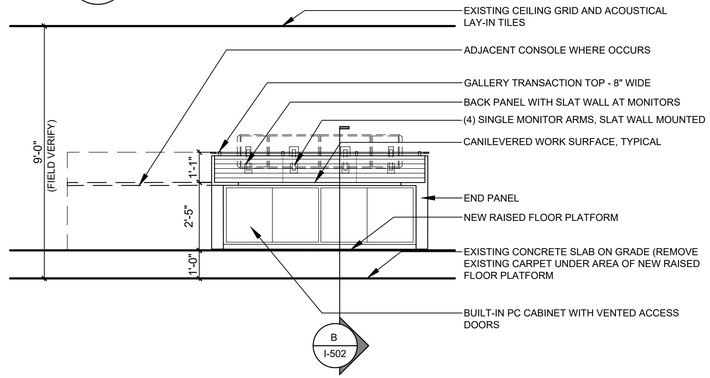

C I-502 BATTLE CAPTAIN CONSOLE - ELEVATION FROM PLATFORM
SCALE : 3/8"= 1'-0"

DISA
Defense Information Systems Agency
A Combat Support Agency

MARK	DESCRIPTION	DATE:	APPR:	MARK	DESCRIPTION	DATE:	APPR:

DESIGN BY: N/A		SUBMITTAL DATE: 1/8/2026	
DRAWN BY: AKS/MHB	CHECKED BY: JES	SOLICITATION NO.: N/A	
SUBMITTED BY: N/A		CONTRACT NO.: N/A	
PLOT SCALE: AS SHOWN	PLOT DATE: 1/8/2026	FILE NUMBER: N/A	
SIZE: ANSI D		FILE NAME: COL_GLOBAL_I-500	

HC342 FACILITIES ENGINEERING
6162 S. WILLOW DR. STE 200
GREENWOOD VILLAGE, COLORADO 80111

BUILDING 10
DATA CENTER COLUMBUS
DEFENSE SUPPLY CENTER COLUMBUS

ENLARGED FURNITURE DETAILS - BLDG 10 - SEC 12 INTERIORS
FY25 COL DISA GLOBAL FURNITURE

SHEET IDENTIFICATION
I-502