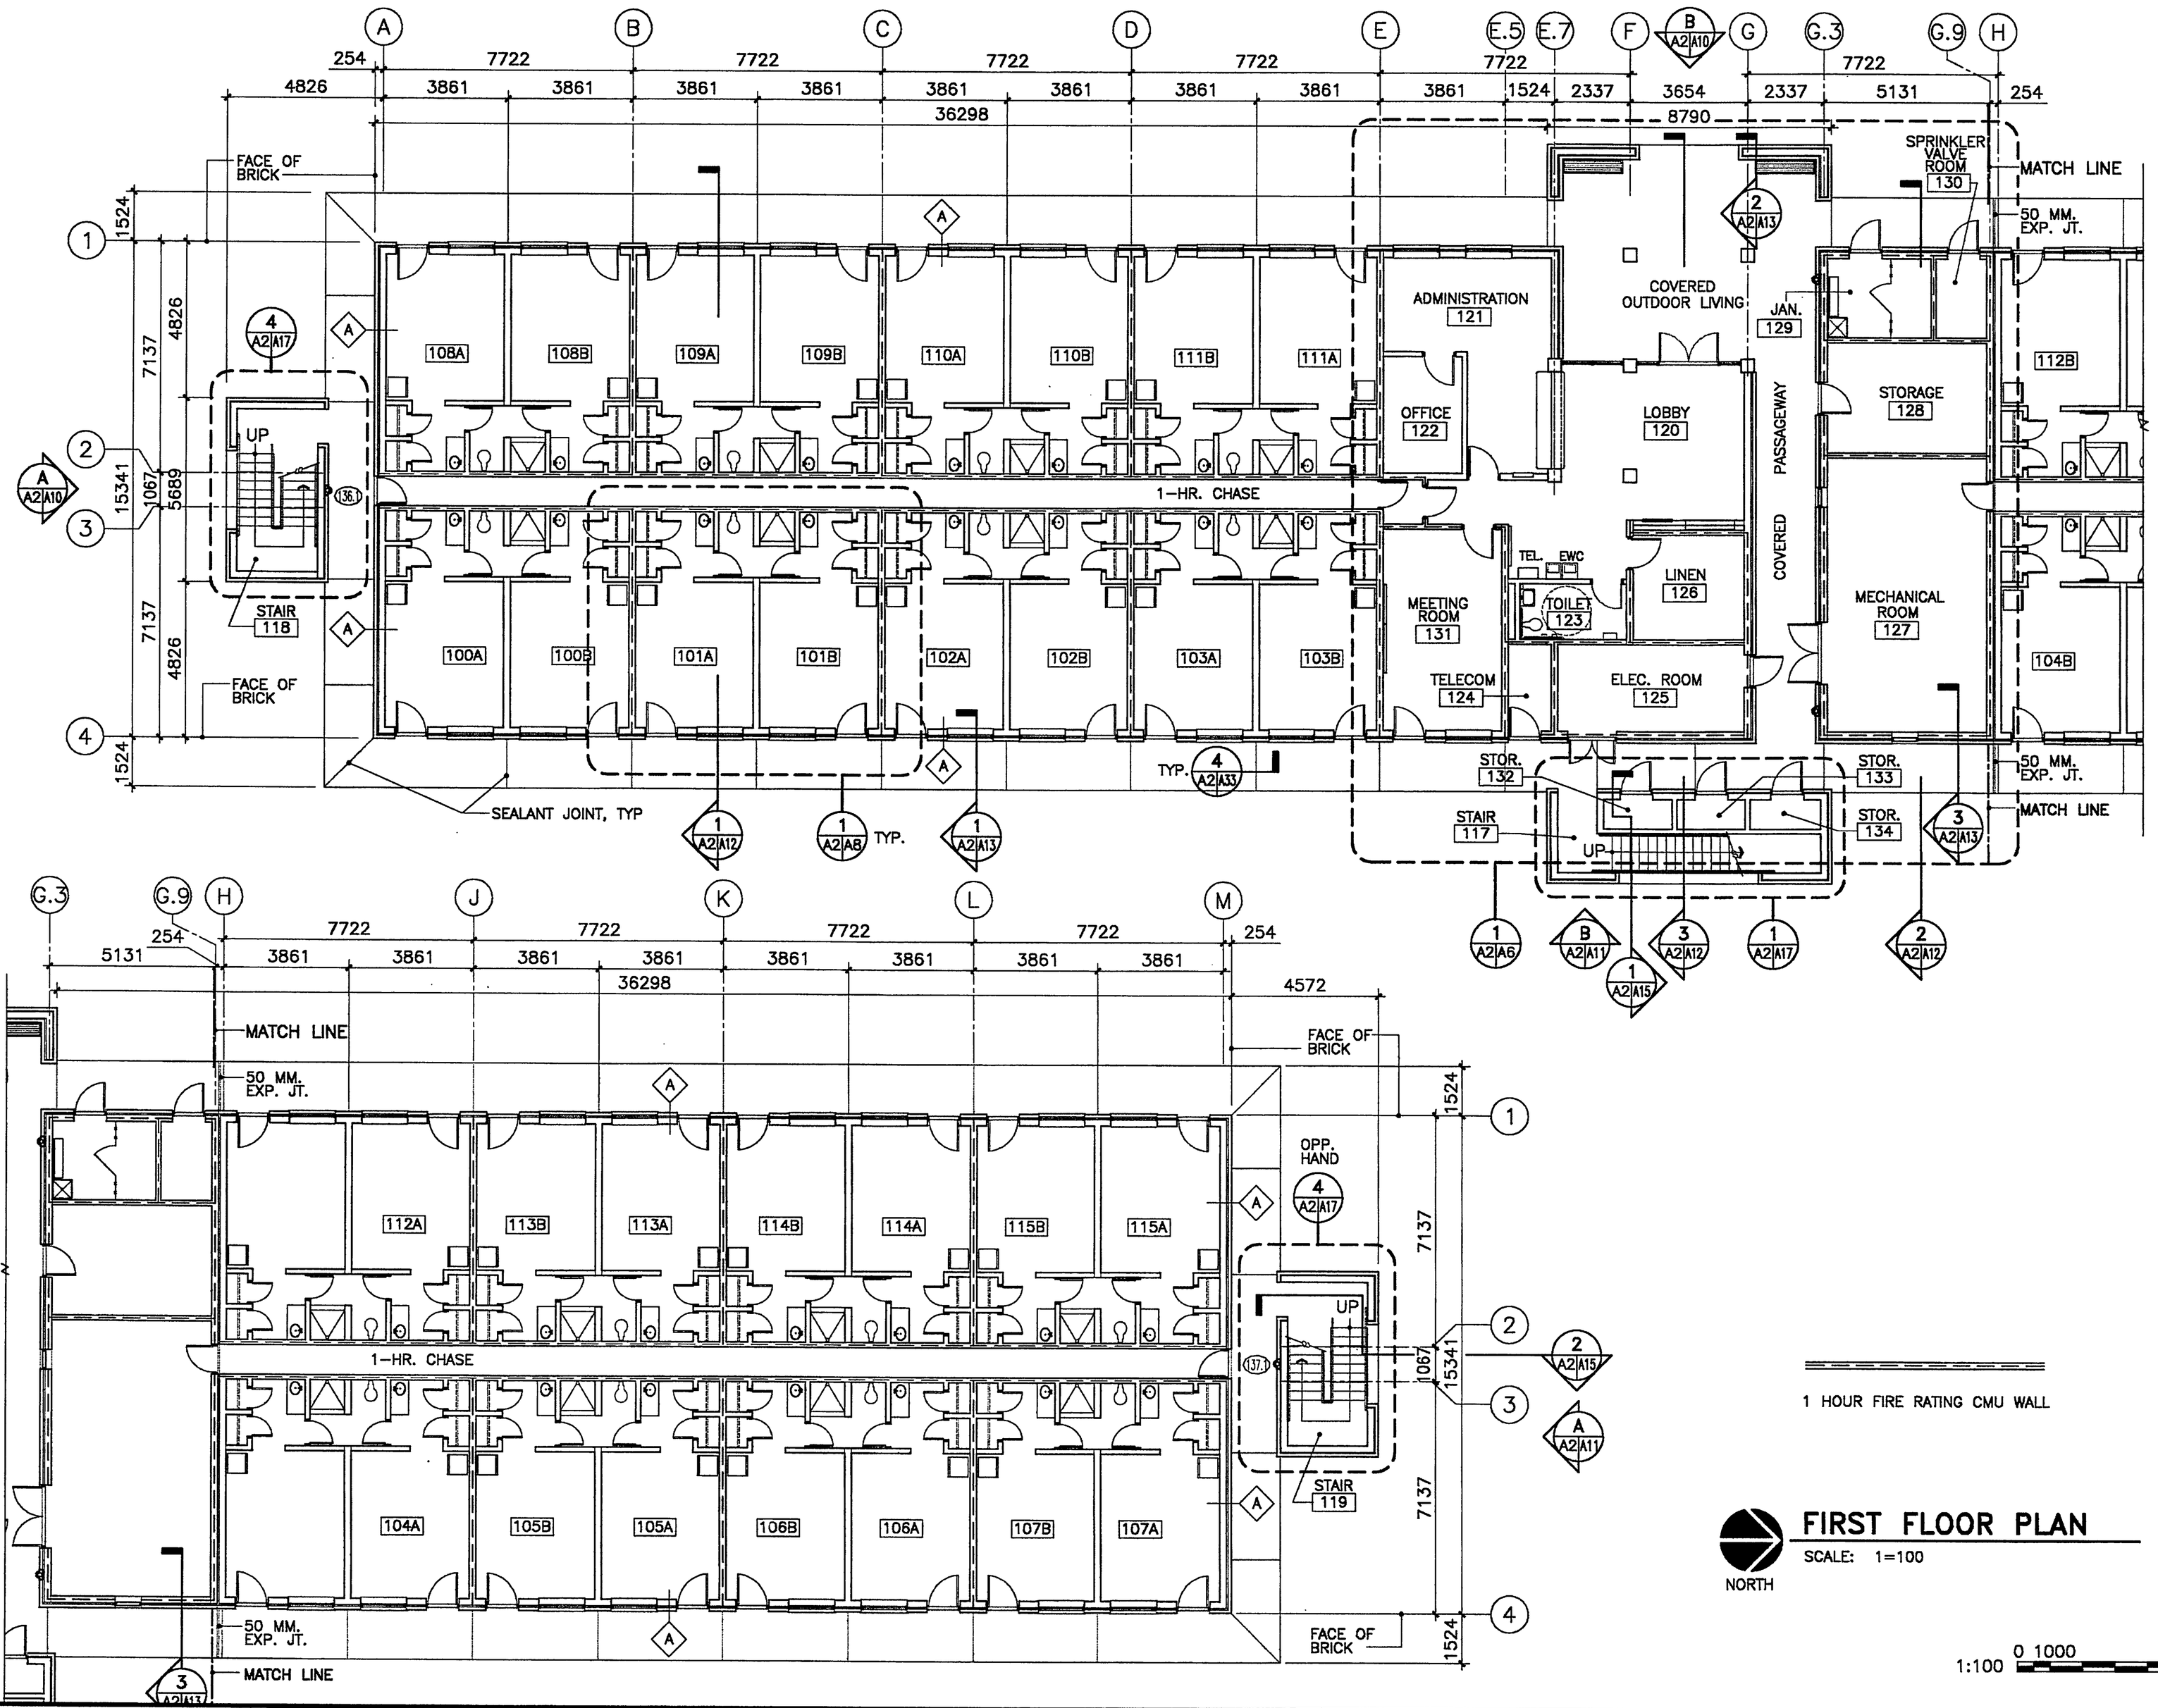

REVISIONS			
DTL	DESCRIPTION	DATE	APPROVED

CHIEF ARCH./ ENGR.	JHC	DESIGN	FB
REVIEW	JHC	DRAWN	JM
QC	JHC		SK
PROJECT MANAGER			
FIRE PROTECTION			
BRANCH MANAGER			
DESIGN SECTION			

CHERRY ARCHITECTS
SUITE 200
RALEIGH, NORTH CAROLINA 27615
A/E CONTRACT NO. N62470-94-D-4003

ACTIVITY - SATISFACTORY TO
APPROVED
DATE

DEPARTMENT OF THE NAVY
NAVAL FACILITIES ENGINEERING COMMAND
ATLANTIC DIVISION
NORFOLK, VIRGINIA
NAVAL STATION
MCB CAMP GEIGER
NORTH CAROLINA

BACHELOR ENLISTED QUARTERS (BEQ)

FIRST FLOOR PLAN

JOHN H. CROUSE
REGISTERED ARCHITECT
NORTH CAROLINA
RALEIGH, N.C.

CODE ID. NO. 80091	SIZE D
SCALE:	1=100
EFD NO.	457423
STA. PROJ. NO.	P-630
SPEC. NO.	05-94-4307
CONSTR. CONTR. NO.	N62470-94-B-4307
NAVFAC DRAWING NO.	4357423
SHEET	19 OF 121

A-2

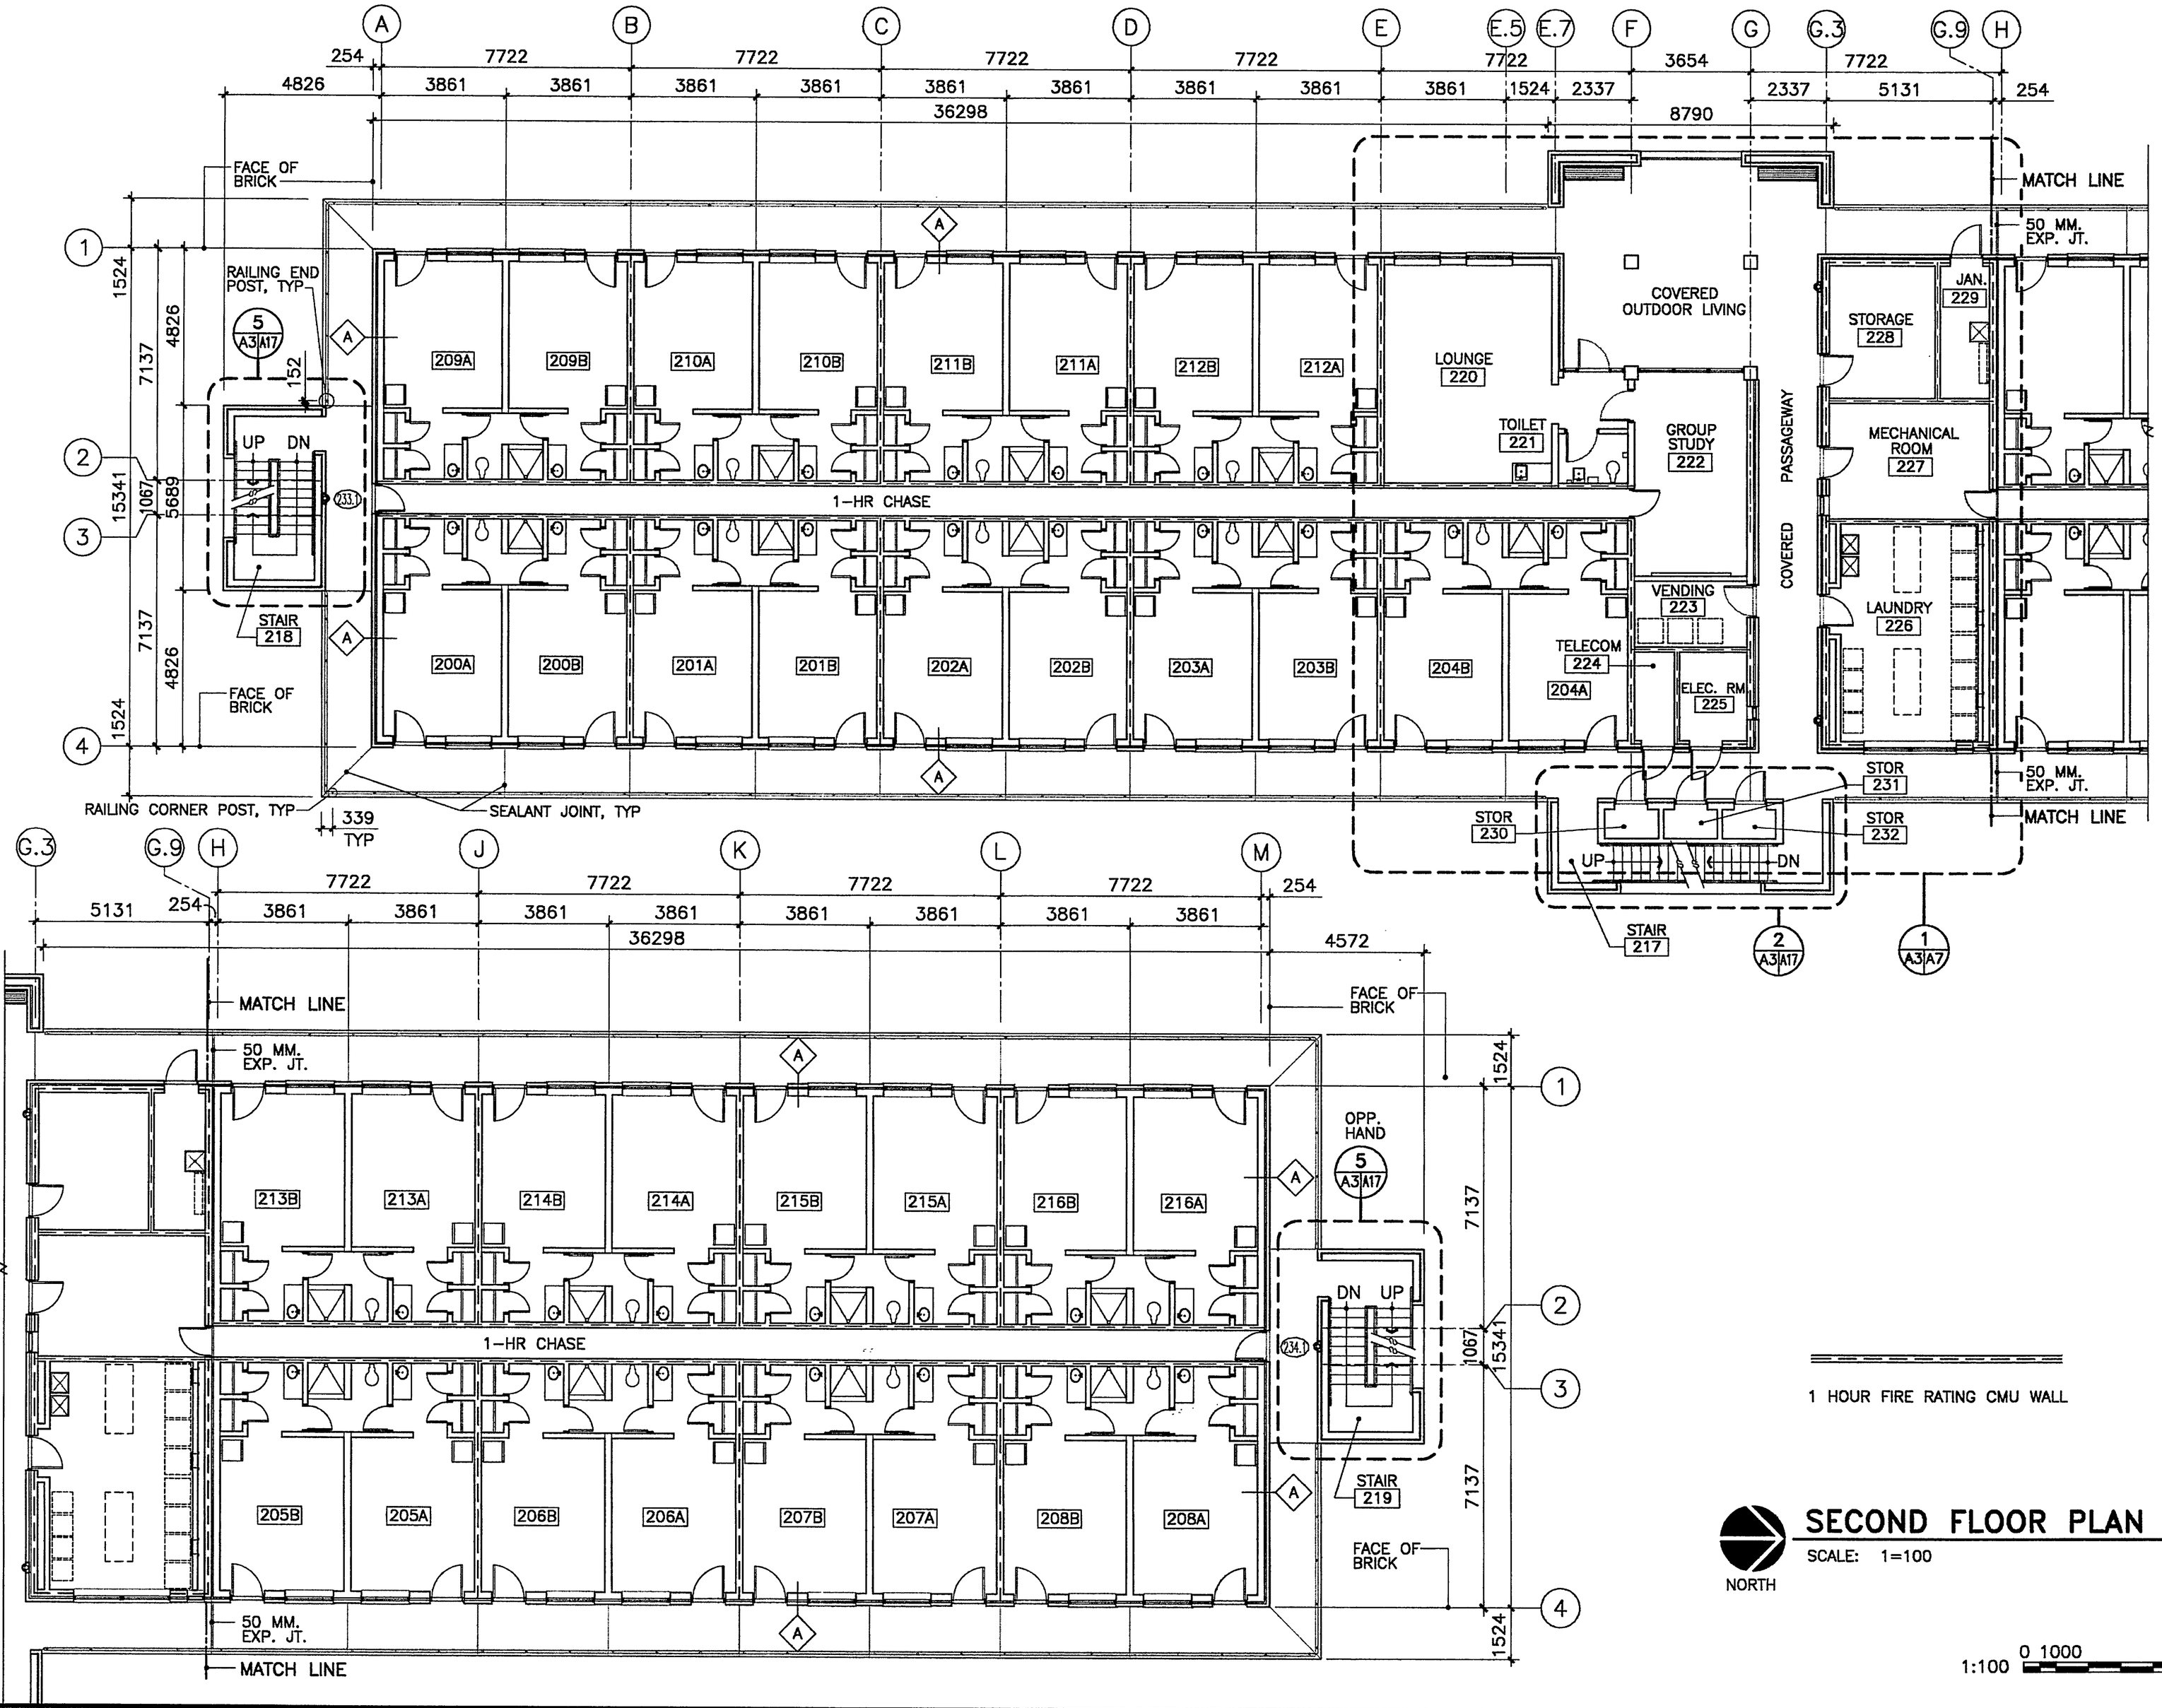

1 HOUR FIRE RATING CMU WALL

SECOND FLOOR PLAN

SCALE: 1=100

NORTH

1:100 0 1000 5000 10000

REVISIONS			
DESCRIPTION	DATE	APPROVED

DESIGN DIRECTOR: FB
DESIGN: JM
DRAWN: SA
QC: JHC
REVIEW: JHC
PROJECT MANAGER: JHC
CHIEF ARCH'/ ENGR.
FIRE PROTECTION
BRANCH MANAGER
CIVIL

CHES ARCHITECTS
2041 CORPORATE RIDGE DRIVE
RALEIGH, NORTH CAROLINA 27606
A/E CONTRACT NO.: N62470-88-D-8003

APPROVED
DATE
ACTIVITY – SATISFACTORY TO
APPROVED
DATE

DEPARTMENT OF THE NAVY
NAVAL FACILITIES ENGINEERING COMMAND
ATLANTIC DIVISION
NORFOLK, VIRGINIA
NAVAL STATION
MCB CAMP GEIGER
NORTH CAROLINA

BACHELOR ENLISTED QUARTERS (BEQ)

SECOND FLOOR PLAN

CODE ID. NO. 80091	SIZE D
SCALE: 1=100	
EFD NO. 457424	
STA. PROJ. NO. P-630	
SPEC. NO. 05-94-4307	
CONSTR. CONTR. NO. N62470-94-B-4307	
NAVFAC DRAWING NO. 4357424	
SHEET 20 OF 121	

A-3

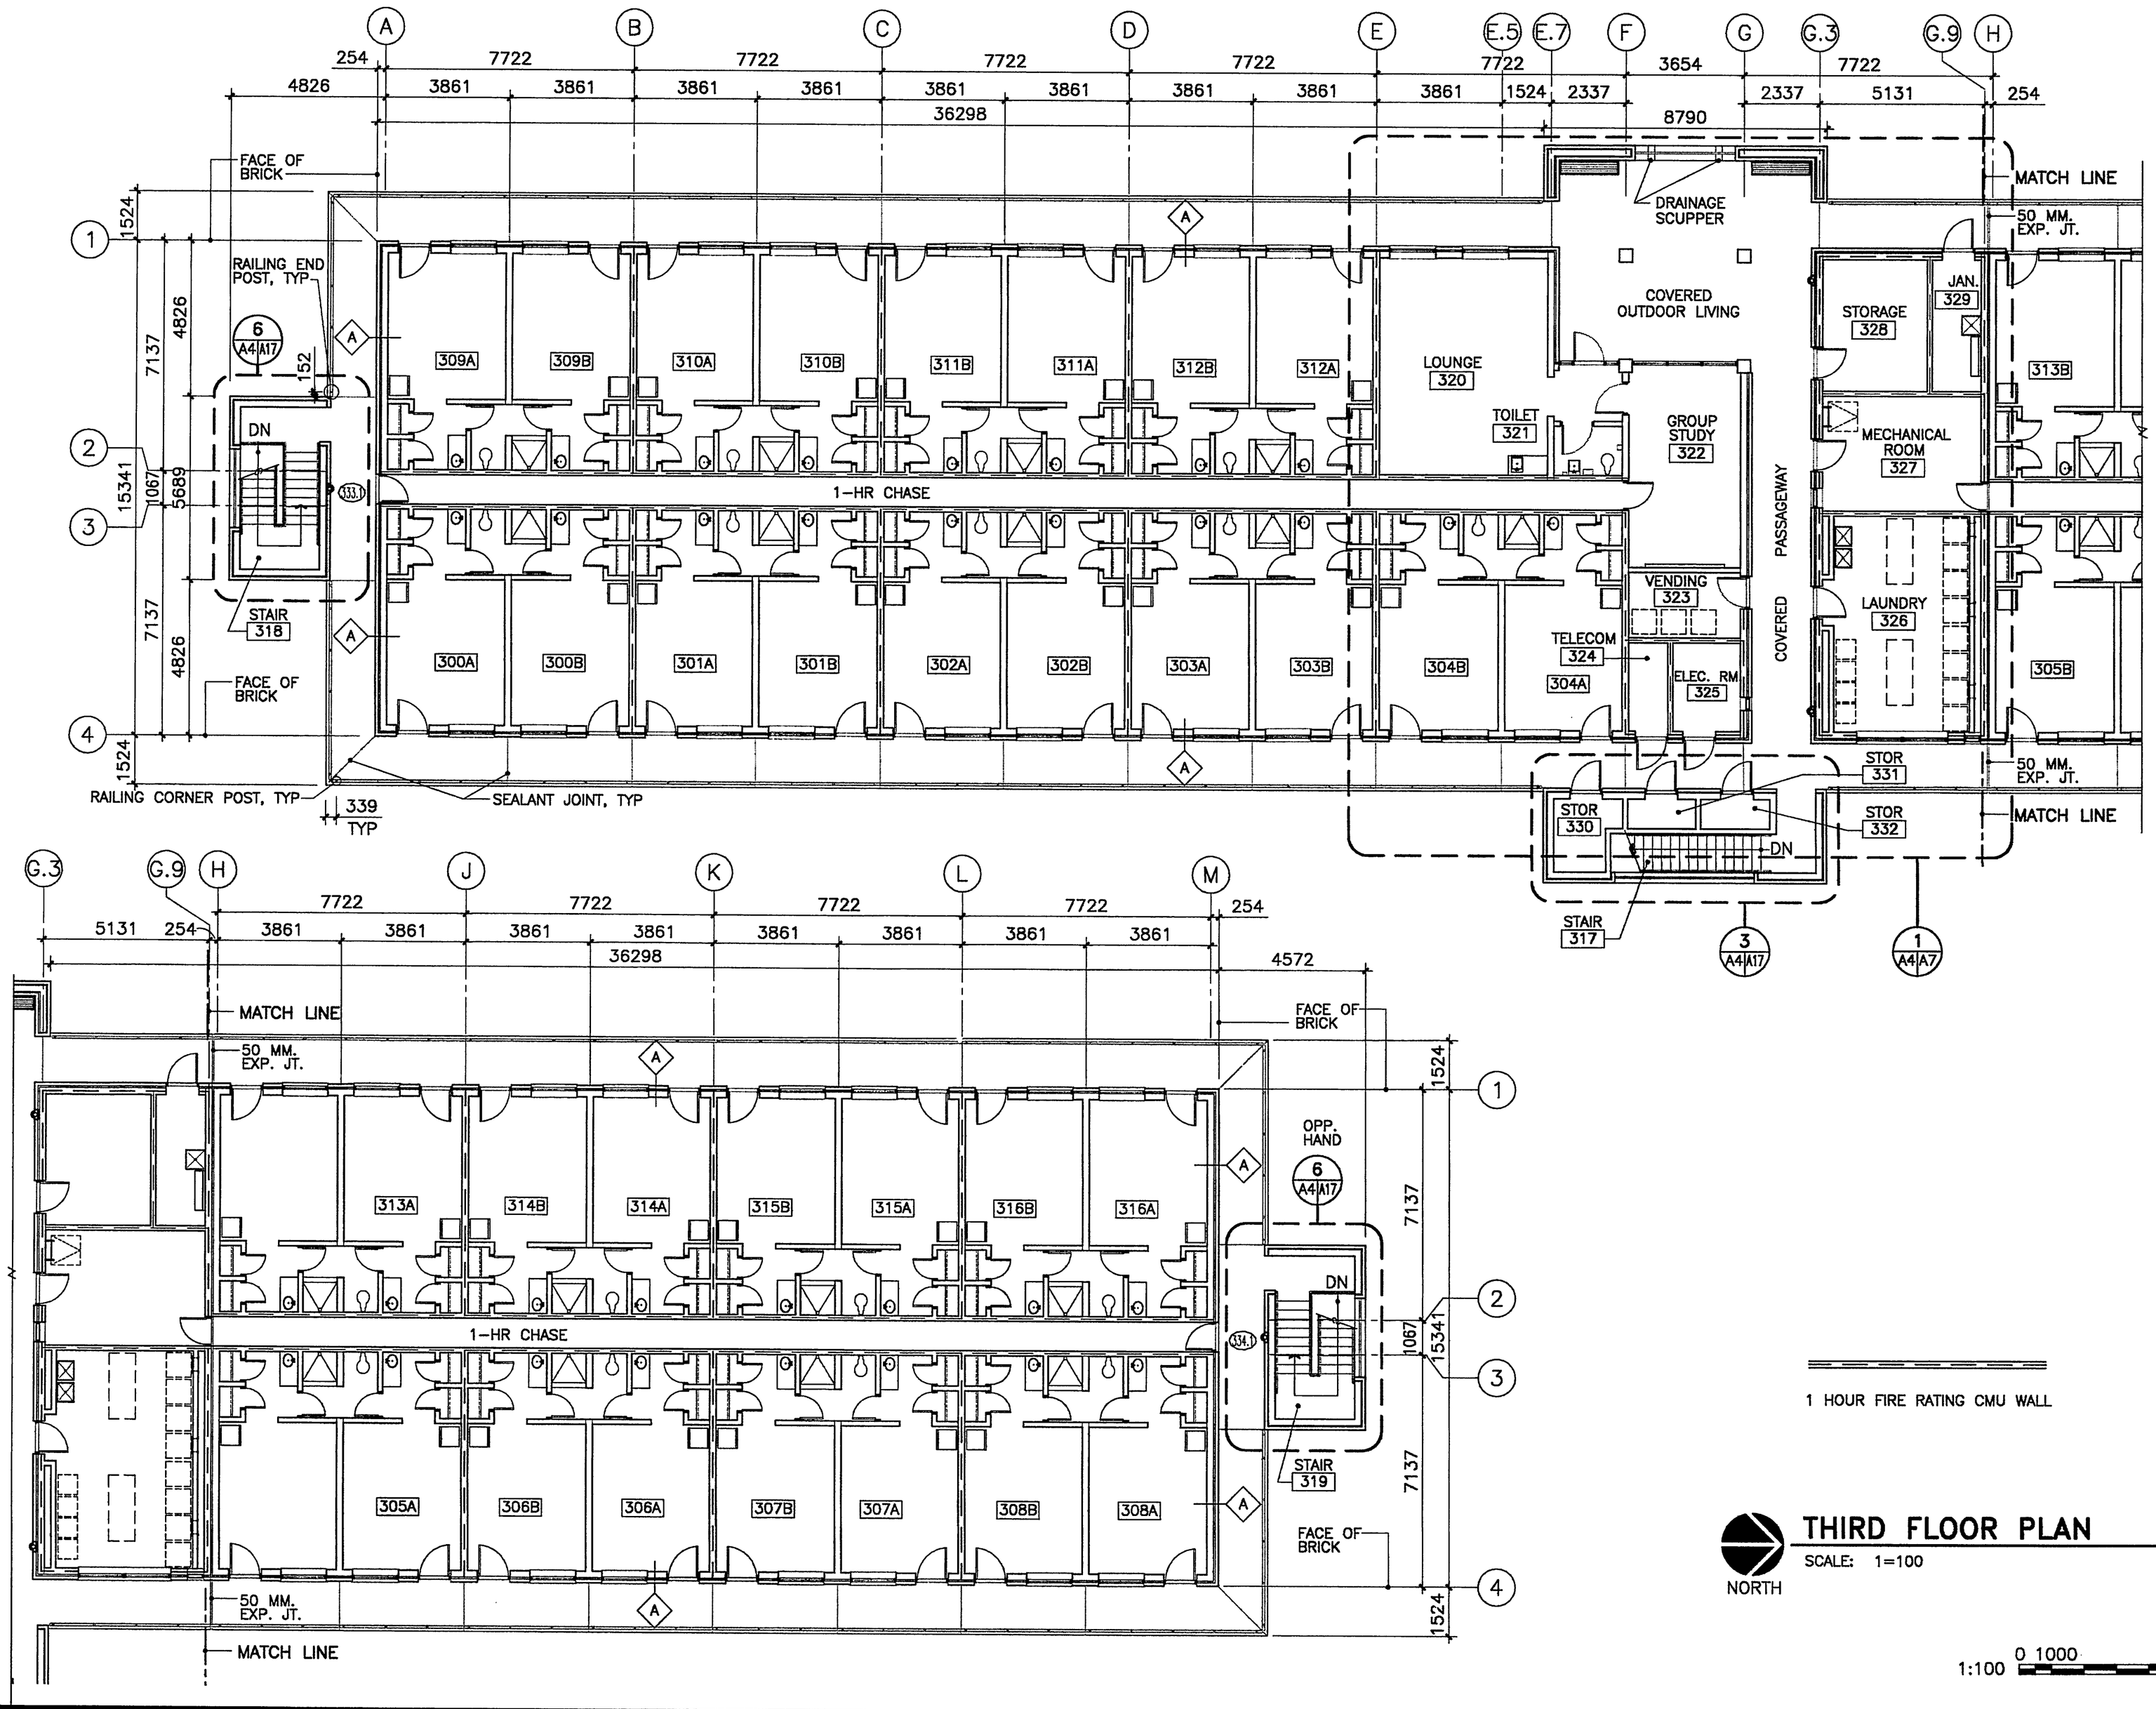

CMSS ARCHITECTS
ARCHITECTURE
10644 CROSPOINTE WOODS DRIVE
JACKSONVILLE, FLORIDA 32256
AAC CONTRACT NO.# N62470-98-C-8003

DATE

APPROVED

ACTIVITY – SATISFACTORY TO

APPROVED

FOR GOVERNMENT USE ONLY

DSN

DATE

DESIGN FB
DRAWN JM
QC SA
REVIEW JHC
CHIEF ARCH./ ENGR. JHC
PROJECT MANAGER
FIRE PROTECTION
BRANCH MANAGER
DIVISION DIRECTOR

NO.	DESCRIPTION	DATE	APPROVED
	REVISIONS		

JOHN H. CROUSE
REGISTERED ARCHITECT
NORTH CAROLINA
RALEIGH, N.C.

DEPARTMENT OF THE NAVY
NAVAL FACILITIES ENGINEERING COMMAND
ATLANTIC DIVISION
NORFOLK, VIRGINIA
NAVAL STATION
MCB CAMP GEIGER
NORTH CAROLINA

BACHELOR ENLISTED QUARTERS (BEQ)

THIRD FLOOR PLAN

CODE ID. NO. 80091 SIZE D
SCALE: 1=100
EFD NO. 457425
STA. PROJ. NO. P-630
SPEC. NO. 05-94-4307
CONSTR. CONTR. NO. N62470-94-B-4307
NAVFAC DRAWING NO. 4357425
SHEET 21 OF 121

A-4