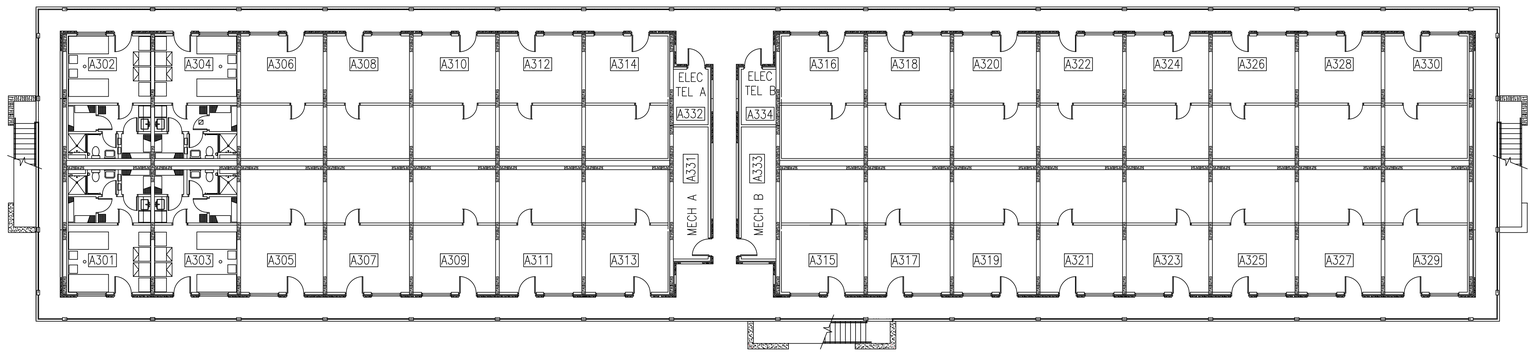

THIRD FLOOR

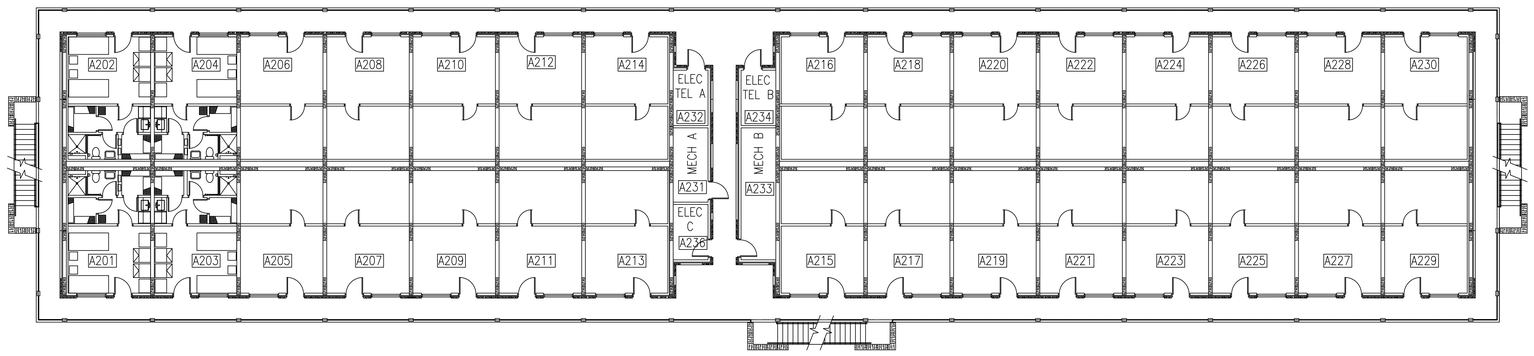

SECOND FLOOR

A000

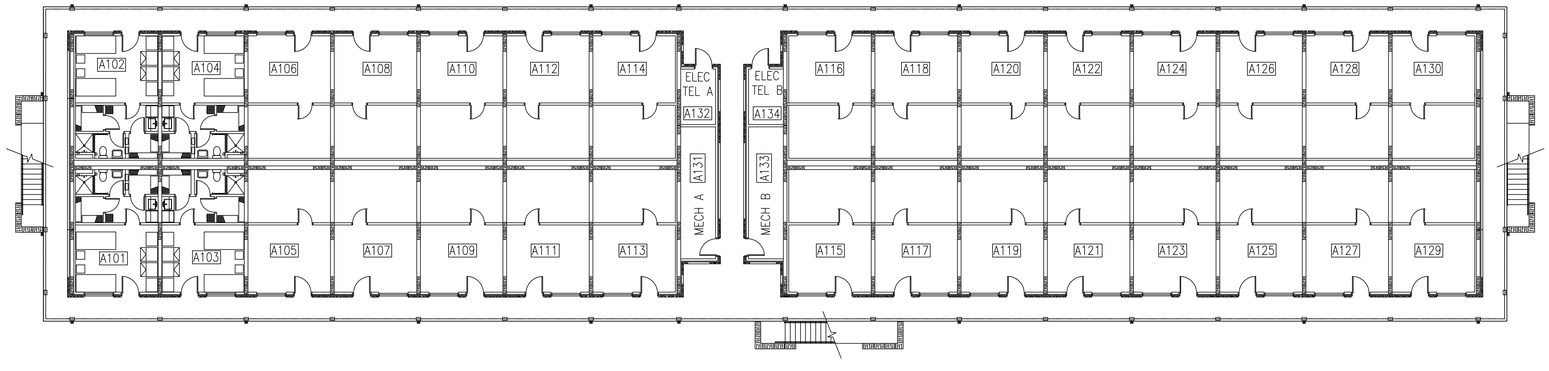

FIRST FLOOR

BLDG 1244
FLOOR PLAN

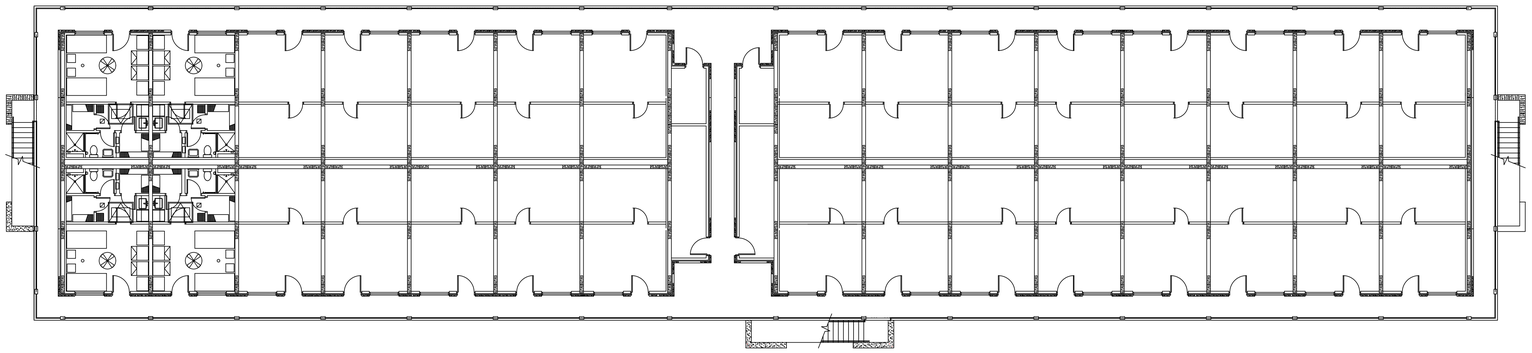

THIRD FLOOR

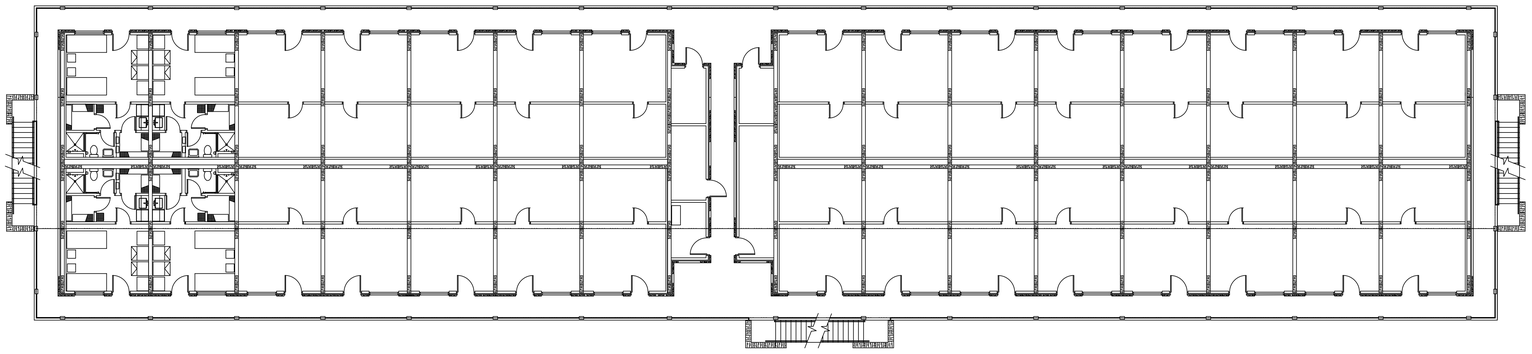

SECOND FLOOR

A000

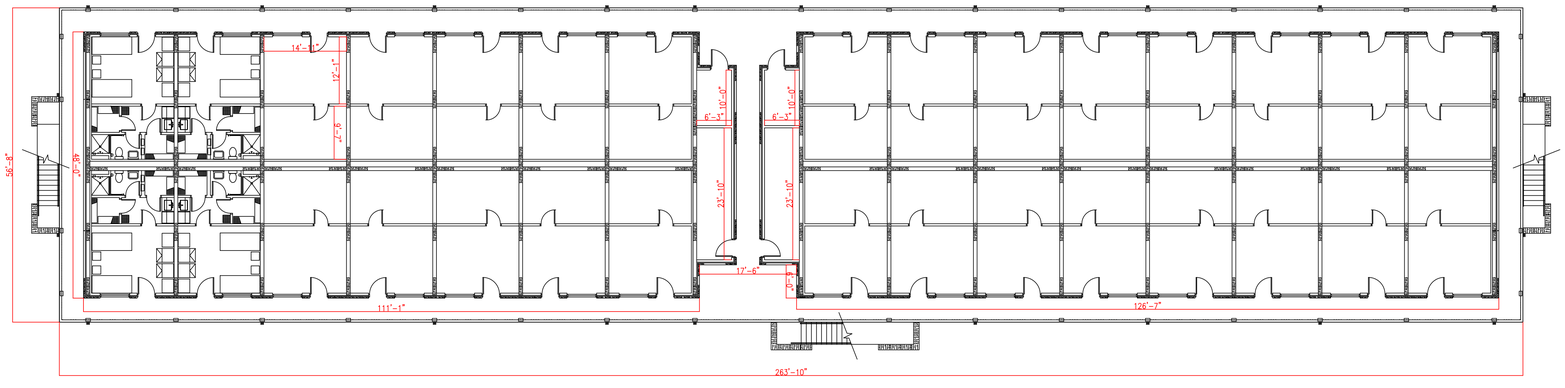

FIRST FLOOR

BLDG 1244
DIMENSIONS

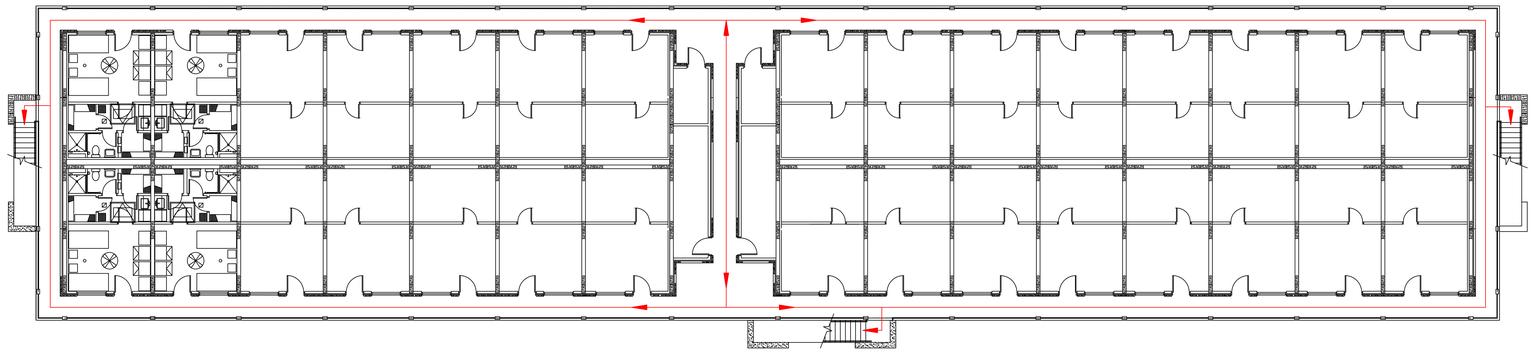

THIRD FLOOR

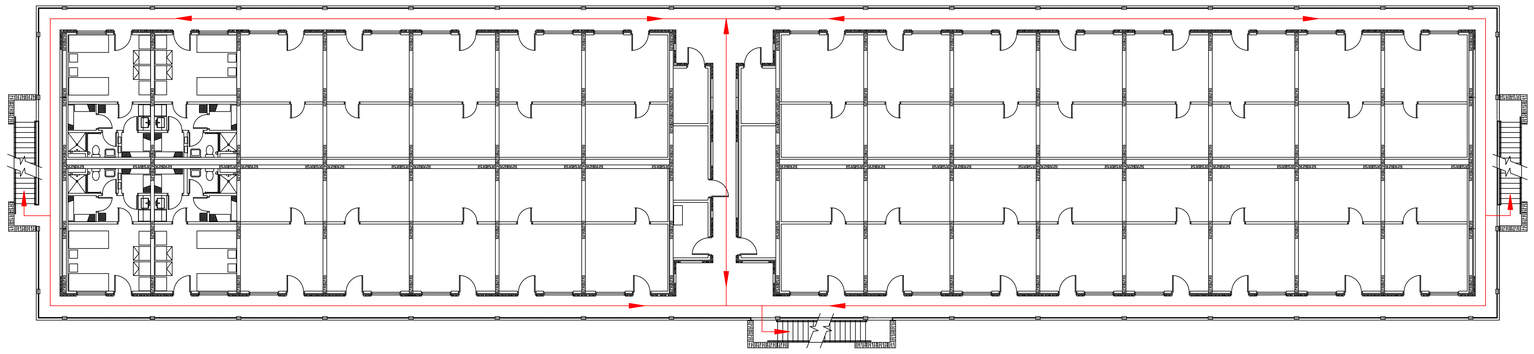

SECOND FLOOR

A000

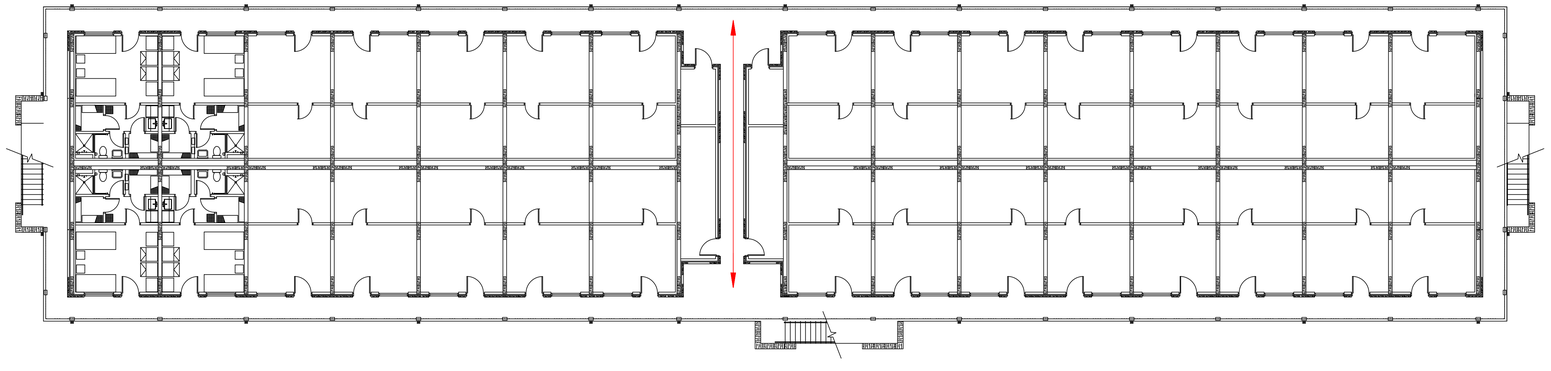

FIRST FLOOR

BLDG 1244
EVACUATION PLAN

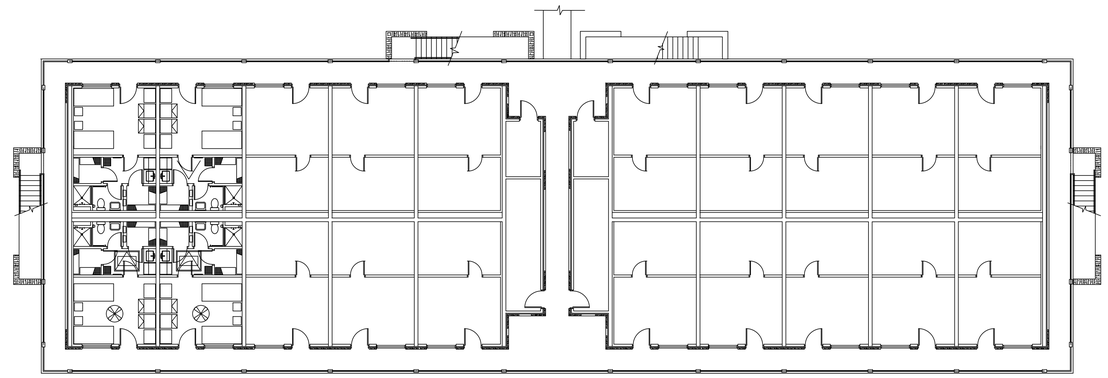

THIRD FLOOR

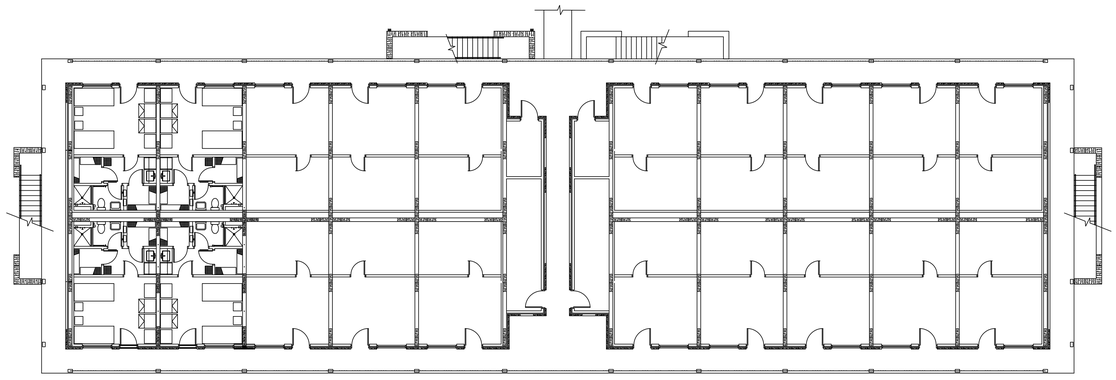

FIRST FLOOR

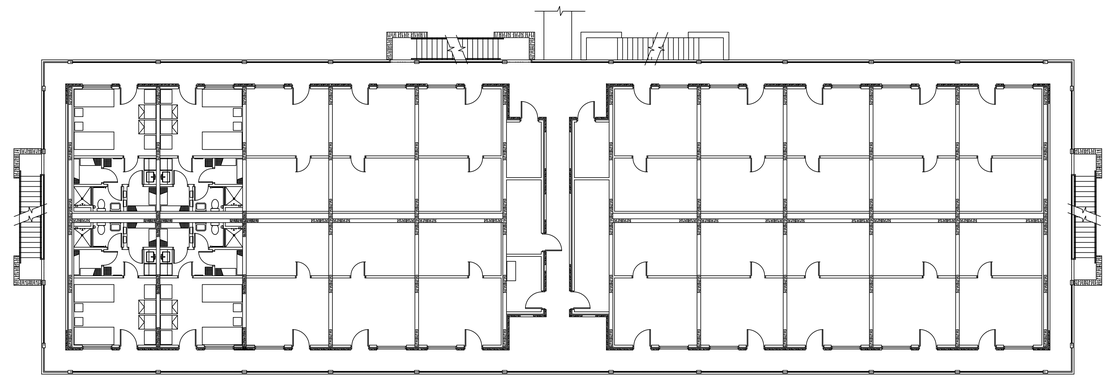

SECOND FLOOR

BLDG 1245 & 1246
FLOOR PLAN

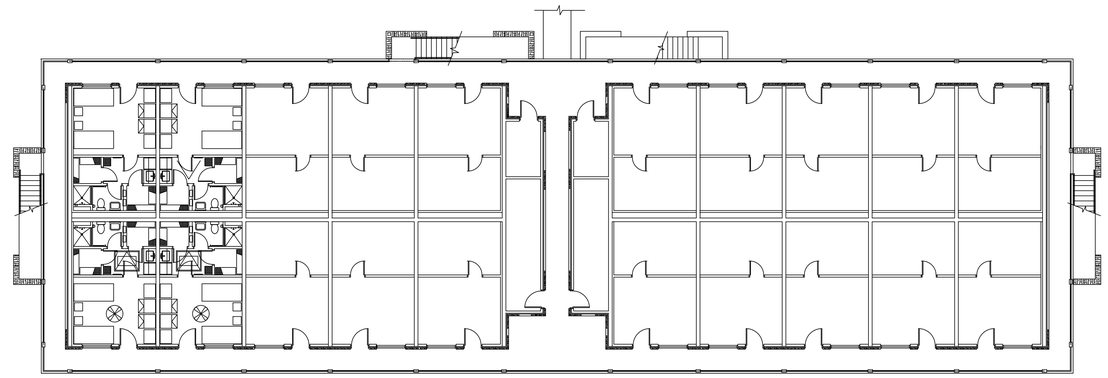

THIRD FLOOR

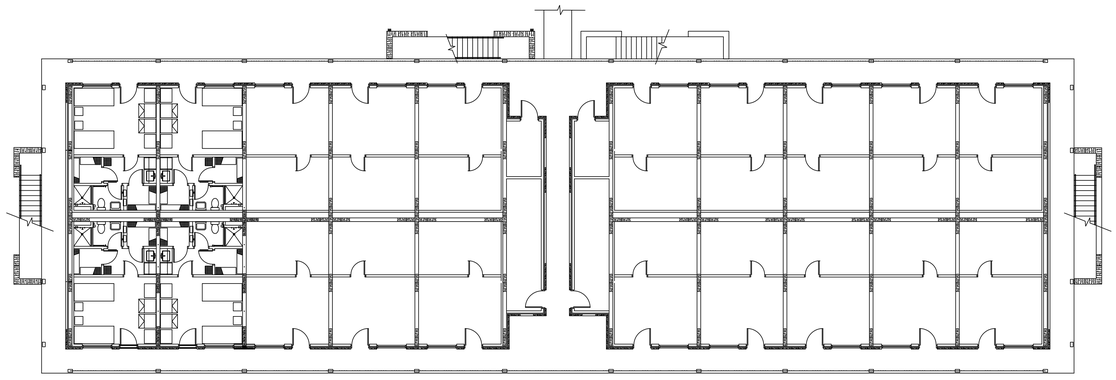

FIRST FLOOR

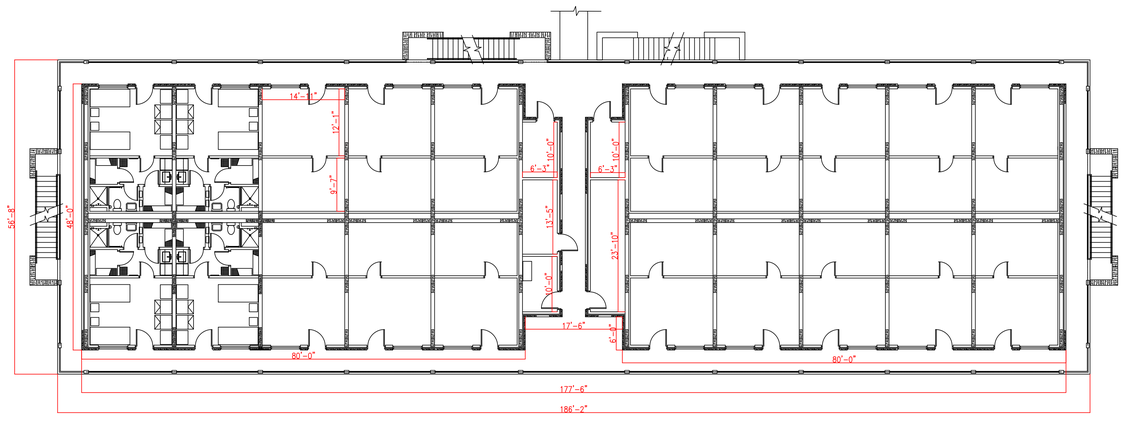

SECOND FLOOR

BLDG 1245 & 1246 DIMENSIONS

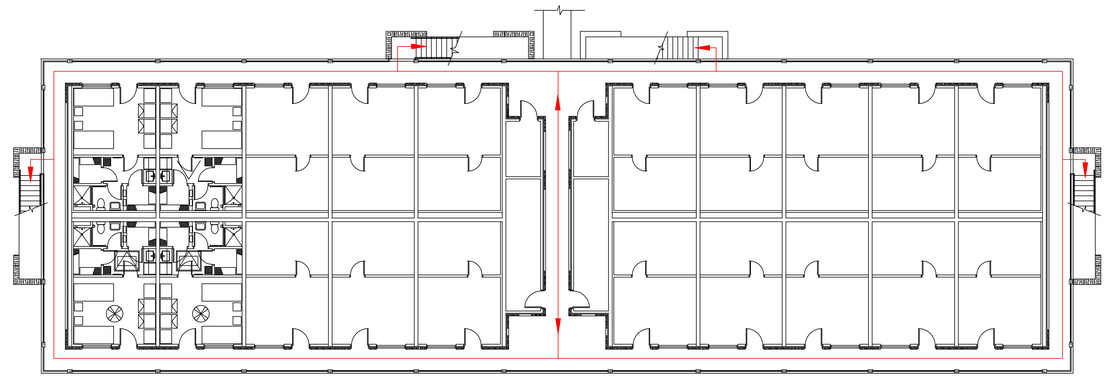

THIRD FLOOR

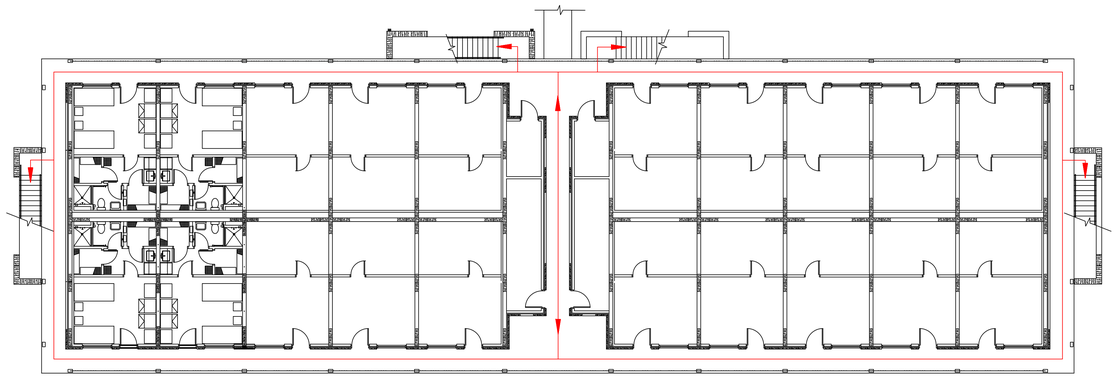

FIRST FLOOR

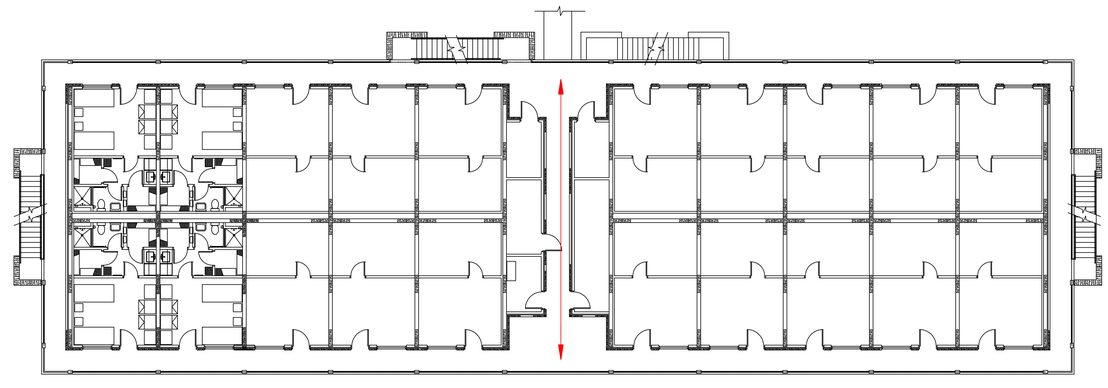

SECOND FLOOR

BLDG 1245 & 1246
EVACUATION PLAN

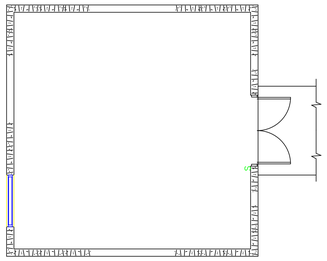

BLDG 1248
UTILITY BLDG

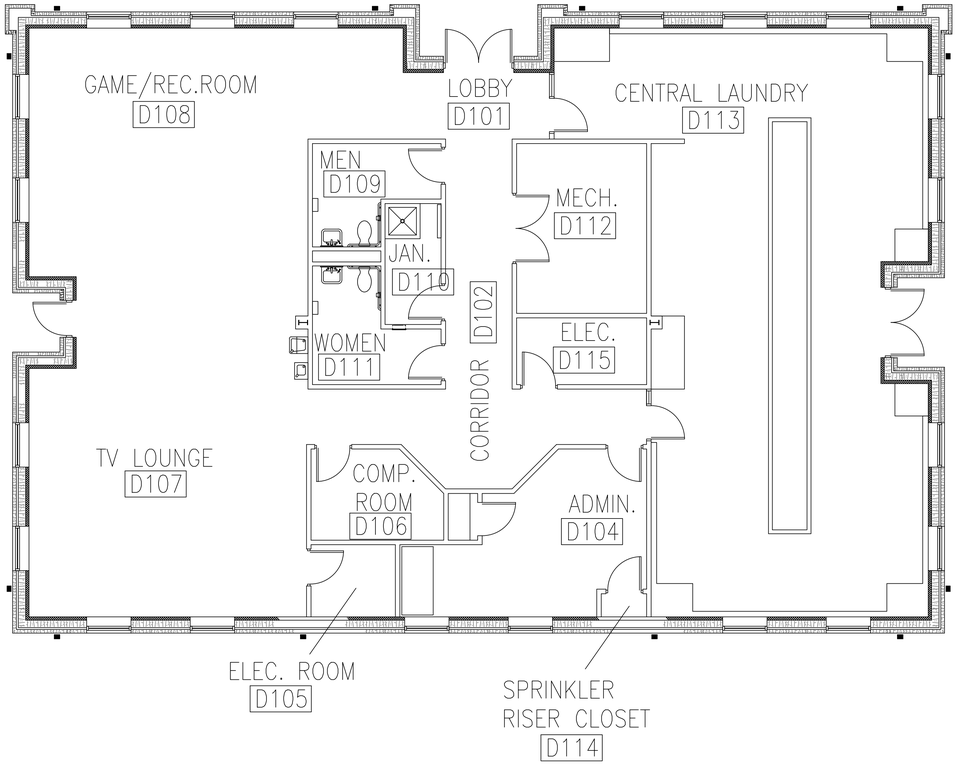

BLDG 1247
COMMUNITY BLDG
FLOOR PLAN

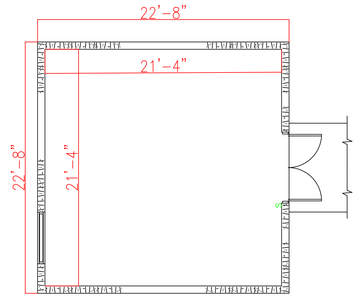

BLDG 1248
UTILITY BLDG

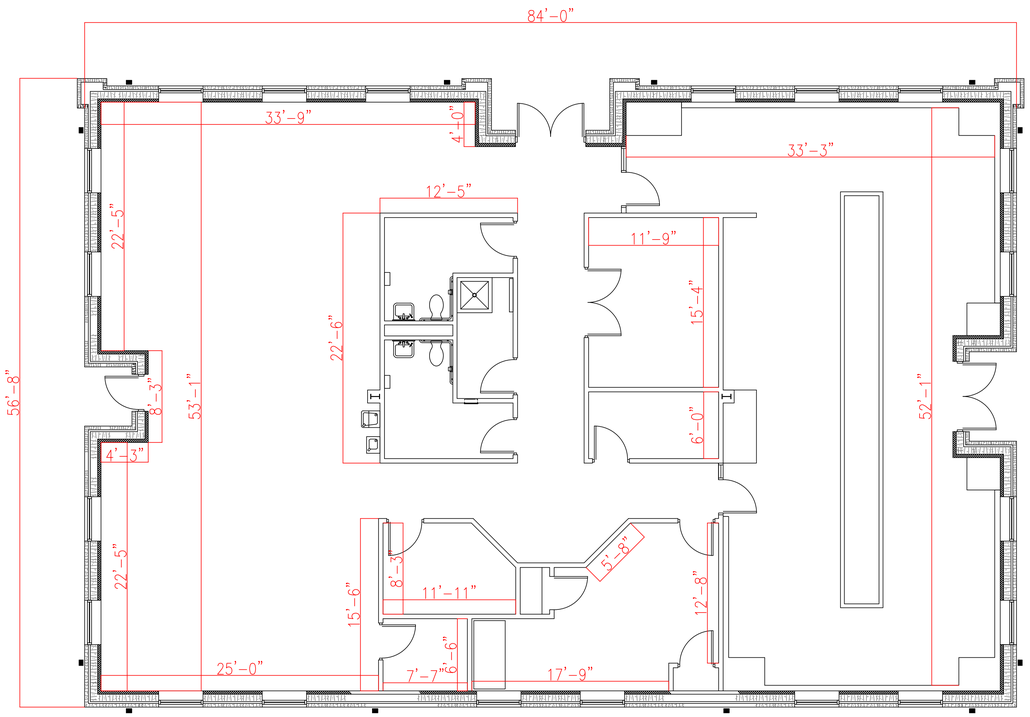

BLDG 1247
COMMUNITY BLDG
FLOOR PLAN

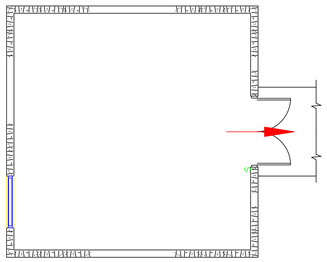

BLDG 1248
UTILITY BLDG

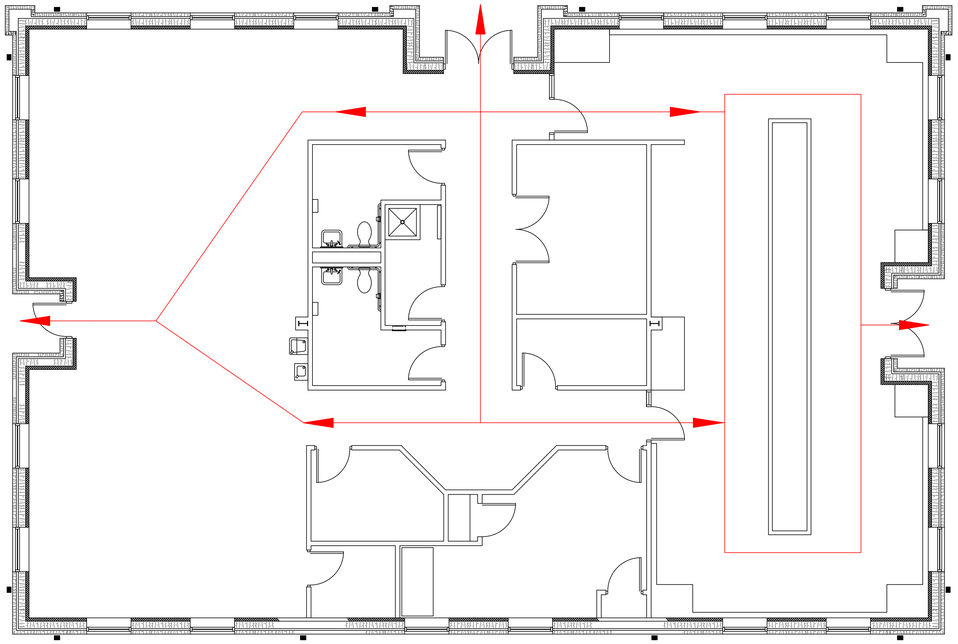

BLDG 1247
COMMUNITY BLDG
FLOOR PLAN