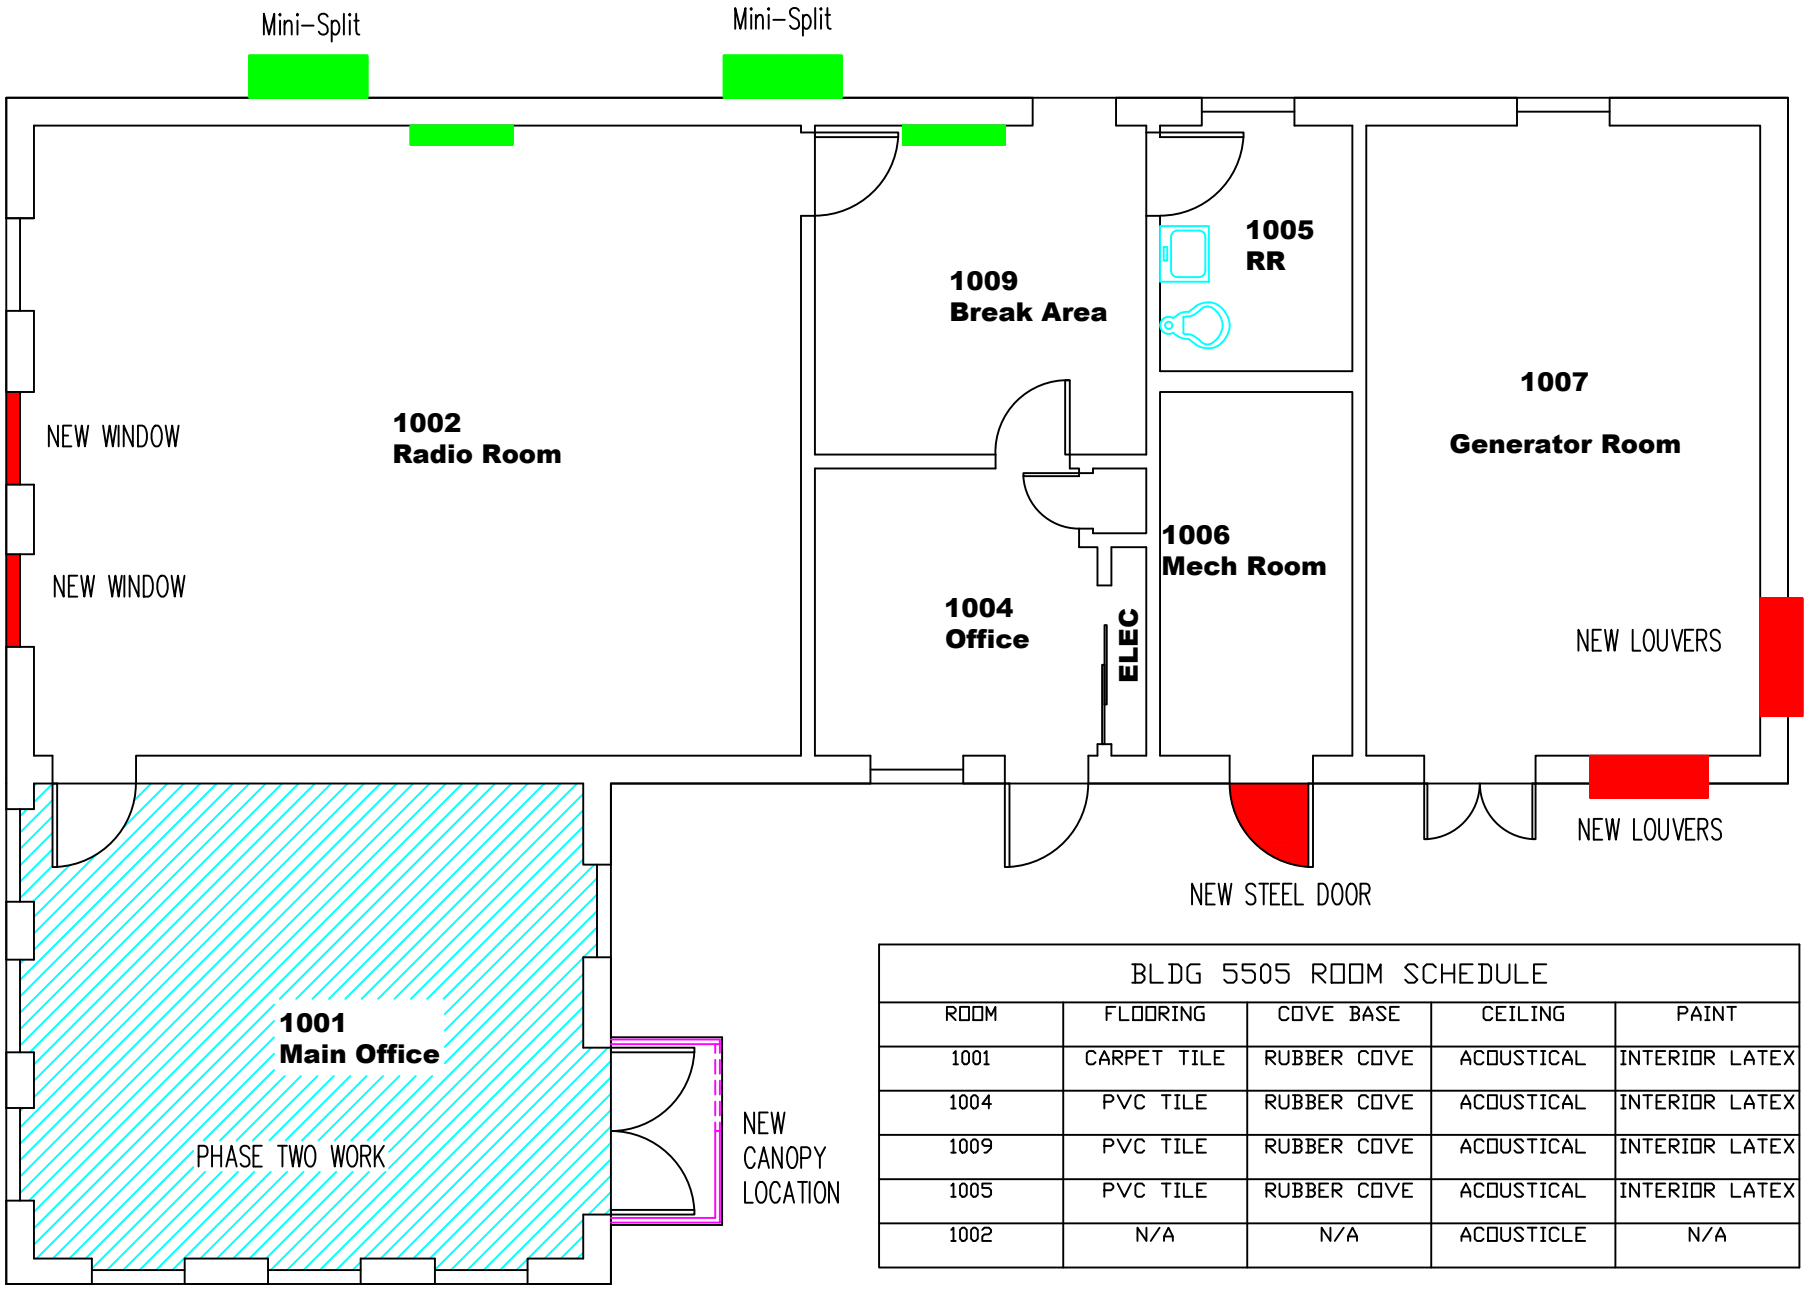

BLDG 5505 ROOM SCHEDULE

ROOM	FLOORING	COVE BASE	CEILING	PAINT
1001	CARPET TILE	RUBBER COVE	ACOUSTICAL	INTERIOR LATEX
1004	PVC TILE	RUBBER COVE	ACOUSTICAL	INTERIOR LATEX
1009	PVC TILE	RUBBER COVE	ACOUSTICAL	INTERIOR LATEX
1005	PVC TILE	RUBBER COVE	ACOUSTICAL	INTERIOR LATEX
1002	N/A	N/A	ACOUSTICLE	N/A