DATE	REVISIONS	BY

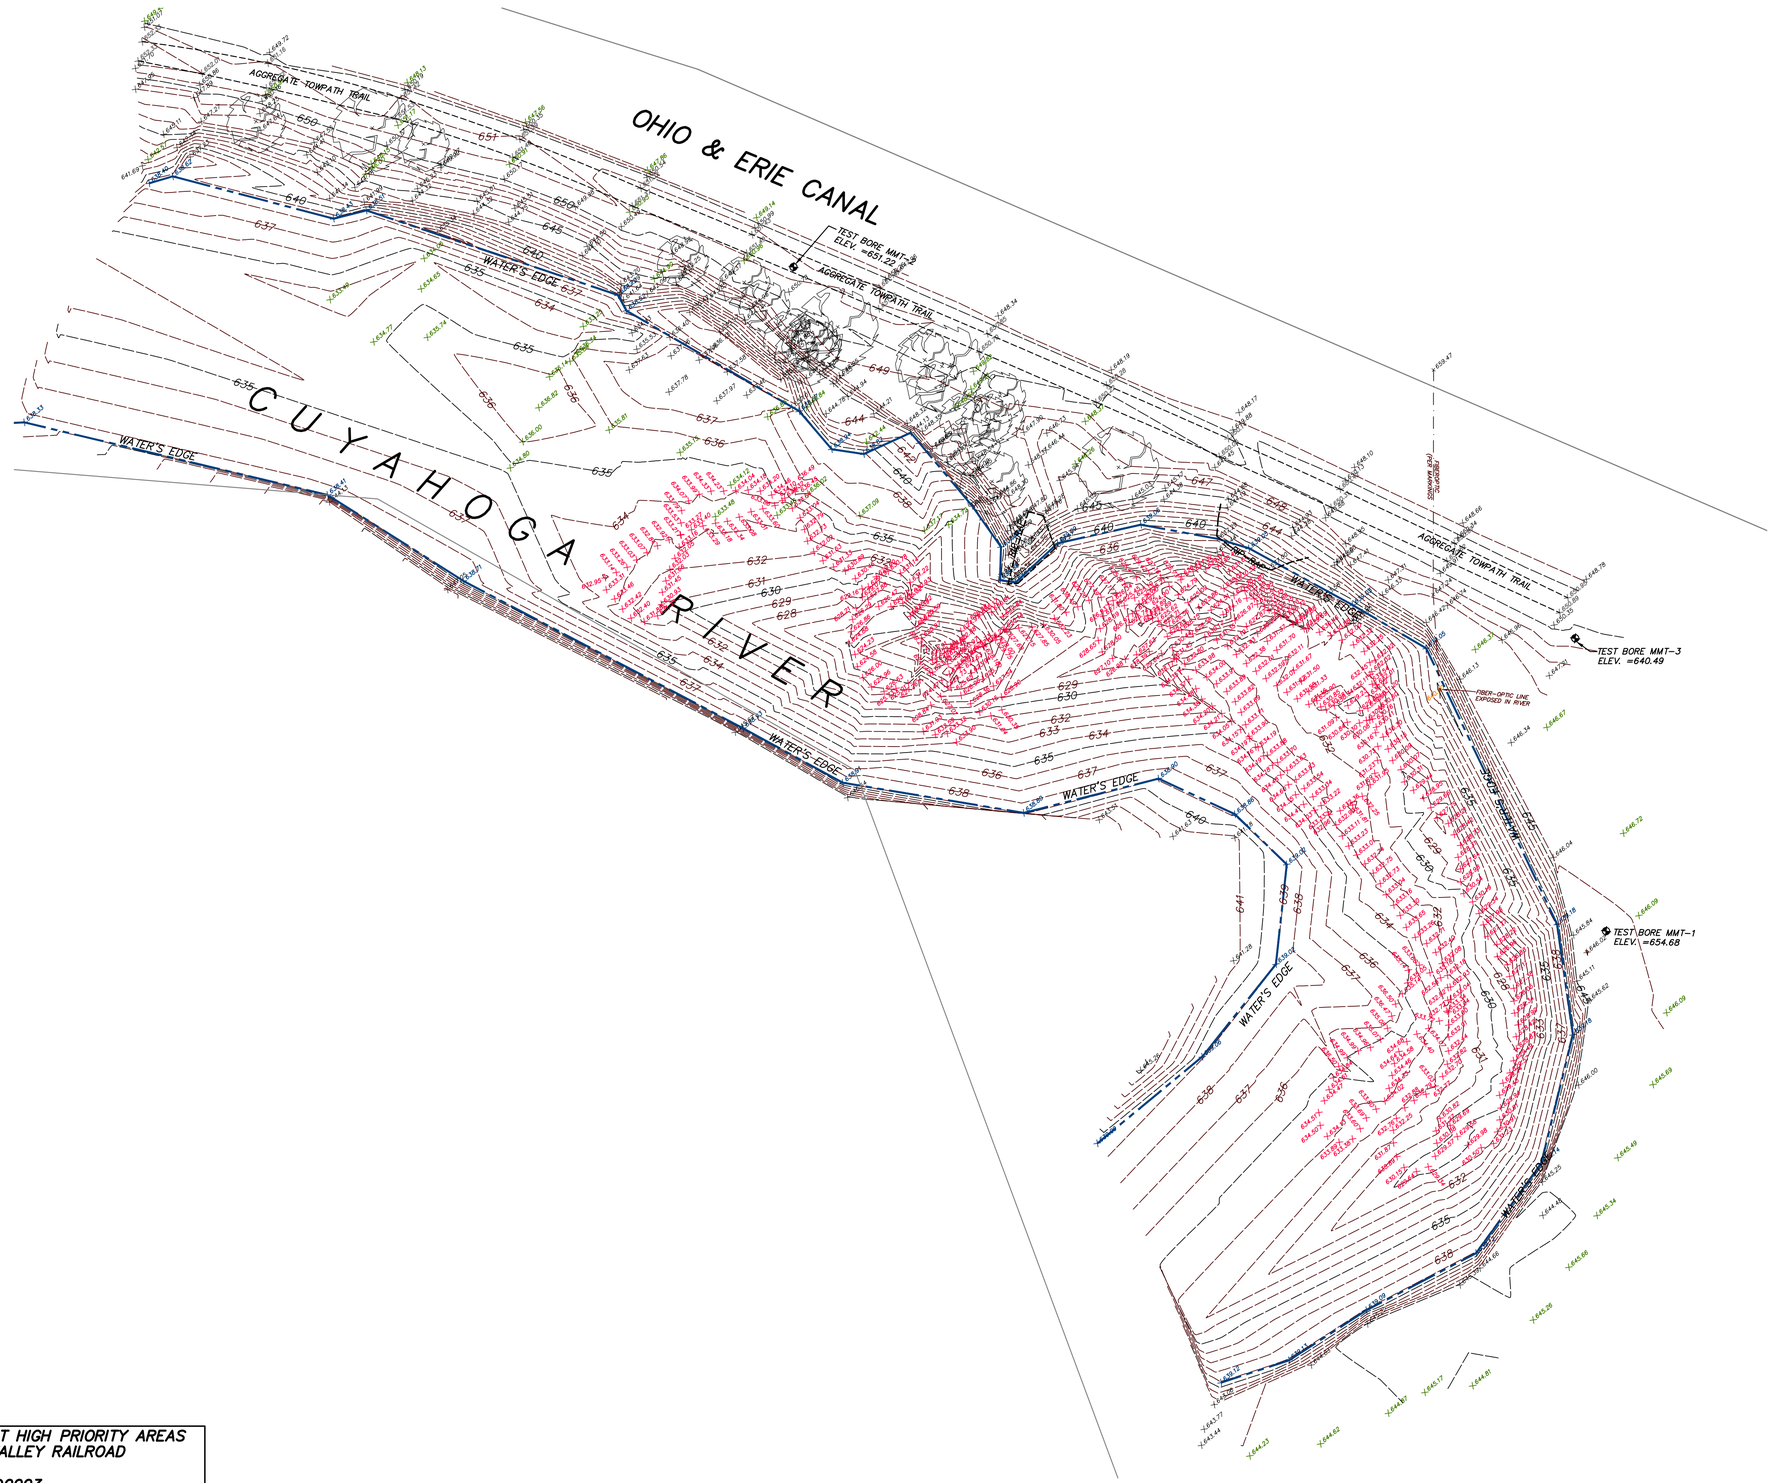

CONTROL POINT GRID COORDINATES
N 588,746.1604 E 2,226,509.3459 Z 650.87
N 589,404.9129 E 2,226,336.9617 Z 651.99

PINS SET= CAPPED 5/8 DIAMETER BY 30" LONG REBAR WITH IDENTIFICATION "D.G. BOHNING ASSOC."

NOTES:

1. PROPERTY LINES DEPICTED ARE IMPORTED FROM THE COUNTY G.I.S. SYSTEM AND ARE INTENDED FOR REFERENCE ONLY.

RIVERBANK STABILIZATION AT HIGH PRIORITY AREAS ALONG TOWPATH TRAIL & VALLEY RAILROAD
NATIONAL PARK SERVICE
(NPS) CONTRACT 140P2020D0003
CUVA – 224822

CUYAHOGA VALLEY NATIONAL PARK
CUYAHOGA & SUMMIT COUNTY, OHIO

COORDINATE SYSTEM: OBSERVATIONS MADE WITH OHIO DEPARTMENT OF TRANSPORTATION VIRTUAL REFERENCE SYSTEM TO THE OHIO STATE PLANE COORDINATE SYSTEM NORTH ZONE, NAD83 (2011) & NAVD88 DATUM BETWEEN MARCH 18 & APRIL 1, 2021.

PROJECT SITE:

TOWPATH MM 20 SOUTH (STA. 805)

DONALD G. BOHNING & ASSOCIATES, INC.
CIVIL ENGINEERING & SURVEYING
7979 HUB PARKWAY * VALLEY VIEW, OHIO 44125
PHONE: (216) 642-1130 FAX: (216) 642-1132

HORIZ. SCALE	DR'N	CKD.	DATE	
1"=30'	M.D.	M.A.	MAR, 2021	9/12
GR. SCALE 0" 15" 30"	FILE NO. 517800SV		ORDER NO. 5178	

w:\jobsend\j\5000-5499\5178\dwg\517800SV.dwg 4/29/2021 – 3:35pm

DATE	REVISIONS	BY

CONTROL POINT GRID COORDINATES
N 588,746.1604 E 2,226,509.3459 Z 650.87
N 589,404.9129 E 2,226,336.9617 Z 651.99

PINS SET= CAPPED 5/8 DIAMETER BY 30" LONG REBAR WITH IDENTIFICATION "D.G. BOHNING ASSOC."

NOTES:

1. PROPERTY LINES DEPICTED ARE IMPORTED FROM THE COUNTY G.I.S. SYSTEM AND ARE INTENDED FOR REFERENCE ONLY.

RIVERBANK STABILIZATION AT HIGH PRIORITY AREAS ALONG TOWPATH TRAIL & VALLEY RAILROAD
NATIONAL PARK SERVICE
(NPS) CONTRACT 140P2020D0003
CUVA – 224822

CUYAHOGA VALLEY NATIONAL PARK
CUYAHOGA & SUMMIT COUNTY, OHIO

COORDINATE SYSTEM: OBSERVATIONS MADE WITH OHIO DEPARTMENT OF TRANSPORTATION VIRTUAL REFERENCE SYSTEM TO THE OHIO STATE PLANE COORDINATE SYSTEM NORTH ZONE, NAD83 (2011) & NAVD88 DATUM BETWEEN MARCH 18 & APRIL 1, 2021.

PROJECT SITE:
TOWPATH MM 20 SOUTH (STA. 805)

DONALD G. BOHNING & ASSOCIATES, INC.
CIVIL ENGINEERING & SURVEYING
7979 HUB PARKWAY • VALLEY VIEW, OHIO 44125
PHONE: (216) 642-1130 FAX: (216) 642-1132

HORIZ. SCALE	DR'N	CKD.	DATE	
1"=30'	M.D.	M.A.	MAR, 2021	10/12
GR. SCALE 0' 15' 30'	FILE NO. 517800SV		ORDER NO. 5178	

M:\acadsdg\J\5000-5499\5178\DWG\517800SV.dwg 5/5/2021 – 7:51am