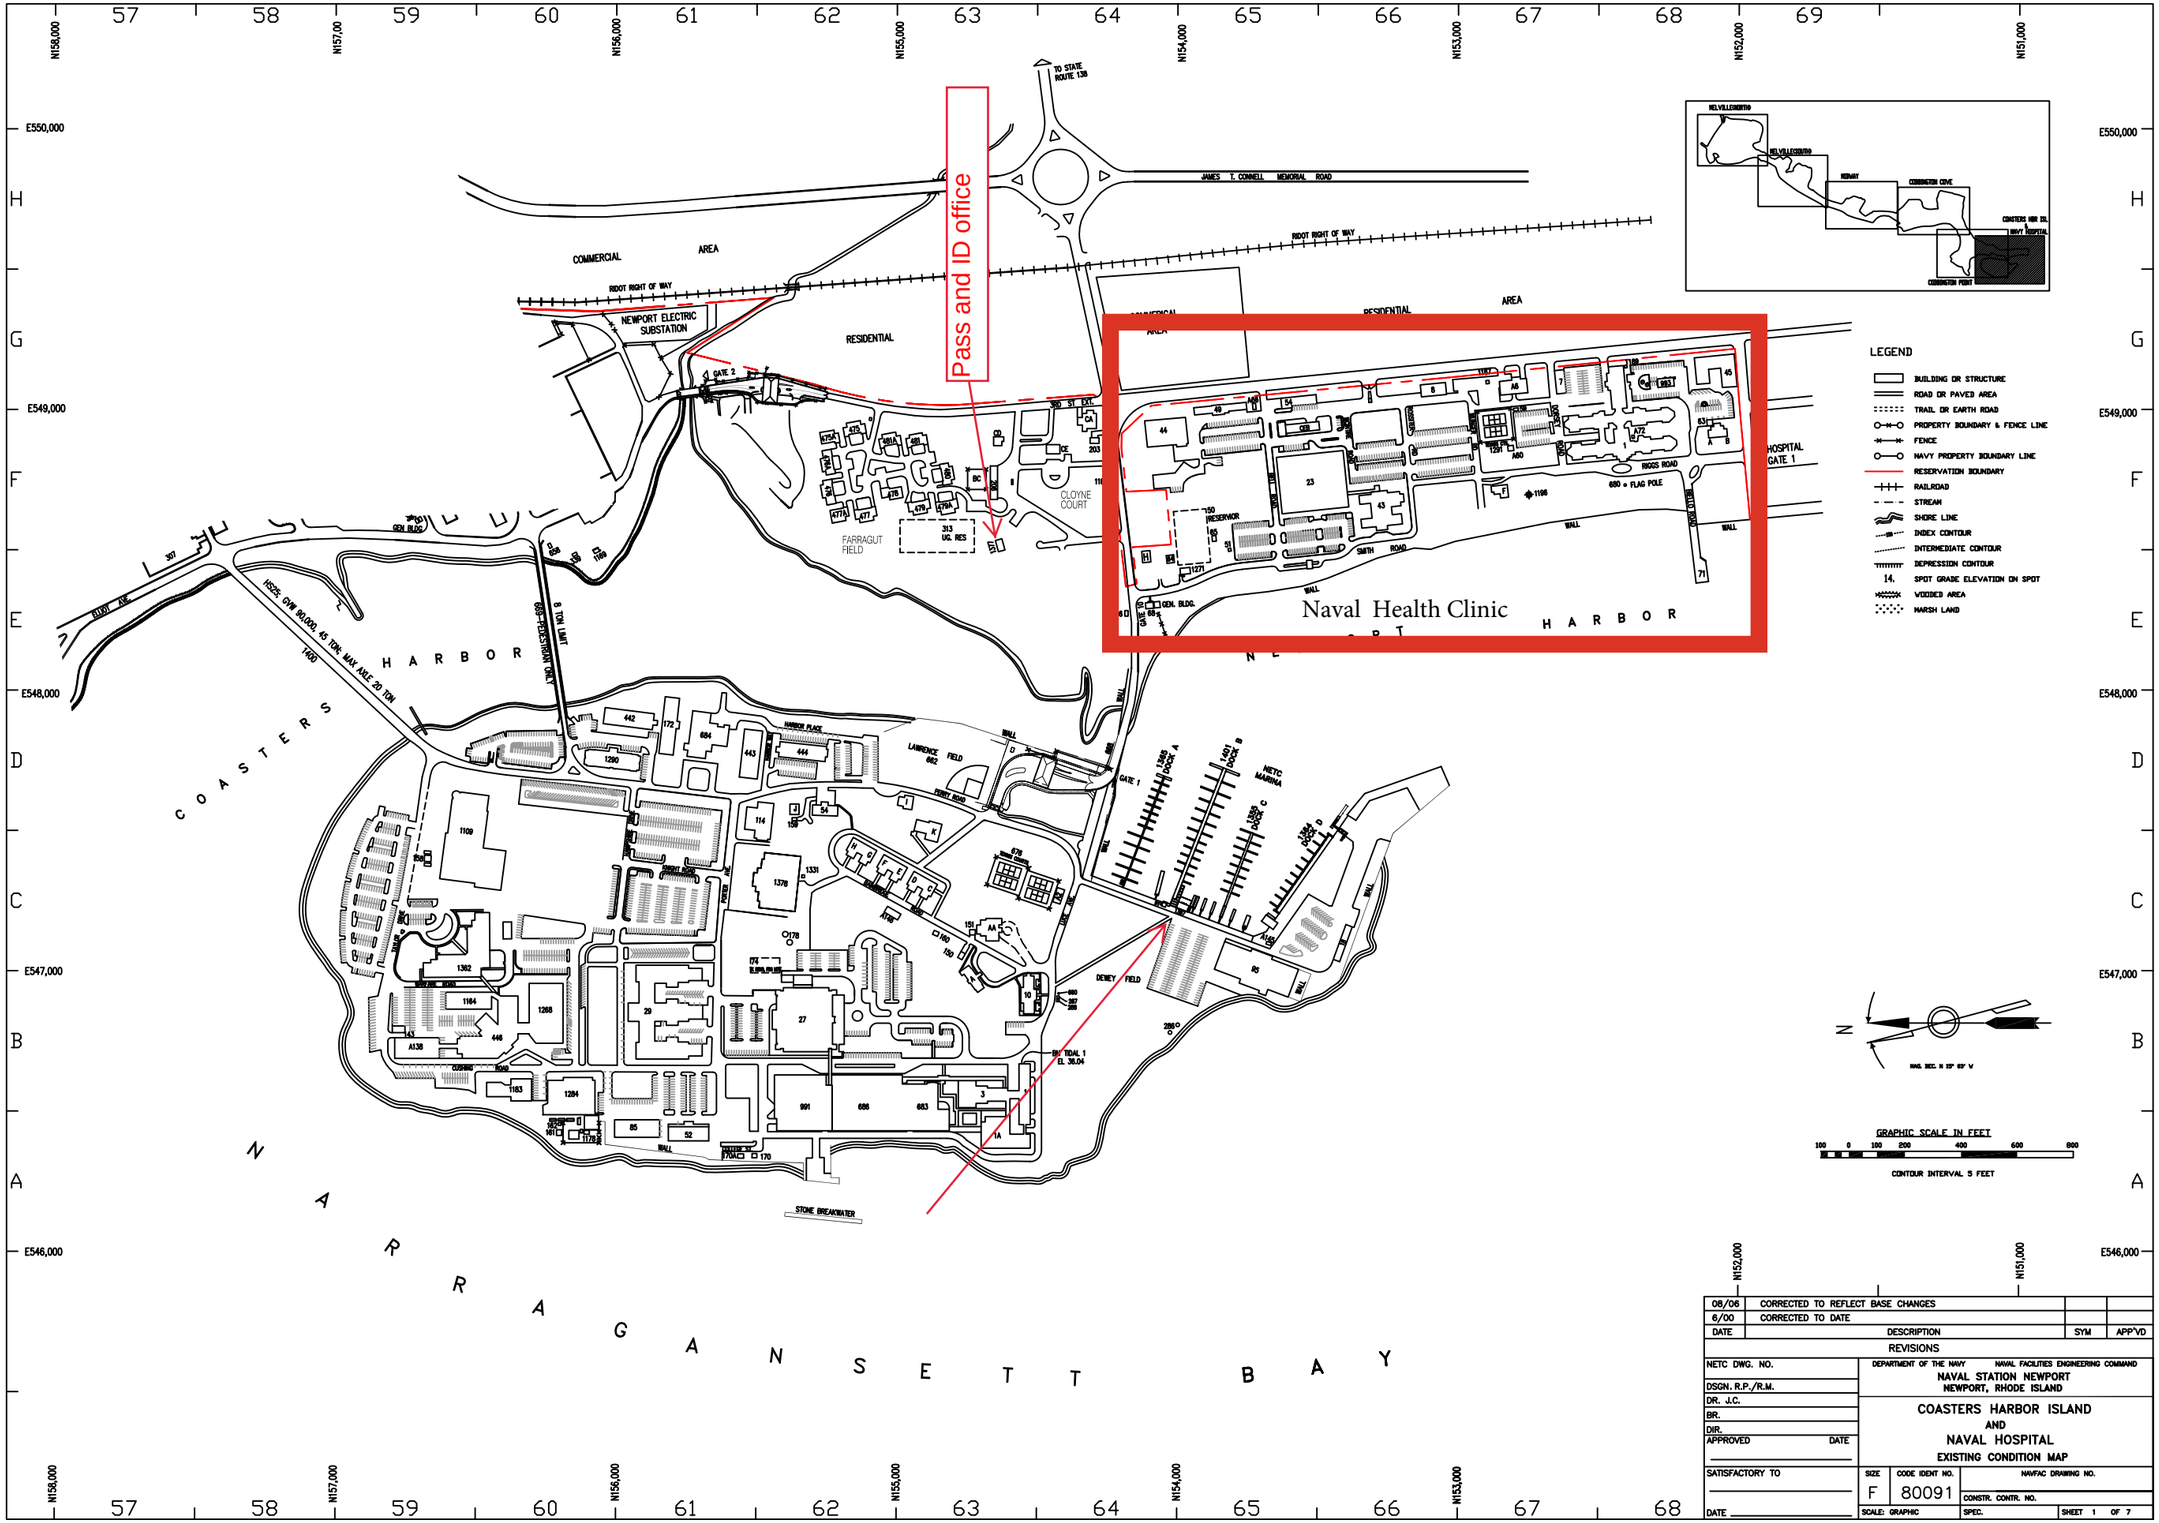

DATE	DESCRIPTION	SYM	APP'VD
08/06	CORRECTED TO REFLECT BASE CHANGES		
6/00	CORRECTED TO DATE		

REVISIONS

NETC DWG. NO.

DSGN. R.P./R.M.
DR. J.C.
BR.
DIR.
APPROVED DATE

SATISFACTORY TO

DATE

DEPARTMENT OF THE NAVY NAVAL FACILITIES ENGINEERING COMMAND
NAVAL STATION NEWPORT
NEWPORT, RHODE ISLAND

COASTERS HARBOR ISLAND
AND
NAVAL HOSPITAL
EXISTING CONDITION MAP

SIZE F | CODE IDENT NO. 80091 | NAVFAC DRAWING NO.
CONSTR. CONTR. NO.
SCALE: GRAPHIC | SPEC. | SHEET 1 OF 7

UPDATED 03SEP13